
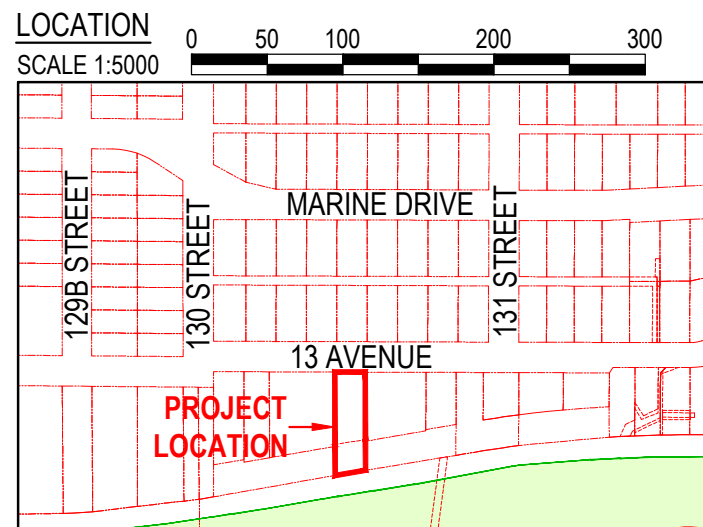


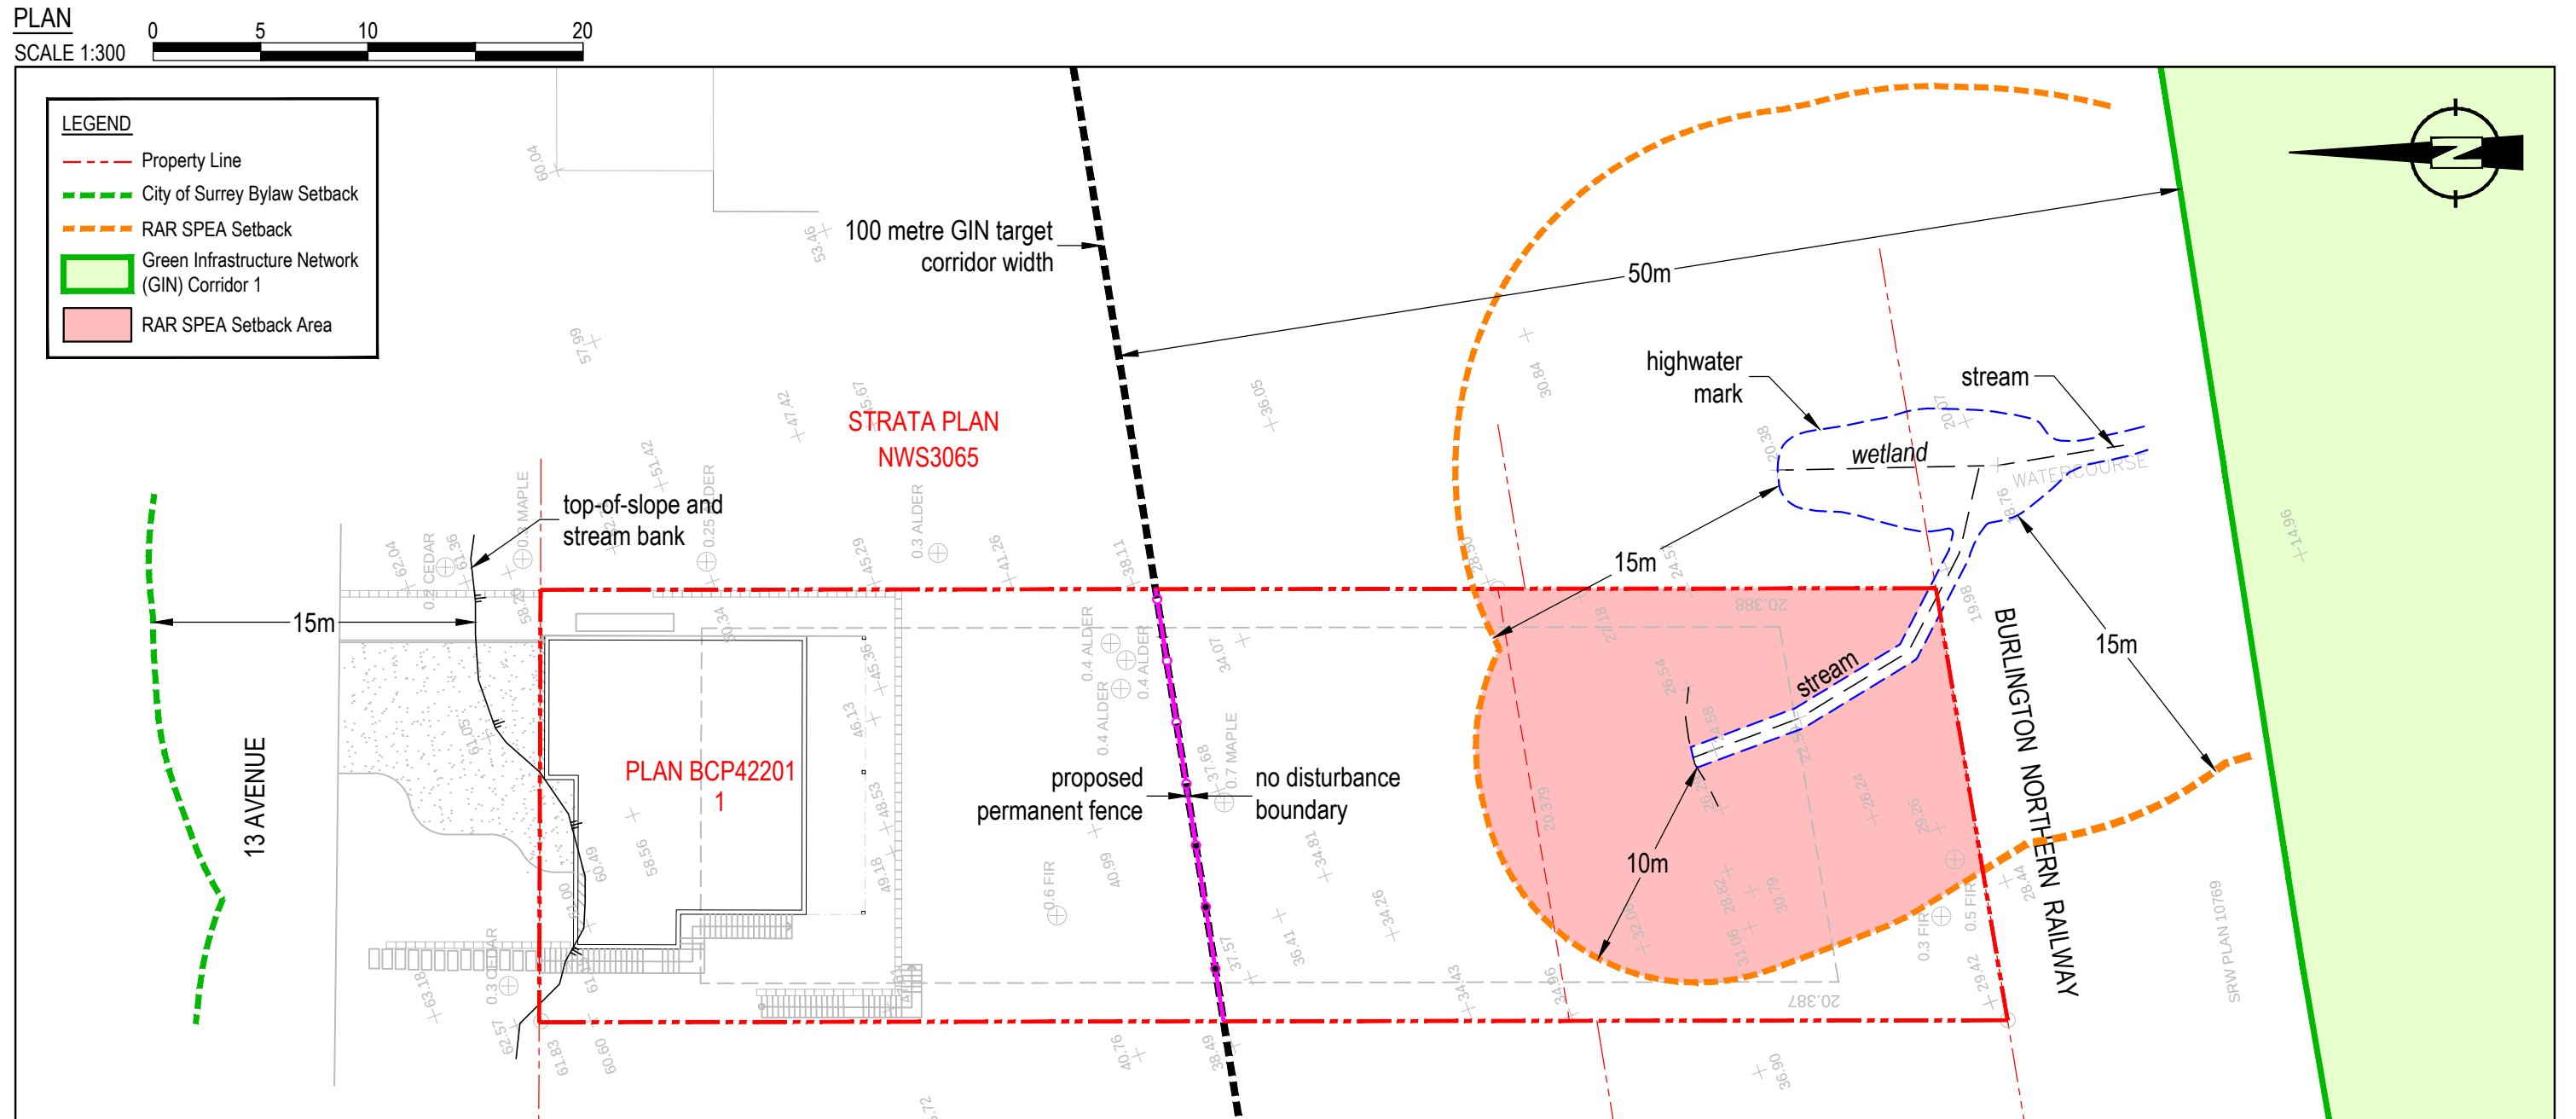


REFERENCE DRAWINGS

1. Sheet No. A1.1. "Site Plan". December 19, 2017. Christophe Vaissade Designs Inc.
2. File No. 201606. "B.C. Land Surveyors Plan Showing Location of Trees and Spot Elevations on Lot 1, Section 8, Township 1, NWD Plan BCP42201". February 08, 2016.
John Bresnick and Associates.
3. 2014 Legal Base from City of Surrey.

MR. HUNDAL

13048 13 AVENUE
Surrey, BC

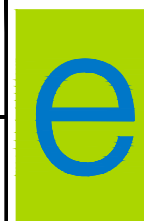

envirowest consultants inc.

Suite 101 - 1515 Broadway Street
Port Coquitlam, British Columbia
Canada V3C 6M2
office: 604-944-0502
facsimile: 604-944-0507

www.envirowest.ca

SETBACKS

DESIGN: RWS	DRAWN: CEV	CHECKED: RWS	REVISION: 02	REVISION DATE: April 05, 2018
SCALE: As Shown			DRAWING NUMBER: 2195-01-02	
DATE: January 18, 2018				