
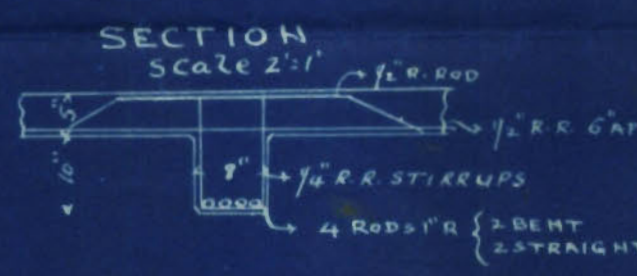
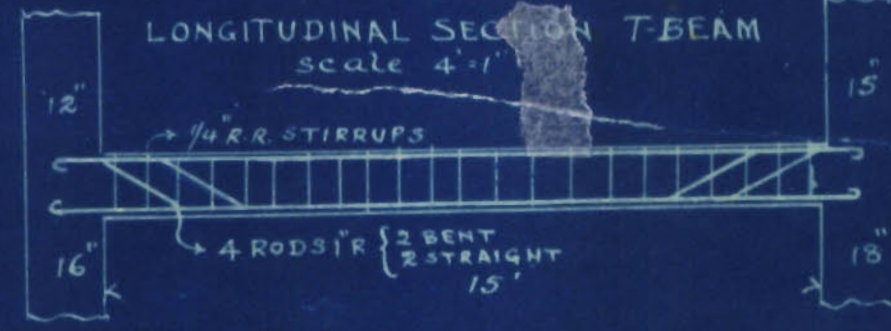
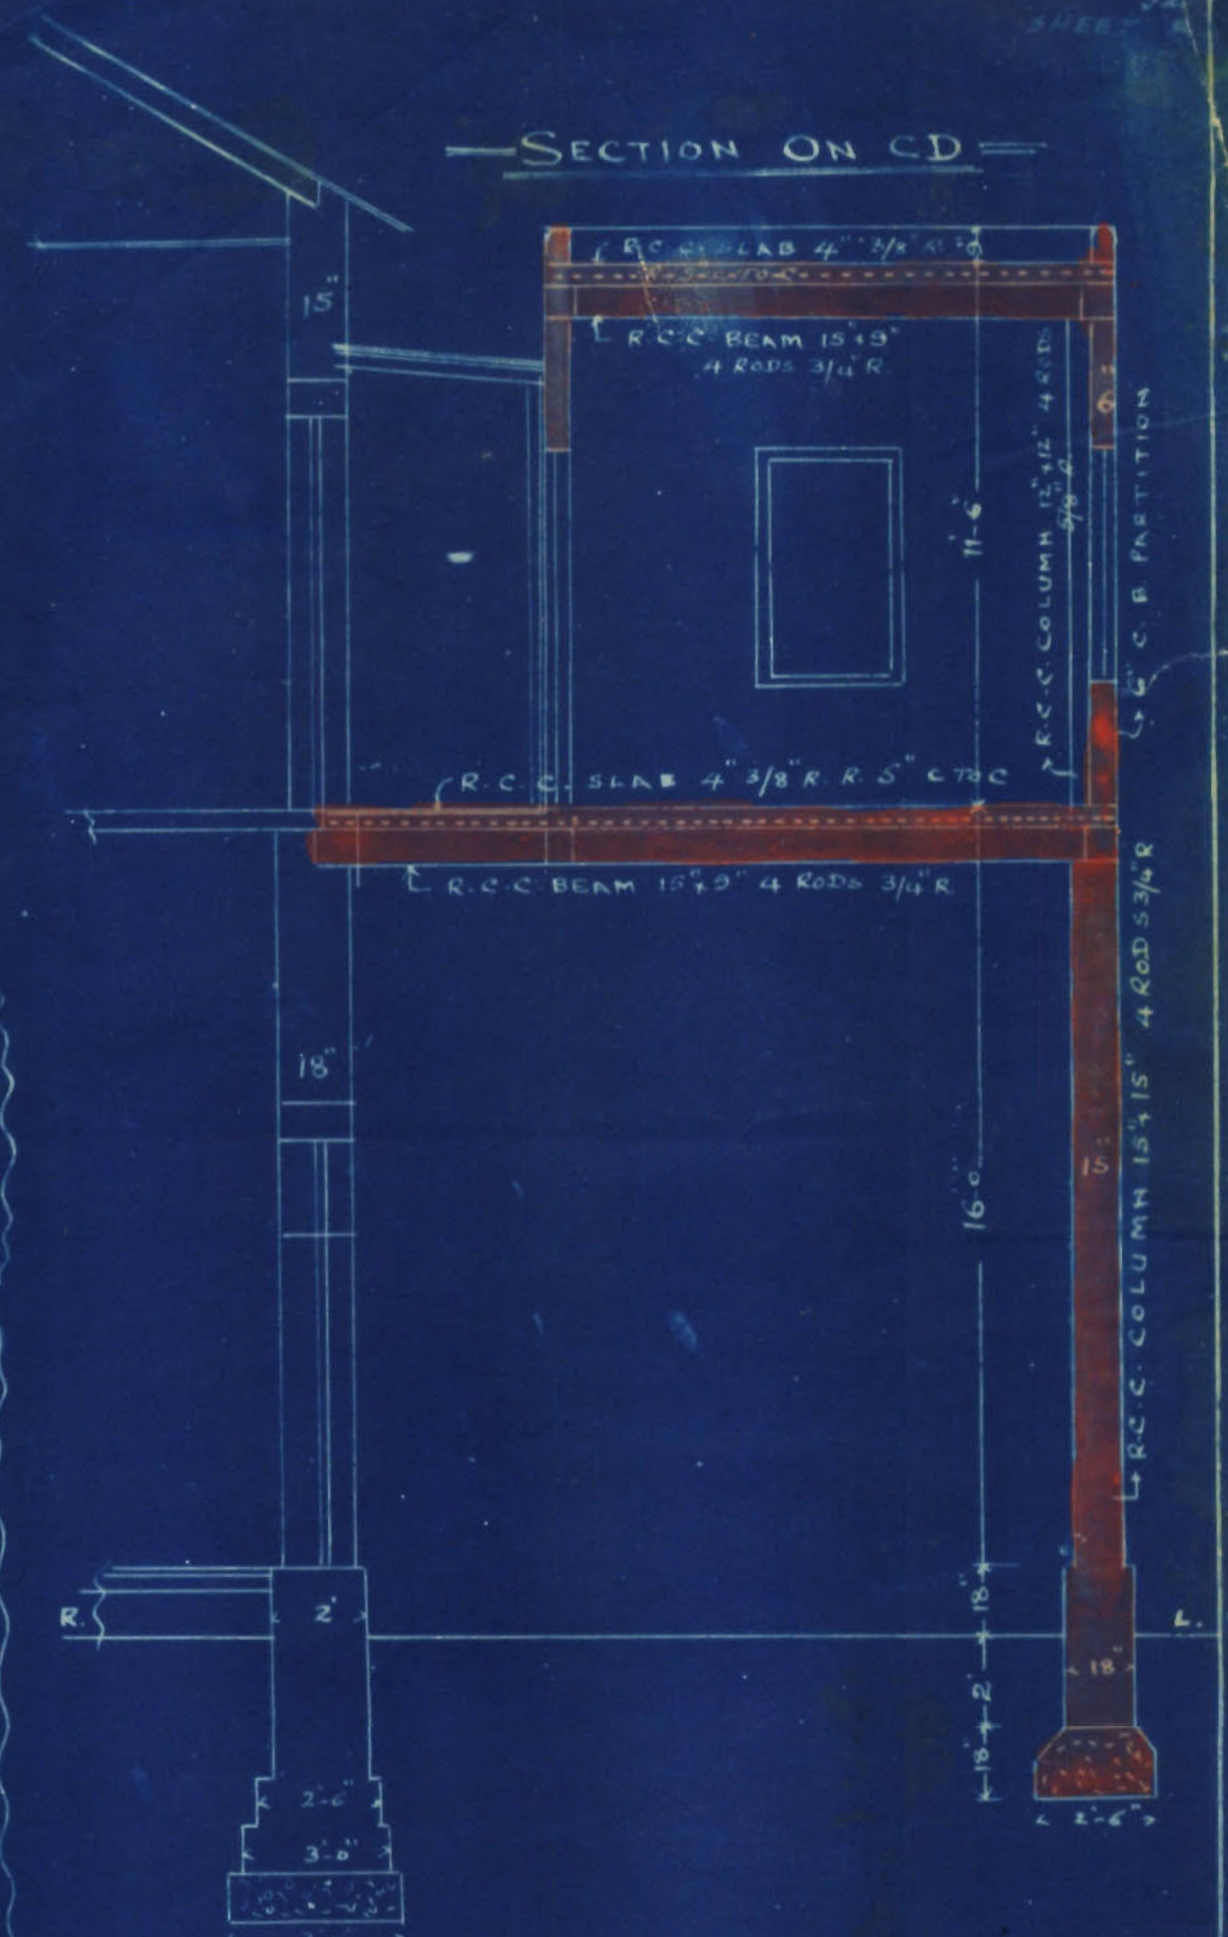


PLAN OF PROPOSED ADDITIONS & ALTERATIONS IN A
BUILDING ON PLOT No 1 SHEET F.B. CIVIL LINES QUAR:

SCALE 4"=1'



FIRST FLOOR

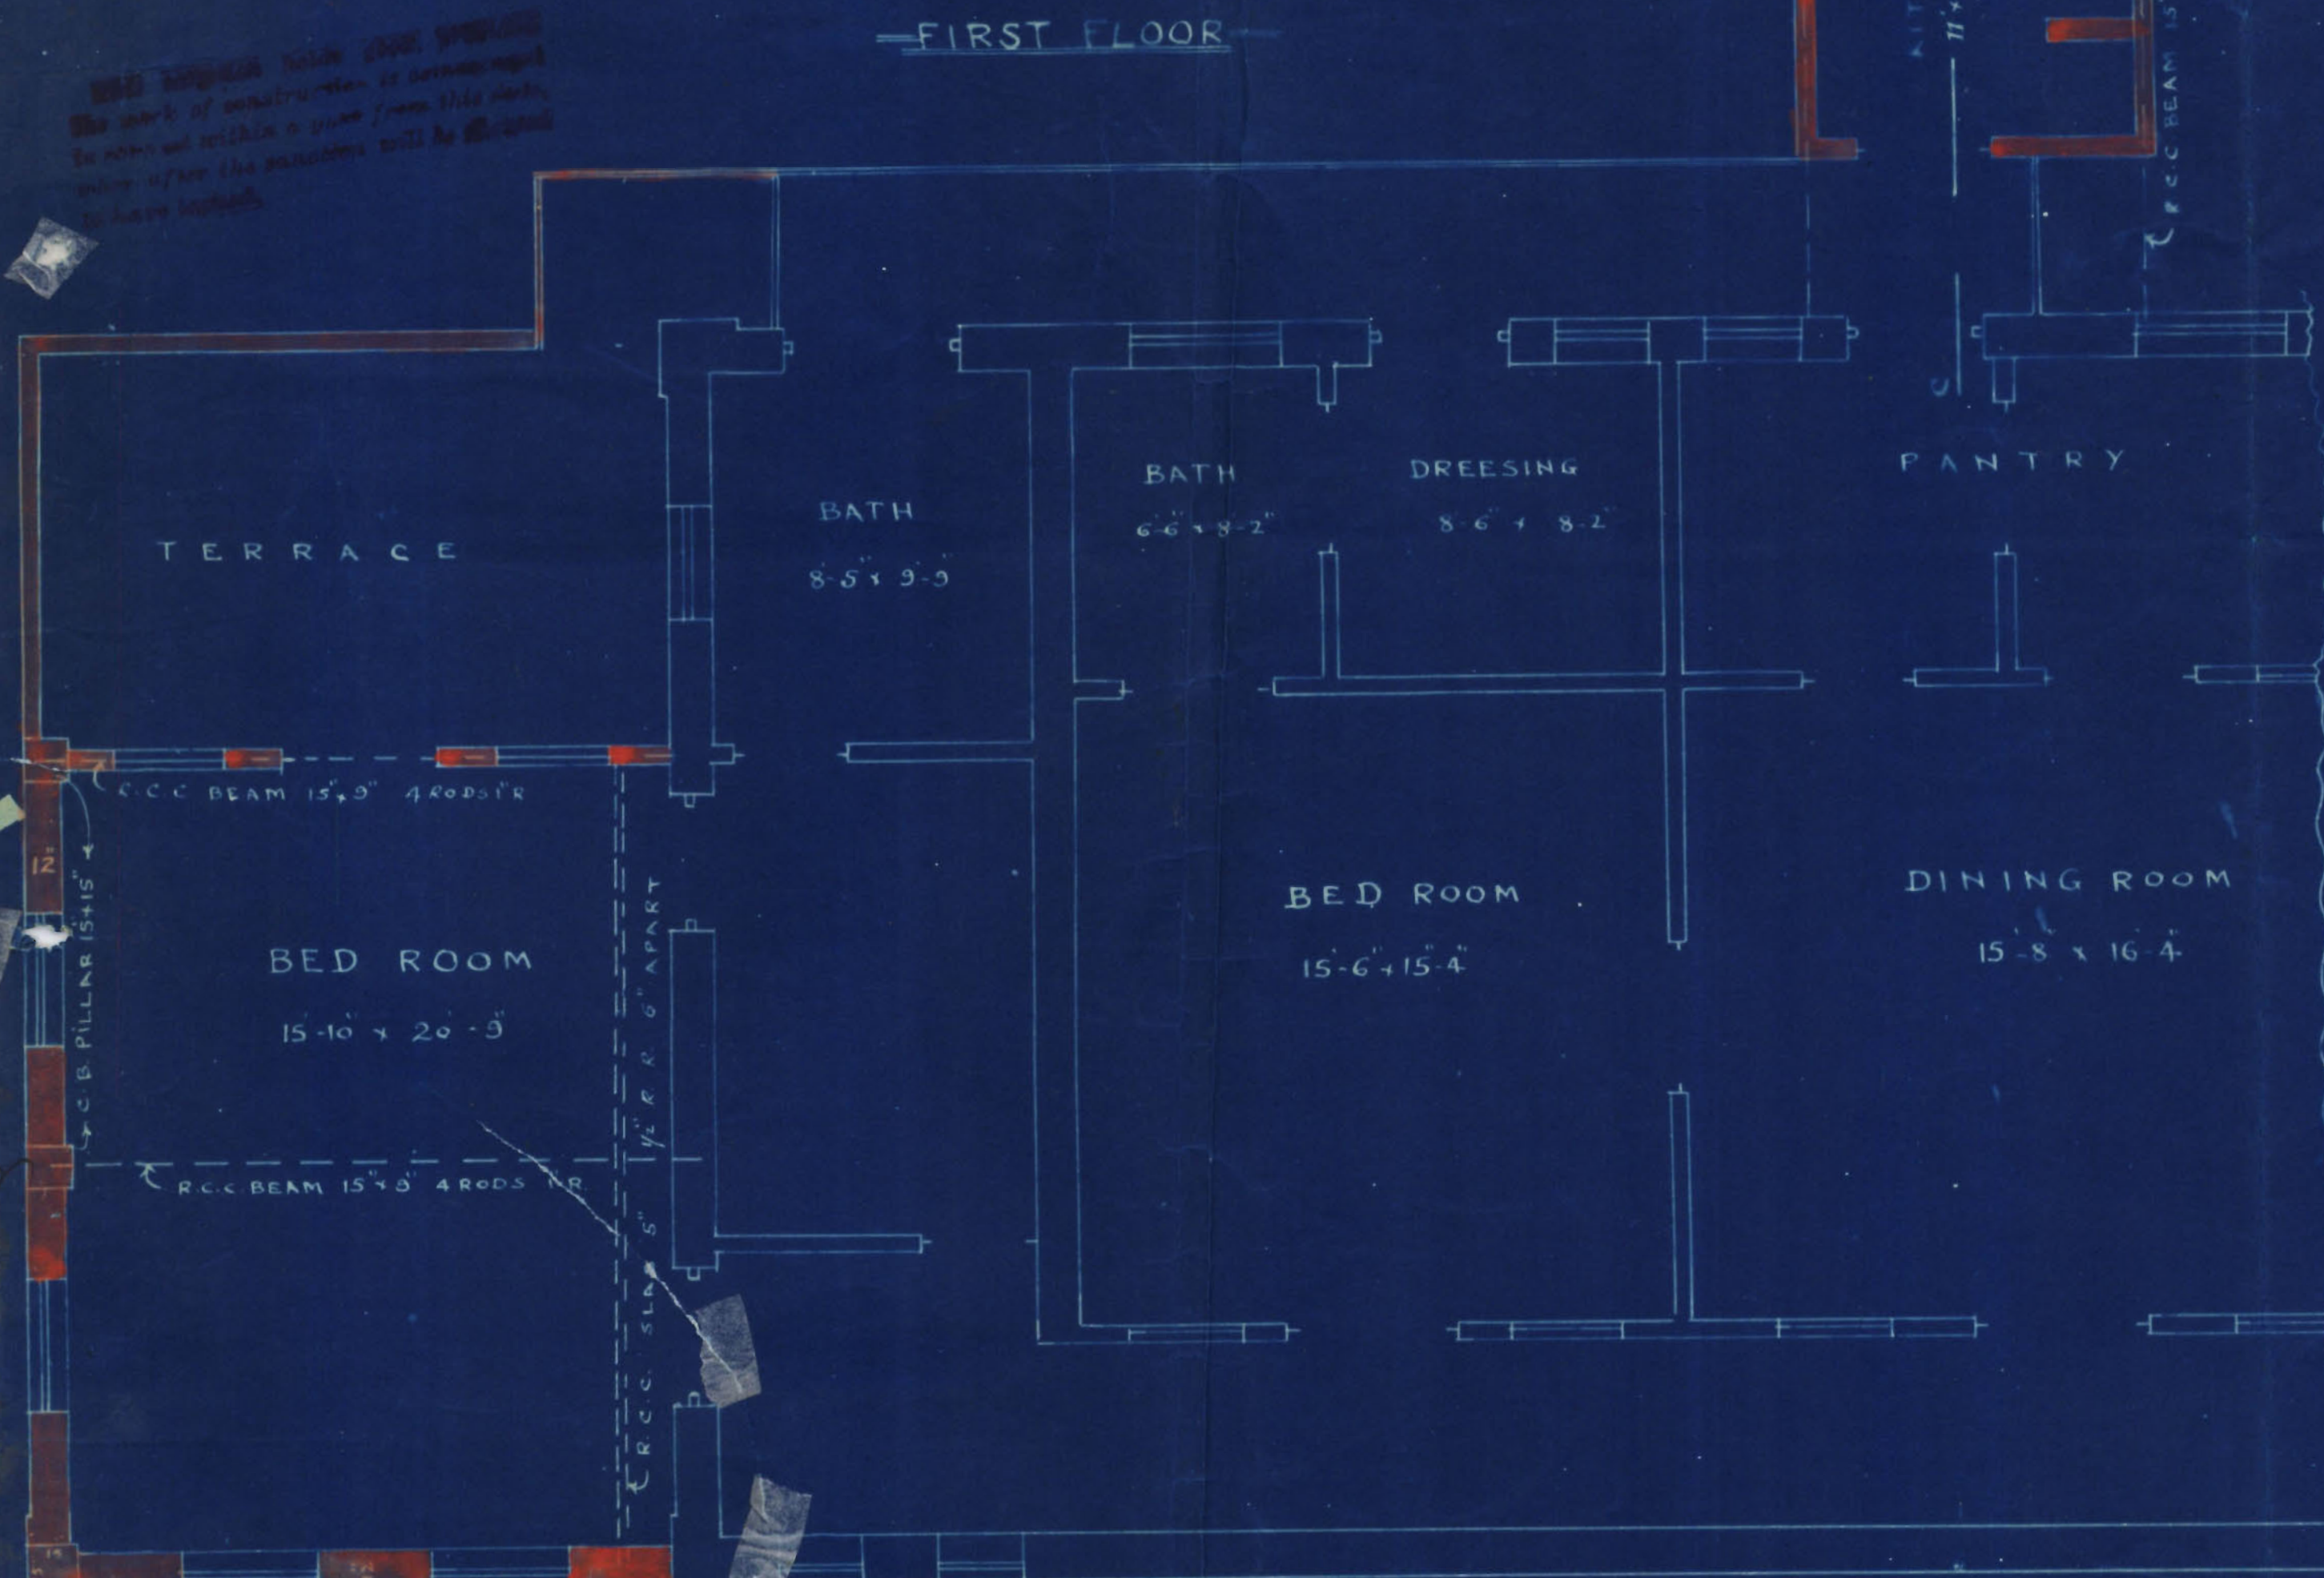

APPROVED.

[Signature]
B. So. A. M. Inst. C. E.
Land Manager & Architect

GROUND FLOOR

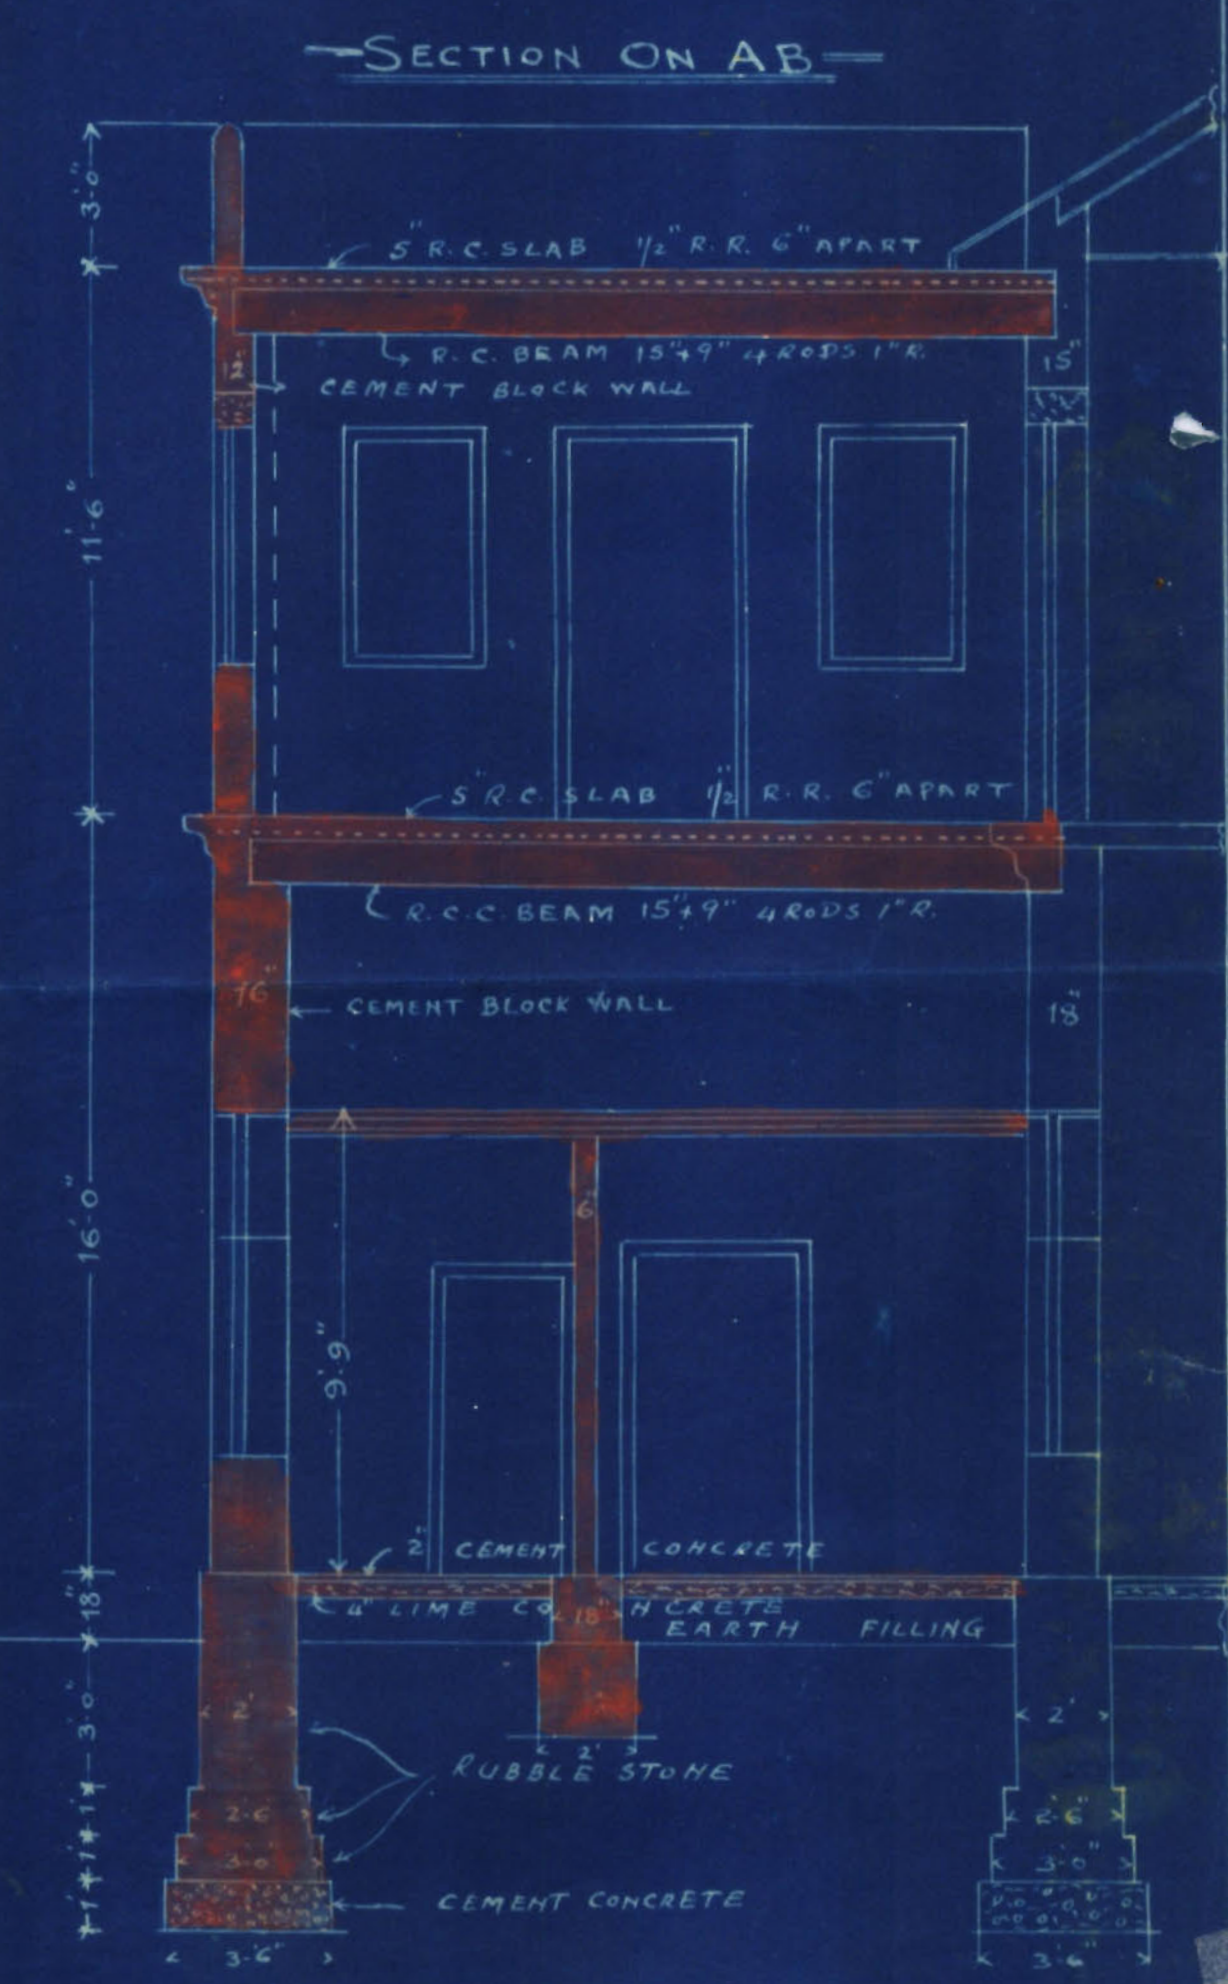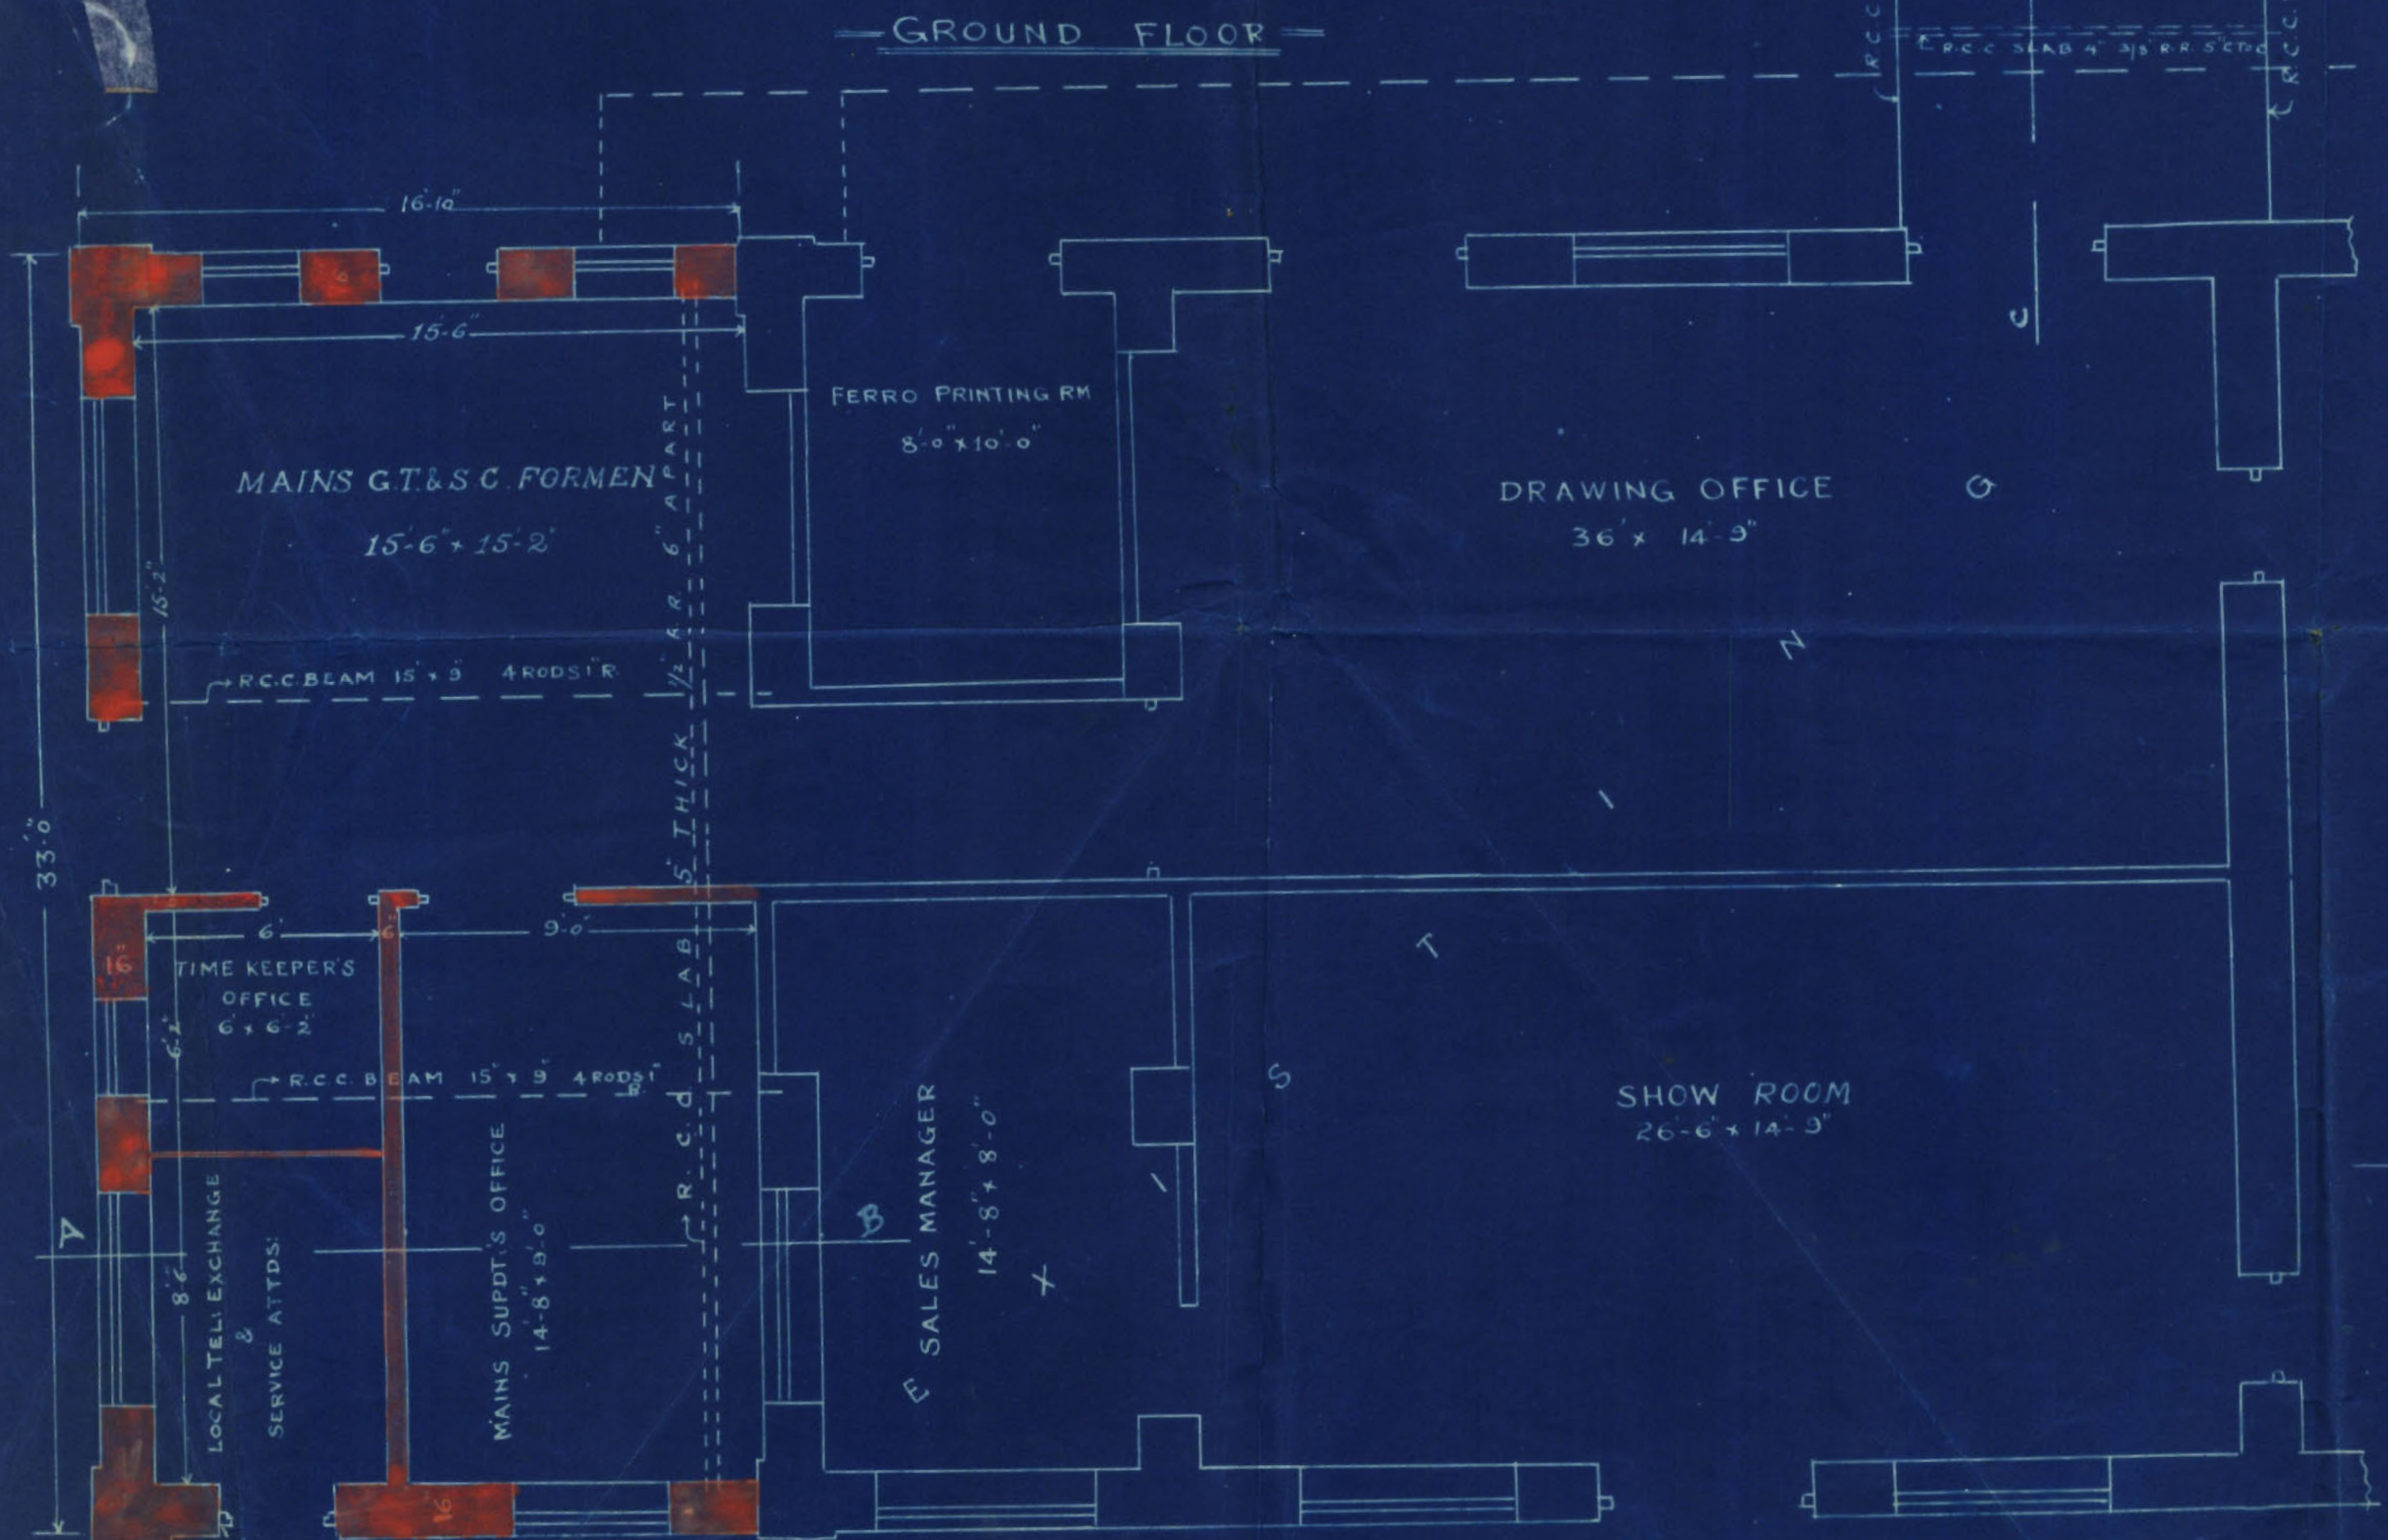

E L A N D E R R O A D

RESIDENT MANAGER
THE KARACHI ELECTRIC SUPPLY CORP. LTD.
OWNER

HASSASING H. ADVANI & Co.
Architects & Surveyors.
NICOL ROAD.





NOTES SECTION.

:0:

Building Department.

:0:

Case No. P/429 of 1932.

Applicant's Name A. Z. Pearson.

Architect's Name H. H. A. Pearson.

Plot No. 1/A Sheet No. F-8. Chief's Quarter

The above application with plans is forwarded with compliments to the Health Officer for favour of report.

Date of despatch 1-9-1932

Pearson
for Chief Officer,

MUNICIPAL HEALTH OFFICER'S REPORT

Returned with compliments to the Land Manager and Architect, Karach Municipality with the following Remarks:—

Date of receipt

In objection

Date of disposal

Date 1-9-1932

Health Officer.

BUILDING SURVEYOR'S REPORT.

Plot No. _____ Sheet No. _____ Quarter _____

Name of owners as per Land Register _____

Applicant _____

Plot under whose control _____

Whether it is permanent or temporary _____

Lease _____

The work proposed _____

Are the Land Sale Rules observed (in case of Municipal plots only) _____

Area of the plot (Newly sold) _____ area built. _____

Whether there is any unauthorised works existing on the plot

Remarks

Blank

Remarks —

1860

00-1-1

Date _____

Building Surveyor.



LAND SURVEYOR'S REPORT.

- (1) Does the plot come under Alignment? _____
- (2) Is the Alignment Correctly Shown? _____
- (3) Are the Site Measurements correct? _____
- (4) Is there any encroachment? _____
- (5) Is the plot affected by T. P. Scheme? _____
- (6) Is in plot subject to any conditions of previous sub-division and amalgamation? _____

Remarks _____

no dispute
5/19

Date _____ 19

Land Surveyor.

Remarks of

LAND MANAGER AND ARCHITECT.

*plan attached**5/19/32*

Date of disposal _____

Land Manager and Architect.

BLOCK PLAN
SCALE 40:1

N^o. 52
31
SHEET 13

— PROPOSED BUILDING ON PLOT NO 1 SHEET NO F-8 —
— CIVIL LINES QRS —
— SCALE 8 FT TO AN INCH —

No. 188

APPROVED

M. K. S. S. S.
Municipal Engineer
Municipal Corporation


— TERRACE FLOOR PLAN —

— PLAN OF FIRST FLOOR —

— PLAN OF GROUND FLOOR —

- Note.*
- (1) Total Area of the Plot.
 - (2) Appropriation Area of
 - THE Existing Buildings. Sq. Yds. 1882
 - (3) Area of the Proposed Building. " 615
- TOTAL 1397 Sq. Yds.



SITE PLAN
SCALE 40 FT TO AN INCH

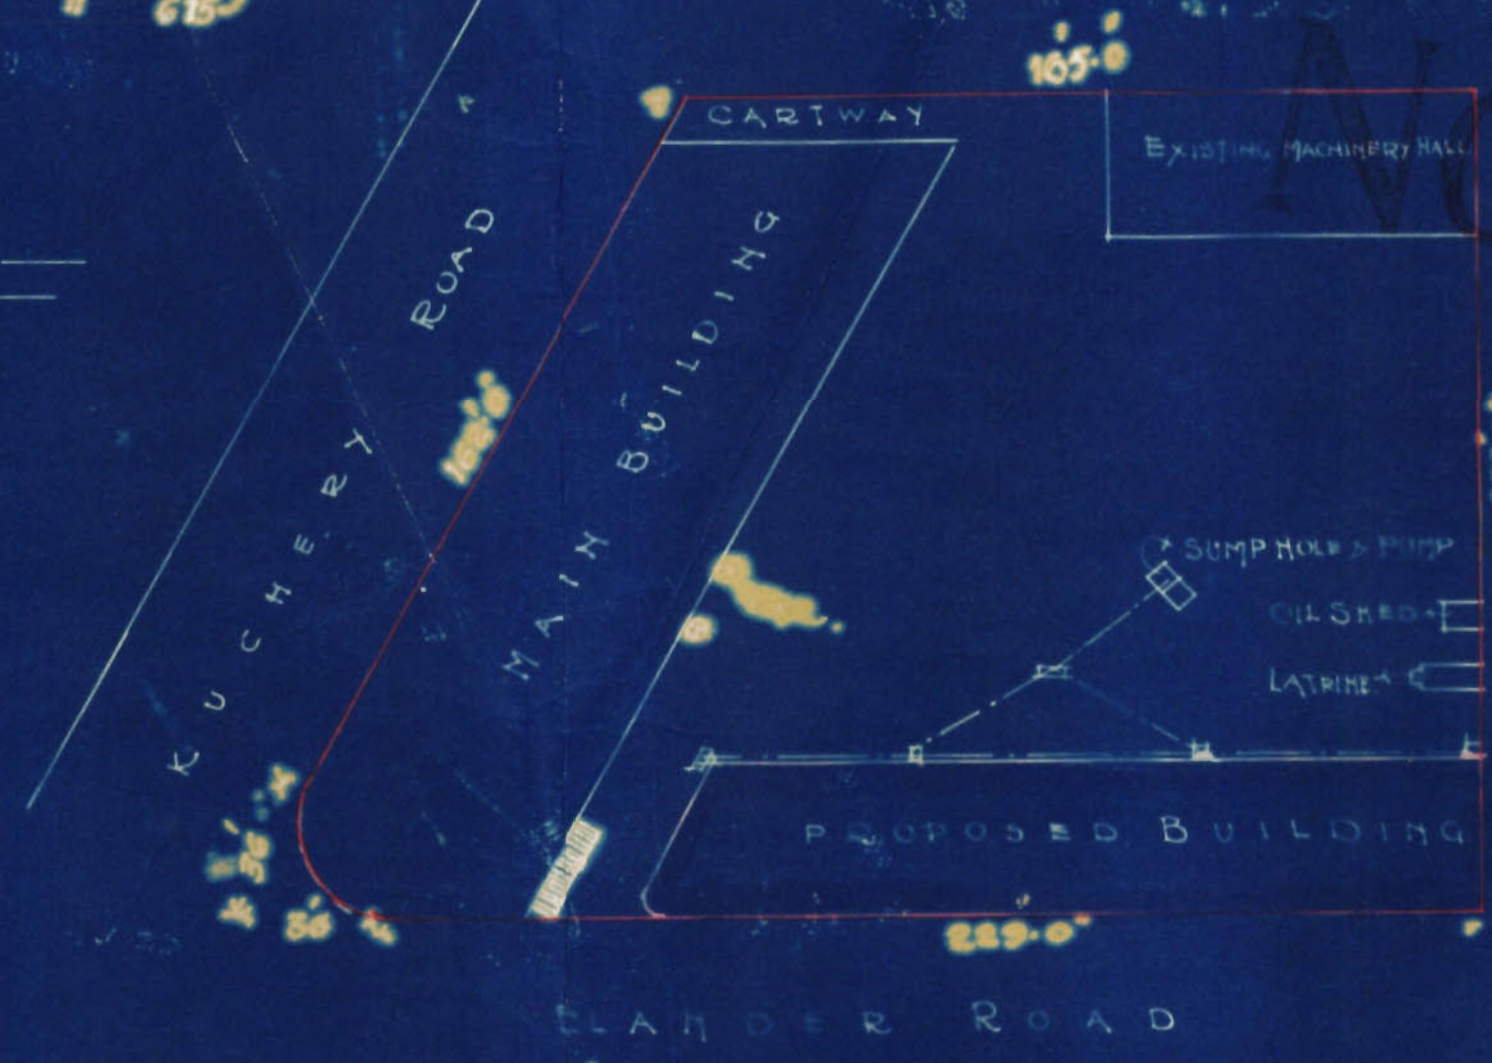

NO. 188

APPROVED
[Signature]
M. I. M. P.
Building Engineer
Muzhik Municipality

PROPOSED BUILDING ON PLOT NO 1 SHEET NO F-8
CIVIL LINES QRS
SCALE 8 FT TO AN INCH

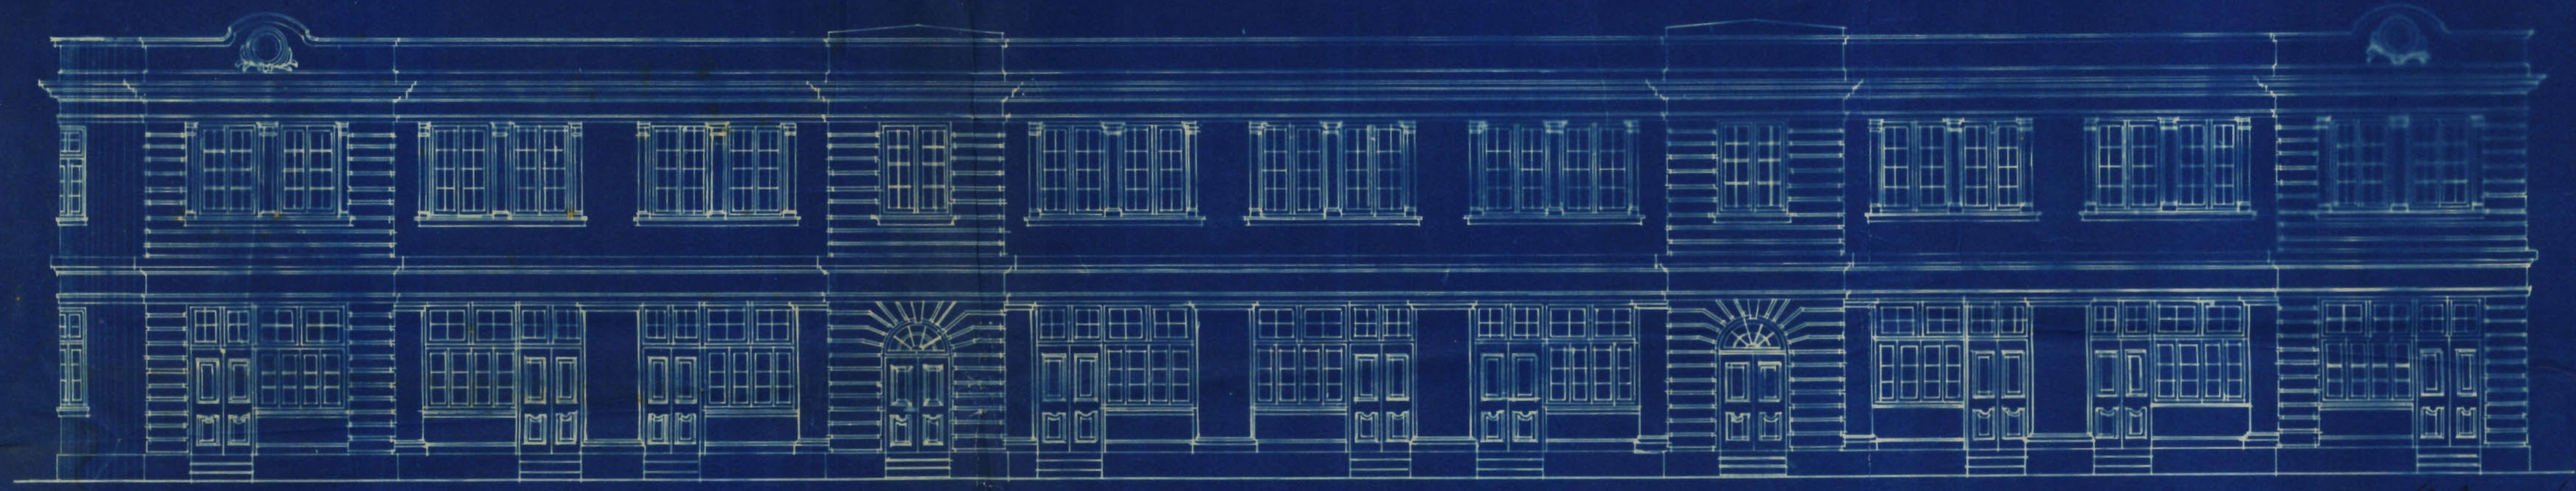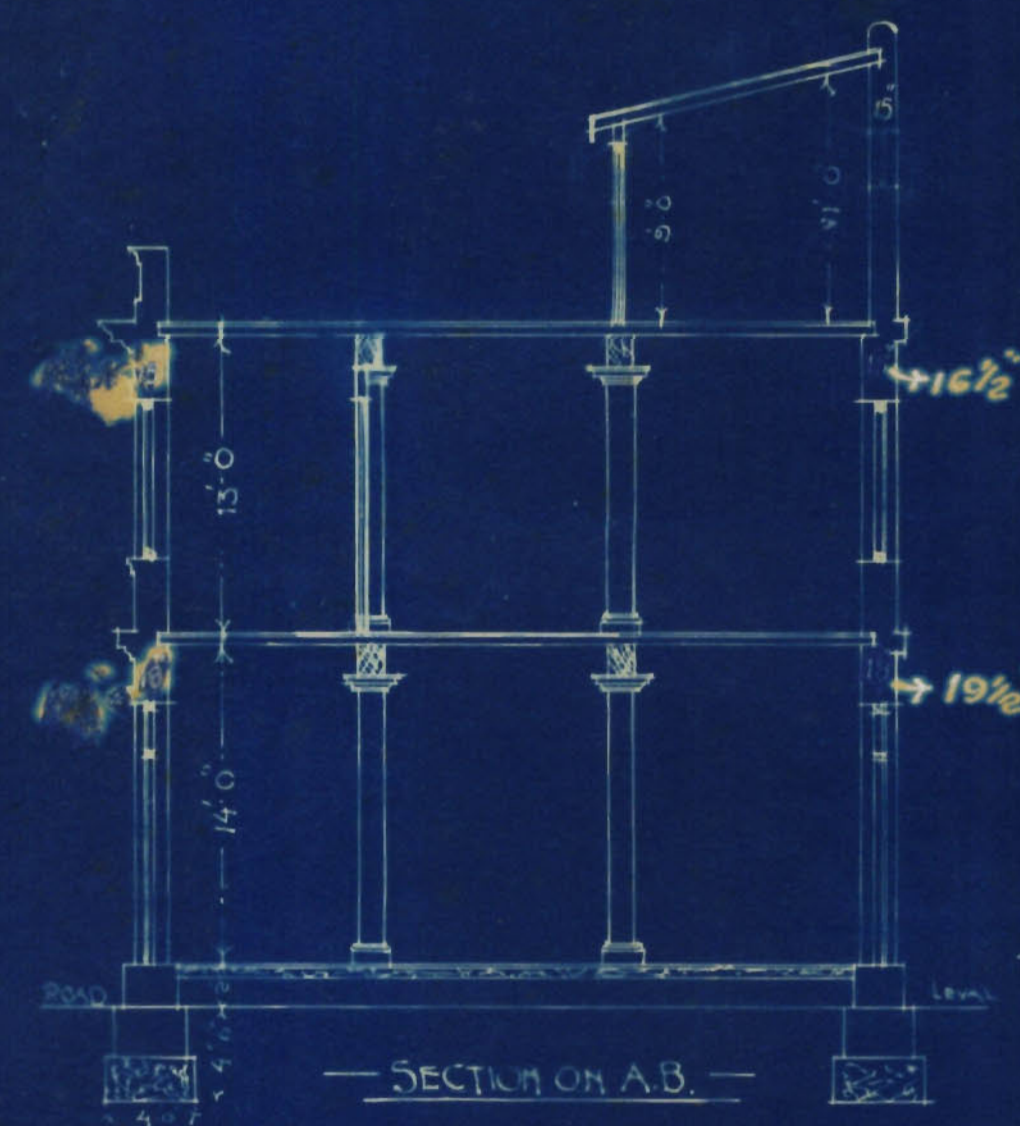

FRONT ELEVATION

[Signature]
MISTRI & BHEDWAR
ARCHITECTS & ENGINEERS



Heritage

KMR.CDD.CiQ.1920-1921.03

Building Completion Report.

MUNICIPAL OFFICE,

Karachi, 20th May 1921.
23

To

THE ENGINEER,

KARACHI MUNICIPALITY.

SIR,

R.S. 1480
23.6.21

I beg to report, the building work on plot No. 1C Sheet 8
Quarters Quarter owned by Mr. Daily Gazette Press Ltd
is completed according to the plan approved by the Municipality. Orders are
requested to file the correspondence.

Copy to the A.C. for information

M. C. A. M. J. C. E.,

Engineer,

Karachi Municipality

Yours obediently,

Building Surveyor "A" Section,

Karachi Municipality.



Form No. 6.

No. L. S. 4708 OF 1920

MUNICIPAL OFFICE,

Karachi 10. 8. 1920
13

MEMO :

Building Surveyor Section A. is informed
that The ag. Genl. manager for the Daily Gazette Press Ltd has been permitted
to build additional building
his house
on plot No. 10 F8 Elanden Street
Civil Lines Quarter report should be made to the
Undersigned when the house is completed.

A.M. INST., A.E.,

Engineer,
Karachi Municipality.