



38



Heritage

KMR.CDD.JmQ.1925.03

BUILDING COMPLETION REPORT.

LAND MANAGER AND ARCHITECT'S OFFICE,

Karachi, _____ 19

To

THE LAND MANAGER AND ARCHITECT,
KARACHI MUNICIPALITY.

SIR

I beg to report that the building work on plot No. 9 Sheet Jm.1
Jamora Quarter owned by Mr. R. K. Shadani

has been completed according to plans approved by the Municipality. Orders are
requested to file the correspondence.

Your obediently,

Building Surveyor "Section
Karachi Municipality.

No. L. M. A. _____ of 19

Karachi, _____ 19

Copy to the Assessor & Collector for information.

P. t.
3
6/11/28

B. Sc A. M. Inst C. E.
Land Manager and Architect,
Karachi Municipality.



BUILDING COMPLETION REPORT.

LAND MANAGER AND ARCHITECT'S OFFICE,

Karachi, _____ 19

To

THE LAND MANAGER AND ARCHITECT,
KARACHI MUNICIPALITY.

SIR

I beg to report that the building work on plot No. 9 Sheet Jm.1
Jamuna Quarter owned by Mr. R. V. Thadani

has been completed according to plans approved by the Municipality. Orders are
requested to file the correspondence.

Your obediently,

Building Surveyor " "Section
Karachi Municipality.

No. L. M. A. _____ of 19

Karachi, _____ 19

Copy to the Assessor & Collector for information.

B. Sc A. M. Inst C. E.
Land Manager and Architect,
Karachi Municipality.4.
7/10



Heritage

KMR.CDD.JmQ.1925.03

Form No. 6-200-13-7-24.

No. L. M. A. 6209 OF 1925.

MUNICIPAL ENGINEER'S OFFICE,
Karachi, 1-7- 1925.

MEMO.

Building Surveyor Section B is informed
that Mr. R. V. Shadani has been permitted
to a bungalow
his house
on plot No. 9 Jm 1 Street
Jamshed Quarter, report should be made to the
undersigned when house is completed.


M. Shadani
12/8

B. S. D.


M. S. D.
Executive Engineer,
Karachi Municipality.

note
Plot Area 1521 sq. yds.
Area of the Bungalow 1000 sq. yds.
Area of the Out Houses 521 sq. yds.
Total area 513 sq. yds.


— PROPOSED BUNGALOW —
— ON PLOT NO 9 SHEET NO J.M.1 —
— JAMSHED QUARTERS —
— SCALE 8 FT TO 1 INCH —

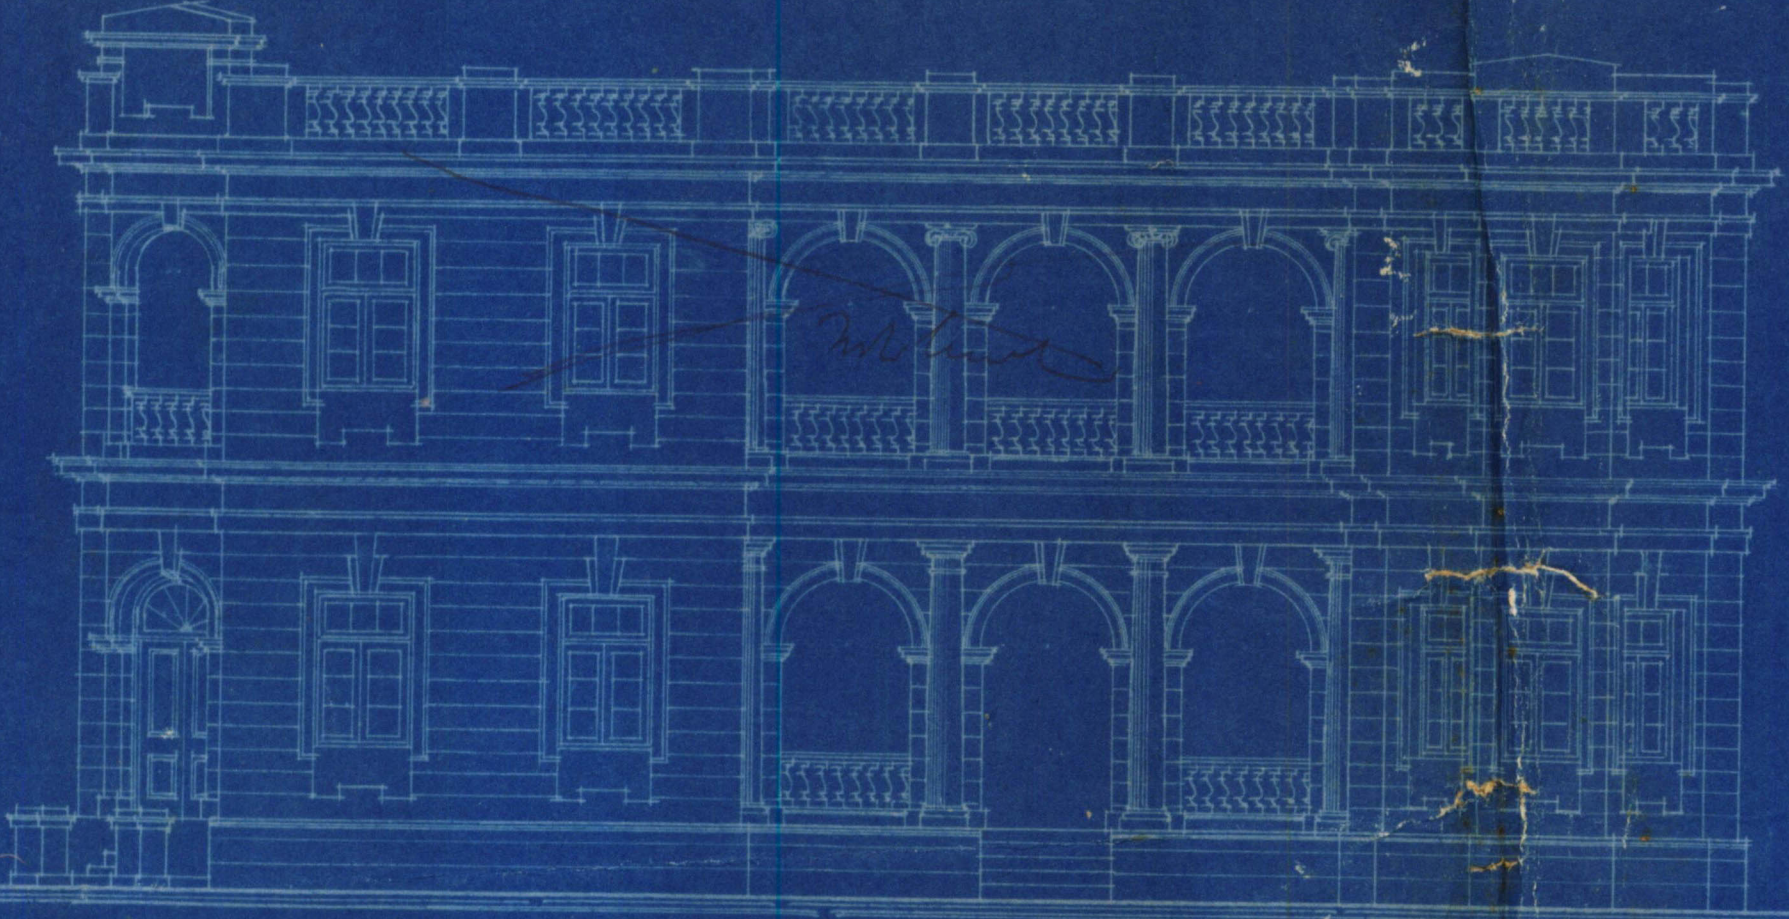

FRONT ELEVATION

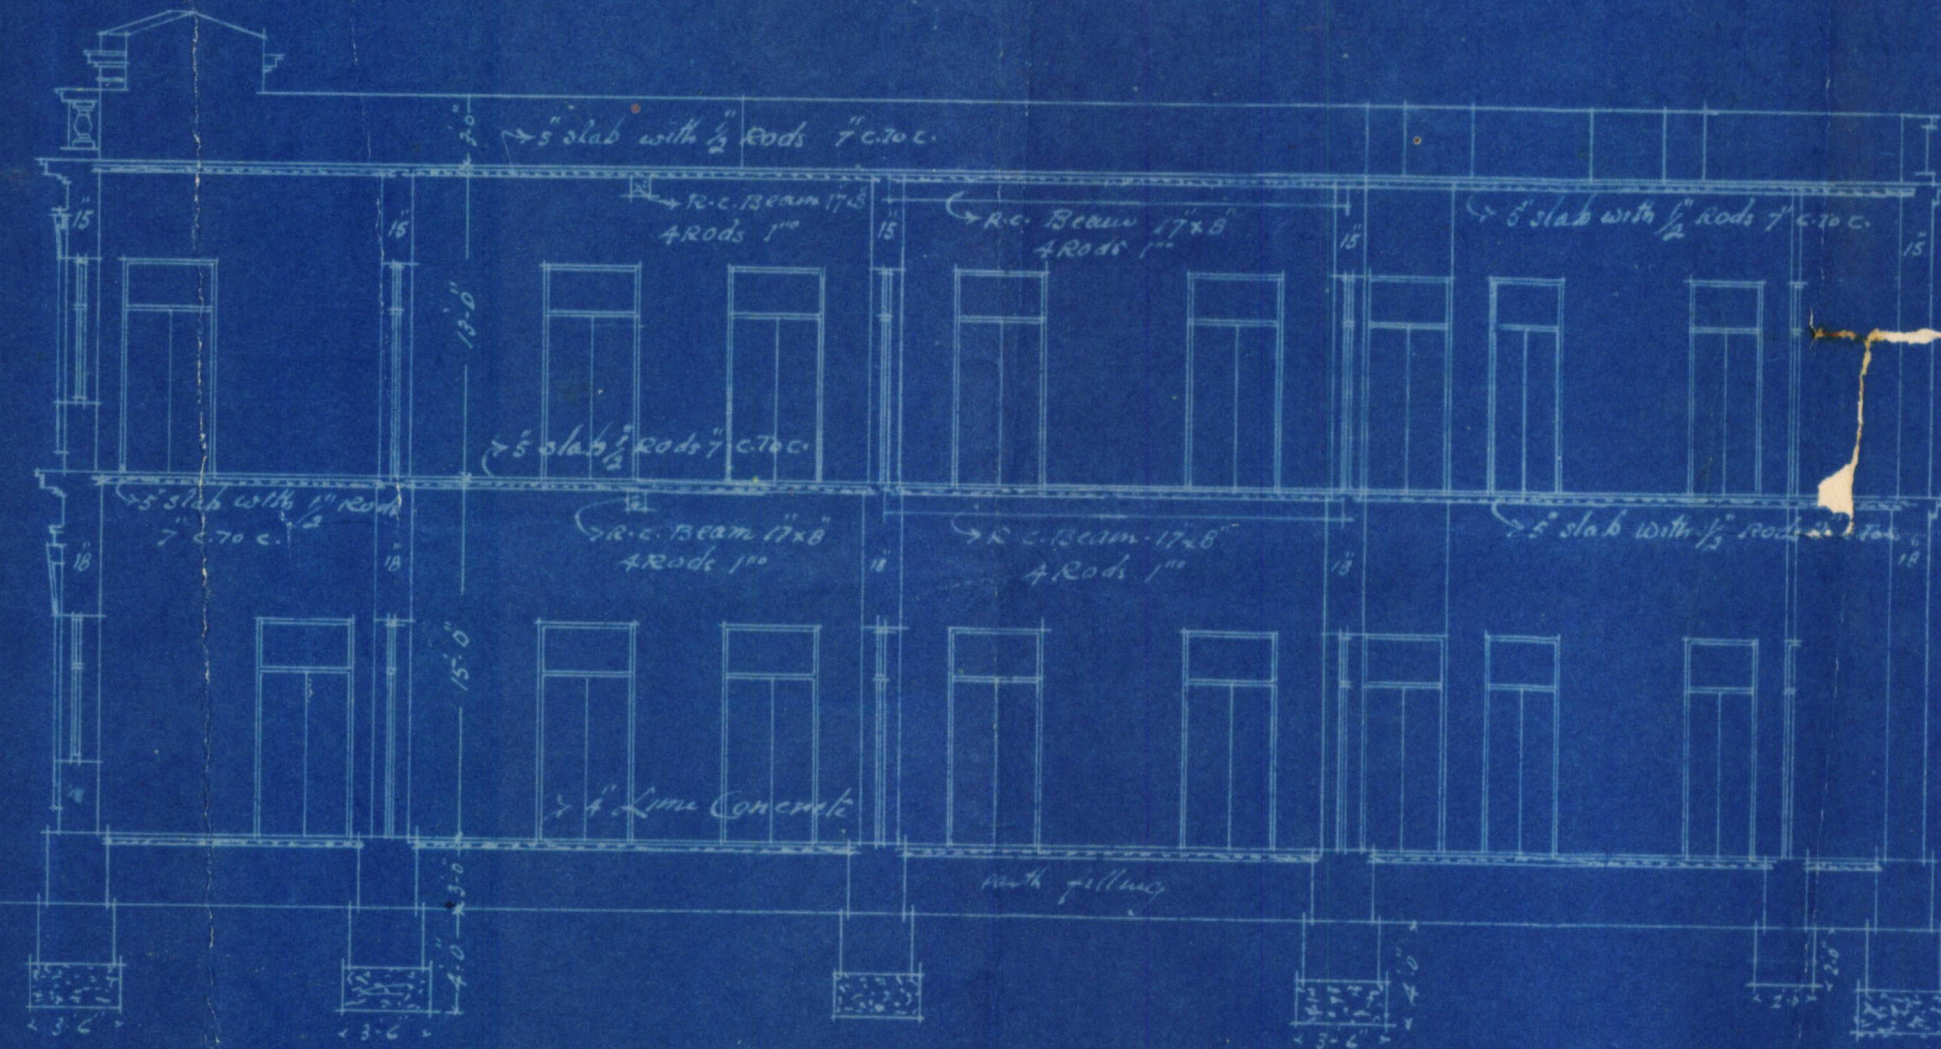


— SECTION ON A.B. —

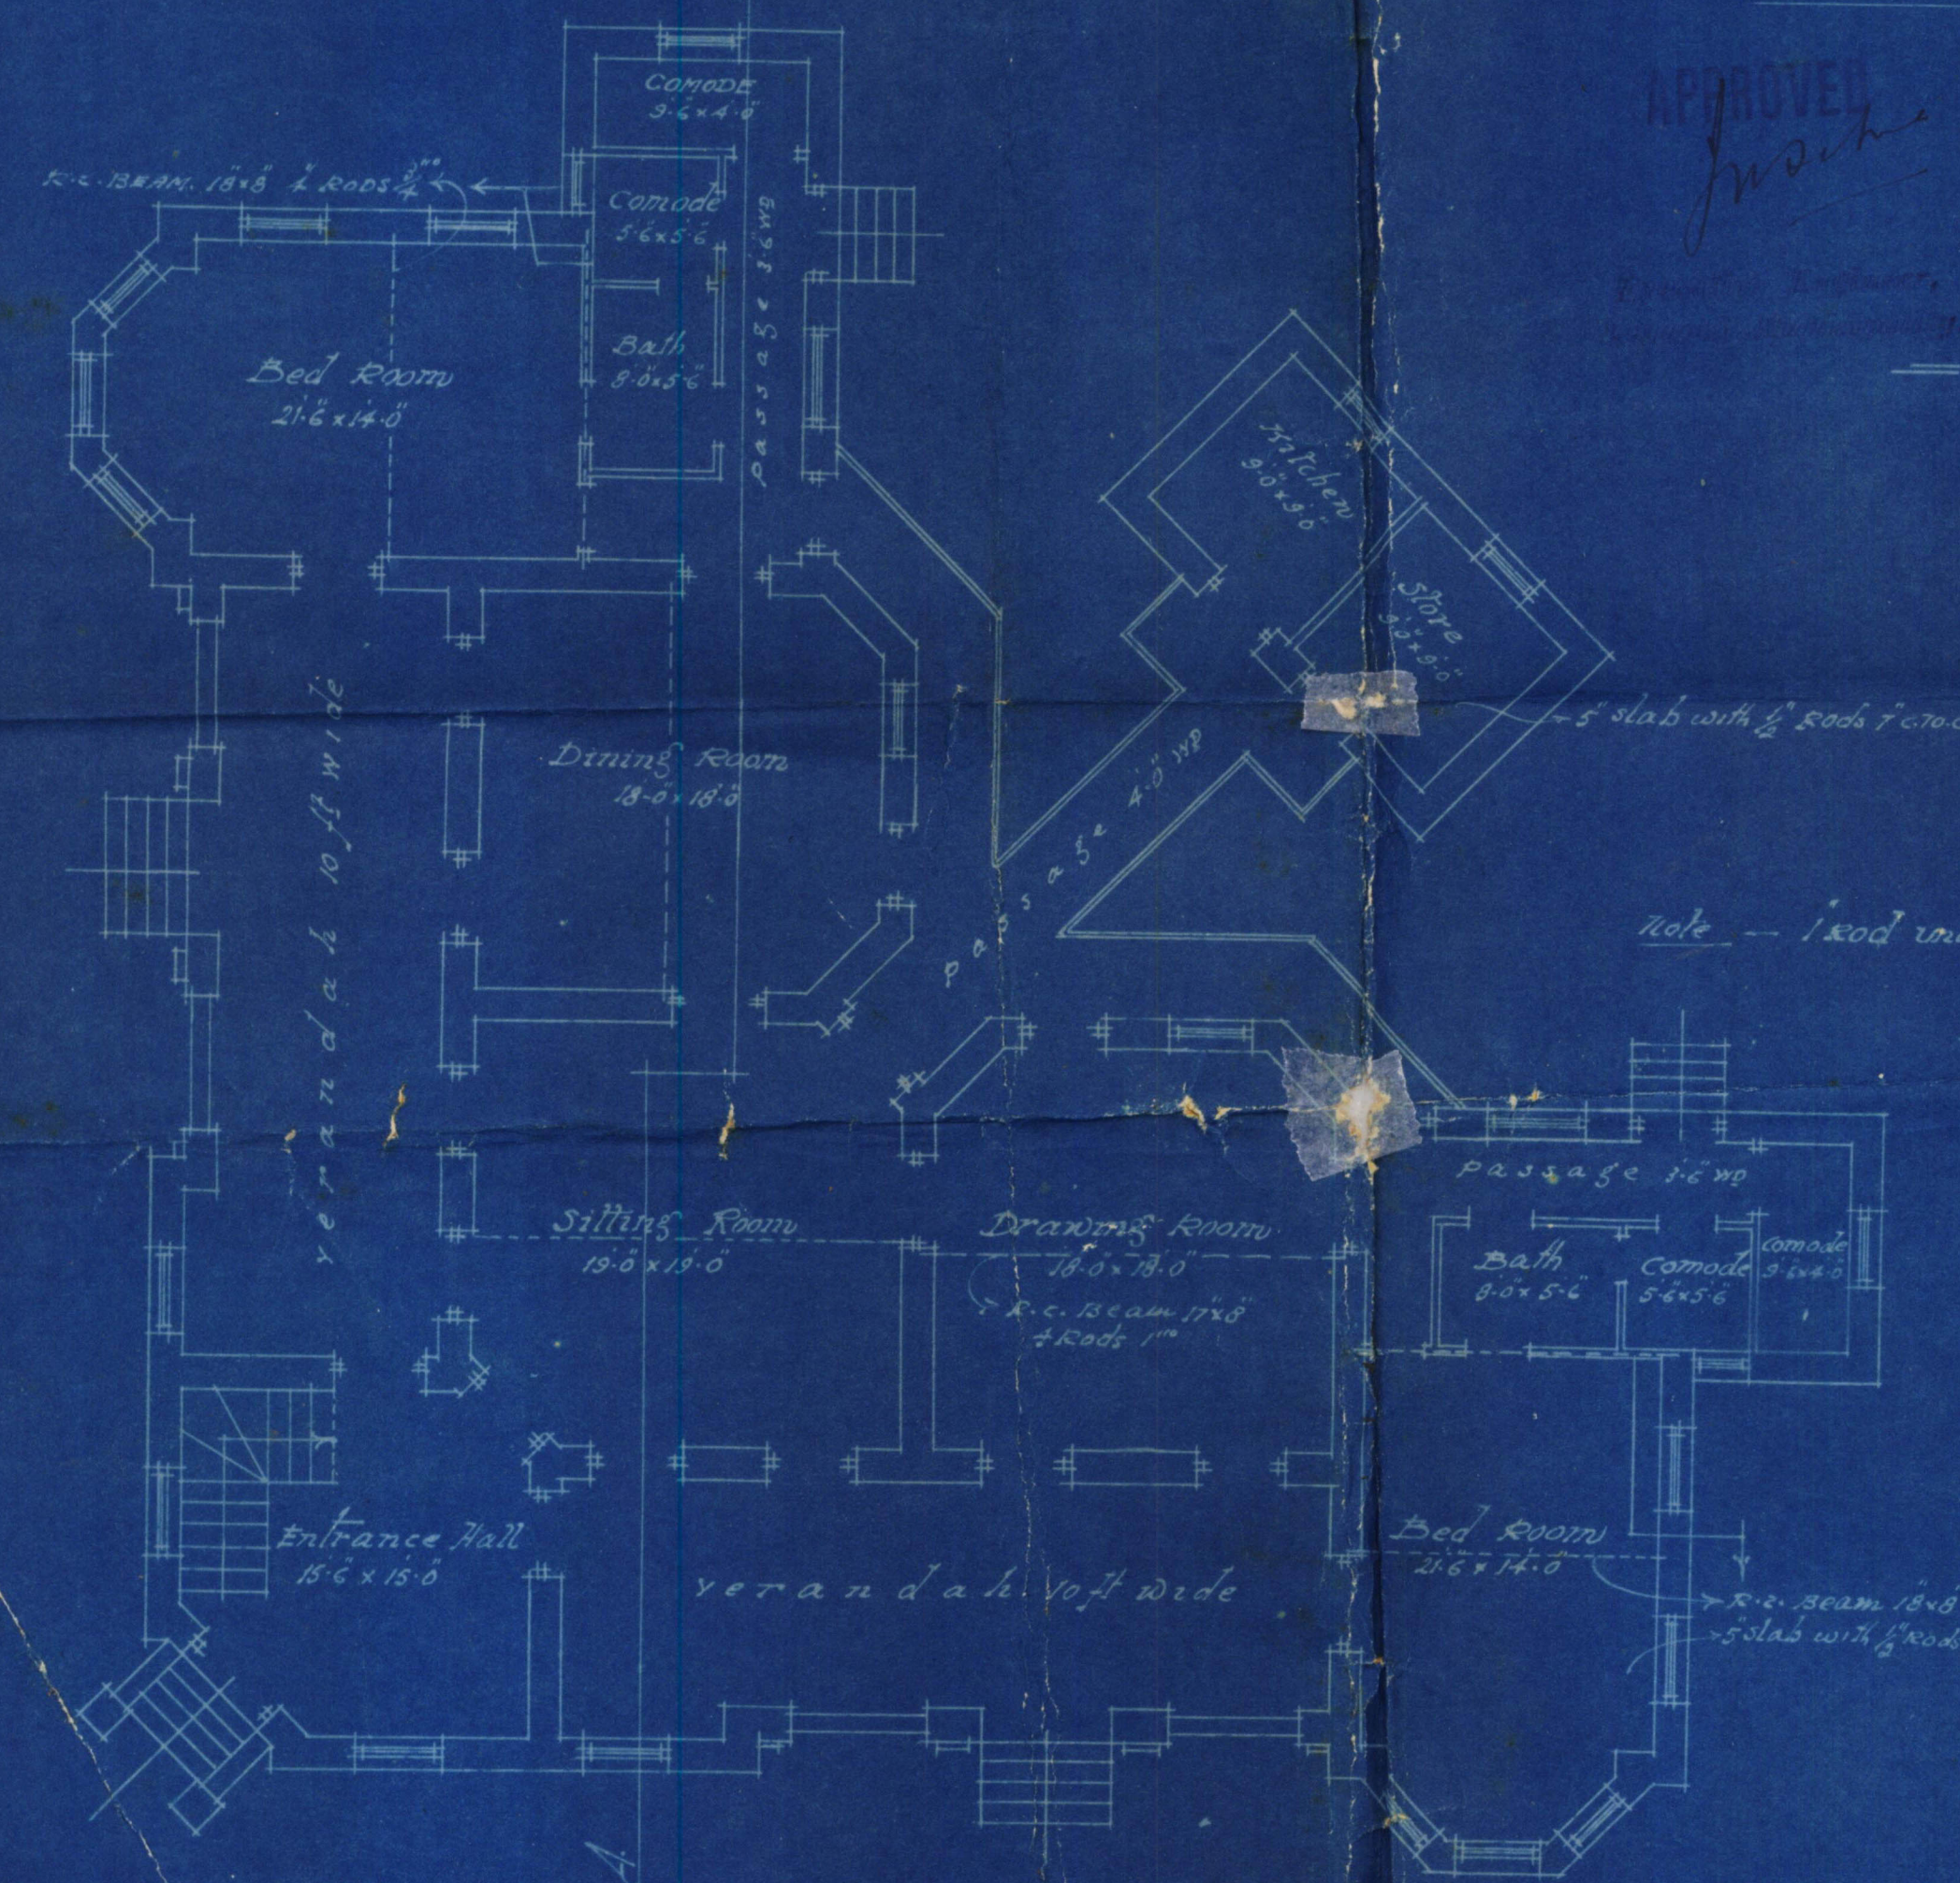


— PLAN OF GROUND & FIRST FLOOR —

— OUT HOUSES —

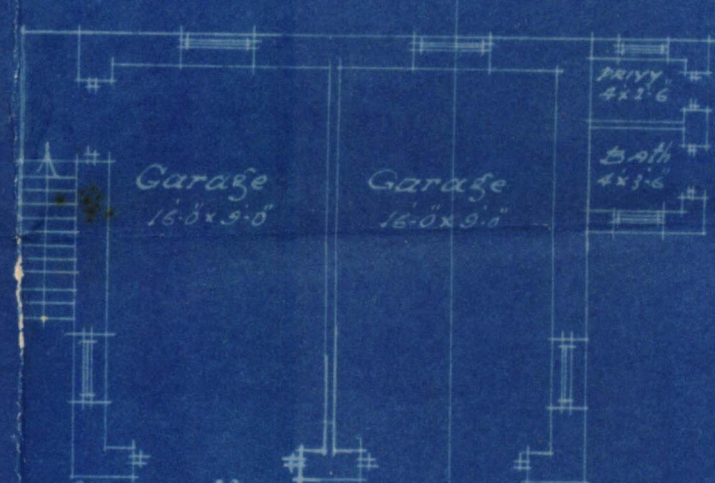


Ground Plan

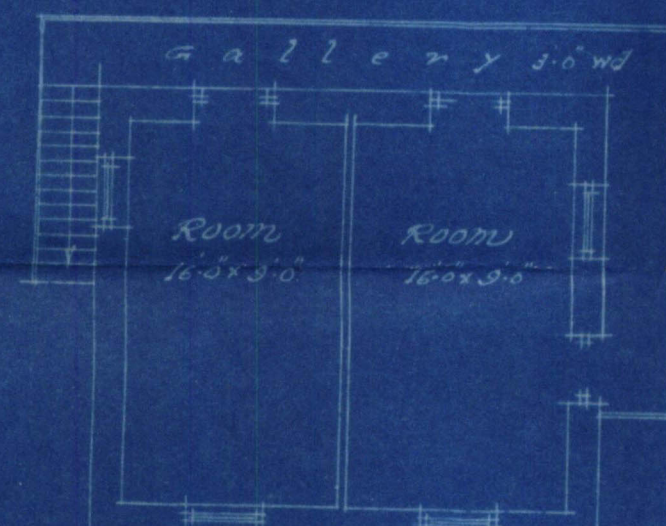


First Floor Plan

— Site Plan —

scale 40 ft to 1 in.

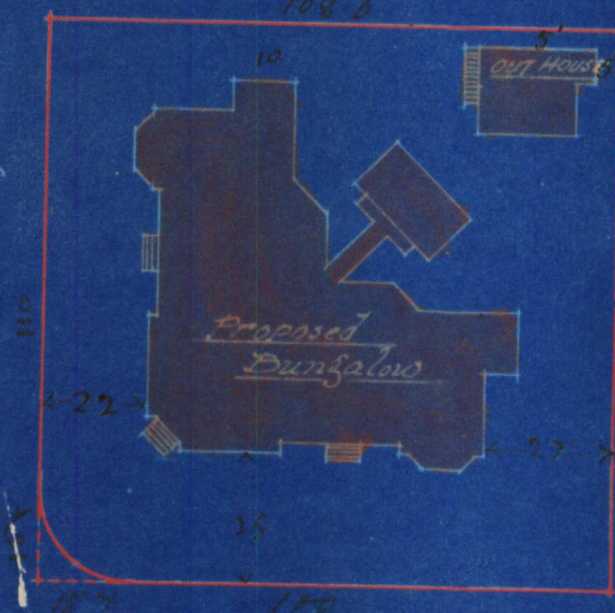

NOTE: - Only
Western wing
ground floor
has been
built
for
R.A. Karm
20/1/25

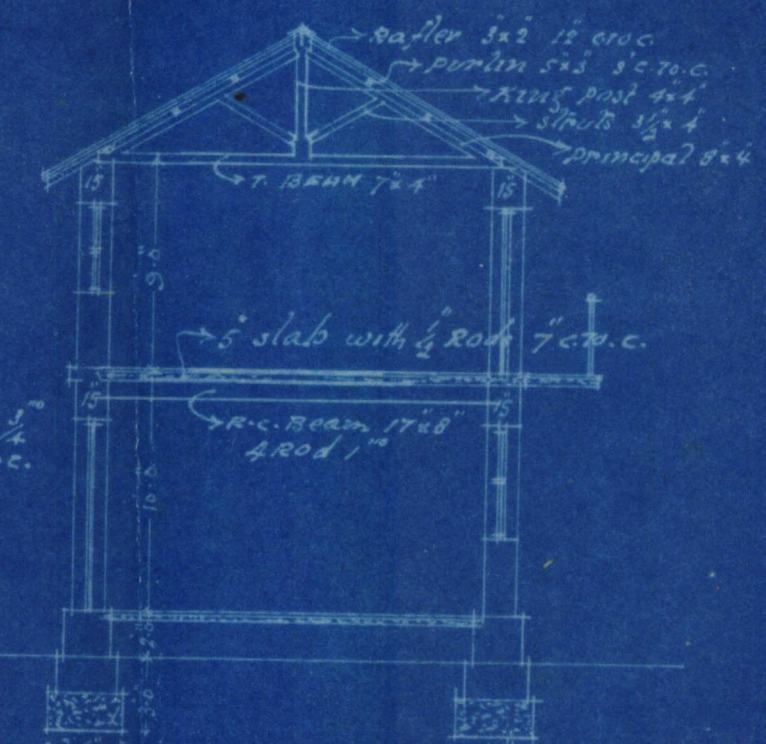

— SECTION ON A.B. —

— J. P. Munnich
— Master & Architect —
— 24, 40, 41, 42,1000