

PROPOSED GODOWN ON LOT NO. 221. SHEET NO. L.R. 7

LAWRENCE ROAD




Scale 3/4" = 1' 0"

APPROVED.

Site Plan


Plot No.	Area Built (sq. ft.)	1007
Plot Area	1007	
Area Built (sq. ft.)	0	
Plot Area	1007	

1. The proposed building is to be constructed on the site shown on the site plan.

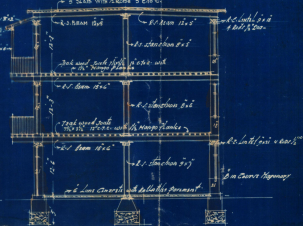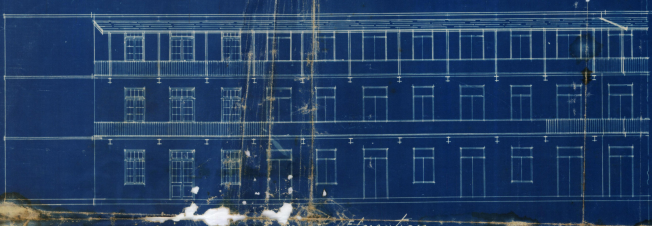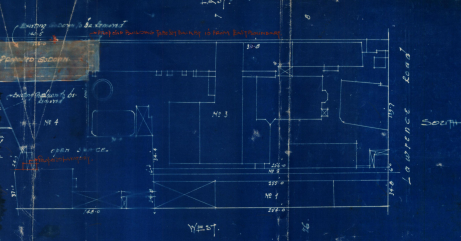

Front Elevation

Section C.A.D.

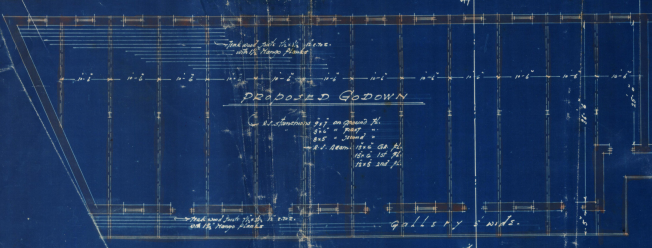



Plan of Ground first & second floor

Notes & Remarks

PROPOSED LAVATORY IN LOT NO. 43.21
 SHEET NO. L.R. 1 LAWRENCE RD.
 SCALE 1/8" = 1' 0"

SITE PLAN
 Scale 1/8" = 1'

NEW PARK DRIVE IN REAR

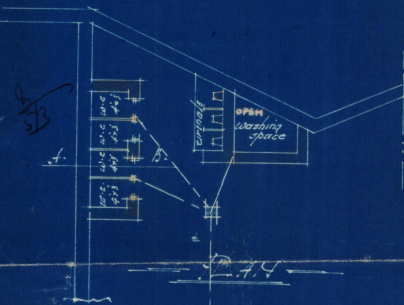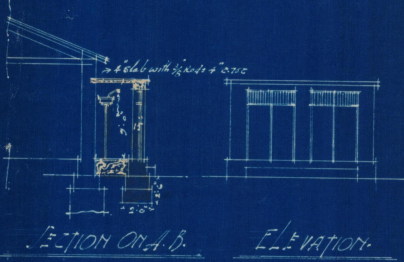

APPROVED.

G. J. Moe

B. S. A. M. Inst. C. E.
 Land Manager & Architect.

Note:
 Plan is approved subject to the following conditions:
 1. This sanction does not entitle the owner to build on land not covered by town either by the Govt. or the Municipality by a road or entry in a road.

Drawings prepared to the Lawrence Road Municipality

LAURENCE ROAD.

W. J. G. Moe
 Master's License
 No. 12345
 Licensed Land Engineer