


PLAN
SHOWING PROPOSED BUILDING ON
PLOT NO: 14 SHEET AL 17
MARKET QUARTER
SCALE 4 FT = 1 INCH
FIRST FLOOR

APPROVED,

J. G. H. Verby
A.M.Inst., C.E.
Engineer,
Karachi Municipality.


GROUND FLOOR

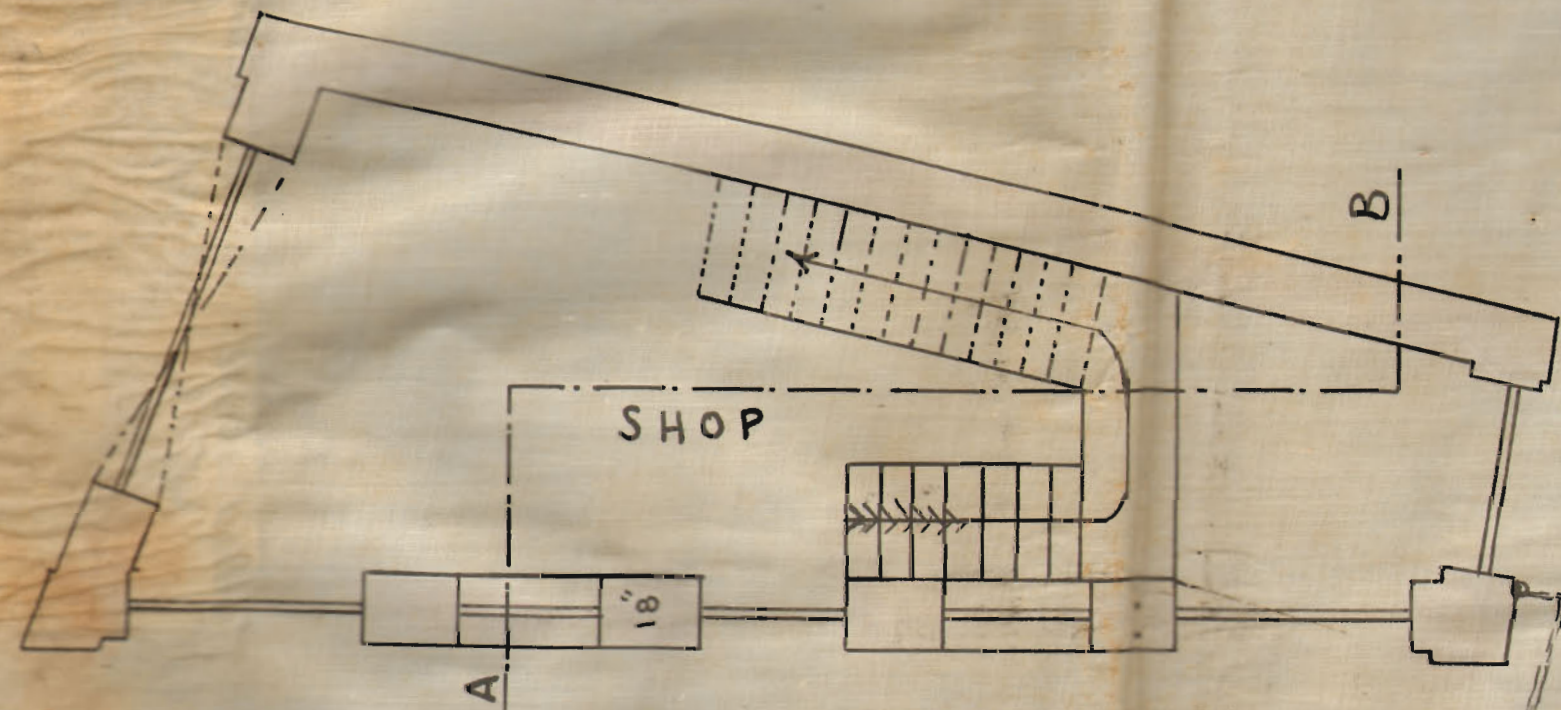


ELEVATION




FIRST FLOOR

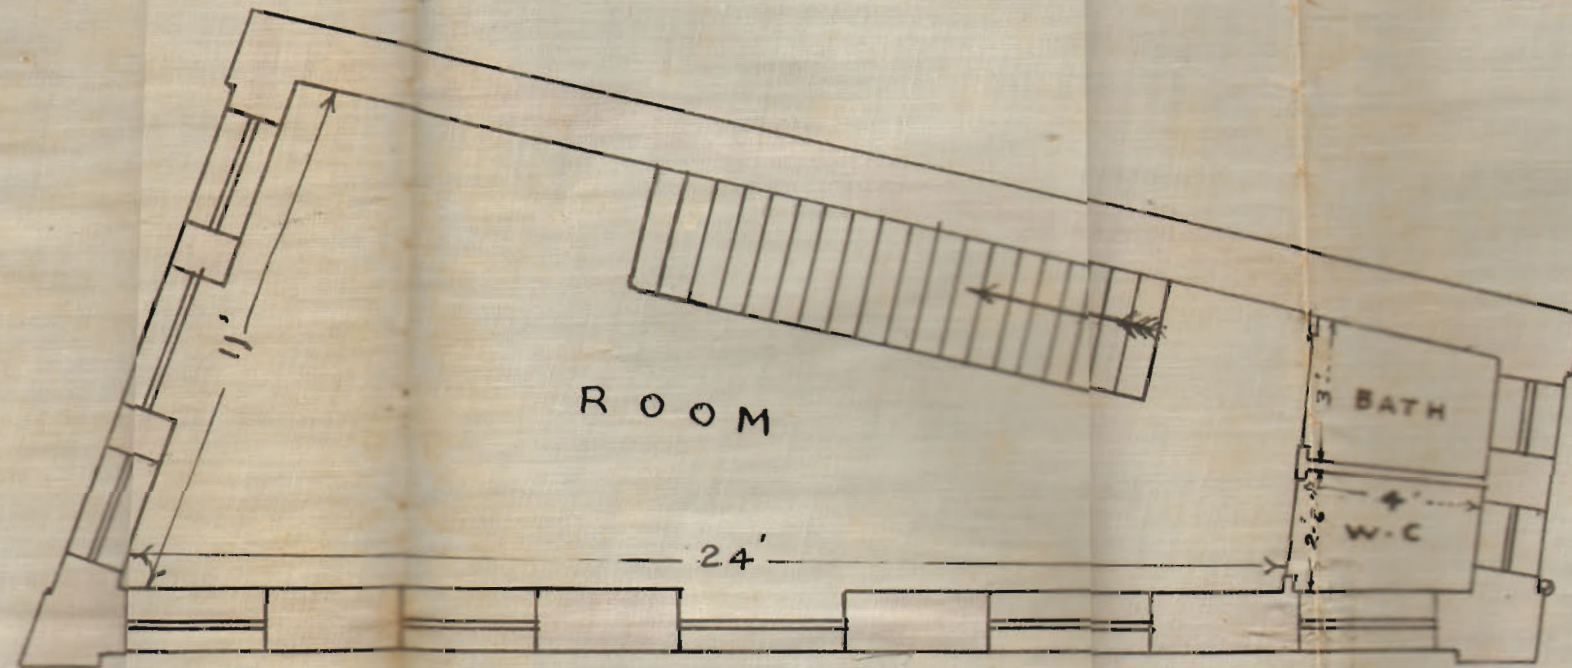

SECTION ON A-B

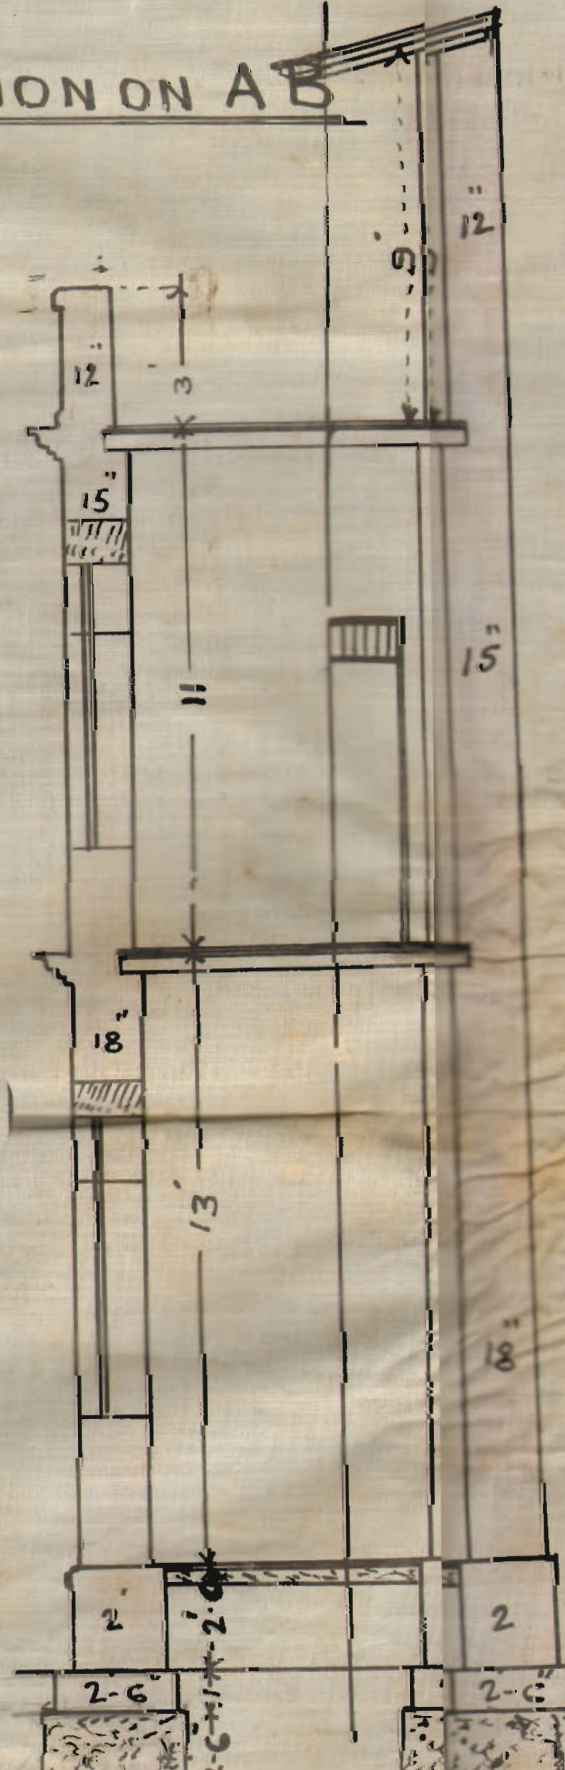

SECOND FLOOR

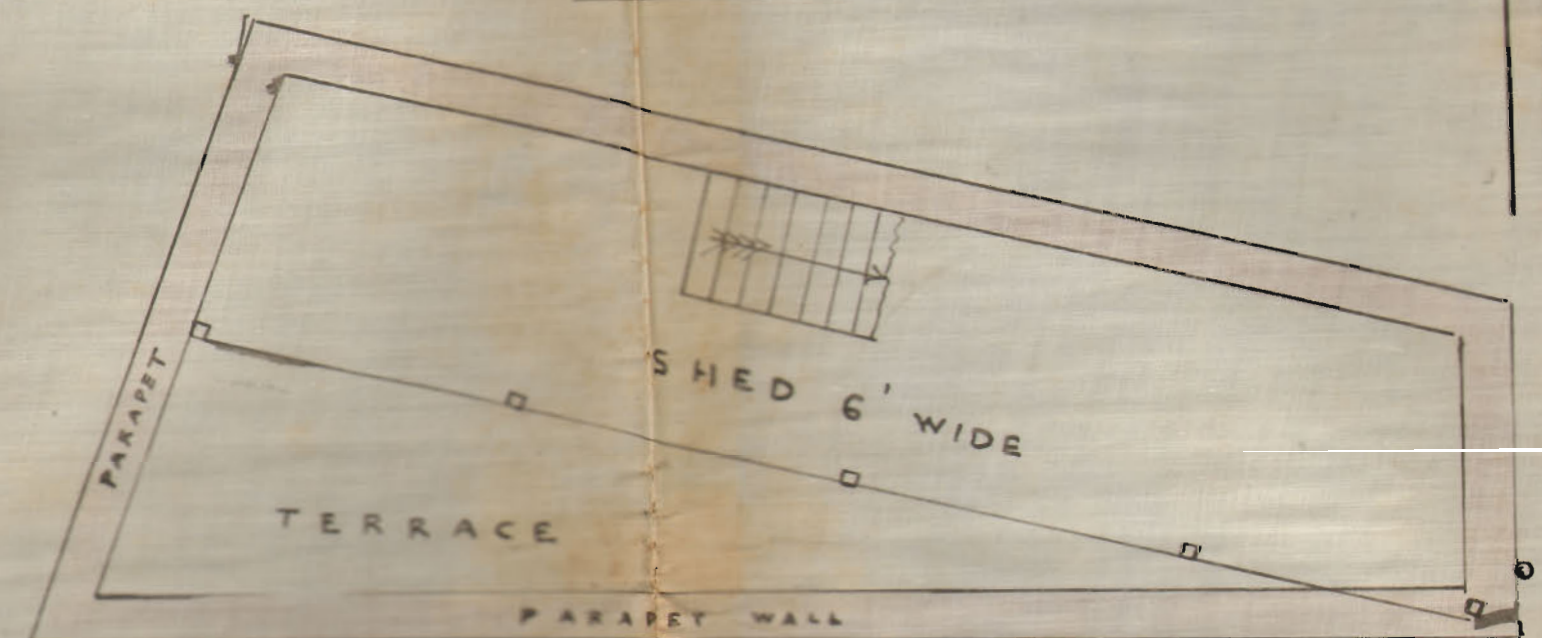

SITE PLAN

SCALE 20 FT = 1 INCH



Hossain H. Hossain

Architect & Surveyor
Karachi 17-2-17



PLAN OF PROPOSED BUILDING ON PLOT NO 57, A-25


NAPIER QUARTER

SCALE 1/4" = 1' 0"


APPROVED

Santhi Kaly
Engineer,
Karachi Municipality

SITE PLAN
SCALE 20' = 1" 0"

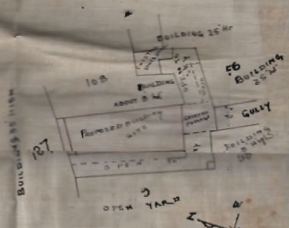

GROUND PLAN

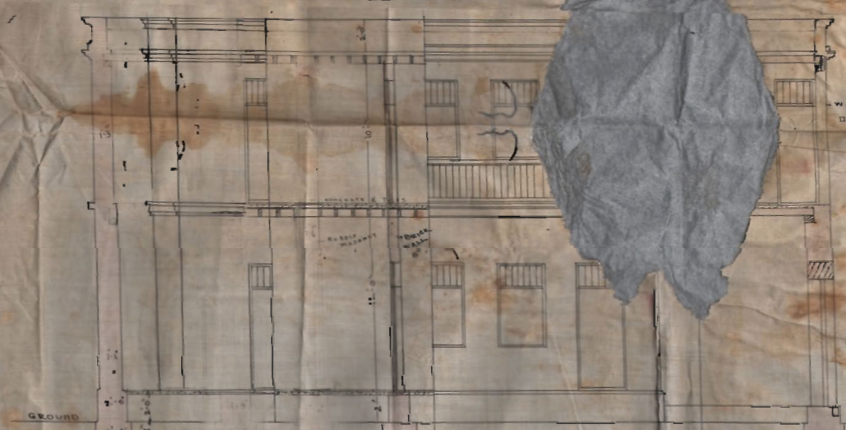

SECTIONAL ELEVATION ON A-B



FIRST FLOOR PLAN

Nirashankar

OPTIONAL DOOR
APPROVED BY KARACHI MUNICIPALITY
KARACHI MUNICIPALITY