



LAND DEPARTMENT.

FILE No.

I

of

19

29

Plans passed but work not done

Compilation No.

16

Subject

NOTE:—For mer Correspondence filed in

file

Compilation No.

Subsequent Correspondence filed in

file

Compliation No



BB-5502

25-9-28

From,

The Land Manager & Architect,
Karachi Municipality

To,

Messrs Jamshedji Sopariwalla
& Nusserwanji R. Mehta,
Karachi

Gentlemen,

Re:-Plot No.21,P.R/2,Preedy Gr.

I have the honour to inform you that the plans for building a house on the above plot has been passed by the Municipality on 1/10/28 but no construction has yet been begun thereon.

You are therefore requested to please let me know if you intend to build a house or not so that the papers be disposed of accordingly.

I have the honour to be

Sir,

Your most obedient servant

Pl. 21
25/9/28
MD L. Mehta
Mun.

M.B. Sc., A.M. Inst. C.E., 24/2/28

LAND MANAGER & ARCHITECT



Form No. 6—300—28-6-27

No. L. M. A. 12216 of 1928.

MUNICIPAL OFFICE,

Karachi, 1/10 1928.

MEMO:

Building Surveyor Section A is informed
that ~~Mrs~~ Janshedip to princela v has been permitted
husband R. Mehta
to build subject to the provision on the plans
his house
on plot No. 20 7 3 Street
10 study Quarter, report should be made to the
undersigned when house is completed.

[Signature]
Executive Engineer,
Karachi Municipality.

[Signature]
14/9

21
P-2
work on 07- started
cl. plans of view
house be filed-
MD
19/9/28.



Heritage
FOUNDATION

KMR.CDD.PrQ.1929.01


PROPOSED HOUSE IN PARSİ VIRBAJEE SCHOOL
PREMISES

ON PLOT NO 20 SHEET NO F.3

PREEDY QUARTER

scale 8ft. to an inch

scale 4 feet to an inch

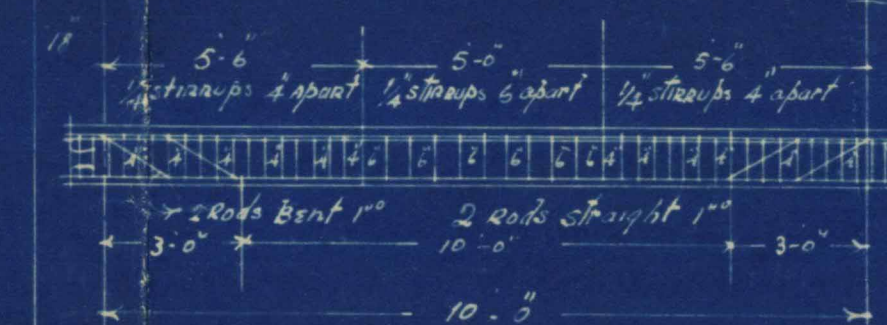


Elevation of Beam


Section of Beam

SITE PLAN


scale 80 feet to an inch

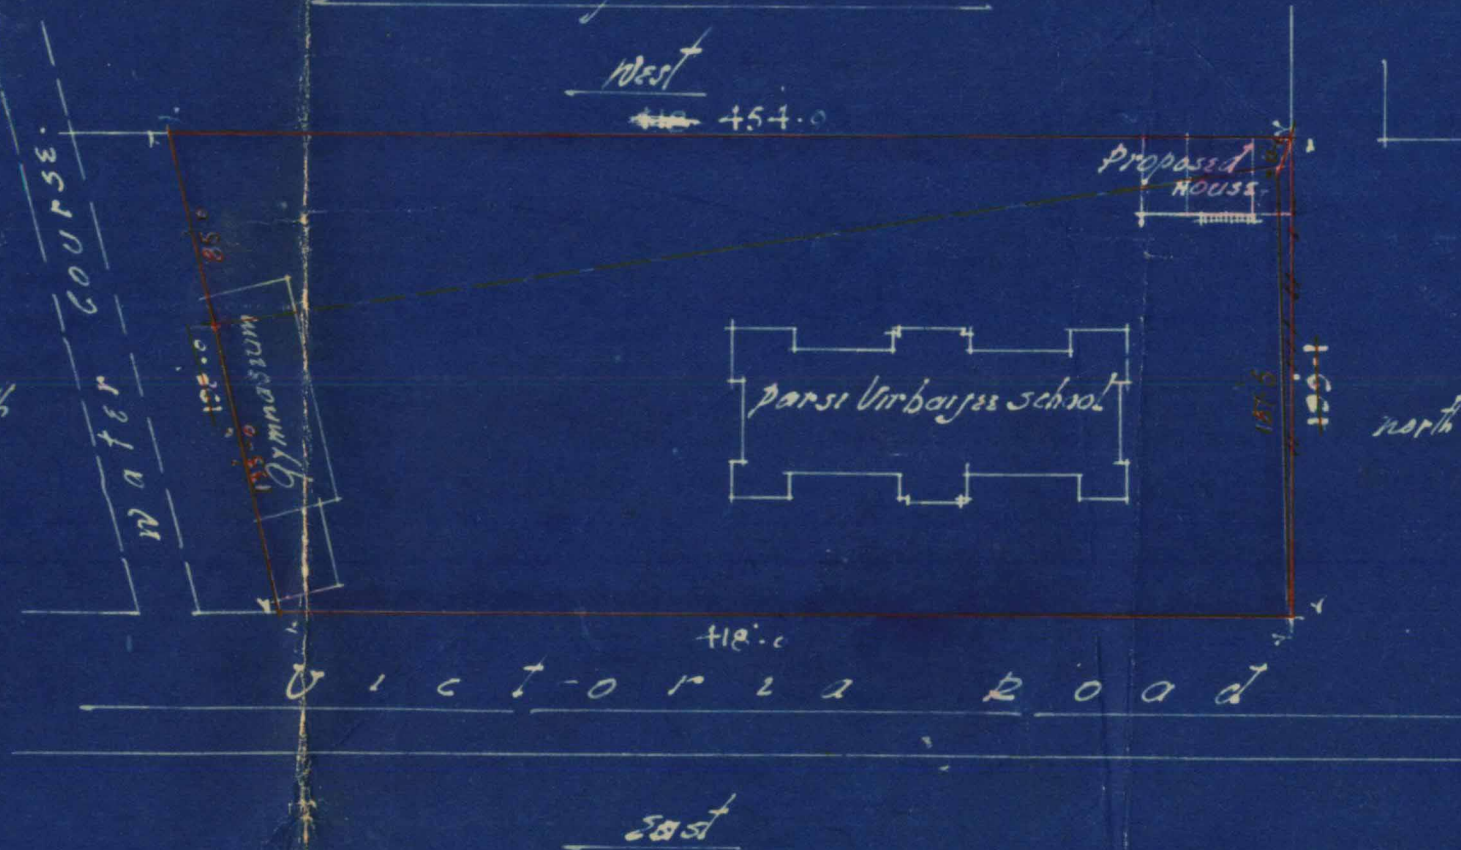


Front Elevation

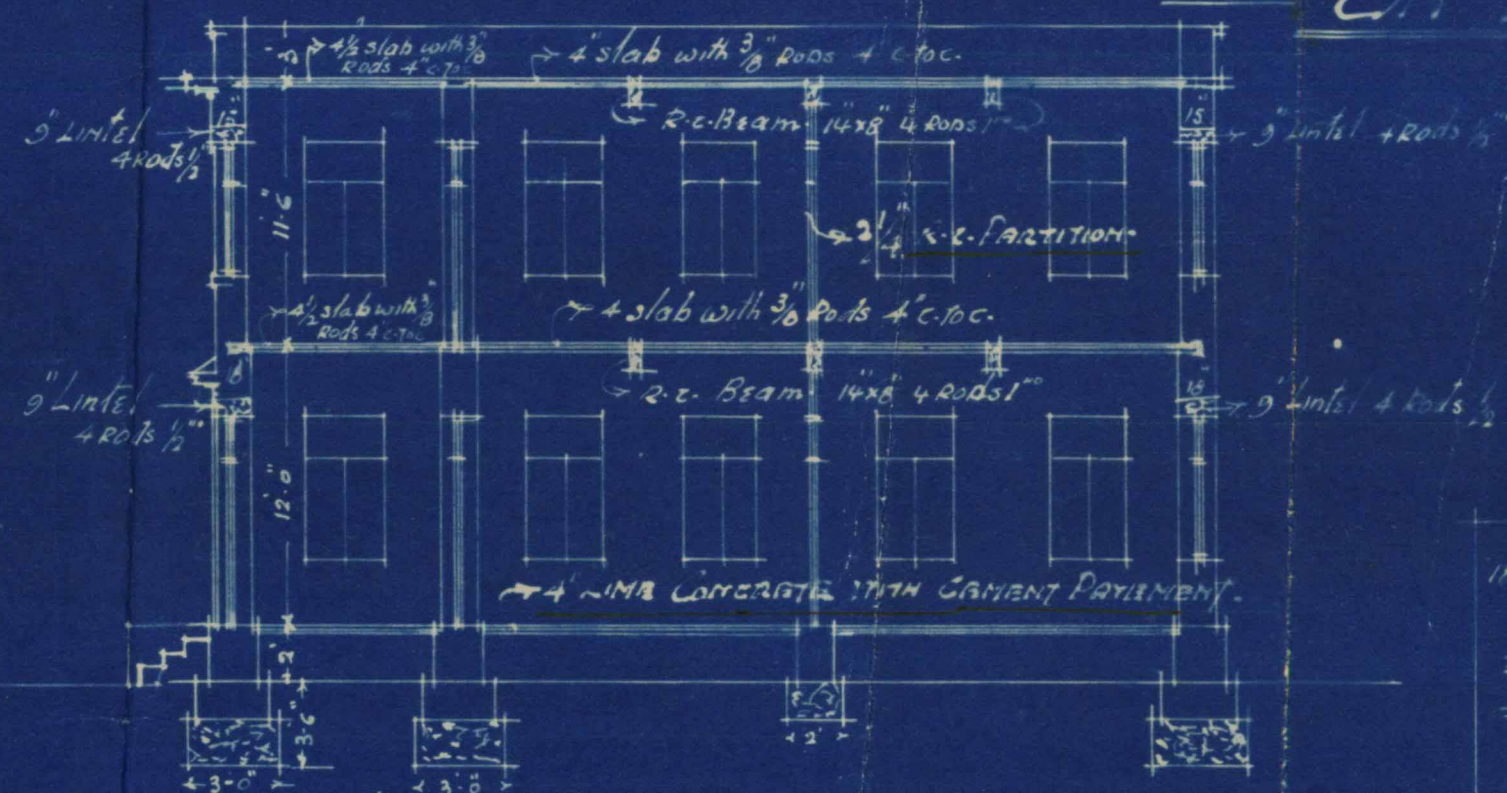

Section on A.B.

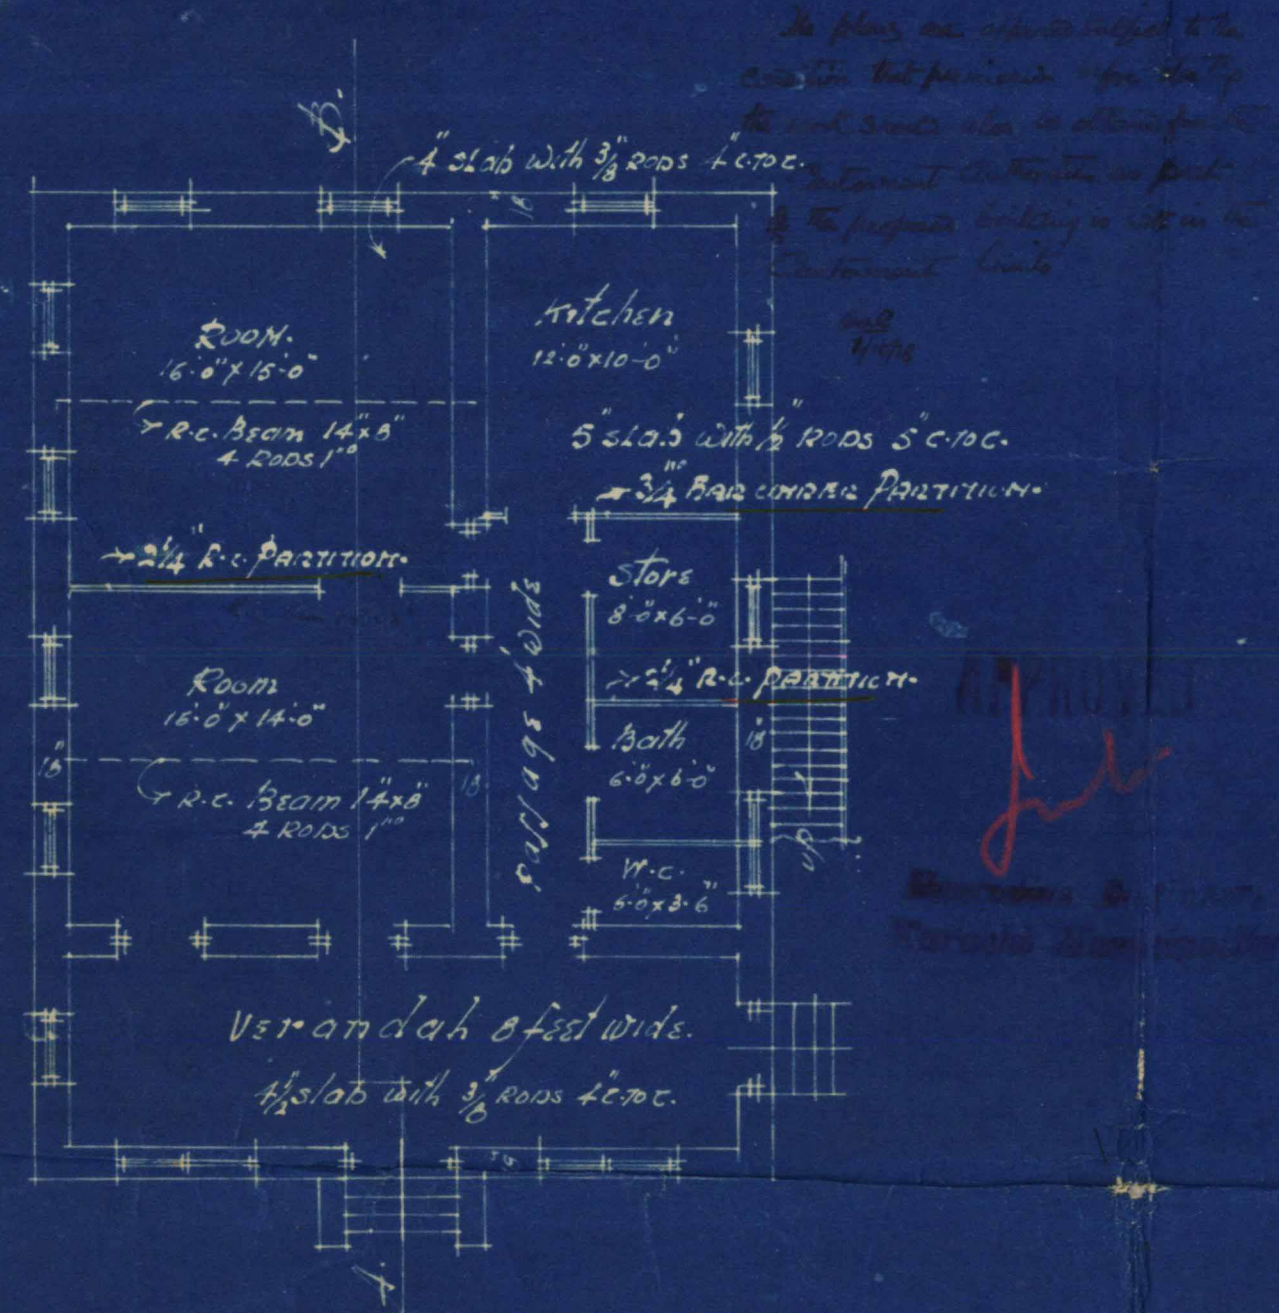

Plan of Ground Floor

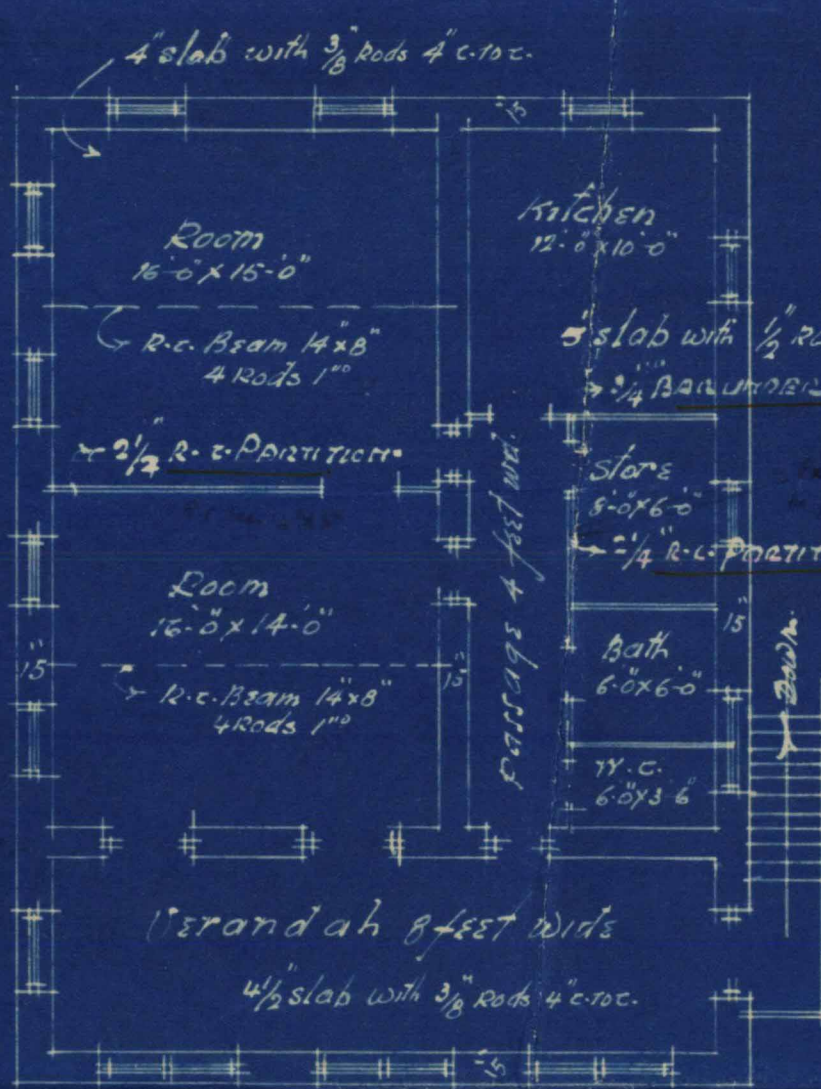

Plan of First Floor

Mistri & Bhekar
B.A.S. L.C.E.S.I.
Architects & Civil Engineers