


Drawing name: K:\UTL\DEV\170008040_Ambrose_Park\Project Connection_Planfield_JA\2_Design\CAD\PlanSheets\L1.0-LANDSCAPE PLAN.dwg L1.0 Jun 19, 2026 2:54pm by: Chad Moyas
This document, together with the concepts and designs presented herein, is intended only for the specific purpose and client for which it was prepared. Reuse of and improper reliance on this document without written authorization and adaptation by Kimley-Horn and Associates, Inc. shall be without liability to Kimley-Horn and Associates, Inc.

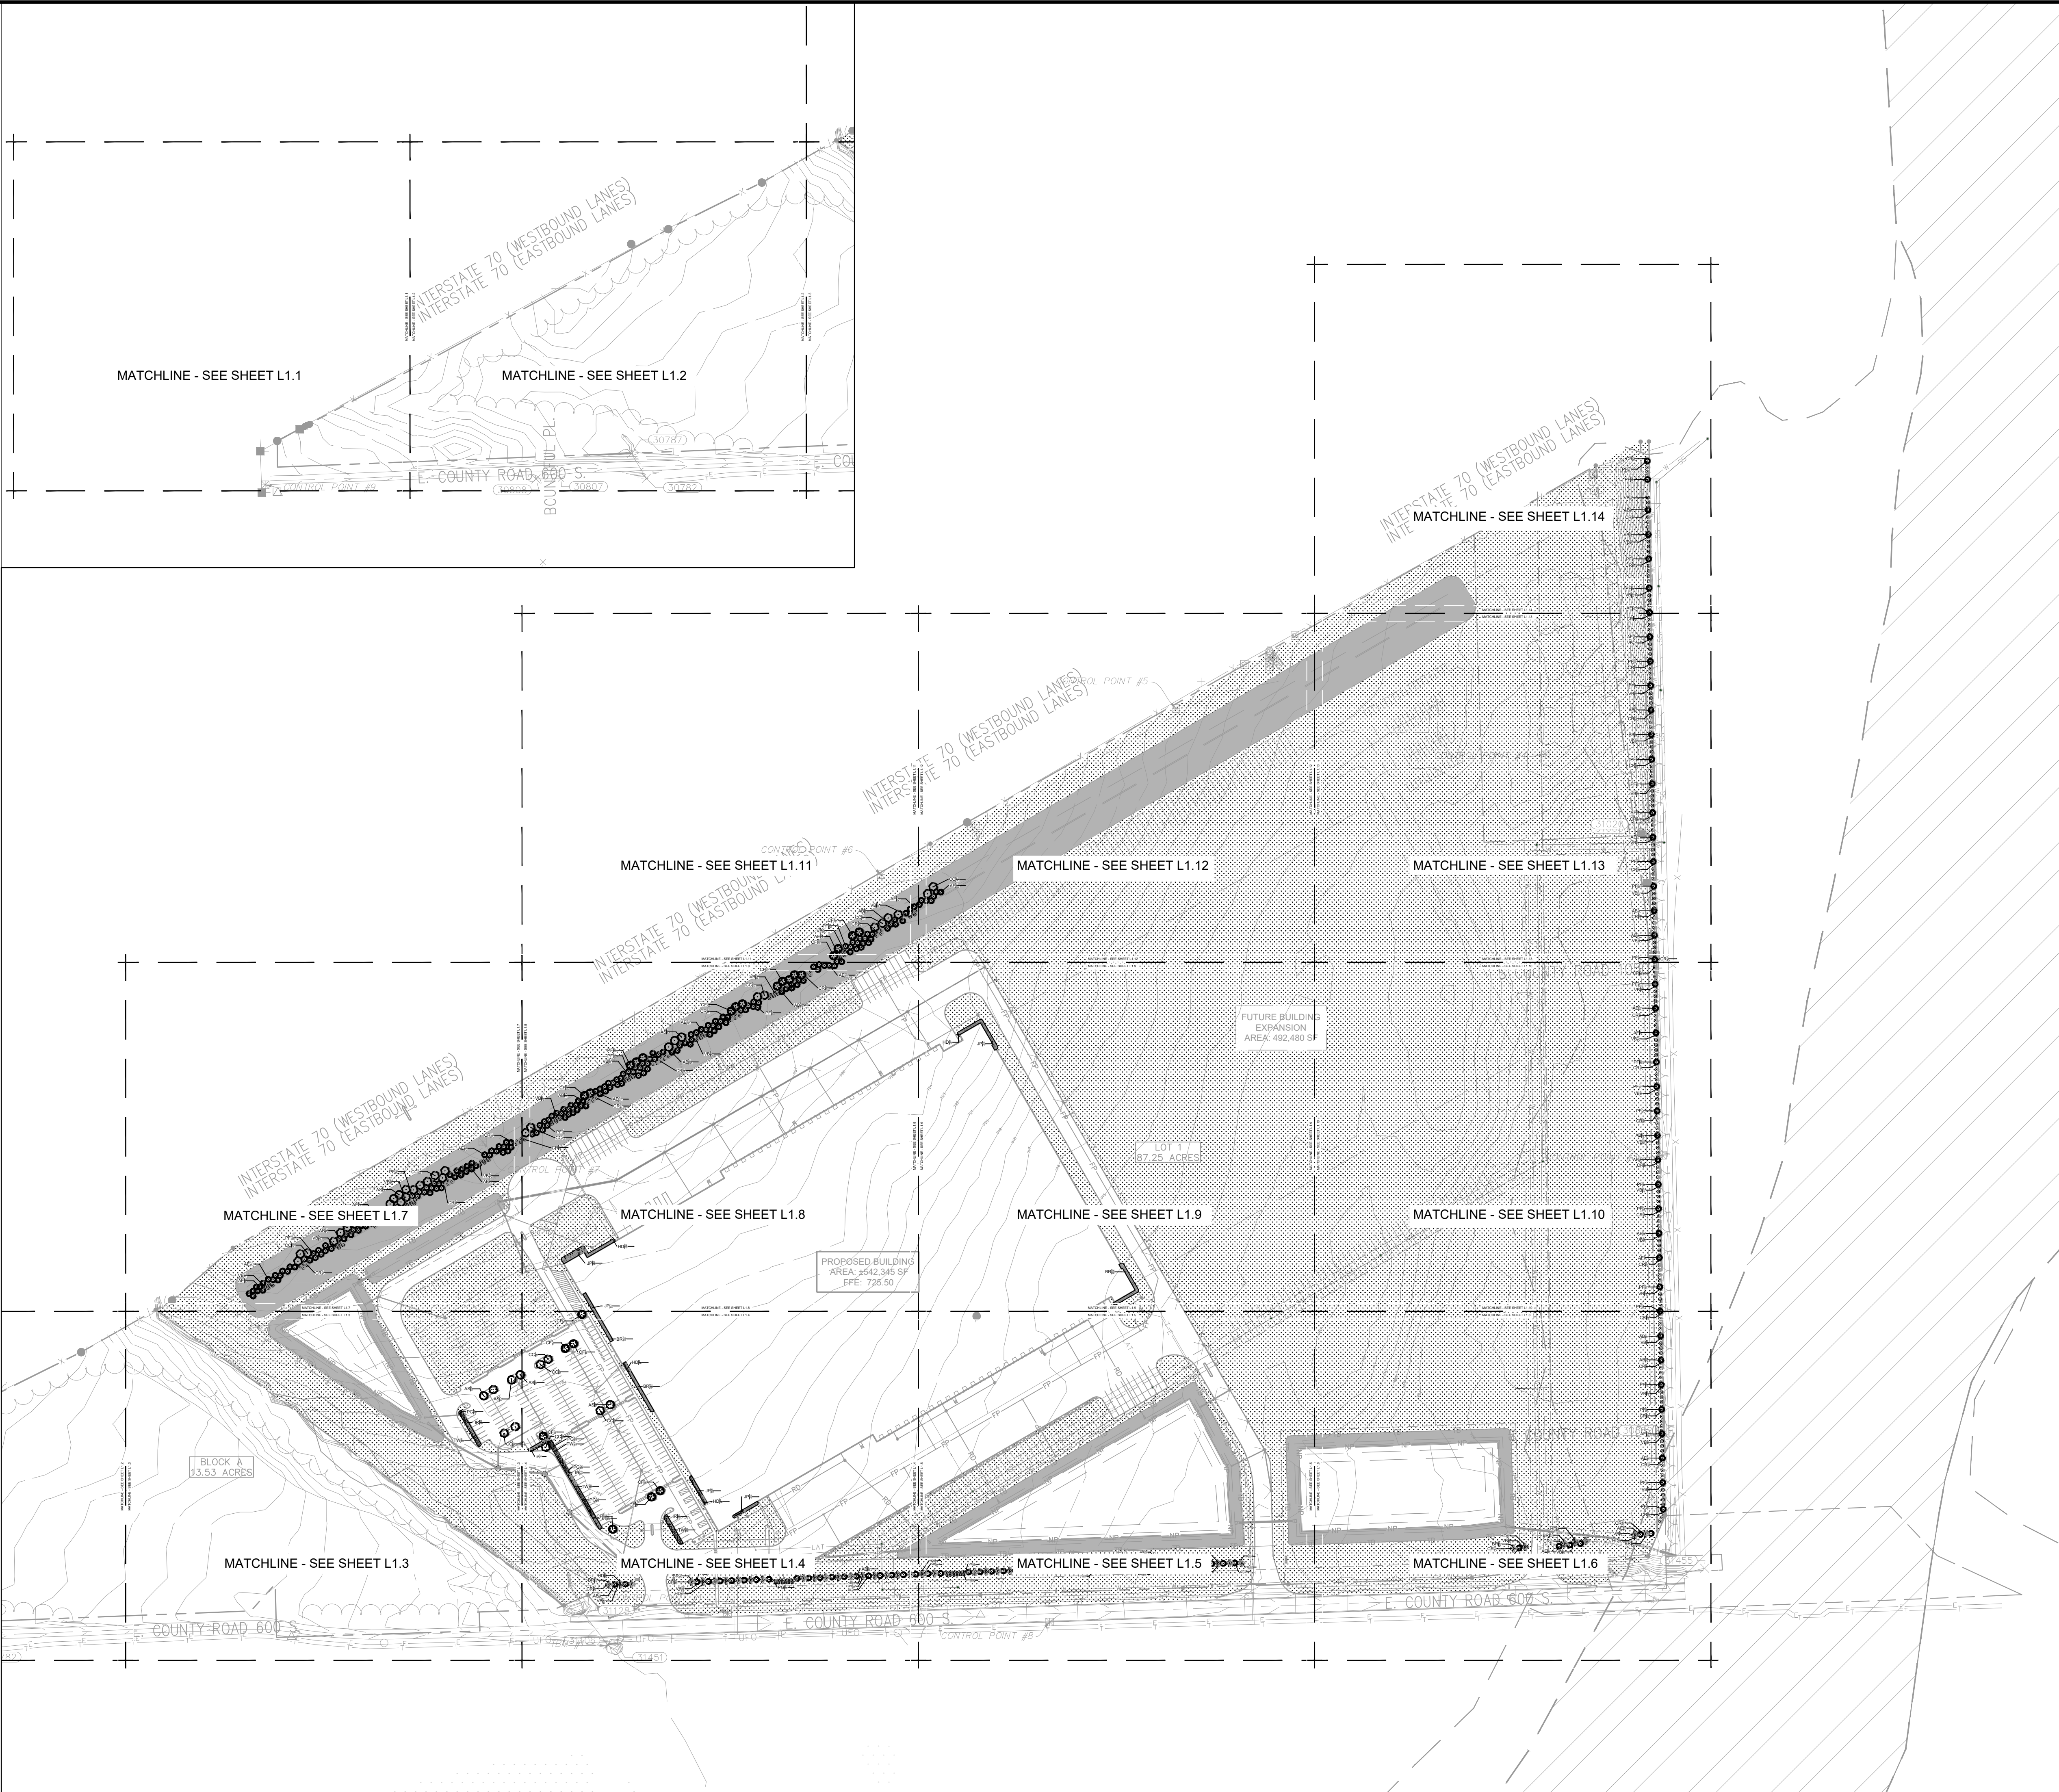

Indiana Utilities Protection Service

Call 811
before you dig

NORTH

GRAPHIC SCALE IN FEET
0 75' 150' 300'

PLAINFIELD INNOVATION PARK- BUILDING V CR E 600 S PLAINFIELD, IN 46241		OVERALL LANDSCAPE PLAN		A M B ROSE		 <i>Elizabeth Van Ambrose</i>		SCALE: AS NOTED DESIGNED BY: CAN DRAWN BY: MRC CHECKED BY: CSM		 ©2026 KIMLEY-HORN AND ASSOCIATES, INC. 300 NORTH MERIDIAN ST., SUITE 1500, INDIANAPOLIS, IN 46204 PHONE: 317-218-9560 WWW.KIMLEY-HORN.COM	
---	--	---------------------------	--	------------	--	----------------------------------	--	--	--	---	--	--	



Indiana Utilities Protection Service
Call 811
 before you dig

NORTH
 GRAPHIC SCALE IN FEET
 0 15' 30' 60'

SEEDING LEGEND


PERMANENT SEEDING
 AMERITURF FRONTRUNNER BLEND TALL
 FESCUE; APPLY AT A RATE OF 350 LBS/ACRE
 (8LBS/1000 SQFT)

MULCHING LEGEND

MULCH
 HARDWOOD SHREDDED MULCH,
 NATURAL BROWN COLOR

SHRUBS			
BR	106	BUXUS MICROPHYLLA 'WINTER GEM'	V
CR	207	CORNUS SERICEA	R
HD	82	HYDRANGEA PANCULATA 'LITTLE QUICK FIRE'	P
IR	54	ILEX VERTICILLATA 'RED SPRITE'	P
JP	57	JUNIPERUS CHINENSIS 'PFITZERIANA'	P
PG	55	POTENTILLA FRUTICOSA 'GOLDFINGER'	G
TW	35	TAXUS X MEDIA 'WARDII'	V
VB	218	VIBURNUM PRUNIFOLIUM	B


PLAINFIELD INNOVATION PARK- BUILDING V GR E 600 S PLAINFIELD, IN 46241	LANDSCAPE PLAN AMBROSE	SCALE: AS NOTED DESIGNED BY: CAN DRAWN BY: MRC CHECKED BY: CSM	Kimley-Horn 300 NORTH MERIDIAN ST., SUITE 1500, INDIANAPOLIS, IN 46204 WWW.KIMLEY-HORN.COM	REVISIONS No. DATE BY
ORIGINAL ISSUE: 04/22/2026 KHA PROJECT NO. 170008040 SHEET NUMBER L1.3	ELIZABETH VAN REGISTERED NOT APPROVED FOR CONSTRUCTION WISCONSIN ELIZABETH VAN ARCHITECT			

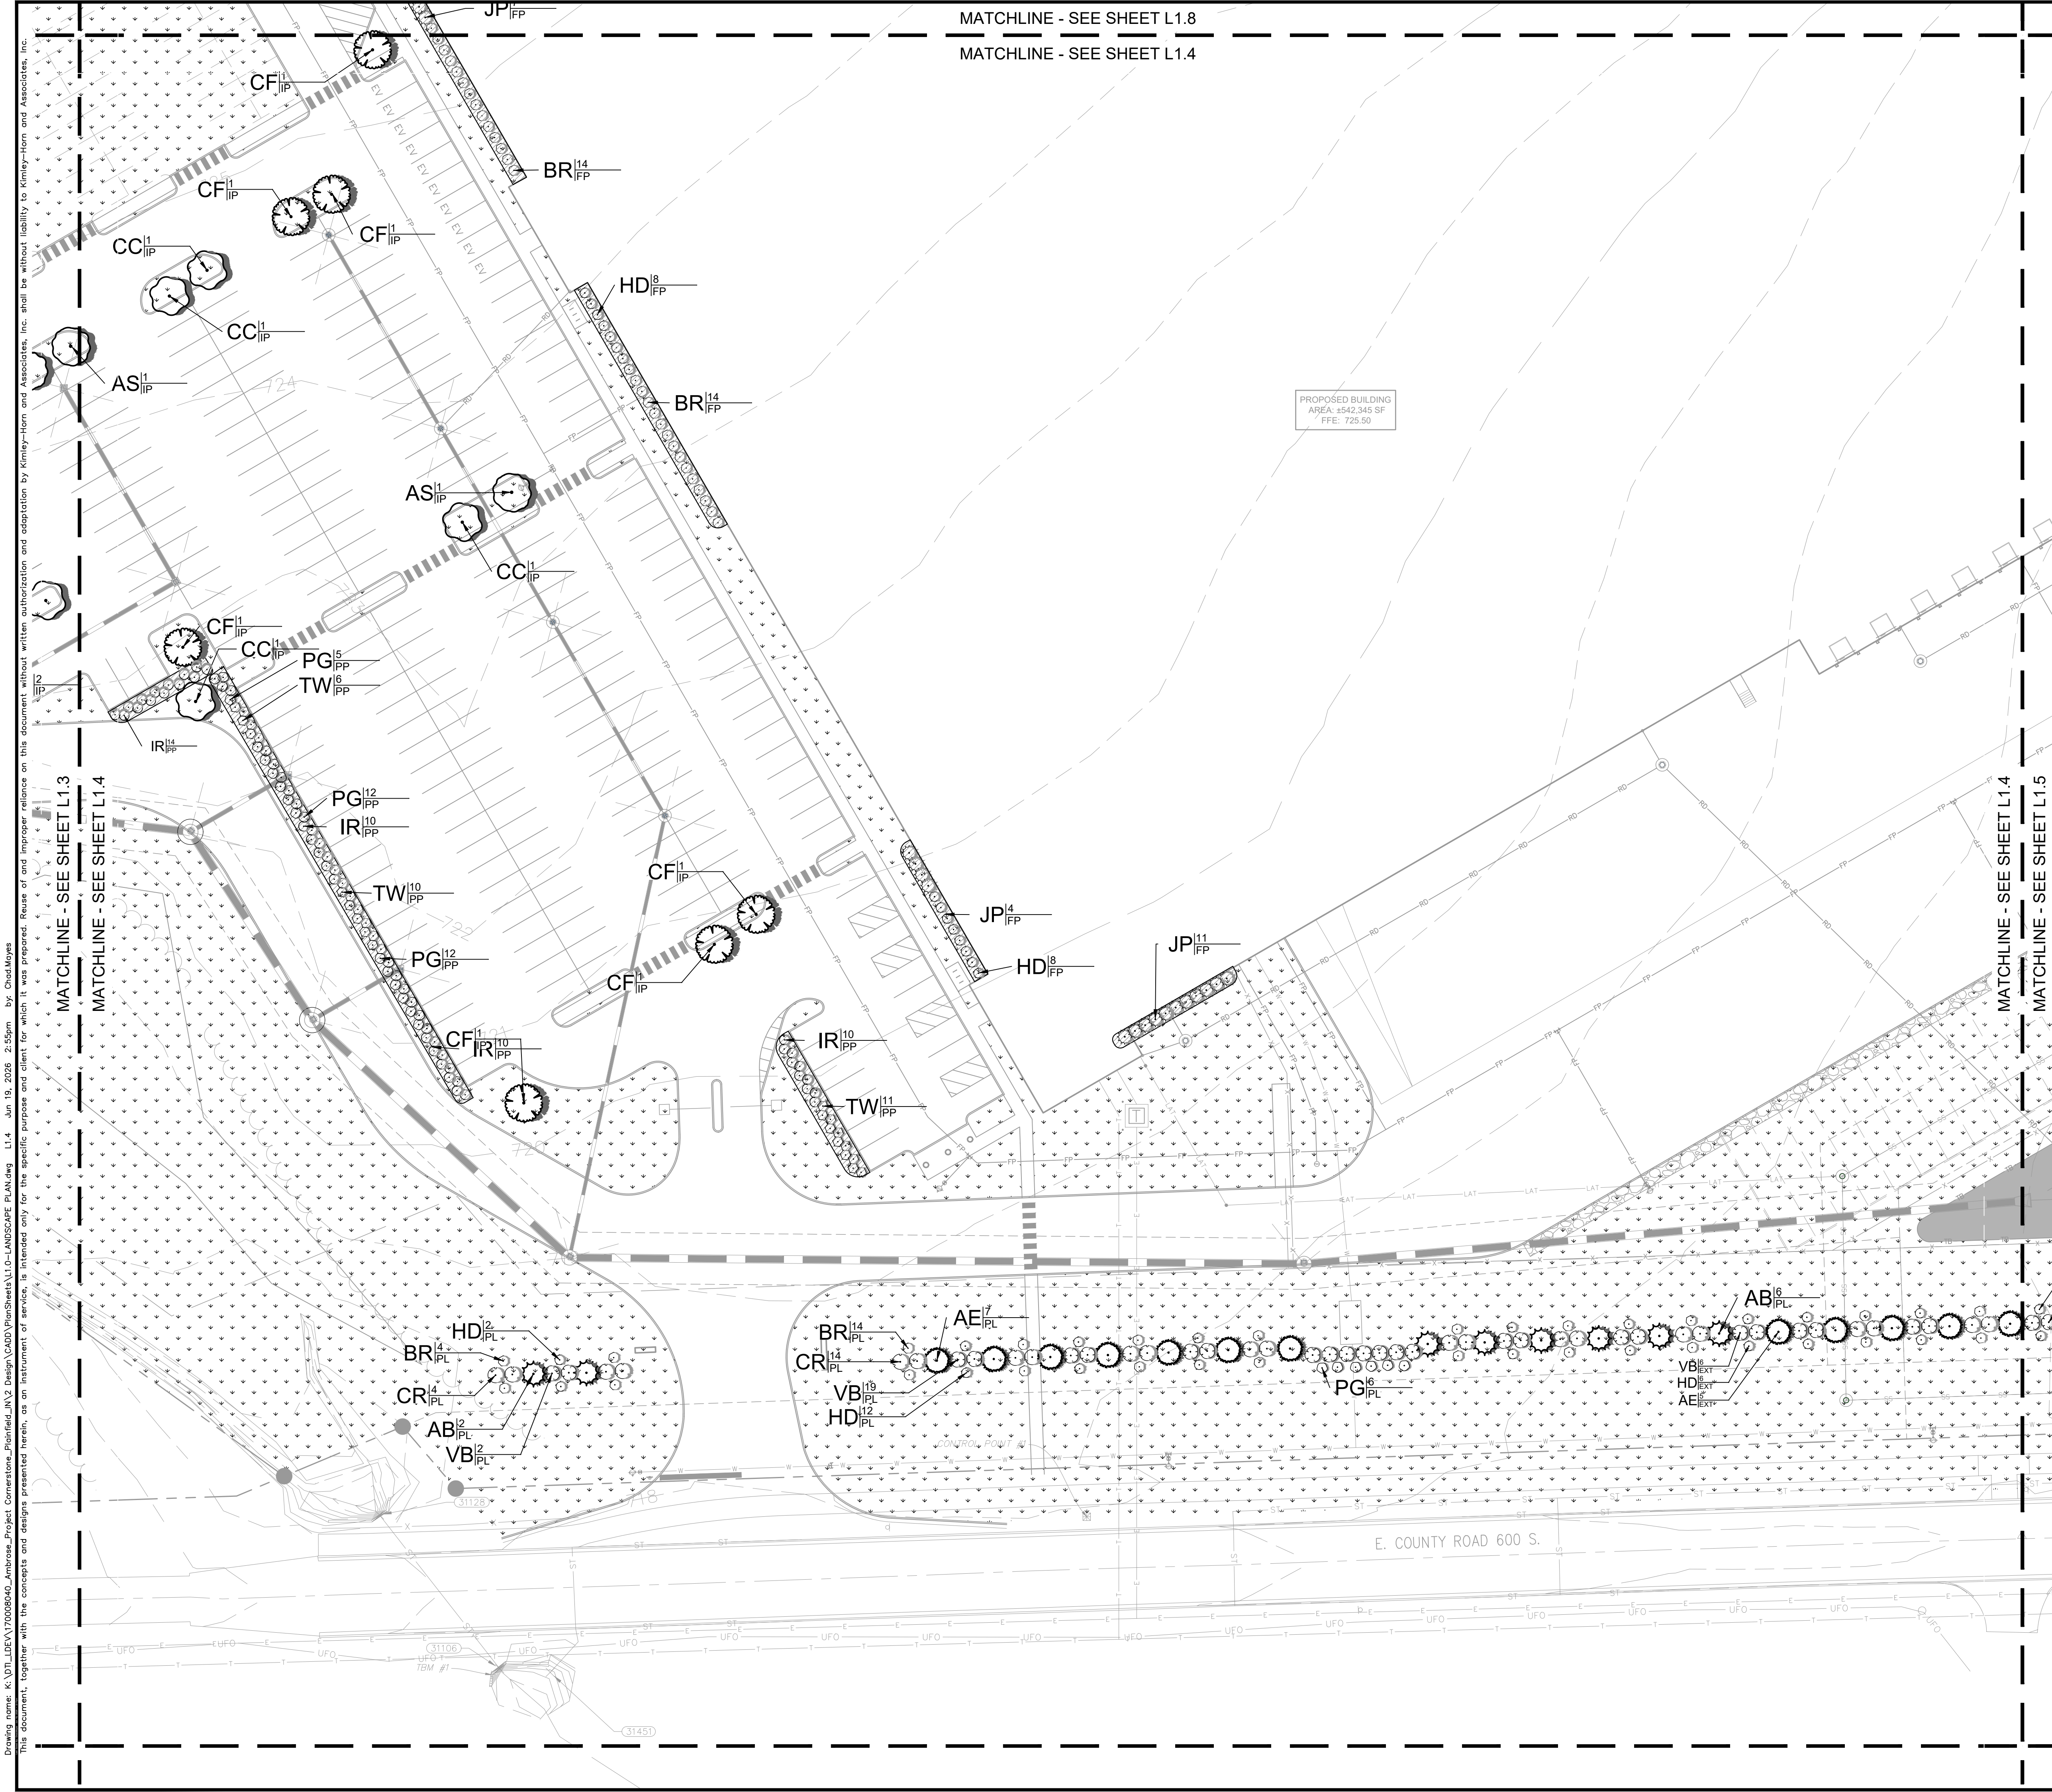

Drawing name: K:\UTL\IDEA\170008040_Ambrose_Planfield\IN\2_Design\000\PlanSheets\L1.0-LANDSCAPE PLAN.dwg L1.4 Jun 19, 2026 2:55pm by: Chad Moyes
This document, together with the concepts and designs presented herein, is an instrument of service, is intended only for the specific purpose and client for which it was prepared. Reuse of and improper reliance on this document without written authorization and adaptation by Kimley-Horn and Associates, Inc. shall be without liability to Kimley-Horn and Associates, Inc.


Indiana Utilities Protection Service

Call 811
before you dig

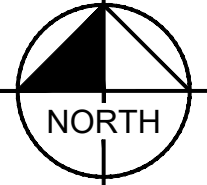

NORTH

GRAPHIC SCALE IN FEET
0 15' 30' 60'

SEEDING LEGEND

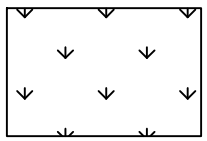 PERMANENT SEEDING
AMERITURF FRONTRUNNER BLEND TALL
FESCUE; APPLY AT A RATE OF 350 LBS/ACRE
(8LBS/1000 SQFT)


MULCHING LEGEND

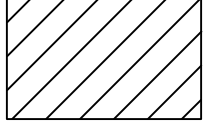 MULCH
HARDWOOD SHREDDED MULCH,
NATURAL BROWN COLOR

SHRUBS

BR	106	BUXUS MICROPHYLLA 'WINTER GEM'	V
CR	207	CORNUS SERICEA	R
HD	82	HYDRANGEA PANCULATA 'LITTLE QUICK FIRE'	P
IR	54	ILEX VERTICILLATA 'RED SPRITE'	P
JP	57	JUNIPERUS CHINENSIS 'PFITZERIANA'	P
PG	55	POTENTILLA FRUTICOSA 'GOLDFINGER'	G
TW	35	TAXUS X MEDIA 'WARDII'	V
VB	218	VIBURNUM PRUNIFOLIUM	B

SCALE: AS NOTED
DESIGNED BY CAN
DRAWN BY: MRC
CHECKED BY: CSM

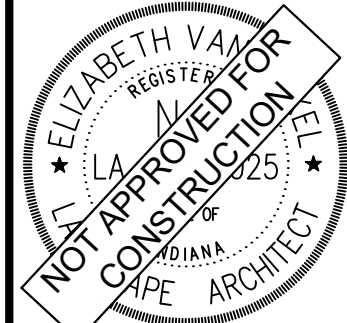

Kimley-Horn
©2026 KIMLEY-HORN AND ASSOCIATES, INC.
300 NORTH MERIDIAN ST., SUITE 1500,
INDIANAPOLIS, IN 46204
WWW.KIMLEY-HORN.COM

LANDSCAPE PLAN

AMBROSE


PLAINFIELD INNOVATION
PARK- BUILDING V
CRE 600 S
PLAINFIELD, IN 46241

ORIGINAL ISSUE:
04/22/2026
KHA PROJECT NO.
170008040
SHEET NUMBER
L1.4


This document, together with the concepts and designs presented herein, as an instrument of service, is intended only for the specific purpose and client for which it was prepared. Reuse of and improper reliance on this document without written authorization and adaptation by Kinley-Horn and Associates, Inc. shall be without liability to Kinley-Horn and Associates, Inc.

MATCHLINE - SEE SHEET L1.5

Call 811
before you dig

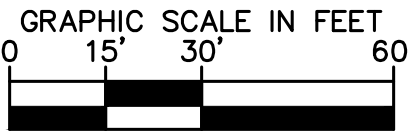

MULCHING LEGEND

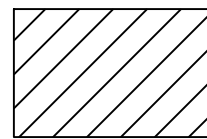

SHRUBS

BR	106	BUXUS MICROPHYLLA 'WINTER GEM'	V
CR	207	CORNUS SERICEA	R
HD	82	HYDRANGEA PANICULATA 'LITTLE QUICK FIRE'	P
IR	54	ILEX VERTICILLATA 'RED SPRITE'	R
JP	57	JUNIPERUS CHINENSIS 'PFITZERIANA'	P
PG	55	POTENTILLA FRUTICOSA 'GOLDFINGER'	G
TW	35	TAXUS X MEDIA 'WARDII'	V
VB	218	VIBURNUM PRUNIFOLIUM	V

SCALE:

DESIGNED BY: CAN

DRAWN BY: MRC

מורכבות מ: 1. 100

Elizabeth Van Sledright

AMBROSE

LANDSCAPE PLAN


PLAINFIELD INNOVATION
PARK- BUILDING V
CRE 600 S
PLAINFIELD, IN 46241


ORIGINAL ISSUE:

HA PROJECT NO
170008040

SHEET NUMBER

L1.5

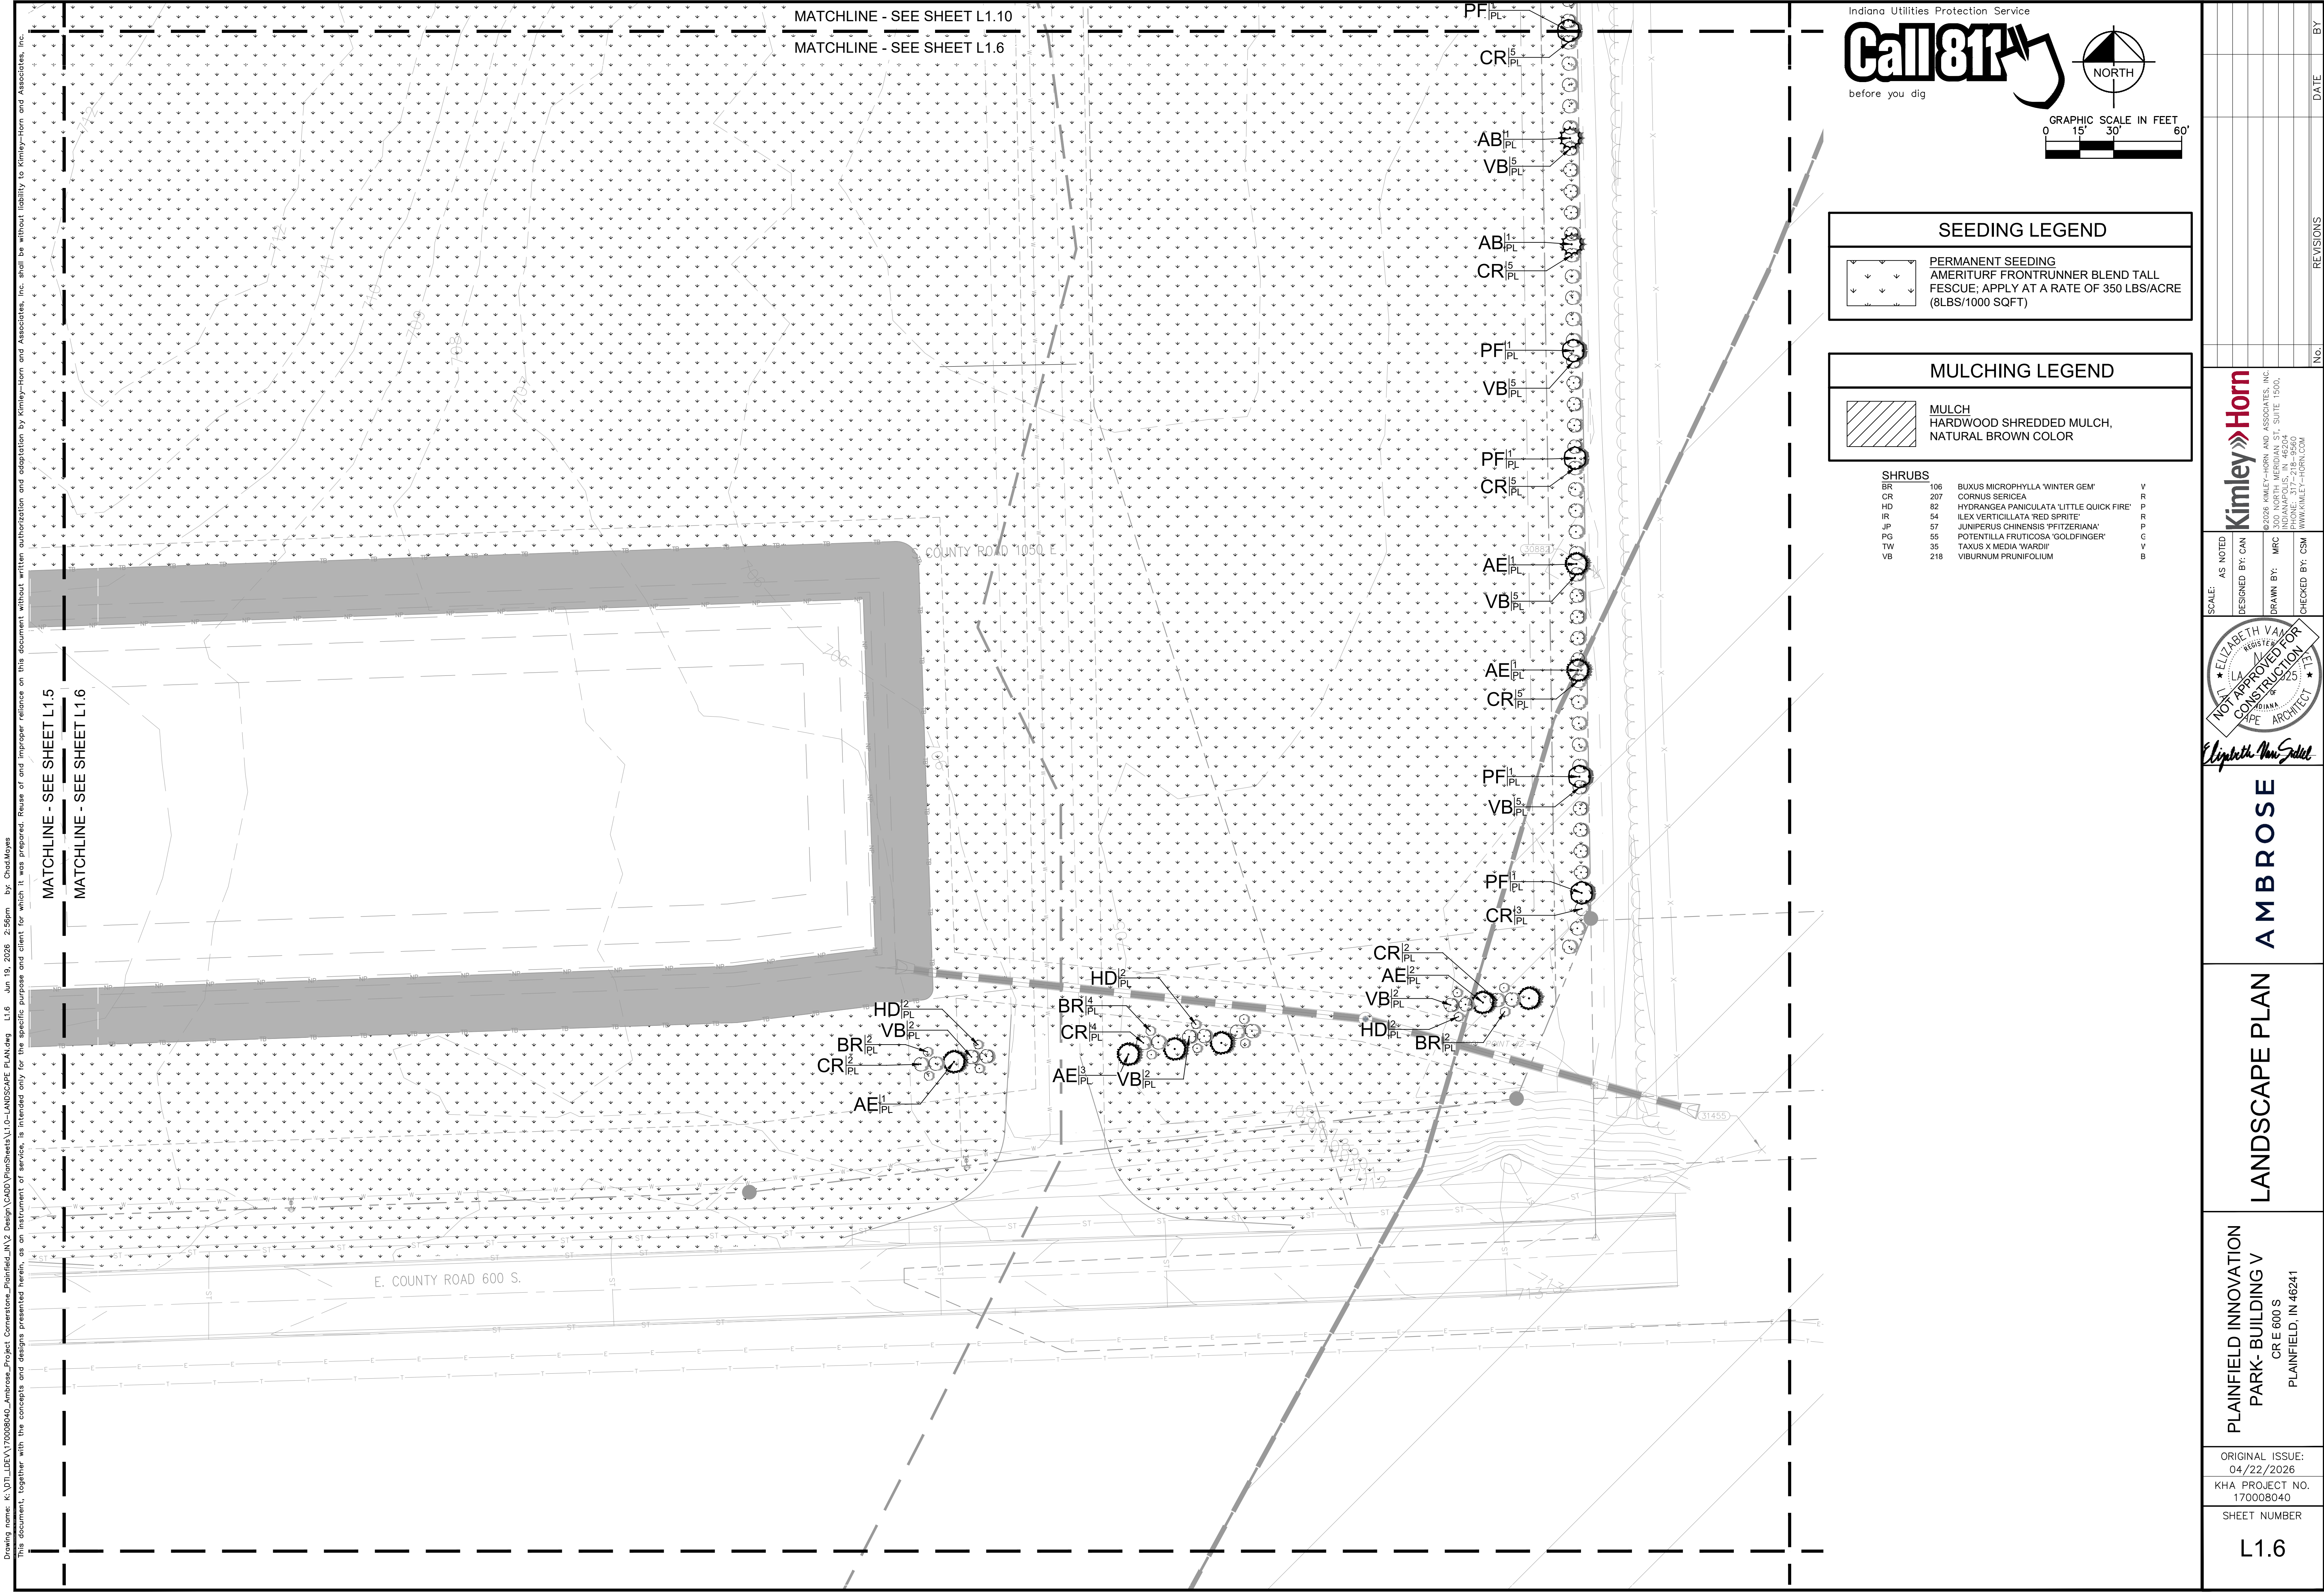

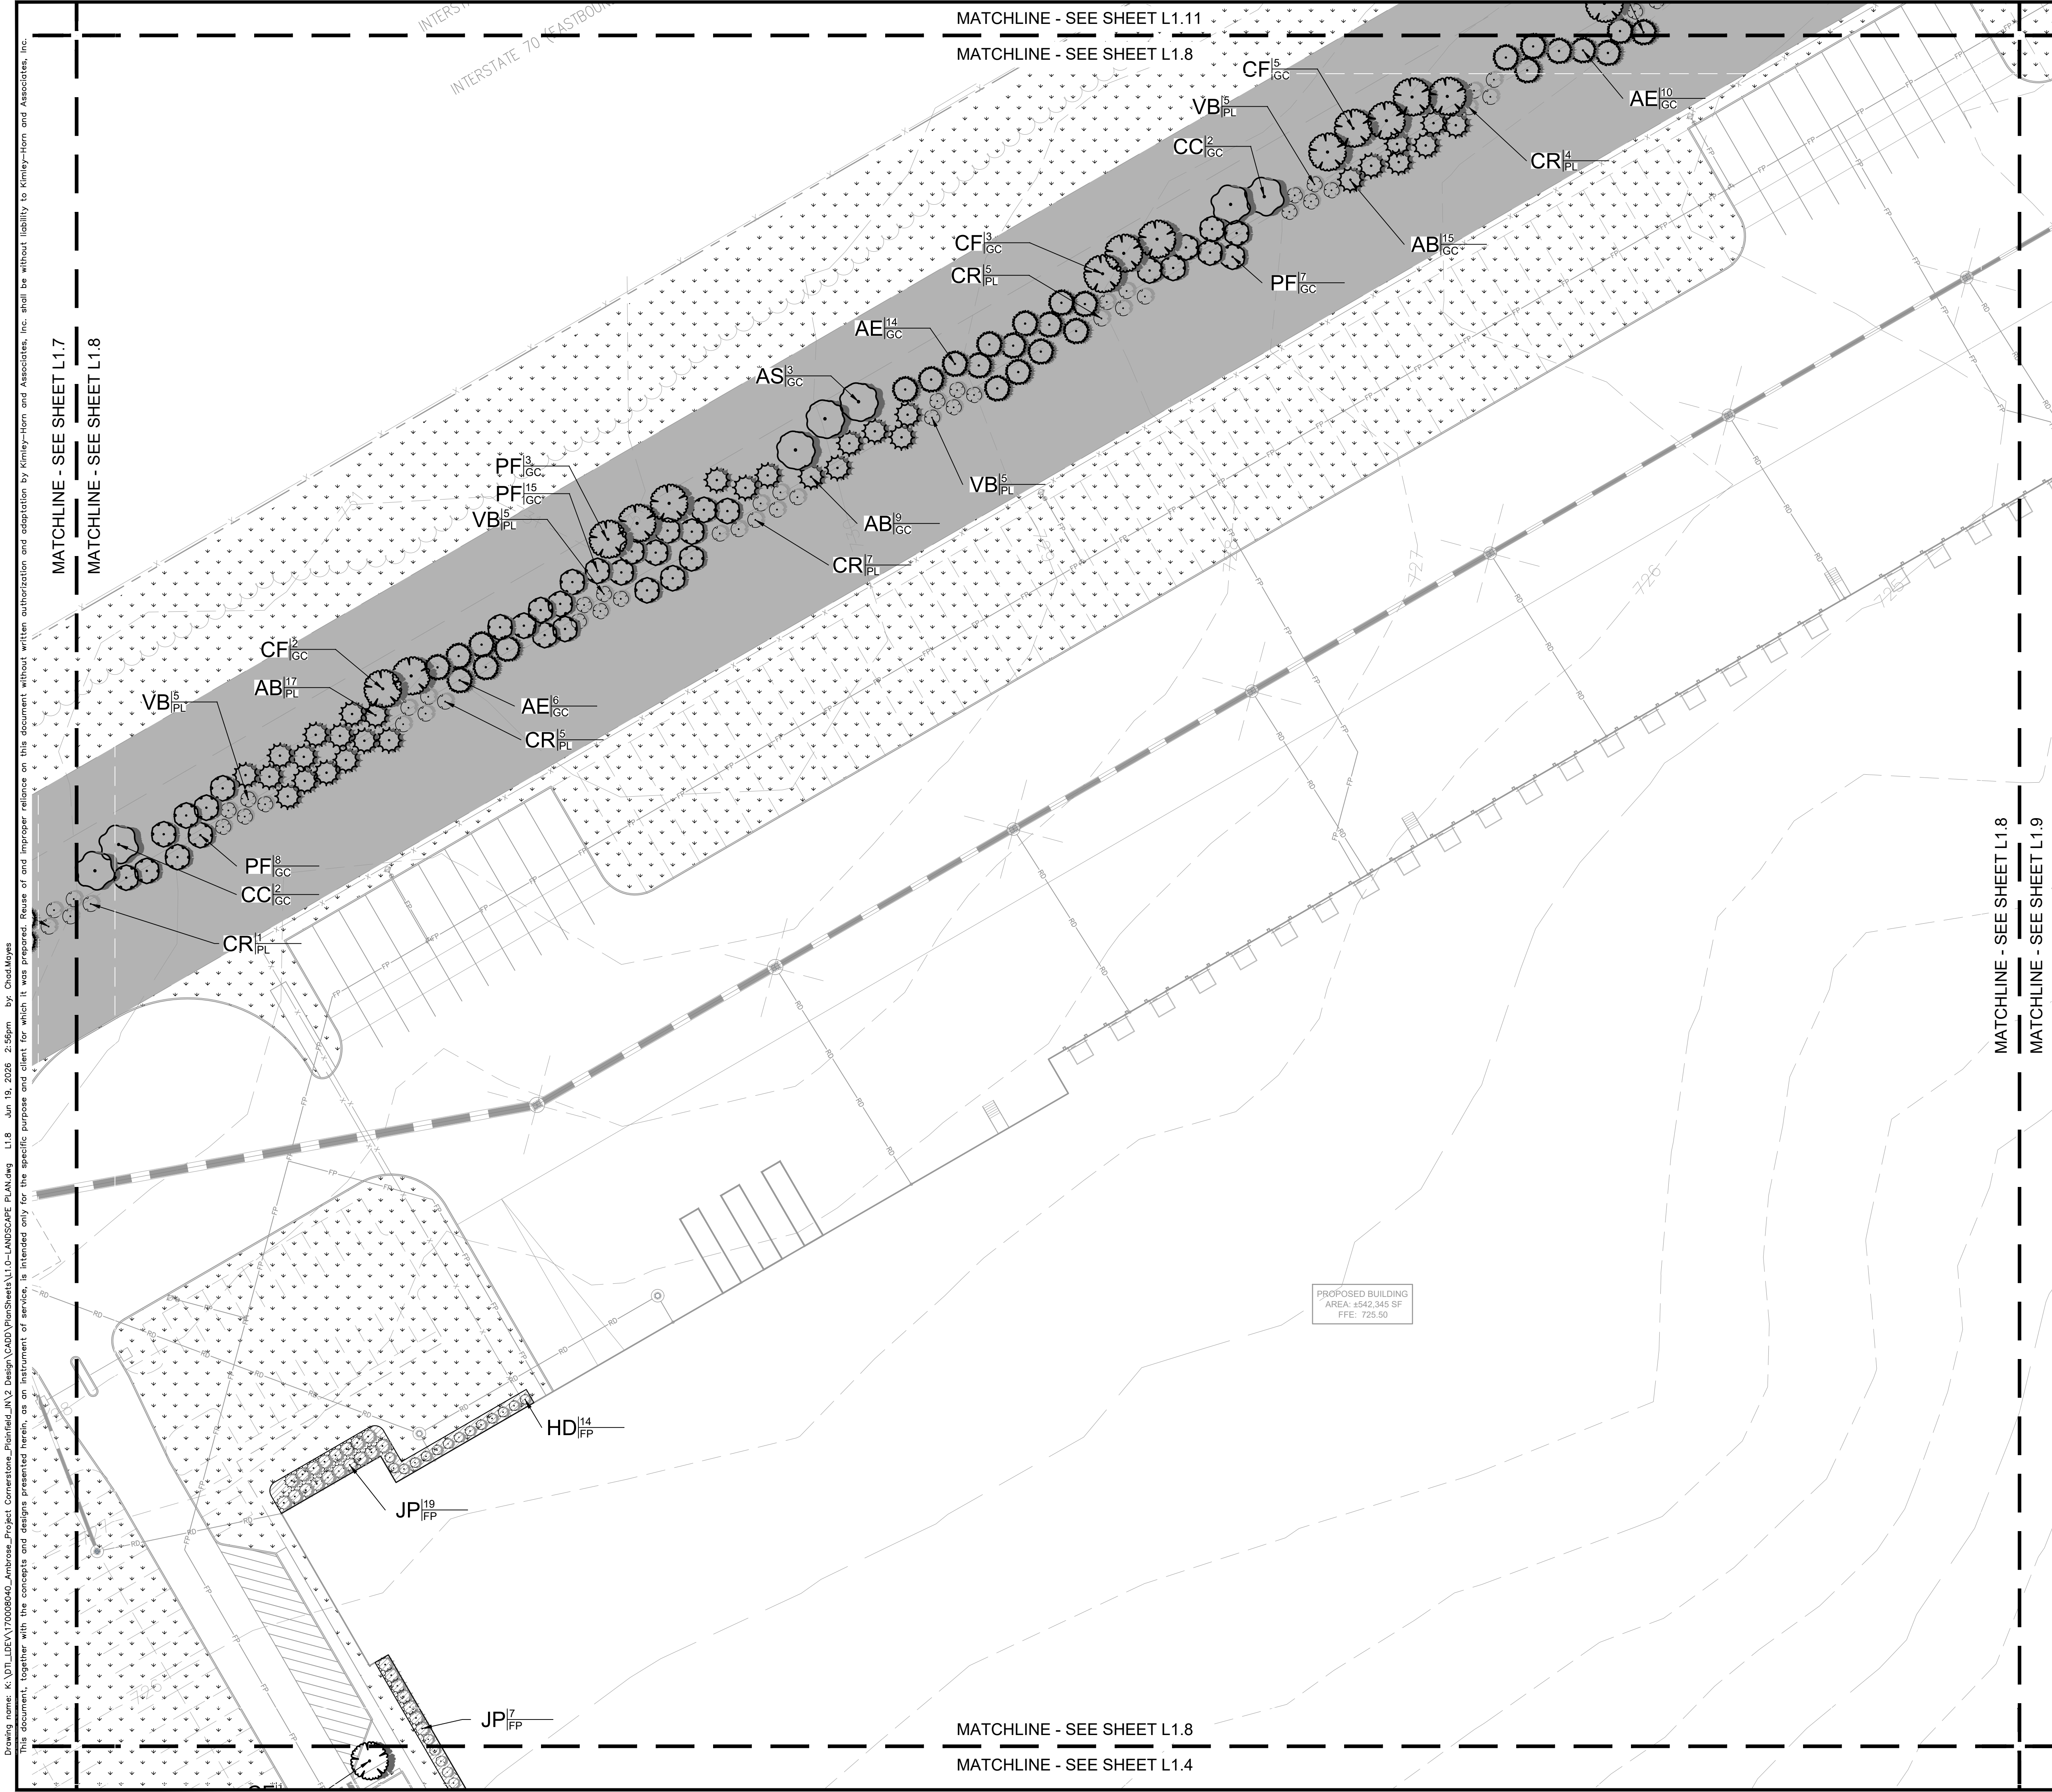

Indiana Utilities Protection Service

Call 811
before you dig

NORTH

GRAPHIC SCALE IN FEET
0 15' 30' 60'

SEEDING LEGEND

PERMANENT SEEDING
AMERITURF FRONTRUNNER BLEND TALL
FESCUE; APPLY AT A RATE OF 350 LBS/ACRE
(8LBS/1000 SQFT)

MULCHING LEGEND

MULCH
HARDWOOD SHREDDED MULCH,
NATURAL BROWN COLOR

SHRUBS		
BR	106	BUXUS MICROPHYLLA 'WINTER GEM'
CR	207	CORNUS SERICEA
HD	82	HYDRANGEA PANICULATA 'LITTLE QUICK FIRE'
IR	54	ILEX VERTICILLATA 'RED SPRITE'
JP	57	JUNIPERUS CHINENSIS 'PFITZERIANA'
PG	55	POTENTILLA FRUTICOSA 'GOLDFINGER'
TW	35	TAXUS X MEDIA 'WARDII'
VB	218	VIBURNUM PRUNIFOLIUM

Kimley-Horn

AS NOTED
DESIGNED BY CAN
DRAWN BY: MRC
CHECKED BY: CSM

ELIZABETH VAUGHAN
REGISTERED ARCHITECT
NOT APPROVED FOR CONSTRUCTION
ELIZABETH VAUGHAN
ARCHITECT

LANDSCAPE PLAN

AMBROSE


PLAINFIELD INNOVATION
PARK- BUILDING V
CRE 600 S
PLAINFIELD, IN 46241

ORIGINAL ISSUE:
04/22/2026
KHA PROJECT NO.
170008040
SHEET NUMBER
L1.8

REVISIONS


DATE

BY

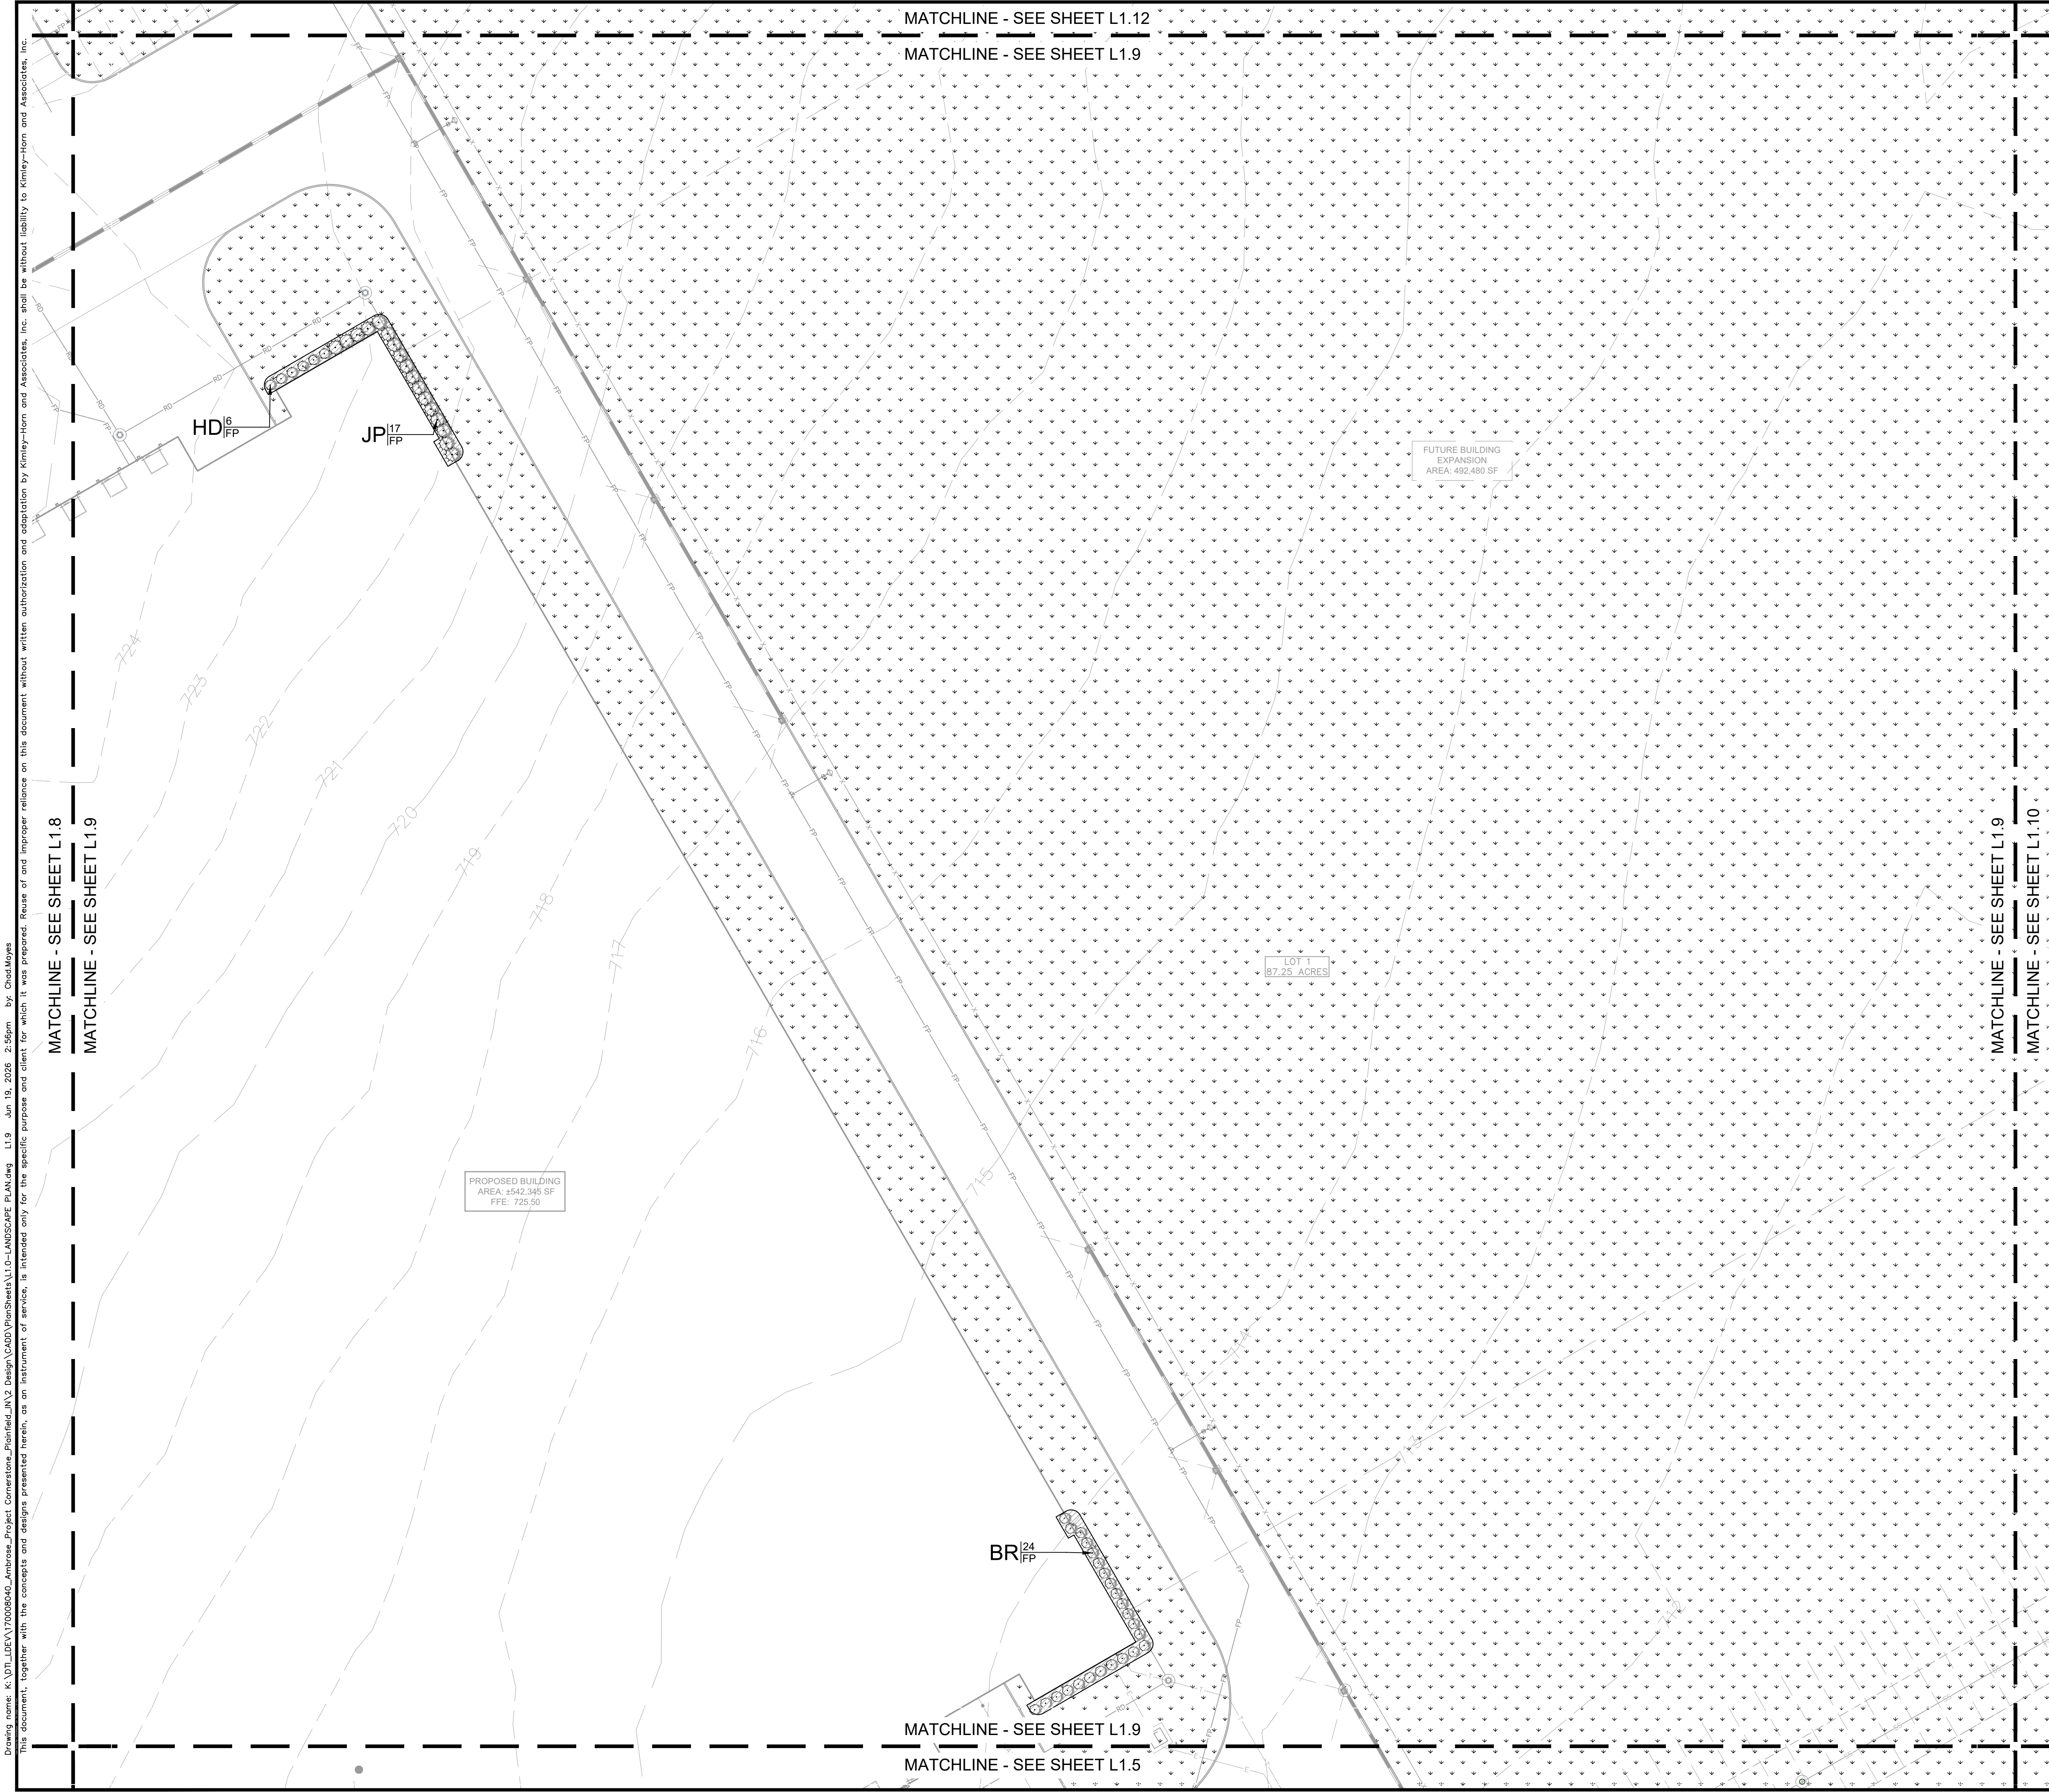


Indiana Utilities Protection Service

Call 811
before you dig

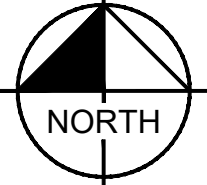
 NORTH

GRAPHIC SCALE IN FEET
0 15' 30' 59.9999'


SEEDING LEGEND

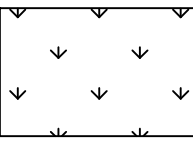
 PERMANENT SEEDING
AMERITURF FRONTRUNNER BLEND TALL
FESCUE; APPLY AT A RATE OF 350 LBS/ACRE
(8LBS/1000 SQFT)

MULCHING LEGEND

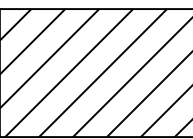 MULCH
HARDWOOD SHREDDED MULCH,
NATURAL BROWN COLOR

SHRUBS			
BR	106	BUXUS MICROPHYLLA 'WINTER GEM'	V
CR	207	CORNUS SERICEA	R
HD	82	HYDRANGEA PANICULATA 'LITTLE QUICK FIRE'	P
IR	54	ILEX VERTICILLATA 'RED SPRITE'	P
JP	57	JUNIPERUS CHINENSIS 'PFITZERIANA'	P
PG	55	POTENTILLA FRUTICOSA 'GOLDFINGER'	G
TW	35	TAXUS X MEDIA 'WARDII'	V
VB	218	VIBURNUM PRUNIFOLIUM	B

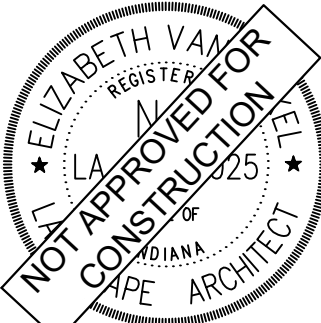PLAINFIELD INNOVATION PARK- BUILDING V CRE 600 S PLAINFIELD, IN 46241	LANDSCAPE PLAN	AMBROSE	 <i>Elizabeth Van Sledright</i>	SCALE: AS NOTED DESIGNED BY: CAN DRAWN BY: MRC CHECKED BY: CSM	© 2026 KIMLEY-HORN AND ASSOCIATES, INC. 300 NORTH MERIDIAN ST., SUITE 1500, INDIANAPOLIS, IN 46204 WWW.KIMLEY-HORN.COM		REVISIONS	DATE	BY
ORIGINAL ISSUE: 04/22/2026		KHA PROJECT NO. 170008040		SHEET NUMBER L1.9					

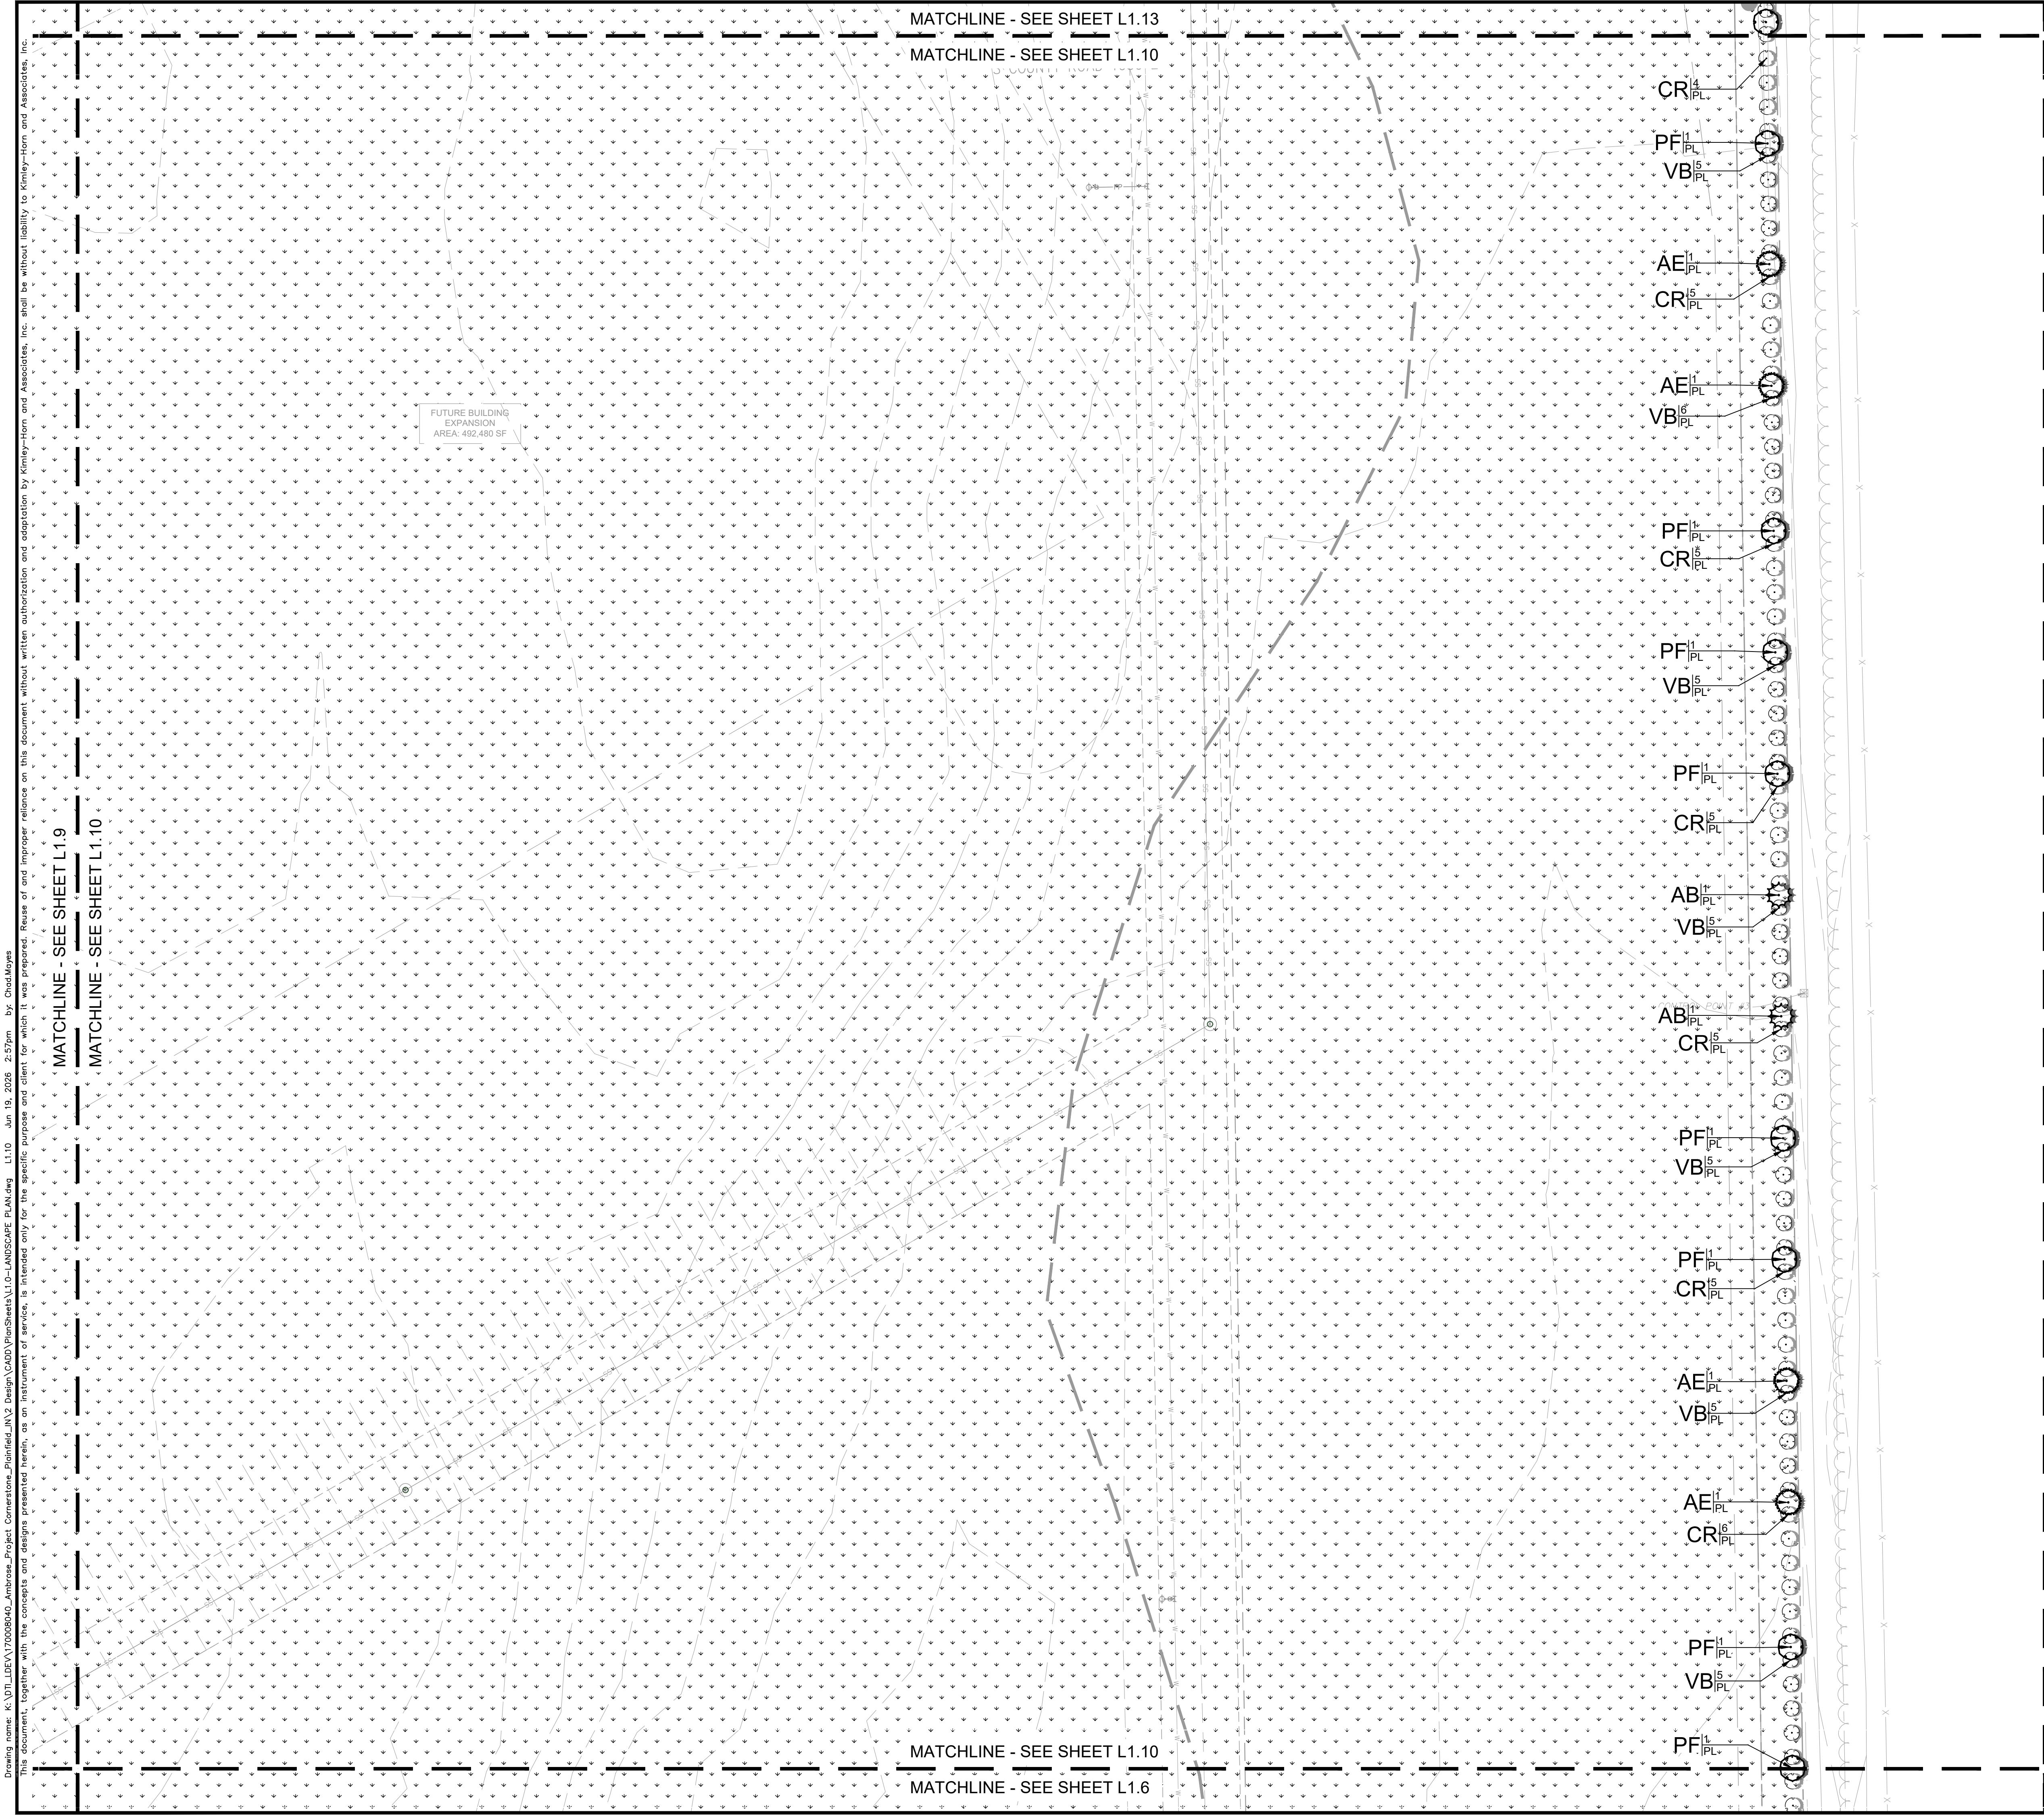

Indiana Utilities Protection Service

Call 811
before you dig

NORTH

GRAPHIC SCALE IN FEET
0 15' 30' 60'

SEEDING LEGEND

PERMANENT SEEDING
AMERITURF FRONTRUNNER BLEND TALL
FESCUE; APPLY AT A RATE OF 350 LBS/ACRE
(8LBS/1000 SQFT)

MULCHING LEGEND

MULCH
HARDWOOD SHREDDED MULCH,
NATURAL BROWN COLOR

SHRUBS			
BR	106	BUXUS MICROPHYLLA 'WINTER GEM'	V
CR	207	CORNUS SERICEA	R
HD	82	HYDRANGEA PANCULATA 'LITTLE QUICK FIRE'	P
IR	54	ILEX VERTICILLATA 'RED SPRITE'	P
JP	57	JUNIPERUS CHINENSIS 'PFITZERIANA'	P
PG	55	POTENTILLA FRUTICOSA 'GOLDFINGER'	G
TW	35	TAXUS X MEDIA 'WARDII'	V
VB	218	VIBURNUM PRUNIFOLIUM	B

No.		REVISIONS		DATE	BY
©2026 KIMLEY-HORN AND ASSOCIATES, INC. 300 NORTH MERIDIAN ST., SUITE 1500, INDIANAPOLIS, IN 46204 TEL: 317.639.8000 WWW.KIMLEY-HORN.COM					
SCALE:	AS NOTED	DESIGNED BY:	CAN	CHECKED BY:	CSM
LANDSCAPE PLAN AMBROSE					
PLAINFIELD INNOVATION PARK- BUILDING V CRE 600 S PLAINFIELD, IN 46241					
ORIGINAL ISSUE: 04/22/2026 KHA PROJECT NO. 170008040 SHEET NUMBER L1.10					

This document, together with the concepts and designs presented herein, is an instrument of the specific purpose and client for which it was prepared. Reuse of and improper reliance on this document without authorization and adaptation by Kinley-Horn and Associates, Inc. shall be without liability to Kinley-Horn and Associates, Inc.

MATCHLINE - SEE SHEET L1.12

MATCHLINE - SEE SHEET L1.9

MATCHLINE - SEE SHEET L1.13

PERMANENT SEEDING
AMERITURF FRONTRUNNER BLEND TALL
FESCUE; APPLY AT A RATE OF 350 LBS/ACRE
(8LBS/1000 SQFT)

MULCH
HARDWOOD SHREDDED MULCH,
NATURAL BROWN COLOR

BR	106	BUXUS MICROPHYLLA 'WINTER GEM'	V
CR	207	CORNUS SERICEA	V
HD	82	HYDRANGEA PANICULATA 'LITTLE QUICK FIRE'	P
IR	54	ILEX VERTICILLATA 'RED SPITZ'	P
JP	57	JUNIPERUS CHINENSIS 'SPRIZERIANA'	R
PG	55	POTENTILLA FRUTICOSA 'GOLDFINGER'	G
TW	35	TAXUS X MEDIA 'WARDII'	V
VB	218	VIBURNUM PRUNIFOLIUM	B

L1.12

LANDSCAPE PLAN
AMBROSE

Kimley»»Horn
©2026 KIMLEY-HORN AND ASSOCIATES, INC.
300 NORTH MERIDIAN ST., SUITE 1500,
INDIANAPOLIS, IN 46204
PHONE: 317-218-9560
WWW.KIMLEY-HORN.COM

SCALE:	AS NOTED
DESIGNED BY:	CAN
DRAWN BY:	MRC
CHECKED BY:	CSM

[illegible][illegible]

Drawing name: R:\VII\DEV\7008040_Ambrose_P\Project_Conservation_Plan\JIN_V Design\CAOU\PlanSheets\U10-LANDSCAPE_Plan.dwg
 Title: JIN_V Design\CAOU\PlanSheets\U10-LANDSCAPE_Plan.dwg
 Date: 11/13 Jun 19, 2025 2:58pm
 User: Chad.Moyes
 Project: Conservation_Plan\JIN_V Design\CAOU\PlanSheets\U10-LANDSCAPE_Plan.dwg
 Description: This document, together with the contents and designs presented herein, is intended only for the specific use and client for which it was prepared. Reuse of this document without written authorization by Kinley-Horn and Associates, Inc. shall be without liability to Kinley-Horn and Associates, Inc.

Drawing name: R:\VII\DEV\7008040_Ambrose_P\Design\CAO\UPL\Sketches\UPL-LANDSCAPE_PLAN.dwg
 User: V:\DEV\7008040_Ambrose_P\Project\Connections_Plan\JIN_V Design\CAO\UPL\Sketches\UPL-LANDSCAPE_PLAN.dwg
 Date: 11/13 Jun 19, 2025 2:58pm
 By: Chad Moyes

MATCHLINE - SEE SHEET L1.13

MATCHLINE - SEE SHEET L1.13

MATCHLINE - SEE SHEET L1.10

GRAPHIC SCALE IN FEET

0 15' 30' 60'

A horizontal line with vertical tick marks at 0, 15', 30', and 60'. The segment between 0 and 15' is divided into three equal parts by two vertical lines. The segment between 15' and 30' is divided into three equal parts by two vertical lines. The segment between 30' and 60' is divided into three equal parts by two vertical lines. The segments between 0-15', 15'-30', and 30'-60' are shaded black. The segments between the intermediate tick marks are white.

PERMANENT SEEDING
AMERITURF FRONTRUNNER BLEND TALL
FESCUE; APPLY AT A RATE OF 350 LBS/ACRE
(8LBS/1000 SQFT)

MULCH
HARDWOOD SHREDDED MULCH
NATURAL BROWN COLOR

BR	106	BUXUS MICROPHYLLA 'WINTER GEM'	V
CR	207	CORNUS SERICEA	F
HD	82	HYDRANGEA PANICULATA 'LITTLE QUICK FIRE'	F
IR	54	ILEX VERTICILLATA 'RED SPRITE'	F
JP	57	JUNIPERUS CHINENSIS 'PFITZERIANA'	F
PG	55	POTENTILLA FRUTICOSA 'GOLDFINGER'	C
TW	35	TAXUS X MEDIA 'WARDII'	V
VB	218	VIBURNUM PRUNIFOLIUM	F

SHEET NUMBER

L1.13

LANDSCAPE PLAN	A M B ROSE
----------------	-------------------

AS NOTED
DESIGNED BY SHI

DRAWN BY: MRC

ELIZABETH VAN
REGISTERED
LA 11-25
OF
INDIANA
CAPE ARCHITECT


**NOT APPROVED FOR
CONSTRUCTION**

Elizabeth Van Sickle

Kimley»Horn


© 2026 KIMLEY-HORN AND ASSOCIATES, INC.
300 NORTH MERIDIAN ST, SUITE 1500,
INDIANAPOLIS, IN 46204
PHONE: 317-218-9560
WWW.KIMLEY-HORN.COM

[illegible][illegible]

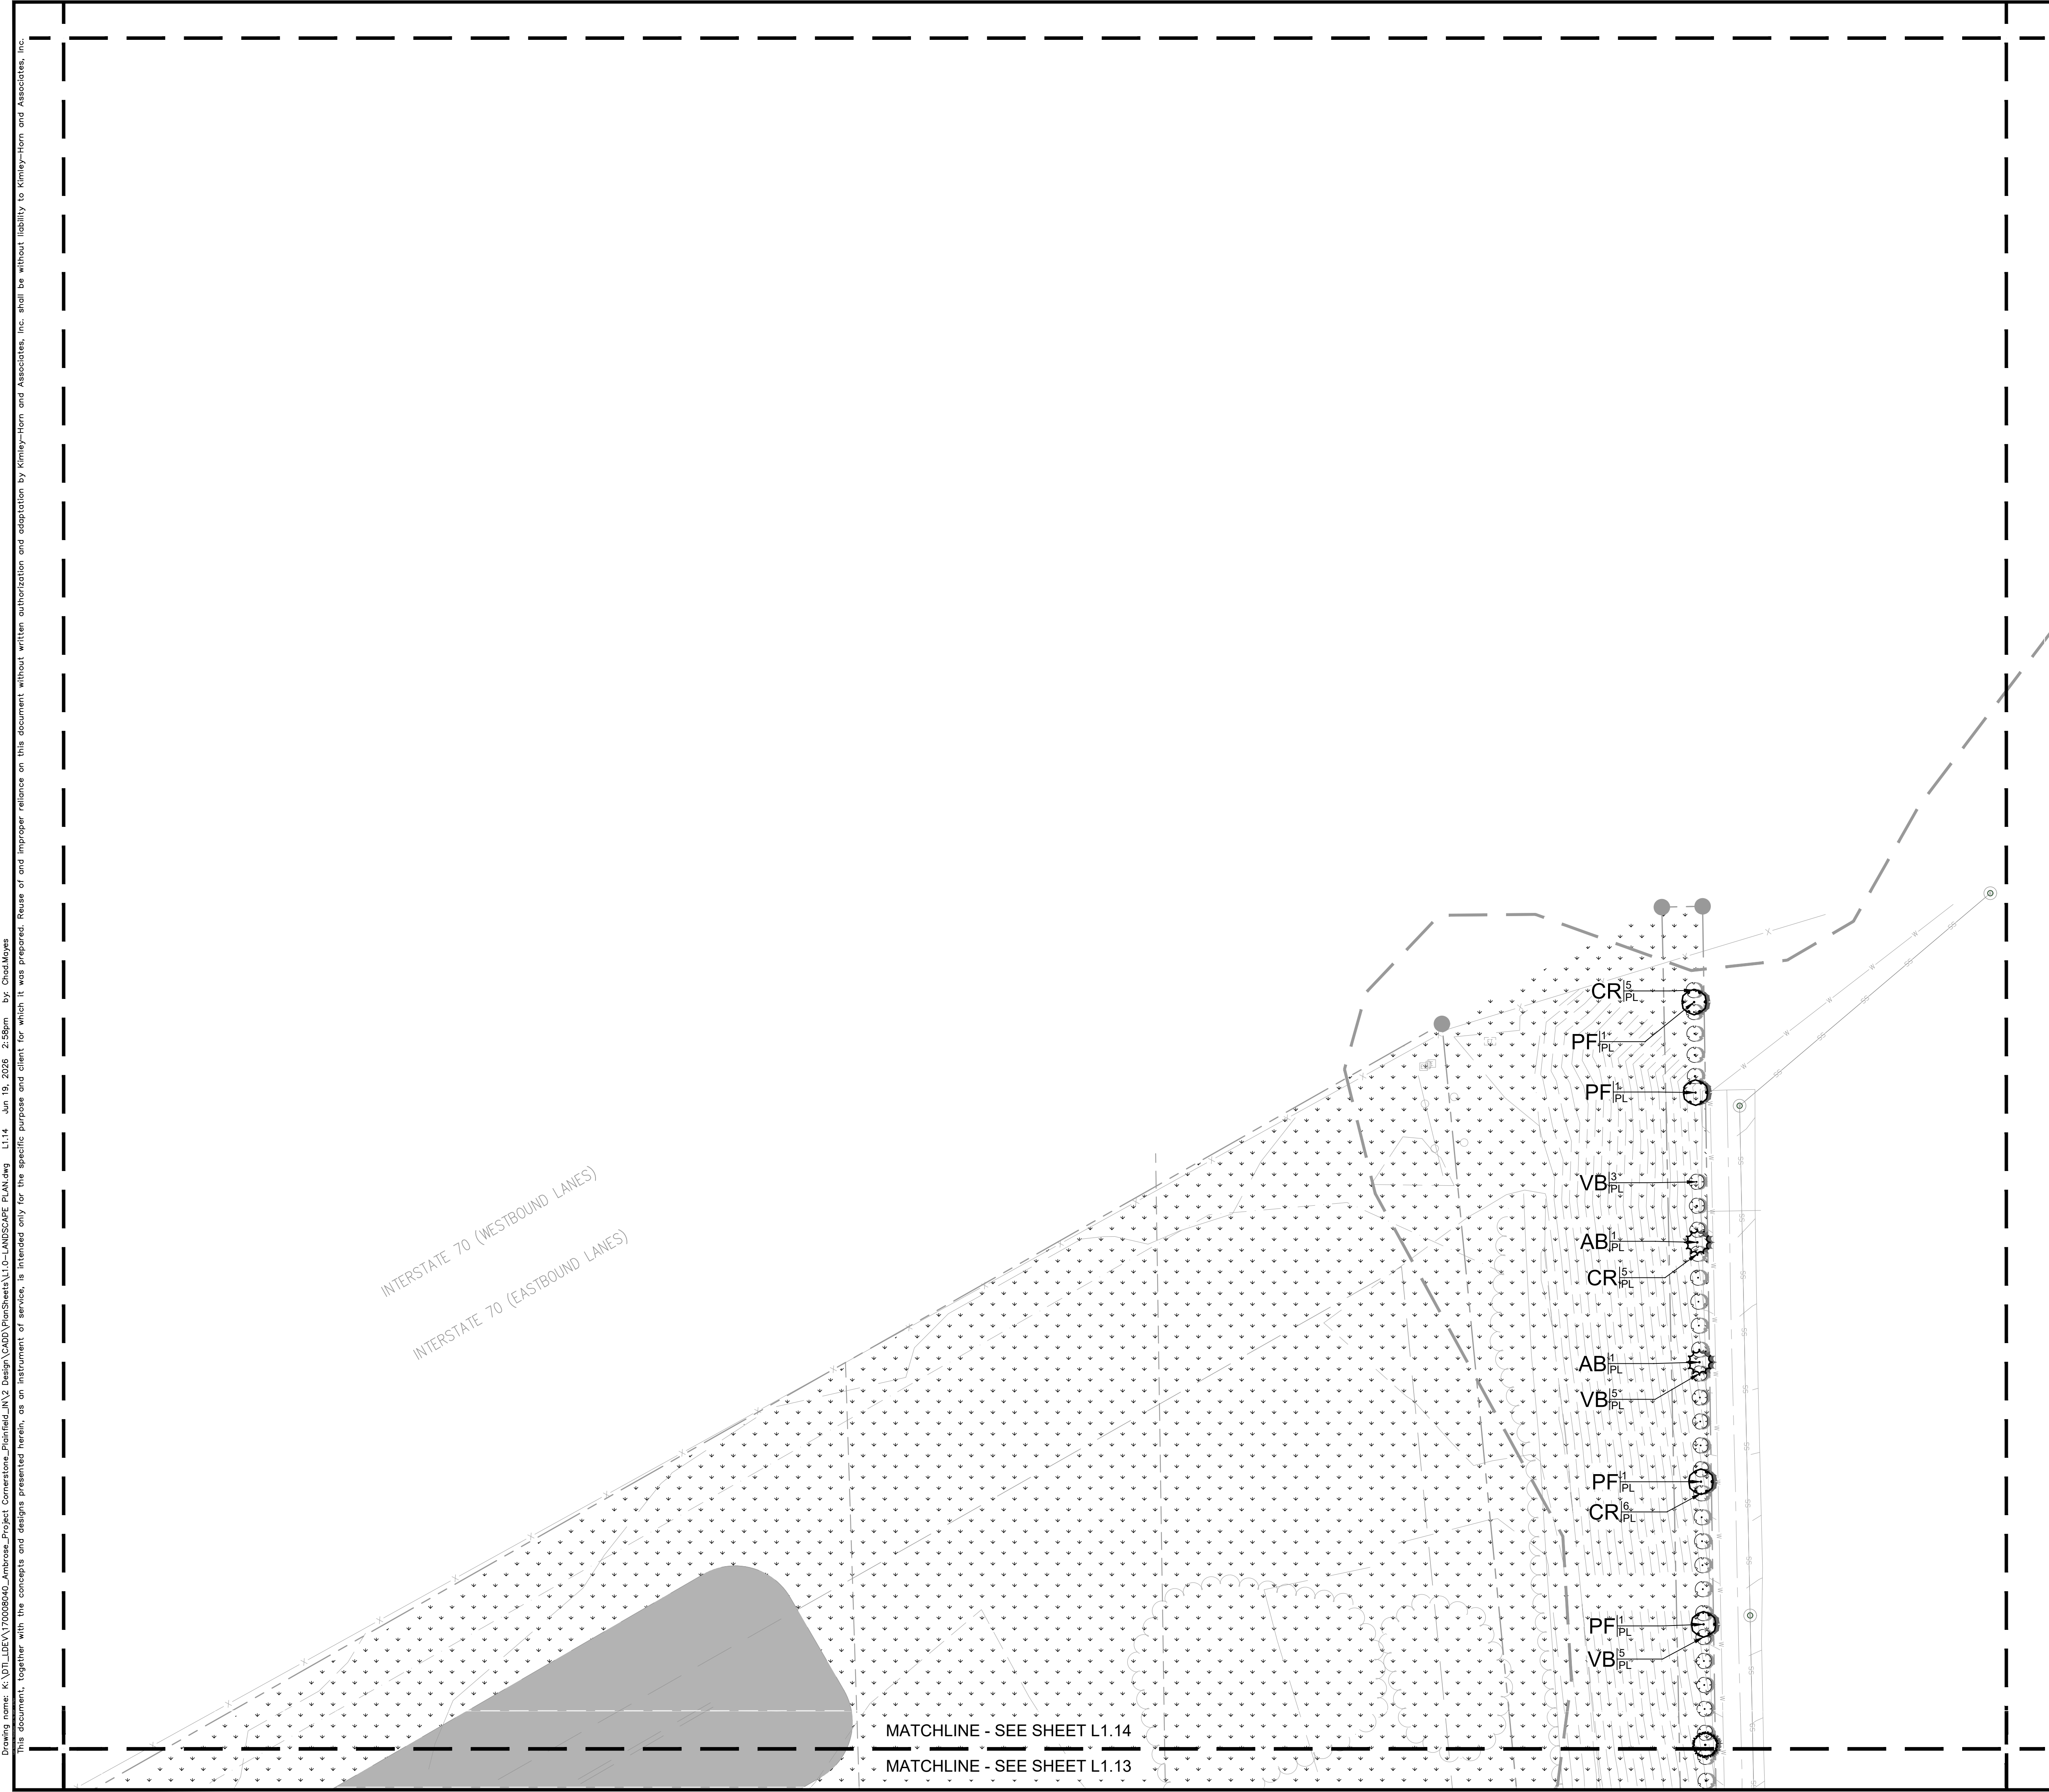


Indiana Utilities Protection Service

Call 811
before you dig

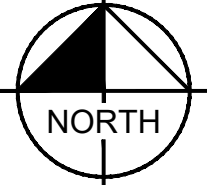

NORTH

GRAPHIC SCALE IN FEET
0 15' 30' 60'

SEEDING LEGEND

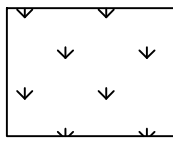
 PERMANENT SEEDING
AMERITURF FRONTRUNNER BLEND TALL
FESCUE: APPLY AT A RATE OF 350 LBS/ACRE
(8LBS/1000 SQFT)


MULCHING LEGEND

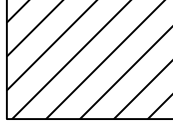 MULCH
HARDWOOD SHREDDED MULCH,
NATURAL BROWN COLOR


SHRUBS			
BR	106	BUXUS MICROPHYLLA 'WINTER GEM'	V
CR	207	CORNUS SERICEA	R
HD	82	HYDRANGEA PANCULATA 'LITTLE QUICK FIRE'	P
IR	54	ILEX VERTICILLATA 'RED SPRITE'	P
JP	57	JUNIPERUS CHINENSIS 'PFITZERIANA'	P
PG	55	POTENTILLA FRUTICOSA 'GOLDFINGER'	G
TW	35	TAXUS X MEDIA 'WARDII'	V
VB	218	VIBURNUM PRUNIFOLIUM	B

Drawing name: K:\DTI\DEV\170008040_Ambrose_Park\Project Cornerstone_Plans\Sheet_L1.14 - LANDSCAPE PLAN.dwg L1.14 Jun 19, 2026 2:58pm by: Chad Moyes
This document, together with the concepts and designs presented herein, is intended only for the specific purpose and client for which it was prepared. Reuse of and improper reliance on this document without written authorization and adaptation by Kimley-Horn and Associates, Inc. shall be without liability to Kimley-Horn and Associates, Inc.

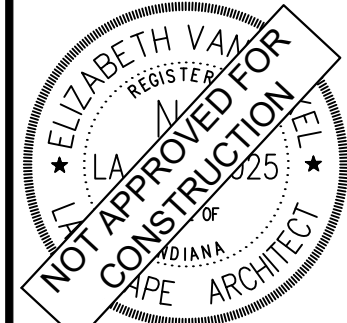
 ©2026 KIMLEY-HORN AND ASSOCIATES, INC. 300 NORTH MERIDIAN ST., SUITE 1500, INDIANAPOLIS, IN 46204 WWW.KIMLEY-HORN.COM	No.	REVISIONS		DATE	BY
SCALE: AS NOTED DESIGNED BY: CAN DRAWN BY: MRC CHECKED BY: CSM  <i>Elizabeth Van Sledright</i> LANDSCAPE PLAN AMBROSE PLAINFIELD INNOVATION PARK- BUILDING V CRE 600 S PLAINFIELD, IN 46241 ORIGINAL ISSUE: 04/22/2026 KHA PROJECT NO. 170008040 SHEET NUMBER L1.14					

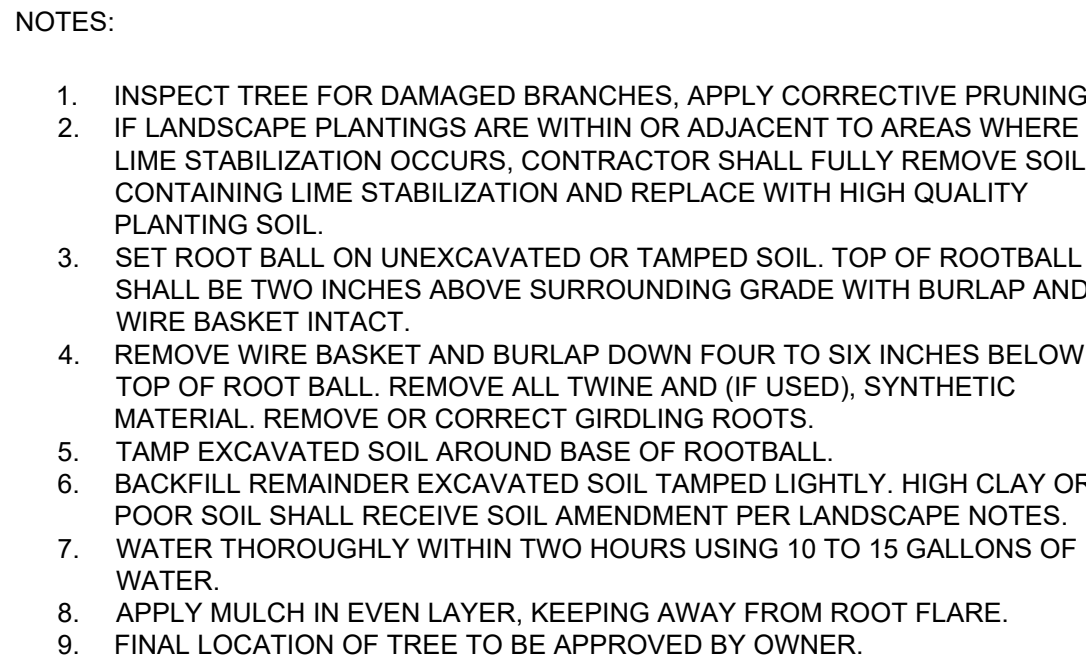

NTS

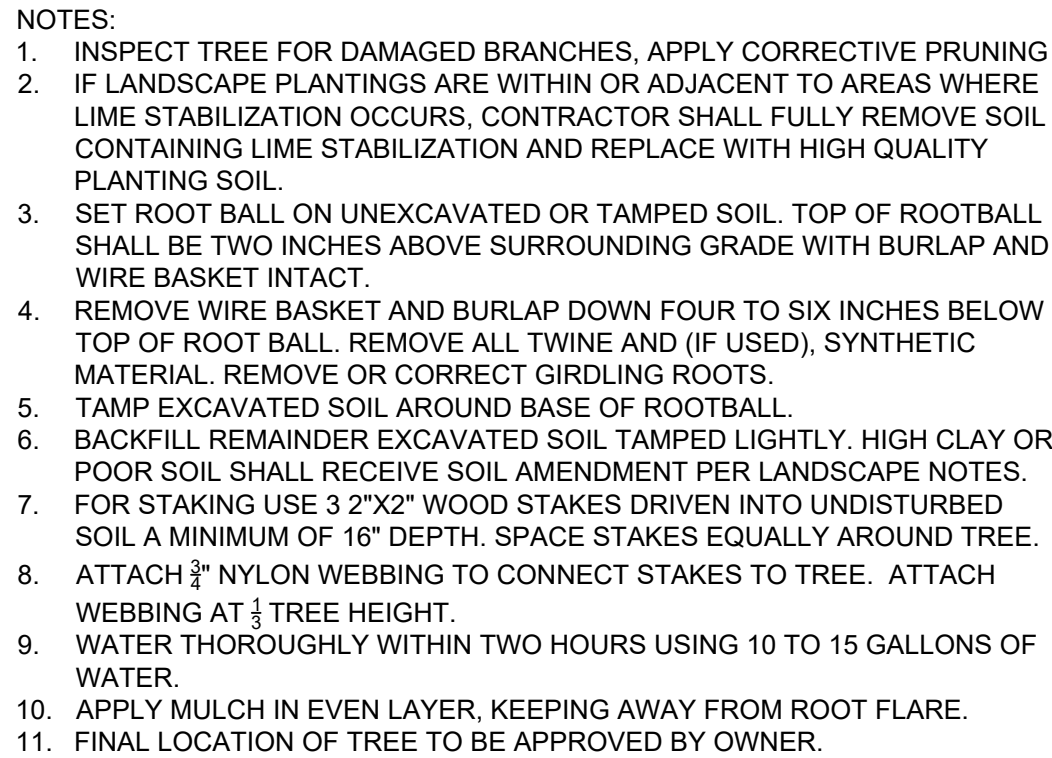

NTS

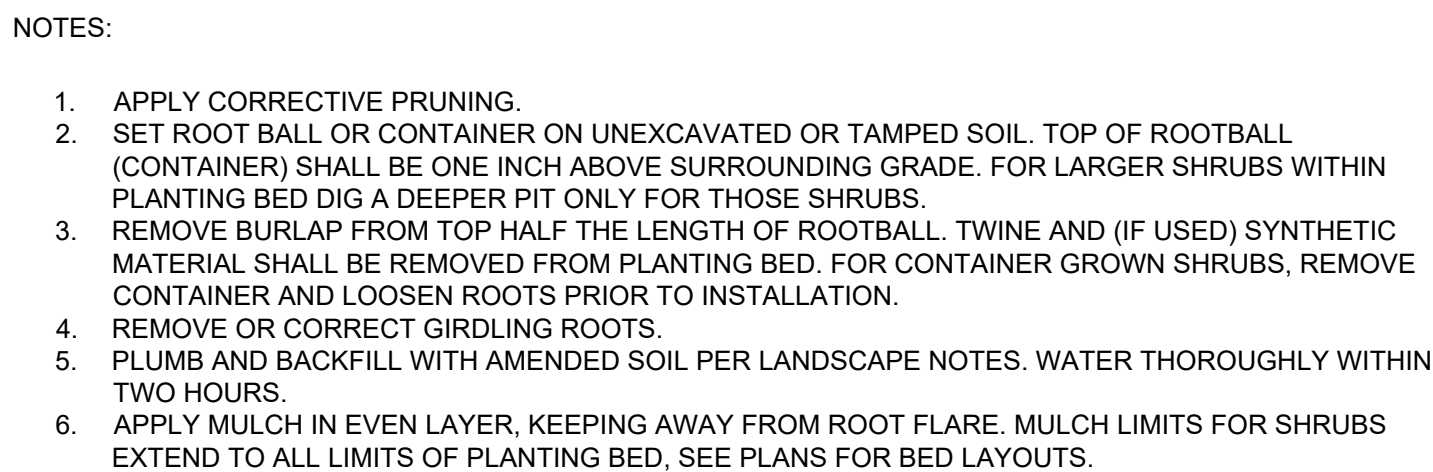

NTS

1. THE LANDSCAPE CONTRACTOR SHALL BE RESPONSIBLE FOR INSTALLING MATERIALS AND PLANTS SHOWN ON THE LANDSCAPE PLAN. THE CONTRACTOR IS RESPONSIBLE FOR THE COST TO REPAIR UTILITIES, ADJACENT LANDSCAPE, PUBLIC AND PRIVATE PROPERTY THAT IS DAMAGED BY THE CONTRACTOR OR THEIR SUBCONTRACTOR'S OPERATIONS DURING INSTALLATION OR DURING THE SPECIFIED MAINTENANCE PERIOD. CALL FOR UTILITY LOCATIONS PRIOR TO ANY EXCAVATION.
2. THE CONTRACTOR SHALL REPORT ANY DISCREPANCY IN PLAN VS. FIELD CONDITIONS IMMEDIATELY TO THE LANDSCAPE ARCHITECT, PRIOR TO CONTINUING WITH THAT PORTION OF WORK.
3. THE CONTRACTOR SHALL BE RESPONSIBLE FOR THE REPAIR OF ANY OF THEIR TRENCHES OR EXCAVATIONS THAT SETTLE.
4. ALL NURSERY STOCK SHALL BE WELL BRANCHED, HEALTHY, FULL, PRE-INOCULATED AND FERTILIZED. DECIDUOUS TREES SHALL BE FREE OF FRESH SCARS. TRUNKS WILL BE WRAPPED IF NECESSARY TO PREVENT SUN SCALD AND INSECT DAMAGE. THE LANDSCAPE CONTRACTOR SHALL REMOVE THE WRAP AT THE PROPER TIME AS A PART OF THIS CONTRACT.
5. ALL NURSERY STOCK SHALL BE GUARANTEED, BY THE CONTRACTOR, FOR ONE YEAR FROM DATE OF FINAL INSPECTION.
6. PLANTING AREA SOIL SHALL BE TOPSOIL FOR ALL SHRUB, ORNAMENTAL GRASS, PERENNIAL AND ANNUAL BEDS. AMENDED TURF AREA SOIL SHALL BE STANDARD TOPSOIL.
7. SEED/SOD LIMIT LINES ARE APPROXIMATE. CONTRACTOR SHALL SEED/SOD ALL AREAS WHICH ARE DISTURBED BY GRADING WITH THE SPECIFIED SEED/SOD MIXES.
8. CONTRACTOR SHALL INSTALL SHREDDED HARDWOOD MULCH AT A 3" DEPTH TO ALL TREES, SHRUB, PERENNIAL, AND GROUND COVER AREAS. TREES PLACED IN AREA COVERED BY TURF SHALL RECEIVE A 4 FT WIDE MAXIMUM TREE RING WITH 3" DEPTH SHREDDED HARDWOOD MULCH. A SPADED BED EDGE SHALL SEPARATE MULCH BEDS FROM TURF OR SEEDED AREAS. A SPADED EDGE IS NOT REQUIRED ALONG CURBED EDGES.
9. WEED FABRIC SHALL BE APPLIED UNDER MULCH.
10. INSTALLATION OF TREES WITHIN PARKWAYS SHALL BE COORDINATED IN THE FIELD WITH LOCATIONS OF UNDERGROUND UTILITIES. TREES SHALL NOT BE LOCATED CLOSER THAN 5' FROM UNDERGROUND UTILITY LINES AND NO CLOSER THAN 10' FROM UTILITY STRUCTURES.
11. DO NOT DISTURB THE EXISTING PAVING, LIGHTING, OR LANDSCAPING THAT EXISTS ADJACENT TO THE SITE UNLESS OTHERWISE NOTED ON PLAN.

12. PLANT QUANTITIES SHOWN ARE FOR THE CONVENIENCE OF THE OWNER AND JURISDICTIONAL REVIEW AGENCIES. THE CONTRACTOR IS RESPONSIBLE FOR VERIFYING ALL PLANT QUANTITIES AS DRAWN.
13. THE OWNER'S REPRESENTATIVE MAY REJECT ANY PLANT MATERIALS THAT ARE DISEASED, DEFORMED, OR OTHERWISE NOT EXHIBITING SUPERIOR QUALITY.
14. THE CONTINUED MAINTENANCE OF ALL REQUIRED LANDSCAPING SHALL BE THE RESPONSIBILITY OF THE OWNER OF THE PROPERTY ON WHICH SAID MATERIALS ARE REQUIRED. ALL PLANT MATERIALS REQUIRED BY THIS SECTION SHALL BE MAINTAINED AS LIVING VEGETATION AND SHALL BE PROMPTLY REPLACED BY CONTRACTOR IF THE PLANT MATERIAL HAS DIED PRIOR TO FINAL ACCEPTANCE. PLANTING AREAS SHALL BE KEPT FREE OF TRASH, LITTER, AND WEEDS AT ALL TIMES.
15. SEE PROJECT MANUAL TECHNICAL SPECIFICATIONS FOR COMPLETE LANDSCAPE PLANTING & PLANTING SOIL PREPARATIONS.
16. ALL PLANTING AREAS SHALL RECEIVE 3" DEPTH OF SHREDDED HARDWOOD MULCH, FREE OF CORN COBS, WOOD CHIPS, GRAVEL AND CRUSHED STONE.
17. MULCH SHALL NOT BE HELD IN PLACE BY PLASTIC NET, OR SPRAYING OF ANY BINDER MATERIAL OR ASPHALT EMULSION.
18. PLANTS SHALL BE WATERED BY THE CONTRACTOR AFTER INSTALLATION PER PROJECT WATERING SCHEDULE. LOSSES DUE TO LACK OF WATER DURING WARRANTY PERIOD BECOME LIABILITY OF CONTRACTOR.
19. WEEDING, LANDSCAPE MAINTENANCE AND WATERING TO BE THE CONTRACTOR'S RESPONSIBILITY DURING CONSTRUCTION.
20. TOPSOIL SHALL CONFORM TO TECHNICAL SPECIFICATIONS FREE OF HEAVY CLAY, ROCKS AND DIRT CLODS OVER 1 INCH IN DIAMETER AS WELL AS CONTAIN 3%-5% ORGANIC MATTER.
21. CONTRACTOR SHALL STAKE INDIVIDUAL TREE AND SHRUB LOCATIONS AND OUTLINE AREAS FOR MULTIPLE HERBACEOUS PLANTINGS, ADJUST LOCATIONS WHEN REQUESTED AND OBTAIN PROJECT LANDSCAPE ARCHITECT'S ACCEPTANCE PRIOR TO PLANTING.
22. ALL PLANT ID TAGS SHALL BE REMOVED AFTER INSTALLATION.

ORDINANCE CHART		
ZONING: I2		
REQUIREMENT	REQUIRED	PROVIDED
PERIMETER LANDSCAPING (PL)		
Northwest (I-70) • level 1 • 80% evergreen tree East (AG) • level 2 • 80% evergreen tree South (AG) • level 1 • 80% evergreen tree	Northwest 1,741' / 100' = 17.41 • 1 * 6' evergreen tree = 0.75 PUV • 5 * 24" shrubs = 0.25 PUV • 17.41 * 1 = 18 evergreen trees • 17.41 * 5 = 87 shrubs East 2,151' / 100' = 21.51 • 2 * 6' evergreen trees = 1.5 PUV • 10 * 24" shrubs = 0.5 PUV • 21.51 * 2 = 43 evergreen trees • 21.51 * 10 = 215 shrubs South 2,104' / 100' = 21.04 • 1 * 6' evergreen tree = 0.75 PUV • 5 * 24" shrubs = 0.25 PUV • 21.04 * 1 = 21 evergreen trees • 21.04 * 5 = 105 shrubs	• 82 evergreen trees • 407 shrubs
FOUNDATION PLANTINGS (FP)		
• Front, side, and rear of the Building shall have foundation planting areas. • Plant Unit Value – Foundation planting areas shall be landscaped with grass and shrubbery, trees, or hedge, or in combination with other suitable ground cover materials and maintained as a foundation planting strip in compliance with the requirements for a Level 1 Plantings as set forth in Table 4.7-B	• 1,456' / 100' = 14.56 • 1 PUV / 100' • 10 36" shrubs * 0.1 = 1 PUV • 10 shrubs * 14.56 = 146 36" shrubs	• 146 shrubs
PARKING LOT INTERIOR (PI)		
• 1 interior landscape island / 15 parking spaces • 1 deciduous shade or ornamental tree / island.	• 258 spaces / 15 = 18 islands • 18 islands * 1 = 18 trees	• 18 trees
PARKING LOT PERIMETER (PP)		
• A compact hedge row planted 3' o.c. and between 24-30" in height at the time of planting between the front, side, or rear yard and the edge of parking area.	• 382' / 3' = 127 shrubs	• 127 shrubs
I-70 Gateway Corridor (GC)		
• 10' berm height and 9 additional plant unit value along loading spaces	• 10 * 6' evergreen tree = 7.5 PUV • 3 * 4" understory tree = 1.5 PUV • 1,741' / 100' = 17.41 • 17.41 * 10 = 174 evergreen trees • 17.41 * 3 = 52 understory trees	• 174 evergreen trees • 52 understory trees

<u>CODE</u>	<u>BOTANICAL NAME</u>	<u>COMMON NAME</u>	<u>SPACING</u>	<u>SIZE</u>	<u>ROOT</u>
EVERGREEN TREES					
AB	91 ABIES BALSAMEA	BALSAM FIR	---		6' HT MIN
AE	104 ABIES BALSAMEA 'TYLER BLUE'	TYLER BLUE BALSAM FIR	---		6' HT MIN
PF	90 PINUS STROBUS 'FASTIGIATA'	COLUMNAR WHITE PINE	---		6' HT MIN
ORNAMENTAL TREES					
AS	13 AMELANCHIER ALNIFOLIA	SERVICEBERRY	---	4" CAL MIN	B&B
CC	31 CERIS CANADENSIS	EASTERN REDBUD	---	4" CAL MIN	B&B
CF	26 CORNUS FLORIDA	FLOWERING DOGWOOD	---	4" CAL MIN	B&B
SHRUBS					
BR	106 BUXUS MICROPHYLLA 'WINTER GEM'	WINTER GEM BOXWOOD	---	3 GAL.	36" HT MIN
CR	207 CORNUS SERICEA	RED TWIG DOGWOOD	---	3 GAL.	24" HT MIN
HD	82 HYDRANGEA PANICULATA 'LITTLE QUICK FIRE'	PANICLE HYDRANGEA	---	3 GAL.	36" HT MIN
IR	54 ILEX VERTICILLATA 'RED SPRITE'	RED SPRITE WINTERBERRY	---	3 GAL.	24" HT MIN
JF	57 JUNIPERUS CHINENSIS 'PITZERIANA'	PURPER JUNIPER	---	3 GAL.	36" HT MIN
PG	55 POTENTILLA FRUTICOSA 'GOLDFINGER'	GOLDFINGER BUSH CINQUEFOIL	---	3 GAL.	24" HT MIN
TW	35 TAXUS X MEDIA 'WARDII'	WARD ANGLO-JAPANESE YEW	---	3 GAL.	24" HT MIN
VB	218 VIBURNUM PRUNIFOLIUM	BLACKHAW VIBURNUM	---	3 GAL.	24" HT MIN