

Plainfield
Government
Center &
Performing and
Fine Arts Center
206 West Main Street
Plainfield, IN 46168

Owner

Town of Plainfield
206 W. Main St.
Plainfield, Indiana 46168
317-839-2561

Architect

RATIO
101 South Pennsylvania Street
Indianapolis, Indiana 46204
317-633-4040

Structural Engineer

Fink Roberts & Petrie, Inc.
9449 Priority Way West Drive, Suite 200
Indianapolis, Indiana 46204
317-872-8400

Mechanical / Electrical Engineer

R.E. Dimond and Associates
732 N. Capitol Avenue
Indianapolis, Indiana 46204
317-536-4672

A/V Consultant

Design 27
1650 E 49th St.
Indianapolis, IN 46205
317-536-8000

Theater Consultant

Nextstage Design
900 Chapel St, 10th Floor
New Haven, CT 06510
203-936-6565

Acoustical Consultant

Haverstick Designs
PO Box 3362,
Carmel, IN 46082
317-373-0023

Code Consultant

RTM Consultants, Inc.
6640 Parkdale Place Suite J
Indianapolis, Indiana 46254
317-329-7700

SEAL | DATE



SHEET ISSUE

1 CONSTRUCTION DOCUMENTS 07/03/2020

RATIO

COPYRIGHT NOTICE: THIS ARCHITECTURAL AND ENGINEERING DRAWING IS GIVEN IN CONFIDENCE AND SHALL BE USED ONLY PURSUANT TO THE AGREEMENT WITH RATIO. NO OTHER USE, REPRODUCTION OR DISSEMINATION OF THIS DRAWING OR ANY PART OF IT IS PERMITTED WITHOUT THE WRITTEN CONSENT OF RATIO. ALL RIGHTS ARE RESERVED AND WILL BE PROTECTED BY LAW.

PROJECT NO. 18125.000

SHEET TITLE

EXTERIOR
ELEVATIONS


SHEET NUMBER

A-201


KEYNOTE LEGEND

06 19 00

034100.A00	PRECAST STRUCTURAL CONCRETE - THIN-BRICK FACING
042000.A01	FACE BRICK
042000.D01	LIMESTONE MASONRY UNIT
072726.A00	FLUID APPLIED MEMBRANE AIR BARRIER
074213.23.A00	METAL COMPOSITE MATERIAL WALL PANELS
077100.A01	PREMANUFACTURED ALUMINUM COPING
084113.A01	ALUMINUM-FRAMED ENTRANCES AND STOREFRONT
084413.A00	GLAZED ALUMINUM CURTAIN WALLS
085113.B06	ALUMINUM WINDOW, FIXED
087113.E01	AUTOMATIC DOOR OPERATOR - ACTUATOR
101419.A00	DIMENSIONAL LETTER SIGNAGE
102400	ARCHITECTURAL SCREEN
107113.A00	EXTERIOR SUN CONTROL DEVICES
107313.A01	AWNING, FIXED

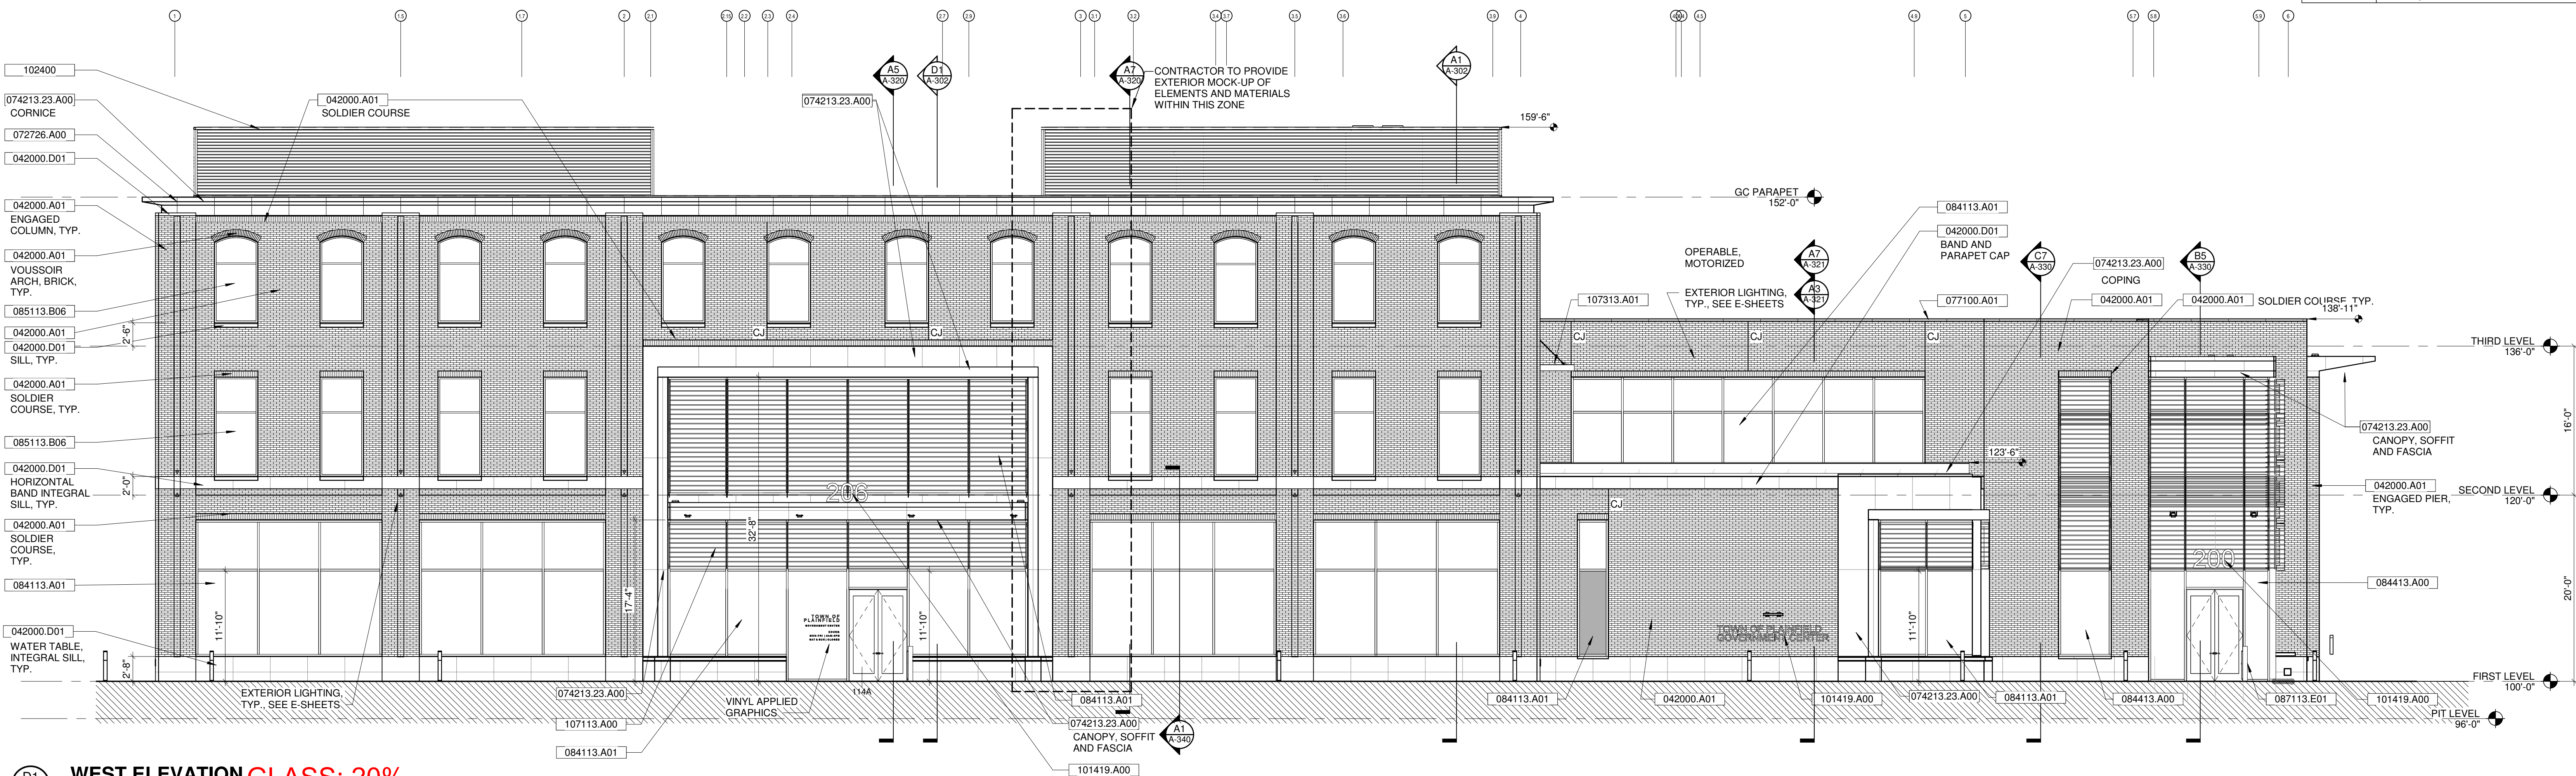

WEST ELEVATION
GLASS: 20%
BRICK/LIMESTONE: 70%
METAL PANEL: 10%

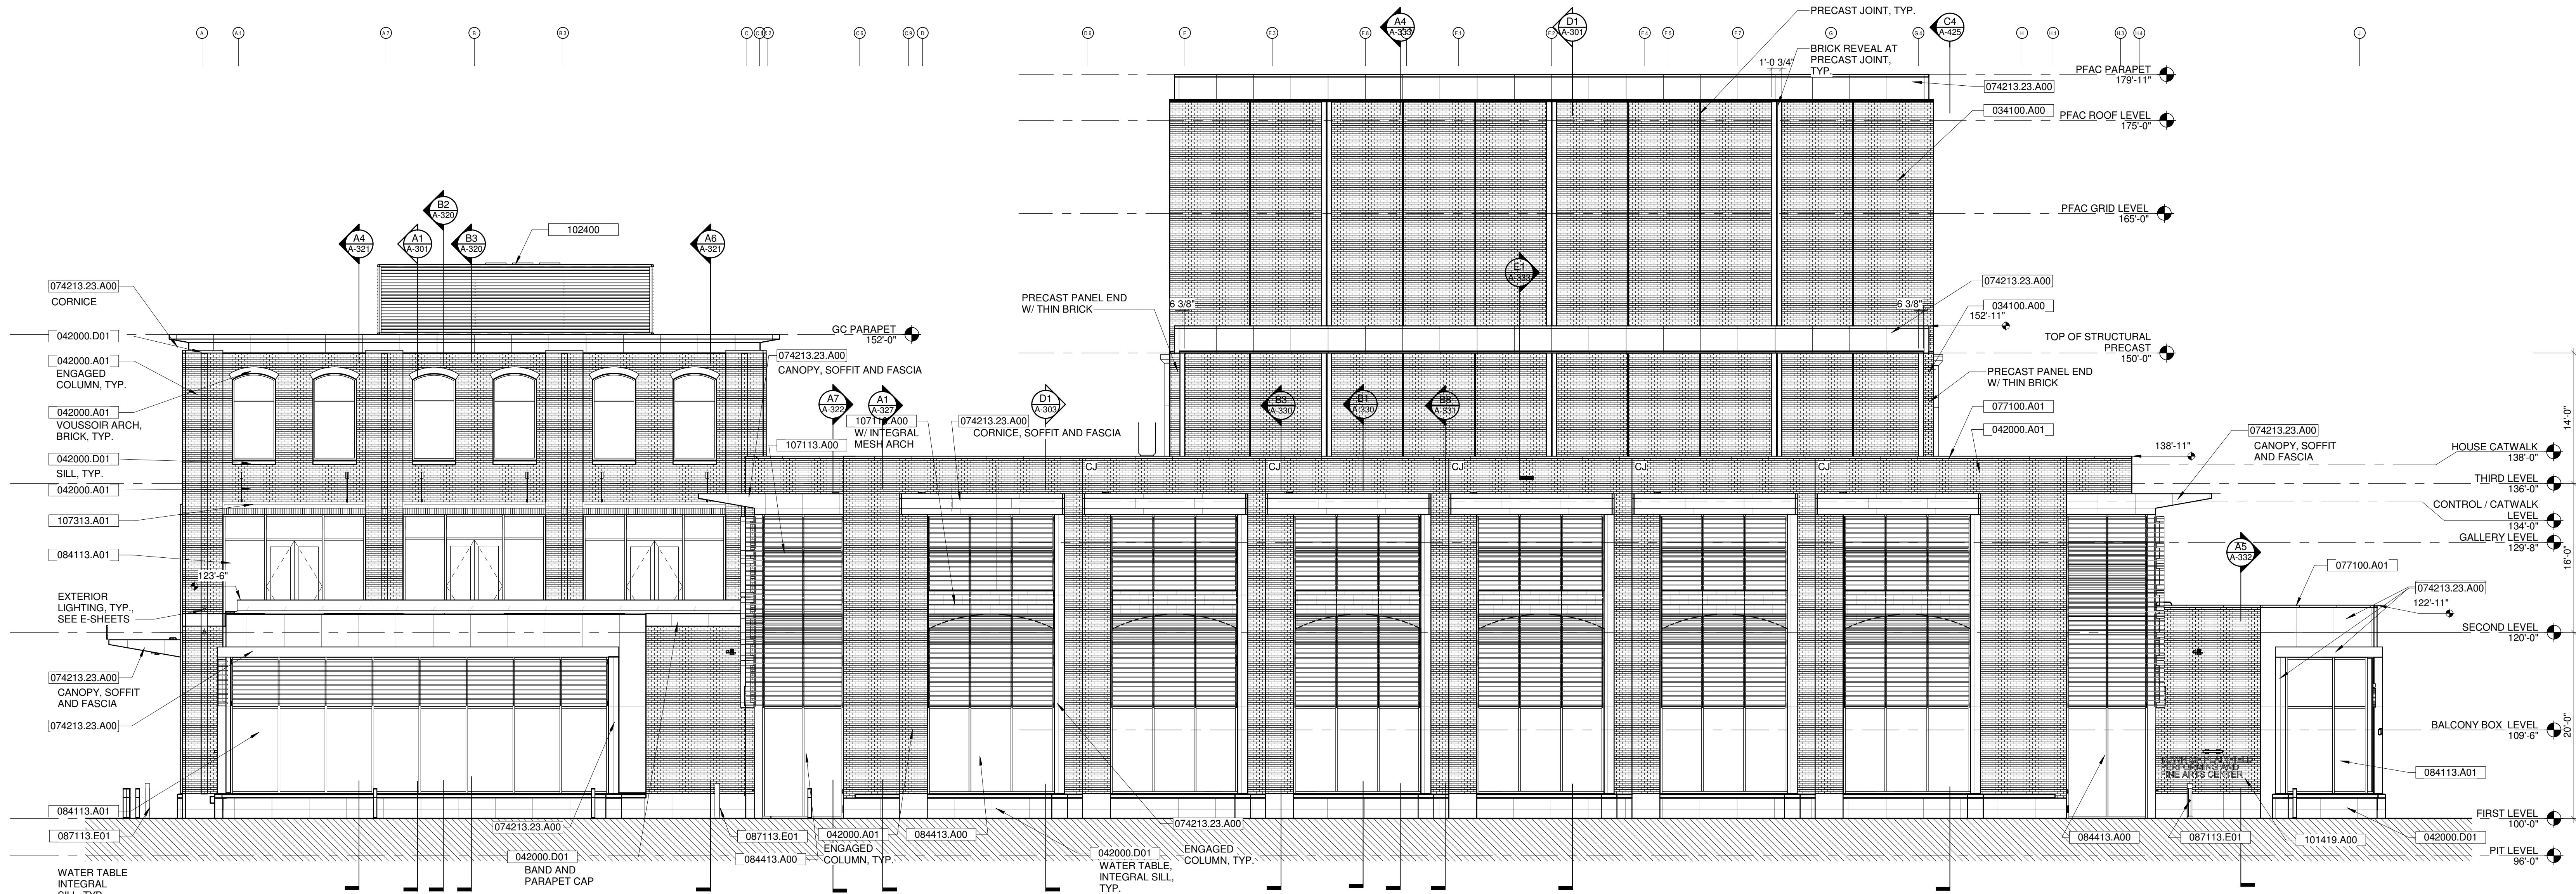

SOUTH ELEVATION
GLASS: 16%
BRICK/LIMESTONE: 74%
METAL PANEL: 10%

Plainfield
Government
Center &
Performing and
Fine Arts Center
206 West Main Street
Plainfield, IN 46168

Owner
Town of Plainfield
206 W. Main St.
Plainfield, Indiana 46168
317-839-2561

Architect
RATIO
101 South Pennsylvania Street
Indianapolis, Indiana 46204
317-633-4040

Structural Engineer
Fink Roberts & Petrie, Inc.
9449 Priority Way West Drive, Suite 200
Indianapolis, Indiana 46240
317-872-8400


Mechanical / Electrical Engineer
R.E. Dimond and Associates
732 N. Capitol Avenue
Indianapolis, Indiana 46204
317-634-4672

A/V Consultant
Design 27
1650 E 49th St.
Indianapolis, IN 46205
317-536-8000

Theater Consultant
Nextstage Design
900 Chapel St, 10th Floor
New Haven, CT 06510
203-936-6565

Acoustical Consultant
Haverstick Designs
PO Box 3362,
Carmel, IN 46082
317-373-0023

Code Consultant
RTM Consultants, Inc.
6640 Parkdale Place Suite J
Indianapolis, Indiana 46254
317-329-7700

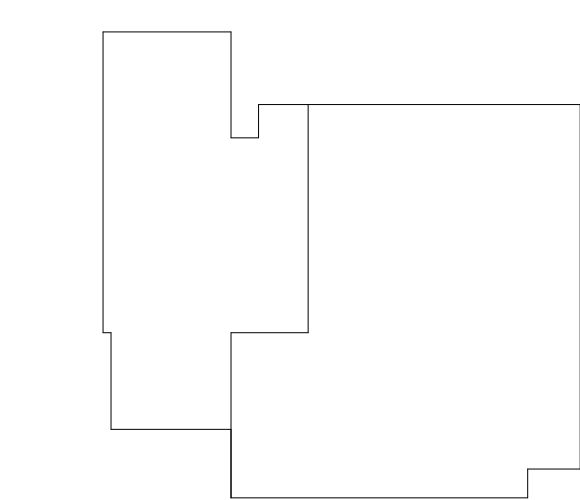

SEAL | DATE



SHEET ISSUE

1 CONSTRUCTION DOCUMENTS 07/03/2020



COPYRIGHT NOTICE: THIS ARCHITECTURAL AND ENGINEERING DRAWING IS GIVEN IN CONFIDENCE AND SHALL BE USED ONLY PURSUANT TO THE AGREEMENT WHEREBY. NO OTHER USE, REPRODUCTION OR DISTRIBUTION OF THIS DRAWING OR ANY PART THEREOF IS PERMITTED WITHOUT THE WRITTEN CONSENT OF RATIO. ALL RIGHTS ARE RESERVED AND WILL BE PROTECTED BY LAW.

PROJECT NO. 18125.000

SHEET TITLE


EXTERIOR
ELEVATIONS

SHEET NUMBER

A-202

KEYNOTE LEGEND


034100.A00	PRECAST STRUCTURAL CONCRETE - THIN BRICK FACING
042000.A01	FACE BRICK
042000.D01	LIMESTONE MASONRY UNIT
072100.A01	EXTRUDED POLYSTYRENE BOARD INSULATION (RIGID)
072726.A00	FLUID APPLIED MEMBRANE AIR BARRIER
074213.23.A00	METAL COMPOSITE MATERIAL WALL PANELS
076200.C04	DOWNSPOUT
077100.A01	PREMANUFACTURED ALUMINUM COPING
081113.A01	HOLLOW METAL DOORS AND FRAMES
083323.B01	OVERHEAD COILING DOOR
084113.A01	ALUMINUM-FRAMED ENTRANCES AND STOREFRONT
084413.A00	GLAZED ALUMINUM CURTAIN WALLS
085113.B06	ALUMINUM WINDOW, FIXED
087113.E01	AUTOMATIC DOOR OPERATOR - ACTUATOR
089119.A00	FIXED LOUVERS
101419.A00	DIMENSIONAL LETTER SIGNAGE
102400	ARCHITECTURAL SCREEN
107313.A00	AWNING

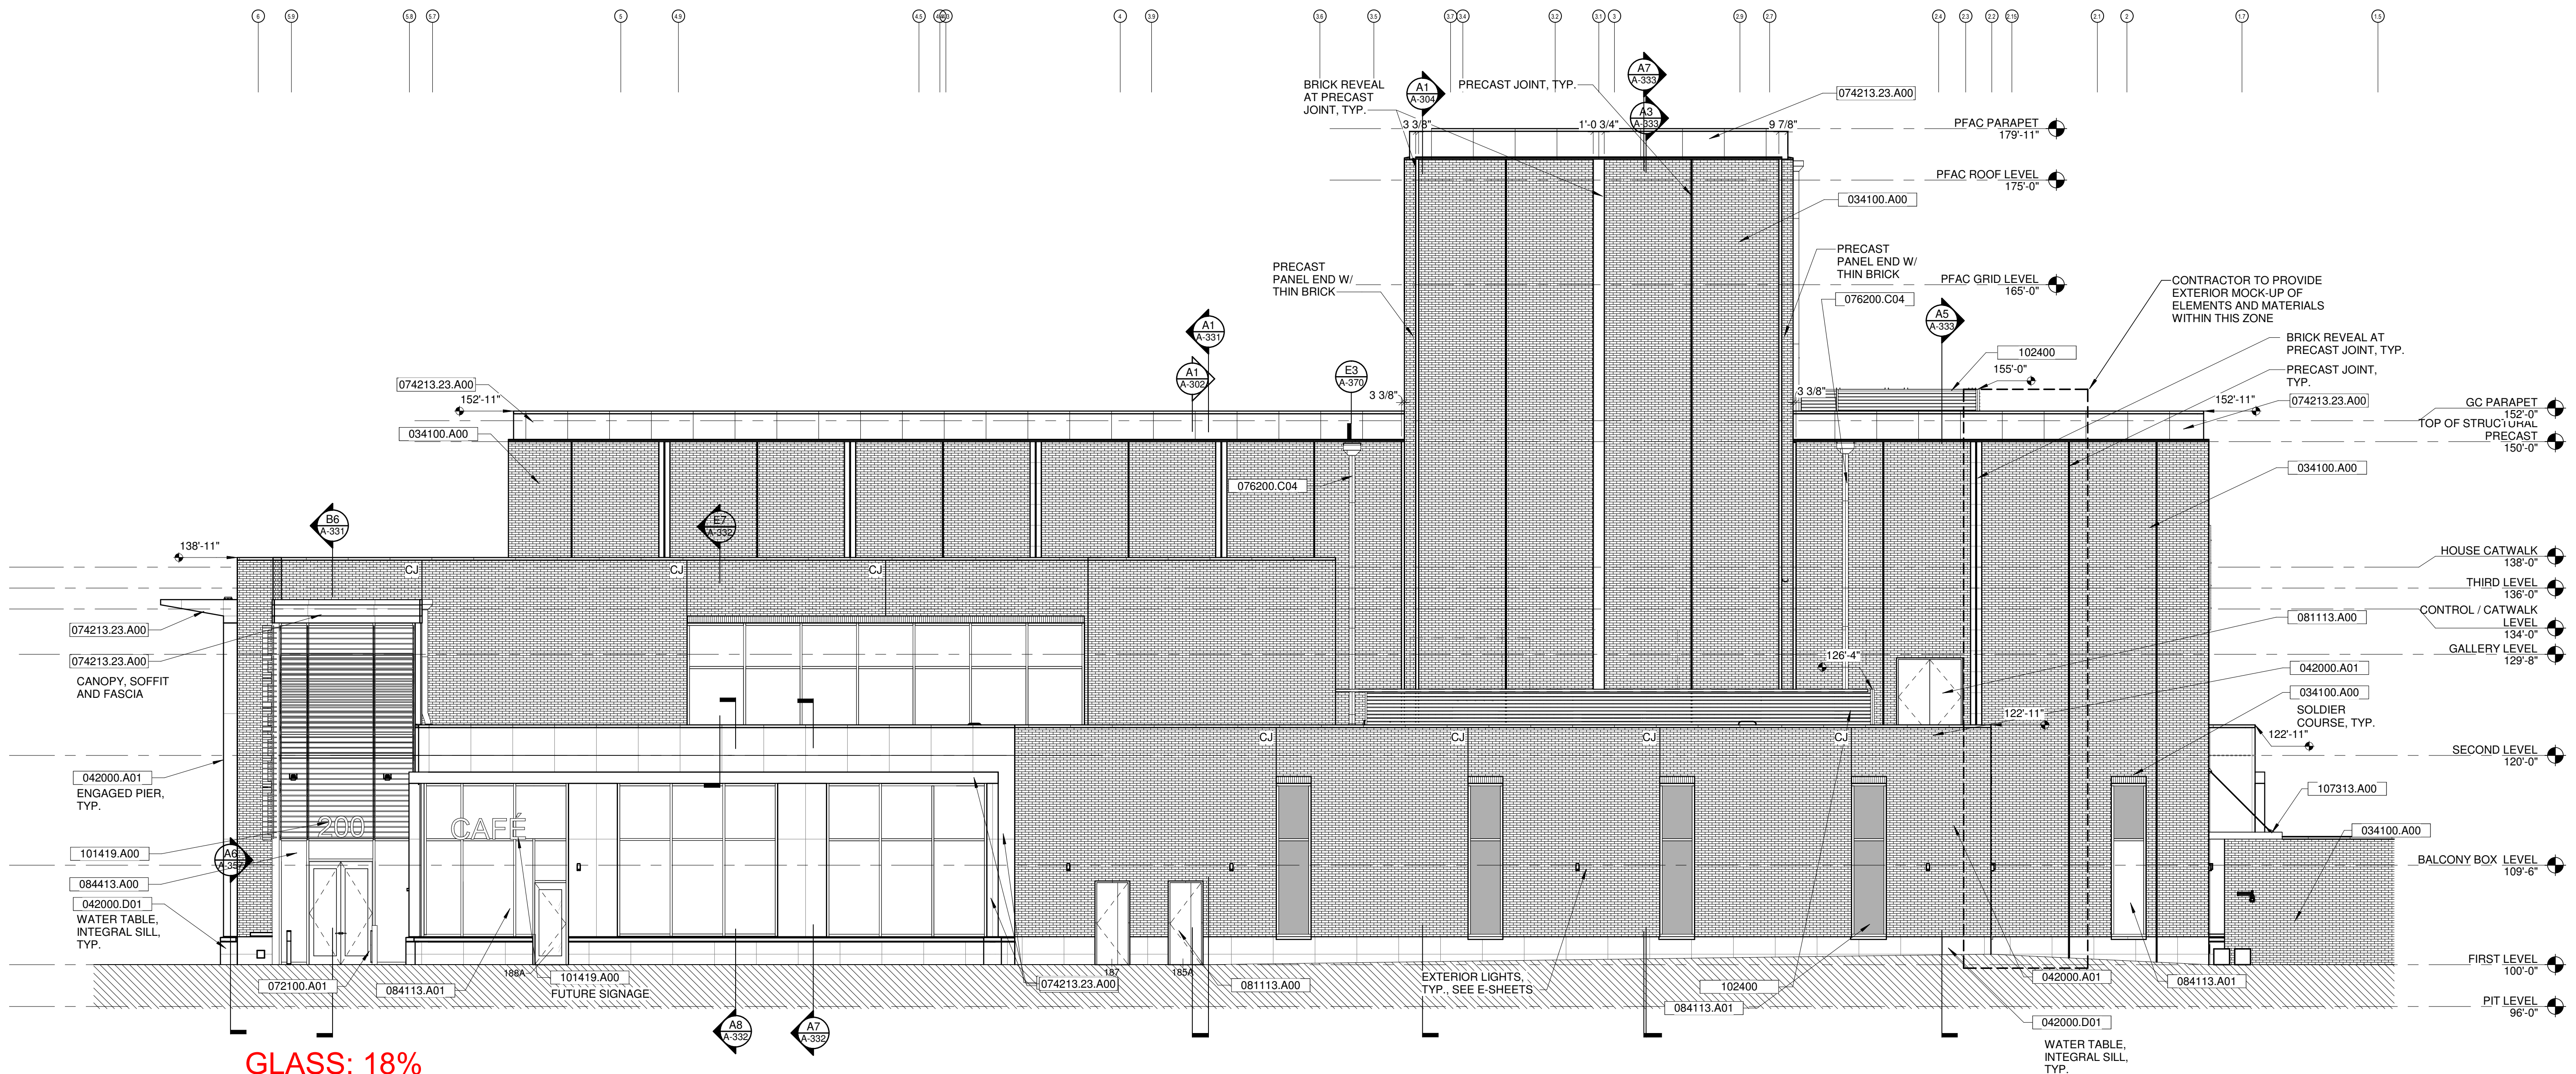

GLASS: 18%
BRICK/LIMESTONE: 72%
METAL PANEL: 10%

D1
A-202

EAST ELEVATION
1/8" = 1'-0"

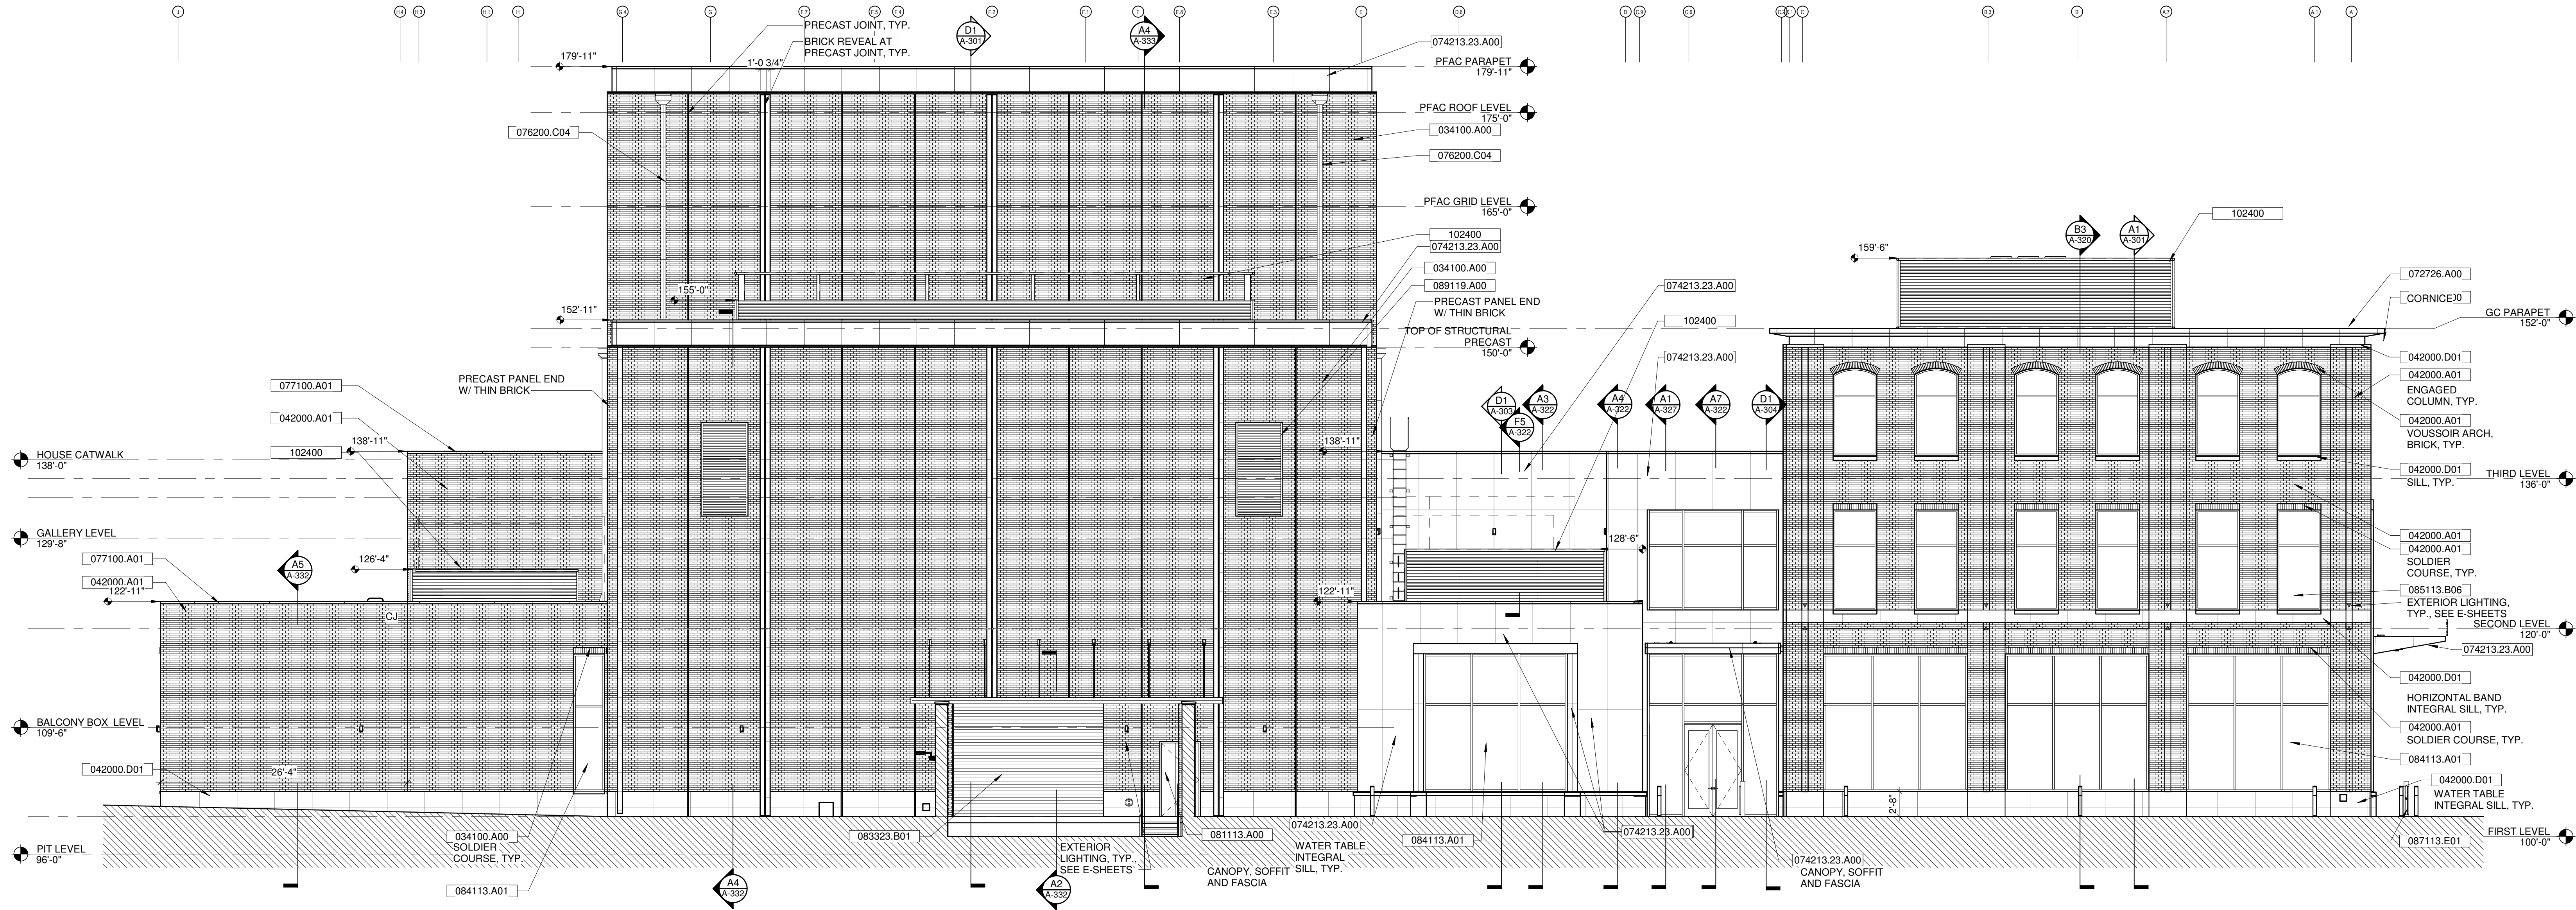

A1
A-202

NORTH ELEVATION
1/8" = 1'-0"

GLASS: 28%
BRICK/LIMESTONE: 66%
METAL PANEL: 6%

Plainfield
Government
Center &
Performing and
Fine Arts Center
206 West Main Street
Plainfield, IN 46168

Owner
Town of Plainfield
206 W. Main St.
Plainfield, Indiana 46168
317-839-2561

Architect
Ratio
101 South Pennsylvania Street
Indianapolis, Indiana 46204
317-633-4040

Structural Engineer
Fink Roberts & Petrie, Inc.
9449 Priority Way West Drive, Suite 200
Indianapolis, Indiana 46240
317-872-8400


Mechanical / Electrical Engineer
R.E. Dimond and Associates
732 N. Capitol Avenue
Indianapolis, Indiana 46204
317-634-4672

A/V Consultant
Design 27
1650 E 49th St.
Indianapolis, IN 46205
317-536-8000

Theater Consultant
Nextstage Design
900 Chapel St, 10th Floor
New Haven, CT 06510
203-936-6565

Acoustical Consultant
Haverstick Designs
PO Box 3362,
Carmel, IN 46082
317-373-0023

Code Consultant
RTM Consultants, Inc.
6640 Parkdale Place Suite J
Indianapolis, Indiana 46254
317-329-7700

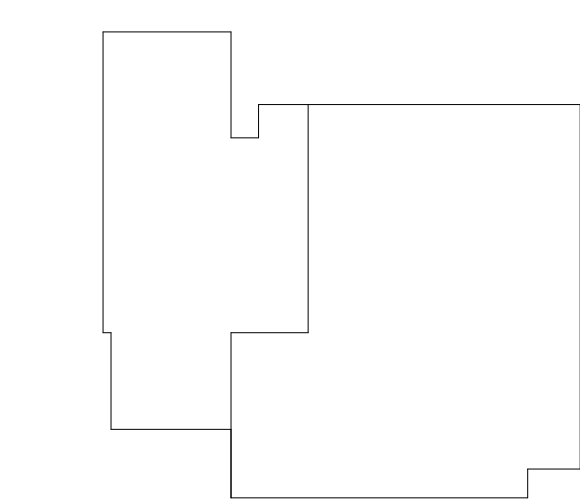

SEAL | DATE



SHEET ISSUE
1 CONSTRUCTION DOCUMENTS 07/03/2020



COPYRIGHT NOTICE: THIS ARCHITECTURAL AND ENGINEERING DRAWING IS GIVEN IN CONFIDENCE AND SHALL BE USED ONLY PURSUANT TO THE AGREEMENT WHEREBY. NO OTHER USE, REPRODUCTION OR DISSEMINATION OF THIS DRAWING OR ANY PART THEREOF IS PERMITTED WITHOUT THE WRITTEN CONSENT OF RATIO. ALL RIGHTS OF INVENTION ARE RESERVED.


PROJECT NO. 18125.000

SHEET TITLE
**EXTERIOR
ELEVATIONS**

SHEET NUMBER
A-203

KEYNOTE LEGEND

034100.A00	PRECAST STRUCTURAL CONCRETE - THIN-BRICK
042000.A01	FACING
042000.A01	FACE BRICK
042000.D01	LIMESTONE MASONRY UNIT
044313.A00	ANCHORED STONE MASONRY VENEER, LIMESTONE
055000.C01	METAL LADDER
072100.A01	EXTRUDED POLYSTYRENE BOARD INSULATION (RIGID)
074213.23.A00	METAL COMPOSITE MATERIAL WALL PANELS
075423.A02	TPO ROOFING SYSTEM
076200.C04	DOWNSPOUT
077100.A01	PREMANUFACTURED ALUMINUM COPING
084113.A01	ALUMINUM-FRAMED ENTRANCES AND STOREFRONT
102400	ARCHITECTURAL SCREEN
107113.A00	EXTERIOR SUN CONTROL DEVICES

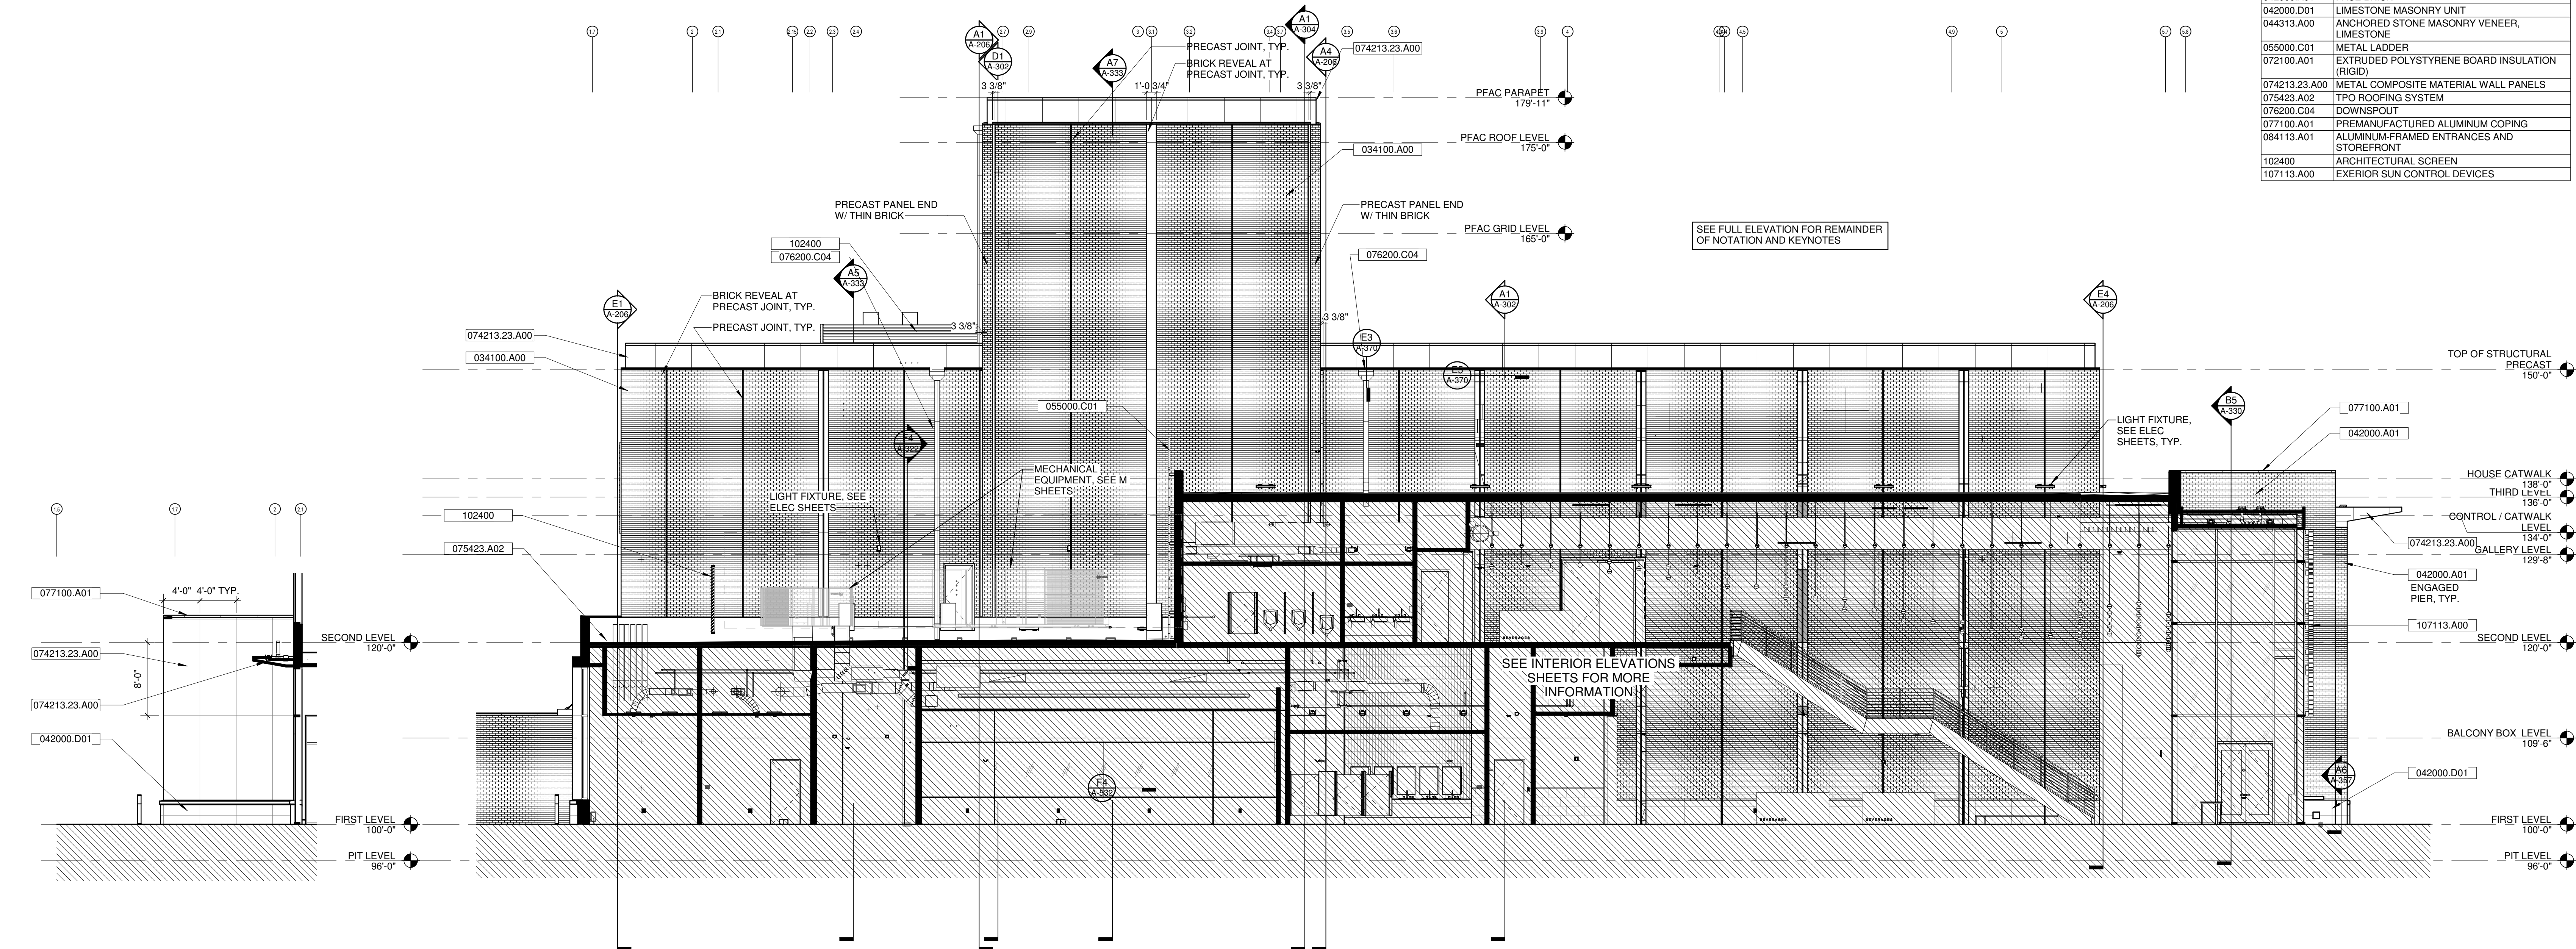

D1
A-203
WEST ELEVATION-PARTIAL
1/8" = 1'-0"

D2
A-203
WEST ELEVATION-PARTIAL
1/8" = 1'-0"



A1
A-203
EAST ELEVATION-PARTIAL
1/8" = 1'-0"

Owner
Town of Plainfield
206 W. Main St.
Plainfield, Indiana 46168
317-839-2561

Architect
RATIO
101 South Pennsylvania Street
Indianapolis, Indiana 46204
317-633-0404

Structural Engineer
Fink Roberts & Petrie, Inc.
9449 Priority Way West Drive, Suite 200
Indianapolis, Indiana 46240
317-872-8400

Mechanical / Electrical Engineer
R.E. Dimond and Associates
732 N. Capitol Avenue
Indianapolis, Indiana 46204
317-634-4672

A/V Consultant
Design 27
1650 E 49th St.
Indianapolis, IN 46205
317-536-9000

Theater Consultant
Nextstage Design
900 Chapel St, 10th Floor
New Haven, CT 06510
203-936-6565

Acoustical Consultant
Haversstick Designs
PO Box 3362
Carmel, IN 46082
317-373-0023






Code Consultant
RTM Consultants, Inc.
6640 Parkdale Place, Suite J
Indianapolis, Indiana 46254
317-329-7700

Code Consultant
RTM Consultants, Inc.
 6640 Parkdale Place Suite J
 Indianapolis, Indiana 46254
 317-329-7700

[illegible]

SHEET NUMBER

A-204

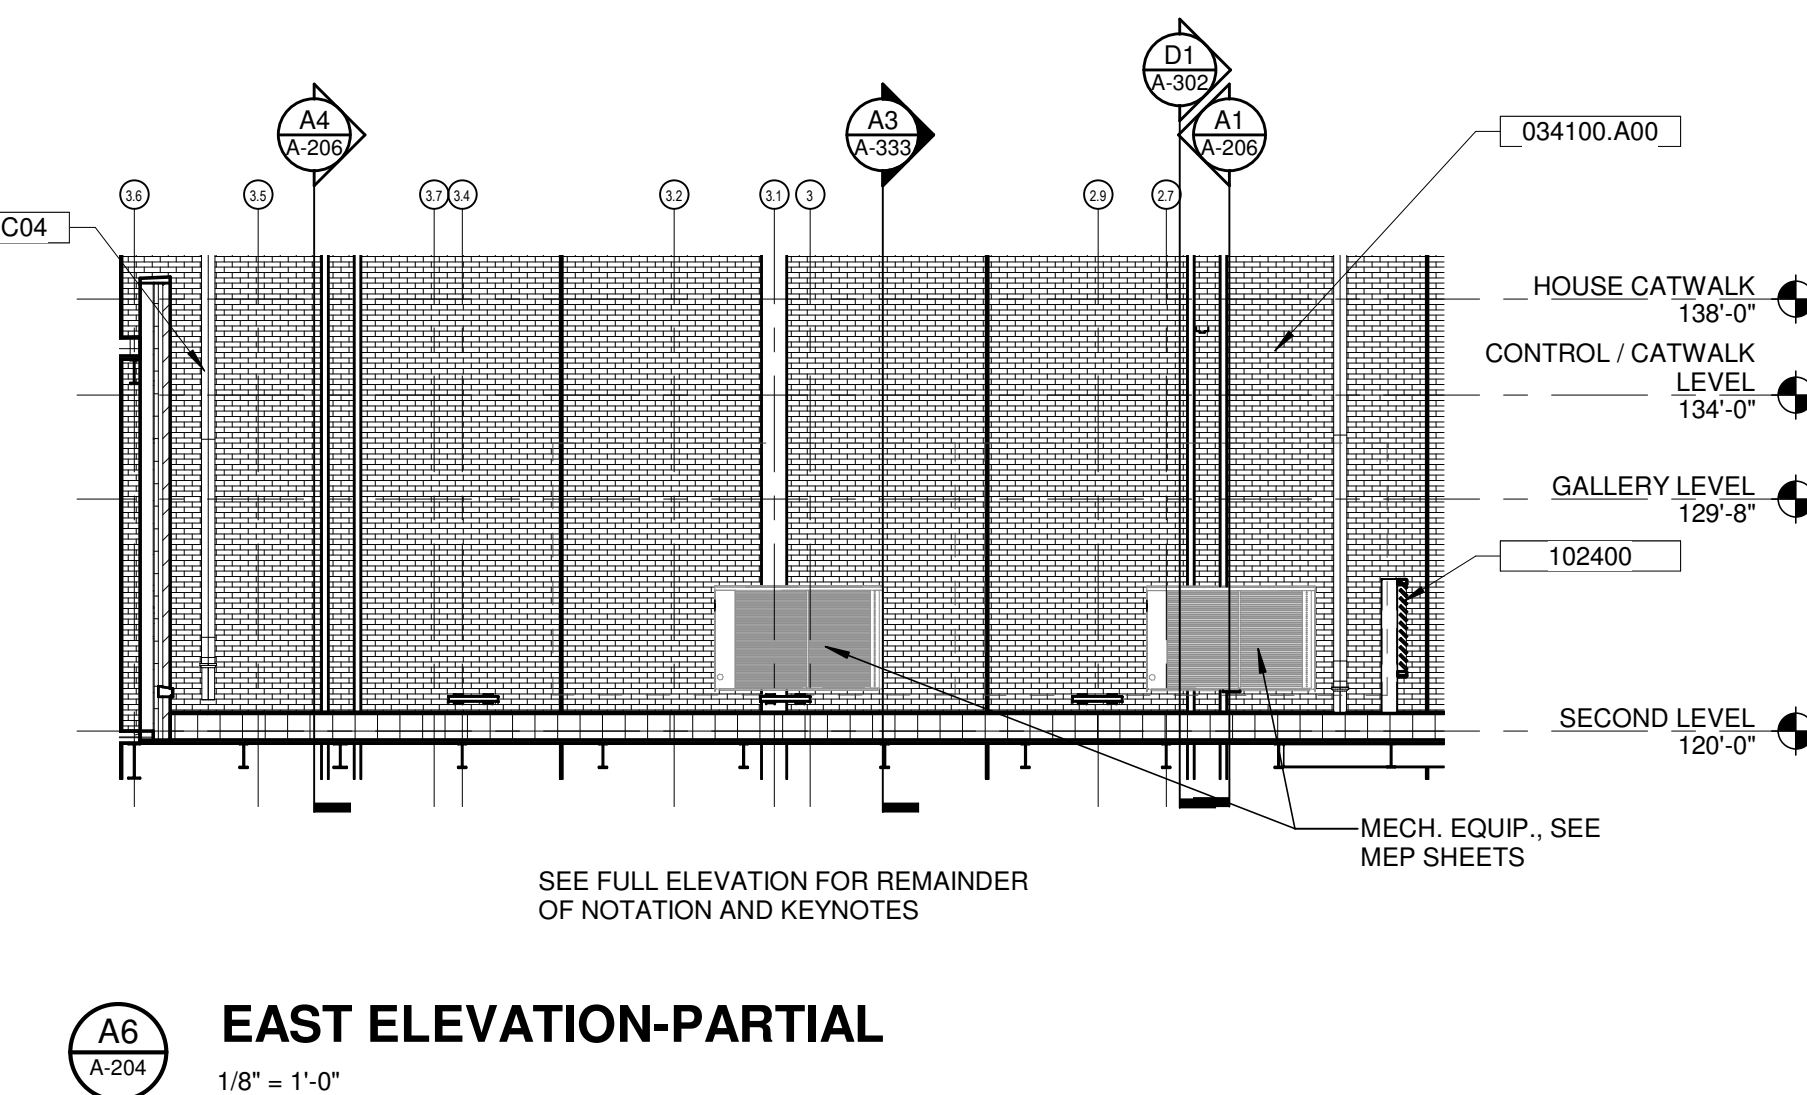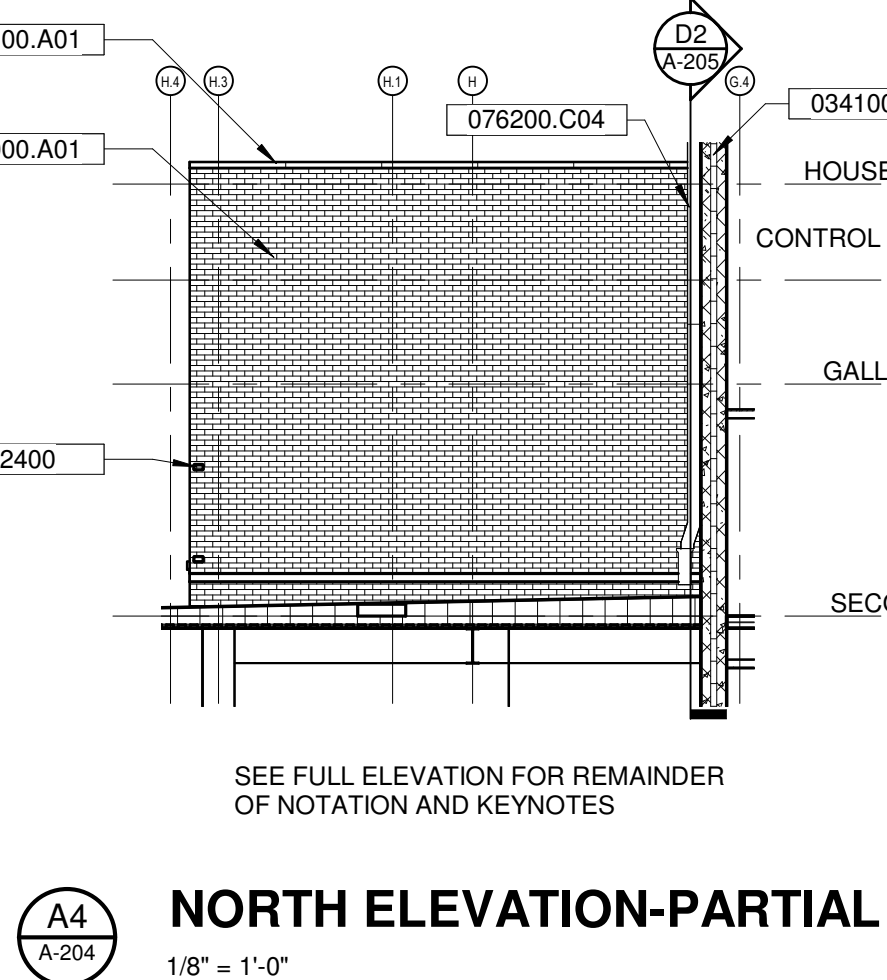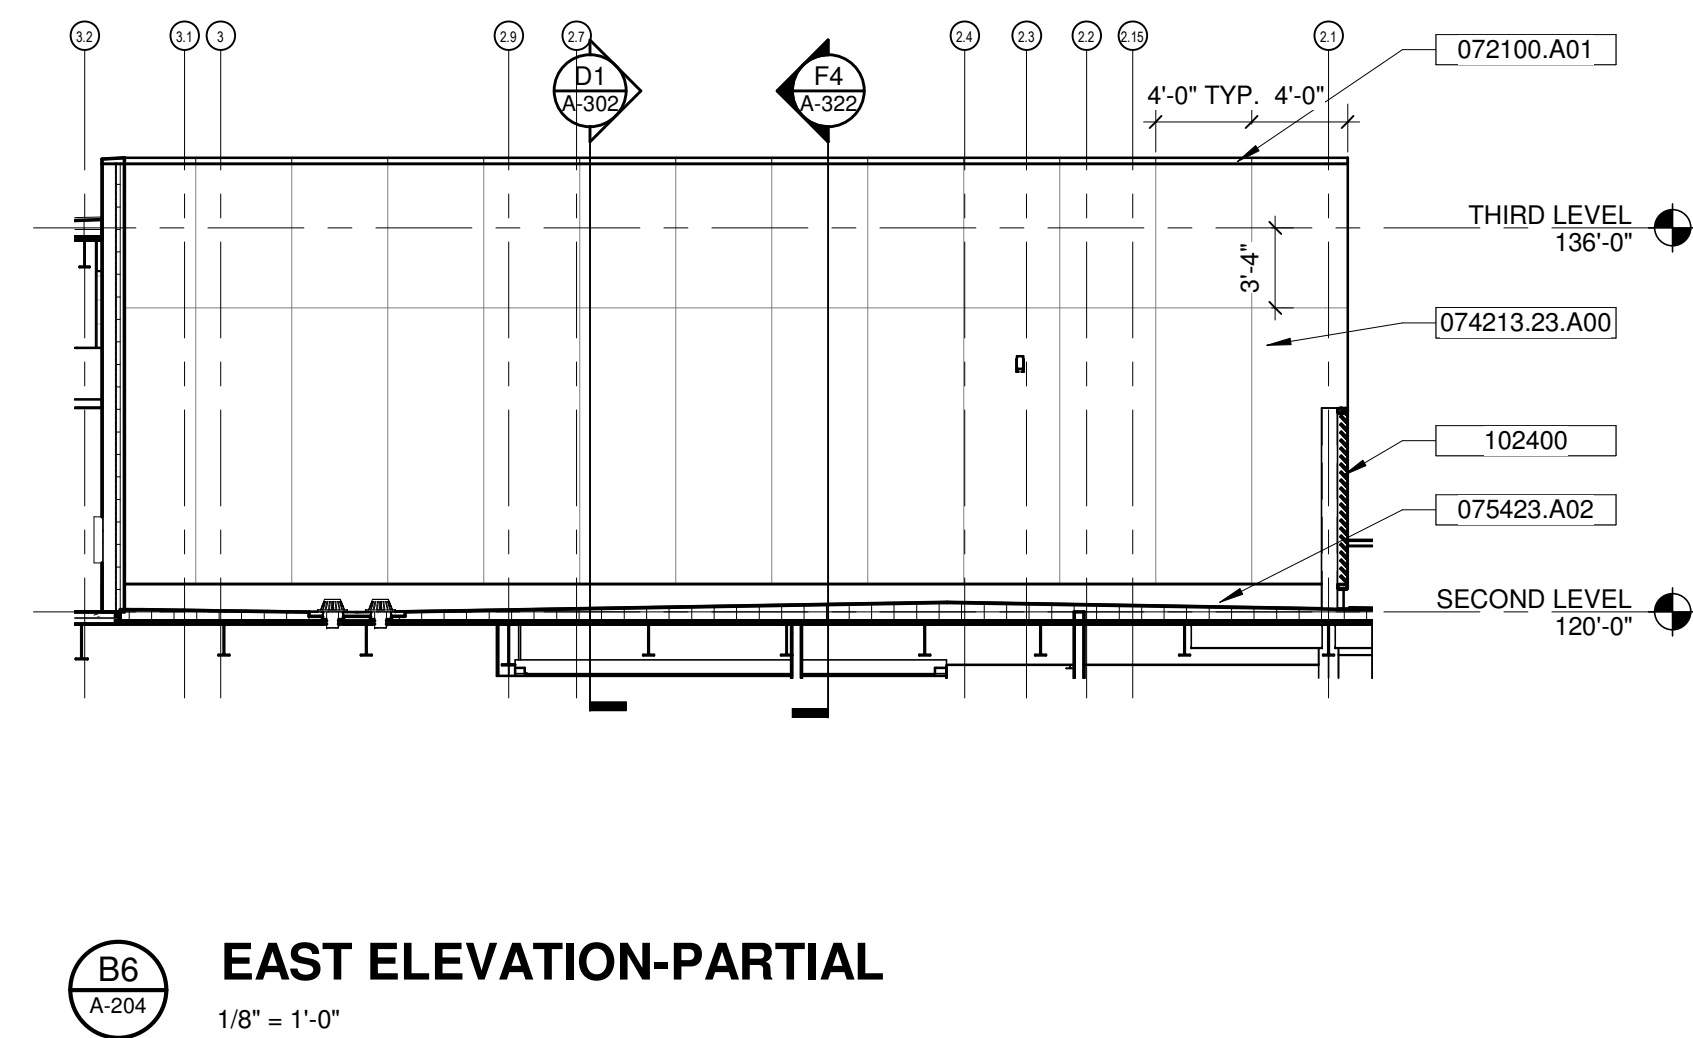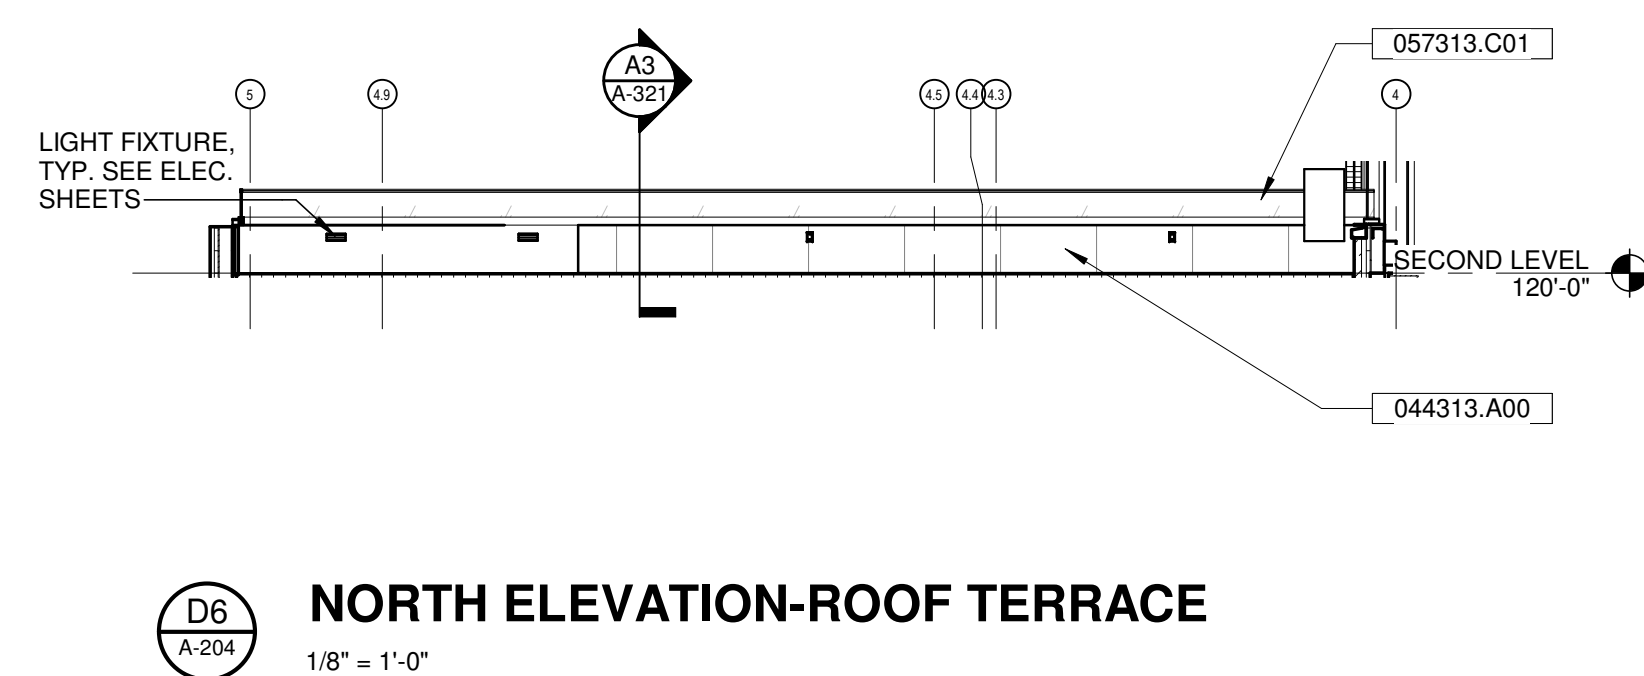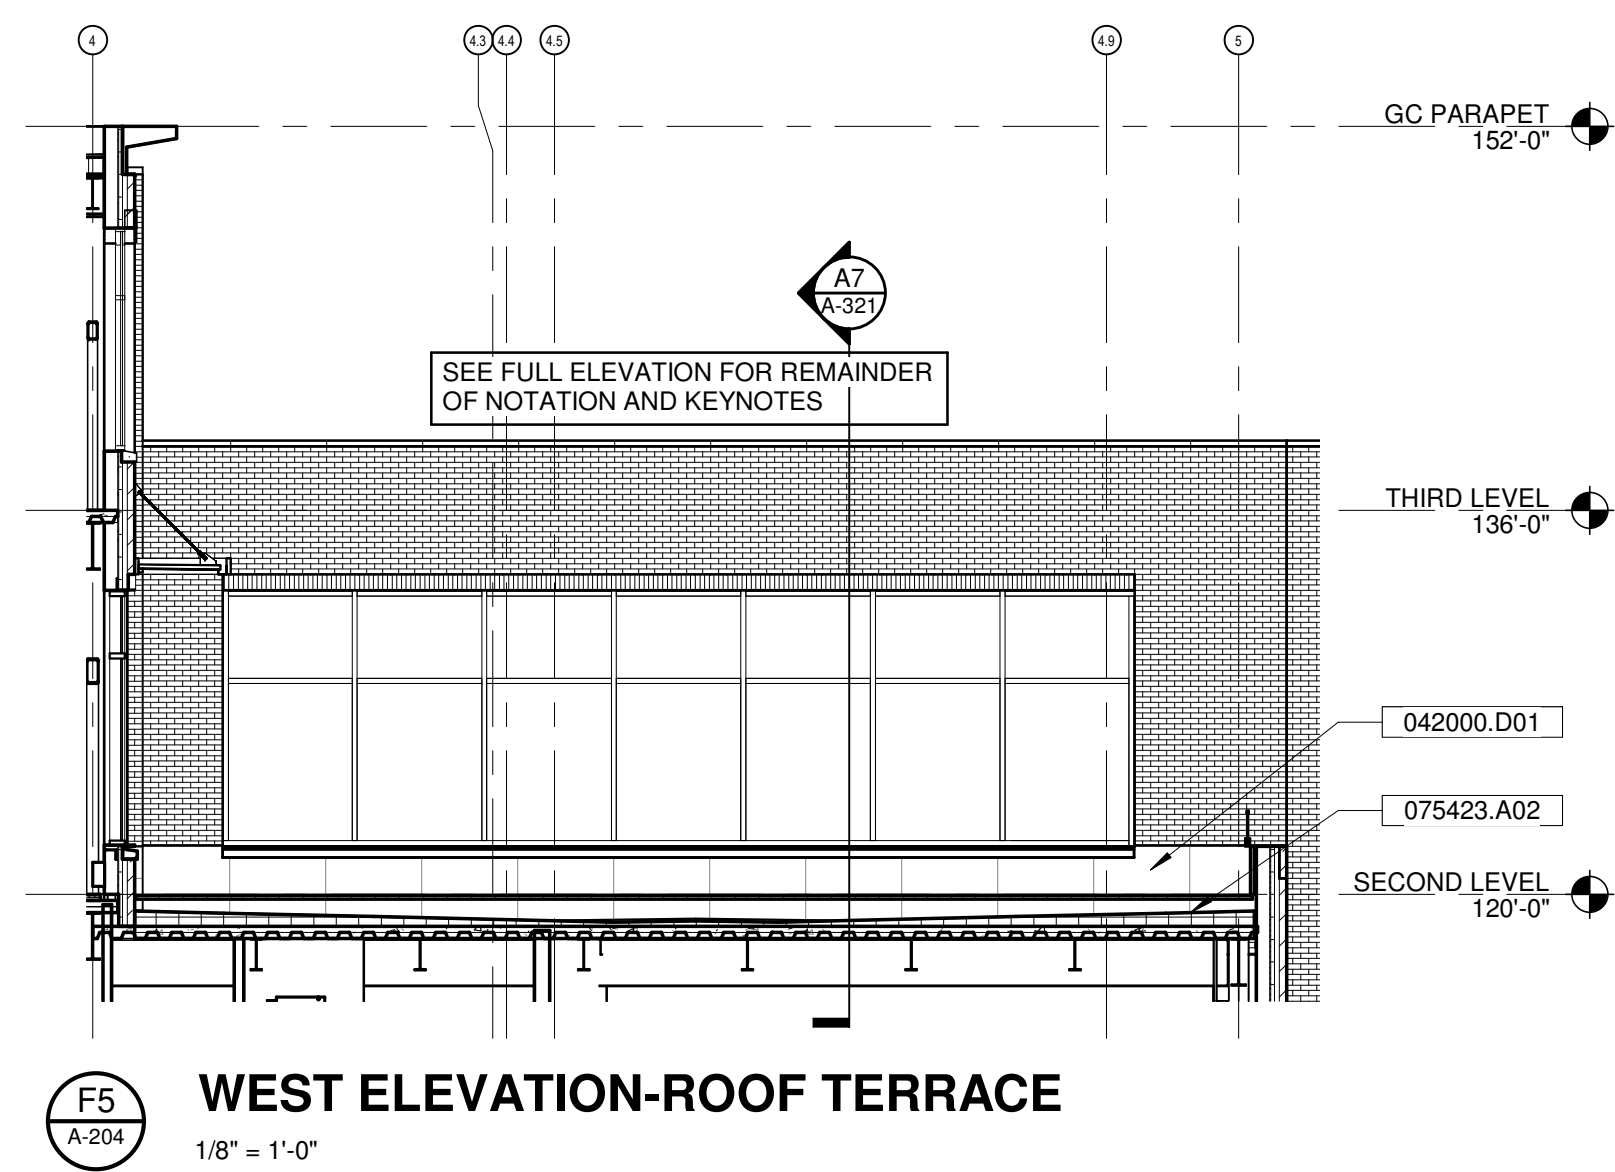

Owner
Town of Plainfield
 206 W. Main St.
 Plainfield, Indiana 46168
 317-839-2561

Architect
RATIO
101 South Pennsylvania Street
Indianapolis, Indiana 46204
317-633-4040

Structural Engineer
Fink Roberts & Petrie, Inc.
 9449 Priority Way West Drive, Suite 200
 Indianapolis, Indiana 46240
 317-872-8400

Mechanical / Electrical Engineer
R.E. Dimond and Associates
 732 N. Capitol Avenue
 Indianapolis, Indiana 46204
 317-634-4672

A/V Consultant
Design 27
1650 E 49th St.,
Indianapolis, IN 46205
317-536-8000

Theater Consultant
Nextstage Design
 900 Chapel St, 10th Floor
 New Haven, CT 06510
 203-936-6565

Acoustical Consultant
Haverstick Designs
PO Box 3362,
Carmel, IN 46082
317-373-0023

Code Consultant
RTM Consultants, Inc.
6640 Parkdale Place Suite J
Indianapolis, Indiana 46254
317-329-7700



SEAL DATE

[illegible]

COPYRIGHT NOTICE: THIS ARCHITECTURAL AND ENGINEERING DRAWING IS GIVEN IN CONFIDENCE AND SHALL BE USED ONLY PURSUANT TO THE AGREEMENT WITH RATIO. NO OTHER USE, DISSEMINATION OR DUPLICATION MAY BE MADE WITHOUT PRIOR WRITTEN CONSENT OF RATIO. A COMMON LAW RIGHTS OF COPYRIGHT AND OTHERWISE ARE HEREBY SPECIFICALLY RESERVED.

PROJECT NO. 18125.00

SHEET TITLE
EXTERIOR
ELEVATIONS-
PRECAST

SHEET NUMBER

A-205



Plainfield
Government
Center &
Performing and
Fine Arts Center
206 West Main Street
Plainfield, IN 46168

Owner
Town of Plainfield
206 W. Main St.
Plainfield, Indiana 46168
317-839-2561

Architect
RATIO
101 South Pennsylvania Street
Indianapolis, Indiana 46204
317-633-4040

Structural Engineer
Fink Roberts & Petrie, Inc.
9449 Priority Way West Drive, Suite 200
Indianapolis, Indiana 46240
317-872-8400


Mechanical / Electrical Engineer
R.E. Dimond and Associates
732 N. Capitol Avenue
Indianapolis, Indiana 46204
317-634-4672

A/V Consultant
Design 27
1650 E 49th St.
Indianapolis, IN 46205
317-536-5000

Theater Consultant
Nextstage Design
900 Chapel St, 10th Floor
New Haven, CT 06510
203-936-6565


Acoustical Consultant
Haverstick Designs
PO Box 3362,
Carmel, IN 46082
317-373-0023

Code Consultant
RTM Consultants, Inc.
6640 Parkdale Place Suite J
Indianapolis, Indiana 46254
317-329-7700

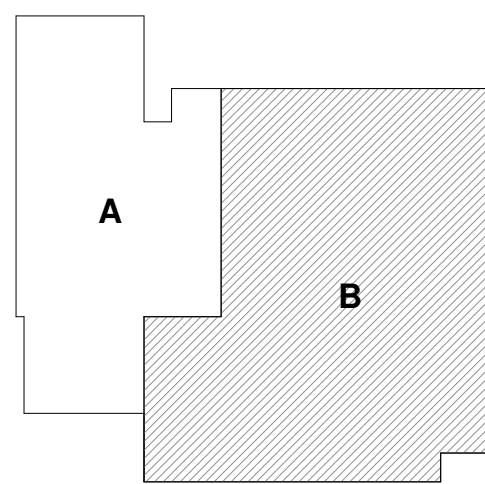

KEY PLAN

SEAL | DATE

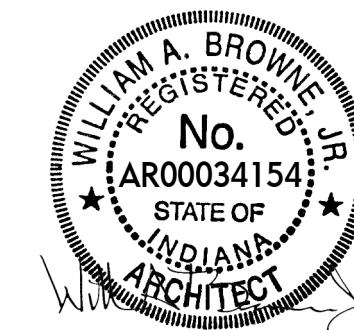

SHEET ISSUE
1 CONSTRUCTION DOCUMENTS 07/03/2020

RATIO

COPYRIGHT NOTICE: THIS ARCHITECTURAL AND ENGINEERING DRAWING IS GIVEN IN CONFIDENCE AND SHALL BE USED ONLY PURSUANT TO THE AGREEMENT WITH RATIO. NO OTHER USE, REPRODUCTION, OR DISSEMINATION OF THIS DRAWING OR ANY PART OF IT IS PERMITTED WITHOUT THE WRITTEN CONSENT OF RATIO. ALL RIGHTS OF COPYRIGHT AND INVENTION ARE HEREBY SPECIFICALLY RESERVED.

PROJECT NO. 18125.000

SHEET TITLE
**EXTERIOR
ELEVATIONS-
PRECAST**

SHEET NUMBER

A-206

KEYNOTE LEGEND

034100.A00	PRECAST STRUCTURAL CONCRETE - THIN-BRICK FACING
074213.23.A00	METAL COMPOSITE MATERIAL WALL PANELS

06 10 00

