

BROADLAWNS MEDICAL FACILITY PARKING LOT EXPANSION SITE PLAN

SHEET INDEX:

C0.1	COVER SHEET
C1.1-C1.2	EX. CONDITIONS & DEMO PLAN
C2.1-C2.2	LAYOUT PLAN
C2.3	BID ALT. LAYOUT PLAN
C3.1-C3.2	GRADING PLAN
C3.3	BID ALT. GRADING PLAN
C4.1-C4.2	UTILITY PLAN
C5.1-5.3	LANDSCAPE PLAN & DETAILS
C6.1-C6.4	DETAILS SHEET
C7.1-C7.2	EROSION CONTROL PLAN

GENERAL NOTES:

- ALL WORK SHALL BE DONE IN ACCORDANCE WITH SUDAS STANDARD SPECIFICATIONS AND ANY AND ALL CITY/COUNTY SUPPLEMENTAL SPECIFICATIONS. THE CITY OF DES MOINES MUST BE NOTIFIED BY ALL CONTRACTORS 48 HOURS PRIOR TO COMMENCING WORK.
- IN EVENT OF A DISCREPANCY BETWEEN THE QUANTITY ESTIMATES AND THE DETAILED PLANS, THE DETAILED PLANS SHALL GOVERN.
- THE CONTRACTOR SHALL BE RESPONSIBLE FOR THE LOCATION OF ALL UTILITIES. ANY DAMAGE TO SAID UTILITIES SHALL BE REPAIRED AT THE CONTRACTORS EXPENSE.
- ALL WORK SHALL BE DONE IN ACCORDANCE WITH THE CURRENT O.S.H.A. CODES AND STANDARDS. NOTHING INDICATED ON THESE PLANS SHALL RELIEVE THE CONTRACTOR FROM COMPLYING WITH THE APPROPRIATE SAFETY REGULATIONS.
- ALL NECESSARY CONSTRUCTION SIGNS, BARRICADES AND OTHER TRAFFIC CONTROL DEVICES REQUIRED DURING CONSTRUCTION WILL BE FURNISHED BY THE CONTRACTOR. SIGNS, BARRICADES AND OTHER TRAFFIC CONTROL DEVICES MUST BE IN CONFORMANCE WITH THE "MANUAL ON UNIFORM TRAFFIC CONTROL DEVICES FOR STREETS AND HIGHWAYS."
- BISHOP ENGINEERING SHALL NOT BE LIABLE FOR ANY INJURIES THAT HAPPEN ON SITE. THIS SHALL INCLUDE BUT NOT BE LIMITED TO TRENCH COLLAPSES FROM VARYING SOIL CONDITIONS OR INJURIES CAUSED BY UNDERGROUND UTILITIES INCLUDING UTILITIES THAT ARE NOT SHOWN ON PLAN.
- THE CONTRACTOR IS LIABLE FOR ALL DAMAGES TO PUBLIC OR PRIVATE PROPERTY CAUSED BY THEIR ACTION OR INACTION IN PROVIDING FOR STORM WATER FLOW DURING CONSTRUCTION. DO NOT RESTRICT FLOWS IN EXISTING DRAINAGE CHANNELS, STORM SEWER, OR FACILITIES.
- THE CONTRACTOR SHALL SUBMIT TO THE ENGINEER A SCHEDULE FOR PERFORMANCE OF WORK ITEMS. THIS SCHEDULE SHALL BE PROVIDED BY THE CONTRACTOR AT THE PROJECT PRECONSTRUCTION CONFERENCE. NO WORK SHALL BEGIN UNTIL A SCHEDULE HAS BEEN SUBMITTED AND ACCEPTED. THE CONTRACTOR SHALL THEN PERFORM WORK TO CONFORM TO THE ACCEPTED SCHEDULE.
- LABORATORY TESTS SHALL BE PERFORMED BY THE OWNER UNLESS OTHERWISE NOTED. THE CONTRACTOR SHALL PROVIDE SAMPLES OF MATERIAL REQUIRED FOR LABORATORY TESTS AND TESTING IN ACCORDANCE WITH THE URBAN STANDARD SPECIFICATIONS FOR PUBLIC IMPROVEMENTS.
- SOIL IMPORT OR EXPORT ON THIS PROJECT SHALL BE CONSIDERED INCIDENTAL AND WILL NOT BE MEASURED OR PAID FOR SEPARATELY.
- THE CONTRACTOR SHALL PROTECT ALL STRUCTURES NOT SHOWN AS REMOVALS ON THE PLANS.
- THE CONTRACTOR SHALL OBTAIN ANY AND ALL NECESSARY PERMITS PRIOR TO ANY CONSTRUCTION. CONTRACTOR SHALL WORK WITH OWNER OR OWNERS REPRESENTATIVE ON ALL REQUIRED STORM WATER DISCHARGE PERMITS FROM THE IOWA DEPARTMENT OF NATURAL RESOURCES AND THE CITY OF DES MOINES.
- GRADING AND EROSION CONTROL SHALL BE DONE IN ACCORDANCE WITH THE APPROVED GRADING PLAN, SWPPP, NPDES DOCUMENTS, AND IOWA DEPARTMENT OF NATURAL RESOURCES REQUIREMENTS.
- THE CONTRACTOR SHALL PICK UP ANY DEBRIS SPILLED ONTO THE ADJACENT RIGHT OF WAY OR ABUTTING PROPERTIES AS THE RESULT OF CONSTRUCTION, AT THE END OF EACH WORK DAY.
- THE CONTRACTOR IS RESPONSIBLE FOR THE PROMPT REMOVAL OF ALL MUD THAT HAS BEEN TRACKED OR WASHED UNTO ADJACENT PROPERTY OR RIGHT OF WAY UNTIL SUCH TIME THAT PERMANENT VEGETATION HAS BEEN ESTABLISHED.
- DISPOSE OF ALL EXCESS MATERIALS AND TRASH IN ACCORDANCE WITH FEDERAL, STATE, AND LOCAL REQUIREMENTS. PROVIDE WASTE AREAS OR DISPOSAL SITES FOR EXCESS MATERIALS NOT DESIRABLE FOR INCORPORATION INTO THE PROJECT.

PAVING NOTES:

- THE PAVING/ GRADING CONTRACTOR SHALL BACKFILL THE PAVING SLAB AND FINE GRADE THE RIGHT OF WAY AS SOON AFTER THE PAVING AS POSSIBLE. ALL AREAS SHALL BE SEEDED IN ACCORDANCE WITH CITY OF DES MOINES STANDARD SPECIFICATIONS AND THE CURRENT VERSION OF SUDAS.
- SUBGRADE PREPARATION AND PAVEMENTS WILL BE CONSTRUCTED FOLLOWING RECOMMENDATIONS IN THE SOILS REPORT. APPROVED SOILS ENGINEER MUST SIGN OFF ON SUB BASE PRIOR TO ANY PAVEMENT BEING PLACED.
- SEE DETAILS FOR ALL PAVEMENT THICKNESS.
- ALL PEDESTRIAN WALKWAYS THAT UNLOAD INTO A VEHICLES TRAVELED PATH MUST HAVE A D.A. DETECTABLE WARNING PANEL(S) AS PER A.D.A. REGULATIONS. PANEL TYPE & COLOR SHALL BE PER CITY STANDARD.
- ALL WALKS, PARKING LOTS, HANDICAP PARKING, RAMPS, ETC. SHALL COMPLY WITH ALL A.D.A. AND CITY CODES. HANDICAP PARKING SIGNAGE IS REQUIRED FOR ALL HANDICAP STALLS AND SHALL BE CONSIDERED INCIDENTAL. IN EVENT OF A DISCREPANCY BETWEEN THE PLANS AND THE A.D.A./CITY CODES THE A.D.A./CITY CODES SHALL GOVERN. CONTRACTOR SHALL BE RESPONSIBLE FOR ENSURING A.D.A. CODES ARE MET.

UTILITY NOTES:

- QUANTITY CALLOUTS ON PIPE LENGTHS ARE APPROXIMATE AND SHOULD BE USED FOR REFERENCE ONLY.
- THE CONTRACTOR SHALL PROVIDE AS-BUILTS OF ALL UTILITIES, INCLUDING DEPTH AND LOCATION OF ALL SERVICES.
- THE CONTRACTOR SHALL BE RESPONSIBLE FOR COORDINATION AND ALL COSTS ASSOCIATED WITH AS-BUILT TOPO OF DETENTION POND & DETENTION POND STORM SEWER. CONTRACTOR SHALL BE RESPONSIBLE FOR CONTACTING BISHOP ENGINEERING (DAVID BENTZ AT 515-276-0467) TO PERFORM SAID AS-BUILT SURVEY. IF DETENTION PONDS HAVE BEEN GRADED INCORRECTLY, CONTRACTOR SHALL BE RESPONSIBLE FOR ALL SUBSEQUENT AS-BUILT TOPO SURVEYS UNTIL ISSUES HAVE BEEN RECTIFIED.
- THE CONTRACTOR SHALL COORDINATE THE ADJUSTMENT OF ANY AND ALL EXISTING AND PROPOSED UTILITIES TO PROPOSED GRADES. EXISTING UTILITIES SHALL BE RAISED OR LOWERED IN ACCORDANCE WITH THE UTILITY OWNER REQUIREMENTS. ANY NECESSARY ADJUSTMENTS SHALL BE CONSIDERED INCIDENTAL TO CONSTRUCTION.
- ACTIVE EXISTING FIELD TILES ENCOUNTERED DURING CONSTRUCTION SHALL BE REPAIRED, REROUTED, OR CONNECTED TO PUBLIC OR PRIVATE STORM SEWER TO REMAIN IN SERVICE.
- ALL PROPOSED RCP STORM SEWER PIPE JOINTS SHALL BE FABRIC WRAPPED AND THE LAST 3 PIPE SECTIONS ON THE APRON SHALL BE TIED WITH RF-14 TYPE II CONNECTORS. ALL APRONS SHALL HAVE A STANDARD FOOTING AND TRASH GUARD.
- ALL RIP RAP CALLED OUT ON PLANS SHALL BE UNDERLAIN WITH ENGINEERING FABRIC.
- SANITARY SEWER SERVICE CONNECTIONS SHALL BE PLACED AT A SLOPE OF NO LESS THAN 2%. SERVICES SHALL MAINTAIN 18" OF VERTICAL SEPARATION FROM THE WATERMAIN WITH 18" OF COMPACTED LOW PERMEABILITY SOIL BETWEEN THE UTILITIES WITHIN 10' OF THE CROSSING.
- MANDREL AND PRESSURE TESTS SHALL BE REQUIRED FOR ALL PROPOSED SANITARY LINES. TELEVISION OF THE SANITARY SEWER SYSTEM SHALL BE COMPLETED PRIOR TO PAVING UNLESS OTHERWISE APPROVED BY JURISDICTION.
- WATERMAINS SHALL BE C-900. SIZE OF WATERMAIN AS SHOWN ON PLANS.
- THRUST BLOCKS SHALL BE INSTALLED AS REQUIRED AND SHALL BE CONSIDERED INCIDENTAL TO WATERMAIN CONSTRUCTION.
- PROPOSED WATERMAIN SHALL BE PRESSURE TESTED, BACTERIA TESTED AND CHLORINATED. THE FILLING OF THE WATER MAIN SHALL BE DONE BY THE CITY OF DES MOINES.
- TRACER WIRE SHALL BE ADDED TO ALL WATER MAIN, AND BROUGHT TO THE SURFACE AT EVERY HYDRANT.
- ALL HYDRANTS WILL IMMEDIATELY BE COVERED WITH A BLACK PLASTIC BAG (OR EQUIVALENT) ONCE THE HYDRANT IS INSTALLED. THE CITY OF DES MOINES WILL NOTIFY THE CONTRACTOR WHEN THE BAGS CAN BE REMOVED.
- THE MINIMUM HYDRANT LEAD SHALL BE 3.5 FEET.

UTILITY CONFLICT NOTES:

- UTILITY CONFLICTS MAY EXIST ACROSS THE SITE WITH NEW UTILITIES, GRADING, PAVING ETC. MOST UTILITY CONFLICTS HAVE BEEN CALLED OUT FOR CONTRACTOR CONVENIENCE.
- CONTRACTOR IS RESPONSIBLE FOR ALL UTILITY CONFLICTS THAT ARE EITHER CALLED OUT ON THE PLANS OR THAT CAN BE SEEN ON THE PLANS BETWEEN AN EXISTING UTILITY AND PROPOSED CONSTRUCTION

WETLAND NOTES:

- BISHOP ENGINEERING DOES NOT PERFORM WETLAND STUDIES OR WETLAND MITIGATION. IT IS THE OWNER'S RESPONSIBILITY TO DETERMINE IF ANY WETLANDS ARE LOCATED ON THE PROJECT SITE AND PERFORM ANY NECESSARY MITIGATION PRIOR TO THE COMMENCEMENT OF CONSTRUCTION ACTIVITIES.

SURVEY NOTES:

- SURVEY WORK WAS COMPLETED BY BISHOP ON 04-11-2025.

CITY OF DES MOINES GENERAL NOTES:

- ALL WORK IN THE CITY RIGHT-OF-WAY SHALL BE DONE IN ACCORDANCE WITH SUDAS AND THE CITY OF DES MOINES GENERAL SUPPLEMENTAL SPECIFICATIONS TO SUDAS EFFECTIVE AT THE TIME OF PLAN APPROVAL.
- A GRADING PERMIT WILL BE REQUIRED PRIOR TO COMMENCEMENT OF SITE WORK. PER CITY CODE SEC. 42-182, A CERTIFICATE OF COMPLETION WILL BE REQUIRED TO BE COMPLETED BY THE APPLICANT'S ENGINEER TO CERTIFY THE GRADING WORK ON SITE. THE IMPACTED AREA OF THE PROJECT EXCEEDS ONE ACRE, SO THE OWNER/DEVELOPER MUST APPLY FOR A NPDES GENERAL PERMIT NO. 2 THROUGH THE IDNR.
- ALL RETAINING WALLS THAT EXCEED FOUR FEET IN HEIGHT AS MEASURED FROM BASE OF FOOTING TO TOP OF WALL REQUIRES A SEPARATE BUILDING PERMIT WITH DESIGN AND CERTIFICATION BY A LICENSED PROFESSIONAL ENGINEER ACCOMPANIED BY STRUCTURAL CALCULATIONS.
- PRIVATE WATER AND SEWER SERVICES MUST MEET UNIFORM PLUMBING CODE (UPC) AND ALL CITY OF DES MOINES AMENDMENTS TO UPC. DEVELOPER / CONTRACTOR IS RESPONSIBLE FOR VERIFYING PIPE MATERIAL REQUIREMENTS PRIOR TO CONSTRUCTION.
- A SIDEWALK / DRIVE APPROACH PERMIT IS REQUIRED.
- A PLUMBING PERMIT AND RIGHT-OF-WAY PERMIT ARE BOTH REQUIRED FOR THE PROPOSED CONNECTIONS TO THE PUBLIC STORM SEWER.
- THIS SITE SHALL BE MAINTAINED IN COMPLIANCE WITH ALL CITY CODE APPLICABLE ON THE DATE OF SITE PLAN APPROVAL.
- MECHANICAL EQUIPMENT SHALL NOT BE LOCATED IN THE FRONT YARD OR STREET SIDE YARD AND SHALL BE SCREENED FROM VIEW FROM ANY PUBLIC WAY WITH LANDSCAPING, FENCING, OR WALLS CONSISTENT WITH THE BUILDING DESIGN, COLORS, AND MATERIALS.
- ANY AMENDMENTS OR CHANGES TO THE PROJECT SITE THAT DO NOT MEET WHAT IS SHOWN ON THE SITE PLAN NEED TO BE APPROVED WITH THE PERMIT AND DEVELOPMENT CENTER PRIOR TO INSTALLATION/CONSTRUCTION.
- LIGHTING MUST BE LOW GLARE CUT OFF TYPE FIXTURES TO REDUCE THE GLARE OF LIGHT POLLUTION ON SURROUNDING PROPERTIES.
- THE REQUIRED LANDSCAPING, BOTH EXISTING AND PROPOSED, SHALL BE MAINTAINED FOR THE LIFE OF THE CERTIFICATE OF OCCUPANCY.
- ALL DISTURBED AREAS SHOULD BE RESTORED BY SEEDING OR SODDING.
- ALL PLANTING BEDS SHALL INCLUDE NON-LIVING PERMEABLE MATERIALS SUCH AS MULCH, AND NOT INCLUDING ROCK.

PLANNING AND ZONING NOTES:

THE FOLLOWING ZONING CONDITIONS EXIST ON THE PROPERTY PER ORDINANCE NO. 16.564:

- ANY FUTURE OFF-STREET PARKING LOT CONSTRUCTED ON THIS PROPERTY SHALL BE SUBJECT TO PROVISION OF AN ENHANCED PEDESTRIAN CROSSING ON HICKMAN ROAD TO THE SATISFACTION OF THE CITY ENGINEER.
- ANY FUTURE OFF-STREET PARKING LOT CONSTRUCTED ON THIS PROPERTY SHALL HAVE ACCESS DRIVEWAYS IN LOCATIONS DEEMED APPROPRIATE TO THE SATISFACTION OF THE CITY ENGINEER.

BOARD OF ADJUSTMENT NOTES:


ZONING BOARD OF ADJUSTMENT MEETING DATE: JULY 22, 2026

DOCKET: ZBOA-2026-000018

APPEAL GRANTED: CONDITIONAL USE FOR A "NON-ACCESSORY PARKING: SURFACE PARKING LOT" IN A "P2" PUBLIC, CIVIC, AND INSTITUTIONAL DISTRICT.

CONDITIONS OF APPROVAL:

- ANY "NON-ACCESSORY PARKING: SURFACE PARKING LOT" SHALL ONLY BE PERMITTED IN TANDEM WITH A MEDICAL CENTER USE LOCATED IN THE VICINITY OF 1801 HICKMAN ROAD.
- ANY CONSTRUCTION ON THE SITE SHALL BE IN ACCORDANCE WITH ALL APPLICABLE SITE PLAN REGULATIONS AND BUILDING AND FIRE CODES, WITH ISSUANCE OF ANY NECESSARY ELECTRICAL AND BUILDING PERMITS BY THE CITY'S PERMIT AND DEVELOPMENT CENTER.
- IF THE ZONING ENFORCEMENT OFFICER DETERMINES AT ANY TIME THAT THE OPERATION OF EITHER USE BECOMES A NUISANCE OR EXHIBITS A PATTERN OF VIOLATING THE CONDITIONS SET FORTH IN THE CONDITIONAL USE OR THE REQUIREMENTS CONTAINED IN CITY CODE SECTION 134-3.8.1, THE ZONING ENFORCEMENT OFFICER MAY APPLY TO THE BOARD TO RECONSIDER THE ISSUANCE OF THE CONDITIONAL USES.

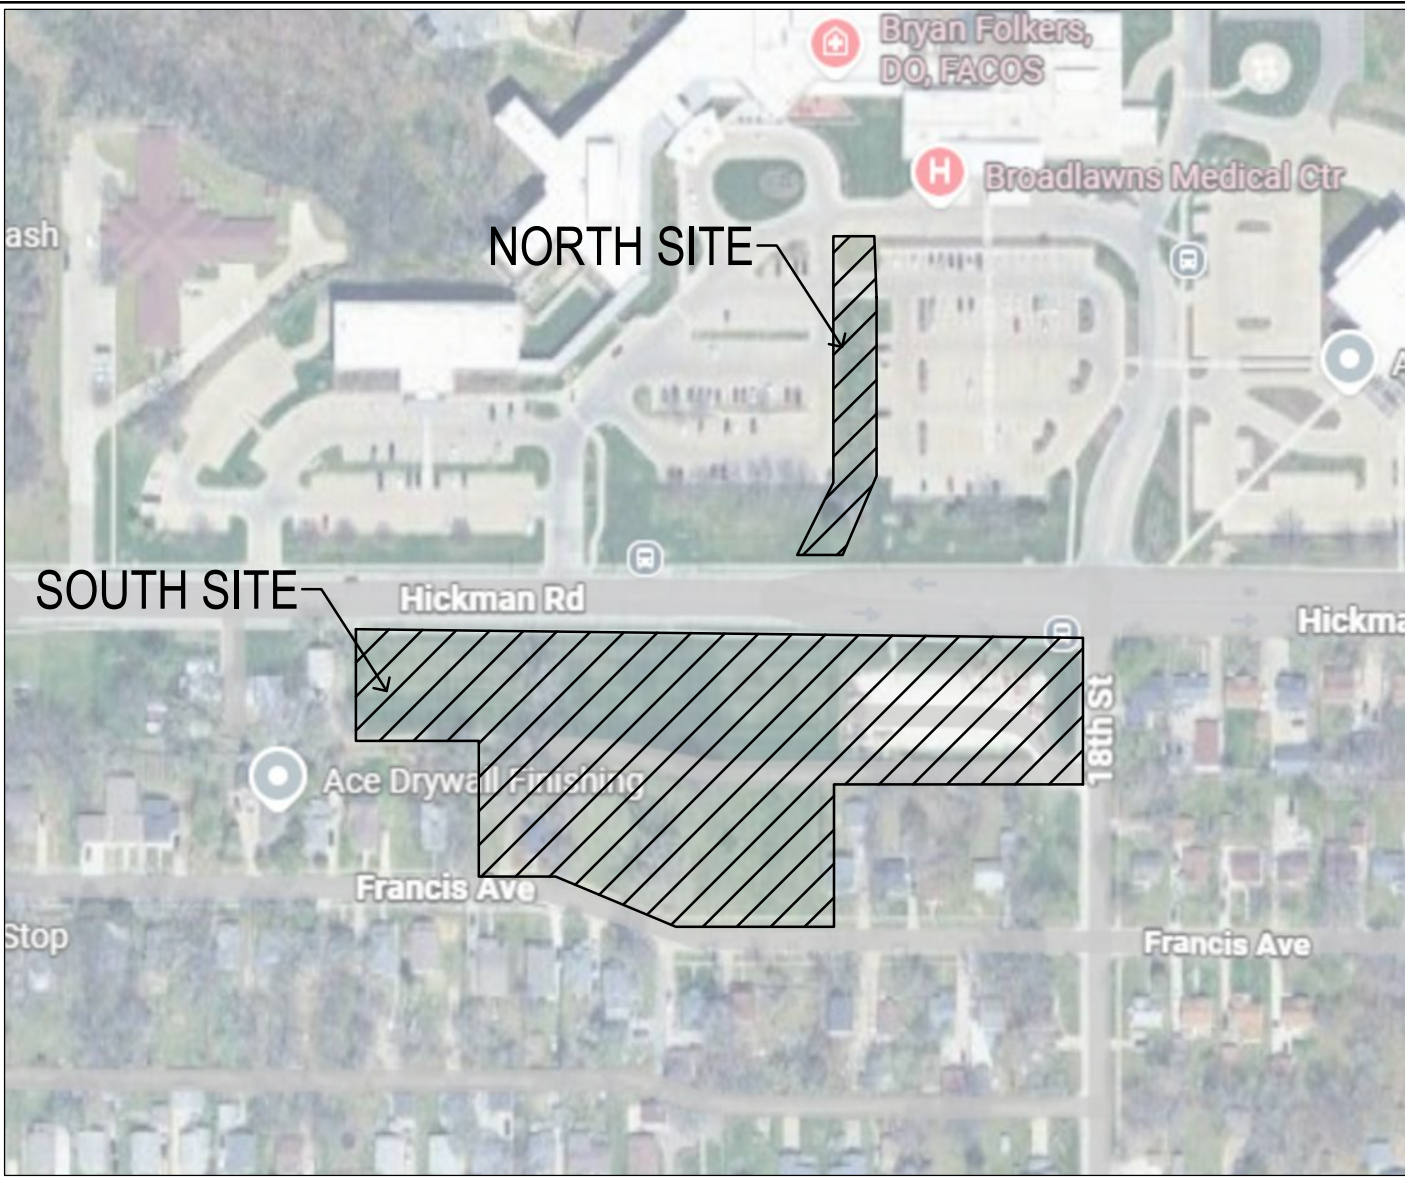

VICINITY MAP
SCALE: NOT TO SCALE

LEGEND		
— SAN —	SANITARY SEWER	ELECTRIC VAULT
— ST —	STORM SEWER	TRANSFORMER POLE
— W —	WATER LINE	TRANSFORMER POLE
— G —	GAS LINE	LIGHT POLE
— UE —	UNDERGROUND ELECTRIC	ELECTRIC JUNCTION BOX
— OE —	OVERHEAD ELECTRIC	ELECTRIC PANEL
— TELE —	TELEPHONE LINE	TRANSFORMER
— F/O —	FIBER OPTIC	GROUND LIGHT
— CATV —	CABLE TV	GUY WIRE
⊙	STORM MANHOLE	ELECTRIC HANDHOLE
⊞	CURB INTAKE	GAS METER
⊙	SURFACE INTAKE	GAS VALVE
⊞	FLARED END SECTION	AIR CONDITIONING UNIT
⊞	ROOF DRAIN	TELEPHONE RISER
⊞	DOWNSPOUT	TELEPHONE VAULT
⊞	SANITARY MANHOLE	TELEPHONE MANHOLE
⊞	CLEANOUT	TRAFFIC SIGNAL MANHOLE
⊞	FIRE HYDRANT	FIBER OPTIC MANHOLE
⊞	SPRINKLER	FIBER OPTIC RISER
⊞	IRRIGATION CONTROL VALVE	FIBER OPTIC VAULT
⊞	WATER MANHOLE	CABLE TV RISER
⊞	WELL	SIGN
⊞	WATER VALVE	BOLLARDS
⊞	WATER SHUT OFF	DENOTES NUMBER OF PARKING STALLS
⊞	YARD HYDRANT	PROPERTY CORNER - FOUND AS NOTED
⊞	FLAGPOLE	PROPERTY CORNER- PLACED 5/8" IRON ROD WITH YELLOW PLASTIC CAP ID # 14775
⊞	ELECTRIC MANHOLE	
⊞	ELECTRIC METER	SECTION CORNER - FOUND AS NOTED
⊞	ELECTRIC RISER	SITE CONTROL POINT - MONUMENT AS NOTED

ABBREVIATIONS:

AC	ACRES
ASPH	ASPHALT
BK	BOOK
CONC	CONCRETE
D	DECEDED DISTANCE
EX	EXISTING
ENCL	ENCLOSURE
FF	FINISHED FLOOR
FL	FLOW LINE
FRAC	FRACTIONAL
M	MEASURED DISTANCE
MH	MANHOLE
OPC	ORANGE PLASTIC CAP
P	PLATTED DISTANCE
PG	PAGE
POB	POINT OF BEGINNING
POC	POINT OF COMMENCEMENT
PRA	PREVIOUSLY RECORDED AS
PUE	PUBLIC UTILITY EASEMENT
ROW	RIGHT OF WAY
RF	RED PLASTIC CAP
SP	SQUARE FEET
SAN	SANITARY
TYP	TYPICAL
YPC	YELLOW PLASTIC CAP
N	NORTH
S	SOUTH
E	EAST
W	WEST

SITE PLAN APPROVAL:

☐ APPROVED ☐ APPROVED WITH CONDITIONS - SEE EXHIBIT "A"

IN ACCORDANCE WITH SECTION 135-9, 2019 DES MOINES MUNICIPAL CODE, AS AMENDED.

NO CHANGES TO THIS PLAN UNLESS APPROVED IN WRITING FROM THE DEVELOPMENT SERVICES DIRECTOR.

DEVELOPMENT SERVICES DIRECTOR: _____ DATE: _____

I HEREBY CERTIFY THAT THIS ENGINEERING DOCUMENT WAS PREPARED BY ME OR UNDER MY DIRECT PERSONAL SUPERVISION AND THAT I AM A DULY LICENSED PROFESSIONAL ENGINEER UNDER THE LAWS OF THE STATE OF IOWA.

SIGNED: _____ DATE: _____
DAVID B. BENTZ, PE. 17143

LICENSE RENEWAL DATE: DEC. 31, 2027
PAGES OR SHEETS COVERED BY THIS SEAL: C0.1 - C7.1

PROPERTY DESCRIPTION:

TBD WITH PLATTING AND REZONING
SECTION 33 T79N R24W

ADDRESS:

1826 HICKMAN RD.
DES MOINES, IA 50314

OWNER/PREPARED FOR:

BROADLAWNS MEDICAL CENTER
1801 HICKMAN RD
DES MOINES, IA 50314
CONTACT: DENISE CUNDY
PHONE: 515-805-8940
EMAIL: DCUNDY@BROADLAWNS.ORG

ZONING:

P2 (PUBLIC, CIVIL AND INSTITUTIONAL DISTRICT)
CITY COMMISSION APPROVED ZONING AND LAND USE AMENDMENTS PER
ORDINANCE NO. 16.564 ON JUNE 29TH, 2026.

PARKING:

PRINCIPAL USE: PARKING, NON-ACCESSORY - SURFACE PARKING LOT
EXISTING PARKING AT BROADLAWNS MAIN CAMPUS (1801 HICKMAN)
STANDARD STALLS: 1,070 STALLS (APPROX.)
ADA STALLS: 43 STALLS INCLUDING 7 VAN ACCESSIBLE (APPROX.)

NEW PARKING PROVIDED: 234 STALLS

OPEN SPACE/IMPERVIOUS REQUIREMENTS:

TOTAL SITE AREA = 128,323 S.F. (2.94 ACRES)
REQUIRED OPEN SPACE = 25,664 S.F. (20.0%)
EXISTING OPEN SPACE = 128,323 S.F. (100.0%)
EXISTING IMPERVIOUS = 0 S.F. (0.0%)

PROPOSED OPEN SPACE = 35,983 S.F. (28.0%)
PROPOSED IMPERVIOUS = 92,340 S.F. (72.0%)

NET INCREASE IMPERVIOUS AREA = 92,340 S.F. (2.12 ACRES)

BENCHMARK:

POINT: CP #9003
N: 588490.96
E: 1601384.64
ELEV. = 114.63
DESCRIPTION: CUT "X" LOCATED DIRECTLY SOUTHEAST OF THE BUS STOP
SHELTER ON THE NORTH SIDE OF HICKMAN SOUTH OF THE EXISTING
BROADLAWNS MEDICAL FACILITY

POINT: CP #9003
N: 588502.76
E: 1601743.91
ELEV. = 121.62
DESCRIPTION: CUT "X" NEXT TO THE WATER MANHOLES ON THE NORTH SITE
OF HICKMAN IN THE SOUTHEAST CORNER OF THE PROPERTY.

UTILITY MAPS PROVIDED BY:

- ELECTRIC (MIDAMERICAN / 515-252-6972)
- STORM AND SANITARY (CITY OF DES MOINES / 515-237-1359)
- FIBER OPTIC (AUREON / 515-830-0445)
(ICN / 515-725-4604)
(MIDACOM / 515-991-7388)
(VERIZON / 469-986-4090)
- GAS (MIDAMERICAN / 515-252-6972)
- WATER (DMWW / 515-323-6244)

UTILITY NOTE:

THE LOCATION OF THE UTILITIES INDICATED ON THE PLANS HAVE BEEN TAKEN FROM THE FIELD SURVEY, EXISTING PUBLIC RECORDS, AND PLANS PROVIDED BY OTHERS. SURFACE UTILITY LOCATIONS HAVE BEEN FIELD LOCATED BY BISHOP ENGINEERING, UNLESS OTHERWISE NOTED. ALL UNDERGROUND UTILITY LOCATIONS ARE APPROXIMATE LOCATIONS ONLY. BISHOP ENGINEERING DOES NOT GUARANTEE THE UNDERGROUND LOCATION OF ANY UTILITIES SHOWN. IT SHALL BE THE DUTY OF THE CONTRACTOR TO DETERMINE THE LOCATION AND DEPTH OF ANY UNDERGROUND UTILITIES SHOWN AND IF ANY ADDITIONAL UTILITIES, OTHER THAN THOSE SHOWN ON THE PLANS, MAY BE PRESENT. A REQUEST WAS MADE TO IOWA ONE CALL FOR UTILITY PROVIDERS TO VERIFY, LOCATE, AND MARK THEIR UTILITIES IN THE FIELD.



COPYRIGHT 2026 BISHOP ENGINEERING. THIS DOCUMENT AND THE INFORMATION CONTAINED MAY NOT BE REPRODUCED OR EXCERPTED WITHOUT THE EXPRESS WRITTEN PERMISSION OF BISHOP ENGINEERING. UNAUTHORIZED COPYING OR DISCLOSURE OF CONSTRUCTION USE ARE PROHIBITED BY COPYRIGHT LAW.

BROADLAWNS PARKING LOT EXPANSION 1826 HICKMAN ROAD DES MOINES, IA 50314

REFERENCE NUMBER:

DRAWN BY:

LCR

REVISION DATE:

1ST CITY SUB: 2026-05-13
2ND CITY SUB: 2026-07-27
90% CD SET: 2026-08-25
100% BID SET: 2026-09-10

PROJECT NUMBER:

240308-1

SHEET NAME:


COVER SHEET

SHEET NUMBER:

C0.1






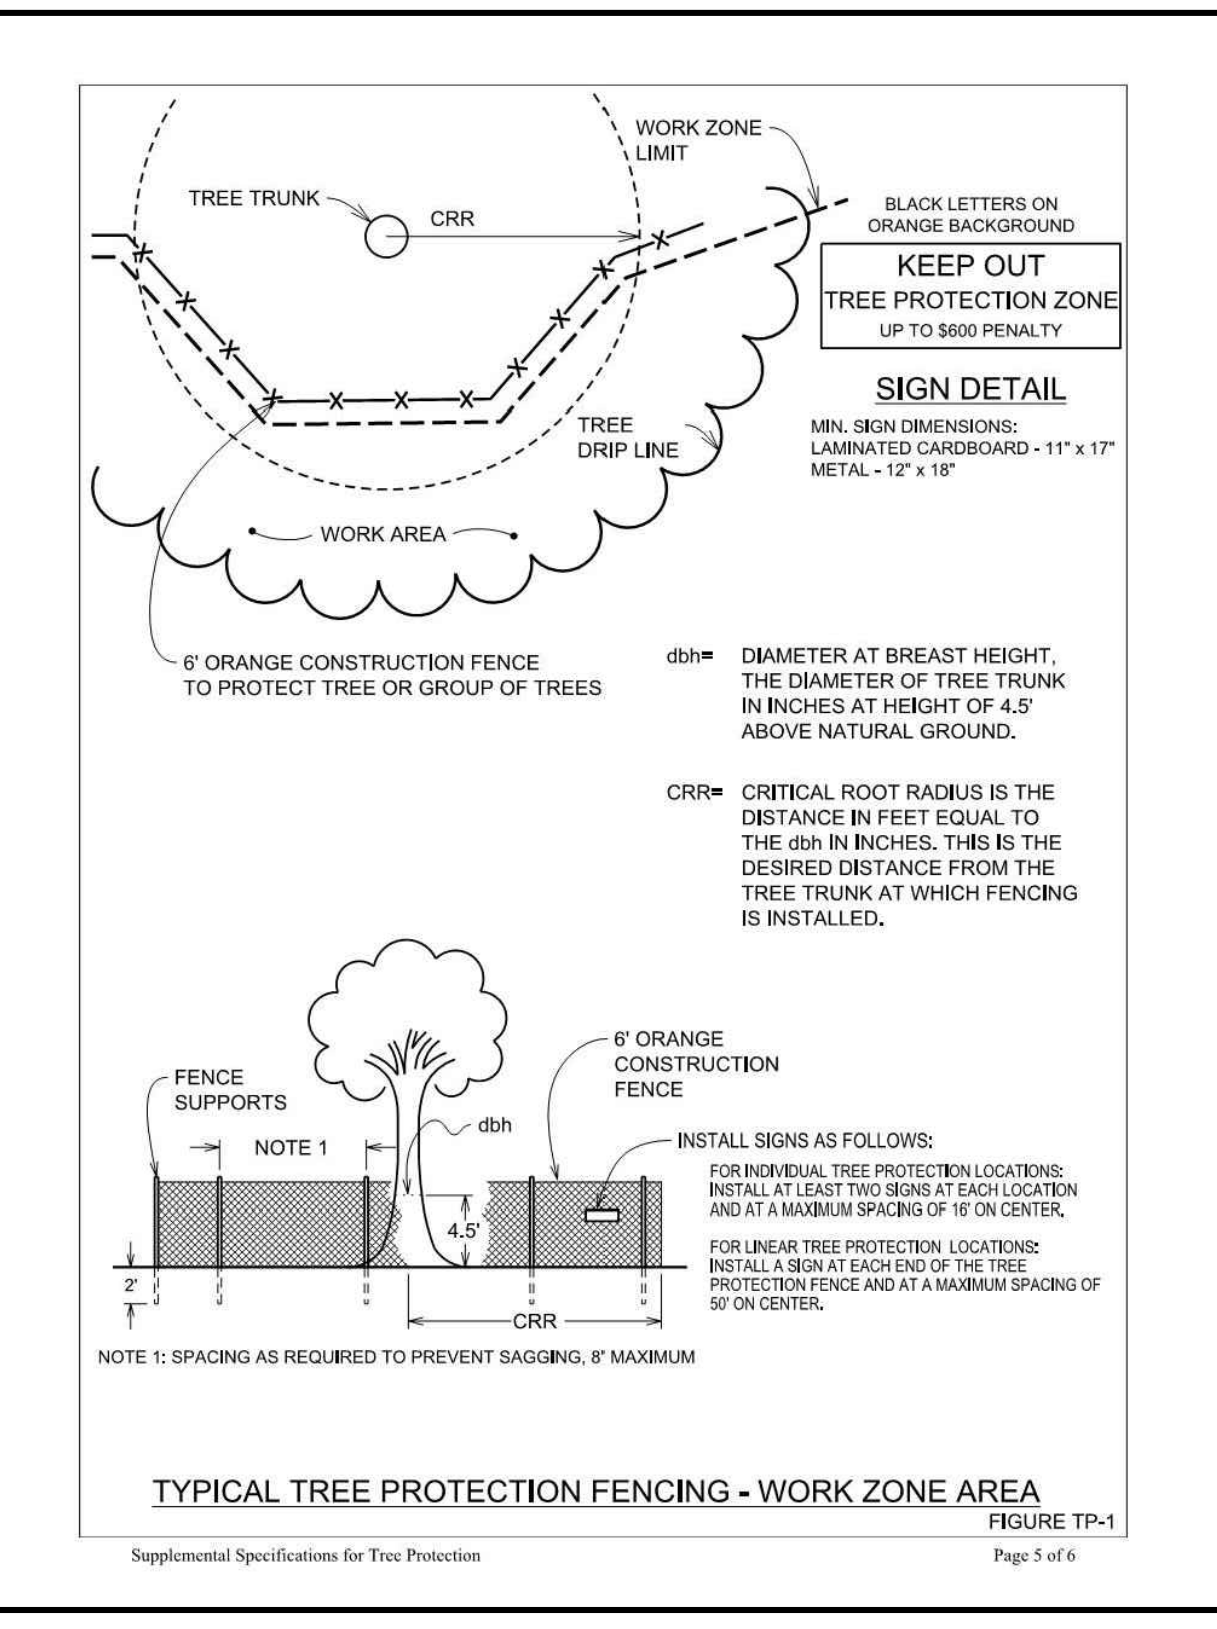

1. TREE PROTECTION FENCING SHALL BE INSTALLED PRIOR TO THE COMMENCEMENT OF ANY SITE WORK AND SHALL BE MAINTAINED THROUGHOUT THE DURATION OF THE PROJECT.
2. NO MATERIAL STORAGE, EQUIPMENT STAGING, VEHICLE ACCESS, SOIL STOCKPIILING, OR OTHER CONSTRUCTION ACTIVITIES SHALL OCCUR WITHIN THE FENCED PROTECTION AREA.

1. SAWCUT & REMOVE ALL PAVEMENT TO FULL DEPTH OF SLAB.
2. PROTECT ALL TREES NOT CALLED OUT FOR REMOVAL WITH ORANGE CONSTRUCTION FENCE AT THE DRIP LINE.
3. PAVEMENT STRIPING CALLED OUT FOR REMOVAL SHALL BE SANDBLASTED. NO GRINDING WILL BE ALLOWED.
4. CONTRACTOR TO LOCATE AND VERIFY ALL EXISTING UTILITY LOCATIONS AND DEPTH ON SITE PRIOR TO CONSTRUCTION AND CONTACT ENGINEER/OWNER IF DIFFERENT FROM PLANS OR IN CONFLICT IN CONSTRUCTION ACTIVITIES.
5. CONTRACTOR TO PROTECT ALL UTILITIES, MOVEMENTS AND STRUCTURES THAT ARE NOT SCHEDULED FOR REMOVAL.
6. CONTRACTOR SHALL REPAIR AND/OR REPLACE ANY DAMAGED UTILITIES, PAVEMENTS, AND STRUCTURES NOT SCHEDULED FOR REMOVAL PER CITY/OWNER SPECIFICATIONS AT THE CONTRACTORS EXPENSE.
7. CONTRACTOR TO COORDINATE WITH OWNER FOR SALVAGING & STORING MATERIALS AT A LOCATION DESIGNATED BY THE OWNER.
8. CONTRACTOR TO COORDINATE WITH UTILITY OWNERS AND MEP FOR ANY REQUIRED RELOCATION OR ADJUSTMENT OF EXISTING FIBER, ELECTRIC AND GAS LINES AS NEEDED TO AVOID CONFLICT WITH CONSTRUCTION ACTIVITIES AND IMPROVEMENTS.
9. CONTRACTOR SHALL CONTAIN AND REMOVE SLURRY FROM SAWCUTTING FROM THE PROJECT SITE.
10. CONTRACTOR TO COORDINATE WITH DES MOINES WATER WORKS TO REMOVE/DEMO EXISTING WATER SERVICES ALL THE WAY TO PUBLIC WATERMAIN.

	PAVEMENT REMOVAL LIMITS
	DENOTES PROTECTION
	DENOTES REMOVAL

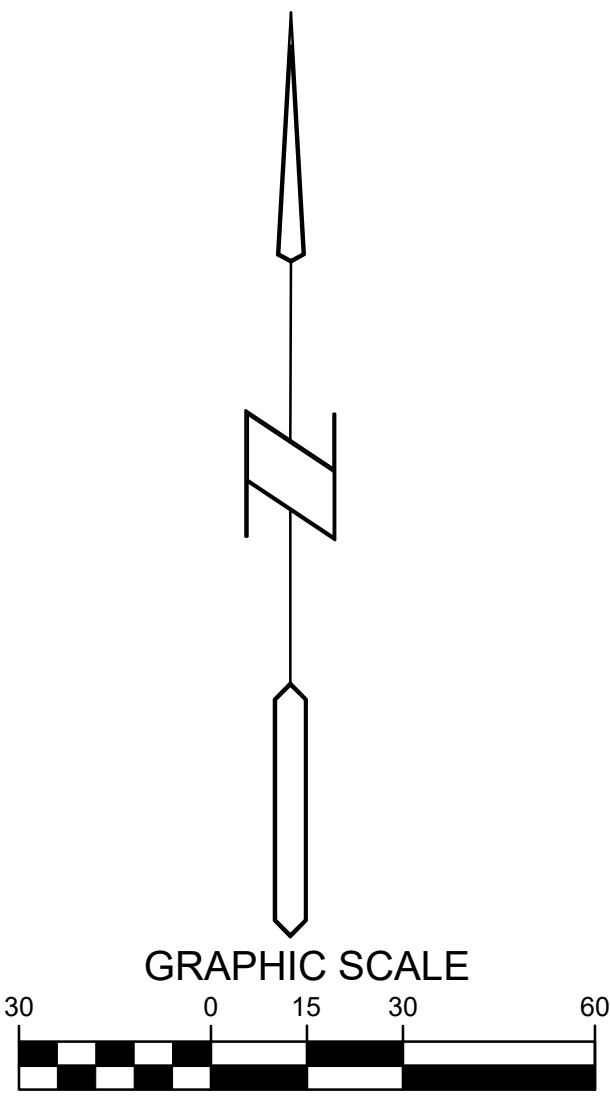

BROADLAWNS PARKING LOT EXPANSION
1826 HICKMAN ROAD

DRAWN BY:
LCR

REVISION DATE:


1ST CITY SUB: 2026-05-13
2ND CITY SUB: 2026-07-27
90% CD SET: 2026-08-25
100% BID SET: 2026-09-10

PROJECT NUMBER:
240308-1

SHEET NAME:
DEMO PLAN

SHEET NUMBER:
C1.2

SOUTH SITE

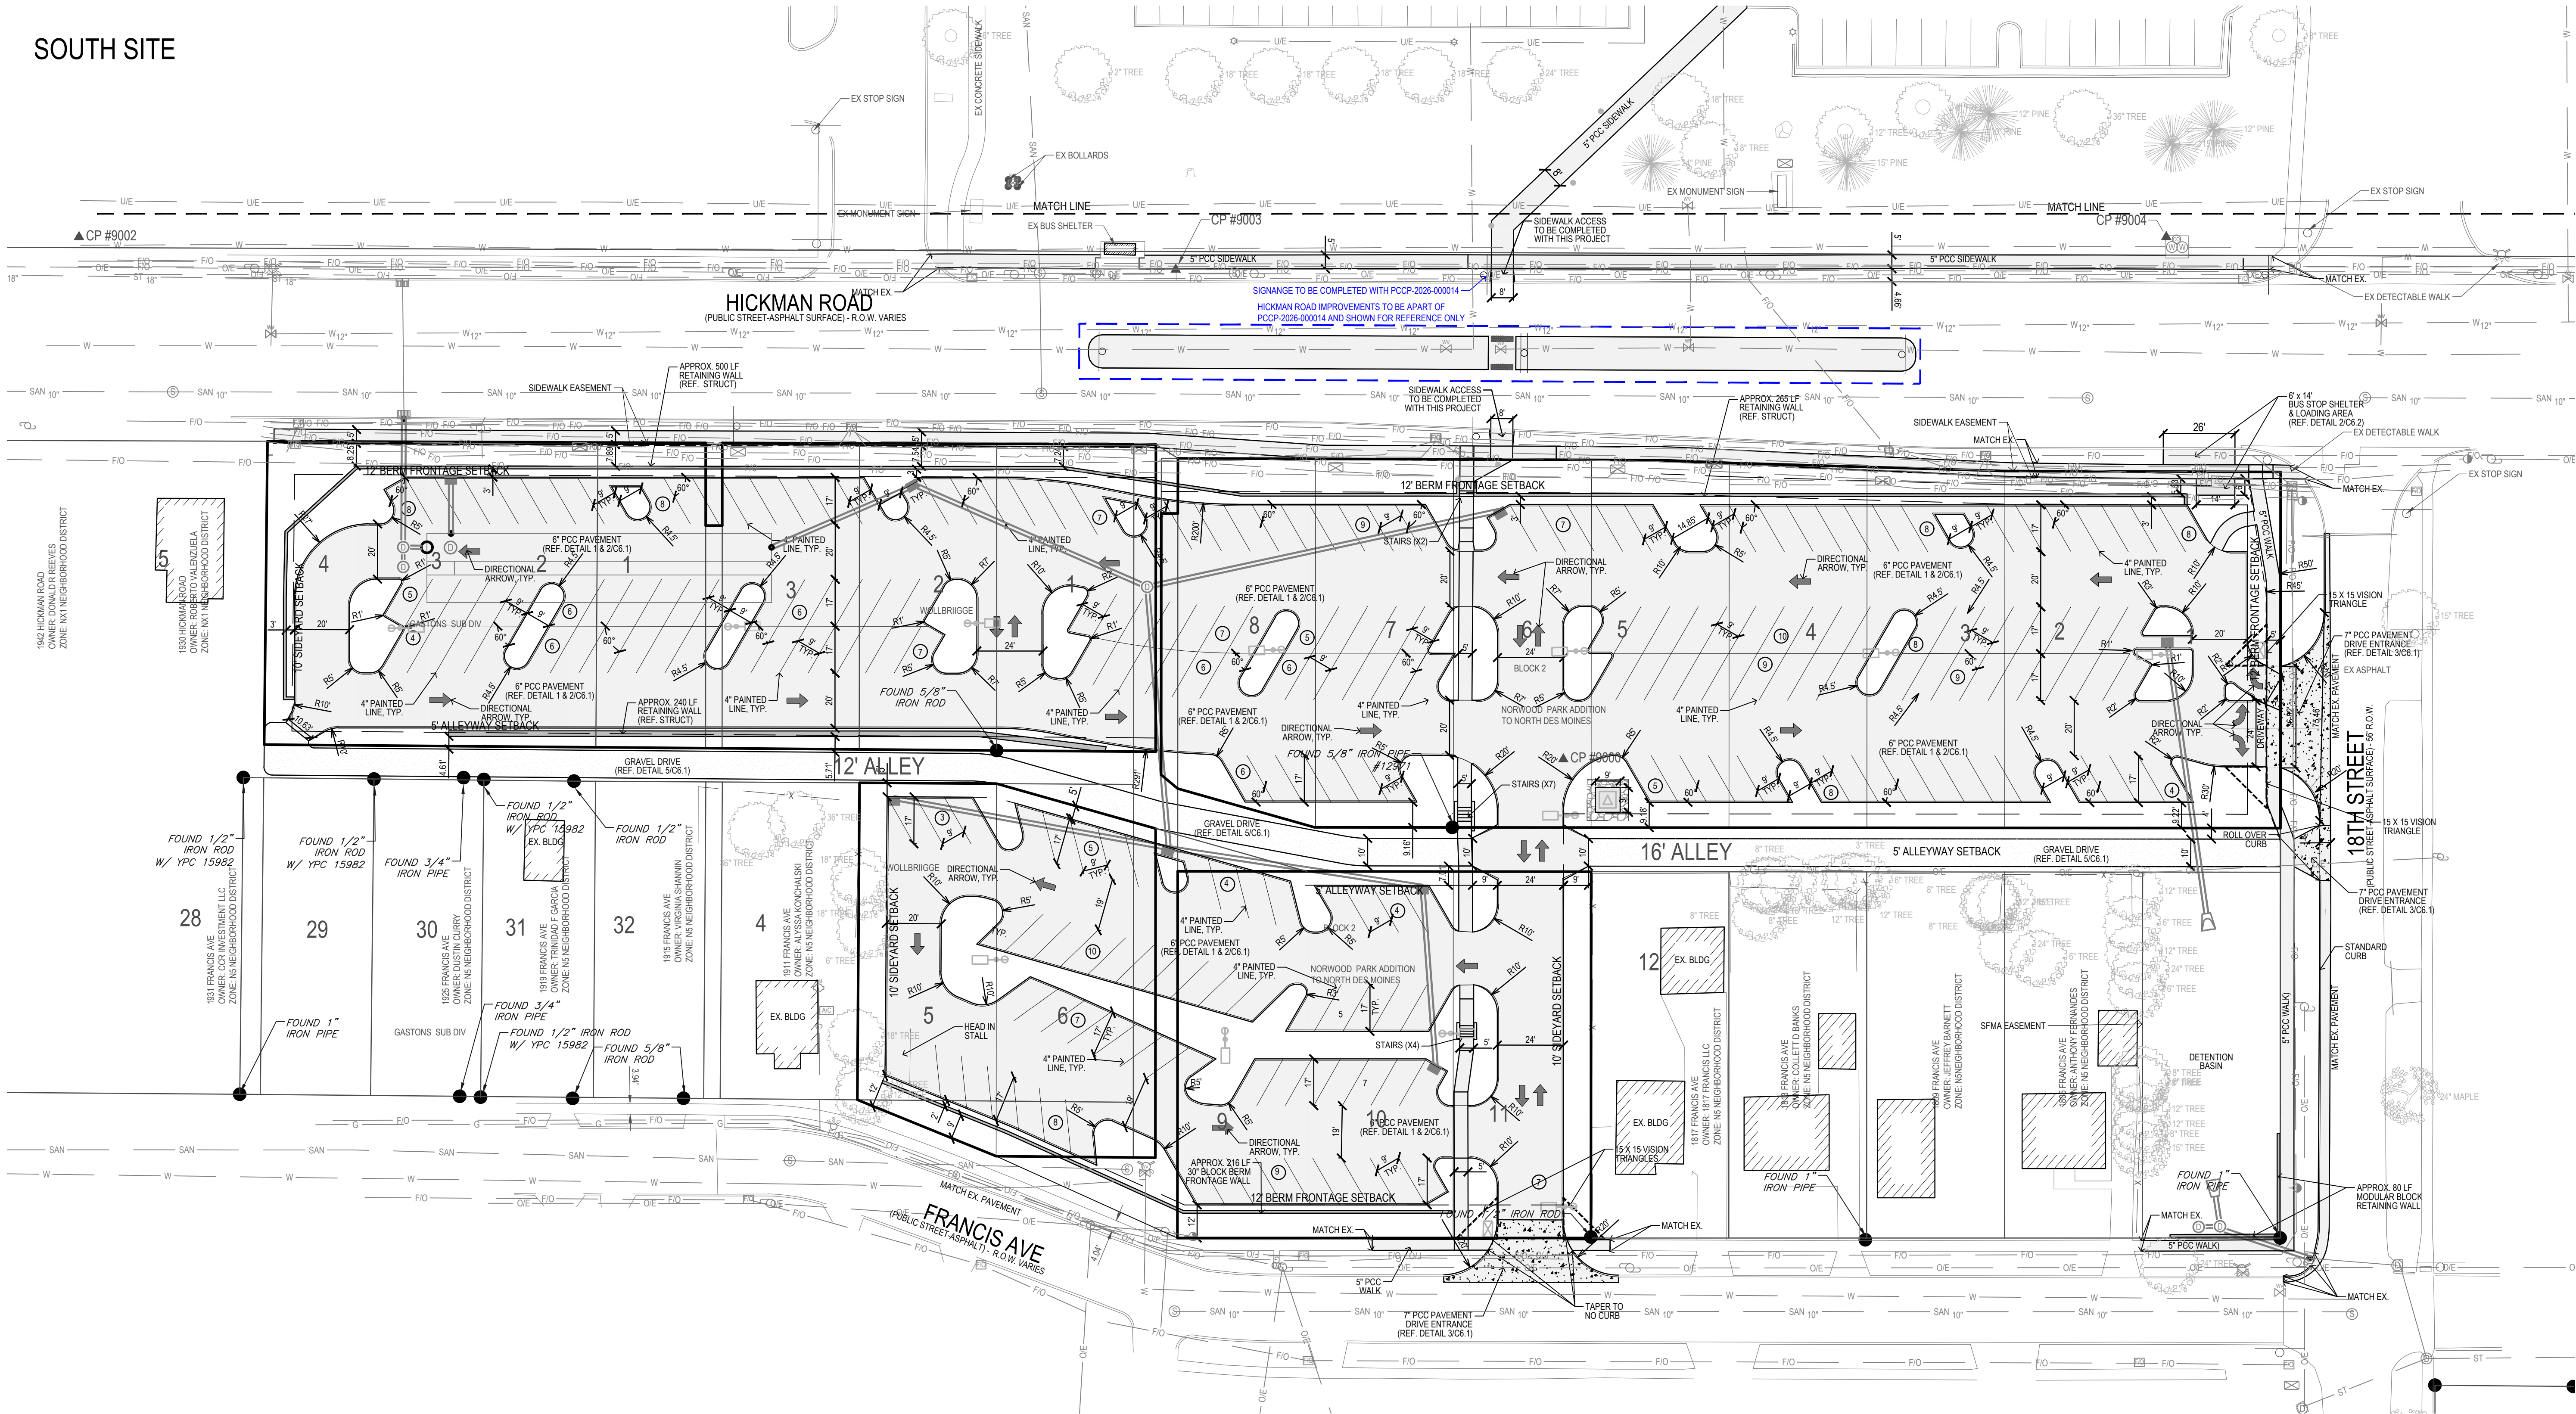

- GENERAL NOTES:**
- CONTRACTOR TO PROVIDE GRADATION TESTING FOR EVERY 200 TONS OF GRANULAR MATERIAL DELIVERED TO THE SITE. GRADATION TESTING IS TO BE CONDUCTED AND REVIEWED BY GEOTECHNICAL FIRM PRIOR TO GRANULAR MATERIAL BEING INSTALLED.
 - THE RECOMMENDED DESIGN AND SPECIFICATIONS HAVE BEEN APPROVED BY THE OWNER.
 - ANY RECOMMENDATIONS MADE BY THE OWNER'S SELECTED GEOTECHNICAL FIRM SHALL GOVERN.
 - IF GRANULAR MATERIAL ARE INSTALLED THAT DO NOT MEET THE OWNER'S SELECTED GEOTECHNICAL FIRM SPECIFICATIONS, THE CONTRACTOR, SHALL AT THEIR OWN EXPENSE, REMOVE AND REPLACE THE DEFICIENT GRANULAR MATERIAL PER SPECIFICATION.
 - ALL SIGNAGE SHALL RECEIVE SEPARATE APPROVALS WITH A SIGNED PERMIT APPLICATION FROM THE CITY OF DES MOINES ZONING ENFORCEMENT DIVISION. ALL NEW EXTERIOR SIGNS ARE REVIEWED SEPARATELY AND MUST BE APPROVED WITH ZONING ENFORCEMENT (515-283-4200) BEFORE SIGN PERMITS CAN BE ISSUED.

PAVEMENT & ASPHALT PLACEMENT NOTES:

- CONTRACTOR TO CONNECT TO EXISTING PCC PAVEMENTS WITH IOWA SUDAS TYPICAL BT JOINT.

- CITY OF DES MOINES COORDINATION NOTES:**
- THE CITY WILL BE RESURFACING HICKMAN ROAD FROM MARTIN LUTHER KING JR. PARKWAY TO JUST EAST OF 18TH STREET IN 2027. AS PART OF THE RESURFACING, THE CITY WILL ALSO BE RESTRIPTING HICKMAN ROAD FROM 4-LANES TO 3-LANES PER THE HICKMAN ROAD CORRIDOR STUDY COMPLETED IN 2023. THIS WORK WILL BE COMPLETED PRIOR TO JUNE 1ST, 2027.

- LANDSCAPING NOTES:**
- ALL LANDSCAPE ISLANDS CONTAINING TREES SHALL PROVIDE THE REQUIRED SOIL VOLUME TO A MINIMUM DEPTH OF 3 FEET IN ACCORDANCE WITH CHAPTER 135-1.3.3. REQUIRED SOIL VOLUME SHALL CONSIST OF SUITABLE, UNCOMPACTED PLANTING SOIL CAPABLE OF SUPPORTING HEALTHY TREE GROWTH. CONSTRUCTION DEBRIS, AGGREGATE BASE, HEAVILY COMPACTED SUBGRADE, AND OTHER UNSUITABLE MATERIAL SHALL NOT BE INCLUDED IN THE REQUIRED SOIL VOLUME. WHERE EXISTING SOILS DO NOT MEET THESE CONDITIONS, UNSUITABLE MATERIAL SHALL BE EXCAVATED AND REPLACED WITH SUITABLE PLANTING SOIL.

SITE PLAN
BROADLAWNS PARKING LOT EXPANSION
1826 HICKMAN ROAD
DES MOINES, IA 50314

REFERENCE NUMBER:


DRAWN BY:
LCR

REVISION DATE:
1ST CITY SUB: 2026-05-13
2ND CITY SUB: 2026-07-27
90% CD SET: 2026-08-25
100% BID SET: 2026-09-10

PROJECT NUMBER:
240308-1

SHEET NAME:
LAYOUT PLAN

SHEET NUMBER:
C2.1

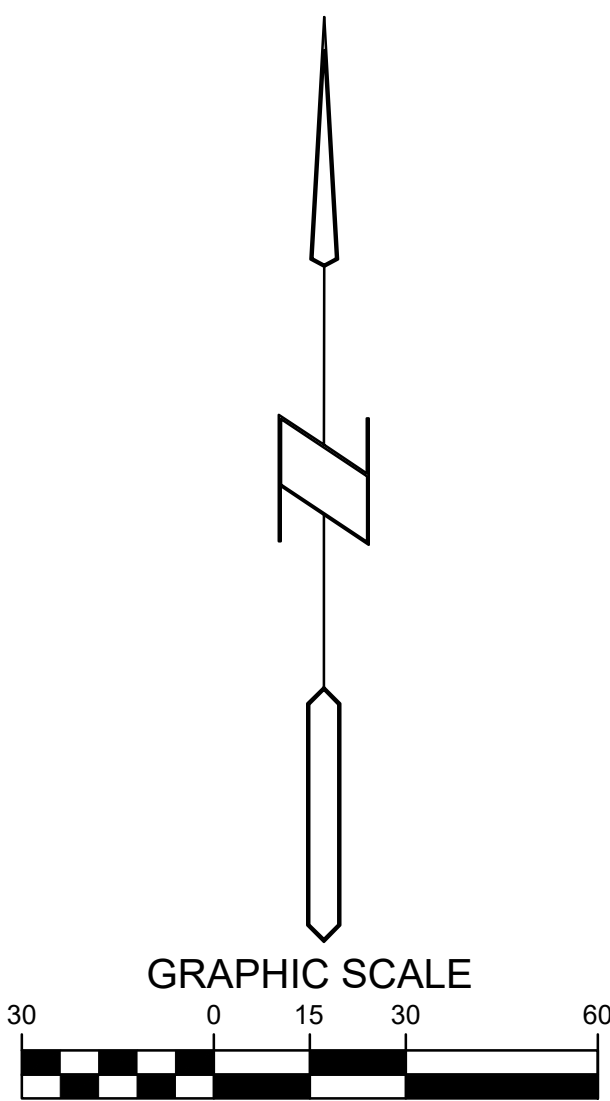


PAVEMENT & ASPHALT PLACEMENT

NOTES:

1. CONTRACTOR TO CONNECT TO EXISTING PCC PAVEMENTS WITH IOWA SUDAS TYPICAL BT JOINT

1. THE CITY WILL BE RESURFACING HICKMAN ROAD FROM MARTIN LUTHER KING JR. PARKWAY TO JUST EAST OF 18TH STREET IN 2027. AS PART OF THE RESURFACING, THE CITY WILL ALSO BE RESTRIPIING HICKMAN ROAD FROM 4-LANES TO 3-LANES PER THE HICKMAN ROAD CORRIDOR STUDY COMPLETED IN 2023. THIS WORK WILL BE COMPLETED PRIOR TO JUNE 1ST, 2027.

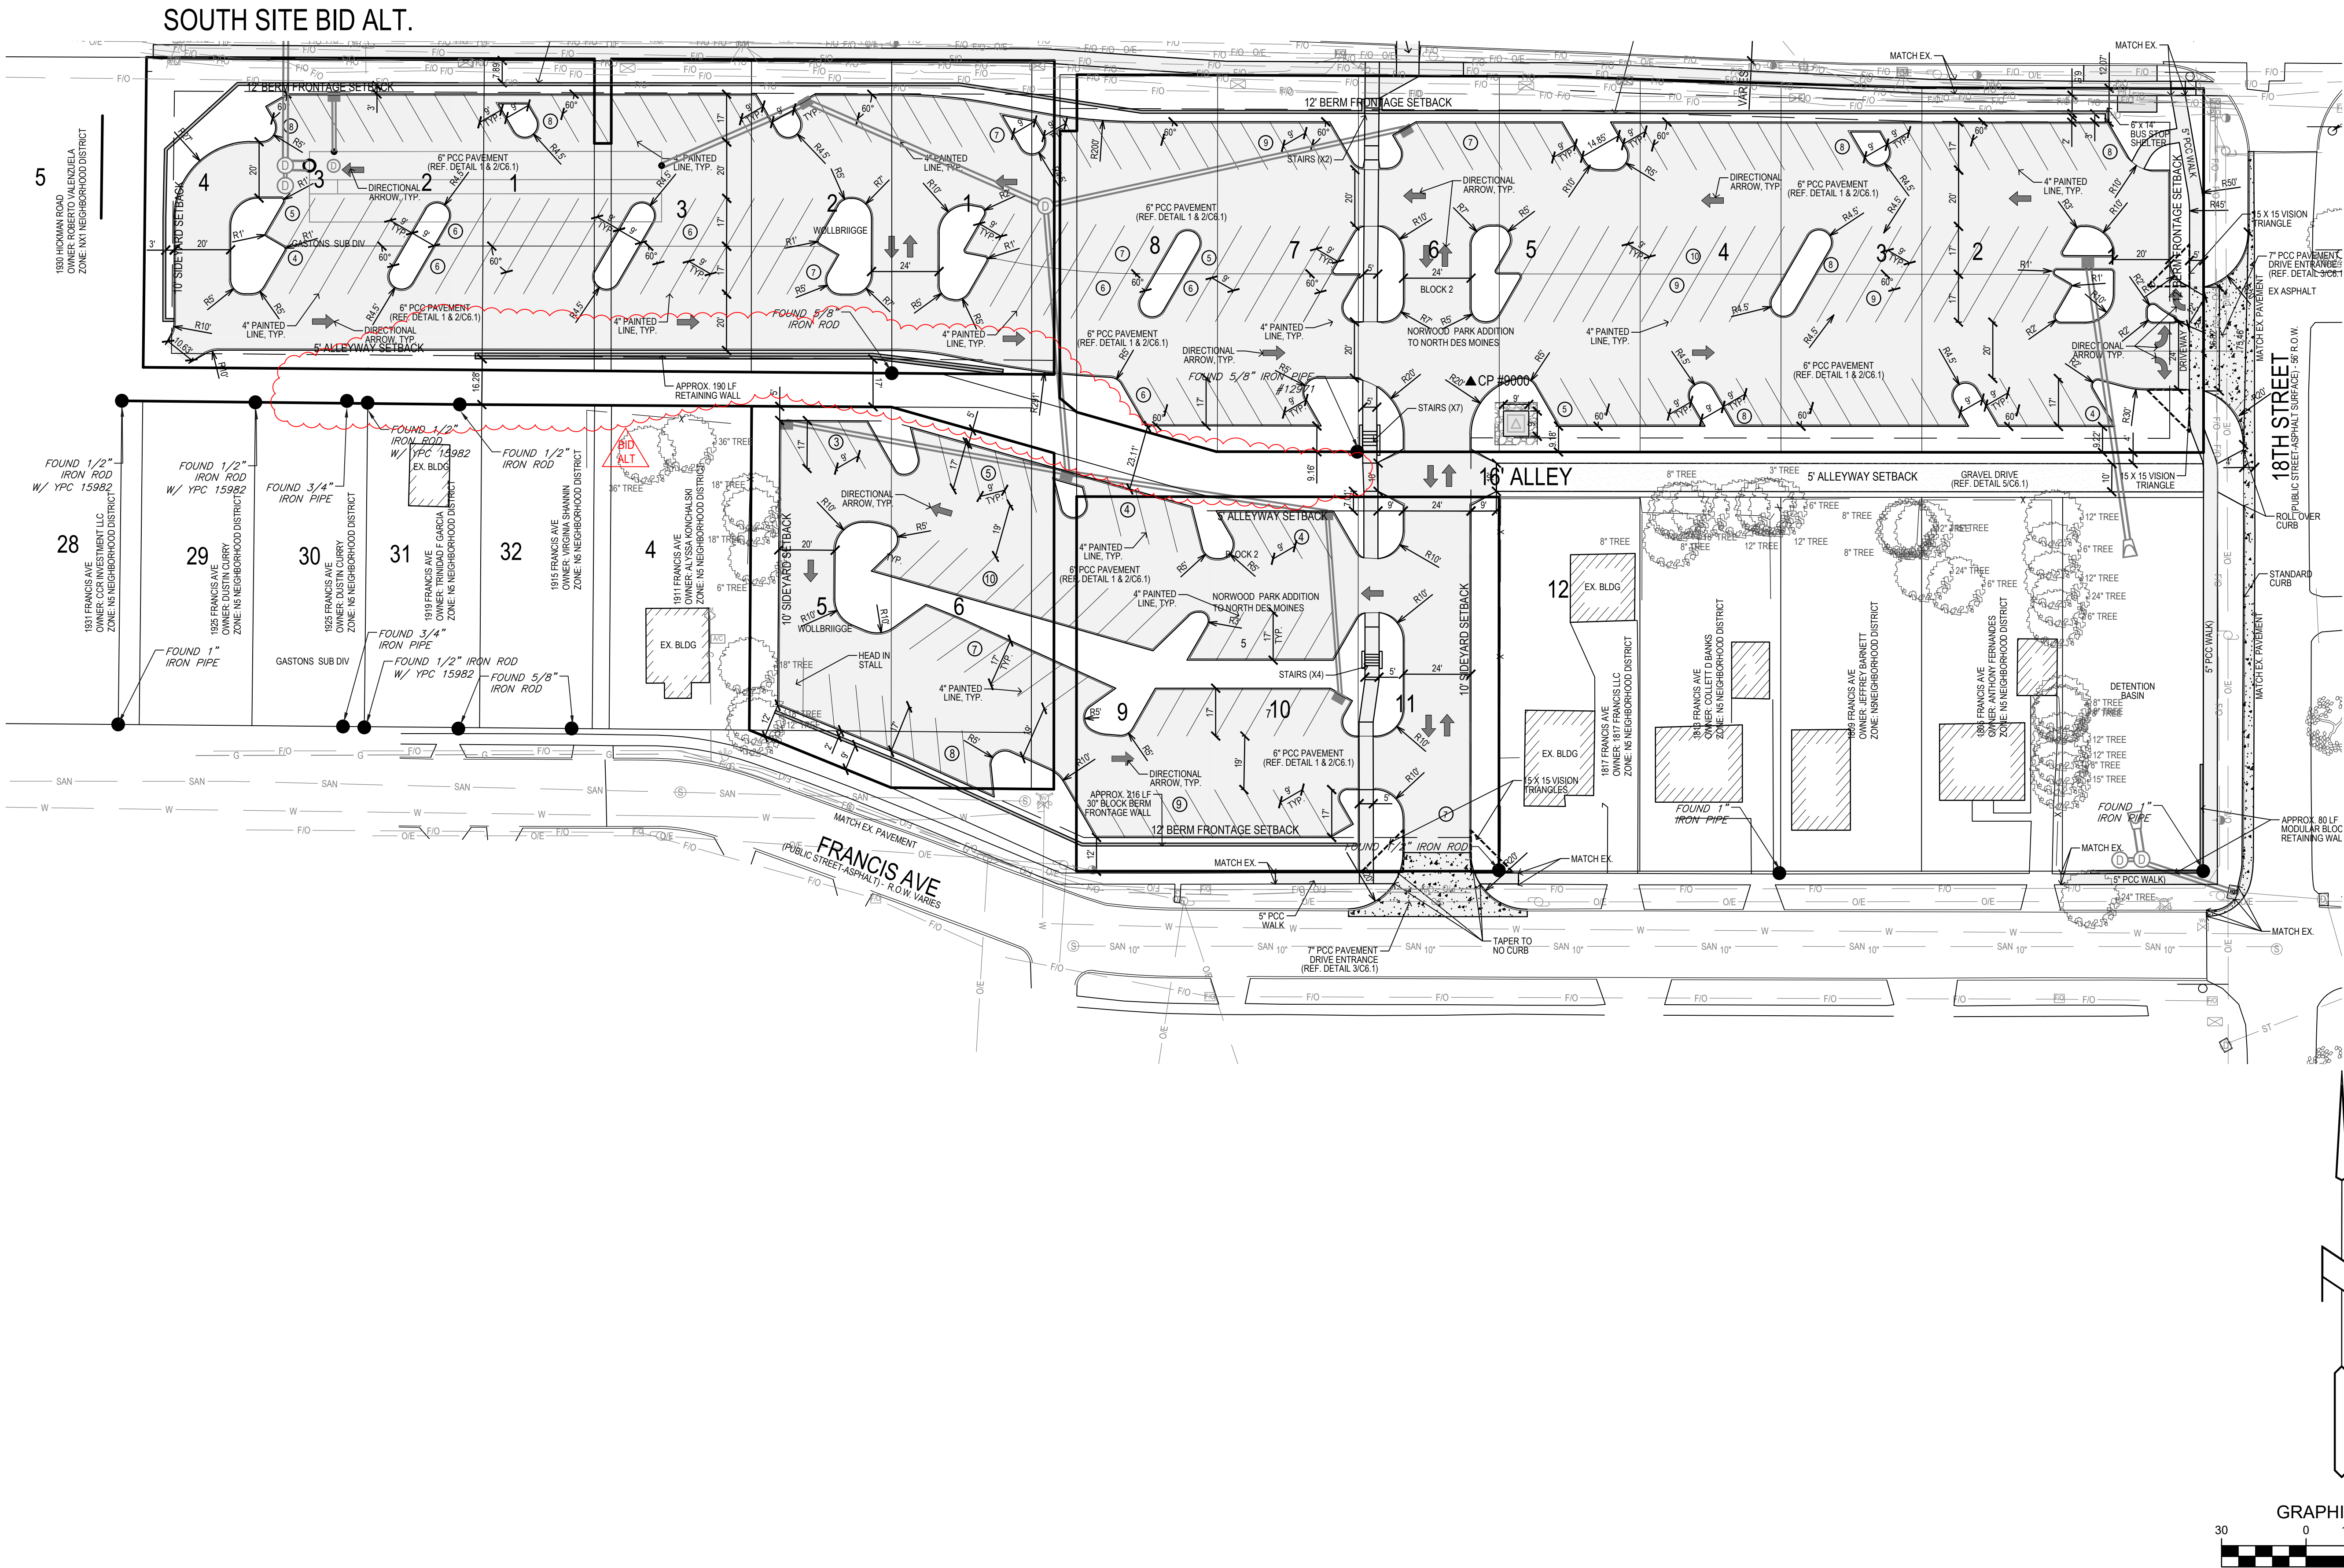

SITE PLAN

BROADLAWNS PARKING LOT EXPANSION

1826 HICKMAN ROAD

DES MOINES, IA 50314

REFERENCE NUMBER:

DRAWN BY:
LCR


REVISION DATE:
1ST CITY SUB: 2026-05-13
2ND CITY SUB: 2026-07-27
90% CD SET: 2026-08-25
100% BID SET: 2026-09-10

PROJECT NUMBER:
240308-1

SHEET NAME:
**BID ALT.
LAYOUT PLAN**

SHEET NUMBER:
C2.3

SOUTH SITE

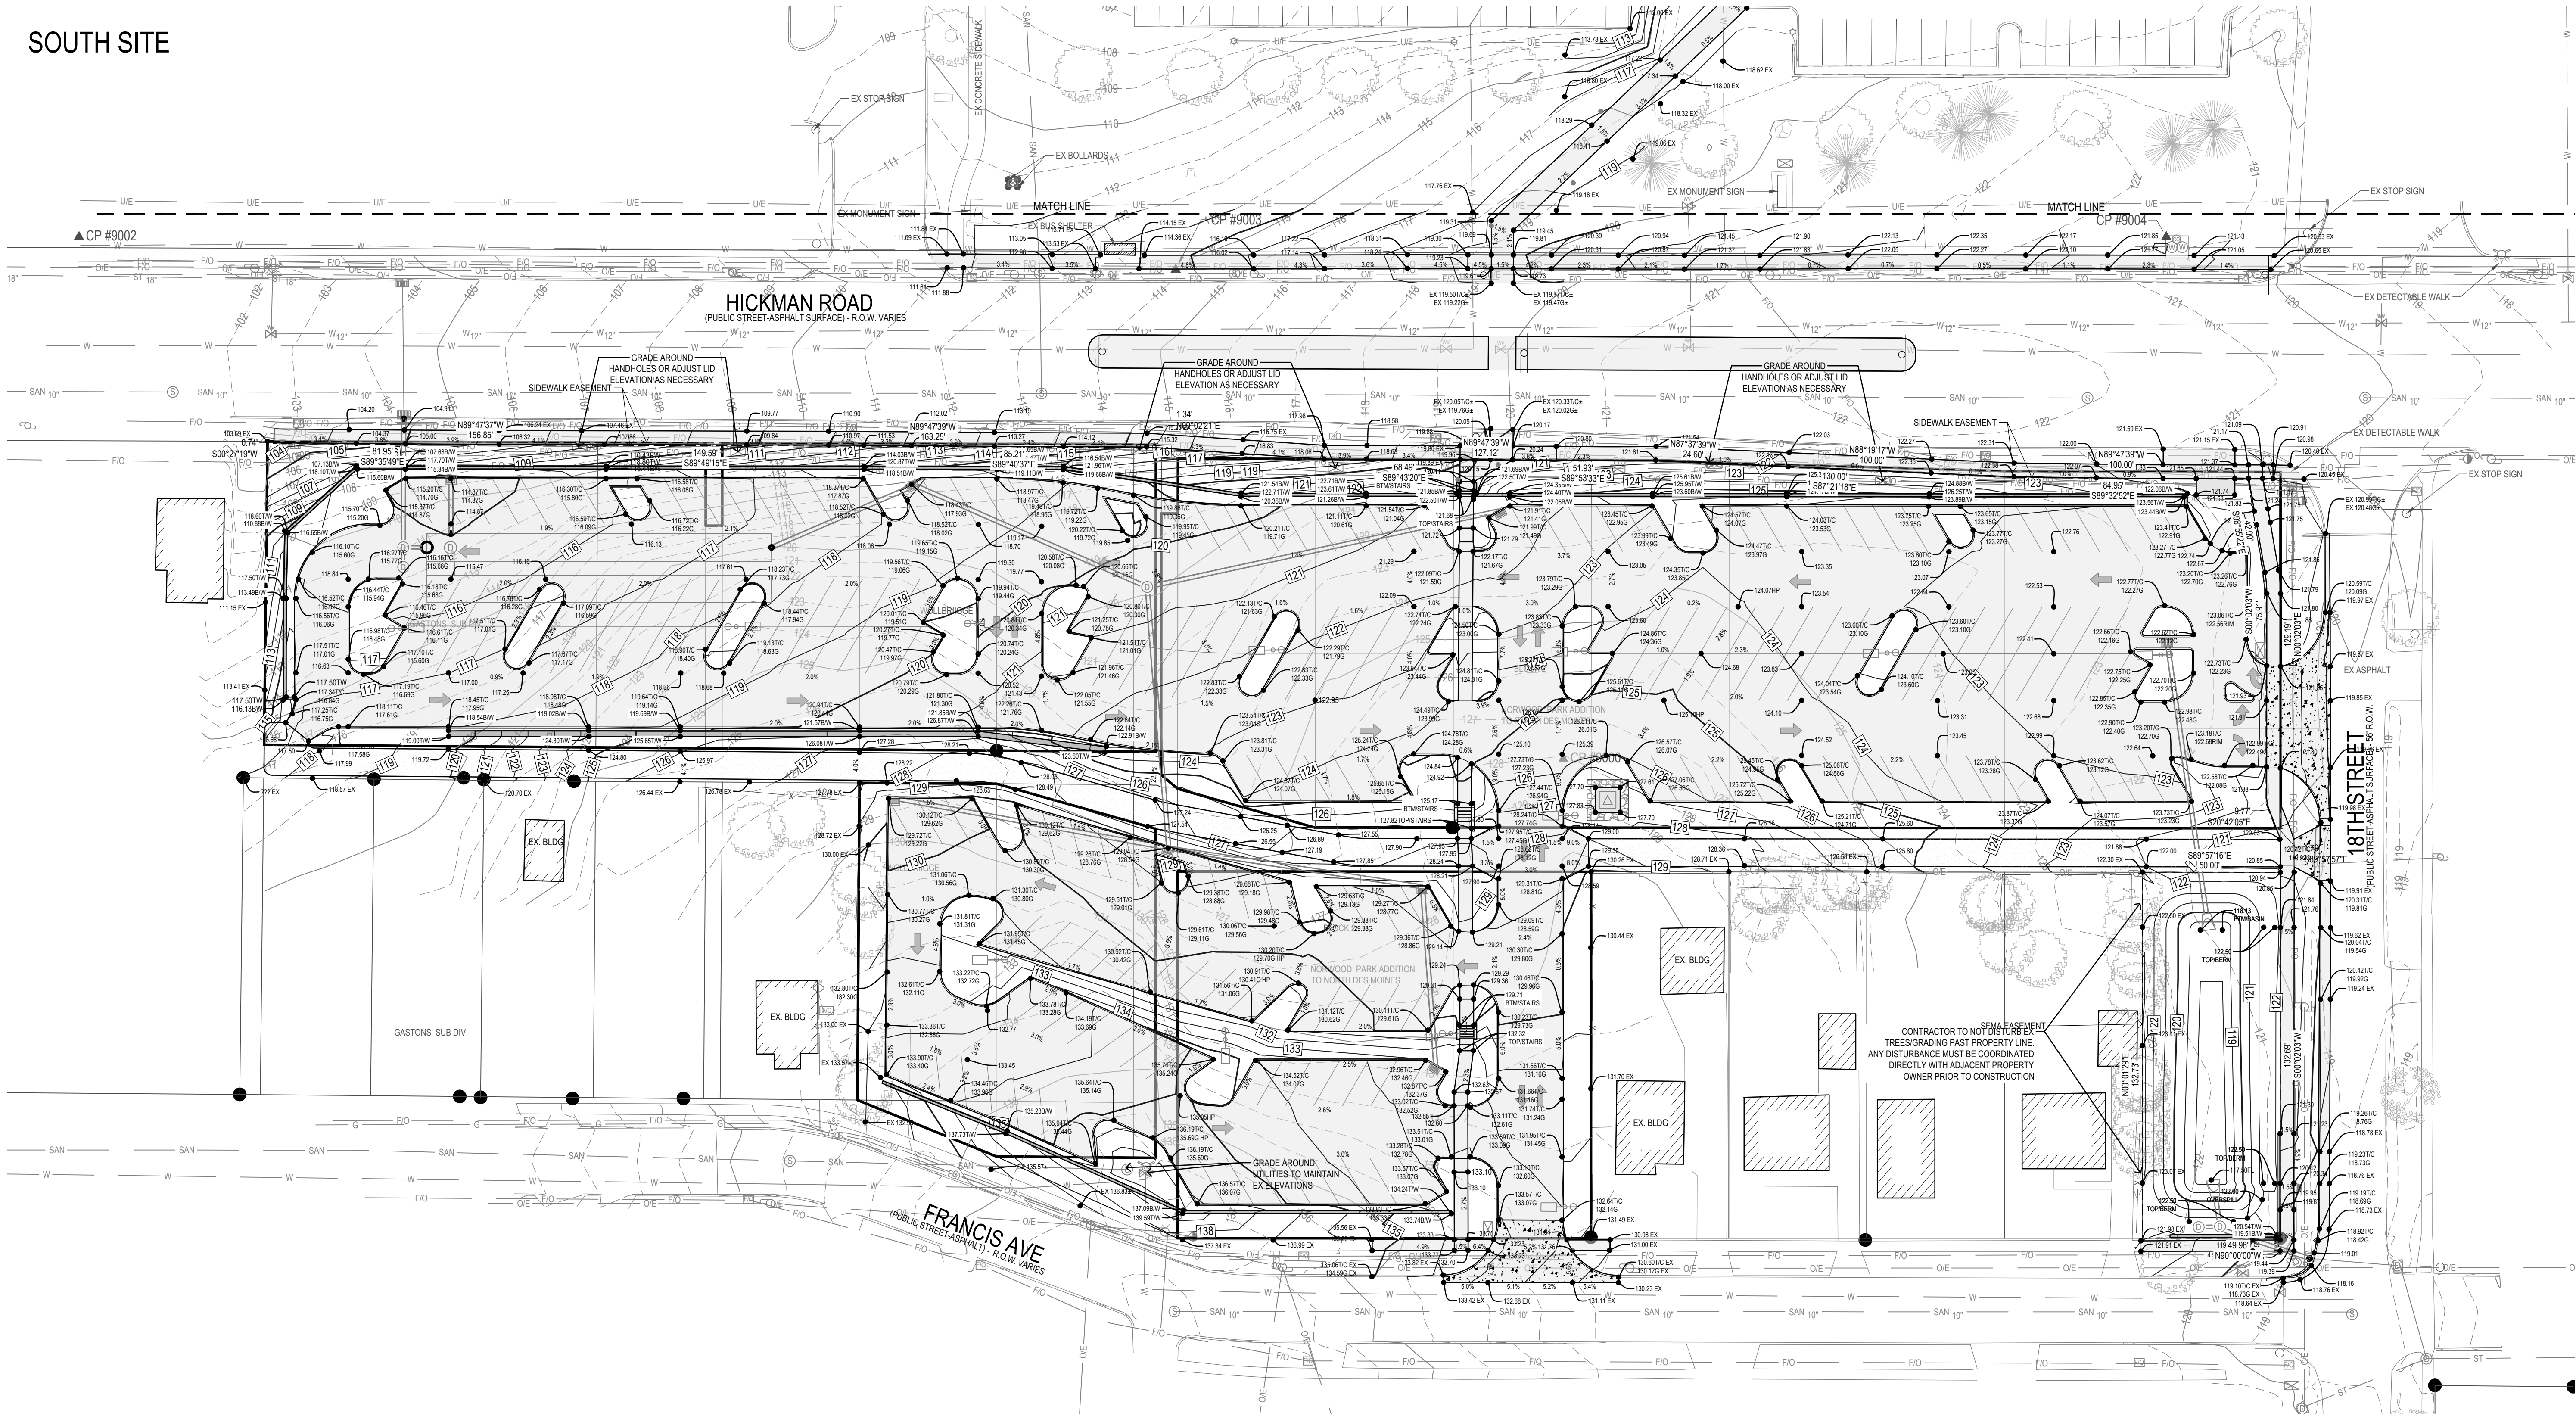


GRADING LEGEND:

- EXISTING CONTOUR — 150 —
- PROPOSED CONTOUR — 150 —
- FINISHED GROUND ELEVATION ● 150.50
- TOP OF CURB ELEVATION ● 150.50T/C
- GUTTER ELEVATION ● 150.50G
- TOP OF WALL ELEVATION ● 150.50T/W
- BOTTOM OF WALL ELEVATION ● 150.50B/W
- EDGE OF WALK ELEVATION ● 150.50E/W
- TOP OF STAIR ELEVATION ● 150.50T/S
- BOTTOM OF STAIR ELEVATION ● 150.50B/S

NOTE: WALL ELEVATIONS SHOWN ON PLAN ARE FINISHED GROUND GRADES AT THE TOP AND BOTTOM OF THE WALL.

TOPSOIL NOTES:

- STRIP AND STOCKPILE THE TOP 8" OF SOIL ON ALL DISTURBED AREAS.
- RESPREAD TOPSOIL TO A MINIMUM DEPTH OF 8" ON ALL GREEN (NON PAVED) AREAS. IMPORT TOPSOIL AS NECESSARY TO ACHIEVE A MINIMUM DEPTH OF 6".
- TOPSOIL SHALL BE FREE OF ALL ROCK AND DEBRIS LARGER THAN 3/4" IN SIZE.
- TOPSOIL IS DEFINED AS: FERTILE, FRIABLE LOAM, CAPABLE OF SUSTAINING VIGOROUS PLANT GROWTH, FROM WELL DRAINED SITE FREE FROM FLOODING, NOT IN FROZEN OR MUDDY CONDITIONS, REASONABLE FREE FROM SUBSOIL, CLAY LUMPS, ROOTS, GRASS, WEEDS, STONES LARGER THAN 3/4 INCH IN DIAMETER, AND FOREIGN MATTER. ACIDITY RANGE (PH) OF 5.5 TO 7.5, CONTAINING MINIMUM 4 PERCENT AND MAXIMUM 20 PERCENT ORGANIC MATTER.
- CONTRACTOR SHALL BE RESPONSIBLE FOR ENSURING ALL TOPSOIL REQUIREMENTS OF NPDES GENERAL PERMIT NO. 2 ARE MET.

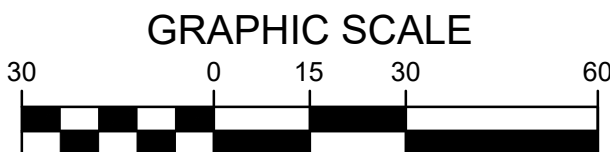

SITE PLAN
BROADLAWNS PARKING LOT EXPANSION
1826 HICKMAN ROAD
DES MOINES, IA 50314

REFERENCE NUMBER:

DRAWN BY:
LCR

REVISION DATE:
1ST CITY SUB: 2026-05-13
2ND CITY SUB: 2026-07-27
90% CD SET: 2026-08-25
100% BID SET: 2026-09-10

PROJECT NUMBER:
240308-1


SHEET NAME:
GRADING
PLAN

SHEET NUMBER:
C3.1

GRADING LEGEND:


- EXISTING CONTOUR — 150 —
PROPOSED CONTOUR — 150 —
FINISHED GROUND ELEVATION ● 150.50
TOP OF CURB ELEVATION ● 150.50T/C
GUTTER ELEVATION ● 150.50G
TOP OF WALL ELEVATION ● 150.50T/W
BOTTOM OF WALL ELEVATION ● 150.50B/W
EDGE OF WALL ELEVATION ● 150.50E/W
TOP OF STAIR ELEVATION ● 150.50T/S
BOTTOM OF STAIR ELEVATION ● 150.50B/S

NOTE: WALL ELEVATIONS SHOWN ON PLAN ARE FINISHED GROUND GRADES AT THE TOP AND BOTTOM OF THE WALL.

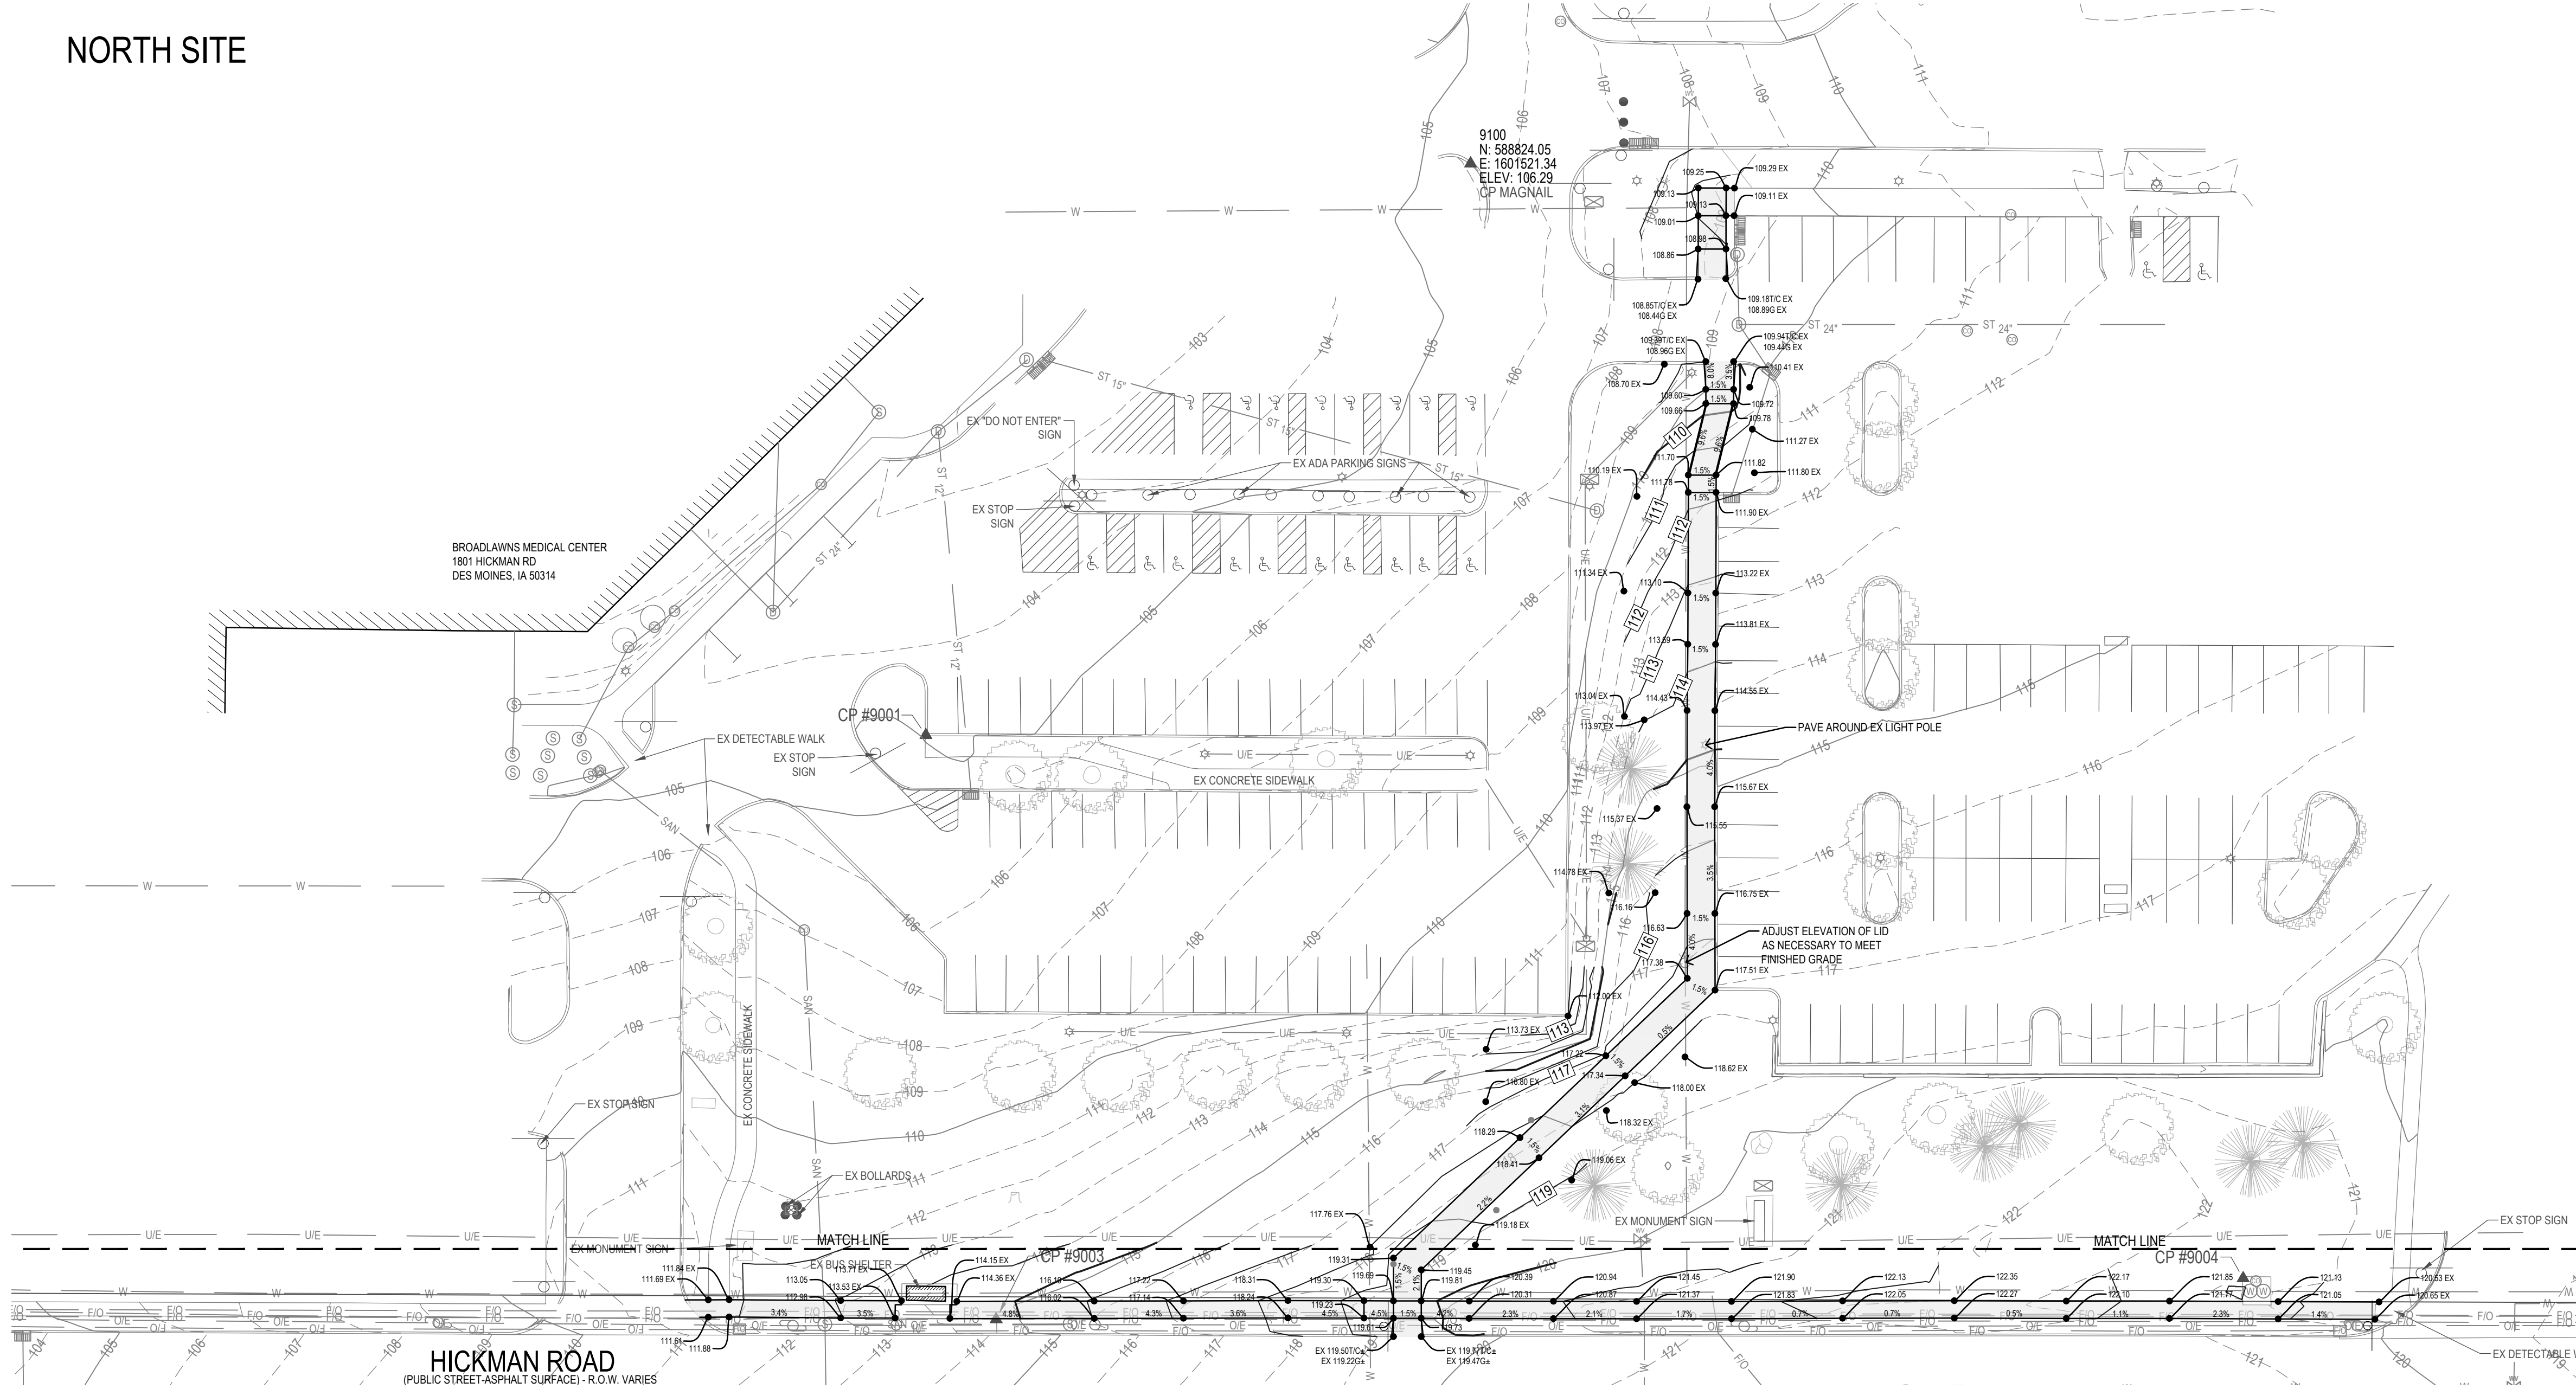

TOPSOIL NOTES:

- STRIP AND STOCKPILE THE TOP 8" OF SOIL ON ALL DISTURBED AREAS.
- RESPREAD TOPSOIL TO A MINIMUM DEPTH OF 8" ON ALL GREEN (NON PAVED) AREAS. IMPORT TOPSOIL AS NECESSARY TO ACHIEVE A MINIMUM DEPTH OF 6".
- TOPSOIL SHALL BE FREE OF ALL ROCK AND DEBRIS LARGER THAN 3/4" IN SIZE.
- TOPSOIL IS DEFINED AS: FERTILE, FRIABLE LOAM, CAPABLE OF SUSTAINING VIGOROUS PLANT GROWTH, FROM WELL DRAINED SITE FREE FROM FLOODING, NOT IN FROZEN OR MUDDY CONDITIONS, REASONABLE FREE FROM SUBSOIL, CLAY LUMPS, ROOTS, GRASS, WEEDS, STONES LARGER THAN 3/4 INCH IN DIAMETER, AND FOREIGN MATTER. ACIDITY RANGE (PH) OF 5.5 TO 7.5; CONTAINING MINIMUM 4 PERCENT AND MAXIMUM 20 PERCENT ORGANIC MATTER.
- CONTRACTOR SHALL BE RESPONSIBLE FOR ENSURING ALL TOPSOIL REQUIREMENTS OF NPDES GENERAL PERMIT NO. 2 ARE MET.

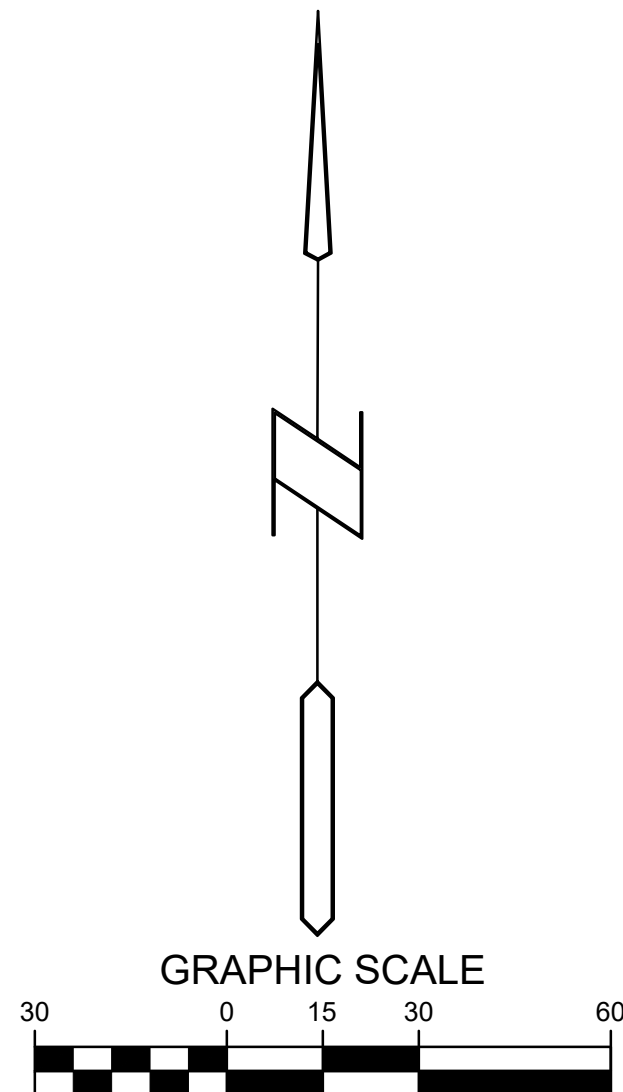

SITE PLAN

BROADLAWNS PARKING LOT EXPANSION

1826 HICKMAN ROAD

DES MOINES, IA 50314

REFERENCE NUMBER:

DRAWN BY:
LCR


REVISION DATE:
1ST CITY SUB: 2026-05-13
2ND CITY SUB: 2026-07-27
90% CD SET: 2026-08-25
100% BID SET: 2026-09-10

PROJECT NUMBER:
240308-1

SHEET NAME:
GRADING
PLAN

SHEET NUMBER:
C3.2

SOUTH SITE BID ALT.

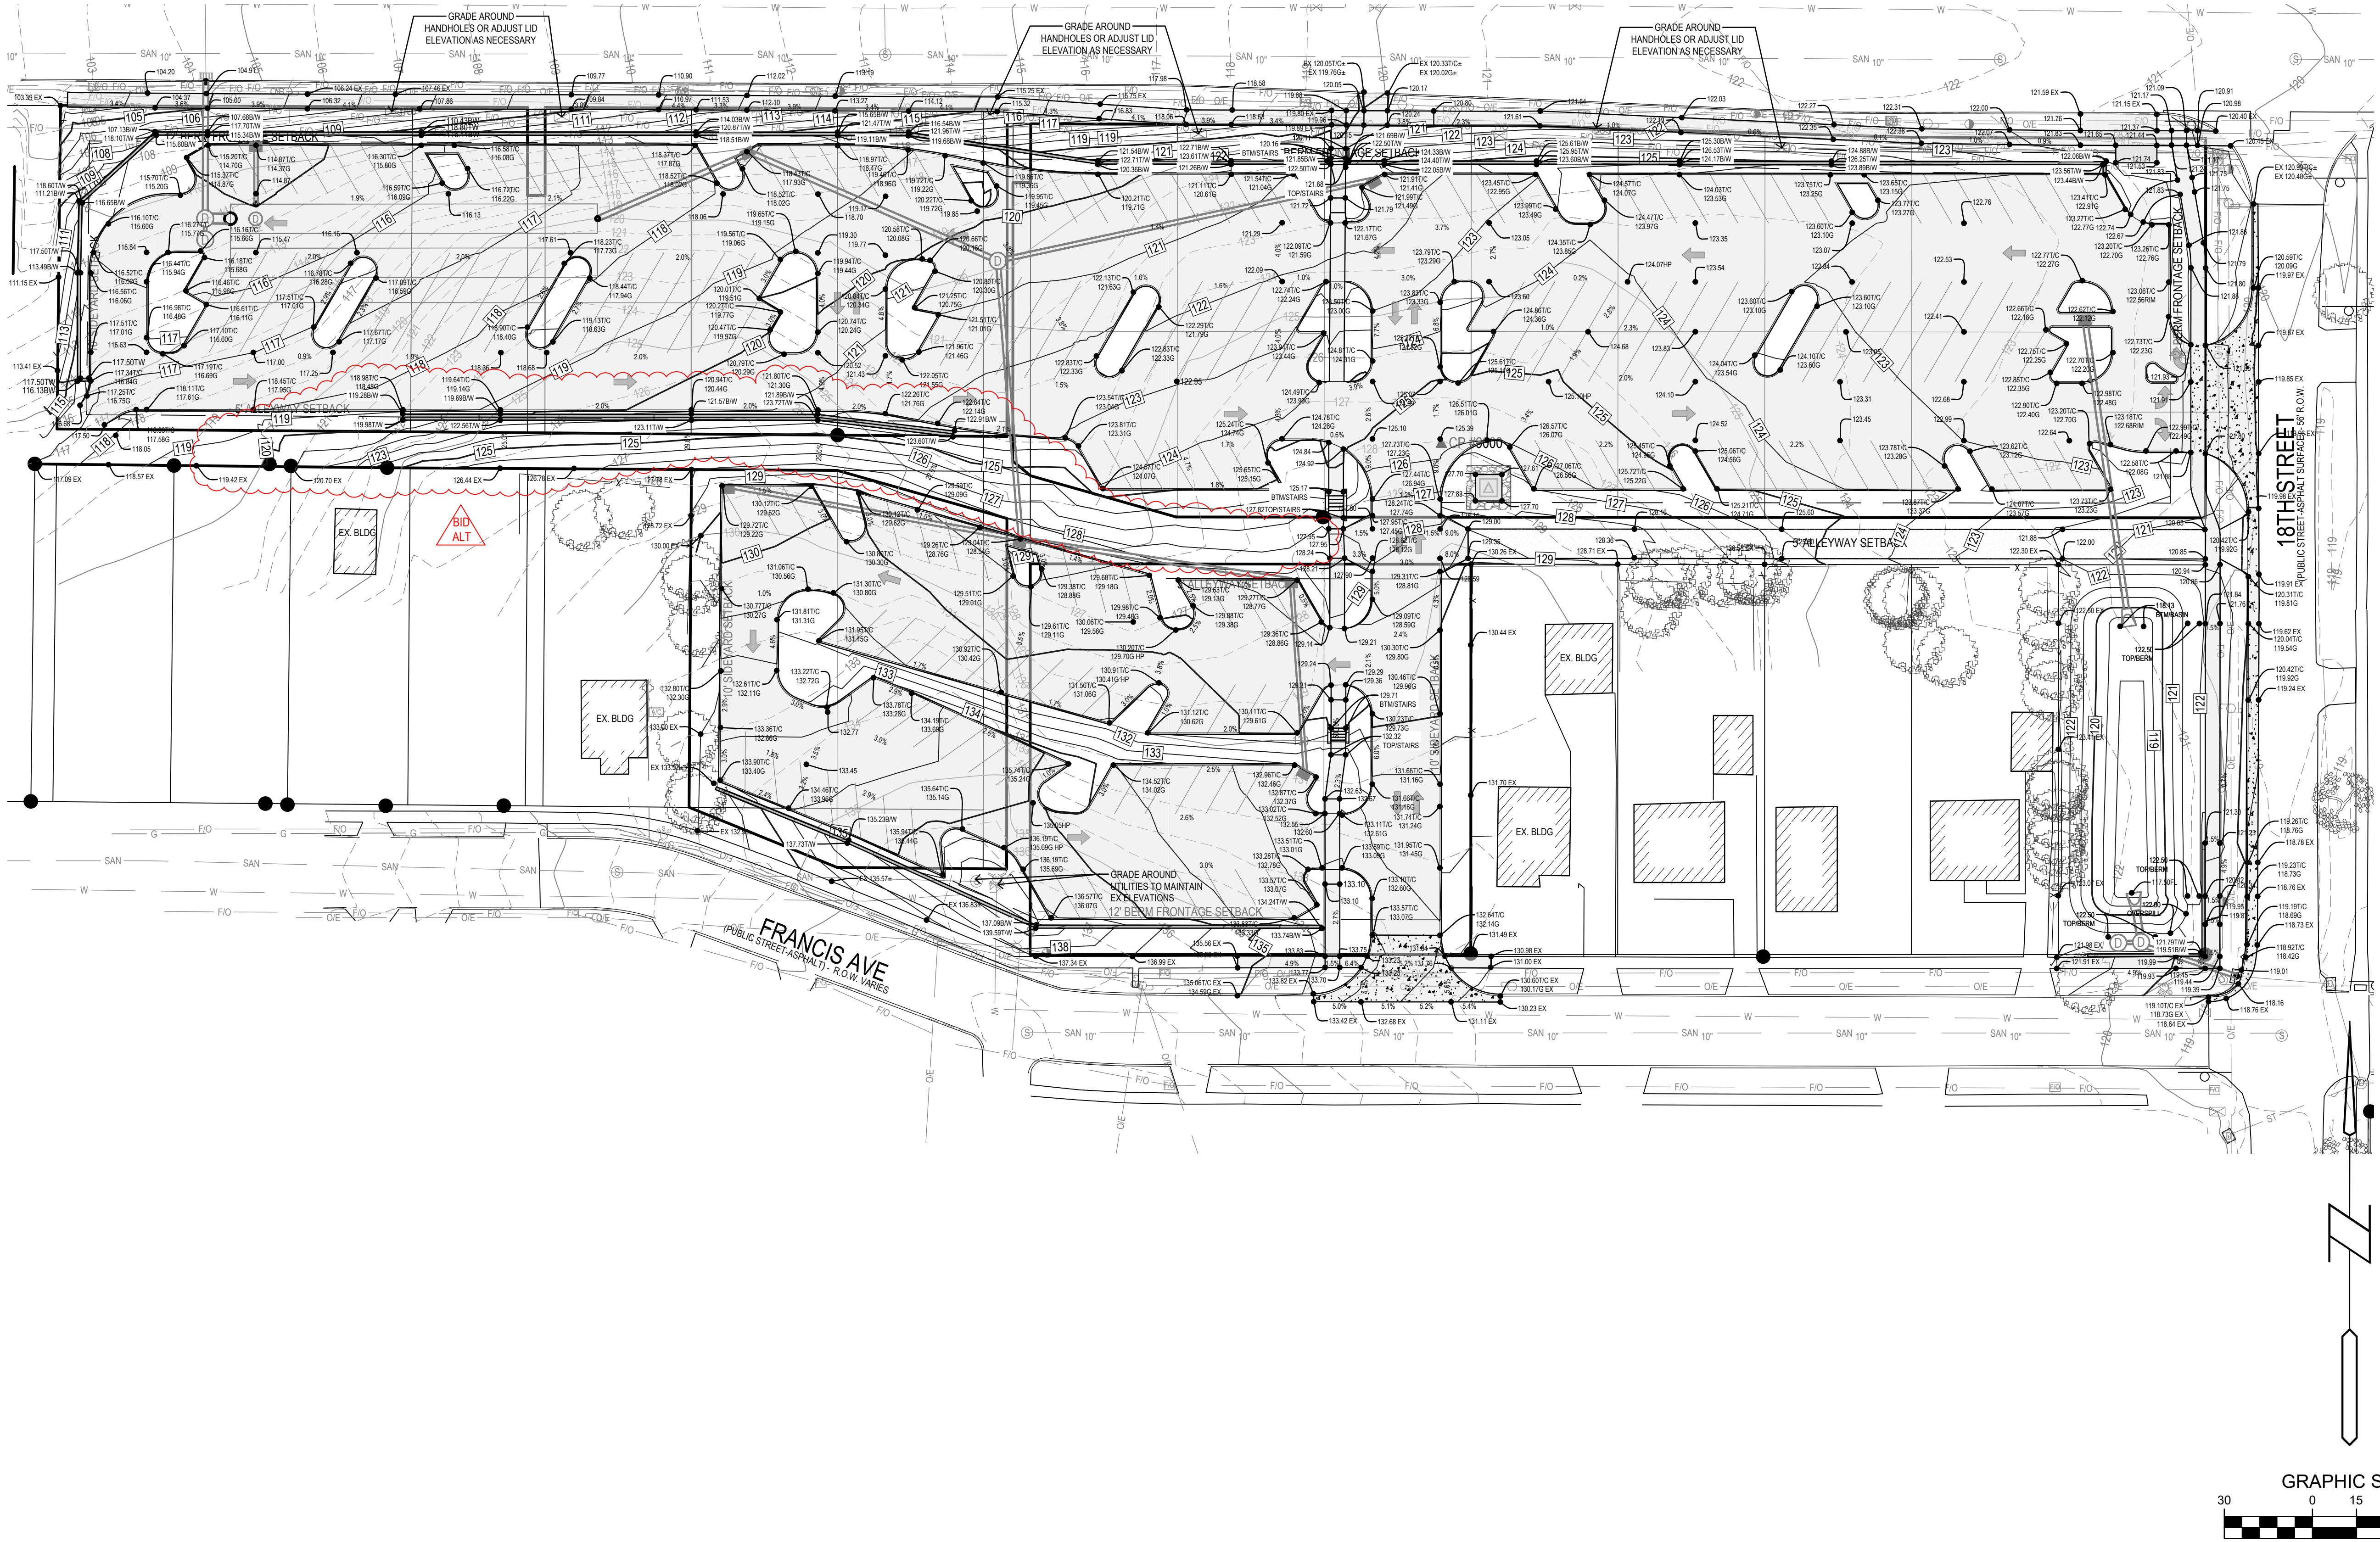

TOPSOIL NOTES:

1. STRIP AND STOCKPILE THE TOP 8" OF SOIL ON ALL DISTURBED AREAS.
2. RESPREAD TOPSOIL TO A MINIMUM DEPTH OF 8" ON ALL GREEN (NON PAVED) AREAS. IMPORT TOPSOIL AS NECESSARY TO ACHIEVE A MINIMUM DEPTH OF 8".
3. TOPSOIL SHALL BE FREE OF ALL ROCK AND DEBRIS LARGER THAN 3/4" IN SIZE.
4. TOPSOIL IS DEFINED AS: FERTILE, FRIABLE LOAM, CAPABLE OF SUSTAINING VIGOROUS PLANT GROWTH, FROM WELL DRAINED SITE FREE FROM FLOODING, NOT IN FROZEN OR MUDDY CONDITIONS; REASONABLE FREE FROM SUBSOIL, CLAY LUMPS, ROOTS, GRASS, WEEDS, STONES LARGER THAN 3/4 INCH IN DIAMETER, AND FOREIGN MATTER; ACIDITY RANGE (PH) OF 5.5 TO 7.5, CONTAINING MINIMUM 4 PERCENT AND MAXIMUM 20 PERCENT ORGANIC MATTER.
5. CONTRACTOR SHALL BE RESPONSIBLE FOR ENSURING ALL TOPSOIL REQUIREMENTS OF NPDES GENERAL PERMIT NO. 2 ARE MET.

GRADING LEGEND:

- EXISTING CONTOUR
PROPOSED CONTOUR
FINISHED GROUND ELEVATION
TOP OF CURB ELEVATION
GUTTER ELEVATION
TOP OF WALL ELEVATION
BOTTOM OF WALL ELEVATION
EDGE OF WALK ELEVATION
TOP OF STAIR ELEVATION
BOTTOM OF STAIR ELEVATION
- 150
150.50
150.50/C
150.50G
150.50T/W
150.50B/W
150.50E/W
150.50T/S
150.50B/S

NOTE: WALL ELEVATIONS SHOWN ON PLAN ARE FINISHED GROUND GRADES AT THE TOP AND BOTTOM OF THE WALL.

SITE PLAN
BROADLAWNS PARKING LOT EXPANSION
1826 HICKMAN ROAD
DES MOINES, IA 50314

REFERENCE NUMBER:

DRAWN BY:
LCR


REVISION DATE:
1ST CITY SUB: 2026-05-13
2ND CITY SUB: 2026-07-27
90% CD SET: 2026-08-25
100% BID SET: 2026-09-10

PROJECT NUMBER:
240308-1

SHEET NAME:
BID ALT.
GRADING
PLAN

SHEET NUMBER:
C3.3

SOUTH SITE

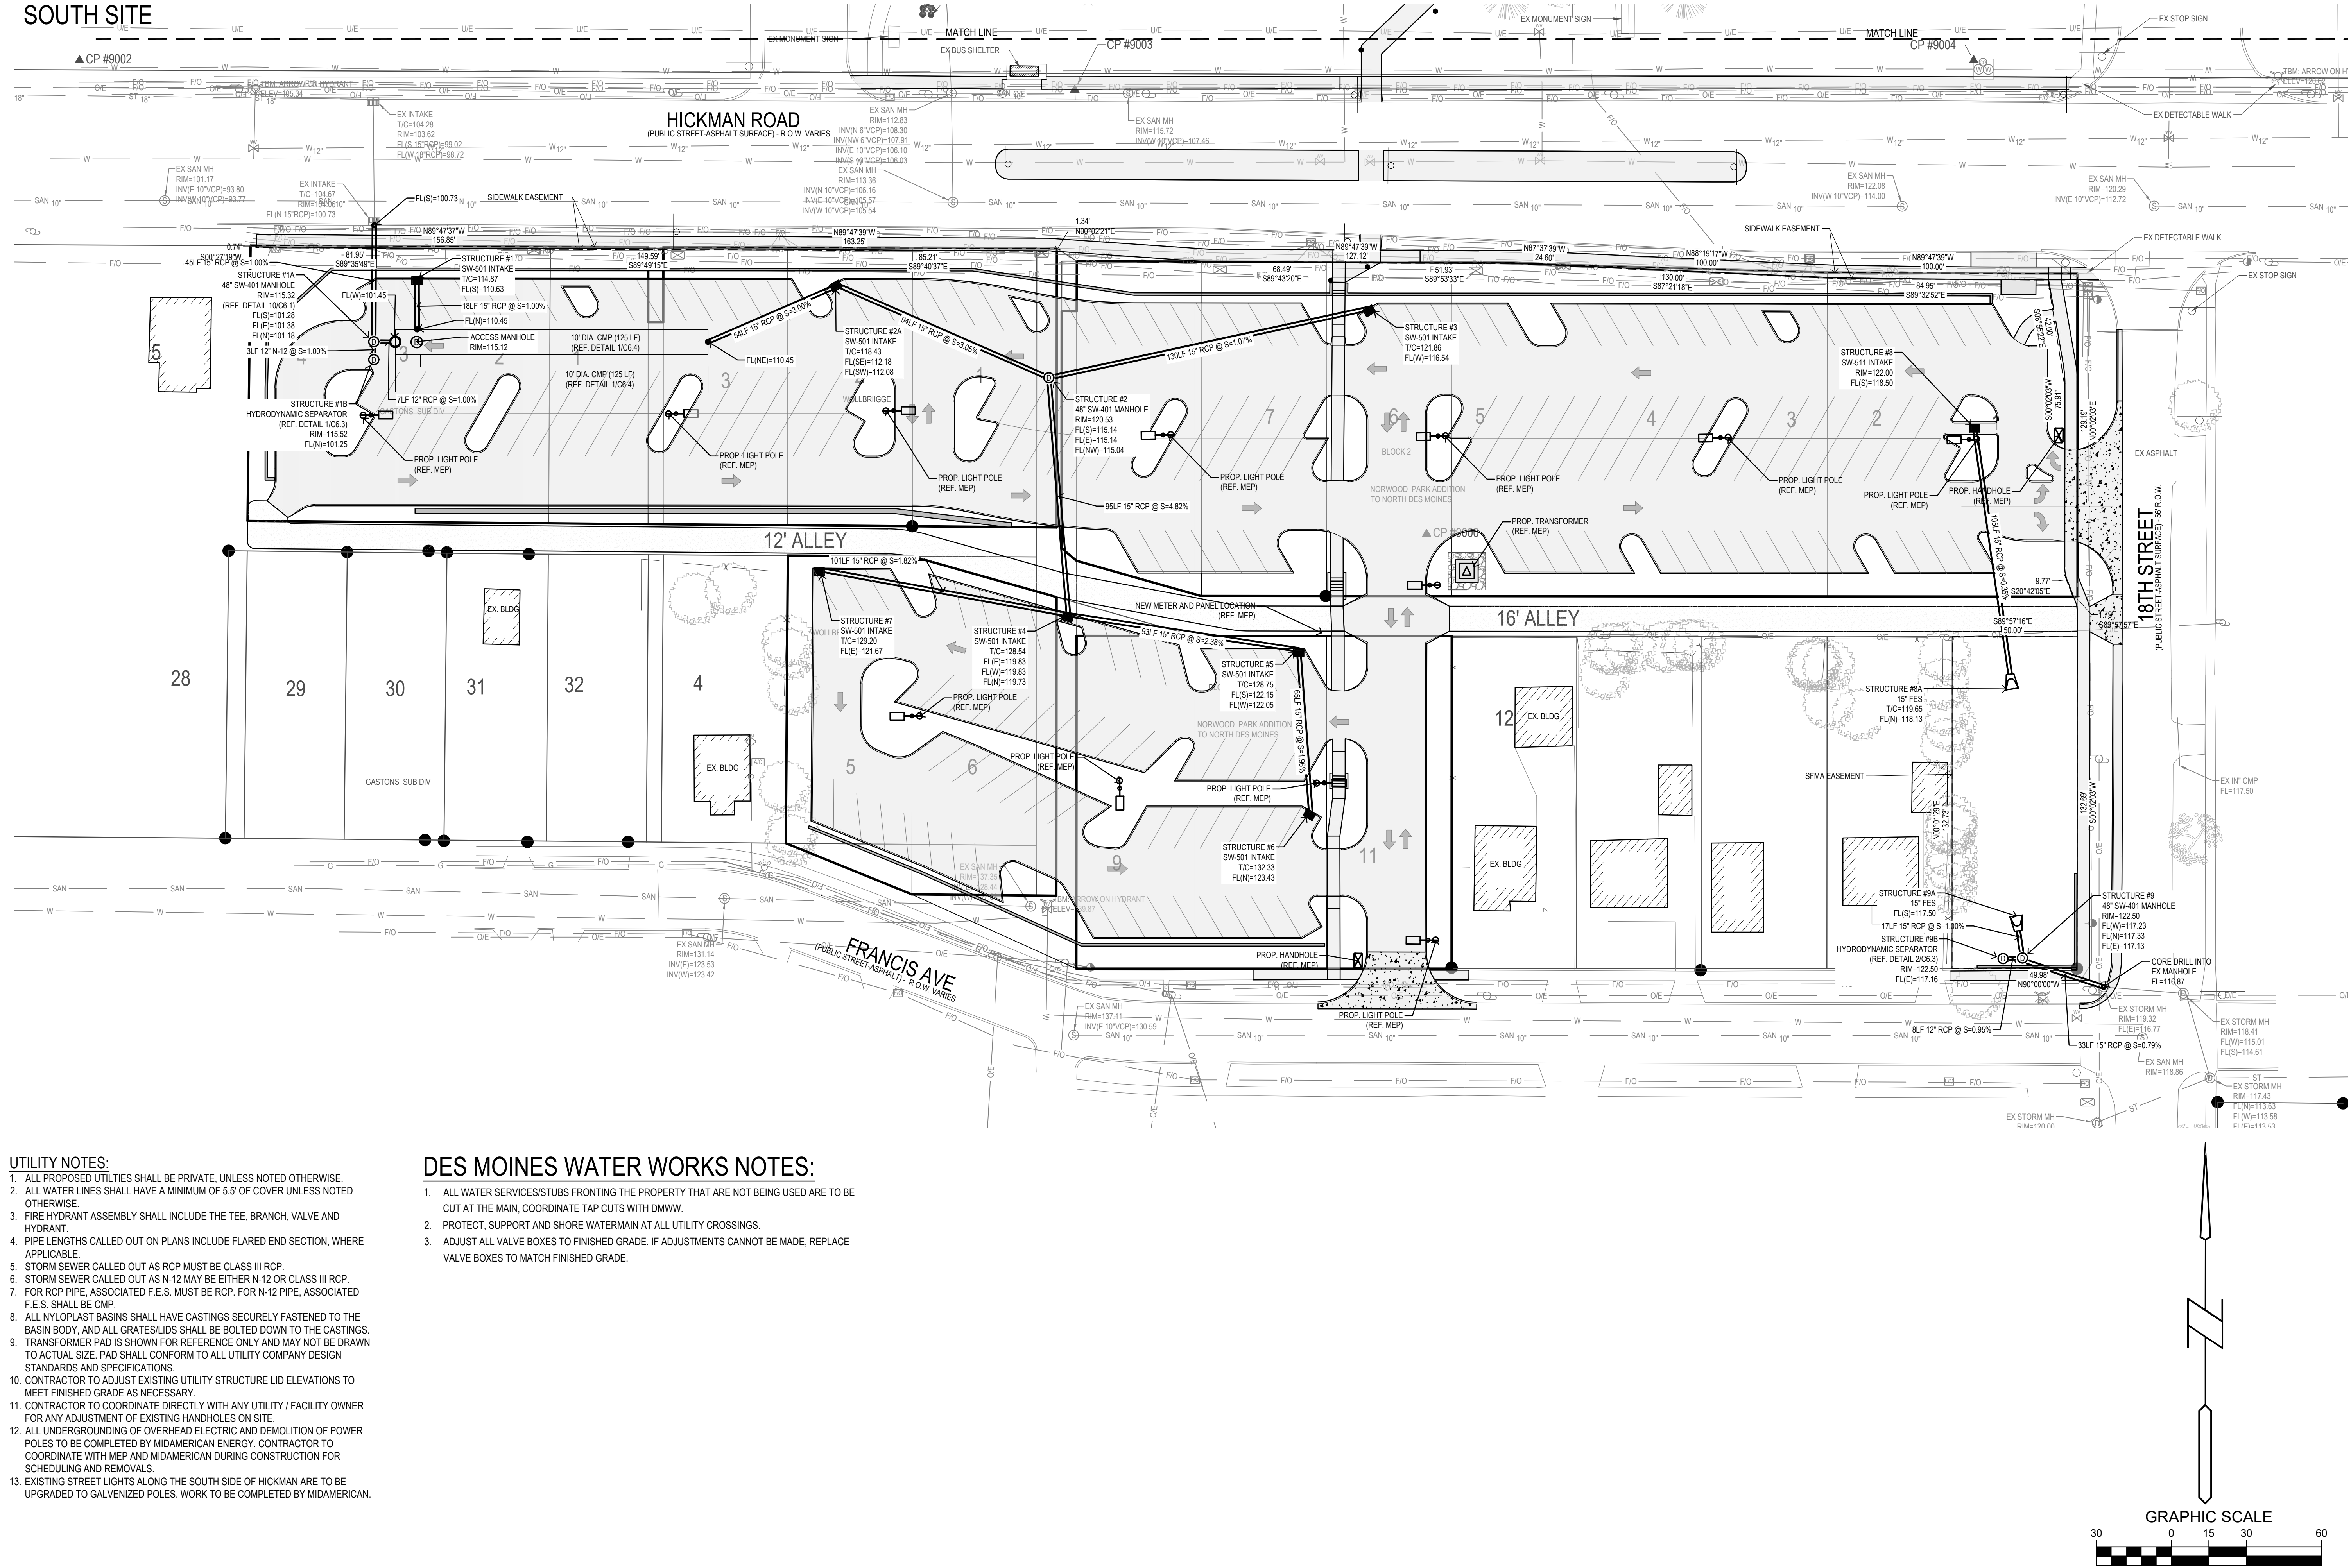

- UTILITY NOTES:
1. ALL PROPOSED UTILITIES SHALL BE PRIVATE, UNLESS NOTED OTHERWISE.
 2. ALL WATER LINES SHALL HAVE A MINIMUM OF 5.5' OF COVER UNLESS NOTED OTHERWISE.
 3. FIRE HYDRANT ASSEMBLY SHALL INCLUDE THE TEE, BRANCH, VALVE AND HYDRANT.
 4. PIPE LENGTHS CALLED OUT ON PLANS INCLUDE FLARED END SECTION, WHERE APPLICABLE.
 5. STORM SEWER CALLED OUT AS RCP MUST BE CLASS III RCP.
 6. STORM SEWER CALLED OUT AS N-12 MAY BE EITHER N-12 OR CLASS III RCP.
 7. FOR RCP PIPE, ASSOCIATED F.E.S. MUST BE RCP. FOR N-12 PIPE, ASSOCIATED F.E.S. SHALL BE CMP.
 8. ALL NYLOPLAST BASINS SHALL HAVE CASTINGS SECURELY FASTENED TO THE BASIN BODY, AND ALL GRATES/LIDS SHALL BE BOLTED DOWN TO THE CASTINGS.
 9. TRANSFORMER PAD IS SHOWN FOR REFERENCE ONLY AND MAY NOT BE DRAWN TO ACTUAL SIZE. PAD SHALL CONFORM TO ALL UTILITY COMPANY DESIGN STANDARDS AND SPECIFICATIONS.
 10. CONTRACTOR TO ADJUST EXISTING UTILITY STRUCTURE LID ELEVATIONS TO MEET FINISHED GRADE AS NECESSARY.
 11. CONTRACTOR TO COORDINATE DIRECTLY WITH ANY UTILITY / FACILITY OWNER FOR ANY ADJUSTMENT OF EXISTING HANDHOLES ON SITE.
 12. ALL UNDERGROUNDING OF OVERHEAD ELECTRIC AND DEMOLITION OF POWER POLES TO BE COMPLETED BY MIDAMERICAN ENERGY. CONTRACTOR TO COORDINATE WITH MEP AND MIDAMERICAN DURING CONSTRUCTION FOR SCHEDULING AND REMOVALS.
 13. EXISTING STREET LIGHTS ALONG THE SOUTH SIDE OF HICKMAN ARE TO BE UPGRADED TO GALVANIZED POLES. WORK TO BE COMPLETED BY MIDAMERICAN.

- DES MOINES WATER WORKS NOTES:
1. ALL WATER SERVICES/STUBS FRONTING THE PROPERTY THAT ARE NOT BEING USED ARE TO BE CUT AT THE MAIN. COORDINATE TAP CUTS WITH DMWW.
 2. PROTECT, SUPPORT AND SHORE WATERMAIN AT ALL UTILITY CROSSINGS.
 3. ADJUST ALL VALVE BOXES TO FINISHED GRADE. IF ADJUSTMENTS CANNOT BE MADE, REPLACE VALVE BOXES TO MATCH FINISHED GRADE.

BISHOP
ENGINEERING +

3501 104th Street, Urbandale, IA 50322 Ph: 515-276-0467

SITE PLAN

BROADLAWNS PARKING LOT EXPANSION

1826 HICKMAN ROAD

DES MOINES, IA 50314

REFERENCE NUMBER:


DRAWN BY:
LCR

REVISION DATE:
1ST CITY SUB: 2026-05-13
2ND CITY SUB: 2026-07-27
90% CD SET: 2026-08-25
100% BID SET: 2026-09-10

PROJECT NUMBER:
240308-1

SHEET NAME:
UTILITY PLAN

SHEET NUMBER:
C4.1

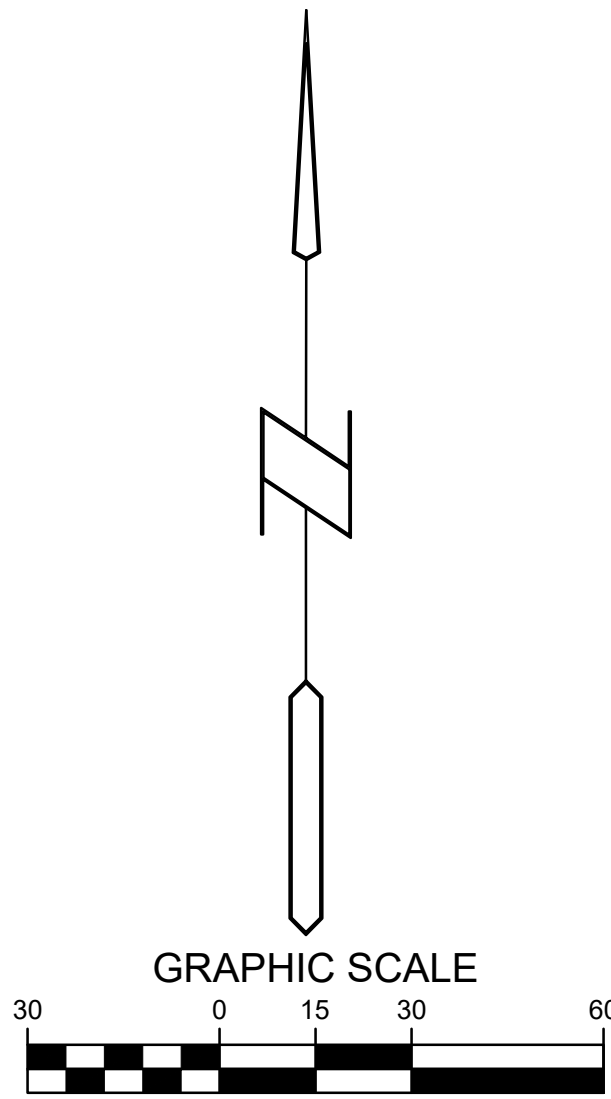




1. ALL PROPOSED UTILITIES SHALL BE PRIVATE, UNLESS NOTED OTHERWISE.
2. ALL WATER LINES SHALL HAVE A MINIMUM OF 5' OF COVER, UNLESS NOTED OTHERWISE.
3. FIRE HYDRANT ASSEMBLY SHALL INCLUDE THE TEE, BRANCH, VALVE AND HYDRANT.
4. PIPE LENGTHS CALLED OUT ON PLANS INCLUDE FLARED END SECTION, WHERE APPLICABLE.
5. STORM SEWER CALLED OUT AS RCP MUST BE CLASS III RCP.
6. STORM SEWER CALLED OUT AS N-12 MAY BE EITHER N-12 OR CLASS III RCP.
7. FOR RCP PIPE, ASSOCIATED F.E.S. MUST BE RCP FOR N-12 PIPE. ASSOCIATED F.E.S. SHALL BE CMP.
8. ALL NYLOPLAST BASINS SHALL HAVE CASTINGS SECURELY FASTENED TO THE BASIN BODY, AND ALL GRATES/ISDS SHALL BE BOLTED DOWN TO THE CASTINGS.
9. TRANSFORMER PAD IS SHOWN FOR REFERENCE ONLY AND MAY NOT BE DRAWN TO ACTUAL SIZE. PAD SHALL CONFORM TO ALL UTILITY COMPANY REQUIREMENTS.
10. CONTRACTOR TO ADJUST EXISTING UTILITY STRUCTURE LID ELEVATIONS TO MEET FINISHED GRADE AS NECESSARY.

1. ALL WATER SERVICES/STUBS FRONTING THE PROPERTY THAT ARE NOT BEING USED ARE TO BE CUT AT THE MAIN. COORDINATE TAP CUTS WITH DMWW.
2. PROTECT, SUPPORT AND SHORE WATERMAIN AT ALL UTILITY CROSSINGS.
3. ADJUST ALL VALVE BOXES TO FINISHED GRADE. IF ADJUSTMENTS CANNOT BE MADE, REPLACE VALVE BOXES TO MATCH FINISHED GRADE.

LANDSCAPE NOTES:

- ALL SODDING/SEEDING & LANDSCAPE PLANTINGS SHALL BE INSTALLED IN ACCORDANCE WITH THE URBAN STANDARD SPECIFICATIONS, UNLESS SPECIFIED OTHERWISE.
- SOD/SEED ALL DISTURBED AREAS WITHIN THE CONTRACT LIMITS, UNLESS NOTED OTHERWISE. SOD/SEED LIMITS SHOWN ON PLAN ARE FOR REFERENCE ONLY. FINAL LIMITS MAY CHANGE BASED ON CONSTRUCTION ACTIVITIES.
- STAKE SOD ON ALL SLOPES 3 : 1 OR GREATER.
- PLANT QUANTITIES ARE FOR CONTRACTORS CONVENIENCE, THE DRAWING SHALL PREVAIL IF A CONFLICT OCCURS.
- ALL PLANT MATERIAL SHALL CONFORM TO THE LATEST EDITION OF THE AMERICAN STANDARD FOR NURSERY STOCK (ANSI Z60.1).
- CONTRACTOR SHALL WARRANTY ALL PLANT MATERIAL FOR A PERIOD OF ONE YEAR FROM THE DATE OF INITIAL ACCEPTANCE.
- FOR WARRANTY PURPOSES, THE DATE OF INITIAL ACCEPTANCE SHALL BE SUBMITTED IN WRITING TO THE OWNER AND/OR OWNERS REPRESENTATIVE AFTER ALL PLANT MATERIALS HAVE BEEN INSTALLED AND REVIEWED BY OWNER OR OWNERS REPRESENTATIVE. PLANT MATERIALS WILL ONLY BE ACCEPTED IF THEY ARE IN AN ALIVE AND THRIVING CONDITION.
- CONDITIONAL ACCEPTANCE OF PLANT MATERIAL MAY BE GIVEN FOR PLANTS INSTALLED IN A DORMANT CONDITION WITH INITIAL ACCEPTANCE OCCURRING THE FOLLOWING SPRING ONCE THEY ARE SHOWN TO BE ALIVE AND THRIVING.
- IT IS THE CONTRACTORS RESPONSIBILITY TO REMOVE IDENTIFICATION TAGS AND CORDS ON ALL PLANT MATERIAL PRIOR TO THE COMPLETION OF THE CONTRACT. IDENTIFICATION TAGS (INCLUDING SIZING INFORMATION) MUST BE LEFT ON UNTIL AFTER ACCEPTANCE BY OWNER OR OWNERS REPRESENTATIVE.
- CONTRACTOR SHALL PLACE SHREDDED HARDWOOD MULCH AROUND ALL TREES, SHRUBS AND GROUND COVER BEDS TO A DEPTH OF 4 INCHES, UNLESS NOTED.
- STAKING AND GUYING OF TREES SHALL BE AT THE DISCRETION OF THE CONTRACTOR BASED ON CURRENT ACCEPTED NURSERY STANDARDS. GENERALLY, TREES IN LARGE OPEN AREAS SUBJECT O SIGNIFICANT WIND SHALL BE STAKED. STAKE AND WRAP TREES IMMEDIATELY AFTER PLANTING. CONTRACTOR SHALL ADJUST AND MAINTAIN GUYING TENSION THROUGHOUT THE PLANT ESTABLISHMENT PERIOD. REMOVE ALL STAKES AND GUY WIRES NO MORE THAN ONE YEAR AFTER INSTALLATION.
- THE LANDSCAPING CONTRACTOR SHALL HAVE ALL UTILITIES LOCATED BEFORE STARTING ANY SITE WORK OR PLANTING. THE CONTRACTOR SHALL BE RESPONSIBLE FOR THE PROTECTION OF ALL EXISTING UTILITIES.
- NO LANDSCAPE MATERIAL SHALL BE SUBSTITUTED WITHOUT THE AUTHORIZATION OF THE LANDSCAPE ARCHITECT.
- ALL EDGING SHALL BE DURAEDGE 3/16" STEEL EDGING - COLOR BLACK, OR APPROVED EQUAL..
- CONTRACTOR SHALL BE RESPONSIBLE MAINTAINING APPROPRIATE LEVEL OF WATERING FOR ALL NEW PLANTS FOR A PERIOD OF 30 DAYS.
- ALL SHRUB AND PERENNIAL PLANTING BEDS SHALL BE MULCHED WITH 4" THICK SHREDDED HARDWOOD MULCH.
- ALL BEDS TO RECEIVE GRANULAR PRE-EMERGENT WEED CONTROL BEFORE AND AFTER MULCH IS INSTALLED.
- ALL LANDSCAPE ISLANDS CONTAINING TREES SHALL PROVIDE THE REQUIRED SOIL VOLUME TO A MINIMUM DEPTH OF 3 FEET IN ACCORDANCE WITH CHAPTER 135-7.3.3. REQUIRED SOIL VOLUME SHALL CONSIST OF SUITABLE, UNCOMPACTED PLANTING SOIL CAPABLE OF SUPPORTING HEALTHY TREE GROWTH. CONSTRUCTION DEBRIS, AGGREGATE BASE, HEAVILY COMPACTED SUBGRADE, AND OTHER UNSUITABLE MATERIAL SHALL NOT BE INCLUDED IN THE REQUIRED SOIL VOLUME. WHERE EXISTING SOILS DO NOT MEET THESE CONDITIONS, UNSUITABLE MATERIAL SHALL BE EXCAVATED AND REPLACED WITH SUITABLE PLANTING SOIL.

LEGEND

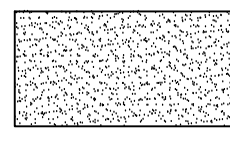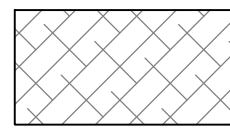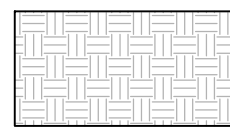- **SOD:** PROVIDE AND INSTALL SOD FROM LOCAL SUPPLIERS. AREAS TO BE SODDED MUST BE FREE OF ALL CONSTRUCTION DEBRIS AND ANY DIRT CLUMPS OVER 1" IN DIAMETER. THOROUGHLY WATER SOD UPON INSTALLATION. CONTRACTOR TO MAINTAIN WATERING UNTIL SOD IS ESTABLISHED (ROOTS KNITTED INTO SUBSURFACE)
- **SEED:** MIX TO BE "SUPER TURF II" BY UNITED SEEDS (OR APPROVED EQUAL). SEED AT A RATE OF 440 LBS PER ACRE. SEEDING DATES, SITE PREPARATION, SEEDING INSTALLATION, WATER REQUIREMENTS, FERTILIZING, AND MOWING PER UNITED SEEDS TECH BULLETIN FOR SEED TYPE. OVERSEEDING (IF REQUIRED) TO BE INSTALLED AT 220 LBS PER ACRE.
- **SHREDDED HARDWOOD MULCH**

PLANT SCHEDULE

CODE	QTY	COMMON NAME	BOTANICAL NAME	SIZE	CONTAINER	REMARKS
DECIDUOUS TREES						
AX	6	Autumn Splendor Arnold Buckeye	Aesculus x arnoldiana 'Autumn Splendor'	2" Cal.	B&B	MATCHED SPECIMENS
BN	6	Heritage River Birch	Betula nigra 'Cully'	2" Cal.	B&B	MATCHED SPECIMENS (STANDARD FORM)
GB	6	Maidenhair Tree	Ginkgo biloba	2" Cal.	B&B	MATCHED SPECIMENS
GE	6	Stately Manor Kentucky Coffeetree	Gymnocladus dioicus 'Stately Manor'	2" Cal.	B&B	MATCHED SPECIMENS
LT	6	Tulip Poplar	Liriodendron tulipifera	2" Cal.	B&B	MATCHED SPECIMENS
NS	6	Tupelo	Nyssa sylvatica	2" Cal.	B&B	MATCHED SPECIMENS
PB	7	Bloodgood London Plane Tree	Platanus x acerifolia 'Bloodgood'	2" Cal.	B&B	MATCHED SPECIMENS
QB	7	Swamp White Oak	Quercus bicolor	2" Cal.	B&B	MATCHED SPECIMENS
QE	6	Northern Pin Oak	Quercus ellipsoidalis	2" Cal.	B&B	MATCHED SPECIMENS
QM	6	Chinkapin Oak	Quercus muehlenbergii	2" Cal.	B&B	MATCHED SPECIMENS
TD	7	Bald Cypress	Taxodium distichum	2" Cal.	B&B	MATCHED SPECIMENS
TA	9	Redmond American Linden	Tilia americana 'Redmond'	2" Cal.	B&B	MATCHED SPECIMENS
UP	6	Lacebark Elm	Ulmus parvifolia	2" Cal.	B&B	MATCHED SPECIMENS
EVERGREEN TREES						
AC	4	White Fir	Abies concolor	6" Ht.	B&B	FULL FORM TO GROUND
ORNAMENTAL TREES						
AB	3	Trident Maple	Acer buergerianum	1.5" Cal.	B&B	MATCHED SPECIMENS
CA3	3	American Hornbeam	Carpinus caroliniana	1.5" Cal.	B&B	MATCHED SPECIMENS
CL	3	Eastern Redbud Single Stem	Cercis canadensis	1.5" Cal.	B&B	MATCHED SPECIMENS
CR	3	Chinese Fringe Tree	Chionanthus retusus	1.5" Cal.	B&B	MATCHED SPECIMENS
CC	7	Thornless Cockspur Hawthorn	Crataegus crus-galli inermis	1.5" Cal.	B&B	MATCHED SPECIMENS
OV	6	American Hophornbeam	Ostrya virginiana	1.5" Cal.	B&B	MATCHED SPECIMENS
PV2	6	Vanessa Persian Parrotia	Parrotia persica 'Vanessa'	1.5" Cal.	B&B	MATCHED SPECIMENS
SHRUBS						
AM	73	Viking Black Chokeberry	Aronia melanocarpa 'Viking'	5 gal.	CONT	FULL FORM - MATCHED
CA2	79	Hummingbird Summersweet	Clethra alnifolia 'Hummingbird'	5 gal.	CONT	FULL FORM - MATCHED
CS	9	Cardinal Red Twig Dogwood	Cornus sericea 'Cardinal'	5 gal.	CONT	FULL FORM - MATCHED
CF2	9	Yellow Twig Dogwood	Cornus sericea 'Flaviramea'	5 gal.	CONT	FULL FORM - MATCHED
HO	15	Snow Queen Oakleaf Hydrangea	Hydrangea quercifolia 'Snow Queen'	5 gal.	CONT	FULL FORM - MATCHED
IV	54	Red Sprite Winterberry	Ilex verticillata 'Red Sprite'	5 gal.	CONT	FULL FORM - MATCHED
IM	72	Merlot Sweetspire	Itea virginica 'Merlot'	3 gal.	CONT	FULL FORM - MATCHED
PO	64	Little Devil™ Dwarf Ninebark	Physocarpus opulifolius 'Little Devil'	5 gal.	CONT	FULL FORM - MATCHED
RA2	76	Alpine Currant	Ribes alpinum	5 gal.	CONT	FULL FORM - MATCHED
TH	21	Hicks Anglo-Japanese Yew	Taxus x media 'Hicksii'	5 gal.	CONT	FULL FORM - MATCHED
GRASSES						
AB2	15	Blackhawks Big Bluestem	Andropogon gerardii 'Blackhawks'	1 gal.	CONT	FULLY ROOTED IN CONTAINER
CK	27	Karl Foerster Feather Reed Grass	Calamagrostis x acutiflora 'Karl Foerster'	1 gal.	CONT	FULLY ROOTED IN CONTAINER
PN	21	Northwind Switch Grass	Panicum virgatum 'Northwind'	1 gal.	CONT	FULLY ROOTED IN CONTAINER
SB2	54	Blaze Little Bluestem	Schizachyrium scoparium 'Blaze'	1 gal.	CONT	FULLY ROOTED IN CONTAINER
SI	12	Indian Steel Indian Grass	Sorghastrum nutans 'Indian Steel'	1 gal.	CONT	FULLY ROOTED IN CONTAINER
SH	12	Prairie Dropseed	Sporobolus heterolepis	1 gal.	CONT	FULLY ROOTED IN CONTAINER
GROUNDCOVERS						
JB	279	Blue Rug Juniper	Juniperus horizontalis 'Blue Rug'	1 gal.	CONT	FULLY ROOTED IN CONTAINER

GENERAL LANDSCAPE REQUIREMENTS


- SITE TREE REQUIREMENT**
TOTAL SQUARE FOOTAGE OF PROJECT AREA128,328 SF
REQUIRED CANOPY COVERAGE(15%)19,249 SF
CANOPY COVERAGE PROVIDED (117 TREES)117,000 SF
- STREET TREE REQUIREMENT**
18TH STREET: (278 LF FRONTAGE-142 LF DRIVE/SPACE/ALLEY) /30 =5 TREES
TOTAL STREET TREES PROVIDED7 TREES
- FRONTAGE BUFFER REQUIREMENTS**
HICKMAN RD:
 - REQUIRED SHADE TREES: (730 LF/ 30)24 TREES
 - SHADE TREES PROVIDED:24 TREES
 - REQUIRED SHRUBS/GRASSES: (708-21 LF BUS STOP/STAIR/ 3)229 SHRUBS
 - SHRUBS/GRASSES PROVIDED:231 SHRUBS
- FRANCIS AVENUE:**
 - REQUIRED SHADE TREES: (276-26 LF DRIVE/ 30)9 TREES
 - SHADE TREES PROVIDED: (2 FOR VISION TRIANGLES)7 TREES
 - REQUIRED SHRUBS/GRASSES: (220/ 3)74 SHRUBS
 - SHRUBS/GRASSES PROVIDED: (- 6 FOR VISION TRIANGLES)72 SHRUBS
- 18TH STREET:**
 - REQUIRED SHRUBS/GRASSES: (108-36 LF DRIVE/WALK/ 3)24 SHRUBS
 - SHRUBS/GRASSES PROVIDED: (- 7 FOR VISION TRIANGLES)17 SHRUBS
- ALLEYS:**
 - REQUIRED SHADE TREES: (466-11 LF DRIVE/ 40)12 TREES
 - SHADE TREES PROVIDED:12 TREES
 - REQUIRED SHRUBS/GRASSES: (466-11 LF DRIVE/ 3)152 SHRUBS
 - SHRUBS/GRASSES PROVIDED:153 SHRUBS
- INTERIOR PARKING LOT REQUIREMENTS**
SF OF CANOPY COVERAGE REQUIRED: (95,620 SF X 0.3)28,686 SF
PROVIDED INTERIOR SHADE COVERAGE: (47 TREES x 1,000SF)47,000 SF
- SIDE/REAR BUFFER SCREENING REQUIREMENTS**
TOTAL LENGTH OF SIDE BUFFER358 LF
REQUIRED OVERSTORY TREES (1 / 40 LF)9 TREES
REQUIRED SHRUBS (1 / 3 LF)120 SHRUBS

TREE MITIGATION REQUIREMENTS

SIZE REMOVED	TOTAL TREES	REPLACEMENT RATIO	REQ. REPLACEMENTS
12" - 17"	2	1:1	2
18" - 23"	2	1:2	4
24" - 29"	2	1:3	6
30" - 35"	-	1:4	-
36" - 41"	-	1:5	-
42" - 47"	-	1:6	-
60"	1	1:9	9

FOR EVERY 6" INCREMENT ABOVE, ONE ADDITIONAL REPLACEMENT TREE SHALL BE ADDED


TOTAL TREES REQUIRED FOR MITIGATION	21
TOTAL TREES SHOWN ON PLAN FOR MITIGATION PURPOSES	21

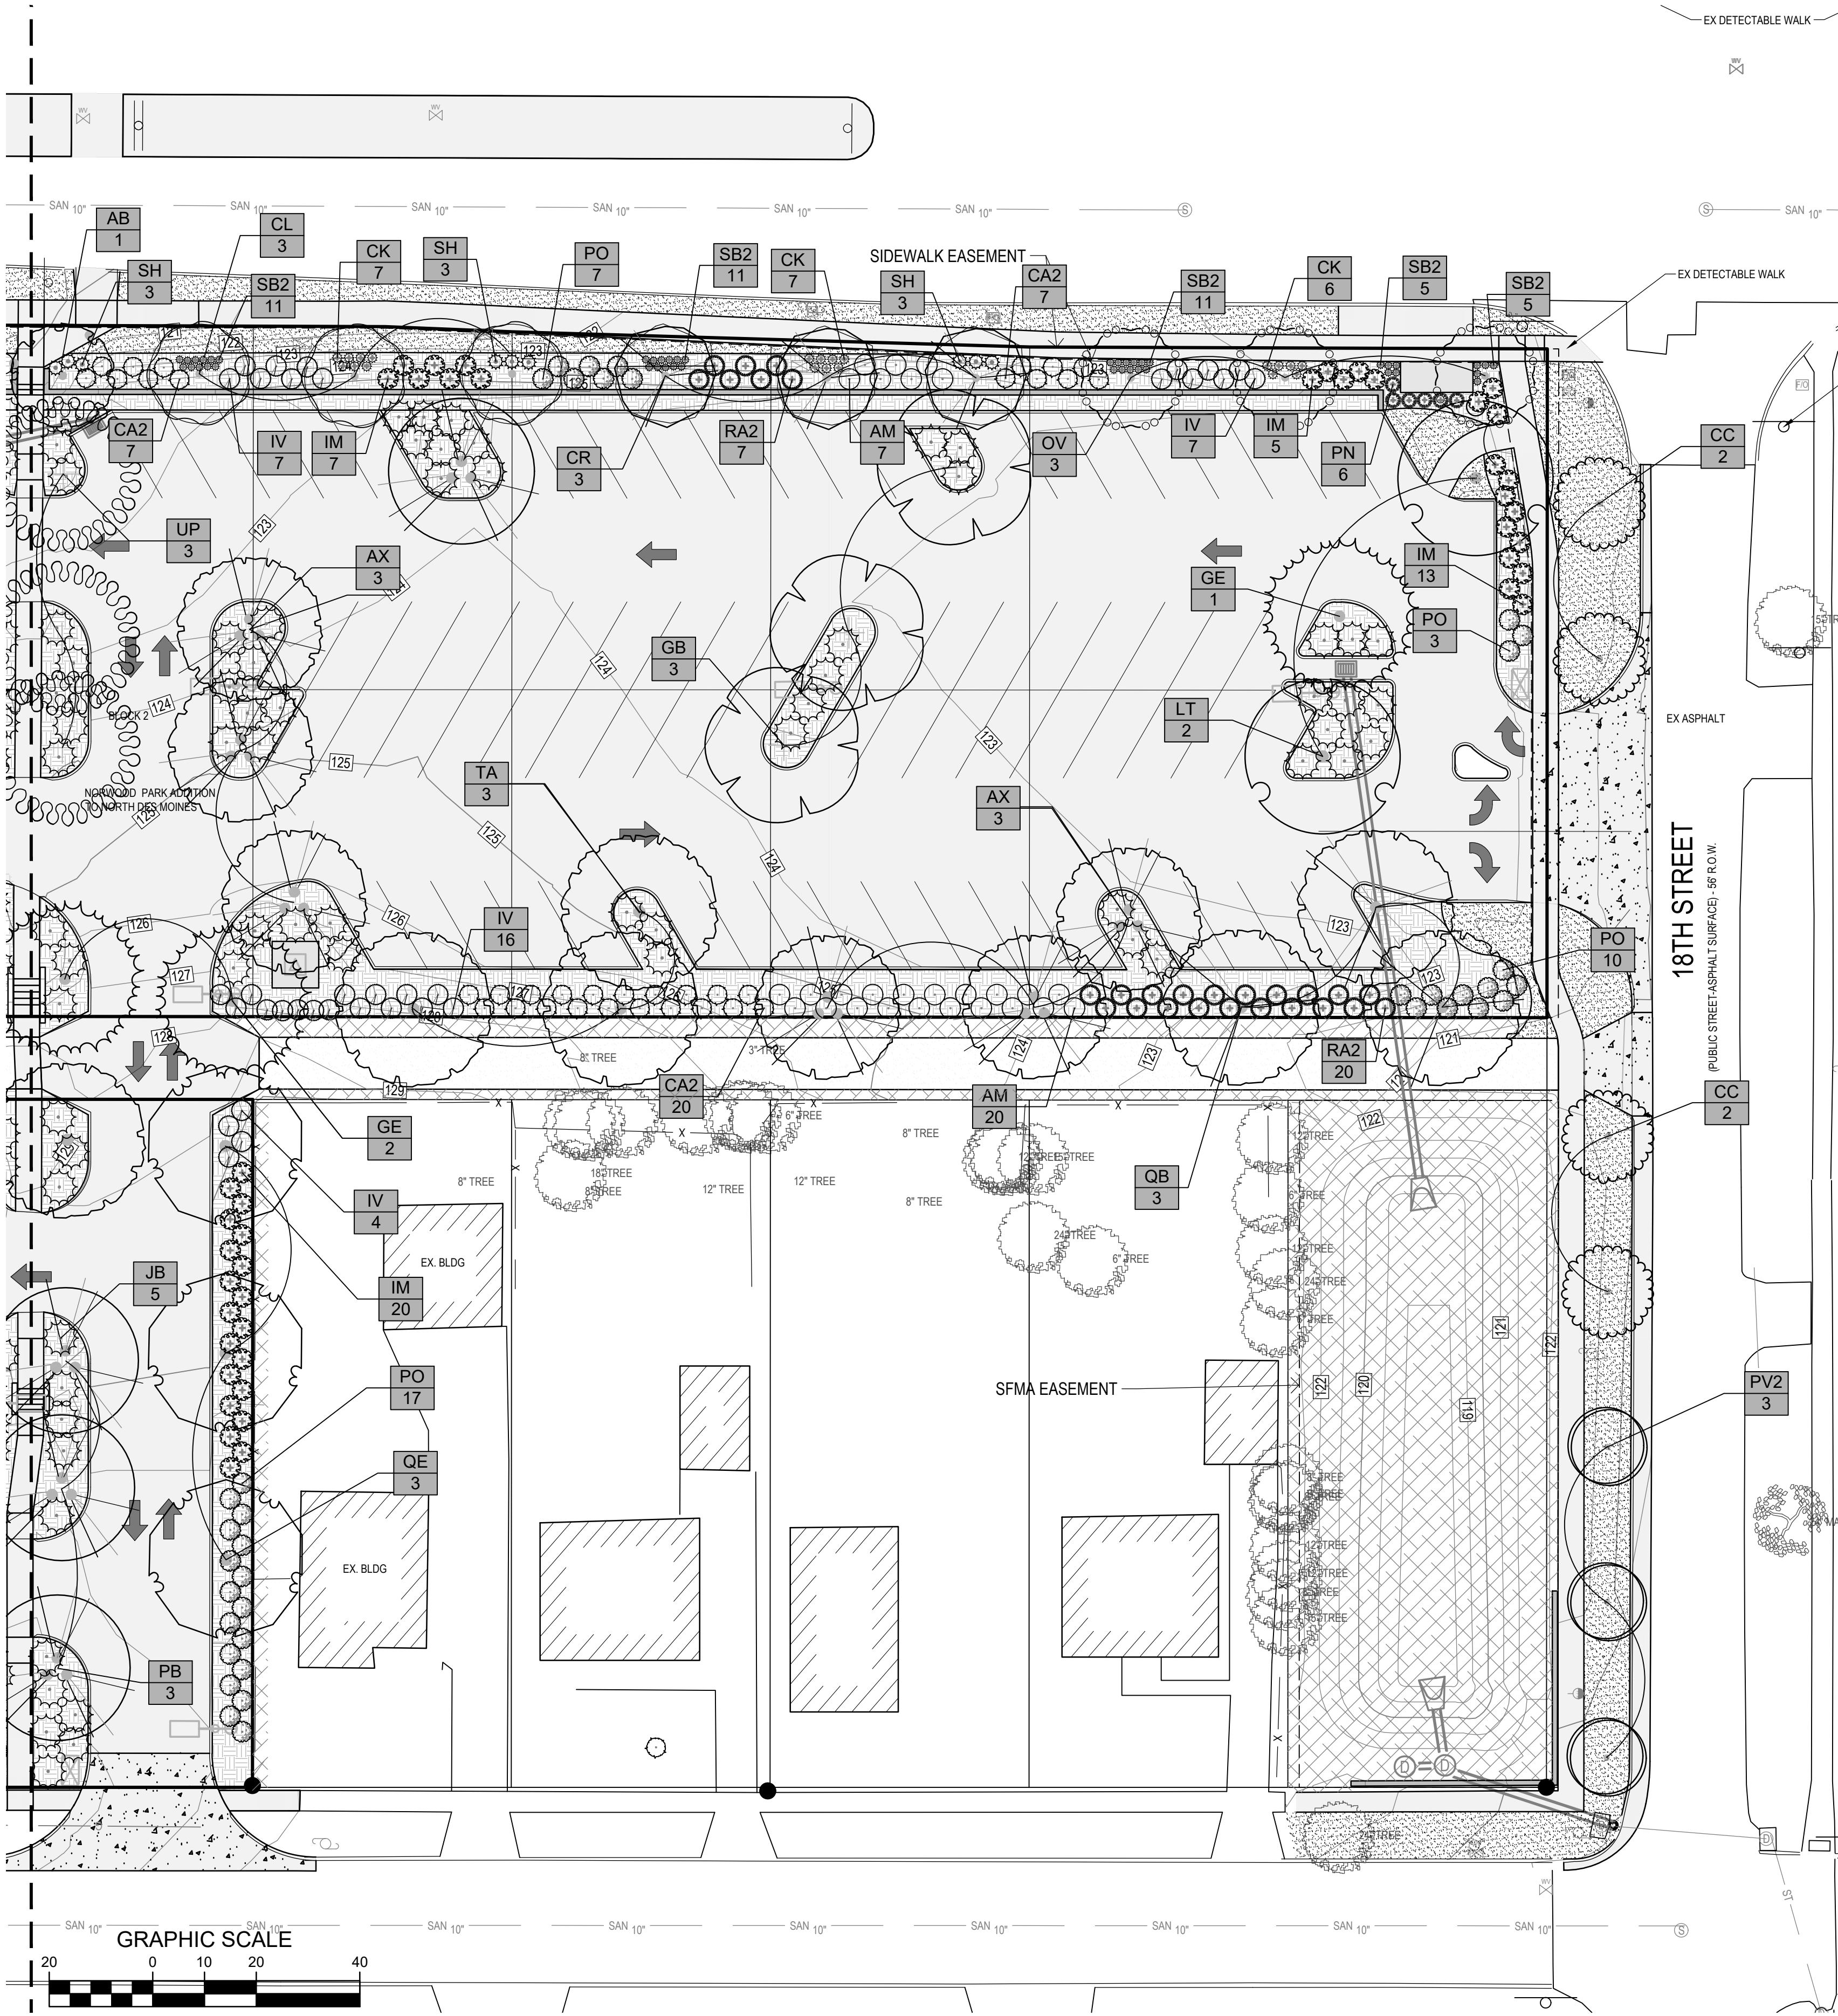

LANDSCAPE PLAN - EAST

I HEREBY CERTIFY THAT THESE PLANS AND SPECIFICATIONS WERE PREPARED BY ME OR UNDER MY DIRECT PERSONAL SUPERVISION AND THAT I AM A DULY LICENSED PROFESSIONAL LANDSCAPE ARCHITECT UNDER THE LAWS OF THE STATE OF IOWA. IOWA REGISTRATION NO. 700.
BY: DOUGLAS M. ROONEY LICENSE RENEWAL DATE: JUNE 30, 2026

SIGNED: _____ DATE: _____

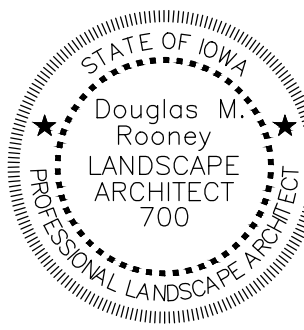

SITE PLAN
BROADLAWNS PARKING LOT EXPANSION
1826 HICKMAN ROAD
DES MOINES, IA 50314

REFERENCE NUMBER:


DRAWN BY:
LCR

REVISION DATE:
1ST CITY SUB: 2026-05-13
2ND CITY SUB: 2026-07-27
90% CD SET: 2026-08-25
100% BID SET: 2026-09-10



PROJECT NUMBER:
240308-1

SHEET NAME:
LANDSCAPE
PLAN
EAST



SHEET NUMBER:
C5.1

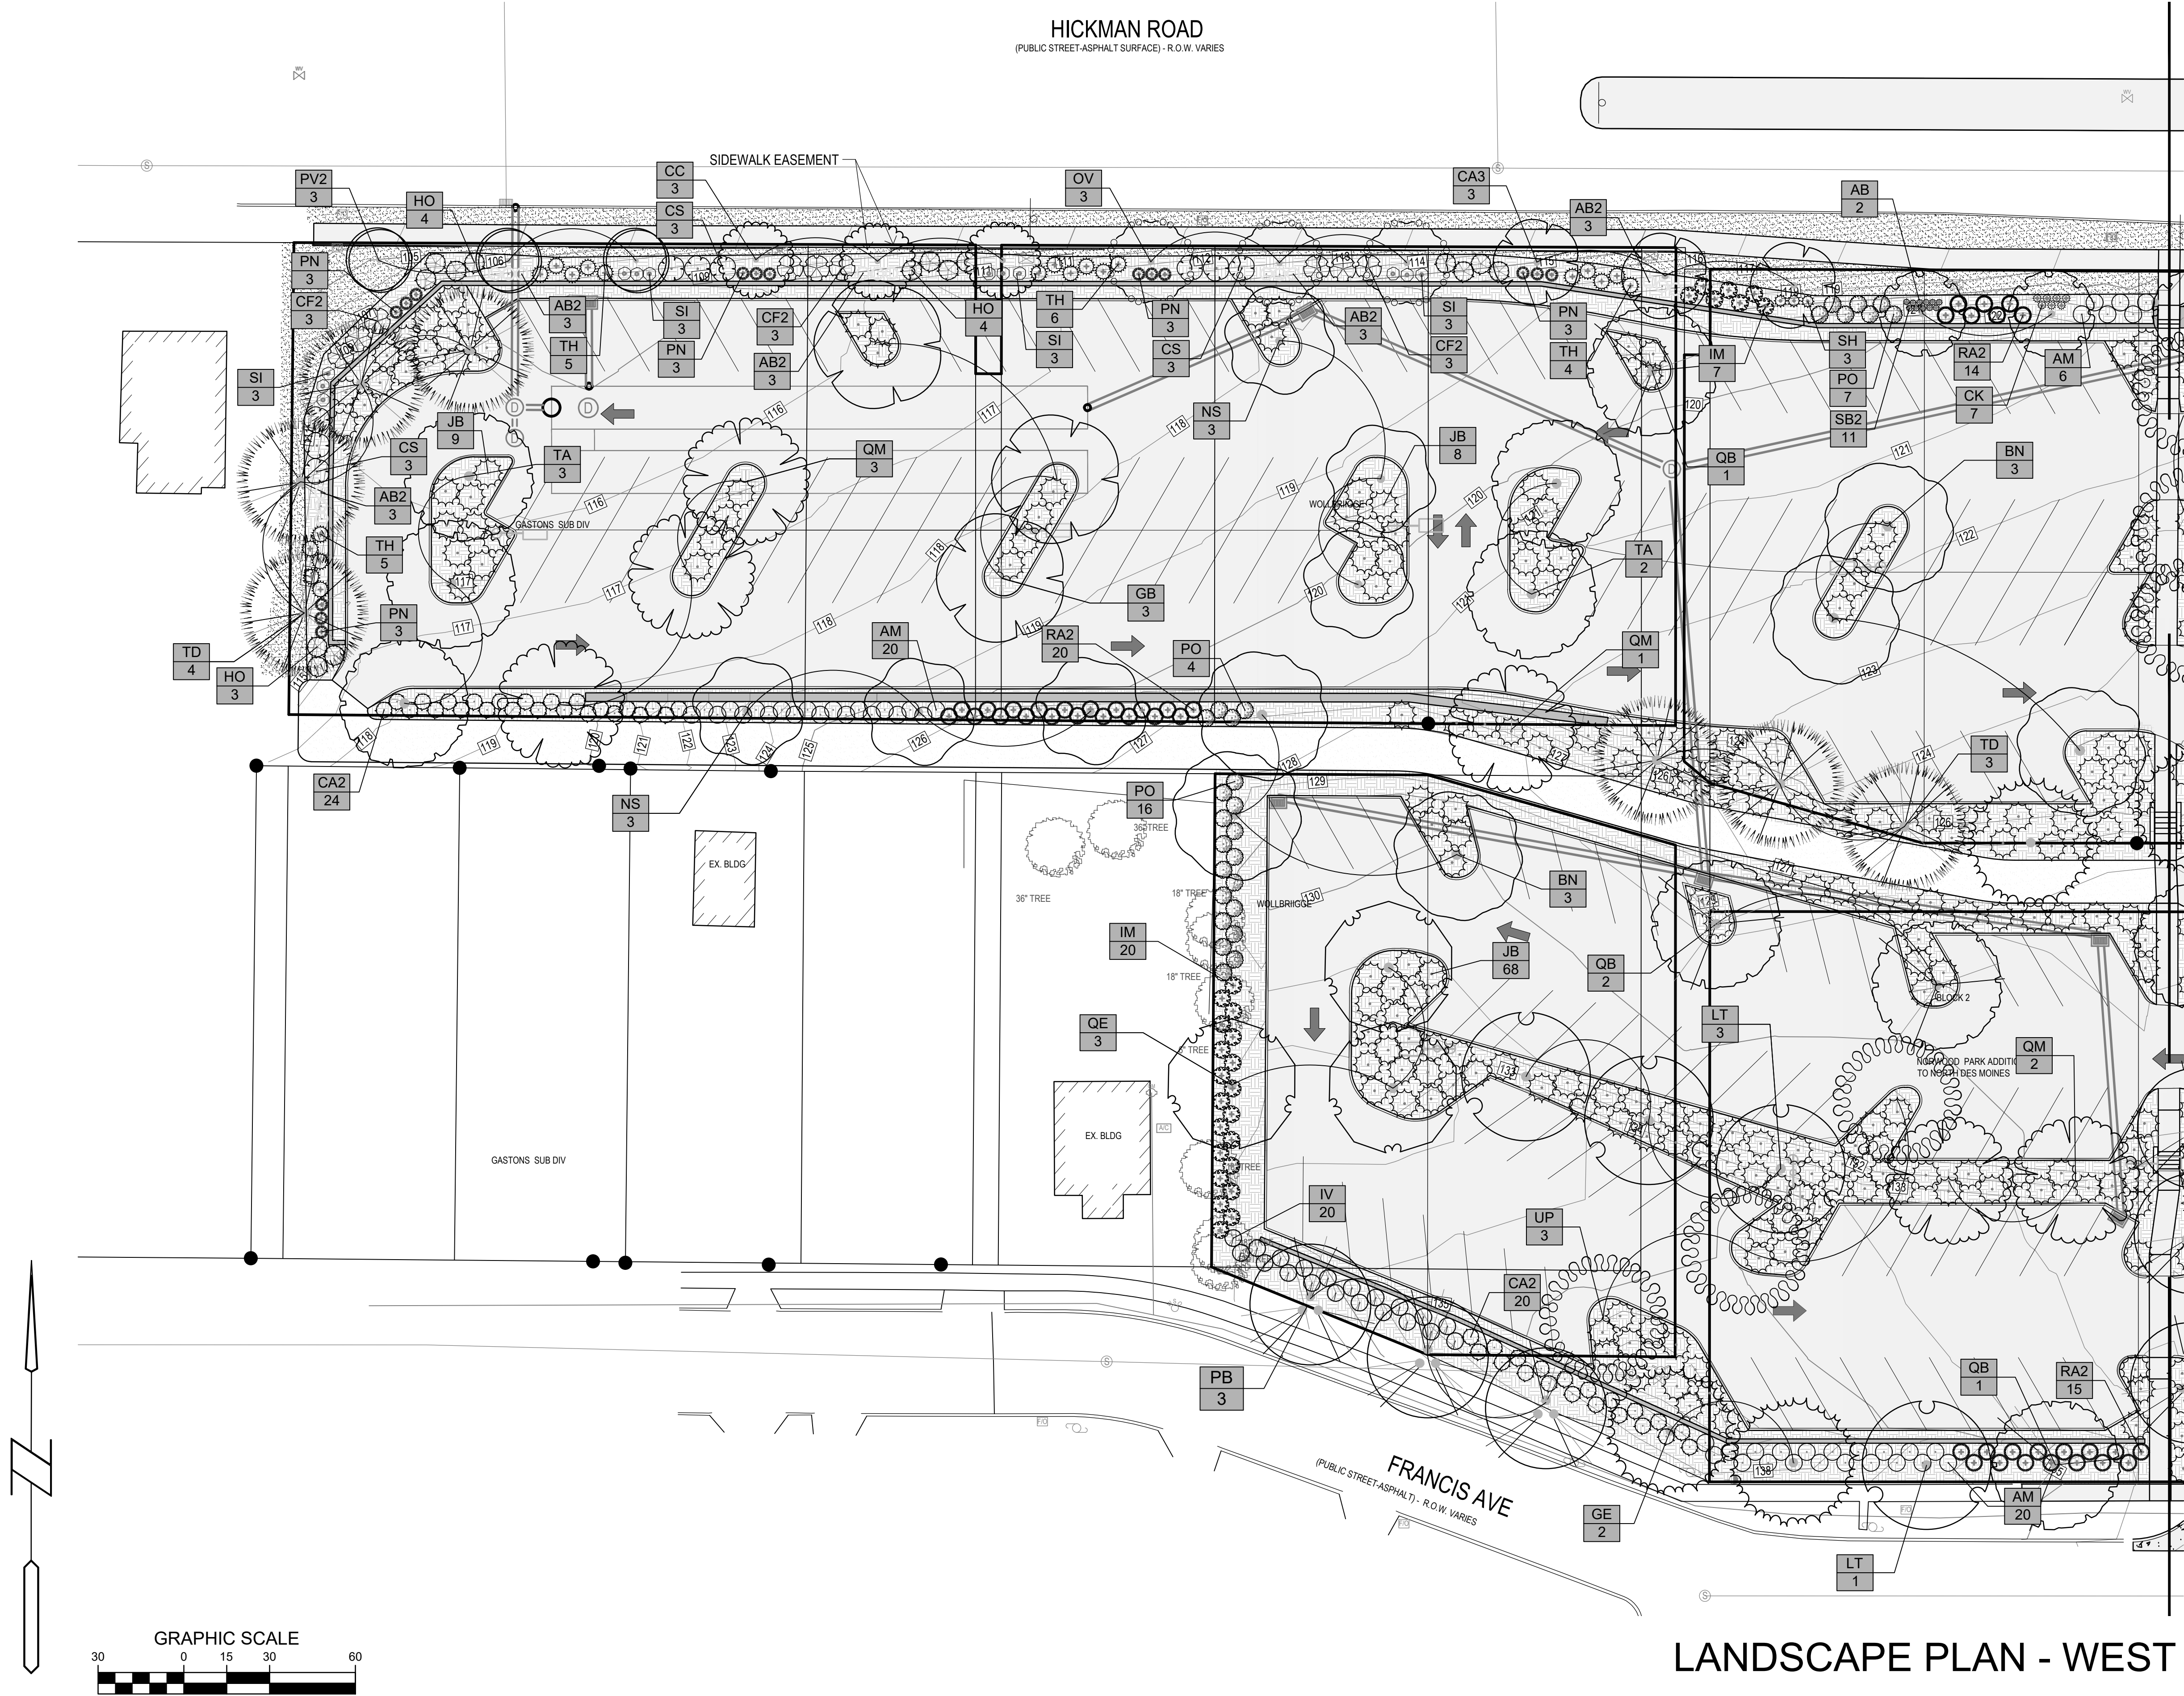

LANDSCAPE PLAN - WEST

 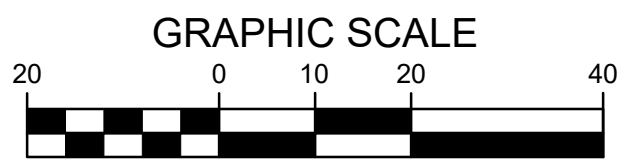


NORTH OF HICKMAN CONNECTOR WALK

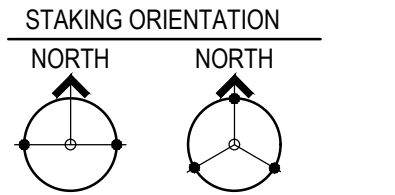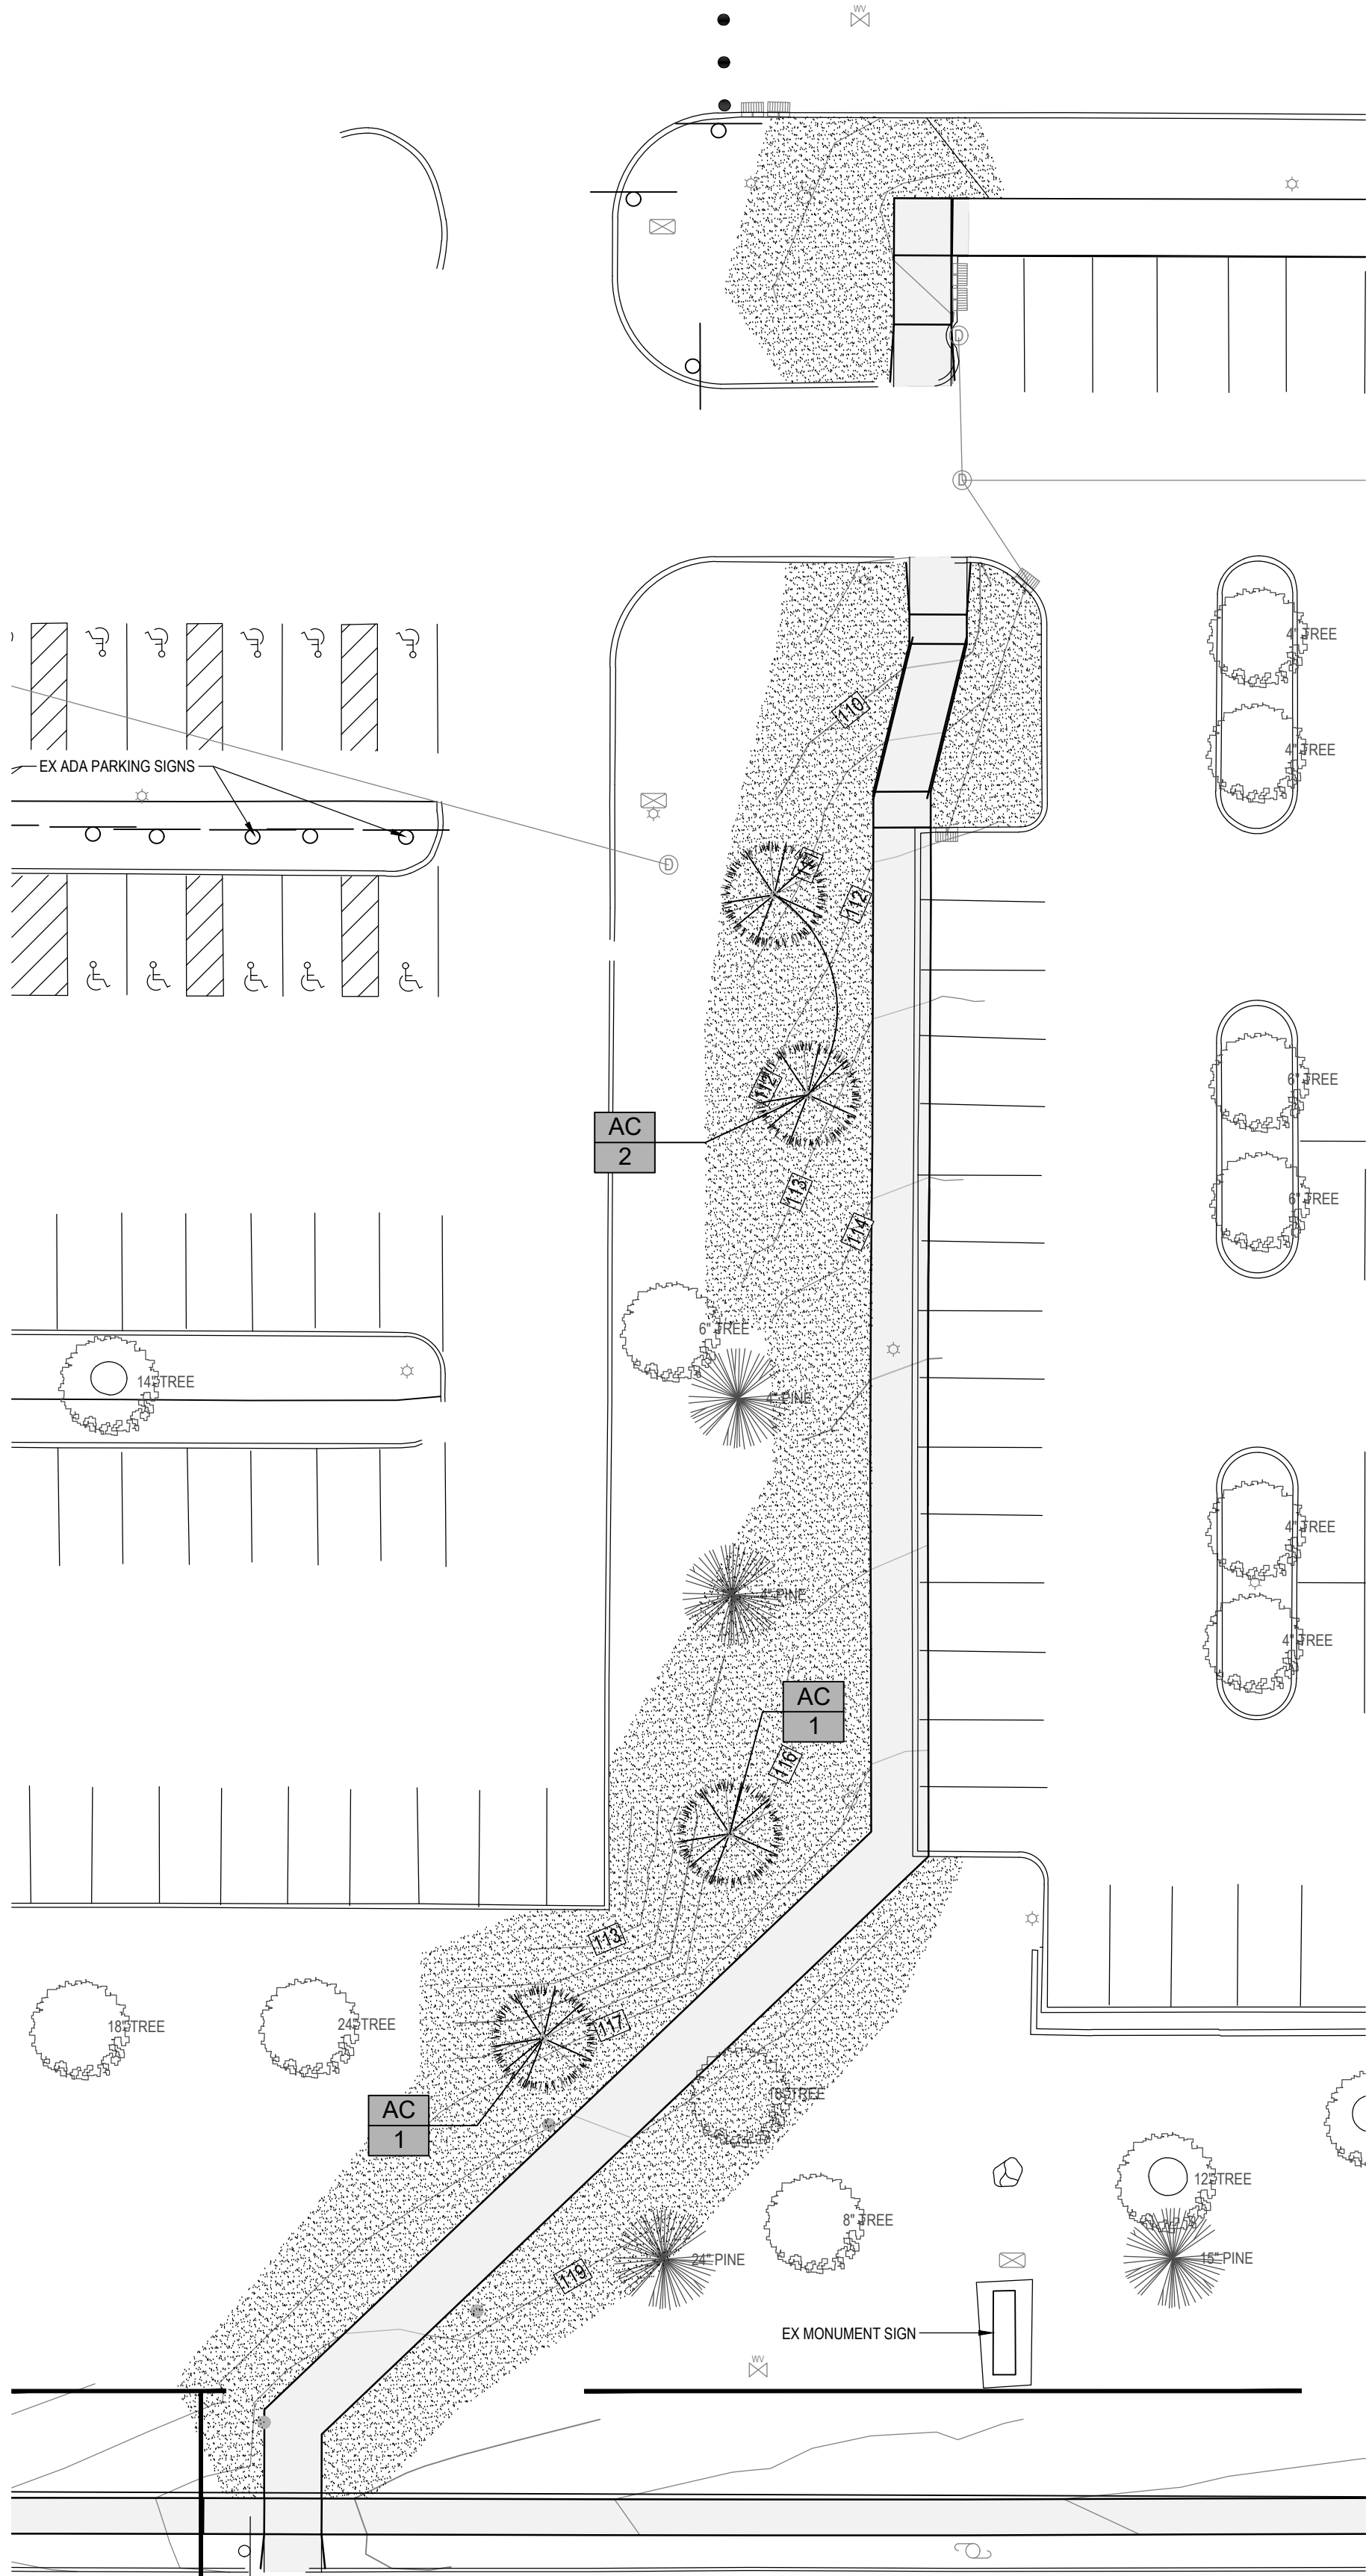


2 STAKES - 3" CAL. & LESS
3 STAKES - GREATER THAN 3" CAL.

USE HOSE GUARDS AROUND TRUNK ON STAKING WIRE. TIE WIRE TO STEEL POSTS PLACED OUTSIDE PLANT PIT..

LEAVE STAKES IN PLACE NO MORE THAN 1 YEAR FROM INSTALLATION. CONTRACTOR RESPONSIBLE FOR REMOVAL.

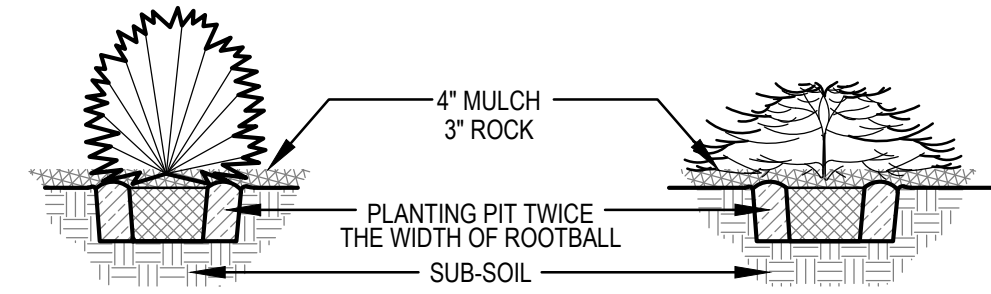


DECIDUOUS SHRUB DETAIL EVERGREEN SHRUB DETAIL

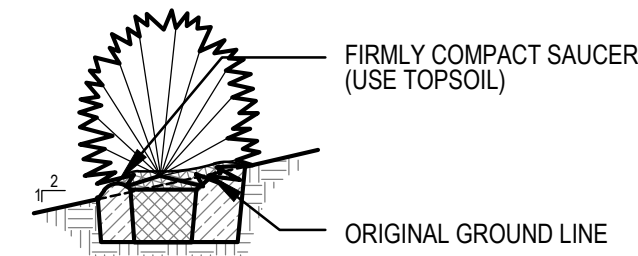

PLANTING ON SLOPES

3 SHRUB PLANTING (TYP)

C-5.2 SCALE: NOT TO SCALE

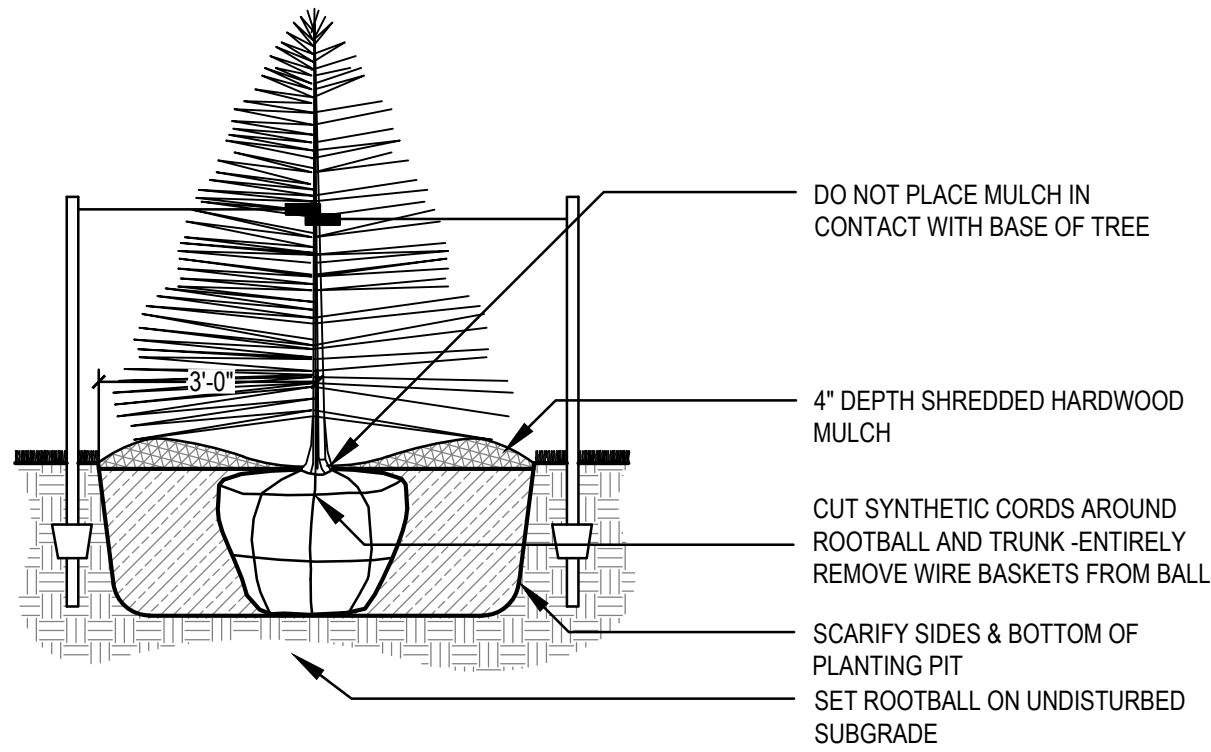


2 EVERGREEN TREE PLANTING (B&B)

C-5.2 SCALE: NOT TO SCALE

- NOTES:
- CONTACT THE MUNICIPAL FORESTRY DIVISION PRIOR TO PLANTING IN THE PUBLIC R.O.W. AT 515-283-4950.
 - ALL WIRE, TWINE, AND BURLAP SHALL BE REMOVED FROM THE ROOTBALL OF STREET TREES PRIOR TO PLANTING.
 - NO STAKING OF STREET TREES IS ALLOWED.

- STEP 1 - PEEL BACK ROPE/BURLAP/CAGE AND REMOVE SUFFICIENT SOIL TO EXPOSE ROOT FLARE.
- STEP 2 - MEASURE FROM ROOT FLARE TO BOTTOM OF ROOT BALL.
- STEP 3 - DIG HOLE TO DEPTH WHERE TOPMOST ROOTS ARE BURIED 1-2 INCHES AND THE ROOT FLARE SITS SLIGHTLY ABOVE GROUND LEVEL. DIG A HOLE 2-3 TIMES WIDER THAN THE DIAMETER OF THE ROOT BALL WITH SLOPING SIDES TO ALLOW FOR PROPER ROOT GROWTH.
- STEP 4 - REMOVE LOWER THIRD OF WIRE CAGE.
- STEP 5 - SET TREE IN HOLE. SUPPORT WITH SOME SOIL. ENSURE THAT IT'S STRAIGHT, THEN REMOVE ENTIRE WIRE CAGE AND TOP TWO-THIRDS OF BURLAP.
- STEP 6 - BACKFILL WITH TWO-THIRDS OF LOOSE NATIVE SOIL (UNLESS IT'S ALL CLAY) AND USE WATER TO SETTLE. DO NOT TAMP OR STEP ON SOIL.
- STEP 7 - BACKFILL BALANCE AND WATER AGAIN. EXCESS SOIL MAY BE USED TO CREATE A BERM/SAUCER OUTSIDE OF ROOT BALL.
- STEP 8 - ADD 2-4 INCHES OF WOOD MULCH, LEAVING A 1- TO 2-INCH CLEARANCE BETWEEN THE MULCH AND THE TRUNK.
- STEP 9 - WATER A FINAL TIME.
- STEP 10 - IF NECESSARY, PLACE TWO OPPOSING STEEL T-STAKES OUTSIDE THE ROOT BALL WITH ARBOR TIE SECURING TREE. TIES PREFERRED ON LOWER HALF OF TRUNK TO ALLOW MOVEMENT.

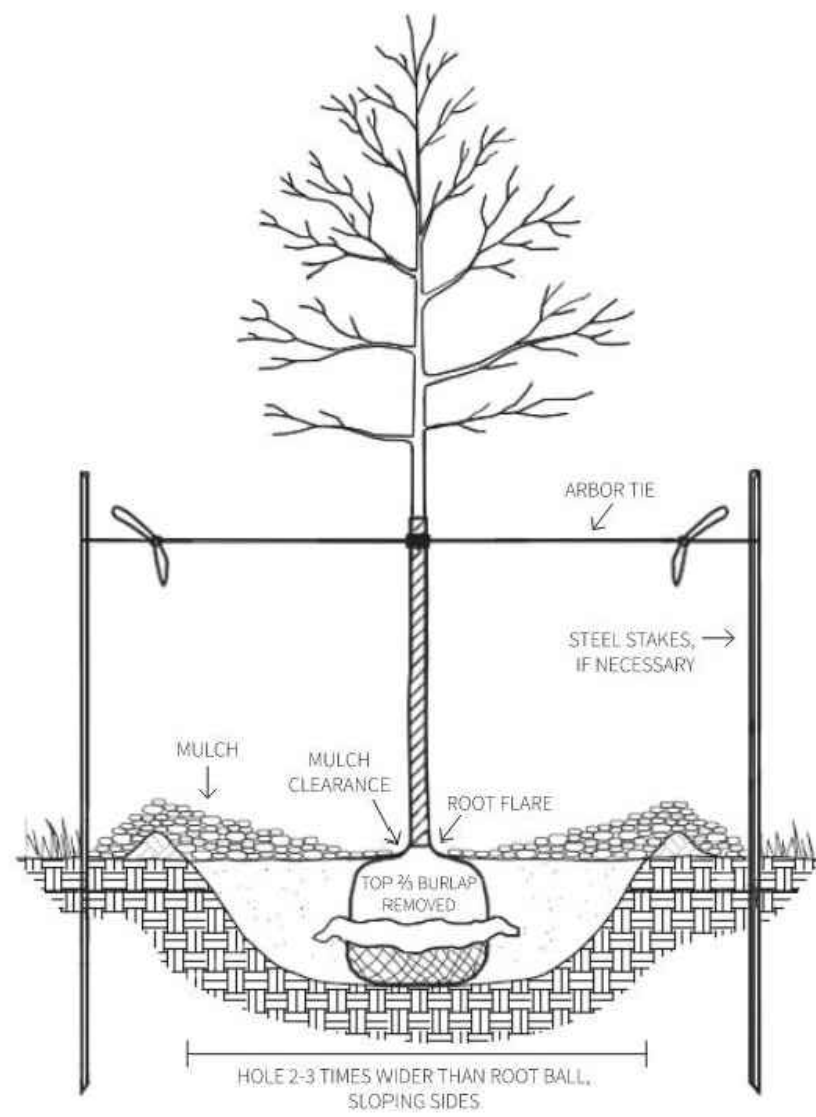

1 DECIDUOUS TREE PLANTING (TYP.)

C-5.2 SCALE: NOT TO SCALE

SITE PLAN

BROADLAWNS PARKING LOT EXPANSION
1826 HICKMAN ROAD
DES MOINES, IA 50314

REFERENCE NUMBER:

DRAWN BY:
LCR




REVISION DATE:
1ST CITY SUB: 2026-05-13
2ND CITY SUB: 2026-07-27
90% CD SET: 2026-08-25
100% BID SET: 2026-09-10


PROJECT NUMBER:
240308-1





SHEET NAME:
LANDSCAPE
PLAN
NORTH AND
DETAILS




SHEET NUMBER:

C5.3

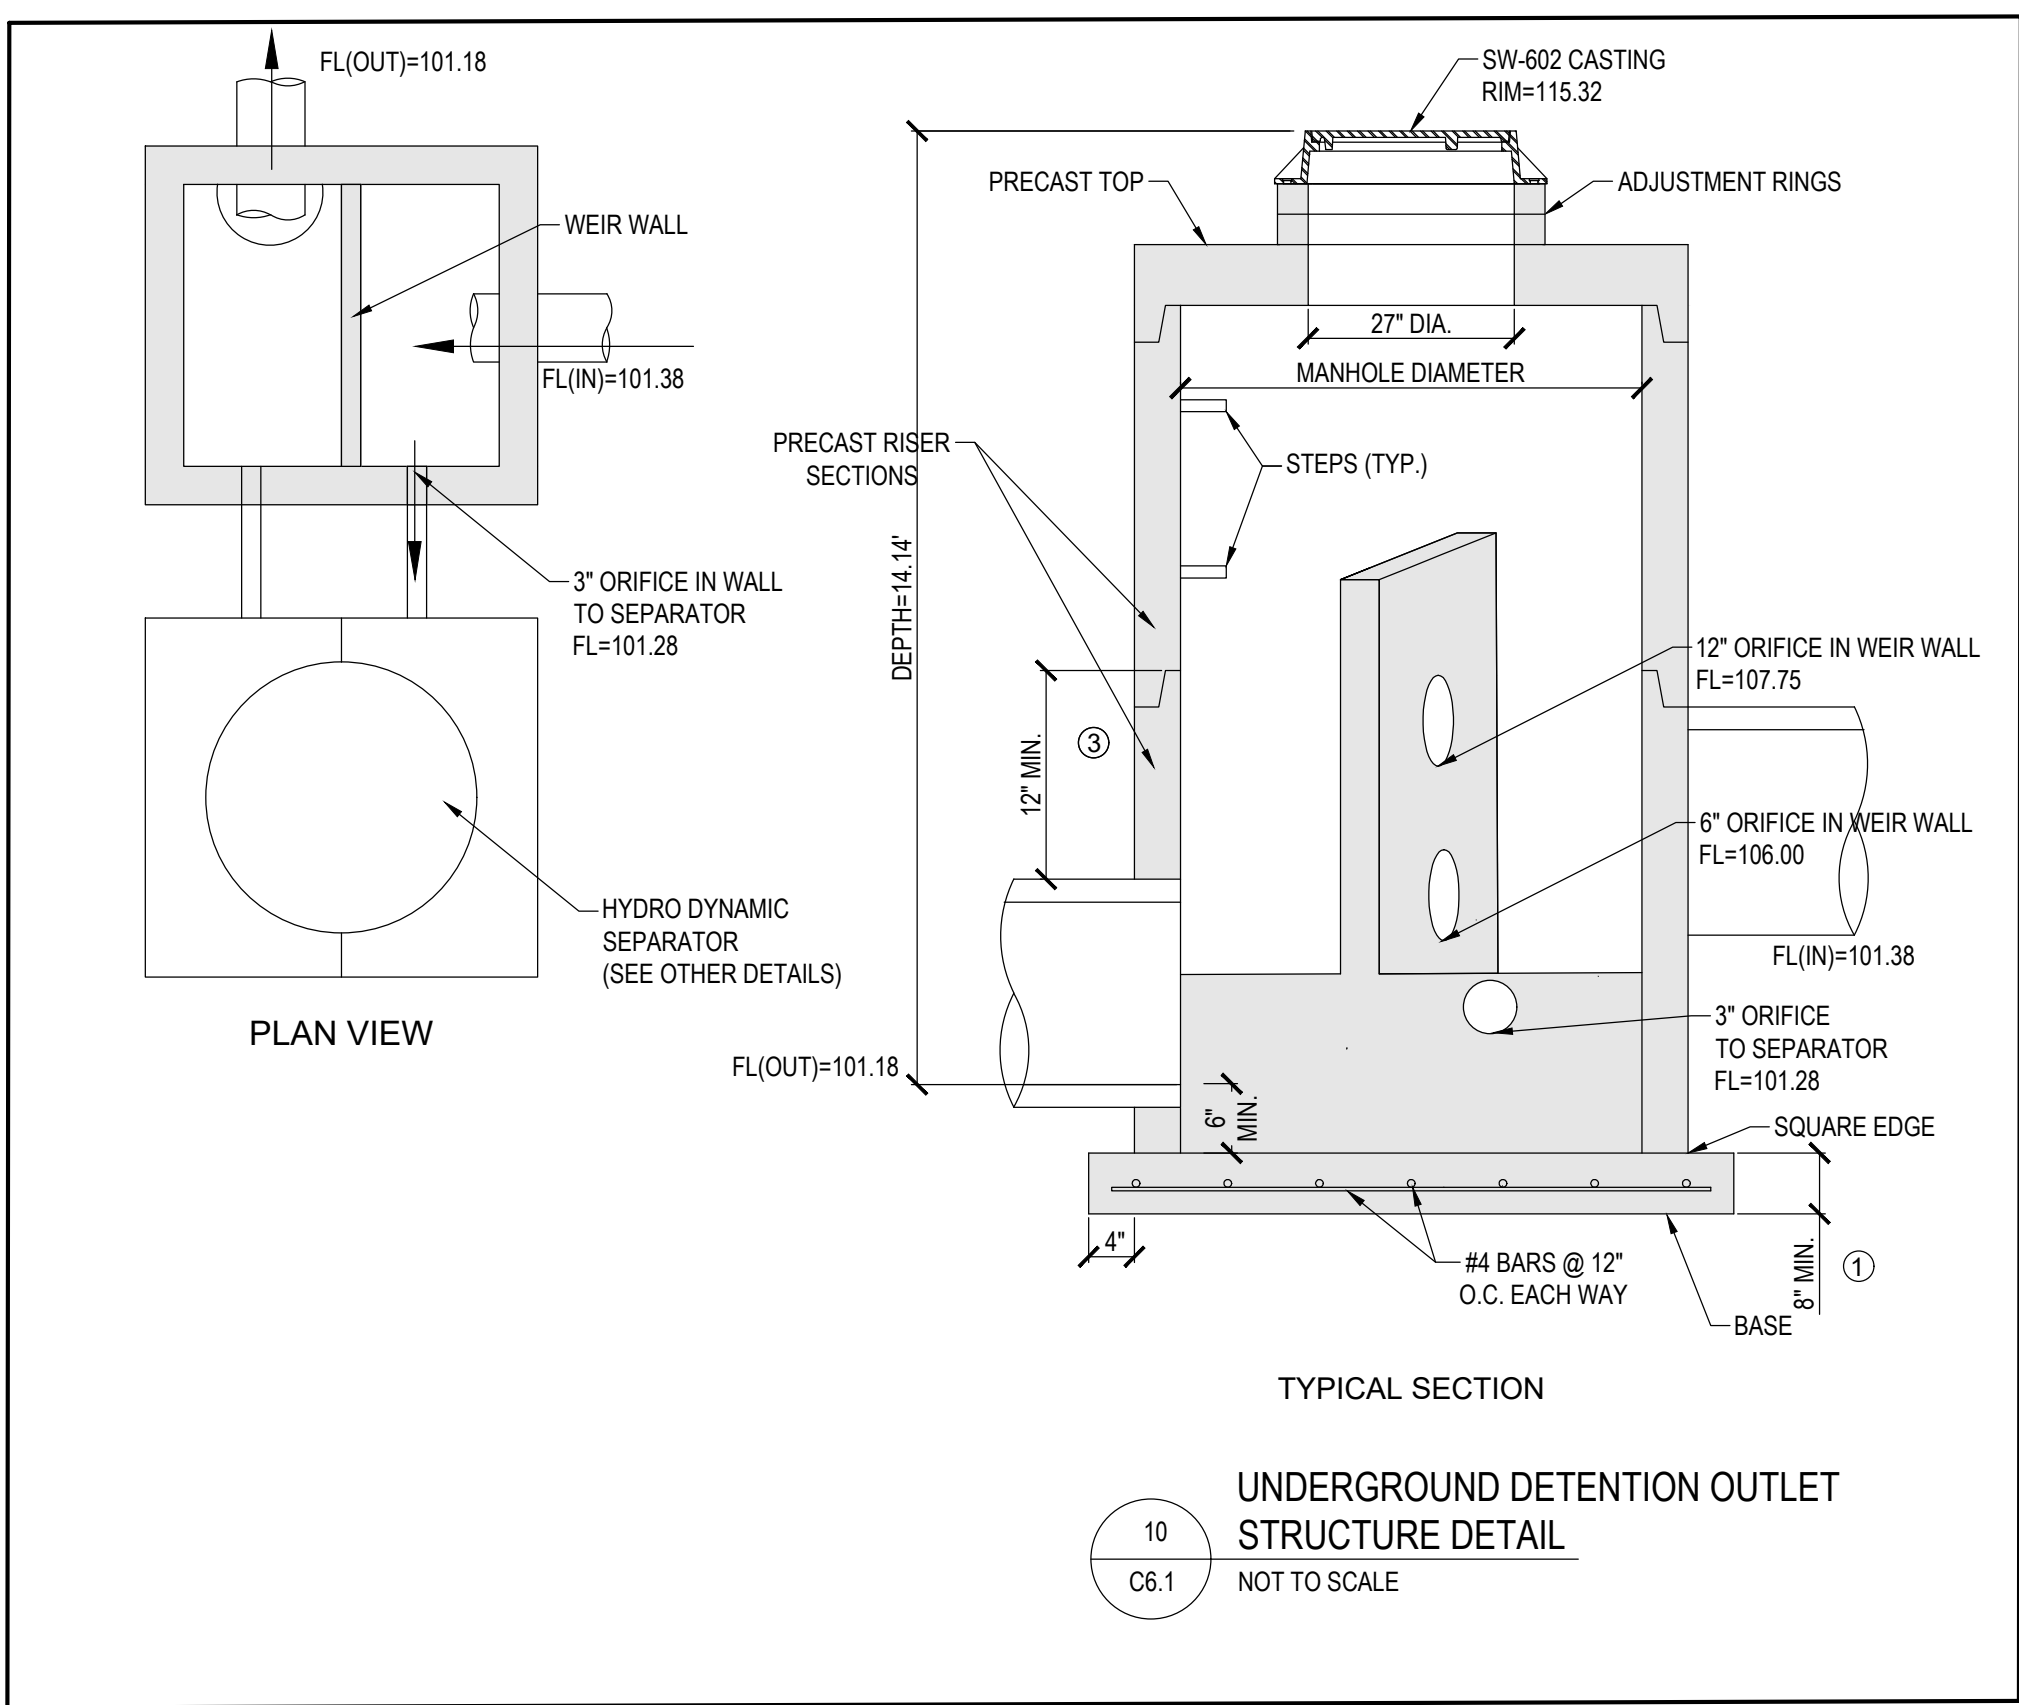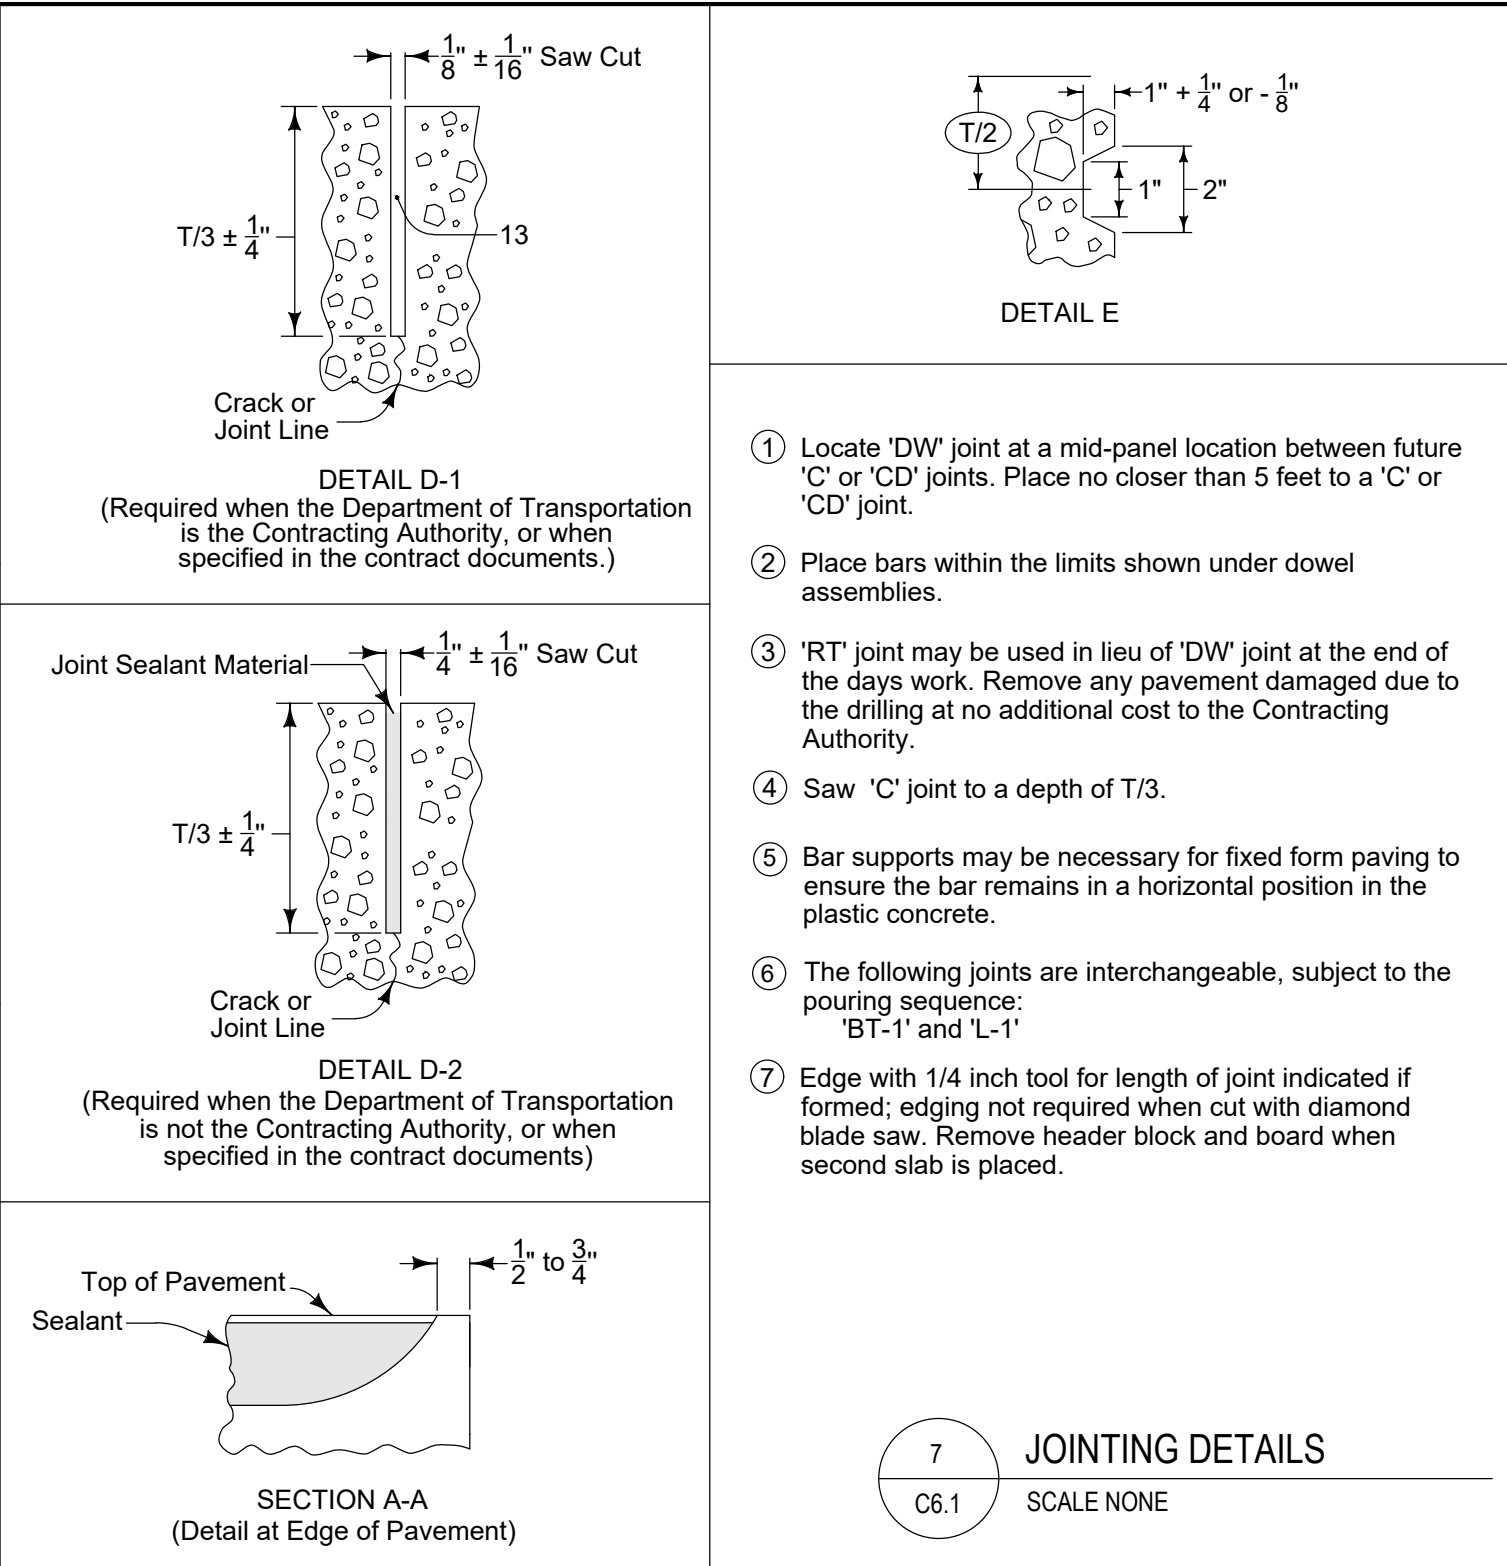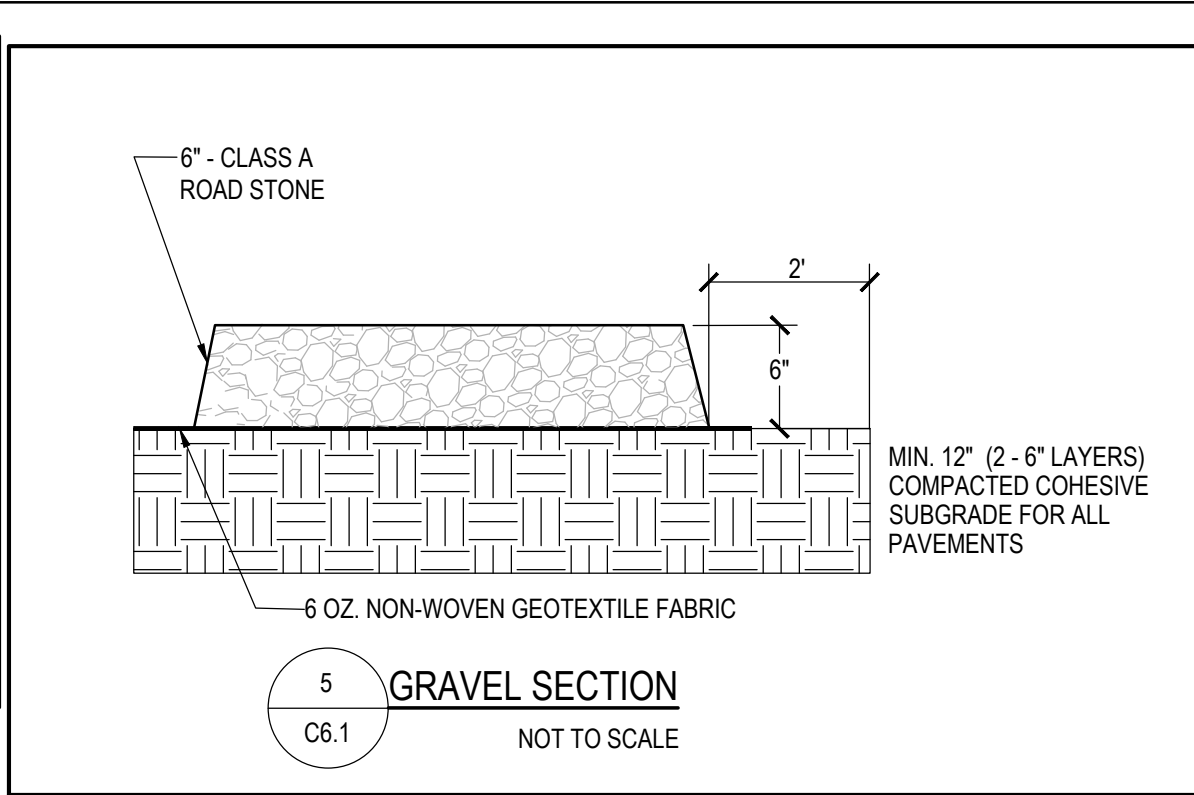

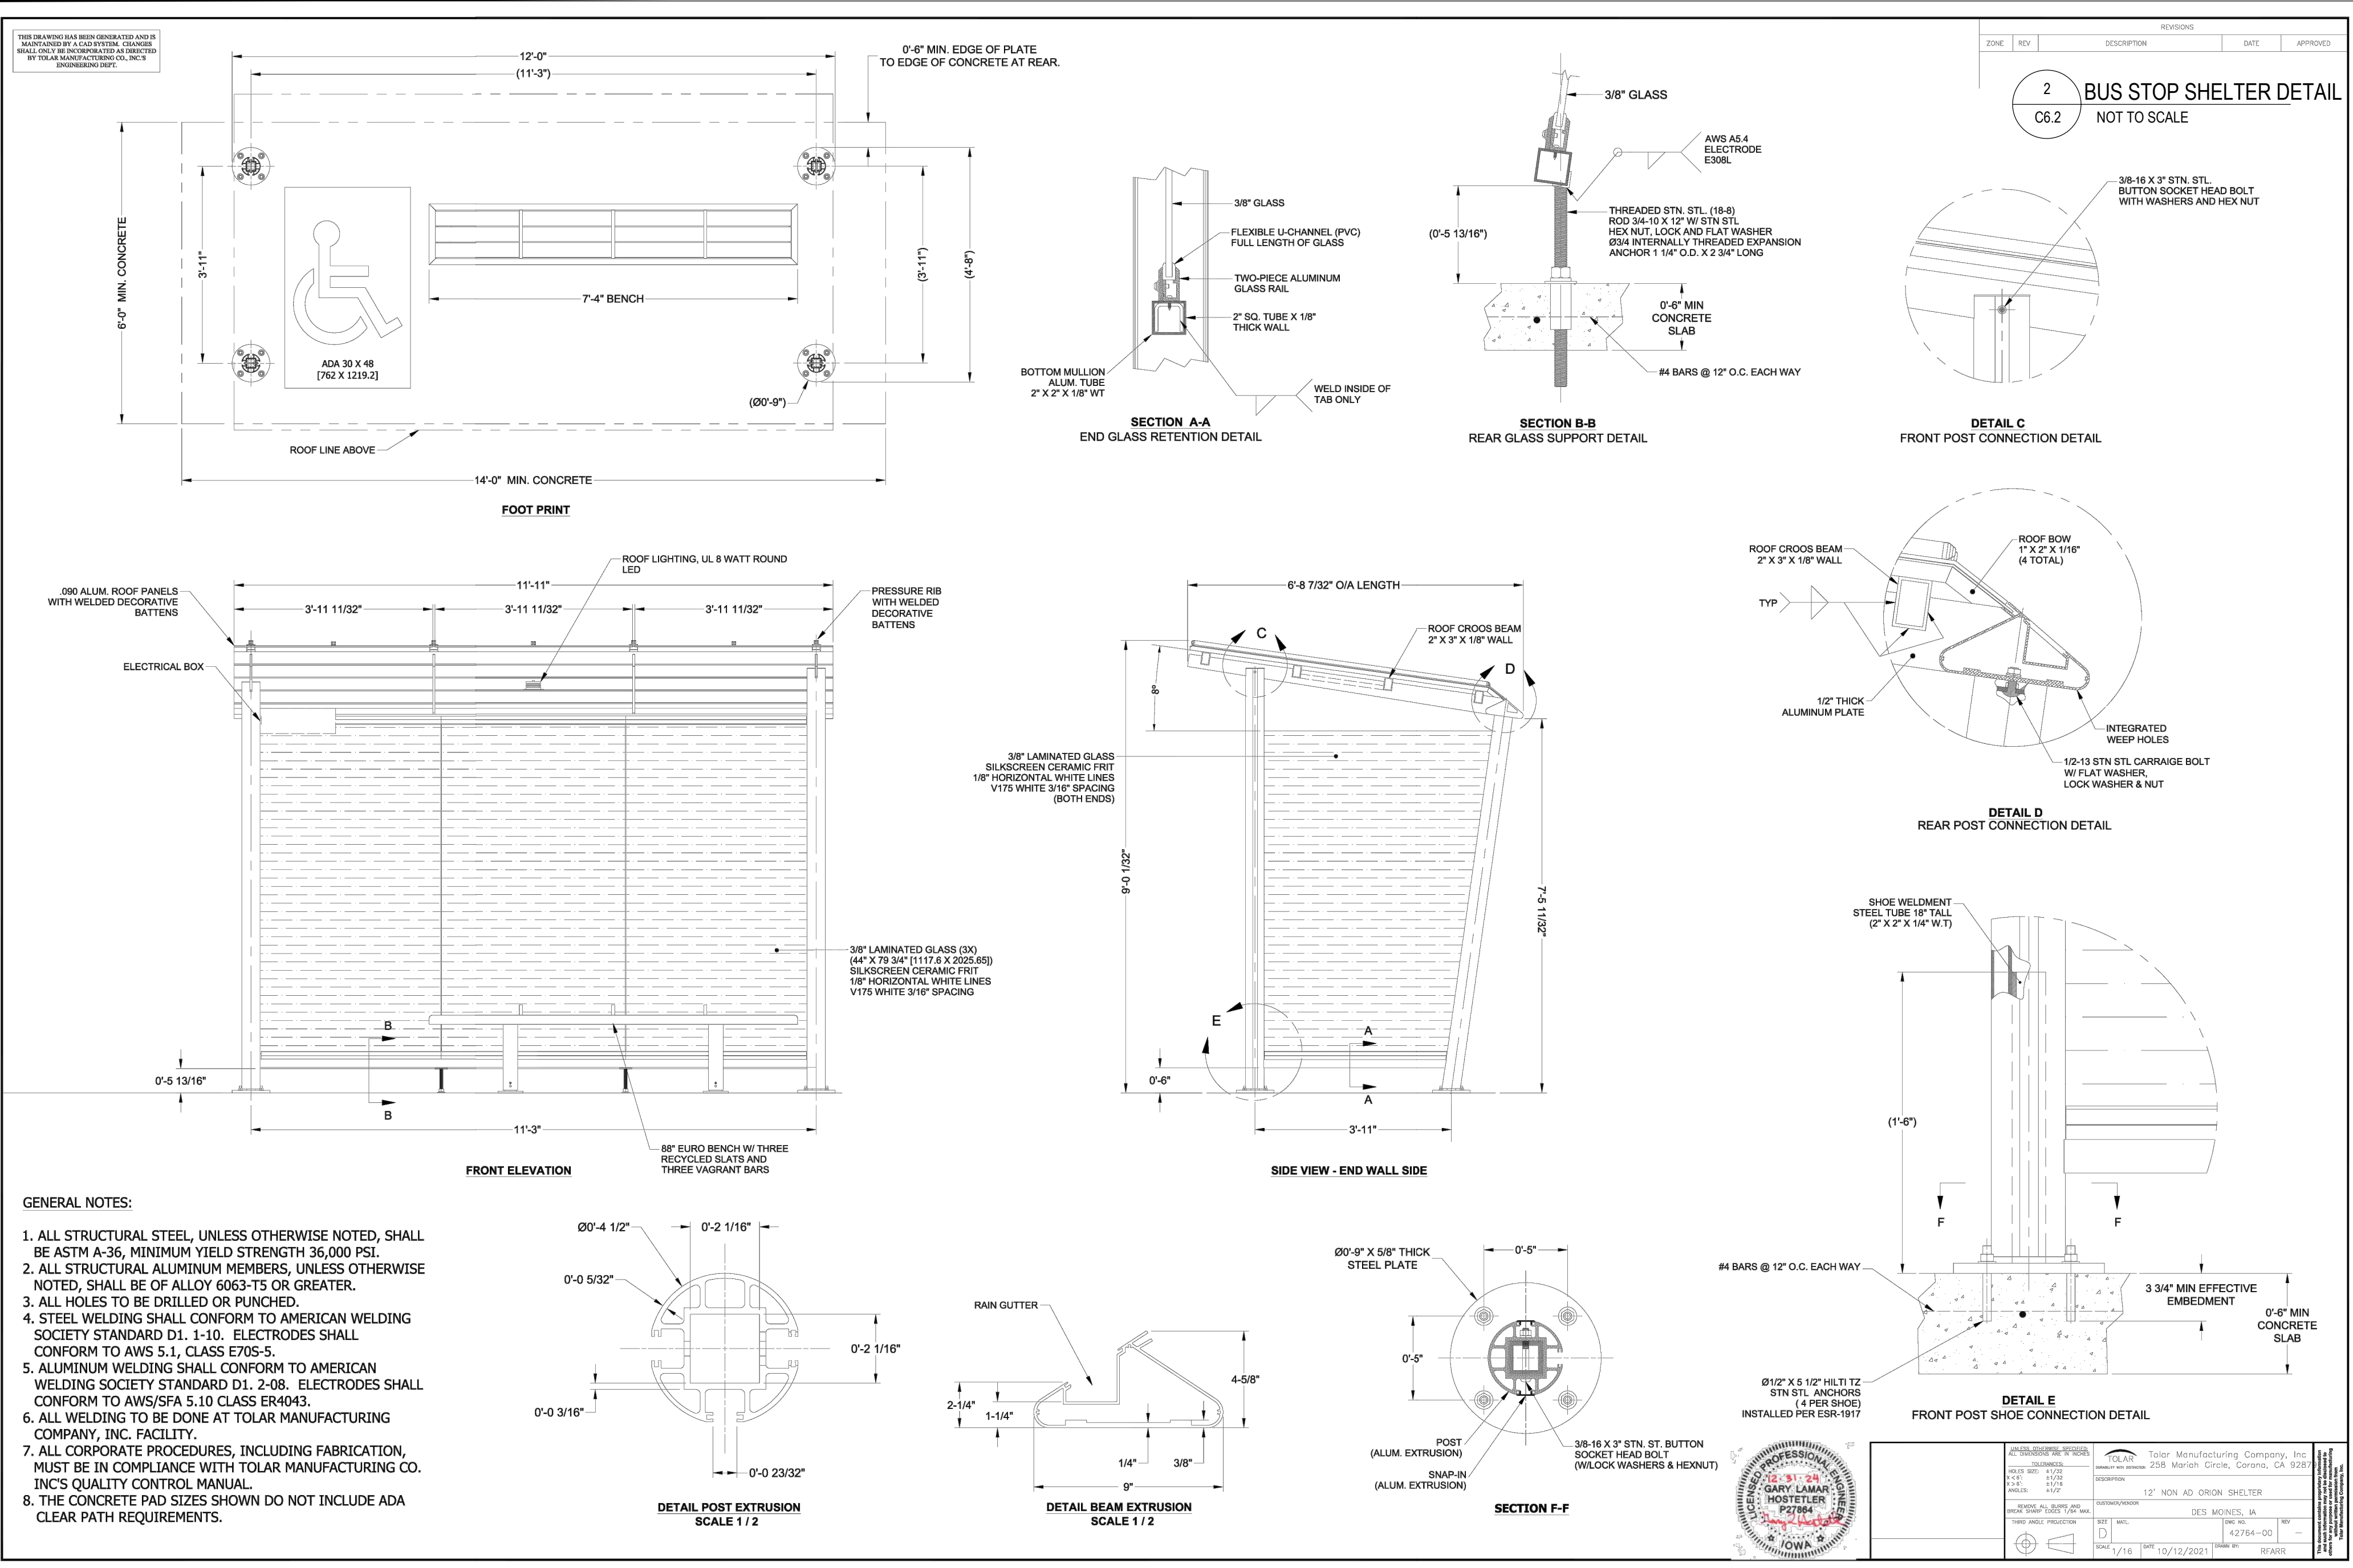

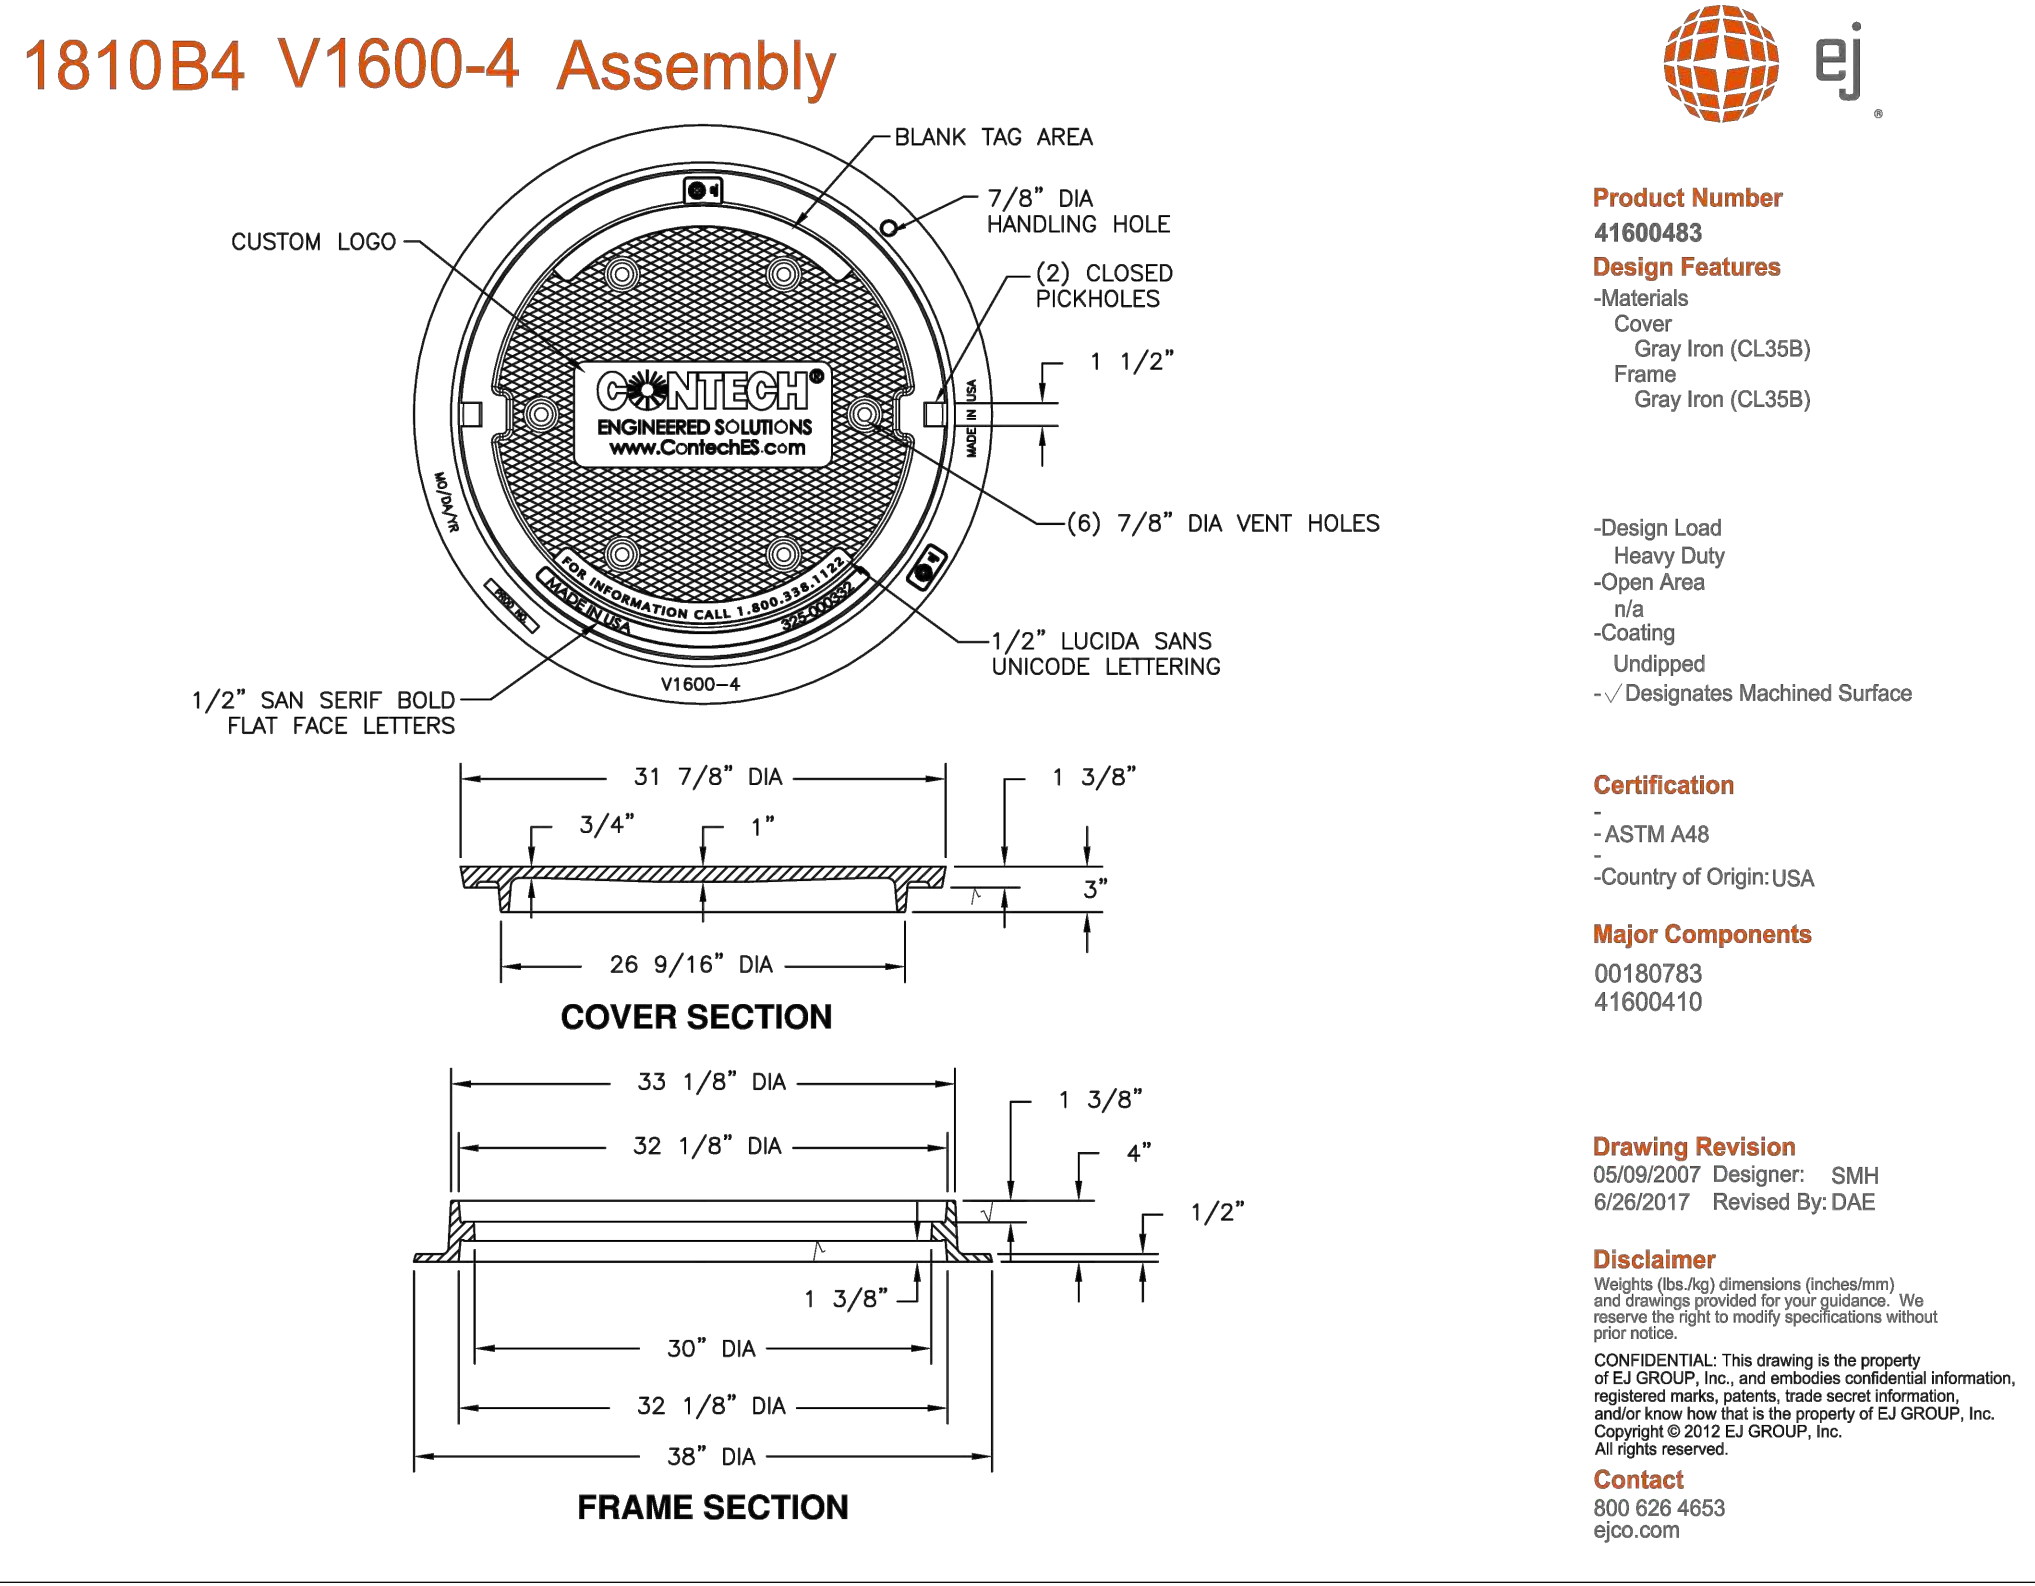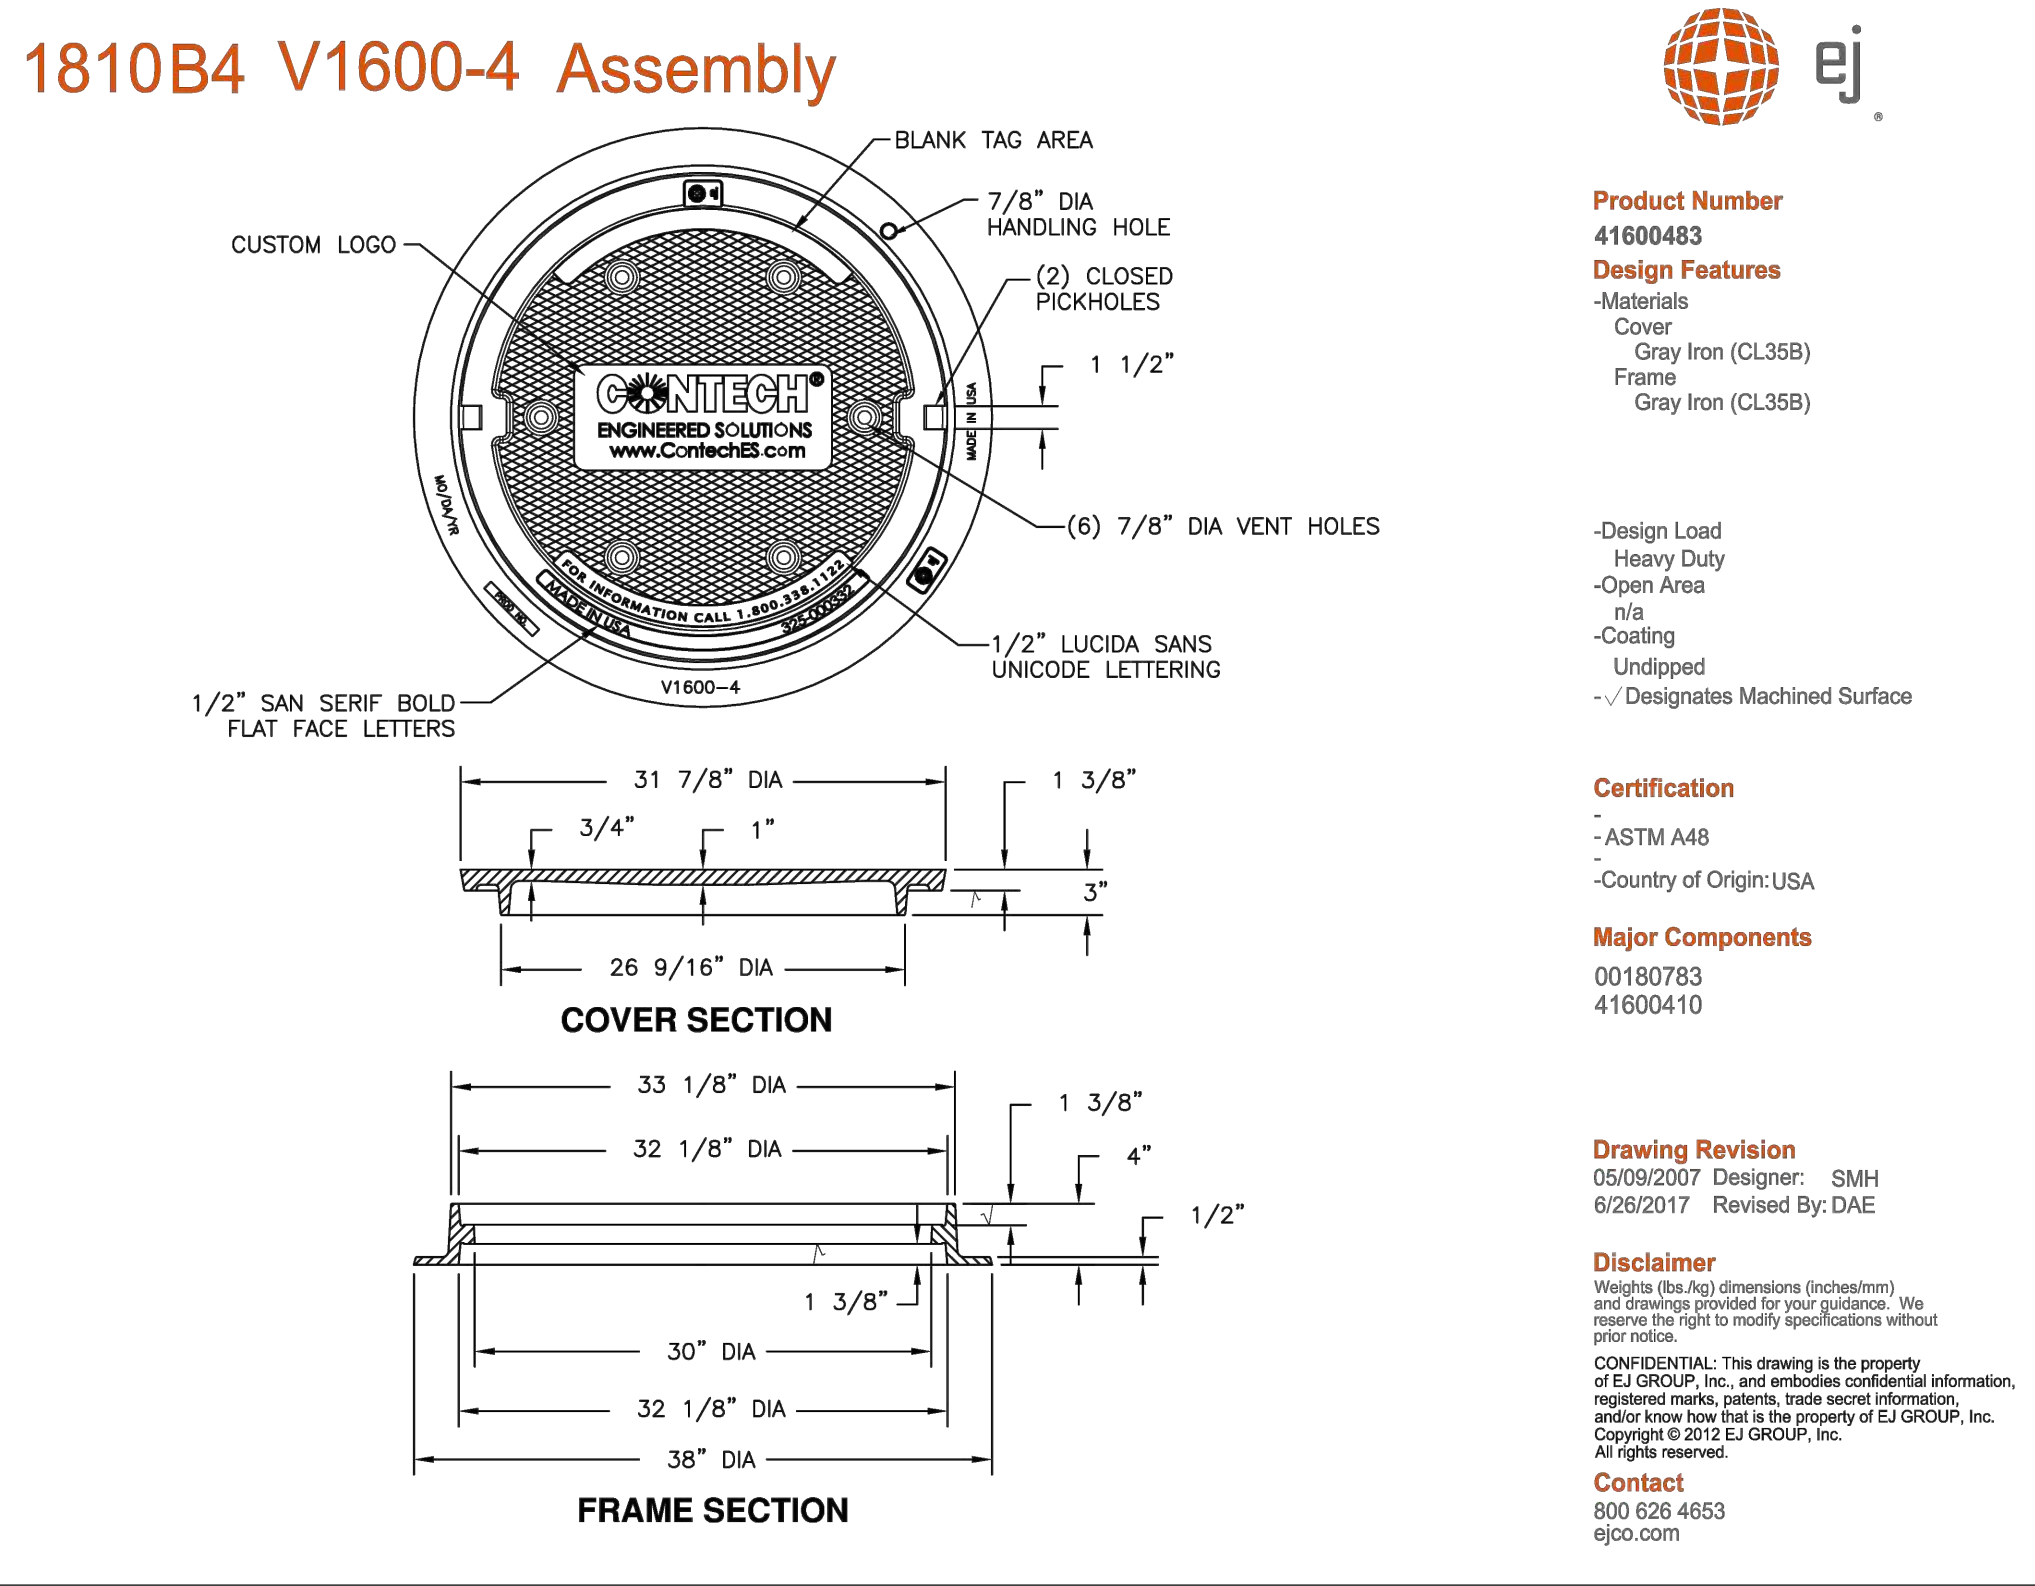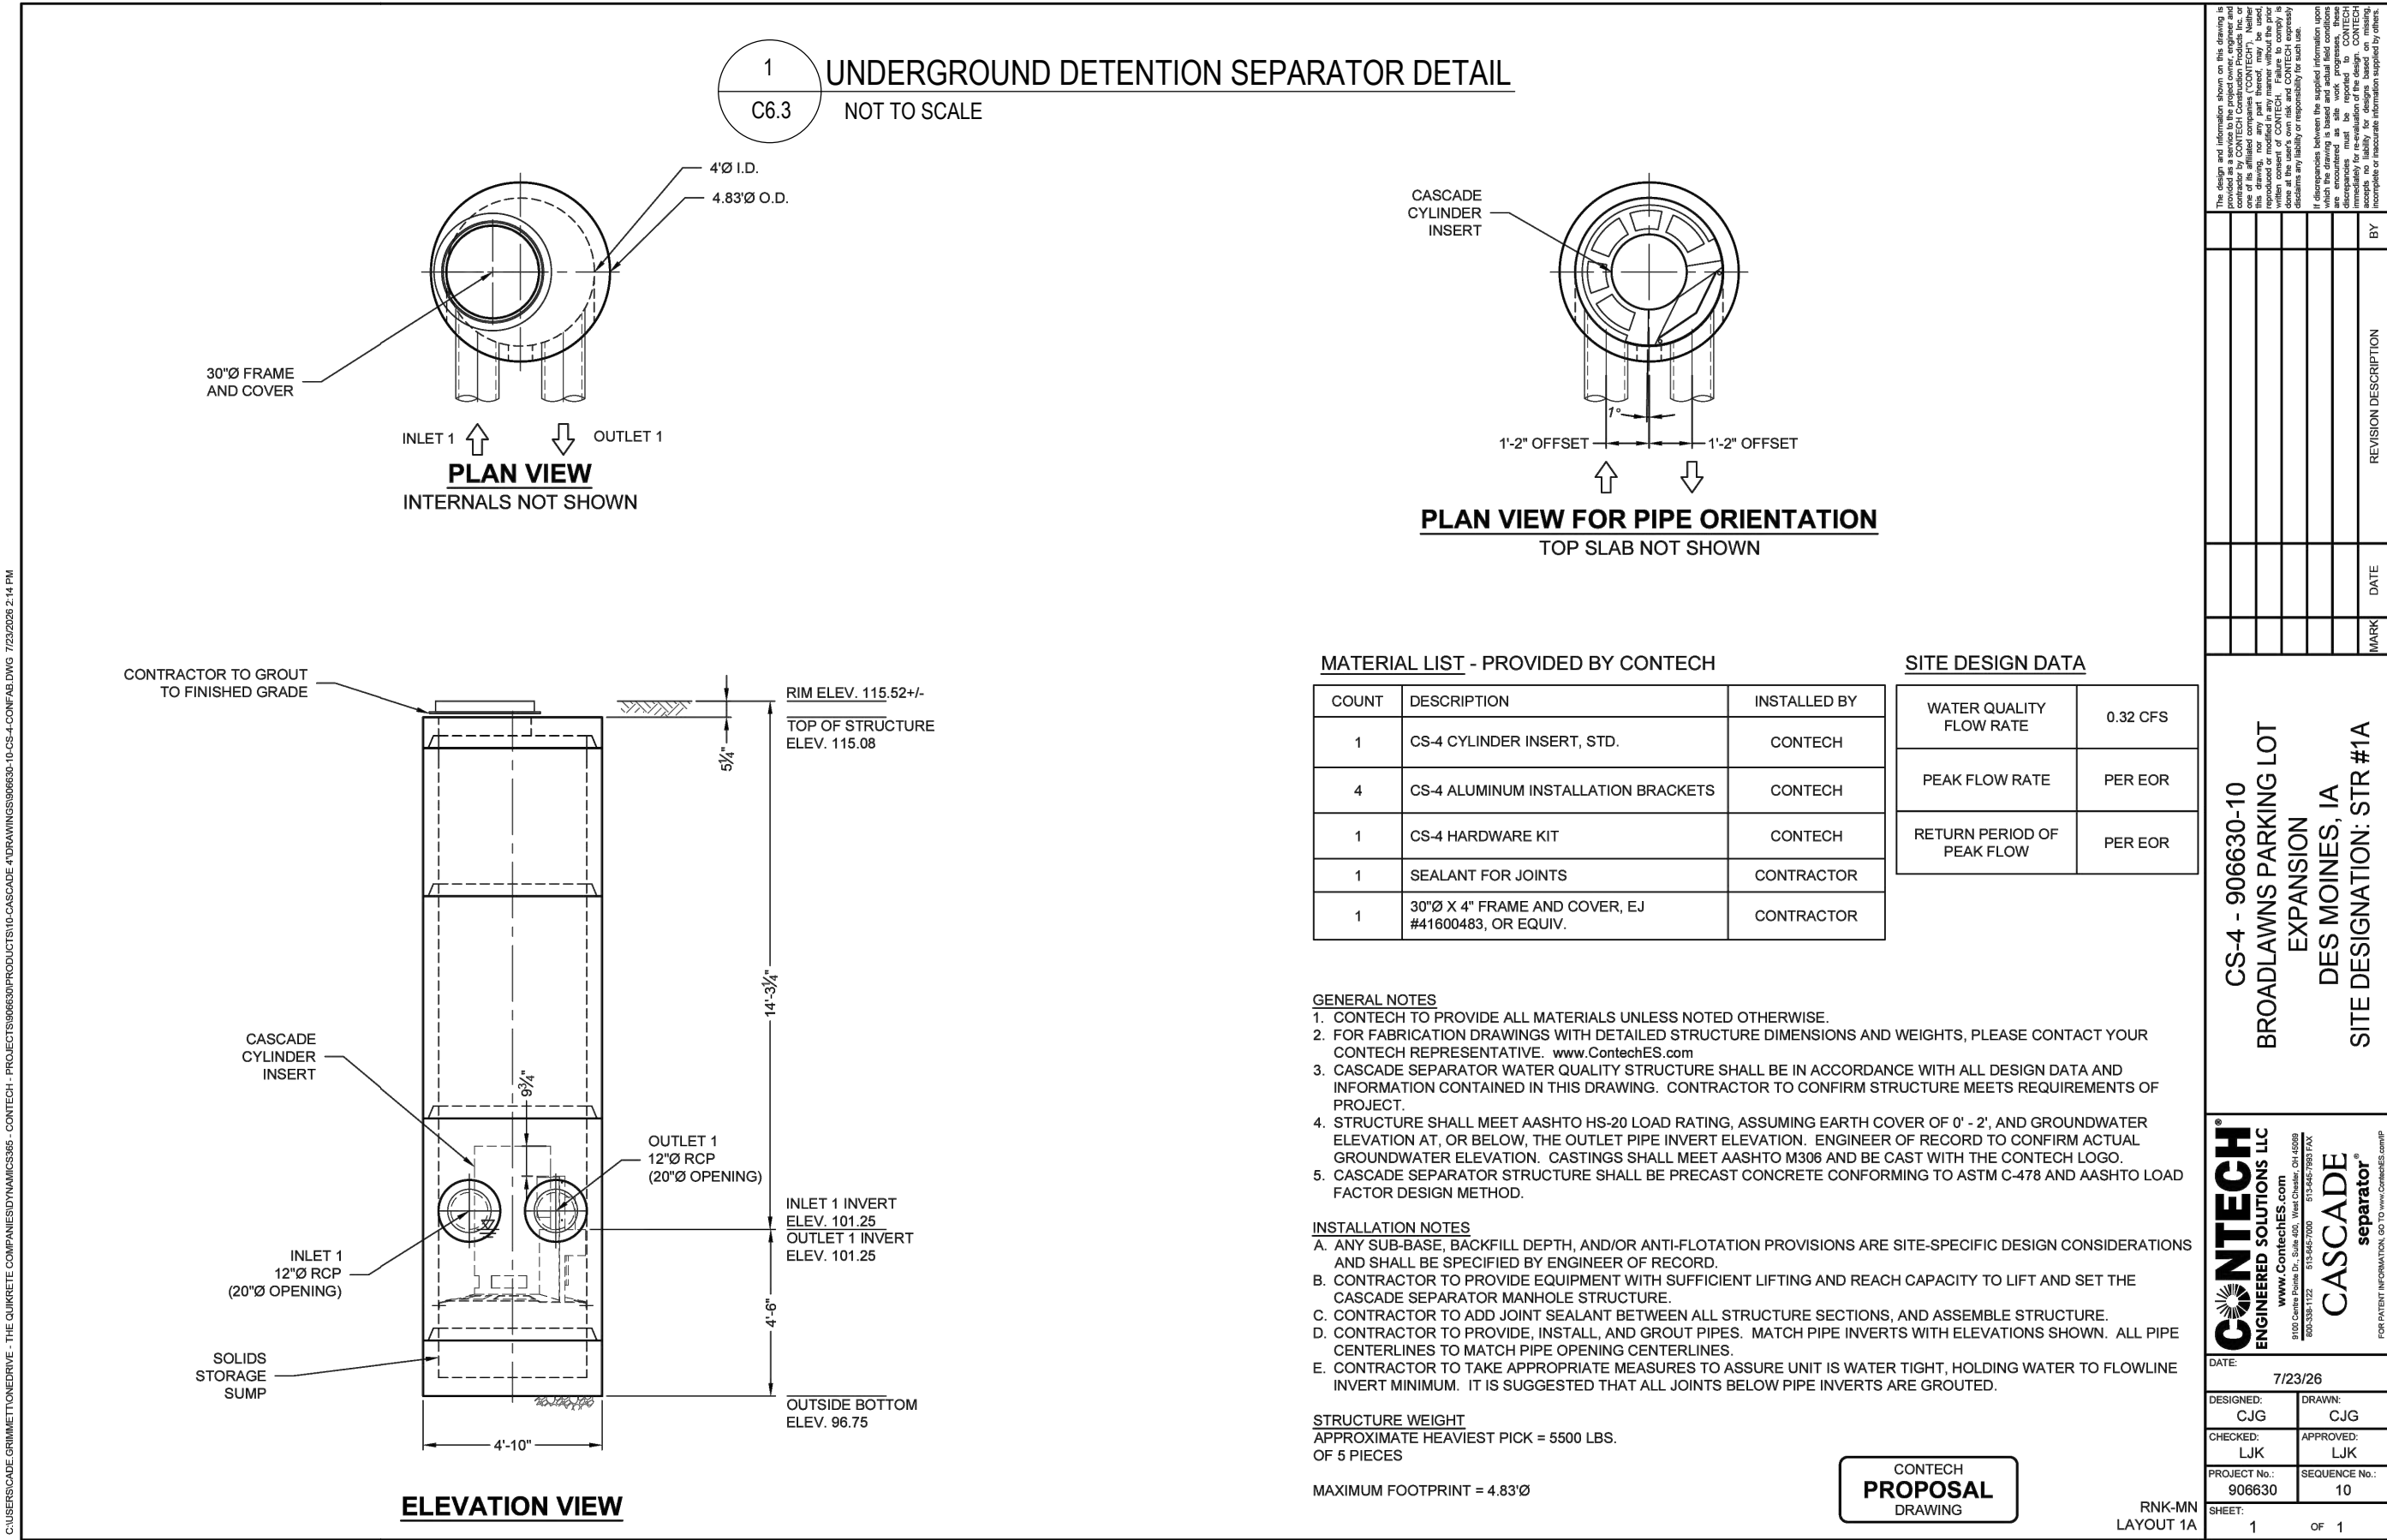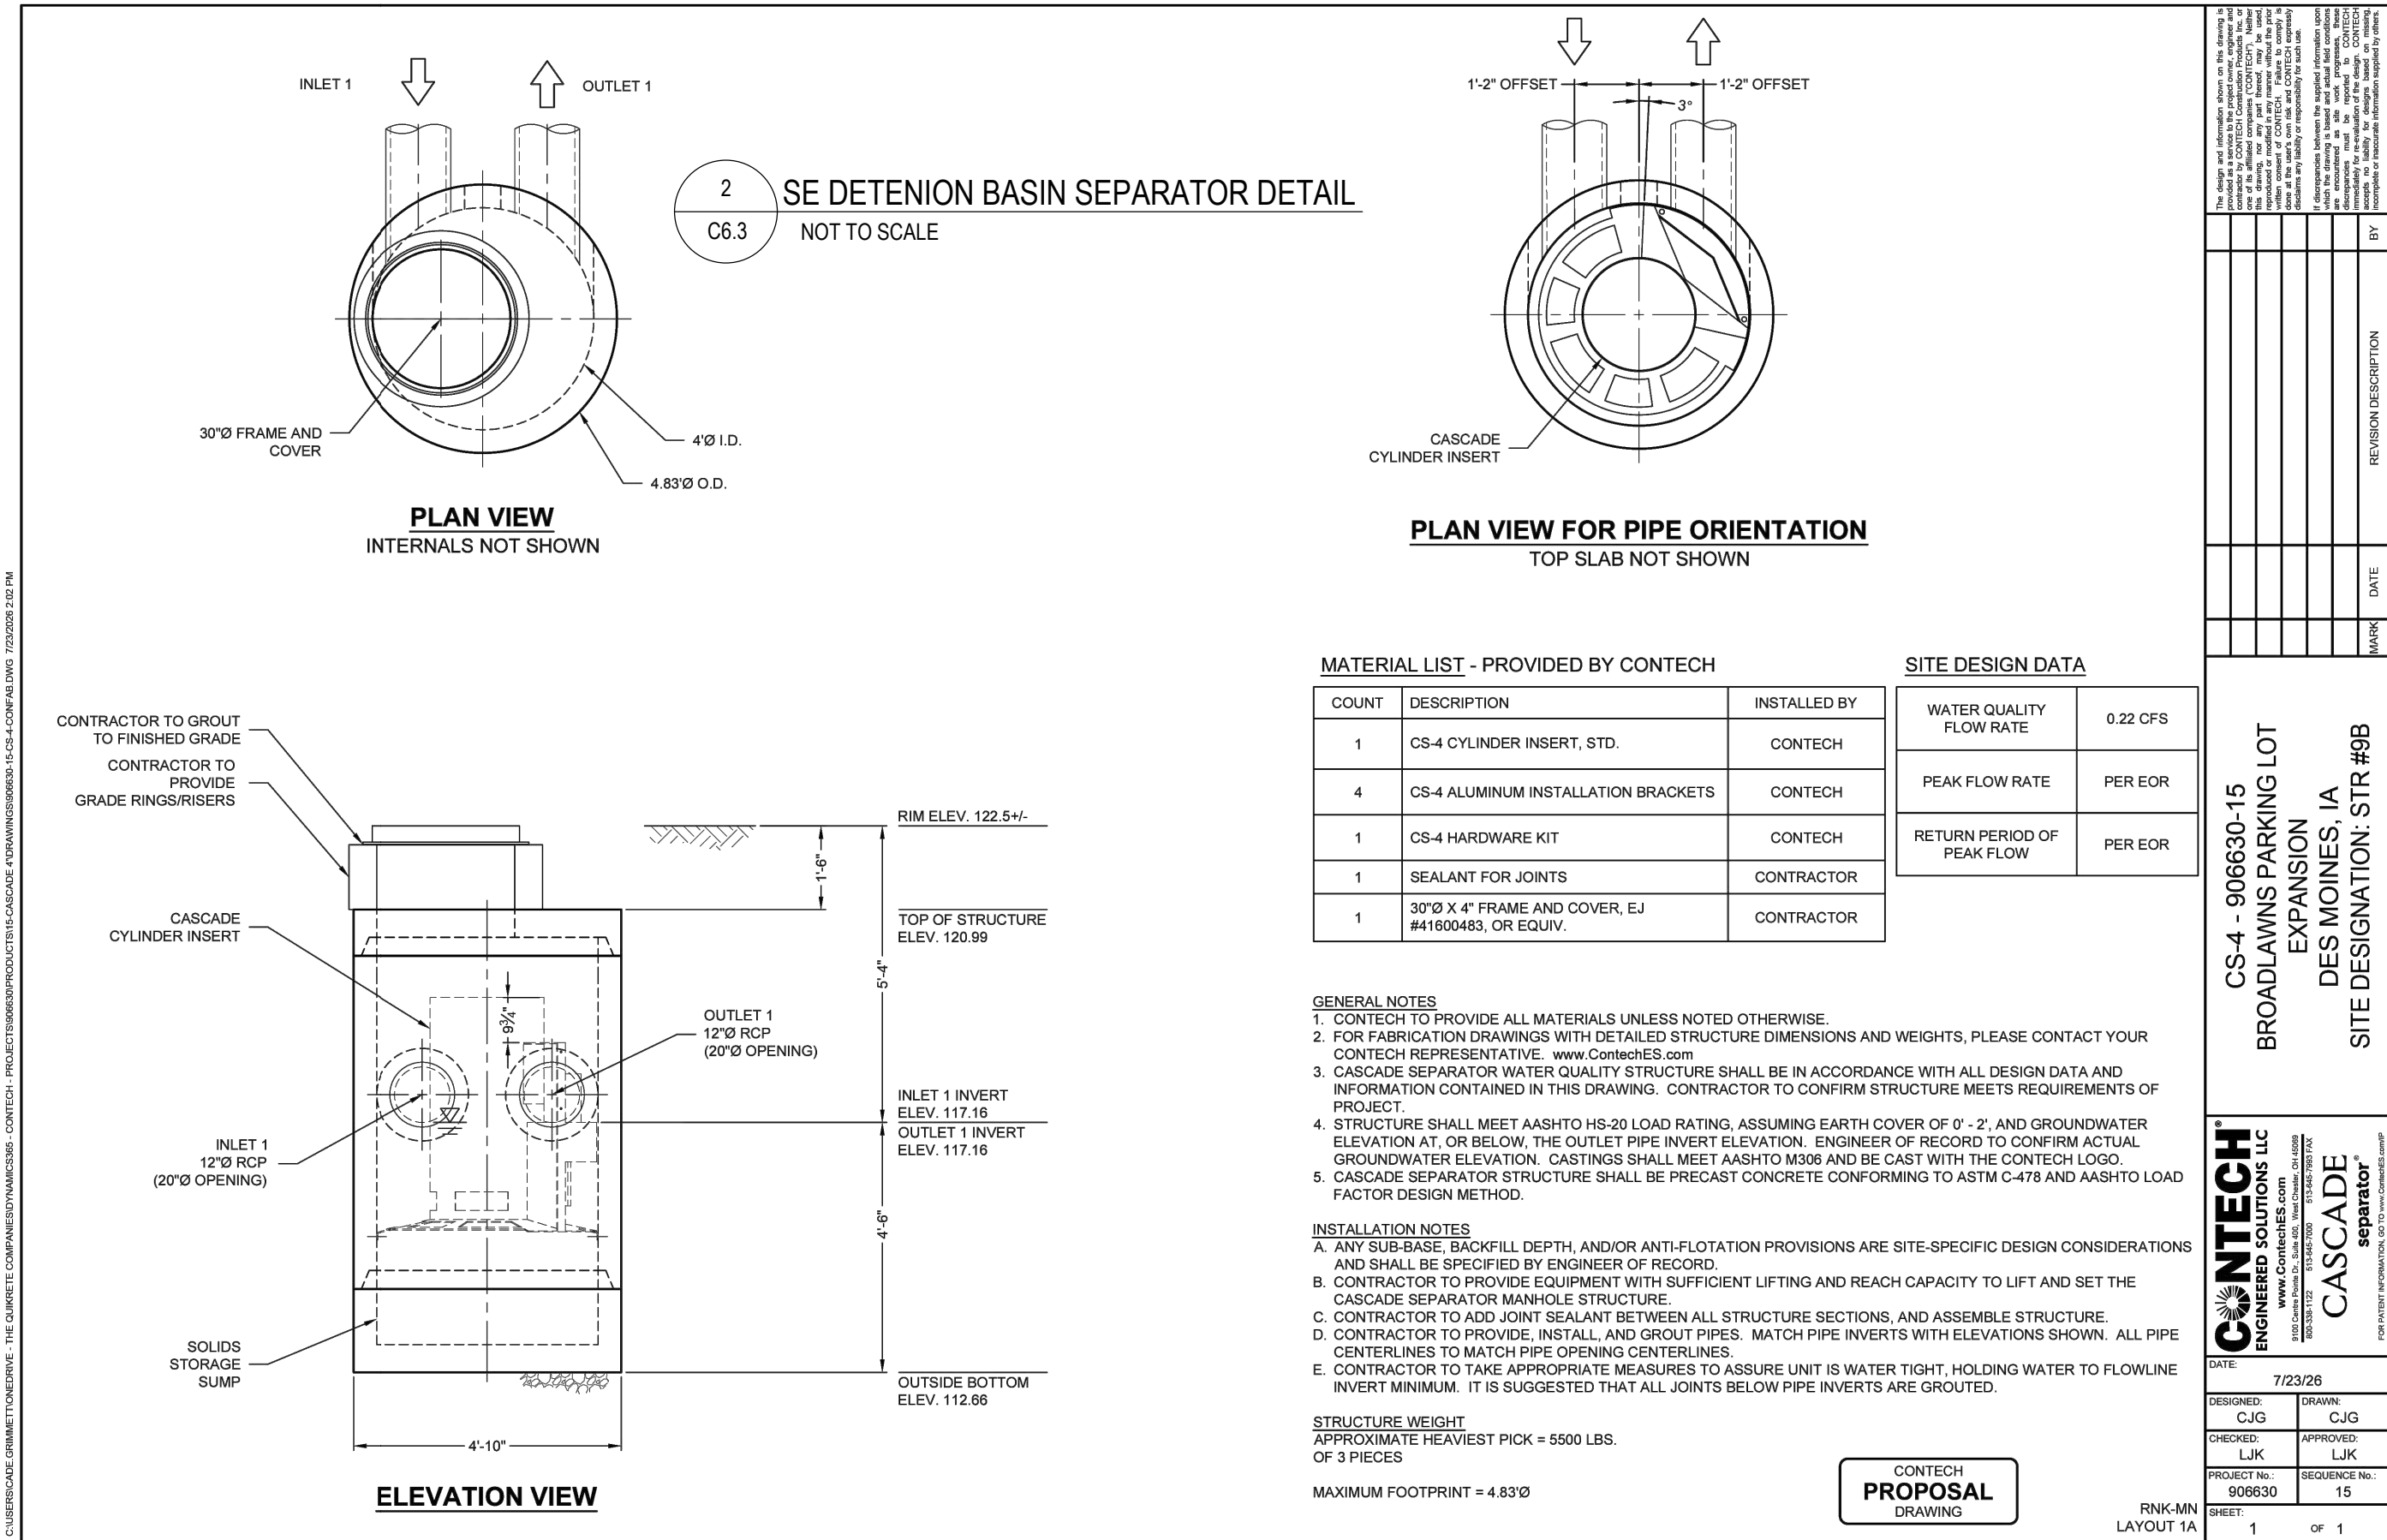

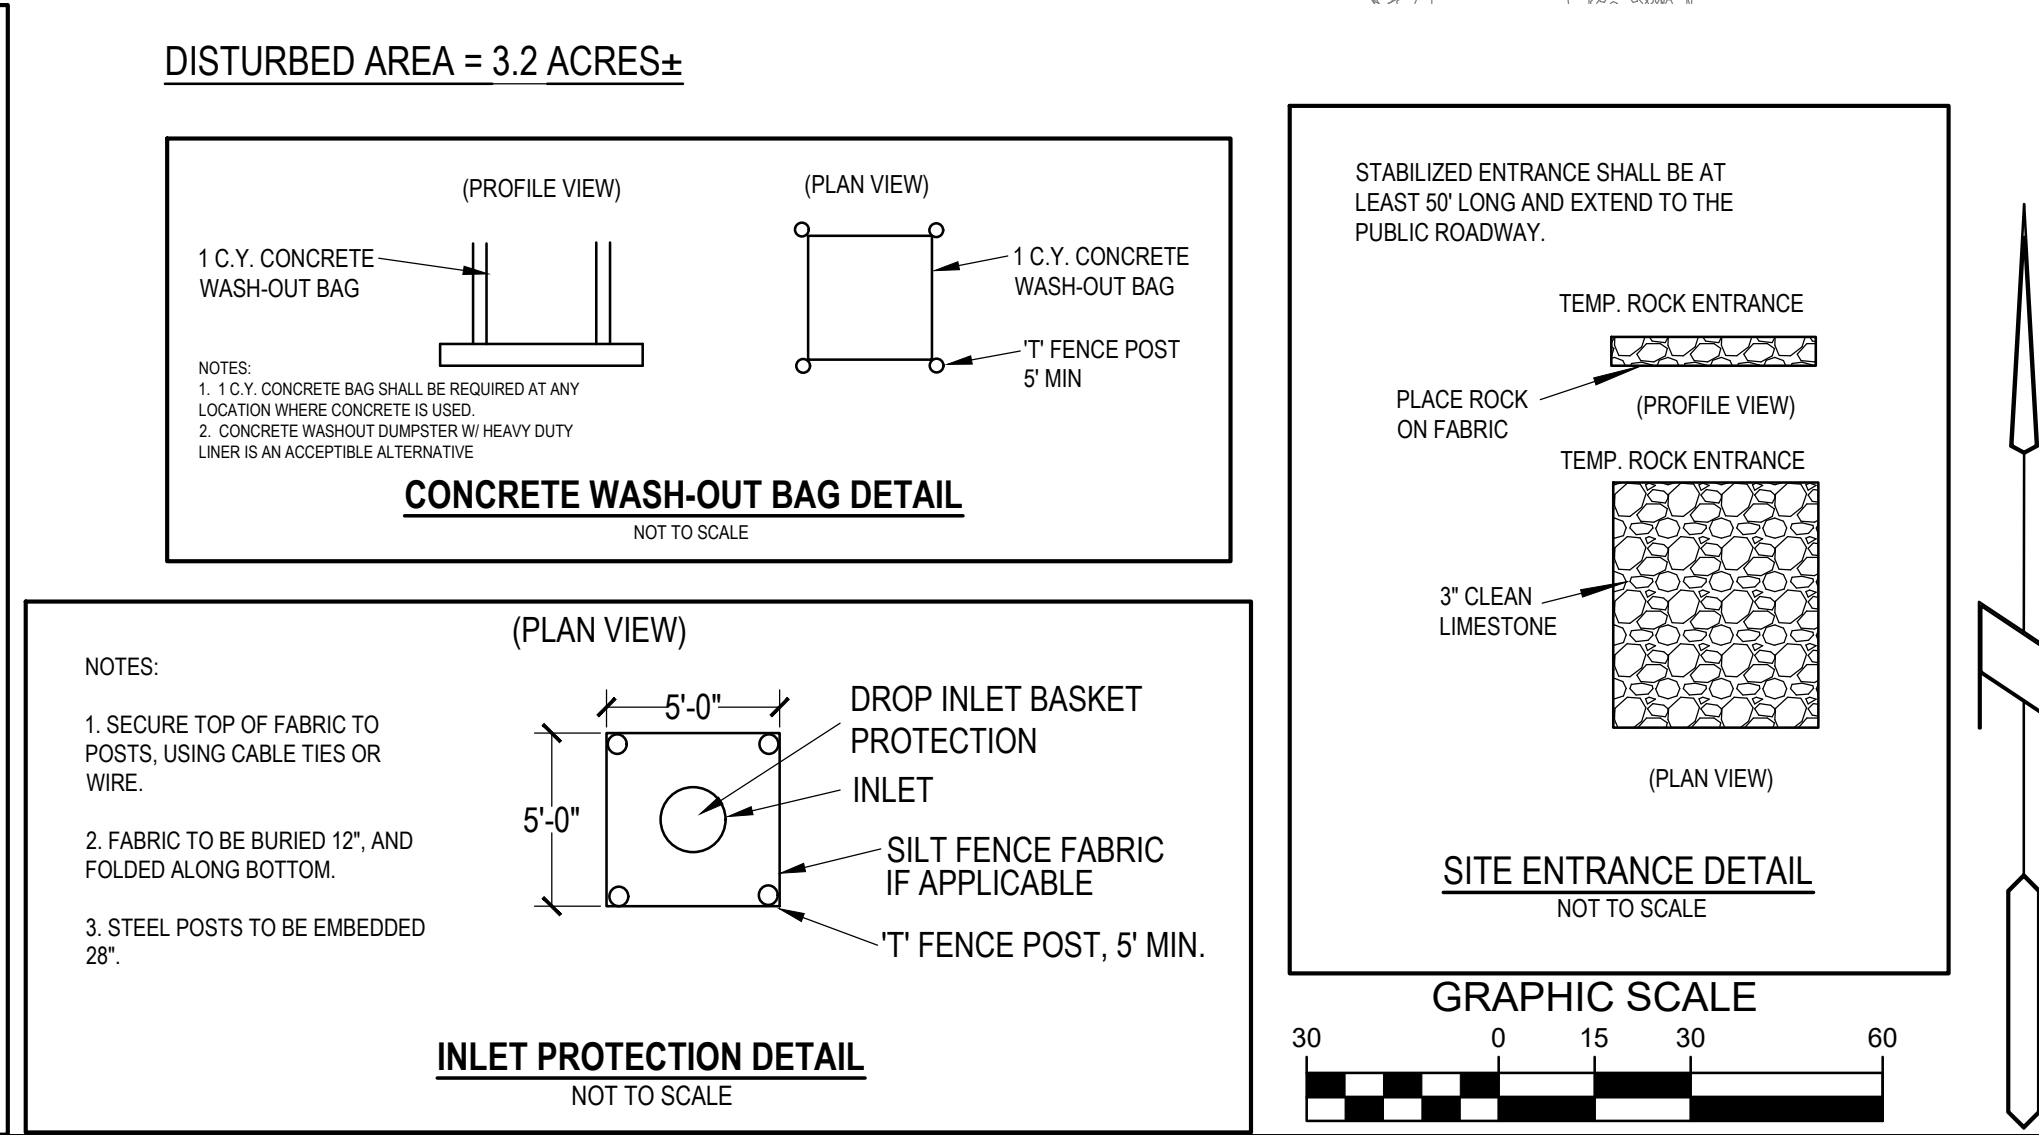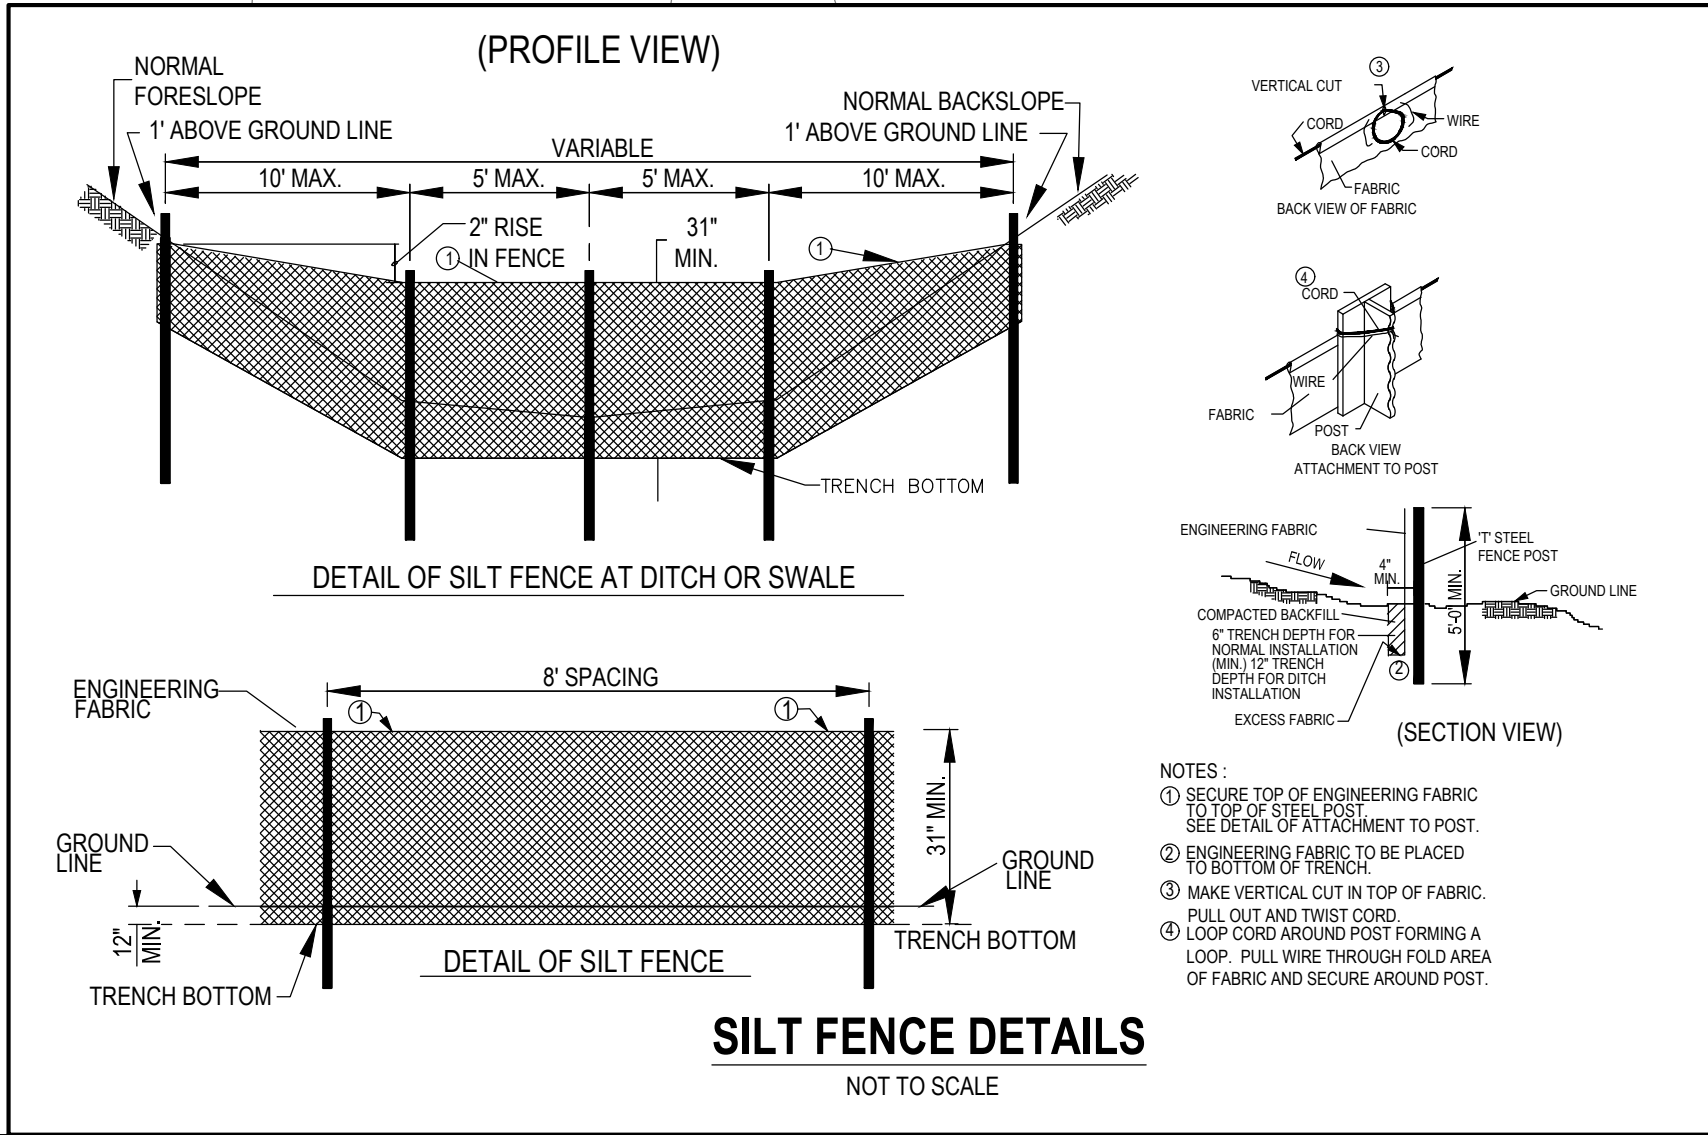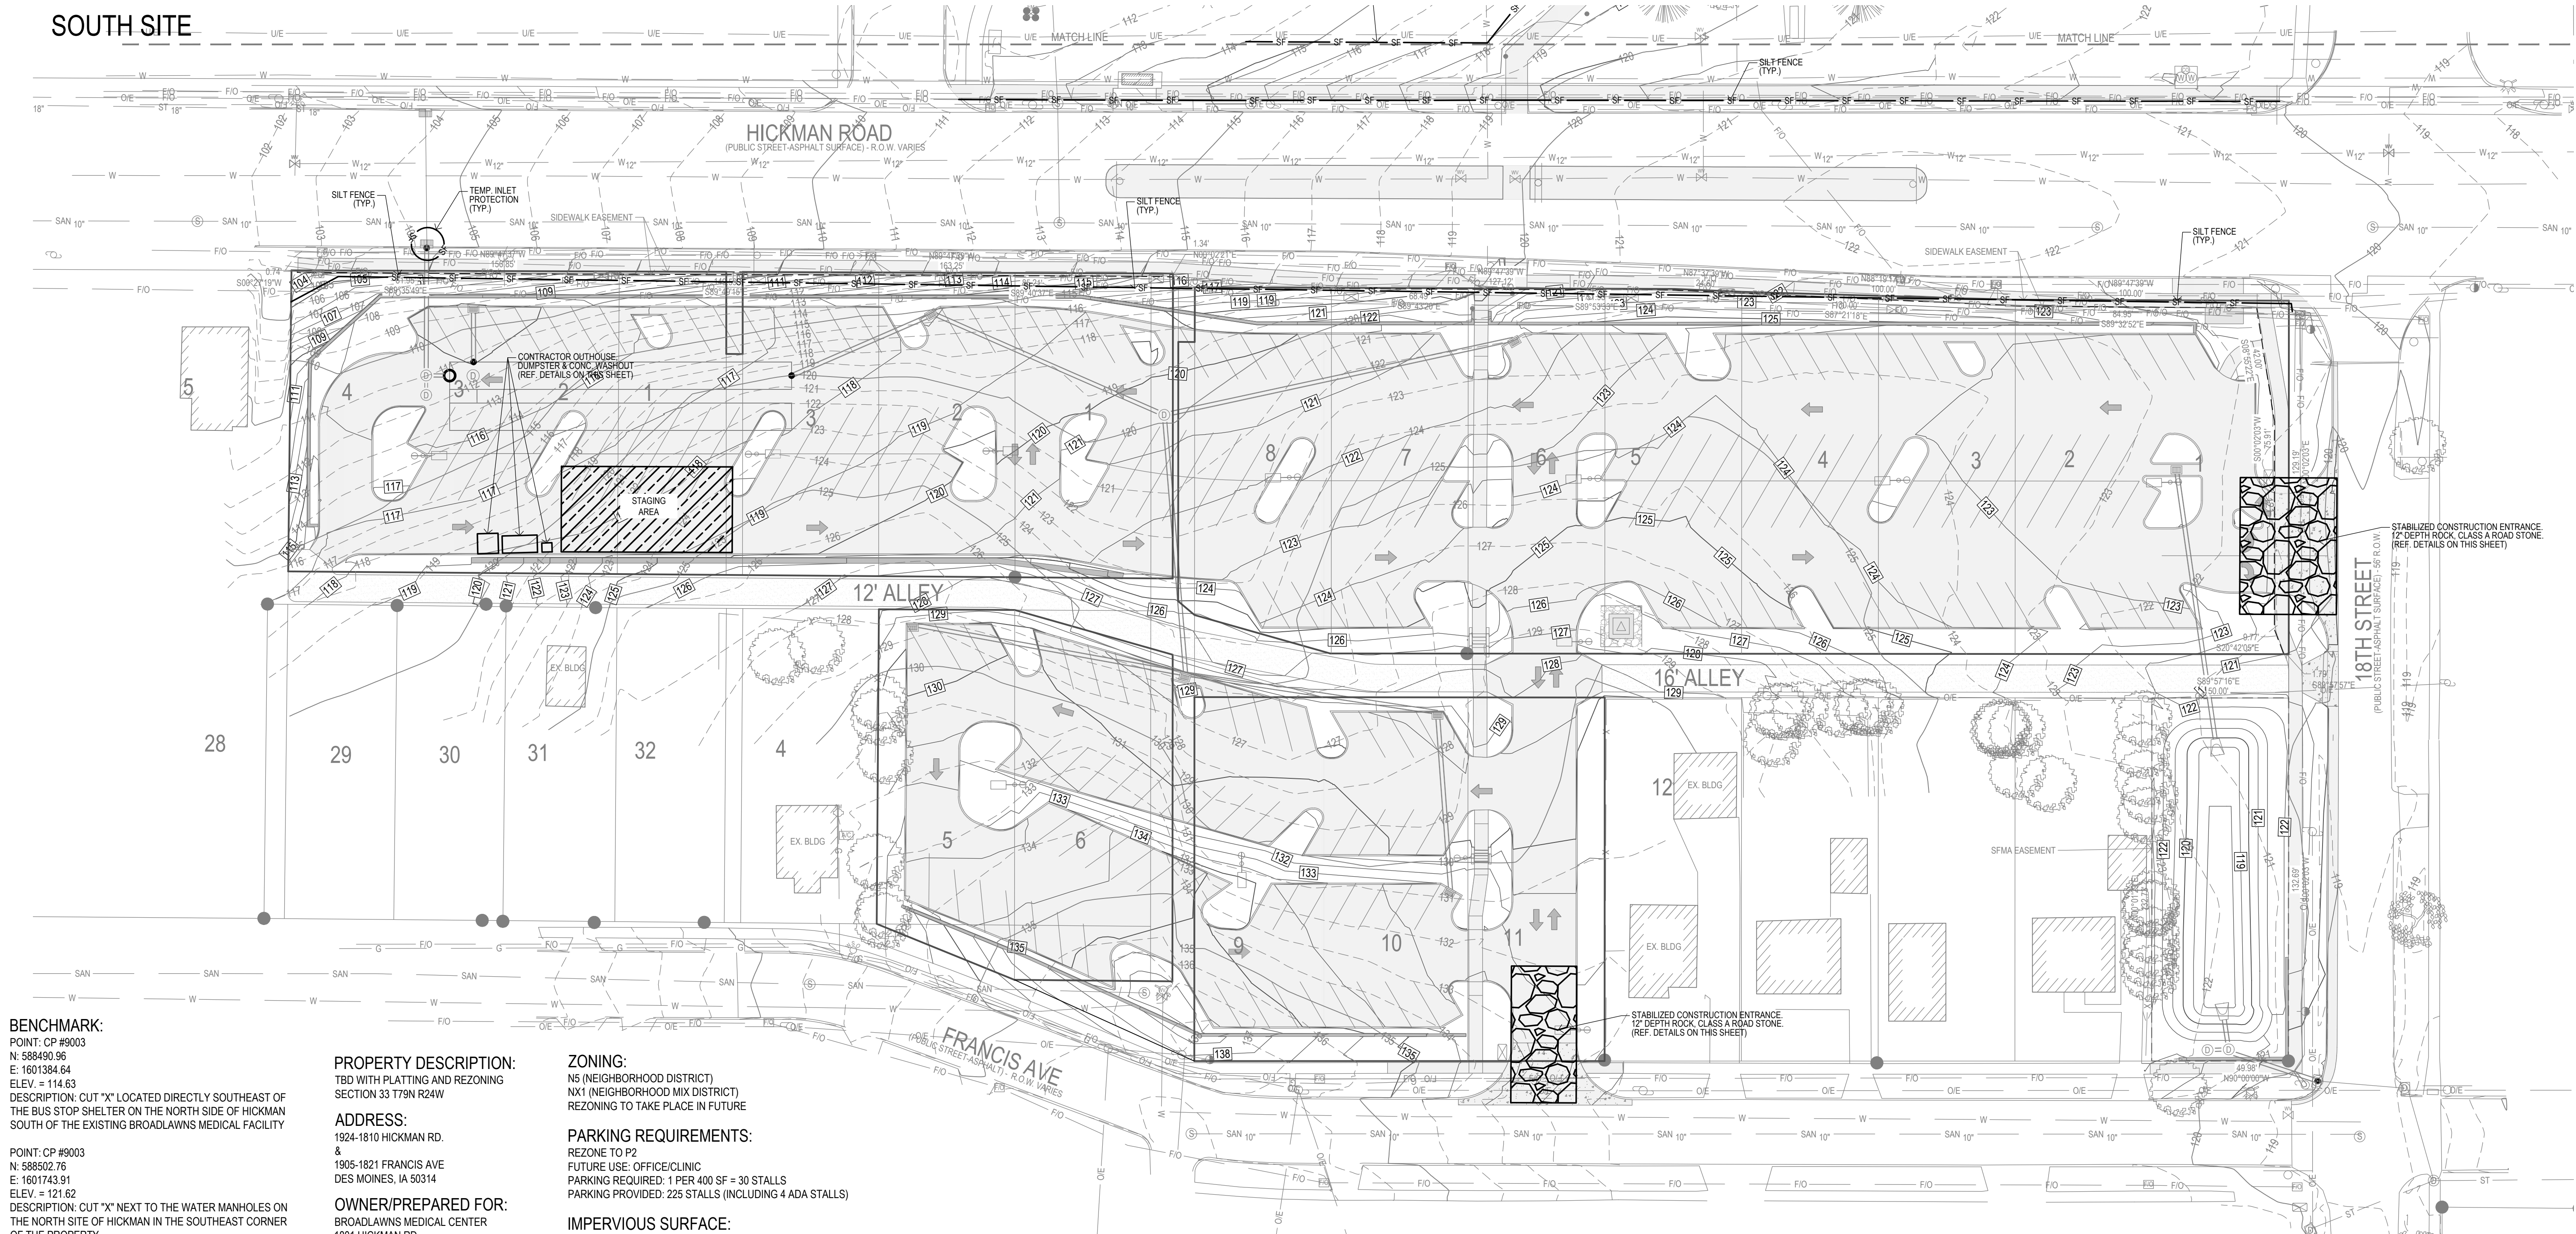

SITE PLAN

BROADLAWNS PARKING LOT EXPANSION

1826 HICKMAN ROAD

DES MOINES, IA 50314

REFERENCE NUMBER:


DRAWN BY:
LCR

REVISION DATE:
1ST CITY SUB: 2026-05-13
2ND CITY SUB: 2026-07-27
90% CD SET: 2026-08-25
100% BID SET: 2026-09-10

PROJECT NUMBER:
240308-1

SHEET NAME:
EROSION CONTROL PLAN

SHEET NUMBER:
C7.1

 

ELECTRICAL ABBREVIATIONS			
A	DEVICE MOUNTED +8" ABOVE COUNTER TOP (VERIFY LOCATION)	NM	NONMETALLIC
AFF	ABOVE FINISHED FLOOR	NTS	NOT TO SCALE
ATS	AUTOMATIC TRANSFER SWITCH	OC	ON CENTER
C	CEILING	OFCI	OWNER FURNISHED CONTRACTOR INSTALLED
CB	CIRCUIT BREAKER	OFOI	OWNER FURNISHED, OWNER INSTALLED
CT	CURRENT TRANSFORMER	R	EXISTING ITEM TO BE REMOVED
E	EXISTING ITEM TO REMAIN	RR	EXISTING ITEM TO BE REMOVED AND RELOCATED
EC	ELECTRICAL CONTRACTOR	RN	EXISTING ITEM TO BE REMOVED AND REPLACED WITH NEW
EM	EMERGENCY LIGHT FIXTURE	SCCR	SHORT CIRCUIT CURRENT RATING
ER	NEW LOCATION OF EXISTING ITEM	T	TAMPER PROOF DEVICE
F	ROUGH IN FOR FUTURE DEVICE	TCC	TEMPERATURE CONTROL CONTRACTOR
FAAP	FIRE ALARM ANNUNCIATOR PANEL	TV	TELEVISION
FACP	FIRE ALARM CONTROL PANEL	TYP	TYPICAL
FSD	FIRE SMOKE DAMPER	UPS	UNINTERRUPTIBLE POWER SUPPLY
G	GROUND FAULT CIRCUIT INTERRUPTER	V	VOLTS
GND	GROUND	VA	VOLT-AMPERES
KVA	KILO-VOLT-AMPERES	WG	WIREGUARD COVER
KW	KILOWATTS	WP	WEATHERPROOF DEVICE
MC	MECHANICAL CONTRACTOR	WR	WEATHER RESISTANT DEVICE
MCB	MAIN CIRCUIT BREAKER	XFR	TRANSFORMER
MDP	MAIN DISTRIBUTION PANEL	+24"	INDICATES MOUNTING HEIGHT CENTER LINE OF DEVICE TO FINISHED FLOOR
MLO	MAIN LUGS ONLY		
N	NEW DEVICE IN EXISTING LOCATION		
NIC	NOT IN CONTRACT		

GENERAL NOTES - ELECTRICAL

- COORDINATE LOCATION/INSTALLATION OF ELECTRICAL WORK WITH ALL OTHER TRADES. BEGIN INSTALLATION AND ROUGH-IN ONLY AFTER PROPER AND TIMELY COORDINATION WITH ALL TRADES ASSOCIATED WITH THE INSTALLATION IS COMPLETE. COORDINATE WITH BUILDING STRUCTURE, ARCHITECTURE, MECHANICAL, SHEET METAL, ALL PIPING SYSTEMS, LIGHT FIXTURES, CONDUITS, CABLE TRAYS, EQUIPMENT ACCESS/CLEARANCE, ETC. REFER TO ALL GENERAL, MECHANICAL, AND ELECTRICAL DRAWINGS AND SPECIFICATIONS FOR THIS PROJECT. CONTRACTOR IS RESPONSIBLE FOR REWORK OF INSTALLED EQUIPMENT RESULTING FROM INSUFFICIENT COORDINATION.
- ELECTRICAL DRAWINGS ARE ONLY A PORTION OF THE COMPLETE SET OF PLANS AND CONTRACT DOCUMENTS. THE ELECTRICAL SCOPE OF WORK IS DEFINED BY THE COMPLETE SET OF CONTRACT DOCUMENTS. THIS INCLUDES BUT IS NOT LIMITED TO REFERENCING: ARCHITECTURAL PLANS FOR DIMENSIONS AND DETAILS; EQUIPMENT PLANS FOR ROUGH-IN REQUIREMENTS; MECHANICAL PLANS FOR EQUIPMENT SIZES AND LOCATIONS.
- REMOVAL OF EXISTING POLES AND OVERHEAD UTILITY LINES ARE NOT SHOWN ON THE ELECTRICAL DRAWING SET. REFER TO CIVIL DRAWINGS FOR FURTHER INFORMATION. COORDINATE REMOVAL AND TIMING WITH CM AND MIDAMERICAN ENERGY. GENERAL INTENT IS THAT MIDAMERICAN WILL REMOVE EXISTING OVERHEAD LINES AND POLES ALONG HICKMAN ROAD. NEW POLES WILL BE INSTALLED AND UTILITY LINES WILL BE UNDERGROUND.

INSTALLATION NOTES - ELECTRICAL

- INCREASE CONDUCTOR SIZES ON 20A 120V-1 PHASE CIRCUITS EXCEEDING 100 FEET TO CENTER OF LOAD TO ACCOUNT FOR VOLTAGE DROP.
- RACEWAYS AND BOXES ARE SHOWN DIAGRAMMATICALLY ONLY AND INDICATE GENERAL AND APPROXIMATE LOCATIONS. LAYOUTS DO NOT ALWAYS SHOW THE TOTAL NUMBER OF RACEWAYS OR BOXES FOR THE CIRCUITS REQUIRED. NOR ARE THE LOCATIONS OF INDICATED RUNS INTENDED TO SHOW THE ACTUAL ROUTING OF THE RACEWAYS.
- PROVIDE A DEDICATED GREEN INSULATED GROUND CONDUCTOR TO ALL DEVICES. DO NOT USE CONDUIT SYSTEM AS THE ONLY EQUIPMENT GROUNDING METHOD.
- BALANCE PANEL LOADS DURING INSTALLATION. CIRCUIT NUMBERING SHOWN ON PLANS MAY BE ADJUSTED TO ACCOMMODATE.
- PROVIDE TYPED PANEL DIRECTORY AT PROJECT COMPLETION FOR NEW PANELS AND EXISTING PANELS WITH CIRCUITS MODIFIED DURING PROJECT. USE OWNER'S CURRENT ROOM NUMBERS AND EQUIPMENT NAMES. PROVIDE UNIQUE CIRCUIT IDENTIFICATION PER NEC 408.4(A).


CODE NOTES - ELECTRICAL

- PROVIDE ELECTRICAL INSTALLATION IN ACCORDANCE WITH ALL LOCAL, STATE, AND NATIONAL CODES.
- THE CURRENT ADOPTED EDITION OF THE ELECTRICAL CODE IS THE STANDARD FOR THE ELECTRICAL INSTALLATION. VERIFY WITH LOCAL OFFICIALS WHEN PERMITS ARE OBTAINED. NOTIFY DESIGN TEAM OF ANY DISCREPANCIES BETWEEN THE PROJECT MANUAL OR DRAWINGS AND THE GOVERNING CODE.
- INSTALLATION SHALL FOLLOW REQUIREMENTS OF THE ADAAG -AMERICANS WITH DISABILITIES ACT.
- REFER TO PROJECT MANUAL AND PROJECT CODE REVIEW SHEET FOR LIST OF APPLICABLE CODES.
- PER NEC EVERY CIRCUIT AND CIRCUIT MODIFICATION SHALL BE LEGIBLY IDENTIFIED AS TO ITS CLEAR, EVIDENT AND SPECIFIC PURPOSE OR USE. CONTRACTOR TO PROVIDE FINAL CIRCUIT IDENTIFICATION FOR ALL NEW AND MODIFIED CIRCUITS AT PROJECT COMPLETION.

GENERAL SYMBOLS	
	JUNCTION BOX, CEILING OR FLOOR MOUNTED.
	JUNCTION BOX, WALL MOUNTED, ELEVATION AS NOTED.
	CIRCUIT HOMERUN, CONCEALED CONDUIT OR CABLE
	CIRCUIT HOMERUN, UNDER FLOOR CONDUIT OR CABLE
	KEYNOTE
	EQUIPMENT IDENTIFICATION TAG. REFER TO EQUIPMENT CONNECTION SCHEDULE
	DETAIL DRAWING REFERENCE TAG, SIM-SIMILAR, TYP-TYPICAL, OPP-OPPOSITE SHEET REFERENCE
	SECTION CUT REFERENCE TAG, SIM-SIMILAR, TYP-TYPICAL, OPP-OPPOSITE SHEET REFERENCE
	INTERIOR ELEVATION DRAWING REFERENCE TAG
	DRAWINGS REVISION. REFER TO TITLEBLOCK FOR REVISION NAME AND DATE

POWER SYMBOLS	
	DUPLEX GFCI WEATHER RESISTANT RECEPTACLE WITH WEATHER-PROOF IN-USE COVER, TAMPER-RESISTANT, WALL MOUNT
	EQUIPMENT CONNECTION. REFER TO EQUIPMENT CONNECTION SCHEDULE FOR CONNECTION TYPE. REFER TO PANEL SCHEDULES FOR GFCI PROTECTION WHERE REQUIRED
	UTILITY TRANSFORMER
	UTILITY METER
	PANELBOARD - SURFACE MOUNTED

LIGHTING SYMBOLS	
	EXTERIOR LIGHT FIXTURE, WALL MOUNT +10", OR AS NOTED
	EXTERIOR POLE MOUNTED LIGHT FIXTURE, REFER TO LIGHT FIXTURE SCHEDULE
	BOLLARD LIGHT FIXTURE
	SINGLE POLE SWITCH, WALL MOUNT, LETTER INDICATES SWITCH LEG
	LIGHTING CONNECTION, REFER TO LIGHTING FIXTURE SCHEDULE FOR FIXTURE DESCRIPTION
	LIGHTING CONTRACTOR
	RELAY
	PHOTOCELL

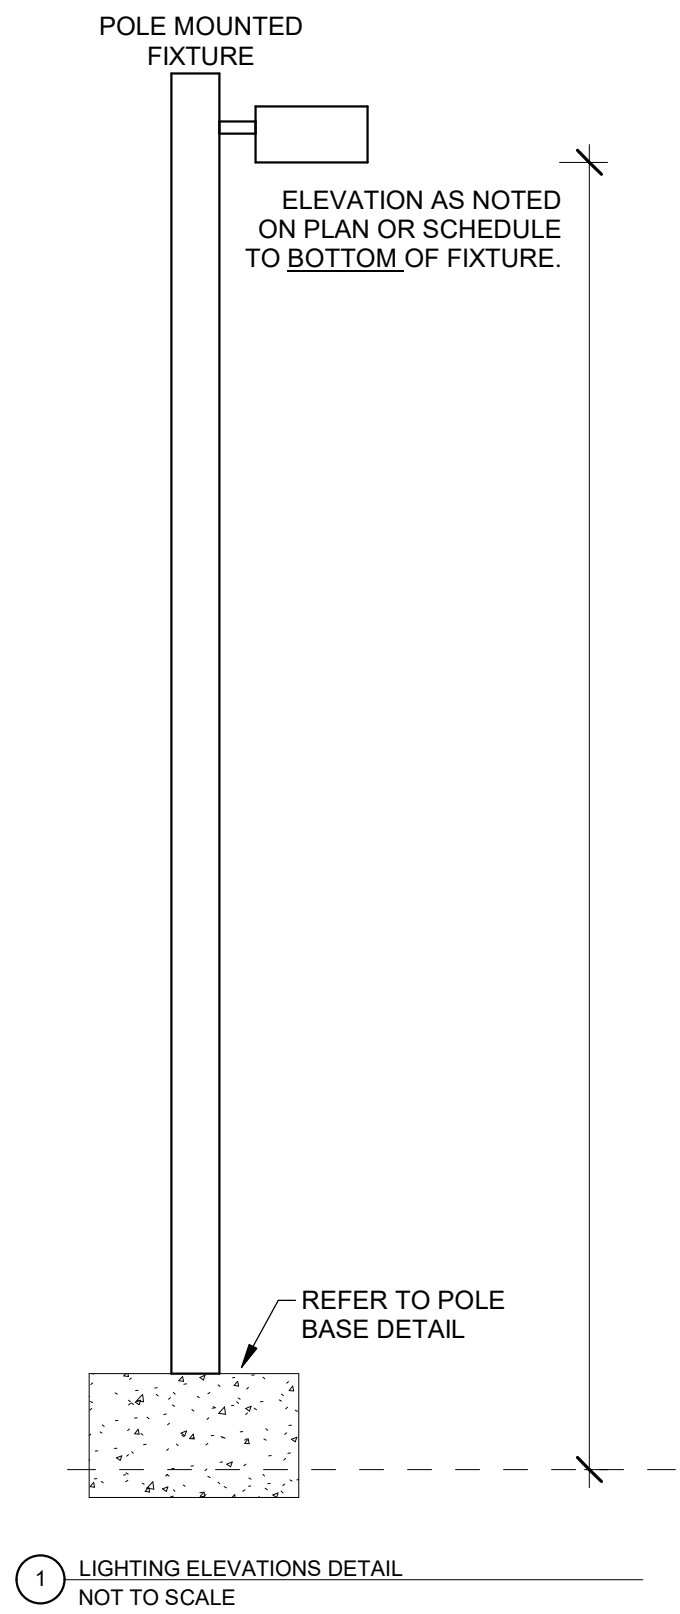



GENERAL NOTE:


UNDERGROUND FACILITIES, STRUCTURES, AND UTILITIES HAVE BEEN SHOWN BASED UPON INFORMATION OBTAINED FROM FIELD LOCATIONS BY UTILITY COMPANIES, AVAILABLE SURVEYS AND RECORDS. THEIR LOCATIONS MUST BE CONSIDERED APPROXIMATE ONLY. IT IS ALSO POSSIBLE THAT THERE MAY BE OTHER UNDERGROUND FACILITIES, STRUCTURES, AND UTILITIES IN EXISTENCE THAT ARE NOT SHOWN. IT IS THE RESPONSIBILITY OF EACH INDIVIDUAL PARTY REFERENCING THIS PLAN TO DETERMINE THE EXACT LOCATION AND TYPE OF UNDERGROUND FACILITIES ON THE SITE. HAND EXCAVATE AT CRITICAL POINTS AS NECESSARY TO VERIFY LOCATIONS, SIZES, ELEVATIONS, FLOW LINES, ETC. IF A PROBLEM OR INTERFERENCE EXISTS, NOTIFY ARCHITECT/ENGINEER BEFORE PROCEEDING.

SITE GENERAL NOTES

- UTILITIES SHOWN ON ELECTRICAL SITE PLAN ARE SCHEMATIC ONLY. ALL LOCATIONS SHOULD BE CONSIDERED APPROXIMATE UNLESS DIMENSIONED. VERIFY ALL SITE CONDITIONS AND DIMENSIONS ON SITE.
- PROVIDE TRENCHING, PULL BOXES, BACKFILL, AND PATCHWORK AS REQUIRED TO COMPLETE SITE ELECTRICAL INSTALLATION.
- REFER TO ELECTRIC AND LOW VOLTAGE UTILITY ENGINEERED DRAWINGS FOR ADDITIONAL CONDUITS, BOXES, AND ROUTING REQUIREMENTS. COORDINATE POLES, PADS, PRIMARY CABLE, TRANSFORMERS, METERS PEDESTALS, ETC.
- COORDINATE ROUTING AND CRITICAL CROSSING POINTS OF ELECTRICAL CONDUITS WITH CIVIL AND UTILITY CONTRACTORS. ADJUST CONDUIT DEPTH AS REQUIRED.
- REPAIR ALL AFFECTED SURFACES AND RESTORE TO EXISTING CONDITIONS AT COMPLETION OF PROJECT.
- PROVIDE ALL SITE CONDUIT AS 1" MINIMUM, ALL CONDUCTORS AS #10 AWG CU. MINIMUM.
- WARNING - CALL BEFORE YOU DIG: LAW REQUIRES ANYONE DOING EXCAVATION, FENCING, PLANTING OR DRILLING TO CALL 48 HOURS IN ADVANCE. HAND DIG WITHIN 18 INCHES OF ANY LOCATE MARK OR FLAG. ONE-CALL 811

KEYNOTES

- BORE (2) 1" CONDUIT FROM NEW PARKING LOT TO ISLAND. COORDINATE BORE WITH CITY AND DOT. INSTALL (1) CONDUIT FOR LIGHTS AND (1) CONDUIT FOR FUTURE USE.
- FLASHING LIGHT MOUNTED TO CROSSWALK SIGN. REFER TO CIVIL PLANS FOR SPECIFIC TYPE AND INSTALLATION.
- INSTALL (1) 1" CONDUIT STUBBED FOR FUTURE. INSTALL #14 TRACER WIRE BACK TO FLASHING LIGHT.
- INTERCEPT AND EXTEND FROM EXISTING HANDHOLE. PROVIDE 277V CIRCUIT TO NEW BOLLARDS.
- PRIMARY CONDUIT/CONDUCTORS FROM UTILITY POLE. COORDINATE EXACT LOCATION AND INSTALLATION WITH MIDAMERICAN ENERGY.
- INSTALL 11 X 18" X 24" TIER 22 HANDHOLE INSTALL FLUSH TO GRADE. LABEL "ELECTRICAL". (2) 1" CONDUIT BACK TO PANEL A WITH PULL STRING.

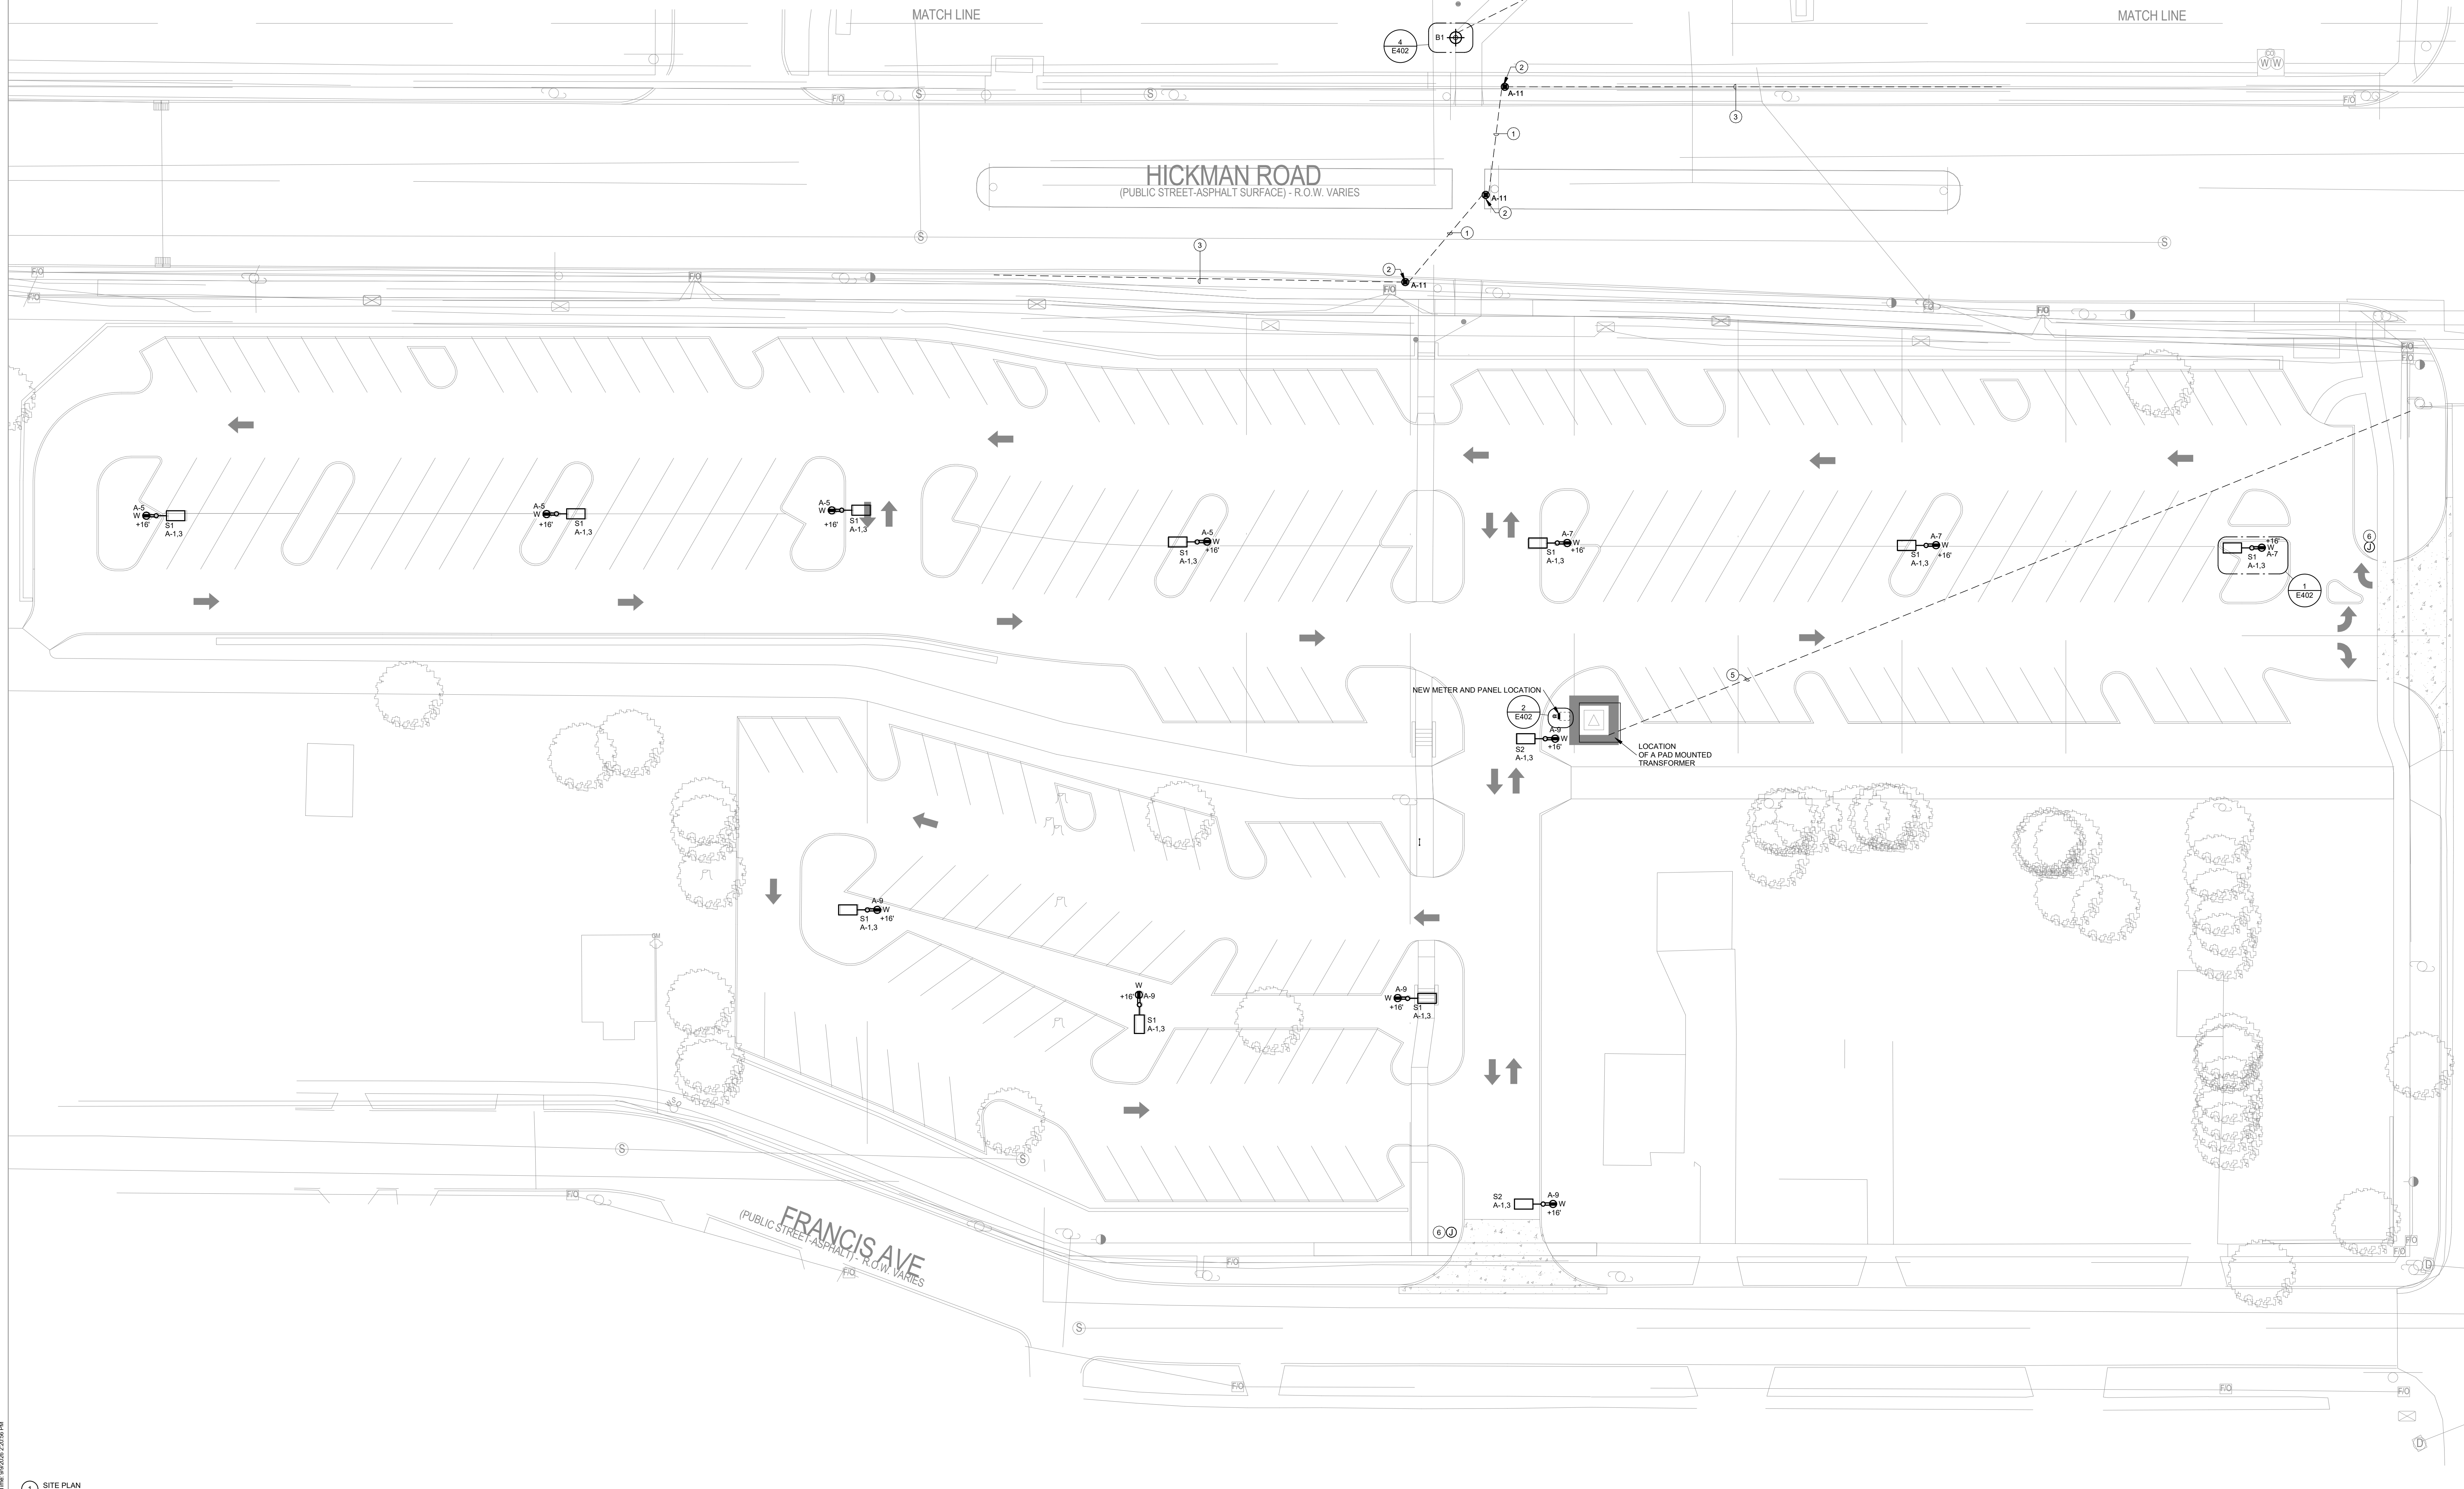






LIGHTING FIXTURE SCHEDULE

NOTES:

- ALL FIXTURES SHALL BE U.L. OR SIMILARLY LISTED.
- INCLUDE A MINIMUM 1 YEAR WARRANTY FOR LIGHTING FIXTURES, WHERE NOT OTHERWISE SPECIFIED.
- REFER TO ARCHITECTURAL DOCUMENTS FOR EXACT MOUNTING LOCATIONS, DETAILS, AND CONFIGURATIONS OF ALL LUMINAIRES. IF ARCHITECTURAL DRAWINGS DO NOT CLARIFY EXACT MOUNTING LOCATION OR DETAIL, ISSUE AN RFI FOR ARCHITECT TO SPECIFICALLY CLARIFY PRIOR TO FIXTURE ROUGH-IN.
- VERIFY COMPATIBILITY OF LIGHT FIXTURES WITH ARCHITECTURAL CEILING PLAN, MATERIALS, ADJACENT CONSTRUCTION, AND ADJACENT FINISHES PRIOR TO SHOP DRAWINGS SUBMITTAL. ADJUST FIXTURE TYPE, CONSTRUCTION, FLANGE, AND OTHER COORDINATION DETAILS AS REQUIRED FOR CEILING TYPE. NOTIFY THE ARCHITECT OF ANY CONFLICTS WITH THE PROPOSED INSTALLATION.
- CONTRACTOR IS RESPONSIBLE FOR ALL MISCELLANEOUS HARDWARE NECESSARY TO INSTALL AND SUPPORT THE LUMINAIRES.
- AIM AND TARGET ADJUSTABLE INTERIOR AND EXTERIOR LIGHT FIXTURES UNDER THE OBSERVATION AND IN COMPLIANCE WITH RECOMMENDATIONS OF THE ARCHITECT.
- CONTRACTOR IS RESPONSIBLE FOR OBTAINING AND FILLING OUT ALL UTILITY REBATE FORMS FOR OWNER.

TYPE	MANUFACTURER	MODEL	DESCRIPTION	FINISH	LUMENS	CRI	DRIVER TYPE	SOURCE-CCT	VOLTAGE	LOAD-VA	APPROVED EQUALS
B1	BEGA	84 706 light on 96 177 tube	42" TALL ROUND BOLLARD, INSTALL ON BASE AS SHOWN IN DETAILS. TYPE 3 DISTRIBUTION.	WHITE	1000	70	LED	4000K	277 V	31 VA	APPROVED EQUALS
S1	LITHONIA	DSX0 LED P5 40K 70CRI T5M	POLE MOUNT AREA LUMINAIRE, SQUARE POLE, TYPE 5 DISTRIBUTION	WHITE	12,200	70	LED	4000K	240 V	92 VA	CREE, GARDCO, BEACON
S2	LITHONIA	DSX0 LED P3 40K 80CRI T3M EGS	POLE MOUNT AREA LUMINAIRE, SQUARE POLE, TYPE 3 DISTRIBUTION, EXTREME BACKLIGHT CONTROL SHIELD	WHITE	6,500	70	LED	4000K	240 V	90 VA	CREE, GARDCO, BEACON

DESIGNED BY: EDH

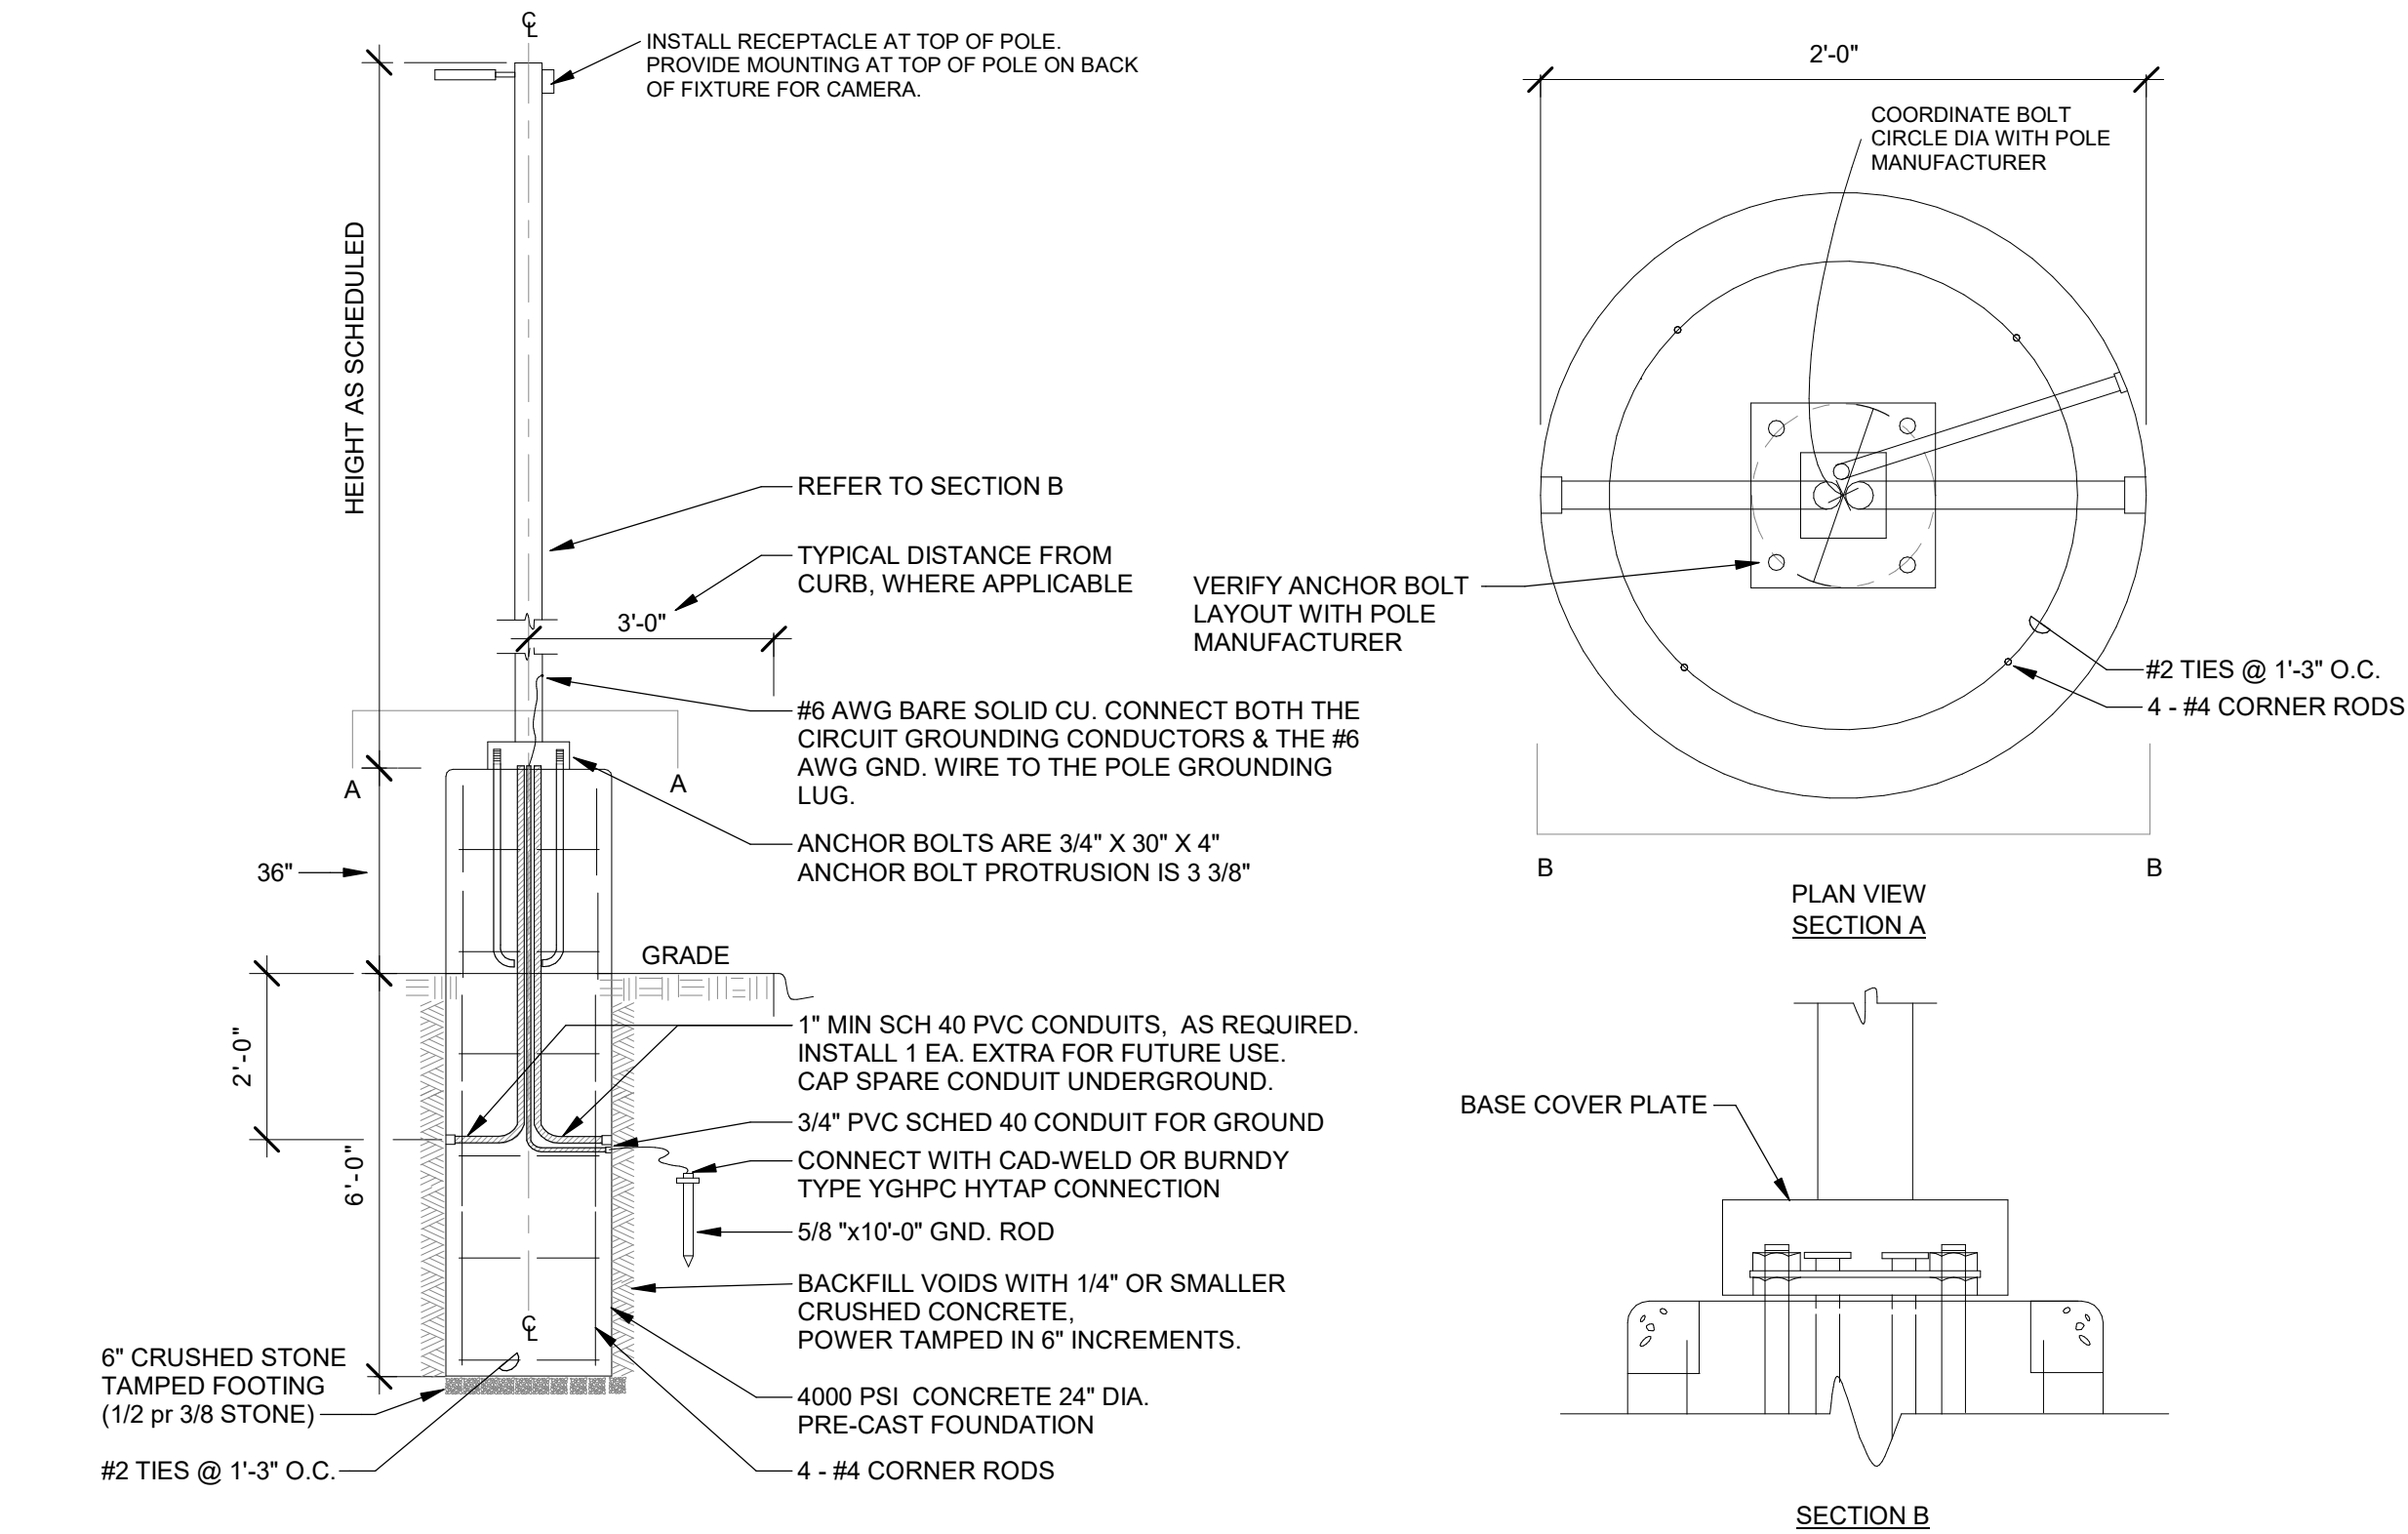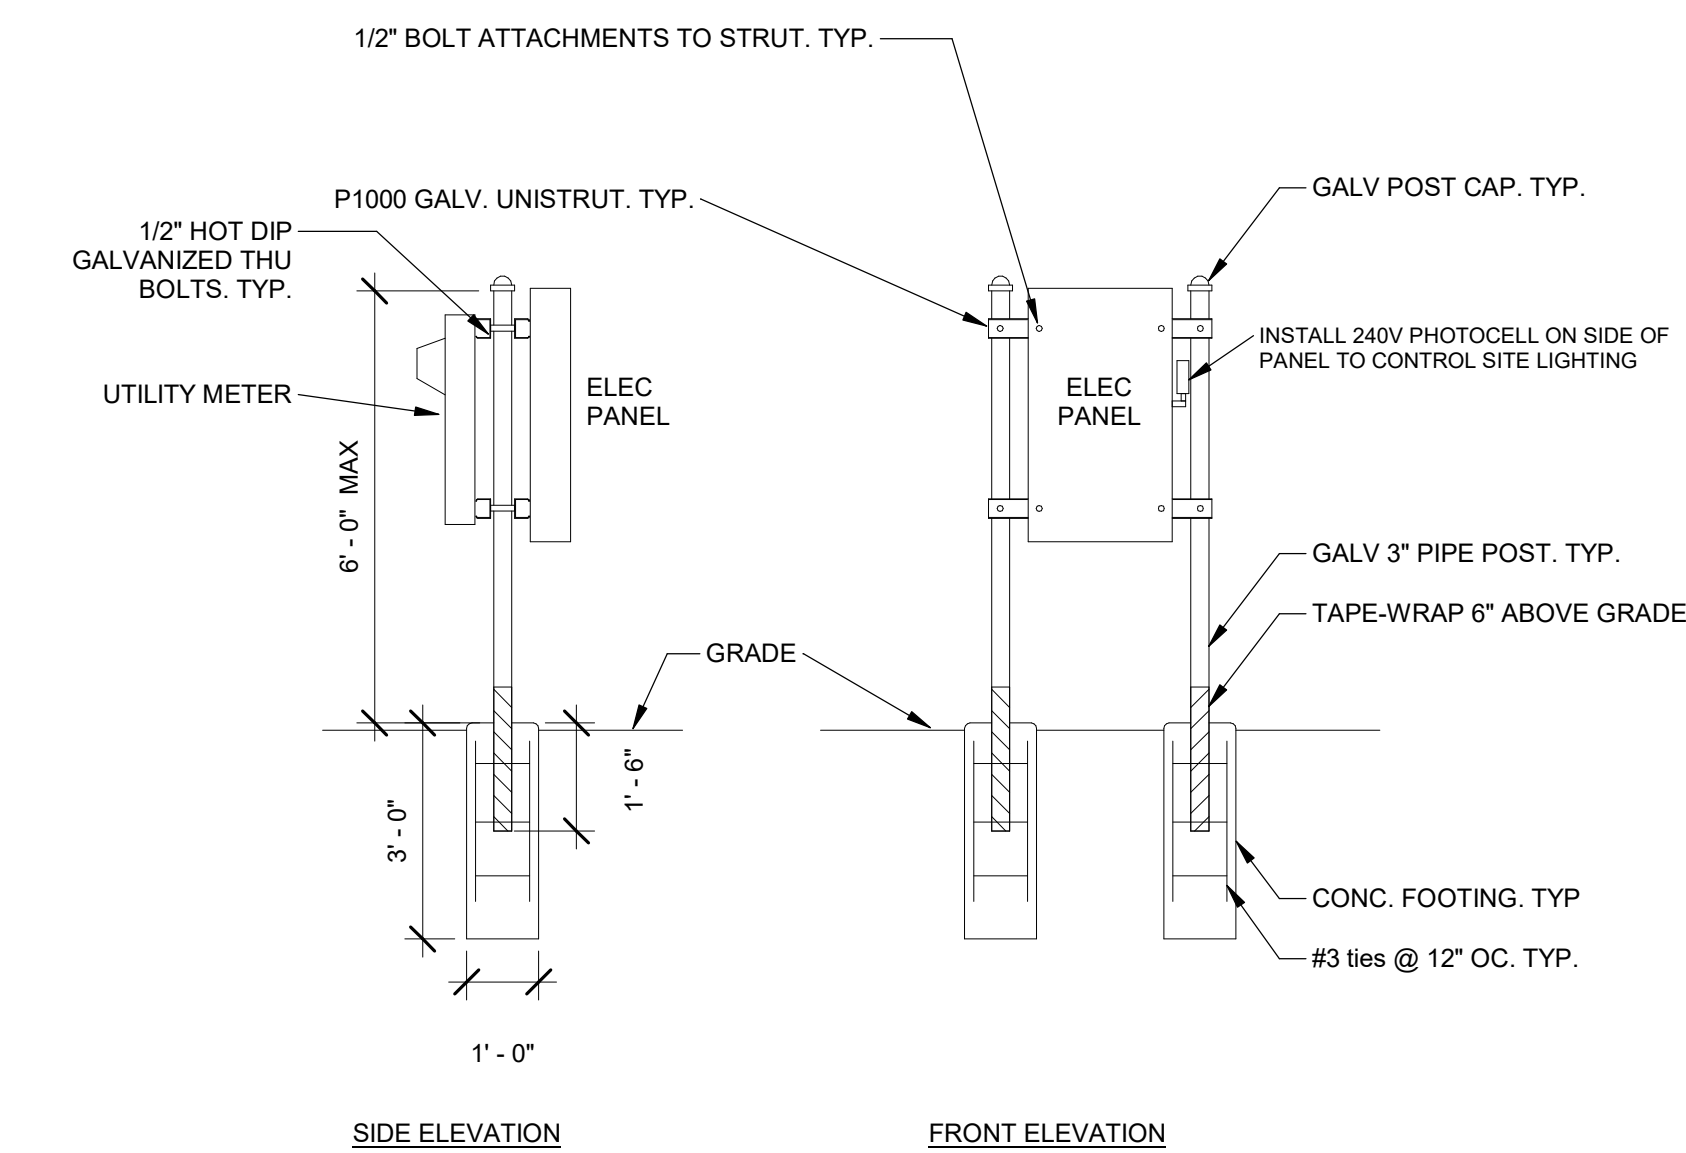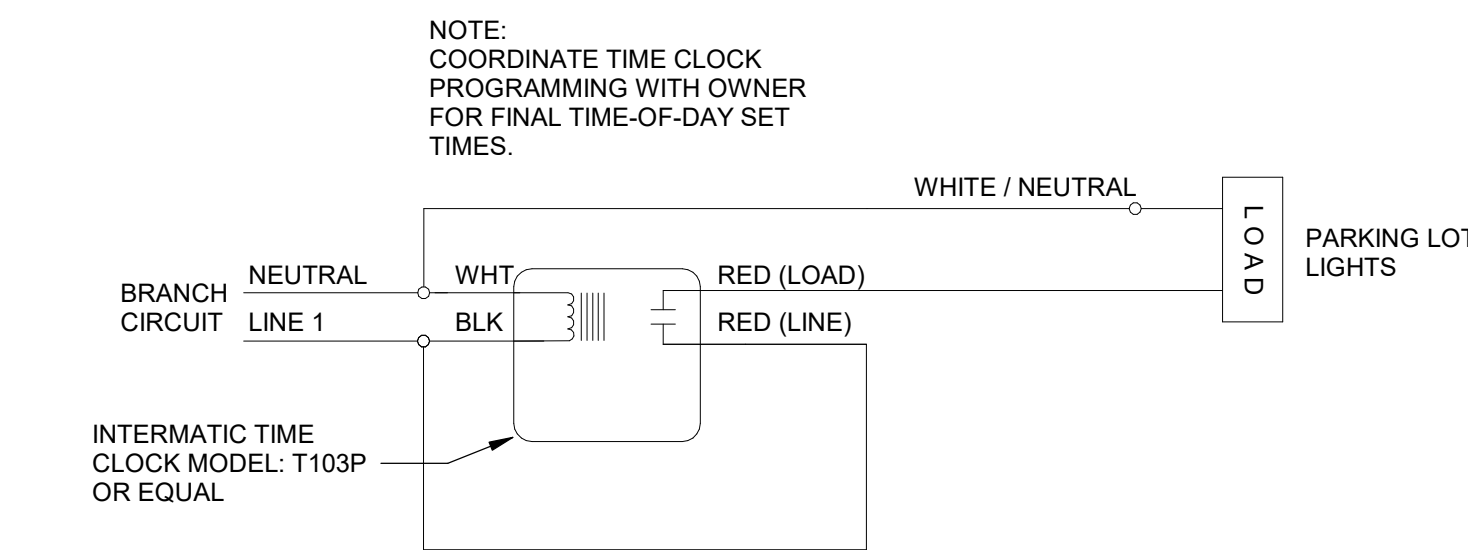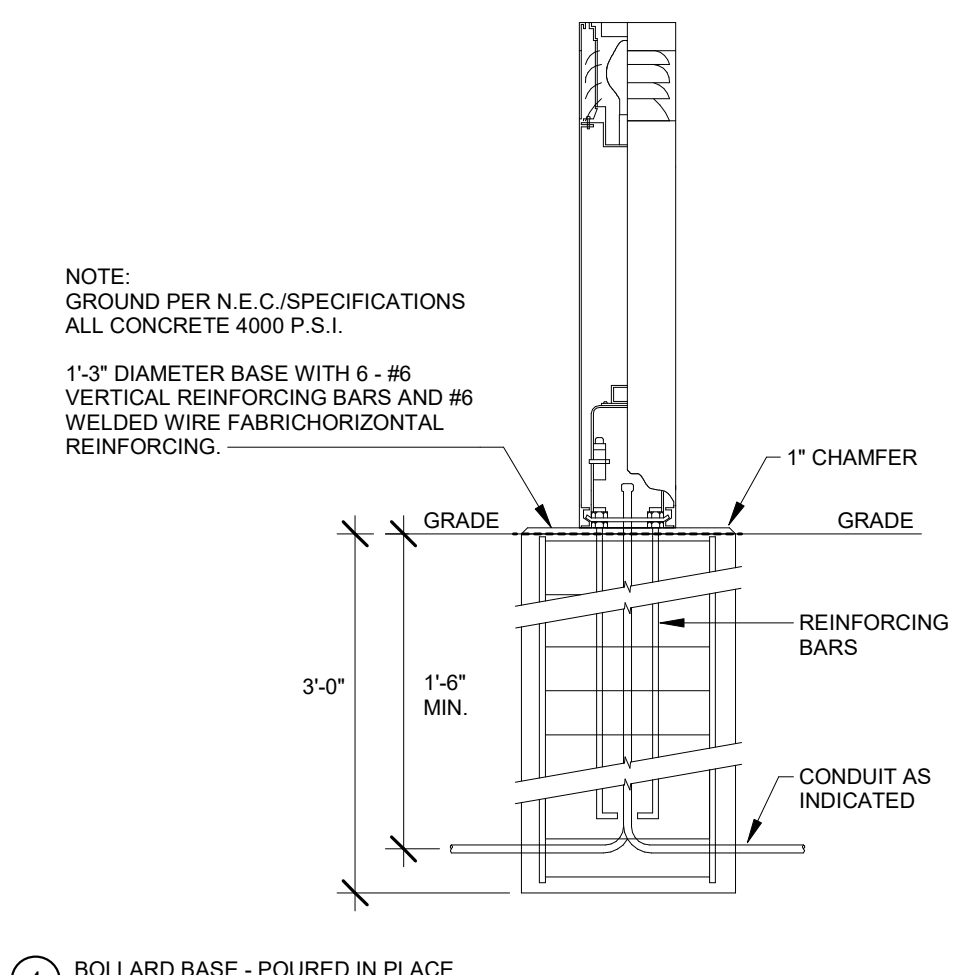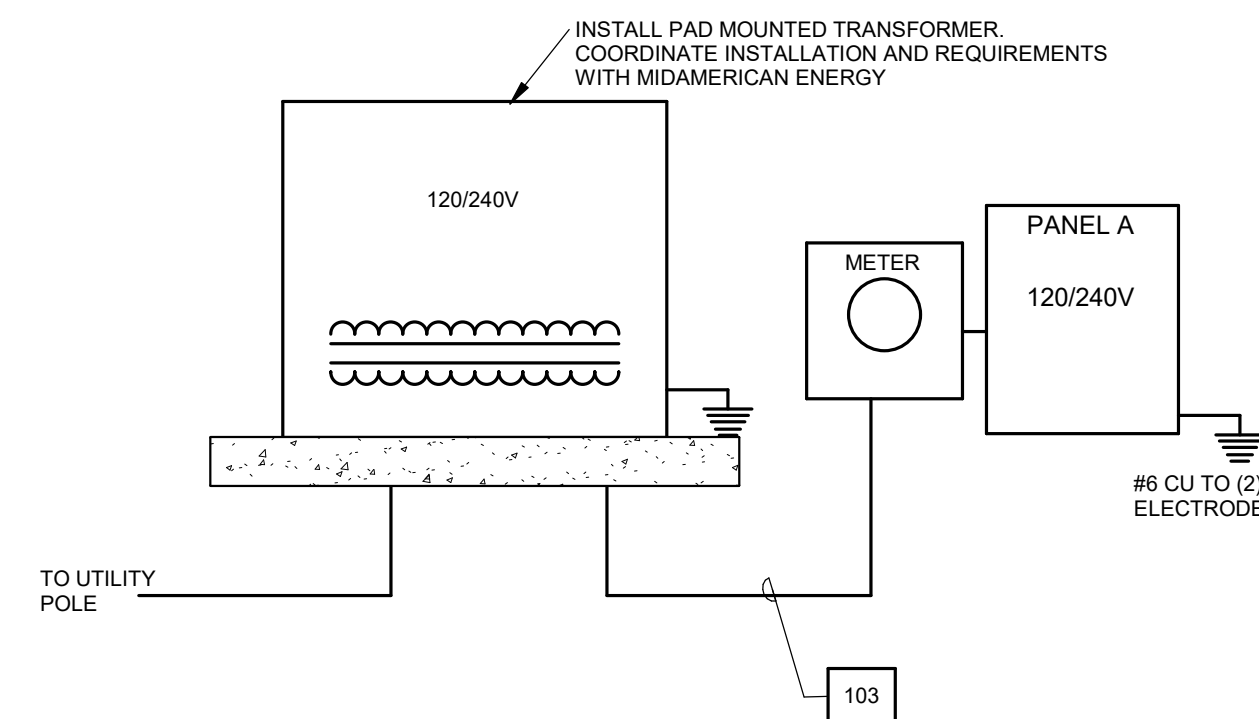1 LIGHTING POLE BASE - PRECAST
NOT TO SCALE2 RP PANEL STRUT RACK
NOT TO SCALE3 TIMELOCK CONTROL WIRING DETAIL
NOT TO SCALE4 BOLLARD BASE - POURED IN PLACE
NOT TO SCALE5 ONE-LINE DIAGRAM
NOT TO SCALE

BRANCH PANEL: A												
LOCATION: ON PEDESTAL				VOLTAGE: 120/240				SCCR RATING: 22,000				
SUPPLY FROM: UTILITY				PHASES: 1				MAINS TYPE: MCB				
MOUNTING: SURFACE				WIRES: 3				MAINS RATING: 100 A				
ENCLOSURE: TYPE 3R								MCB RATING: 100 A				
INTEGRAL SPD, MOUNTED ON UNISTRUT PER DETAIL. INSTALL PHOTOCELL ON SIDE OF PANEL TO CONTROL LIGHTING CIRCUIT.												
CIRCUIT DESCRIPTION	P	AMP	CKT NO	A	B	CKT NO	AMP	P	CIRCUIT DESCRIPTION			
SITE LIGHTING	2	20 A	1	550	0	2	20 A	1	SPARE			
			3		550	0	4	20 A	1	SPARE		
RECEPTACLE	1	20 A	5	720	0	6	20 A	1	SPARE			
RECEPTACLE	1	20 A	7		540	0	8	20 A	1	SPARE		
RECEPTACLE	1	20 A	9	900	0	10	20 A	1	SPARE			
LIGHTING - BOLLARDS AND CROSS WALK	1	20 A	11		3		12					
			13				14					
			15		0		16					
INTEGRAL SPD	2	30 A	17	0			18					
				2,170 VA		1,093 VA						
				18 A		9 A						
NOTES:												
"G" INDICATES GFCI TYPE BREAKER. "L" INDICATES PROVIDE LOCKABLE HASP												
"F" INDICATES RED LOCK-ON HASP												
LOAD CLASSIFICATION	CONNECTED LOAD		DEMAND FACTOR		ESTIMATED DEMAND		PANEL TOTALS					
Lighting	1,103 VA		125.00%		1,379 VA		TOTAL CONN. LOAD: 3,263 VA					
Receptacle	2,160 VA		100.00%		2,160 VA		TOTAL EST. DEMAND: 3,539 VA					
							TOTAL CONN.: 14 A					
							TOTAL EST. DEMAND: 15 A					

FEEDER SCHEDULE				
TAG	PHASE	GROUND	CONDUCTOR MATERIAL	CONDUIT
103	1-SET (3) #3	-	COPPER	(1) 1 1/4"

SERVICE RESPONSIBILITY MATRIX				
NOTES:				
1. ITEMS NOT LISTED ARE CONTRACTOR FURNISHED/CONTRACTOR INSTALLED UNLESS OTHERWISE NOTED.				
ABBREVIATIONS:				
CP/CI: CONTRACTOR PROVIDED / CONTRACTOR INSTALLED.				
CPI/CI: CONTRACTOR PROVIDED / UTILITY INSTALLED.				
UPI/CI: UTILITY PROVIDED / UTILITY INSTALLED.				
UP/CI: UTILITY PROVIDED / CONTRACTOR INSTALLED.				
LABEL	CP/CI	CPI/CI	UPI/CI	UP/CI
PRIMARY CONDUIT	●			
PRIMARY CONDUCTORS			●	
XFR PAD	●			
SECONDARY CONDUIT	●			
SECONDARY CONDUCTORS	●			
METER ENCLOSURE	●			
METER				●
SECONDARY TERMINATIONS			●	

RISER DIAGRAM GENERAL NOTES

- DIAGRAM INDICATES OVERALL LAYOUT OF ELECTRICAL DISTRIBUTION SYSTEM. REFER TO FLOOR PLANS FOR EQUIPMENT LOCATIONS.
- USE COPPER CONDUCTORS UNLESS OTHERWISE INDICATED.
- MATCH NEUTRAL CONDUCTOR SIZE TO THE PHASE CONDUCTORS UNLESS OTHERWISE NOTED.
- ALL WIRING SHALL BE IN RACEWAY AS NOTED. REFER TO SPECIFICATIONS FOR CONDUIT APPLICATION REQUIREMENTS.
- INSTALL UTILITY TRANSFORMER PAD, METERING EQUIPMENT, AND SERVICE ENTRANCE FEEDERS IN ACCORDANCE WITH UTILITY COMPANY REQUIREMENTS.

DESIGN CODES & LOADS:

THE STRUCTURAL DESIGN OF THIS PROJECT SHALL BE IN ACCORDANCE WITH THE "2024 INTERNATIONAL BUILDING CODE" (IBC), "MINIMUM DESIGN LOADS FOR BUILDINGS AND OTHER STRUCTURES" (ASCE 7-22), AND APPLICABLE REFERENCED STANDARDS. ALL LOADS REQUIRED FOR DESIGN BY OTHERS AND NOT LISTED BELOW SHALL BE IN ACCORDANCE WITH THESE REQUIREMENTS.

BACKFILL:
- CLEAN GRANULAR (SIM TO IDOT 4115): $\gamma = 130 \text{ pcf}$, $\phi = 42.5^\circ$
- SURCHARGE: 50 pcf
- HYDROSTATIC PRESSURE (MUST BE DRAINED): 0 pcf

GENERAL NOTES:

ELEVATIONS NOTED THUS +1(12'-8") ARE TO TOP OF SLABS, BEAMS OR OTHER STRUCTURAL FEATURES WITH REFERENCE TO THE FINISHED FIRST LEVEL FLOOR SLAB = 10'-0".

FIELD VERIFY ALL EXISTING CONDITIONS, DIMENSIONS, AND ELEVATIONS PRIOR TO FABRICATION AND/OR CONSTRUCTION OF ANY ITEMS. REPORT ANY DISCREPANCIES TO OWNER AND ENGINEER.

CONTRACTOR SHALL NOT SCALE DRAWINGS. THE DIMENSIONS SHOWN ARE TO TAKE PRECEDENT OVER SCALING DOCUMENTS. THE CONTRACTOR SHALL TAKE FULL RESPONSIBILITY FOR ANY ERRORS AND REPAIR OF SAID WORK AS A RESULT OF SCALING DOCUMENTS.

THE CONTRACTOR/OWNER MUST CAREFULLY EXAMINE AND UNDERSTAND THESE DOCUMENTS, BEFORE STARTING ANY WORK. THE CONTRACTOR MUST NOTIFY THE ENGINEER OF ANY MISTAKES, MISSING INFORMATION, DISCREPANCIES, OR INCONSISTENCIES FOUND DURING THEIR REVIEW. THE ENGINEER WILL THEN REVIEW THE PROPOSED CORRECTIONS. CHANGES CANNOT BE MADE WITHOUT THE ENGINEER'S REVIEW AND THE OWNER'S APPROVAL. IF ANY DISCREPANCIES OR CONFLICTS ARISE AFTER WORK BEGINS, IT'S THE CONTRACTOR'S RESPONSIBILITY TO FIX THEM. THE CONTRACTOR IS ALSO RESPONSIBLE FOR CORRECTING ANY ERRORS OR ISSUES NOT PREVIOUSLY BROUGHT TO THE ENGINEER'S ATTENTION. ANY DETAILS NOT EXPLICITLY SHOWN SHOULD BE SIMILAR TO COMPARABLE CONDITIONS DETAILED. IF THERE ARE ANY UNCERTAINTIES REGARDING CONSTRUCTION OR PROJECT COMPLETION, THE CONTRACTOR MUST ADDRESS THEM BEFORE SUBMITTING THE PROJECT.

STRUCTURAL DRAWINGS SHALL BE COORDINATED WITH SITE, ARCHITECTURAL, MECHANICAL, AND ELECTRICAL DRAWINGS AND BETWEEN DRAWINGS AND SPECIFICATIONS. REPORT ANY DISCREPANCIES AND/OR INTERFERENCE PROBLEMS TO OWNER AND ENGINEER.

VERIFY SIZE AND LOCATION OF ALL OPENINGS OR INSERTS AS REQUIRED BY MECHANICAL, ELECTRICAL OR PLUMBING CONTRACTORS. ANY OPENINGS OR INSERTS SHOWN ON STRUCTURAL DRAWINGS ARE FOR GENERAL INFORMATION ONLY AND SHALL BE VERIFIED PRIOR TO FRAMING.

NO BEAMS, JOISTS, COLUMNS OR SLABS SHALL BE FIELD CUT OR MODIFIED WITHOUT THE STRUCTURAL ENGINEER'S WRITTEN APPROVAL.

SHOP DRAWINGS, MIX DESIGNS, PRODUCT DATA, AND CALCULATIONS SCHEDULED BELOW SHALL BE SUBMITTED FOR APPROVAL OF ALL STRUCTURAL COMPONENTS PRIOR TO FABRICATION AND/OR CONSTRUCTION. SEE SPECIFICATIONS FOR SUBMITTAL REQUIREMENTS.

ANY ENGINEERING DESIGN PROVIDED BY OTHERS AND SUBMITTED FOR REVIEW OR RECORD SHALL BEAR THE STAMP AND SIGNATURE OF A PROFESSIONAL ENGINEER LICENSED IN THE STATE WHERE THE PROJECT IS LOCATED.

CONTRACTOR IS RESPONSIBLE TO CHECK SHOP DRAWINGS, ETC. PRIOR TO SUBMITTAL TO ARCHITECT OR ENGINEER. SHOP DRAWINGS NOT CHECKED WILL BE RETURNED. CONTRACTOR SHALL VERIFY DIMENSIONS, QUANTITIES, AND COORDINATE WITH ALL OTHER TRADES.

SPECIAL-INSPECTIONS & TESTING SCHEDULE:

A SPECIAL INSPECTION AND TESTING PROGRAM SHALL BE PERFORMED IN ACCORDANCE WITH CHAPTER 17 OF THE IBC AND THE PROJECT MANUAL.

A SPECIAL INSPECTION AND TESTING PROGRAM REVIEW MEETING IS REQUIRED PRIOR TO CONSTRUCTION. THE STRUCTURAL ENGINEER, SPECIAL INSPECTOR, CITY INSPECTOR, GENERAL CONTRACTOR, AND ALL SUBCONTRACTORS PERFORMING STRUCTURAL WORK SHALL BE IN ATTENDANCE.

THE FOLLOWING ITEMS SHALL BE INCLUDED IN THE SPECIAL INSPECTION AND TESTING PROGRAM:

- SPECIAL GRADING, EXCAVATION AND FILLING
 - SUBGRADE PREPARATION
 - VERIFY COMPACTION OF FILL MATERIAL
 - VERIFY DESIGN BEARING CAPACITY
 - EXPANSIVE SOIL CHARACTERISTICS
 - VERIFY CLEAN BACKFILL (AS D.O.T. 4115)
- CONCRETE
 - AIR TESTS
 - SUMP TESTS
 - CONCRETE TEMPERATURE
 - COMPRESSION TESTS
 - POST INSTALLED ANCHORS

CONSTRUCTION PROCEDURES & SAFETY REQUIREMENTS:

COMPLY WITH ALL APPLICABLE CITY, COUNTY, STATE, AND FEDERAL LAWS, INCLUDING THE OCCUPATIONAL SAFETY AND HEALTH ACT (OSHA) AND REGULATIONS ADOPTED PURSUANT THERETO.

THE STRUCTURAL CONTRACT DOCUMENTS REPRESENT THE FINISHED STRUCTURE. THEY DO NOT INDICATE THE MEANS AND METHODS OF CONSTRUCTION, UNLESS NOTED OR INDICATED OTHERWISE.

ENGAGE PROPERLY QUALIFIED PERSONS TO DETERMINE WHERE AND HOW TEMPORARY PRECAUTIONARY MEASURES SHALL BE USED.

PROVIDE ALL MEASURES NECESSARY TO PROTECT THE WORKERS AND ALL OTHER PERSONS DURING CONSTRUCTION. PROVIDE ALL NECESSARY MEASURES TO AVOID EXCESSIVE STRESSES AND TO HOLD THE STRUCTURAL ELEMENTS IN PLACE DURING CONSTRUCTION. SUCH MEASURES SHALL INCLUDE, BUT NOT BE LIMITED TO: BRACING, SHORING FOR CONSTRUCTION EQUIPMENT, SHORING FOR EARTH BANKS, FORMS, SCAFFOLDING, PLANKING, SAFETY NETS, SUPPORT AND BRACING FOR CRANES AND HOISTS, GUYING, ETC...

SUPERVISE AND DIRECT THE WORK SO AS TO MAINTAIN SOLE RESPONSIBILITY FOR ALL CONSTRUCTION MEANS, METHODS, TECHNIQUES, SEQUENCES, AND PROCEDURES.

OBSERVATION VISITS TO THE SITE BY STRUCTURAL ENGINEER'S FIELD REPRESENTATIVES SHALL NOT INCLUDE ABOVE NOTED ITEMS.

CONCRETE AND REINFORCEMENT:

CONCRETE WORK SHALL BE IN ACCORDANCE WITH "SPECIFICATIONS FOR STRUCTURAL CONCRETE FOR BUILDINGS (ACI 301)" AND "BUILDING CODE REQUIREMENTS FOR STRUCTURAL CONCRETE (ACI 318)" UNLESS NOTED OTHERWISE.

PROVIDE CONCRETE WITH MINIMUM 28 DAY COMPRESSIVE STRENGTH (f'c) AS SHOWN BELOW:

FOOTINGS: 3,500 psi
FOUNDATION WALLS: 4,000 psi
ALL OTHER CONCRETE: 4,000 psi

PROVIDE CONCRETE WITH MAXIMUM WATER/CEMENT RATIO AS SHOWN BELOW:
3,500 psi: 0.50
4,000 psi: 0.45
5,000 psi: 0.40

CONTRACTOR SHALL SUBMIT CONCRETE MIX DESIGNS FOR EACH CLASS OF CONCRETE TO ENGINEER FOR WRITTEN APPROVAL MINIMUM OF 14 DAYS PRIOR TO PLACING CONCRETE.

CONCRETE SHALL CONSIST OF THE FOLLOWING:
PORTLAND CEMENT: ASTM C150, TYPE I/II
NORMAL WEIGHT AGGREGATES: ASTM C63
POTABLE WATER: ASTM C94

CONCRETE AND REINFORCEMENT CONT.:

REPLACEMENT OF PORTLAND CEMENT WITH FLY ASH SHALL NOT EXCEED 15% OF ALL CEMENTITIOUS MATERIALS. MAXIMUM AGGREGATE SIZE SHALL BE 1".

ALL CONCRETE EXPOSED TO EARTH OR WEATHER SHALL HAVE AN AIR CONTENT AT POINT OF PLACEMENT OF 4% TO 7%.

WATER REDUCING ADMIXTURES (PLASTICIZERS AND SUPER PLASTICIZERS) MAY BE USED WHEN INCLUDED IN THE APPROVED CONCRETE MIX DESIGN.

NO MATERIAL CONTAINING CALCIUM CHLORIDE, SALT OR ANTIFREEZE AGENTS IS PERMITTED FOR USE IN CONCRETE.

SUMP SHALL BE 3" TO 5" MAXIMUM FOR CONCRETE MIXES WITHOUT WATER REDUCING ADMIXTURES AND 6" TO 8" MAXIMUM WHEN WATER REDUCING ADMIXTURES ARE INCLUDED IN THE MIX DESIGN. REFER TO SPECIFICATIONS.

HOT WEATHER CONCRETE OPERATIONS SHALL BE IN ACCORDANCE WITH ACI 305.

COLD WEATHER CONCRETE OPERATIONS SHALL BE IN ACCORDANCE WITH ACI 306.

REINFORCING SHALL BE DETAILED AND PLACED IN ACCORDANCE WITH "DETAILS AND DETAILING OF CONCRETE REINFORCEMENT" (ACI 315), UNLESS DETAILED OR NOTED OTHERWISE.

REINFORCING SHALL CONFORM TO THE FOLLOWING:
DEFORMED BARS: ASTM A615, GRADE 60
WELDED DEFORMED BARS: ASTM A706, GRADE 60
WELDED WIRE FABRIC (MATS ONLY): ASTM A185

REINFORCING STEEL SHALL BE SECURELY WIRED IN PLACE AND SUPPORTED PRIOR TO PLACING CONCRETE.

LAP ALL REINFORCING SPLICES THE GREATER OF 48 BAR DIAMETERS OR 2'-0" IN FOOTINGS & FOUNDATIONS AND SLABS-ON-GRADE UNLESS NOTED OTHERWISE. REINFORCING SPLICES AT ALL OTHER LOCATIONS SHALL HAVE CLASS B TENSION SPLICES.

PROVIDE CORNER BARS AT ALL INTERSECTIONS IN WALLS AND FOOTINGS. LAP 2'-0" WITH HORIZONTAL BARS IN EACH DIRECTION. MATCH SIZE AND SPACING OF HORIZONTAL BARS.

PROVIDE (2) #5 EACH SIDE OF FRAMED OPENINGS IN WALLS. EXTEND 2'-0" BEYOND OPENING EDGES. PROVIDE #5 DIAGONAL BARS X 48" IN CORNERS.

PROVIDE KEYWAYS IN CONCRETE WALLS AT CONSTRUCTION JOINTS. KEYWAYS SHALL BE 1 1/2" WIDE X 1/2" DEEP UNLESS NOTED OTHERWISE. EXTEND REINFORCING THROUGH JOINTS.

SPLICES IN VERTICAL REINFORCING ARE NOT PERMITTED, UNLESS NOTED OTHERWISE.

PROVIDE MINIMUM CONCRETE COVER OVER REINFORCING AS FOLLOWS:

CAST AGAINST AND PERMANENTLY EXPOSED TO EARTH = 3"
EXPOSED TO EARTH OR WEATHER = 2"
NOT EXPOSED TO EARTH OR WEATHER OR IN CONTACT WITH THE GROUND = 2"

PROVIDE 3/4" CHAMFER ON ALL EXPOSED EDGES OF CONCRETE.

FOUNDATIONS:

FOUNDATION DESIGN IS BASED ON THE GEOTECHNICAL REPORT PREPARED FOR THIS PROJECT COMPLETED BY ALLENDER BUTZKE ENGINEERS. REPORT NUMBER PN 241252, DATED JUNE 14, 2024.

FOUNDATIONS SHALL BEAR ON NATIVE SOIL OR ON PROPERLY COMPACTED, ENGINEERED FILL EXTENDED TO NATIVE SOIL. FOUNDATION DESIGN REQUIRES A MINIMUM NET ALLOWABLE BEARING PRESSURE AS FOLLOWS:
2,000 pcf AT RETAINING WALLS

IF UNSUITABLE BEARING SOILS ARE FOUND (SEE SPECIAL INSPECTIONS & GEOTECH REPORT), OVER-EXCAVATE NATIVE SOILS BELOW FOOTINGS AND FOUNDATIONS AND REPLACE WITH COMPACTED, ENGINEERED FILL AS REQUIRED BY GEOTECHNICAL ENGINEER. OVER-EXCAVATION AND BACKFILL PROCEDURE SHALL EXTEND 9" LATERSLIDELY BEYOND EDGE OF FOOTING IN ALL DIRECTIONS FOR EACH FOOT OF OVER-EXCAVATION DEPTH.

FOOTING ELEVATIONS AND ALLOWABLE BEARING CAPACITIES ARE ESTIMATED PER THE IBC. BEARING CAPACITIES AND EXPANSIVE SOIL PROPERTIES SHALL BE FIELD VERIFIED BY THE GEOTECHNICAL ENGINEER AS PART OF THE SPECIAL INSPECTION PROGRAM. NOTIFY THE STRUCTURAL ENGINEER IF INADEQUATE CONDITIONS ARE ENCOUNTERED.

PROVIDE SLEEVES FOR ALL PIPES, UTILITY LINES, AND OTHER PENETRATIONS THROUGH WALLS. CORE DRILLING IS NOT PERMITTED.

BROADLAWNS PARKING LOT EXPANSION

1826 HICKMAN ROAD, DES MOINES, IOWA



I HEREBY CERTIFY THAT THIS ENGINEERING DOCUMENT WAS PREPARED BY ME OR UNDER MY DIRECT PERSONAL SUPERVISION AND THAT I AM A DULY REGISTERED PROFESSIONAL ENGINEER UNDER THE LAWS OF THE STATE OF IOWA. THIS NOTICE COVERS DRAWINGS \$ SHEETS

SIGNATURE: LUKE LOGAN, P.E.

NAME: LUKE LOGAN, P.E.

DATE: 10 Sept 2026 27498


MY REGISTRATION EXPIRES ON 31-DECEMBER-2025

DRAWING INDEX:

S0.1: GENERAL NOTES & PLAN VIEW
S0.1: DETAILS

RETAINING WALL & FOOTING SCHEDULE - IDOT 4115 CLEAN CRUSHED ROCK OR SIM. (42.5°) BACKFILL

MARK	WALL & FOOTING DIMENSIONS					REINFORCING			
	WALL "L" (MAX)	WALL "T"	FTG. WIDTH "W"	TOE LENGTH "A"	HEEL LENGTH "B"	FTG. DEPTH "D"	RETAINED FACE VERTICAL REIN.	HORIZONTAL WALL REIN.	CONTINUOUS FTG. REIN.
RW5A	5'-0"	0'-10"	3'-0"	1'-1"	1'-1"	1'-0"	#5 @ 24" O.C.	#5 @ 16" O.C.	#5 @ 12" O.C.
RW6A	6'-0"	0'-10"	3'-3"	1'-0"	1'-5"	1'-0"	#5 @ 24" O.C.	#5 @ 16" O.C.	#5 @ 24" O.C.
RW7A	7'-0"	0'-10"	3'-9"	1'-0"	1'-11"	1'-0"	#5 @ 16" O.C.	#5 @ 16" O.C.	#5 @ 12" O.C.
RW8A	8'-0"	0'-10"	4'-6"	1'-3"	2'-5"	1'-0"	#5 @ 16" O.C.	#5 @ 16" O.C.	#5 @ 24" O.C.
RW9A	9'-0"	0'-10"	5'-3"	1'-4"	3'-1"	1'-0"	#6 @ 16" O.C.	#5 @ 12" O.C.	#5 @ 16" O.C.
RW5	SEE PLAN	0'-10"	2'-0"	0'-7"	0'-7"	1'-0"	#5 @ 24" O.C.	#5 @ 16" O.C.	#5 @ 12" O.C.
RW6	SEE PLAN	0'-10"	3'-0"	1'-1"	1'-1"	1'-0"	#5 @ 24" O.C.	#5 @ 16" O.C.	#5 @ 12" O.C.
RW7	SEE PLAN	0'-10"	3'-9"	1'-0"	1'-11"	1'-0"	#5 @ 24" O.C.	#5 @ 16" O.C.	#5 @ 12" O.C.
RW8	SEE PLAN	0'-10"	4'-6"	1'-1"	2'-7"	1'-0"	#5 @ 16" O.C.	#5 @ 16" O.C.	#5 @ 12" O.C.
RW9	SEE PLAN	0'-10"	5'-0"	1'-3"	2'-11"	1'-0"	#5 @ 16" O.C.	#5 @ 16" O.C.	#5 @ 12" O.C.
RW10	SEE PLAN	0'-10"	5'-6"	1'-6"	3'-2"	1'-0"	#5 @ 16" O.C.	#5 @ 16" O.C.	#5 @ 12" O.C.
RW11	SEE PLAN	0'-10"	6'-0"	1'-6"	3'-8"	1'-0"	#6 @ 16" O.C.	#5 @ 16" O.C.	#5 @ 12" O.C.
RW12	SEE PLAN	0'-10"	6'-6"	1'-6"	4'-2"	1'-0"	#6 @ 12" O.C.	#5 @ 16" O.C.	#5 @ 12" O.C.
RW13	SEE PLAN	0'-10"	7'-6"	1'-9"	4'-11"	1'-0"	#7 @ 12" O.C.	#5 @ 16" O.C.	#5 @ 12" O.C.
RW14	SEE PLAN	0'-10"	8'-6"	2'-0"	5'-8"	1'-0"	#8 @ 12" O.C.	#5 @ 16" O.C.	#5 @ 12" O.C.

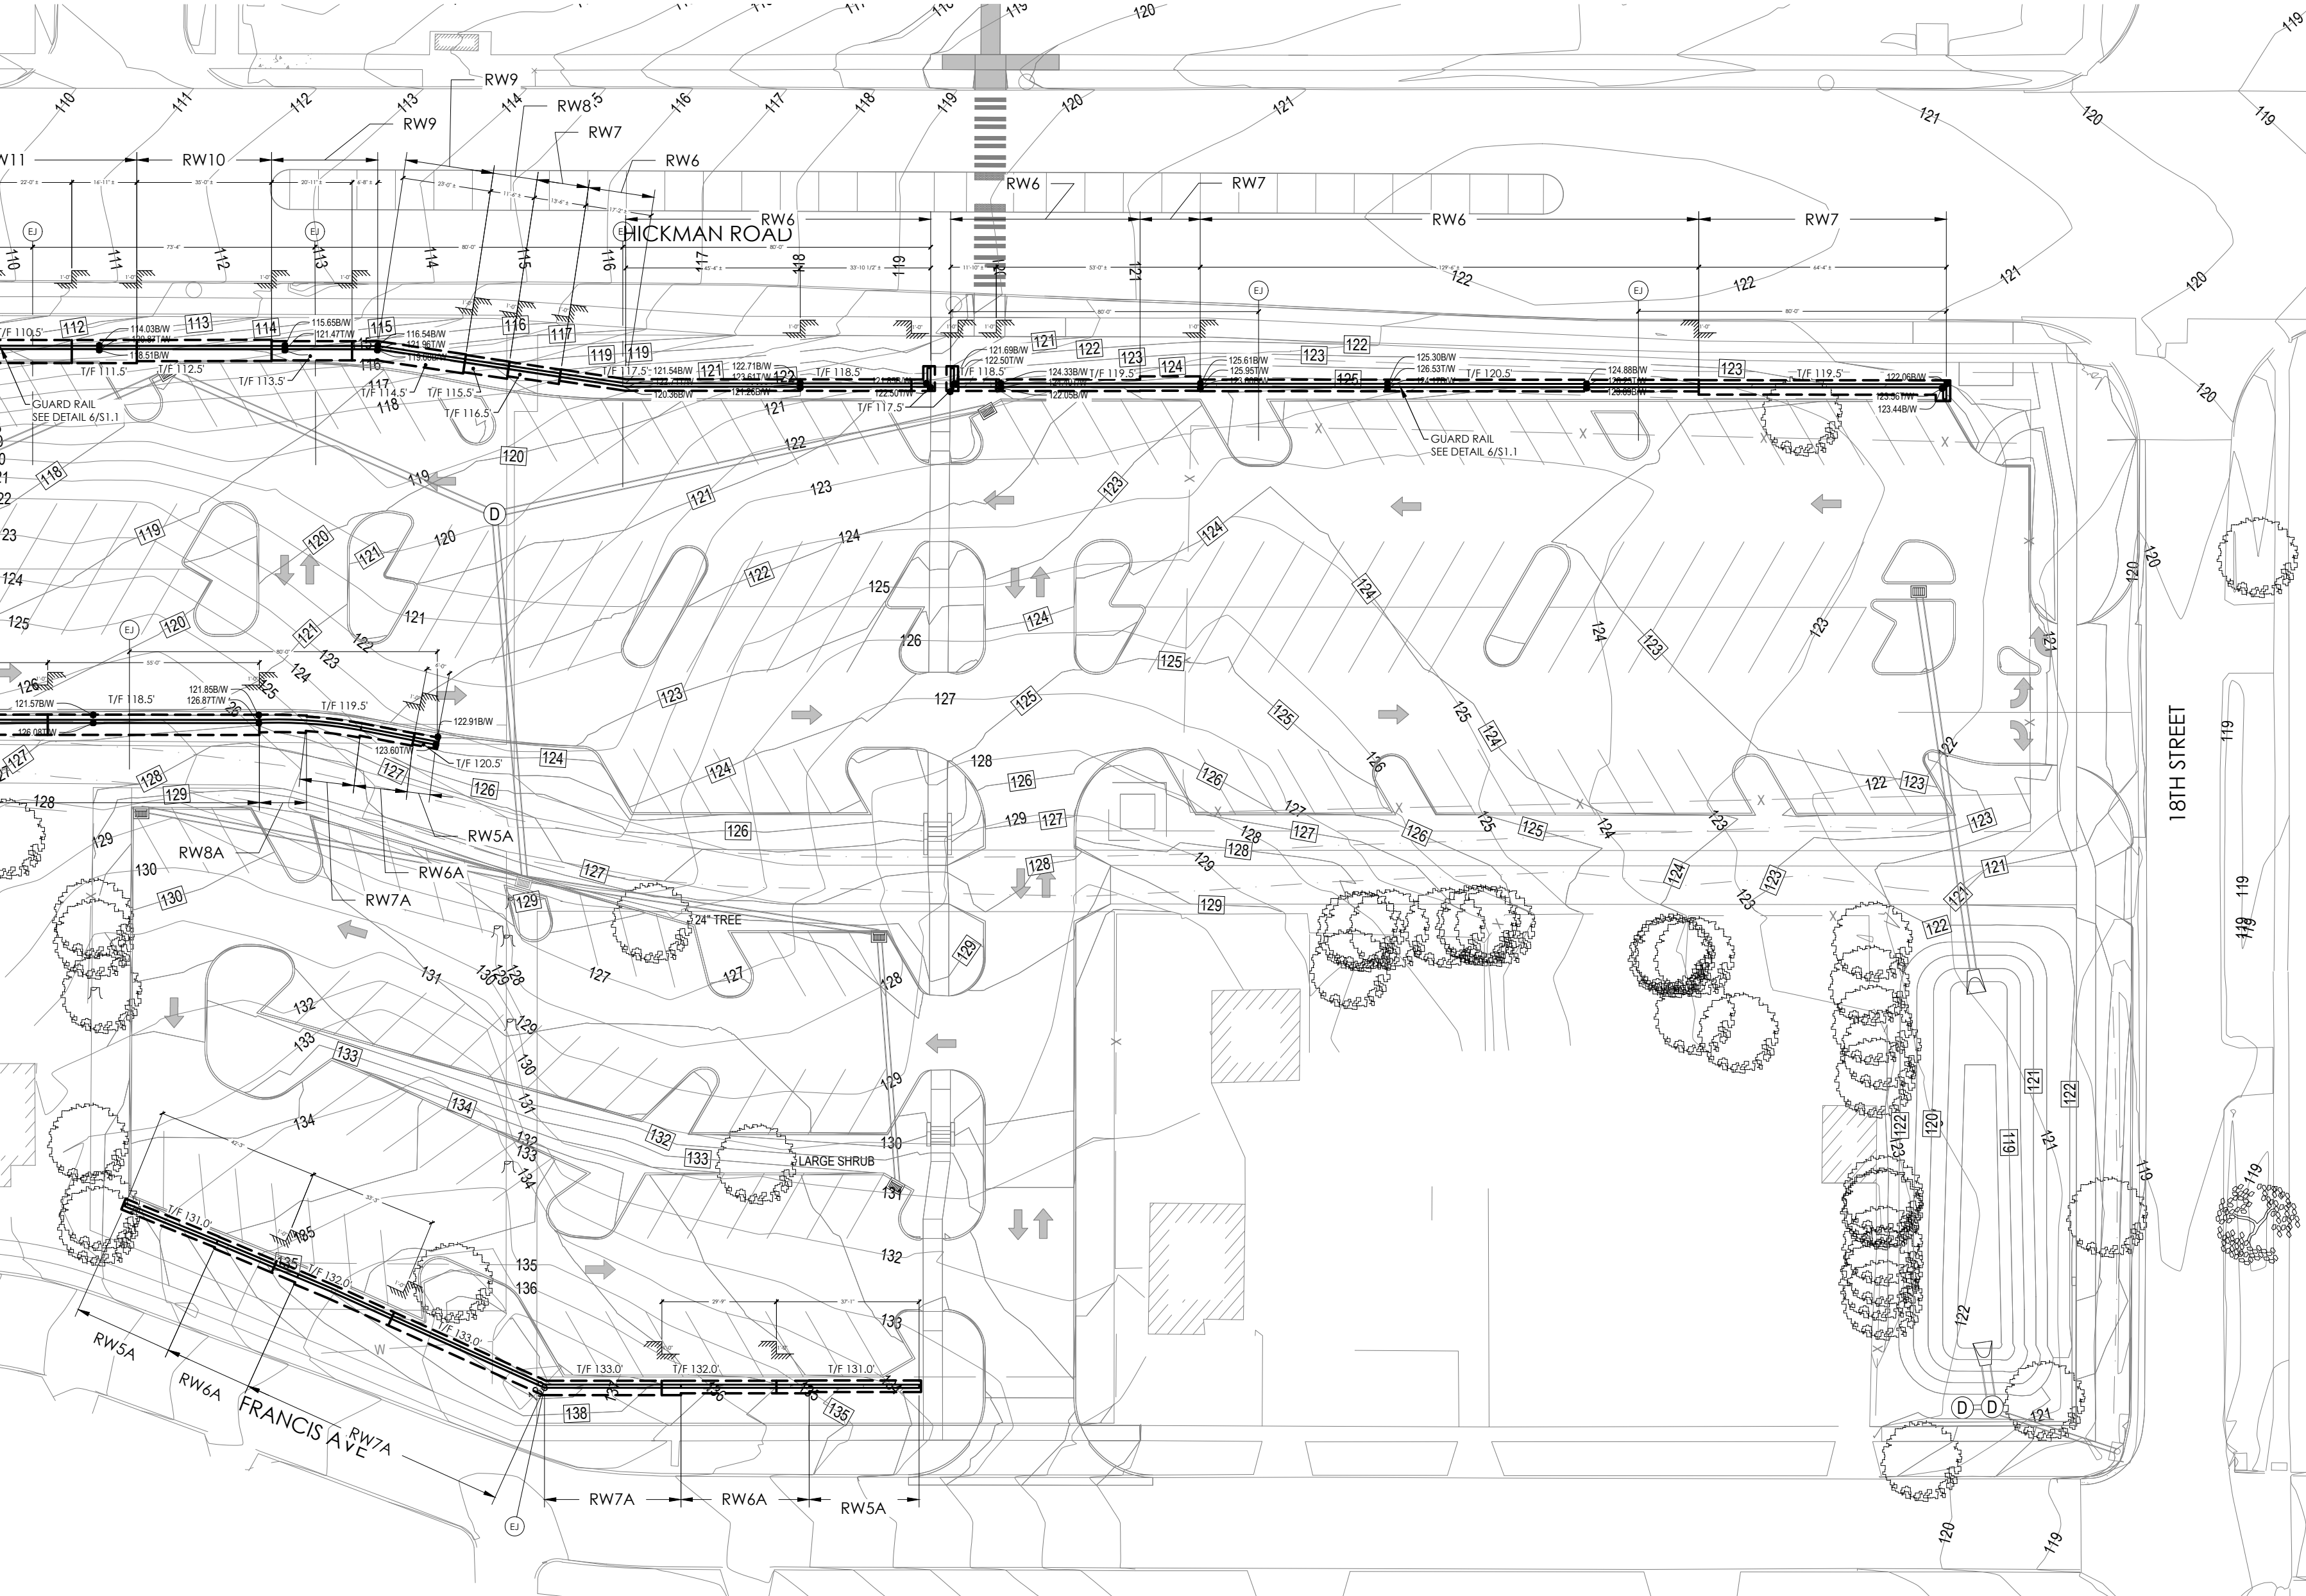


PLAN VIEW

SCALE: 1/32" = 1'-0"



FOR APPROVAL

TOMETICH ENGINEERING, INC.
10501 Buena Vista Court
Urbandale, IA 50322
(p) 515.280.8022 (f) 515.727.9124
http://www.tometichengineering.com




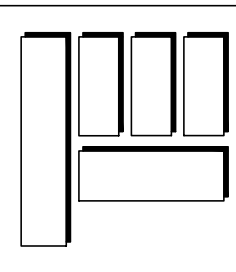


BROADLAWNS PARKING LOT EXPANSION
1826 HICKMAN ROAD
DES MOINES, IOWA


No.	ISSUE / REVISION		Date
	Description		
	FOR APPROVAL		09-10-2026

DATE: 09-10-2026
FILE: U26-153
ENG: LIL DSN: CJA

S0.1

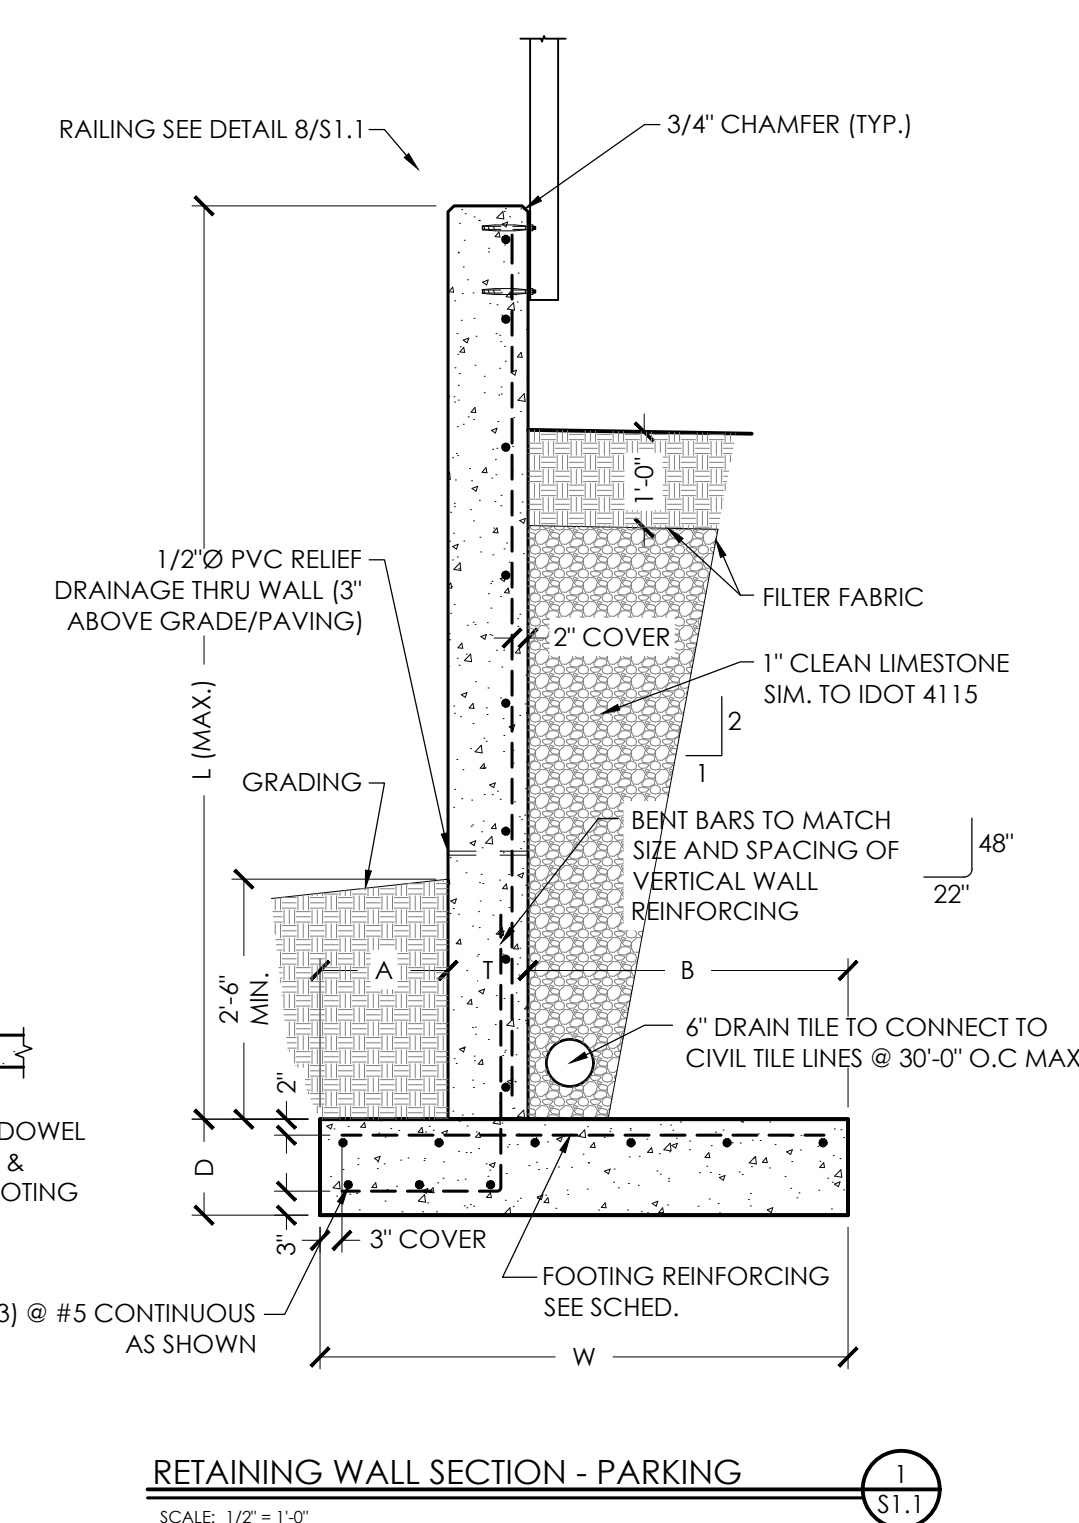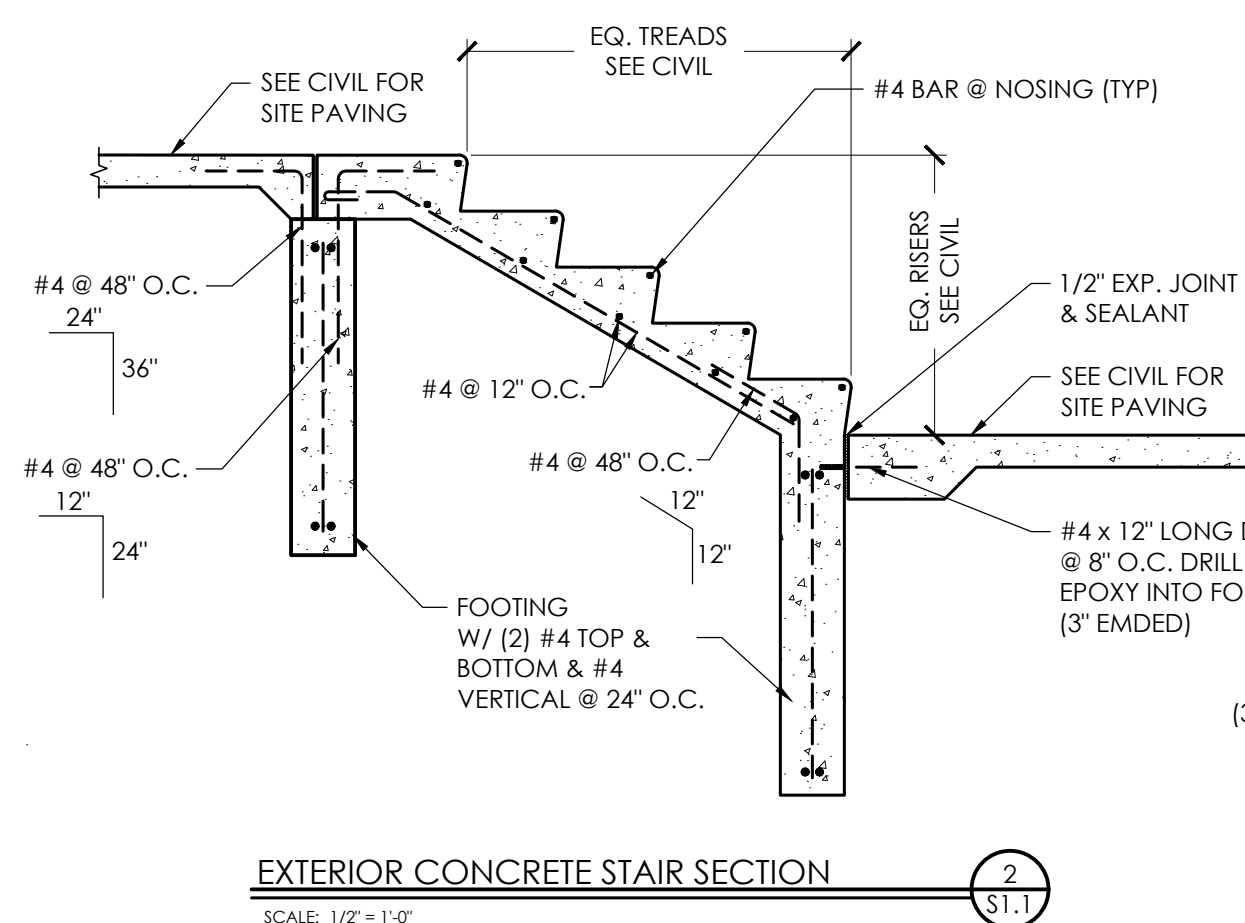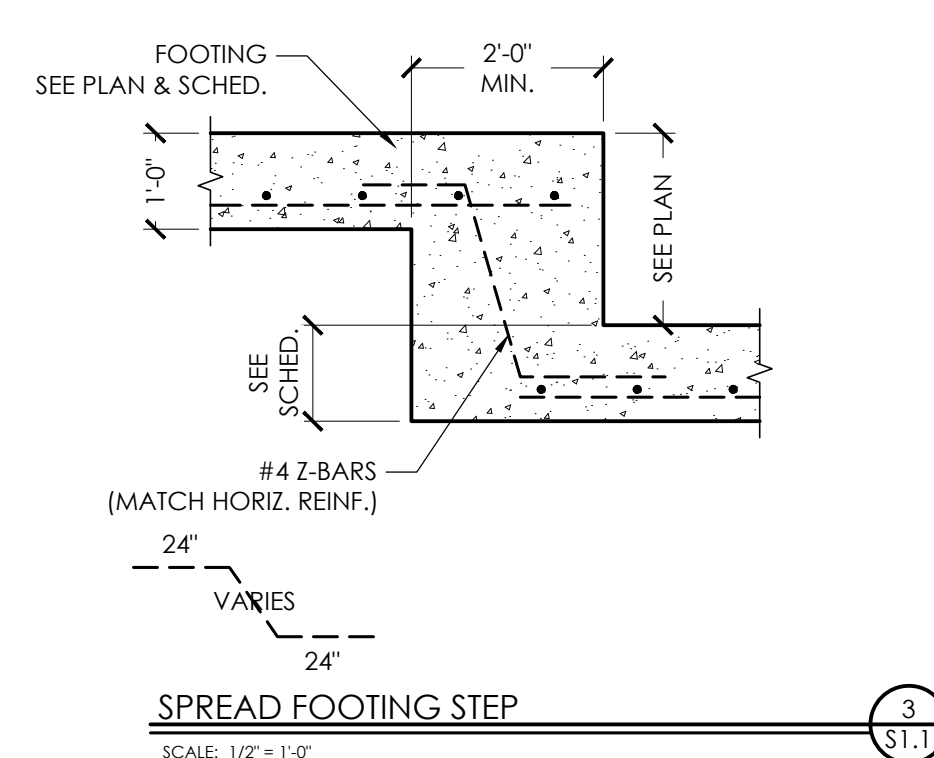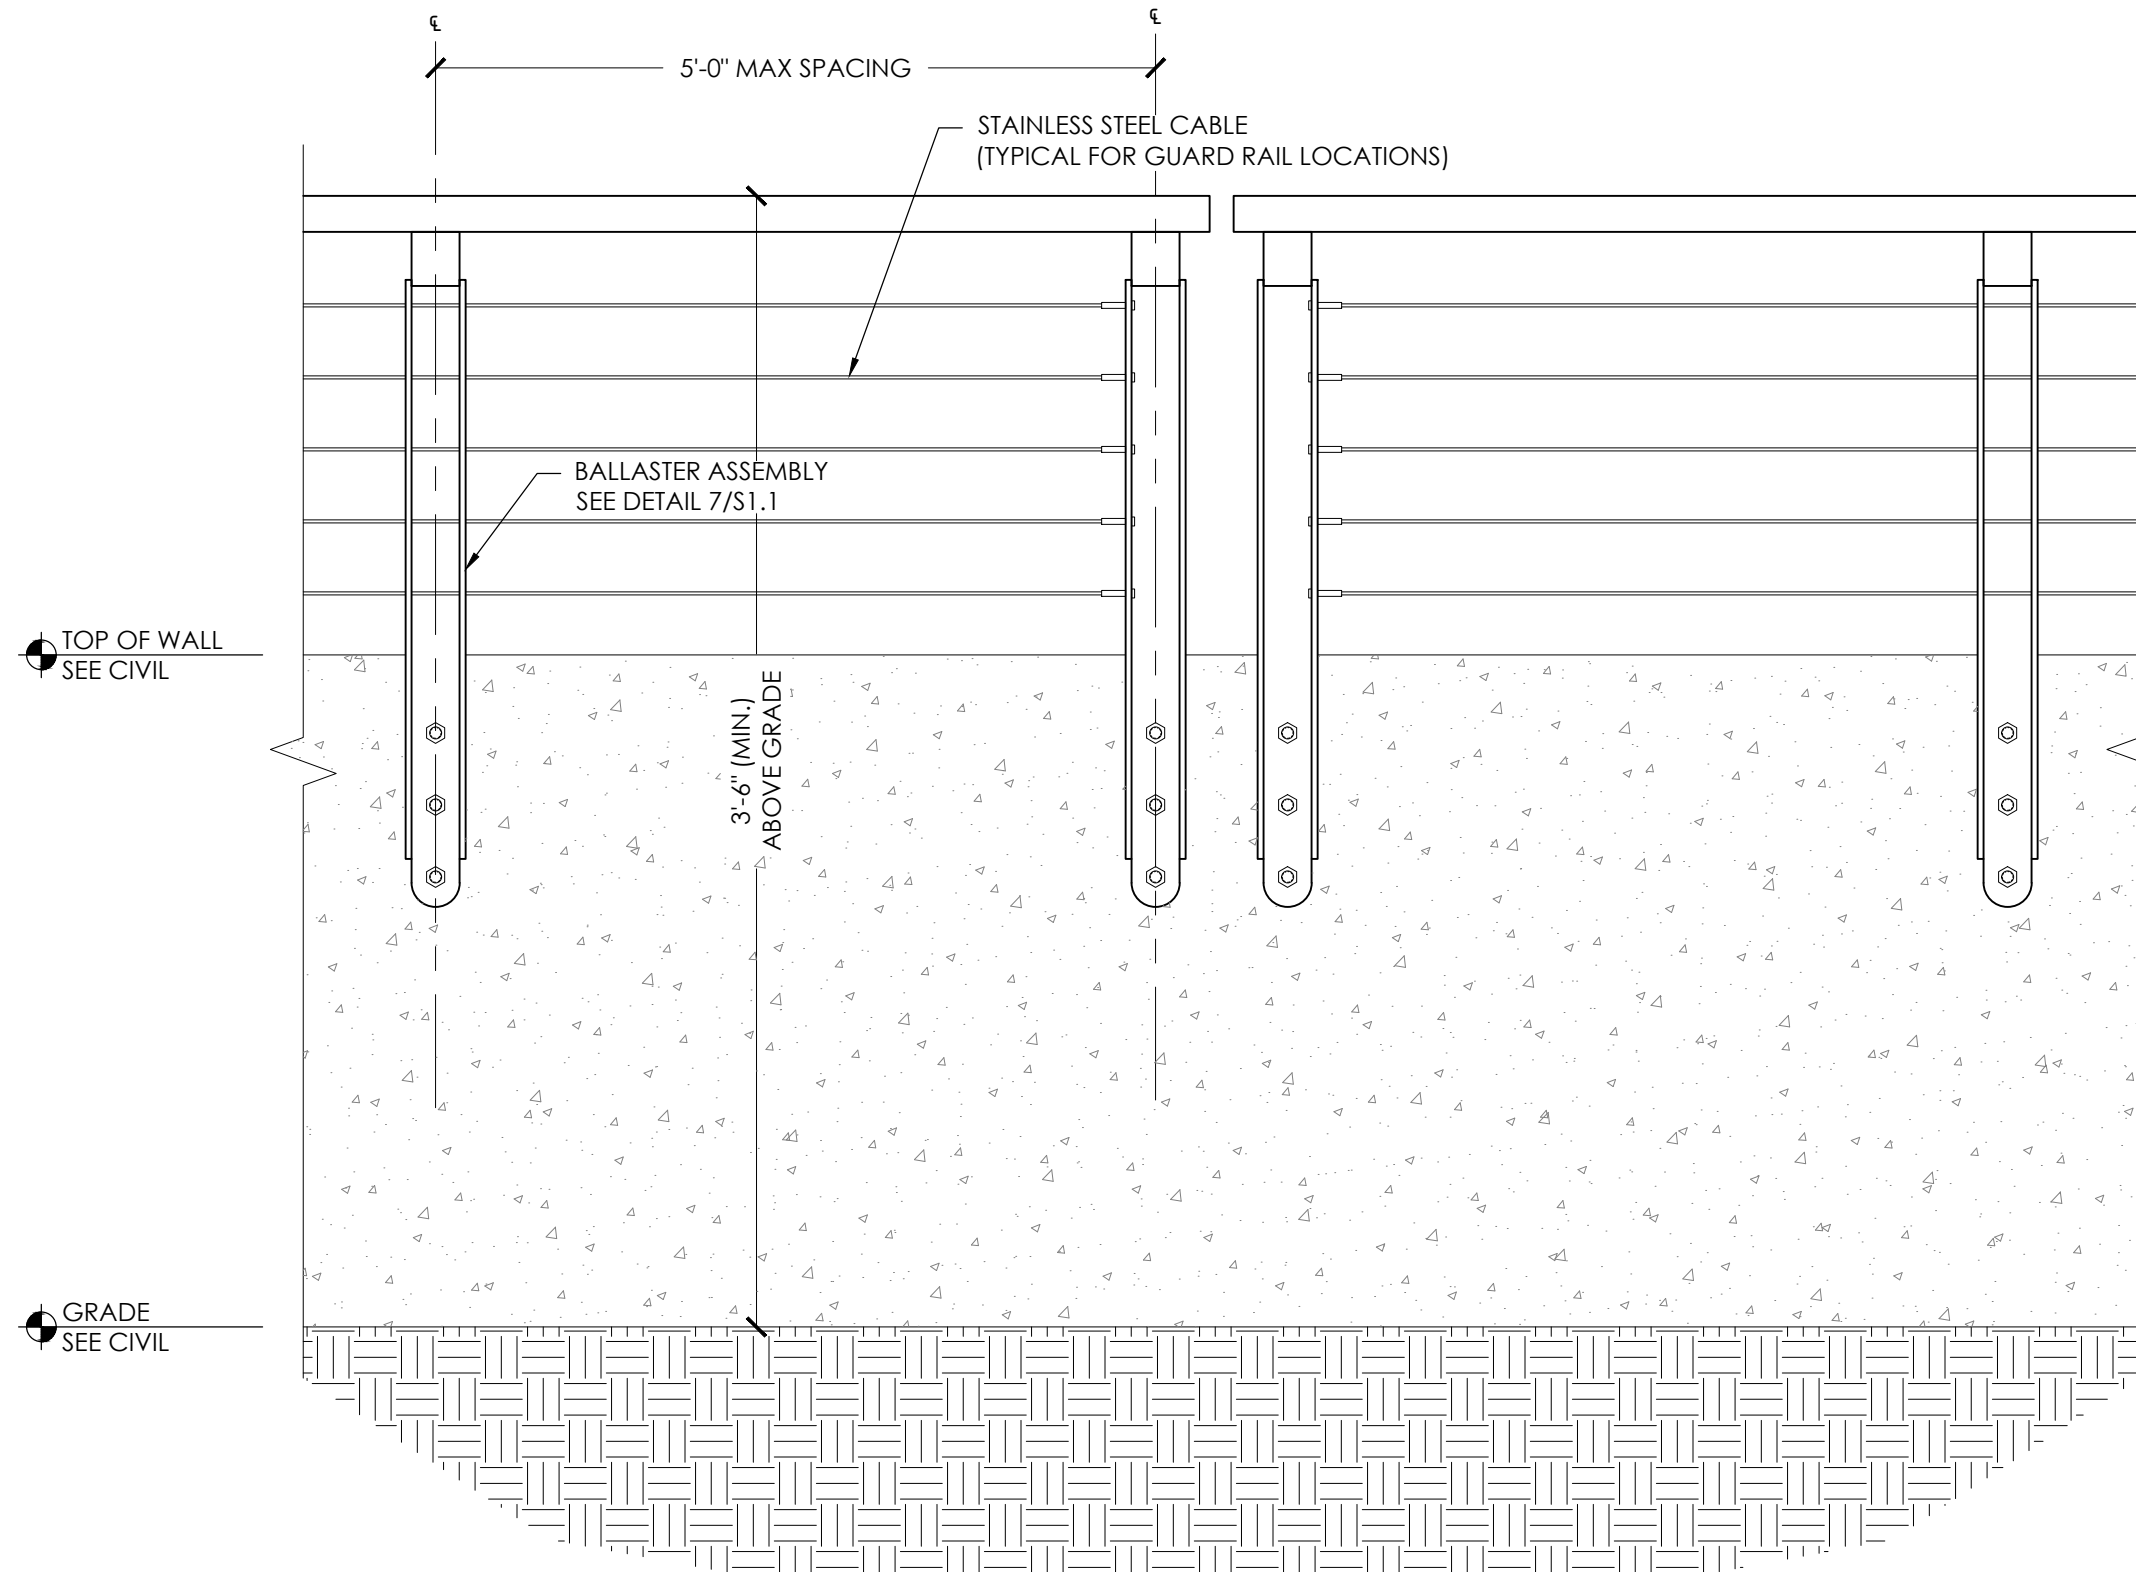

RETAINING WALL & FOOTING SCHEDULE - IDOT 4115 CLEAN CRUSHED ROCK OR SIM. (42.5") BACKFILL											
MARK	WALL & FOOTING DIMENSIONS						REINFORCING				
	WALL "L" (MAX)	WALL "T"	FTG. WIDTH "W"	TOE LENGTH "A"	HEEL LENGTH "B"	FTG. DEPTH "D"	RETAINED FACE VERTICAL REIN.	HORIZONTAL WALL REIN.	CONTINUOUS FTG. REIN.	TRANSVERSE FTG. REIN.	
RW5A	5'-0"	0'-10"	3'-0"	1'-1"	1'-1"	1'-0"	#5 @ 24" O.C.	#5 @ 16" O.C.	#5 @ 12" O.C.	#5 @ 24" O.C.	
RW6A	6'-0"	0'-10"	3'-3"	1'-0"	1'-5"	1'-0"	#5 @ 24" O.C.	#5 @ 16" O.C.	#5 @ 12" O.C.	#5 @ 24" O.C.	
RW7A	7'-0"	0'-10"	3'-9"	1'-0"	1'-11"	1'-0"	#5 @ 16" O.C.	#5 @ 16" O.C.	#5 @ 12" O.C.	#5 @ 24" O.C.	
RW8A	8'-0"	0'-10"	4'-6"	1'-3"	2'-5"	1'-0"	#5 @ 16" O.C.	#5 @ 16" O.C.	#5 @ 12" O.C.	#5 @ 24" O.C.	
RW9A	9'-0"	0'-10"	5'-3"	1'-4"	3'-1"	1'-0"	#6 @ 16" O.C.	#5 @ 16" O.C.	#5 @ 12" O.C.	#5 @ 16" O.C.	
RW5	SEE PLAN	0'-10"	2'-0"	0'-7"	0'-7"	1'-0"	#5 @ 24" O.C.	#5 @ 16" O.C.	#5 @ 12" O.C.	#5 @ 24" O.C.	
RW6	SEE PLAN	0'-10"	3'-0"	1'-1"	1'-1"	1'-0"	#5 @ 24" O.C.	#5 @ 16" O.C.	#5 @ 12" O.C.	#5 @ 24" O.C.	
RW7	SEE PLAN	0'-10"	3'-9"	1'-0"	1'-11"	1'-0"	#5 @ 24" O.C.	#5 @ 16" O.C.	#5 @ 12" O.C.	#5 @ 24" O.C.	
RW8	SEE PLAN	0'-10"	4'-6"	1'-1"	2'-7"	1'-0"	#5 @ 16" O.C.	#5 @ 16" O.C.	#5 @ 12" O.C.	#5 @ 24" O.C.	
RW9	SEE PLAN	0'-10"	5'-0"	1'-3"	2'-11"	1'-0"	#5 @ 16" O.C.	#5 @ 16" O.C.	#5 @ 12" O.C.	#5 @ 16" O.C.	
RW10	SEE PLAN	0'-10"	5'-6"	1'-6"	3'-2"	1'-0"	#5 @ 16" O.C.	#5 @ 16" O.C.	#5 @ 12" O.C.	#5 @ 16" O.C.	
RW11	SEE PLAN	0'-10"	6'-0"	1'-6"	3'-8"	1'-0"	#6 @ 16" O.C.	#5 @ 16" O.C.	#5 @ 12" O.C.	#5 @ 16" O.C.	
RW12	SEE PLAN	0'-10"	6'-6"	1'-6"	4'-2"	1'-0"	#6 @ 12" O.C.	#5 @ 16" O.C.	#5 @ 12" O.C.	#5 @ 12" O.C.	
RW13	SEE PLAN	0'-10"	7'-6"	1'-9"	4'-11"	1'-0"	#7 @ 12" O.C.	#5 @ 16" O.C.	#5 @ 12" O.C.	#5 @ 12" O.C.	
RW14	SEE PLAN	0'-10"	8'-6"	2'-0"	5'-8"	1'-0"	#8 @ 12" O.C.	#5 @ 16" O.C.	#5 @ 12" O.C.	#5 @ 12" O.C.	

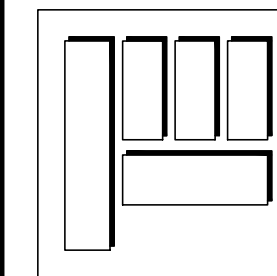

ISSUE / REVISION		
No.	Description	Date
	FOR APPROVAL	09-10-2026