

ATLIN & MURRAY
Professional Land Surveyors
9461 Scott Road
Delta 716, B.C.
Telephone 588-1201

7735 GARRETT

66'

10' EASEMENT

BACKYARD

18 x 36 POOL








CONCRETE PATIO

HOUSE


FENCE

CORPORATION OF OREGON
INSPECTION DEPARTMENT
APPROVED
DIRECTOR OF INSPECTOR SERVICES
ADDRESS 7735 - GARRETT
1675 APR 7 1981 CHECKED LTA JO



INSPECTION DEPARTMENT
APR 2 1981

 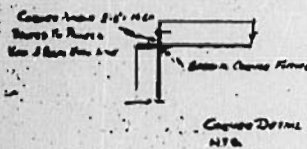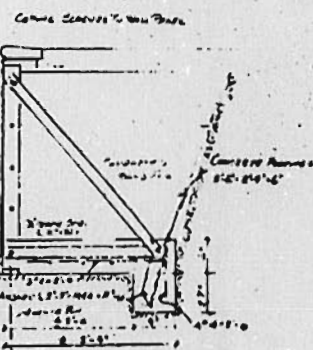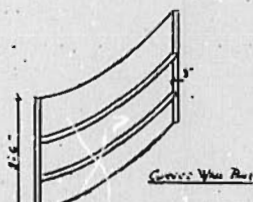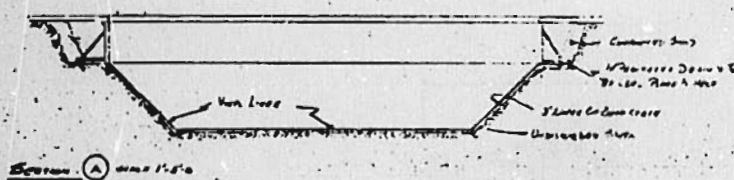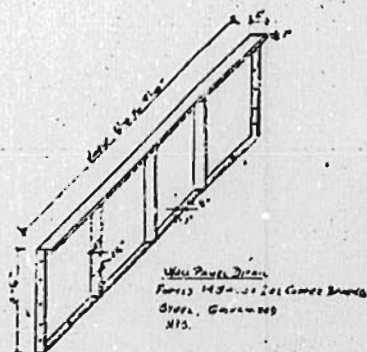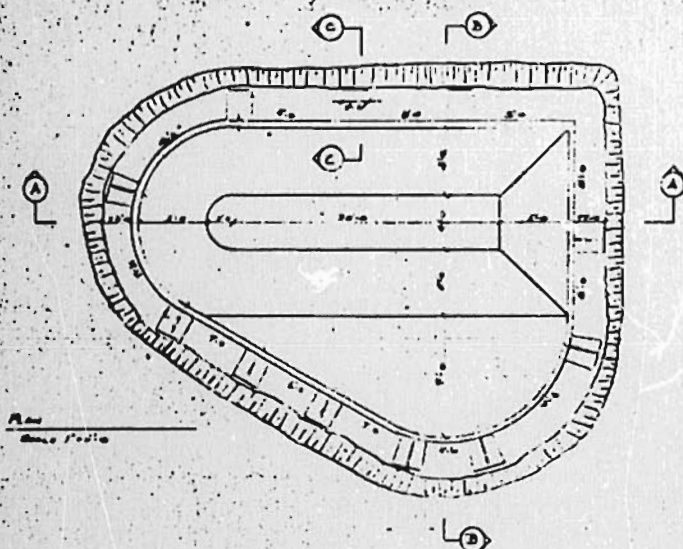



Notes:
1. Cross-section
2. Section A-A
3. Section B-B
4. Section C-C
5. Section D-D
6. Section E-E

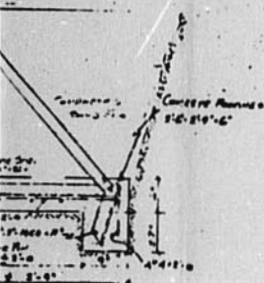

Long.
Longa Poni
of 24' 2000000.

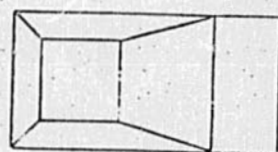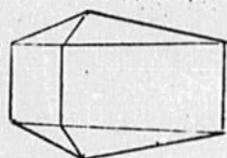

— 2 —

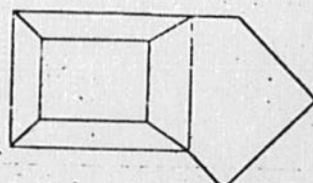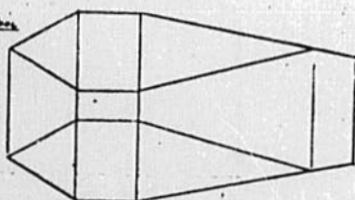

Aug. Lea. Day


1997-1998

Supplies:

6. 2.

43' 40"



Dear Mrs. Lin

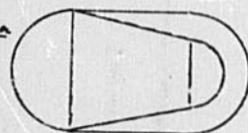


• *Myosotis - 2*

1970-84 Year

1997, 1998, 1999,26

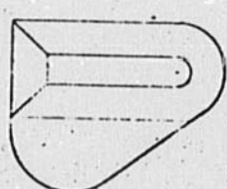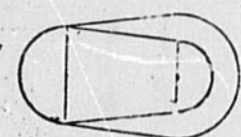

22

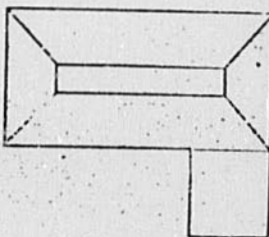


22

Nov 15

- [illegible]




DATE	NO.	DESCRIPTION
100% Fee + 20% S. & P. L. T. 342 Iron Ave 1947 - 1948 60 B2		
FURNITURE DOWNS 100 (CASHIER VERN LIES, 5000 PETERS, IN STAIN) DOWN ON JUNE 11 - 1948.		
MENRIKEN ENGINEERING LTD. 1000 BROADWAY AVENUE, WEST VANCOUVER, B.C.		
AMOUNT	PAID	DATE BY (NAME)
		8477-1

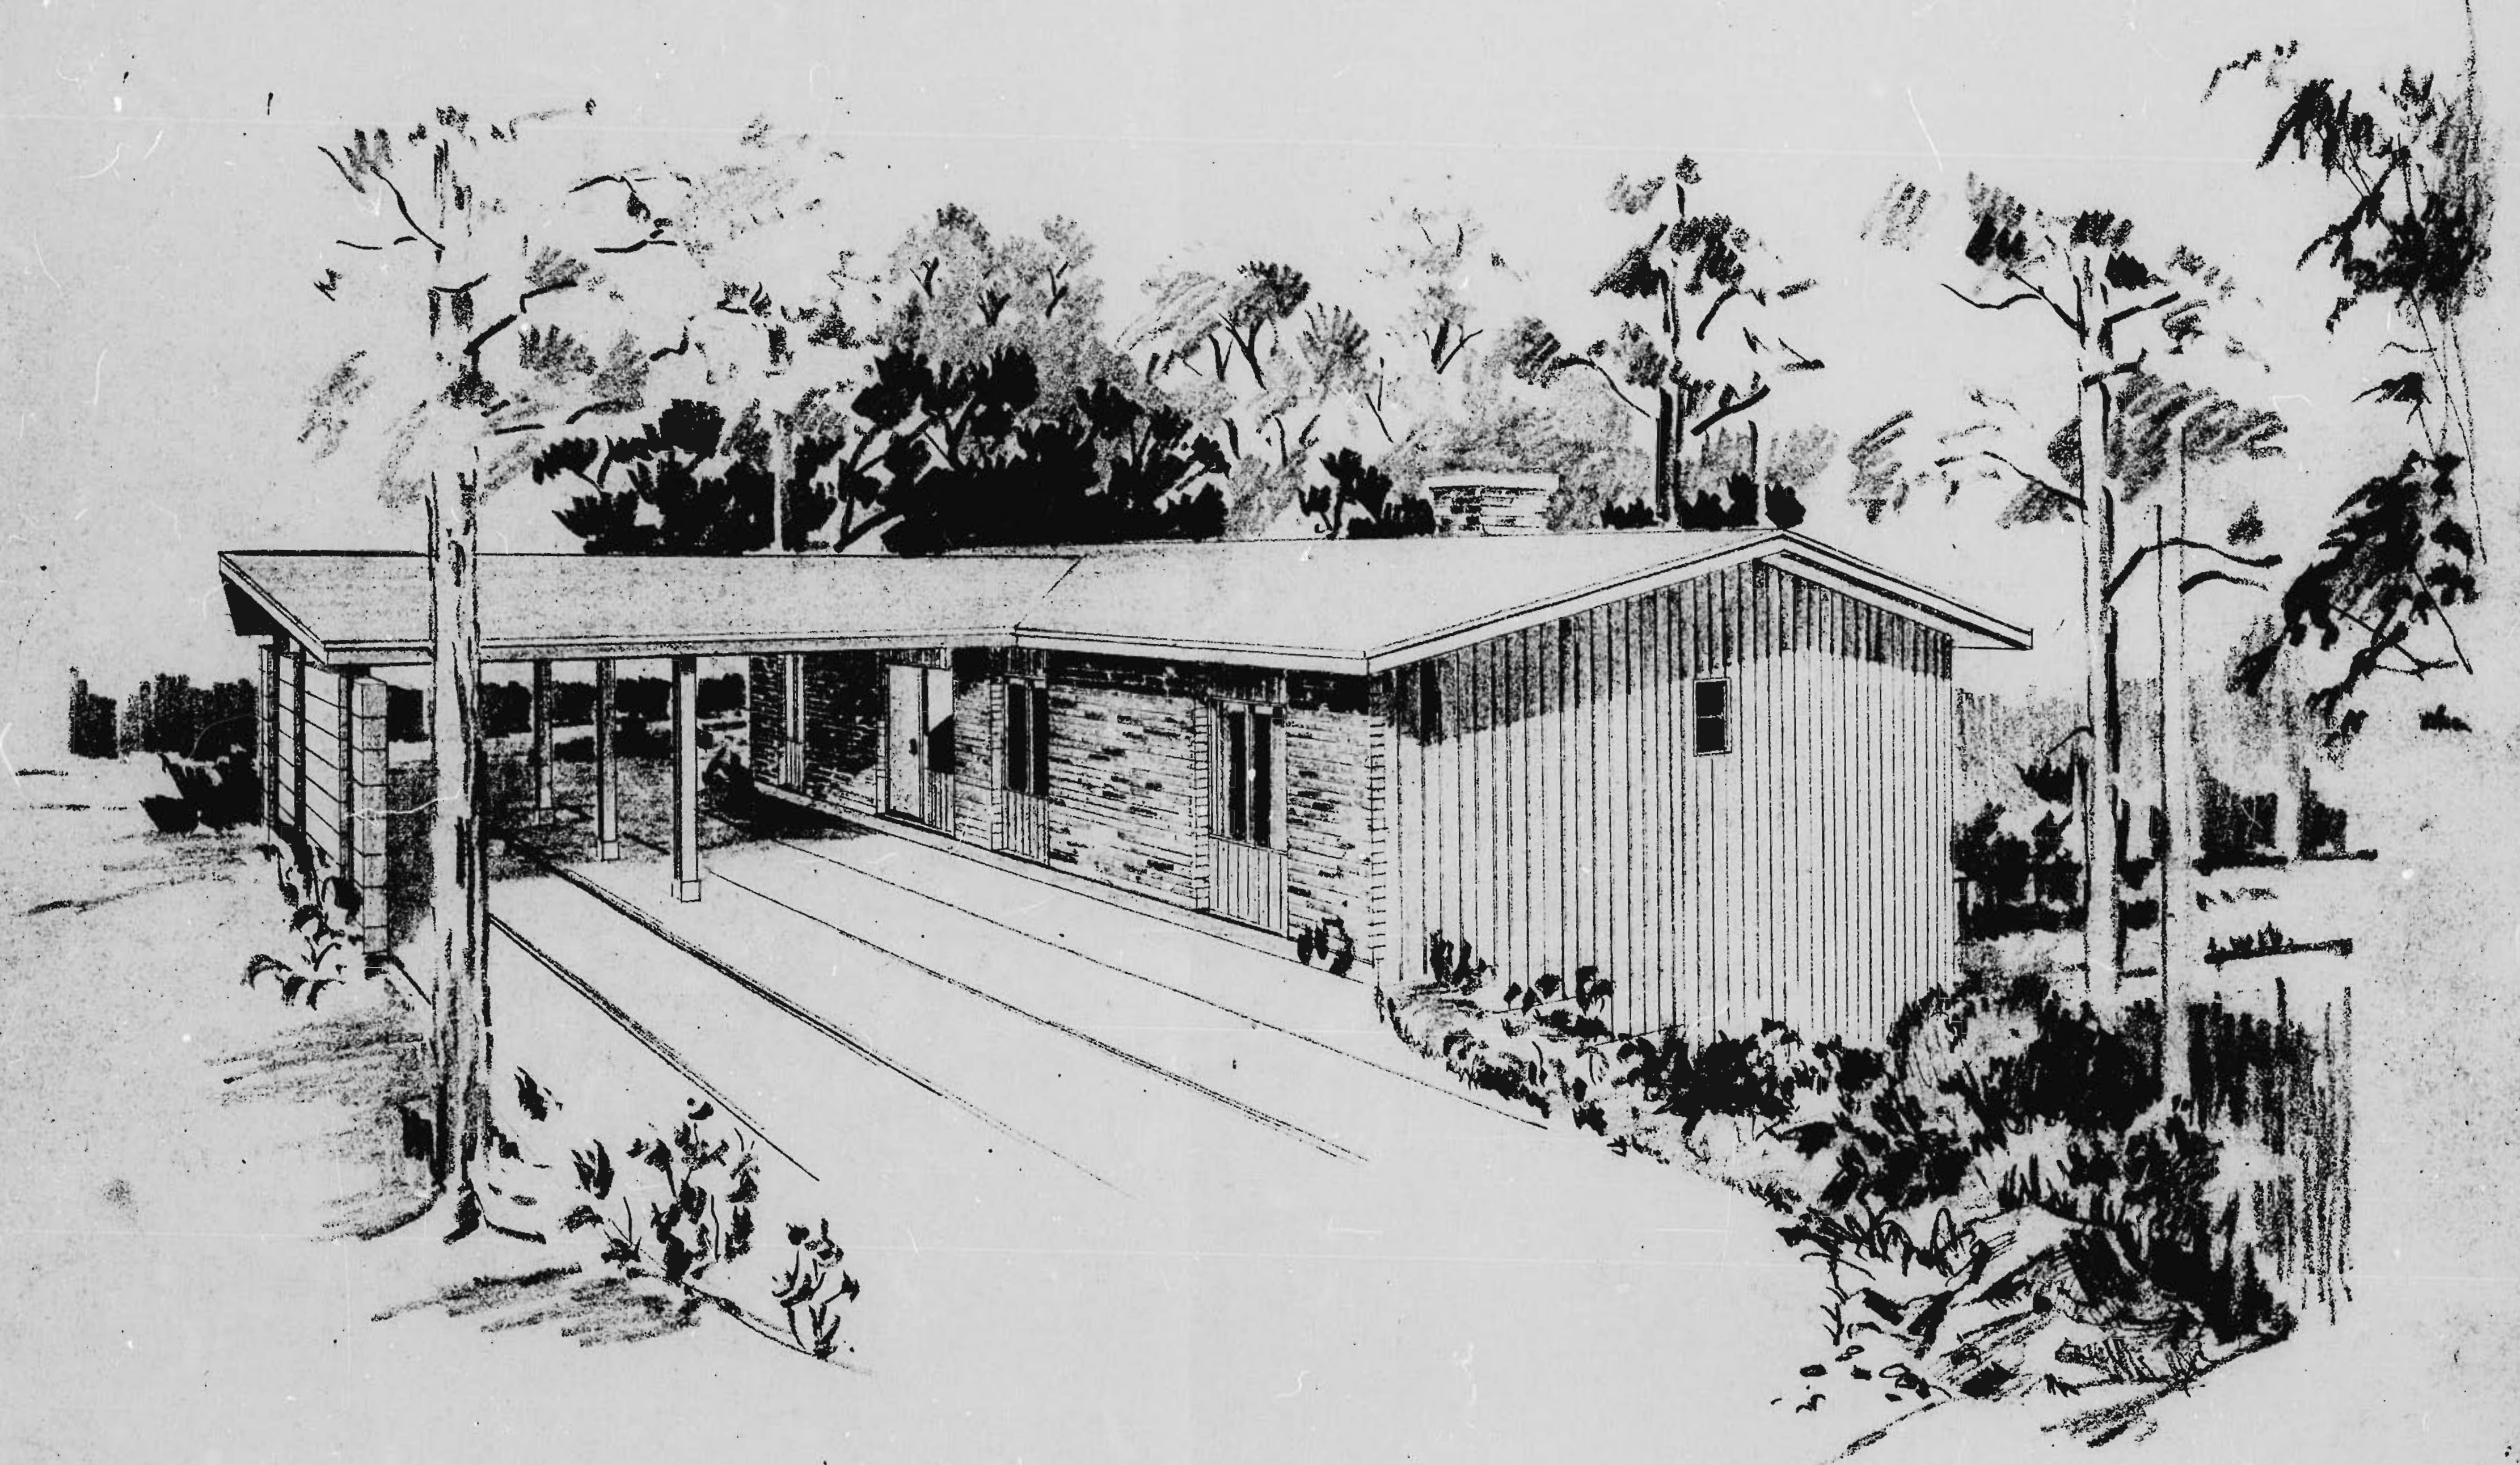

119

7735 Lamett Dr.

MERLIN DESIGN associates Ltd		
5369 KINGSWAY • BURNABY B.C. • PHONE 437-7911		
BRIGHT ENT. LTD	4529	

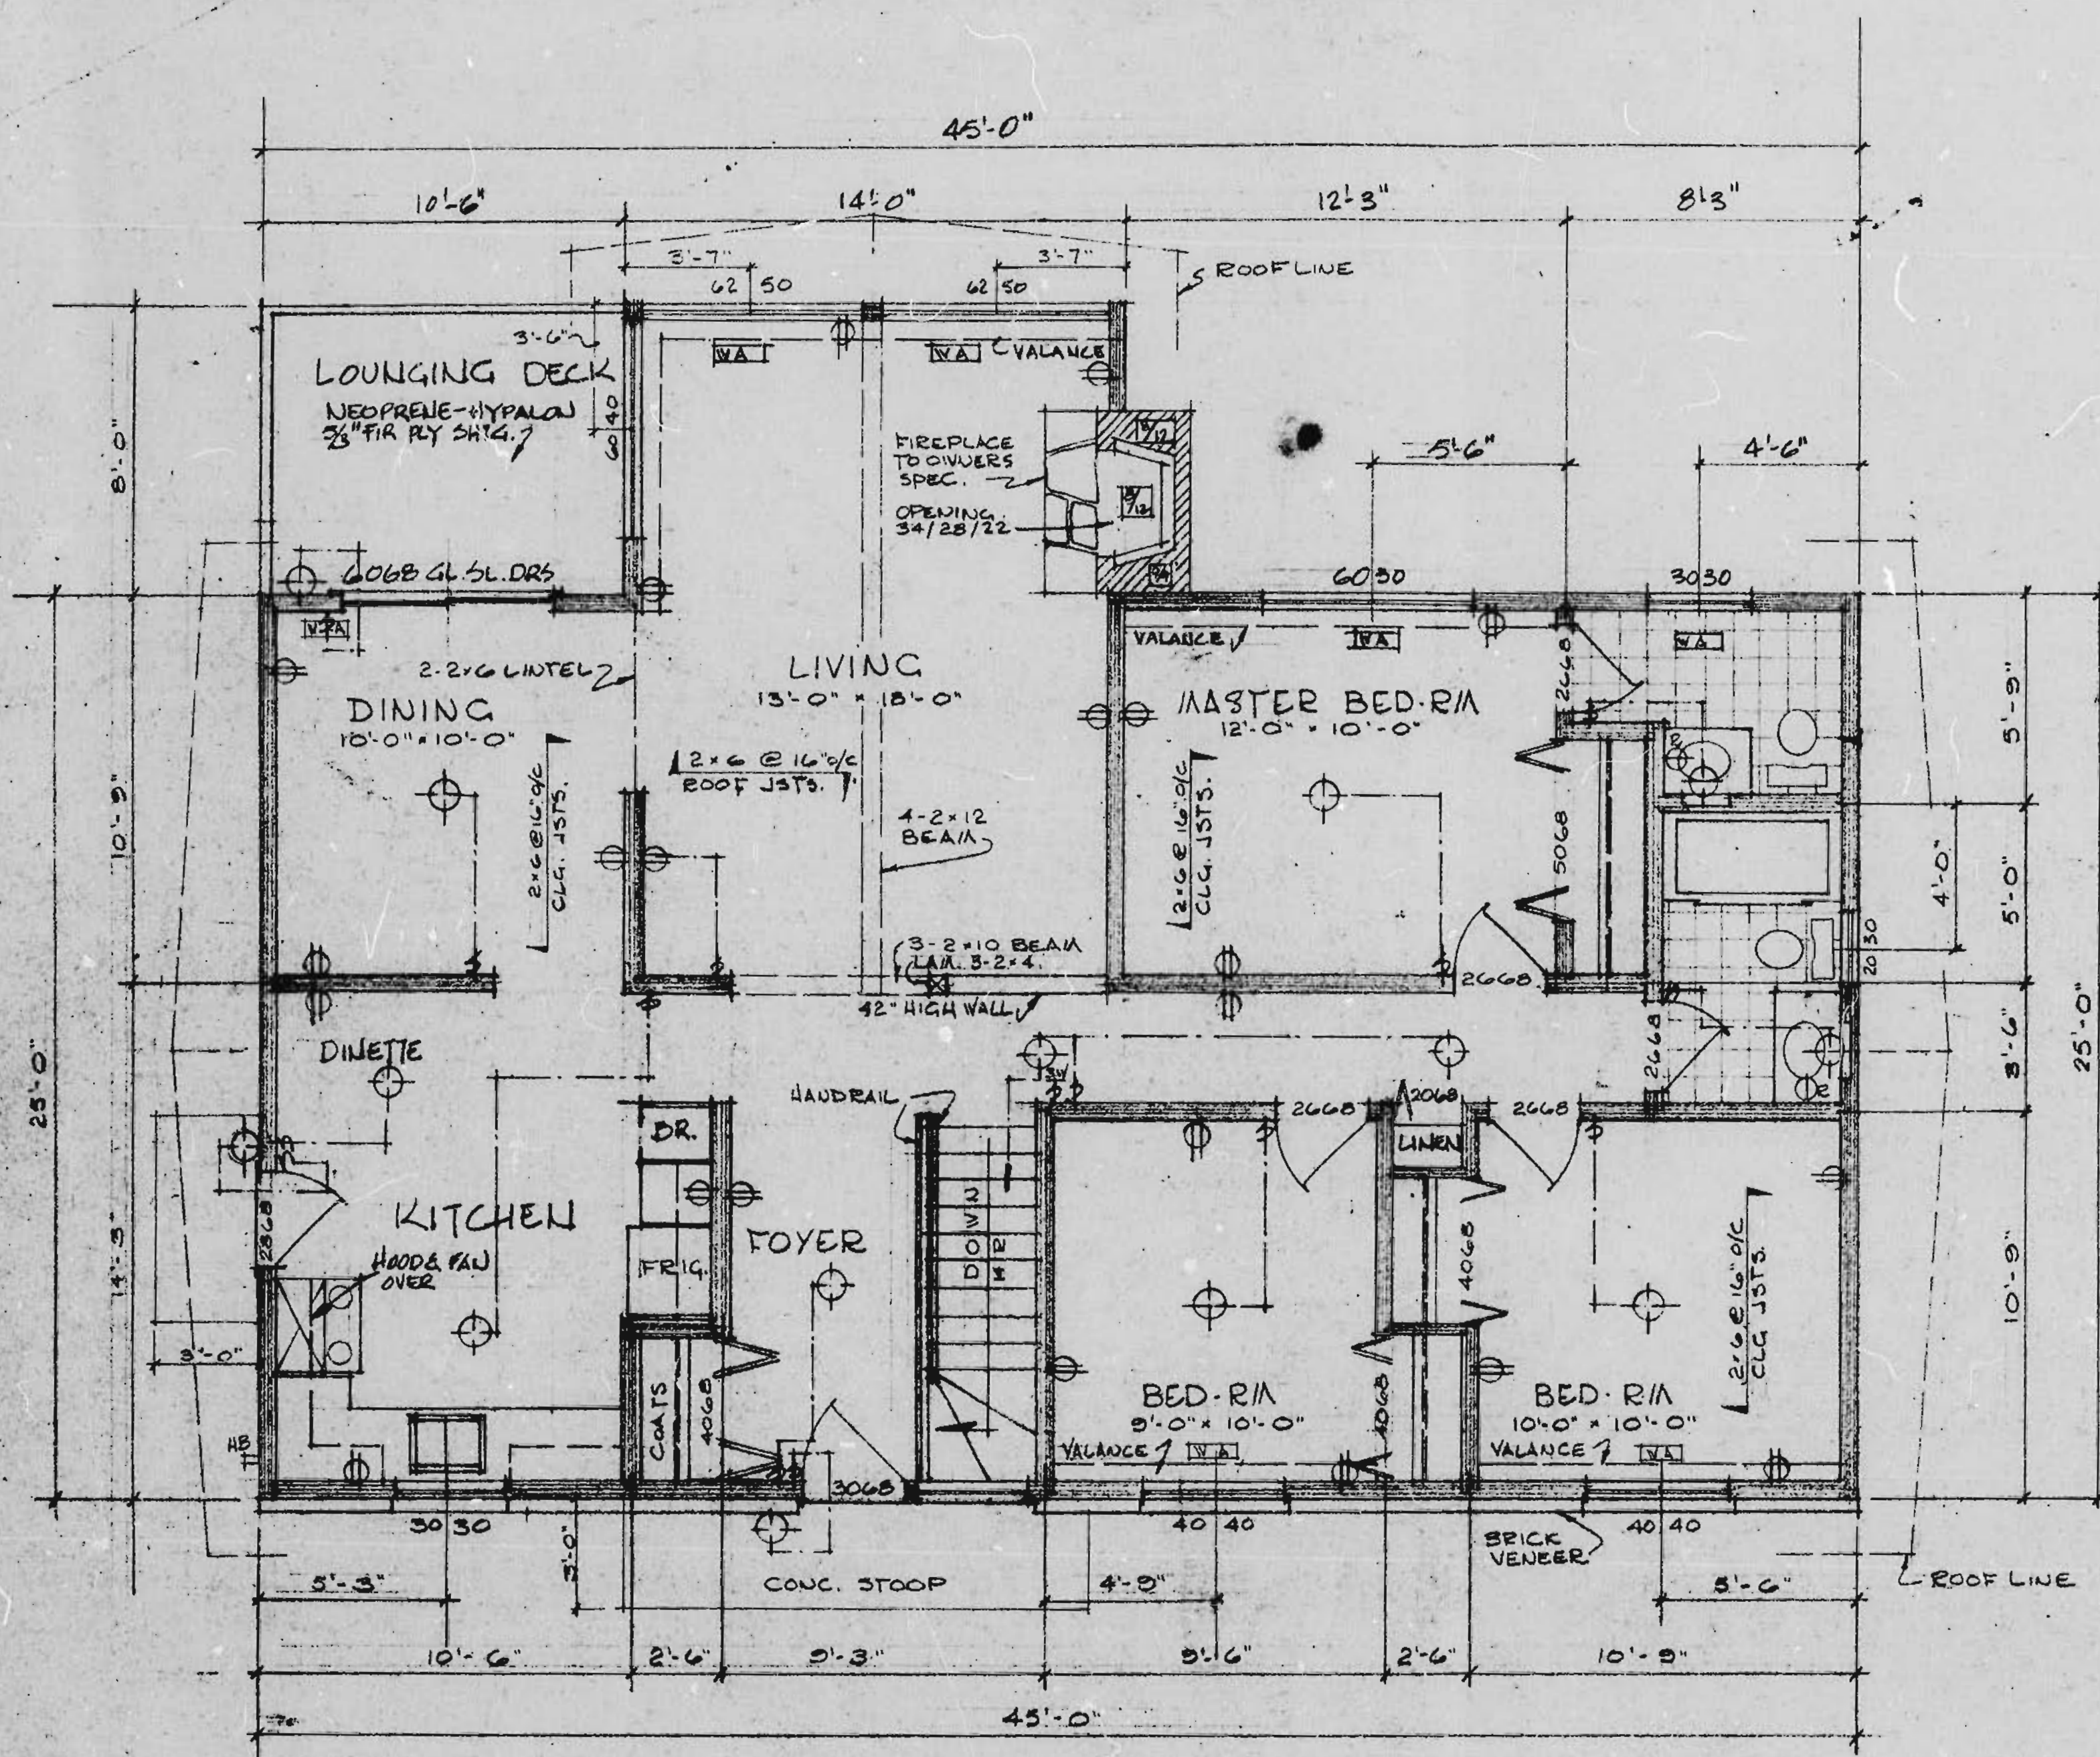


GENERAL NOTES

1. STANDARDS USED FOR THE DESIGN OF THIS STRUCTURE IS IN CONFORMITY WITH THE RESIDENTIAL STANDARDS OF THE NATIONAL BUILDING CODE OF CANADA (NBC).
2. DIMENSIONS SHOWN SHALL ALWAYS HAVE PREFERENCE OVER SCALE.
3. THE CONTRACTOR SHALL VERIFY ALL DIMENSIONS AND CONDITIONS ON THE JOB.
4. THE MAXIMUM SPAN OF STRUCTURAL MEMBERS, SOIL BEARING CONDITIONS, ETC., MAY VARY IN SOME LOCALITIES. CHECK WITH THE AREA'S LOCAL BUILDING DEPARTMENT HAVING JURISDICTION AND/OR MHA OR VLA IF BUILDING UNDER THEIR REQUIREMENTS.
5. CONSTRUCTION SHALL CONFORM WITH THE LOCAL BYLAWS CODES & REGULATIONS.

GENERAL REQUIREMENTS

1. ALL LOAD BEARING WOOD MEMBERS SHALL BE OF STANDARD GRADE OR BETTER, DOUGLAS FIR OR V. HEMLOCK, AND SHALL CONFORM TO SECTION 17, TABLE 17A FOR THE PARTICULAR USE.
2. CONCRETE MIX SHALL BE 1 PART CEMENT, 2 PARTS SAND, AND 4 PARTS COARSE AGGREGATE UP TO 2 INCHES IN SIZE OR 1 PART CEMENT, AND 6 PARTS PIT RUN GRAVEL.
3. CONCRETE FOR UNREINFORCED FOOTINGS & FOUNDATION WALLS SHALL HAVE A MINIMUM COMPRESSIVE STRENGTH OF 2,000 psi AFTER 28 DAYS.
4. ALL TIMBER COLUMNS SHALL BE MINIMUM 6" X 6" SIZE UNLESS OTHERWISE NOTED. STEEL COLUMNS SHALL BE AS PER NBC, SECTION 9.
5. ALL LINTELS FOR EXTERIOR WALL OPENINGS SHALL BE MINIMUM 2x6s UNLESS OTHERWISE NOTED.
6. PLUMBING SHALL CONFORM TO NBC, SECTION 30.
7. HEATING INSTALLATION SHALL CONFORM TO NBC, SECTION 32.
8. ELECTRICAL SHALL CONFORM TO NBC, SECTION 33.

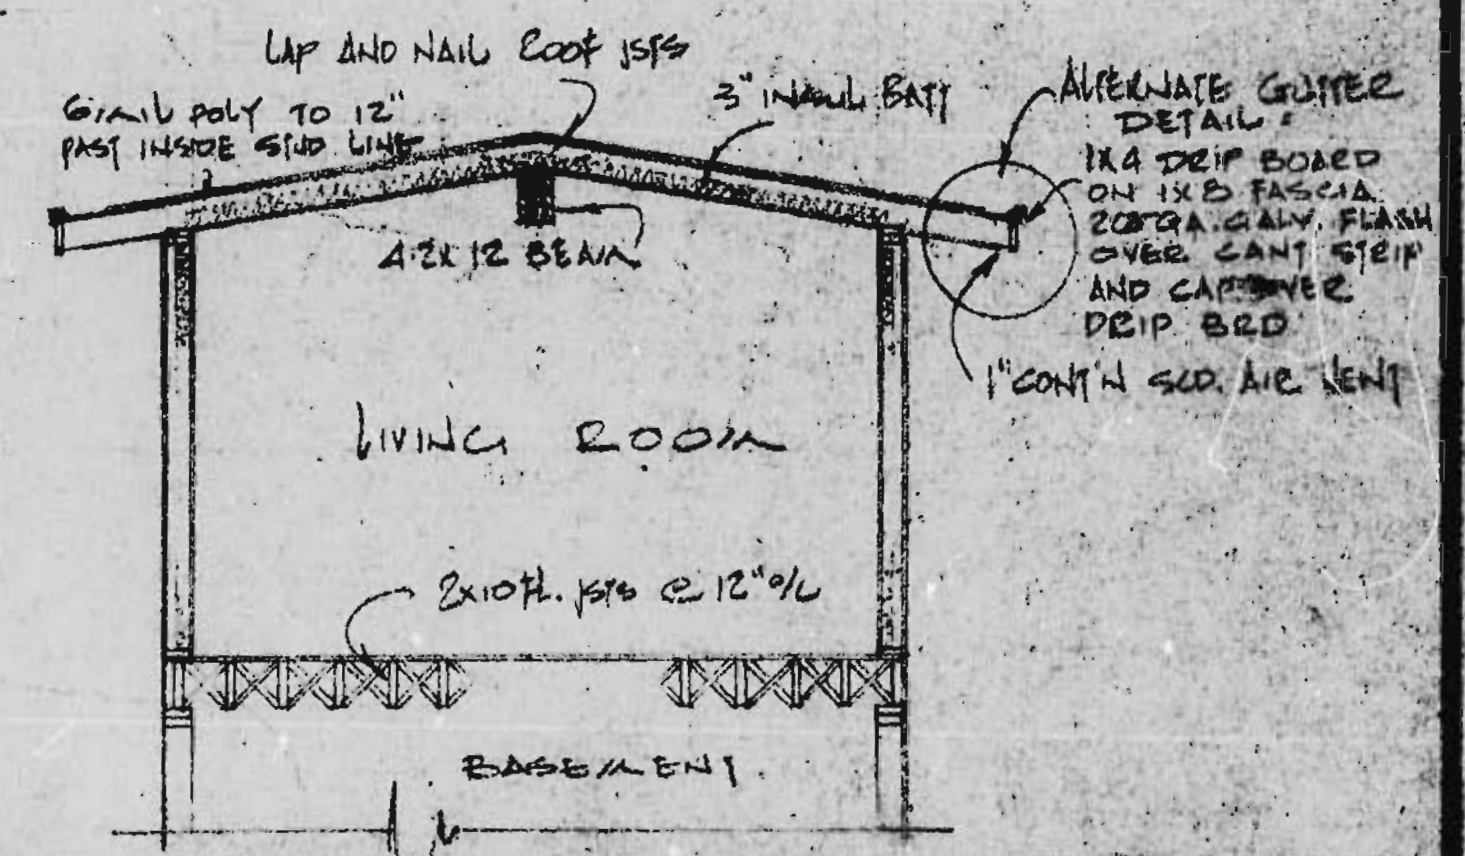


MERLIN DESIGN ASSOCIATES LTD

5369 KINGSWAY, BURNABY, B.C.


Telephone: (604) 297-7911

SHEET NO. 1237


DESIGN NO. 0280

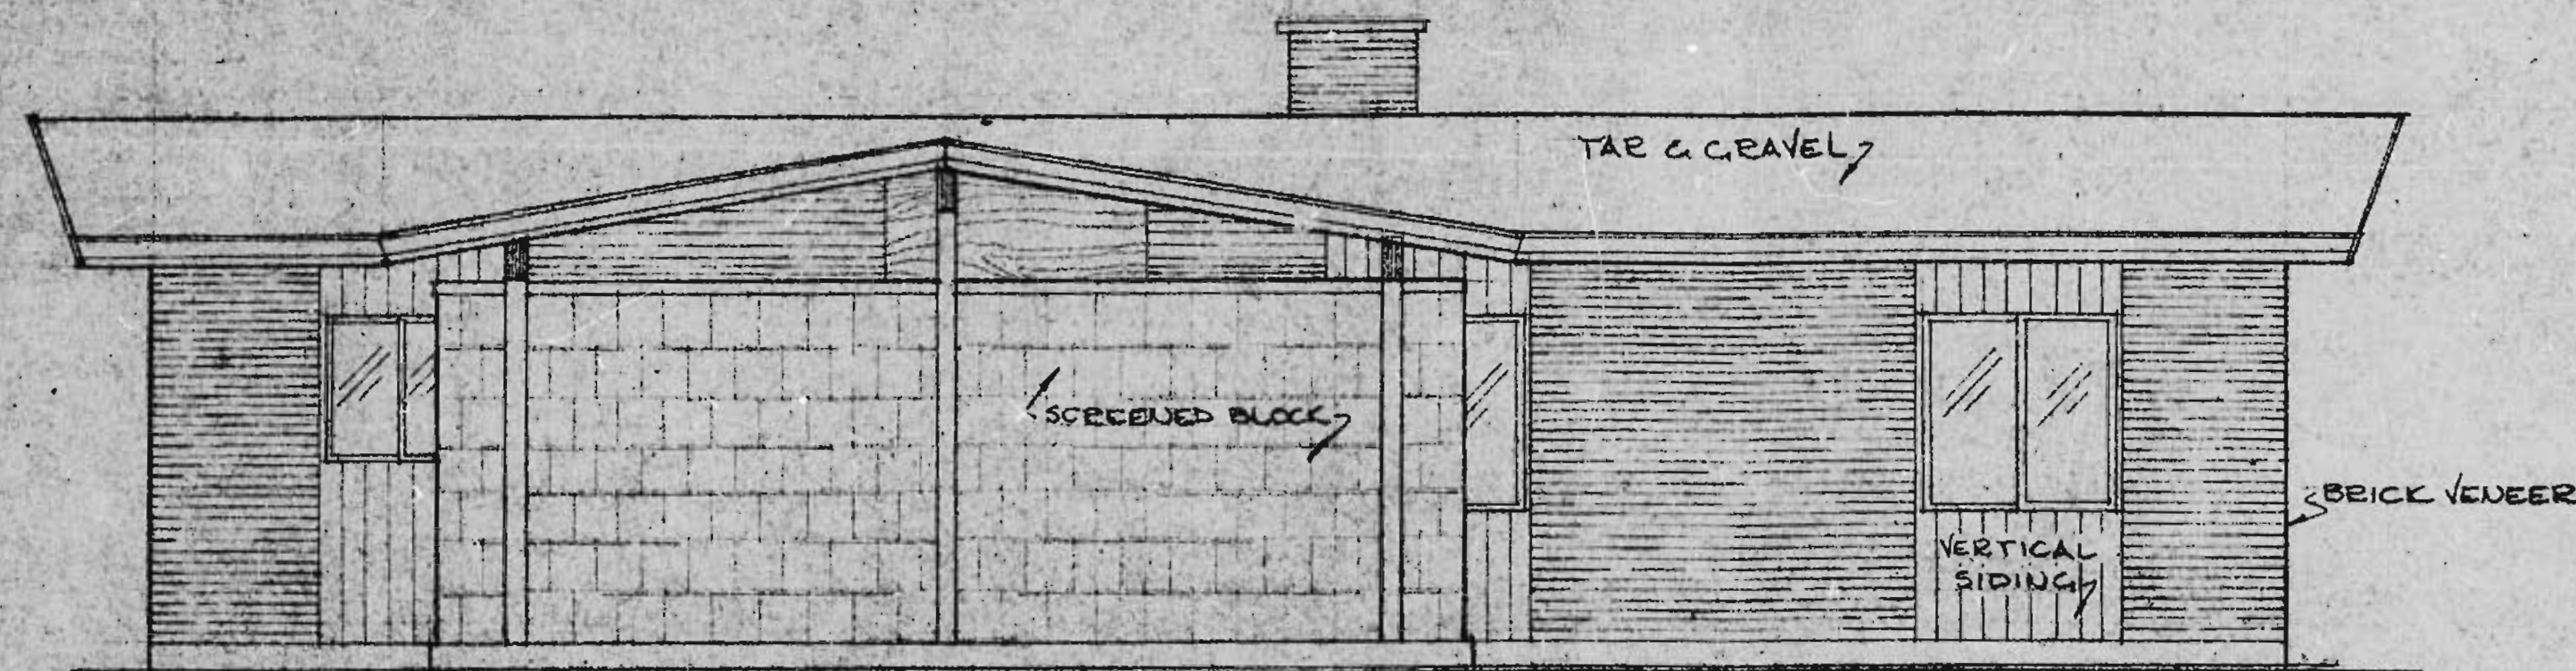


FRONT ELEVATION

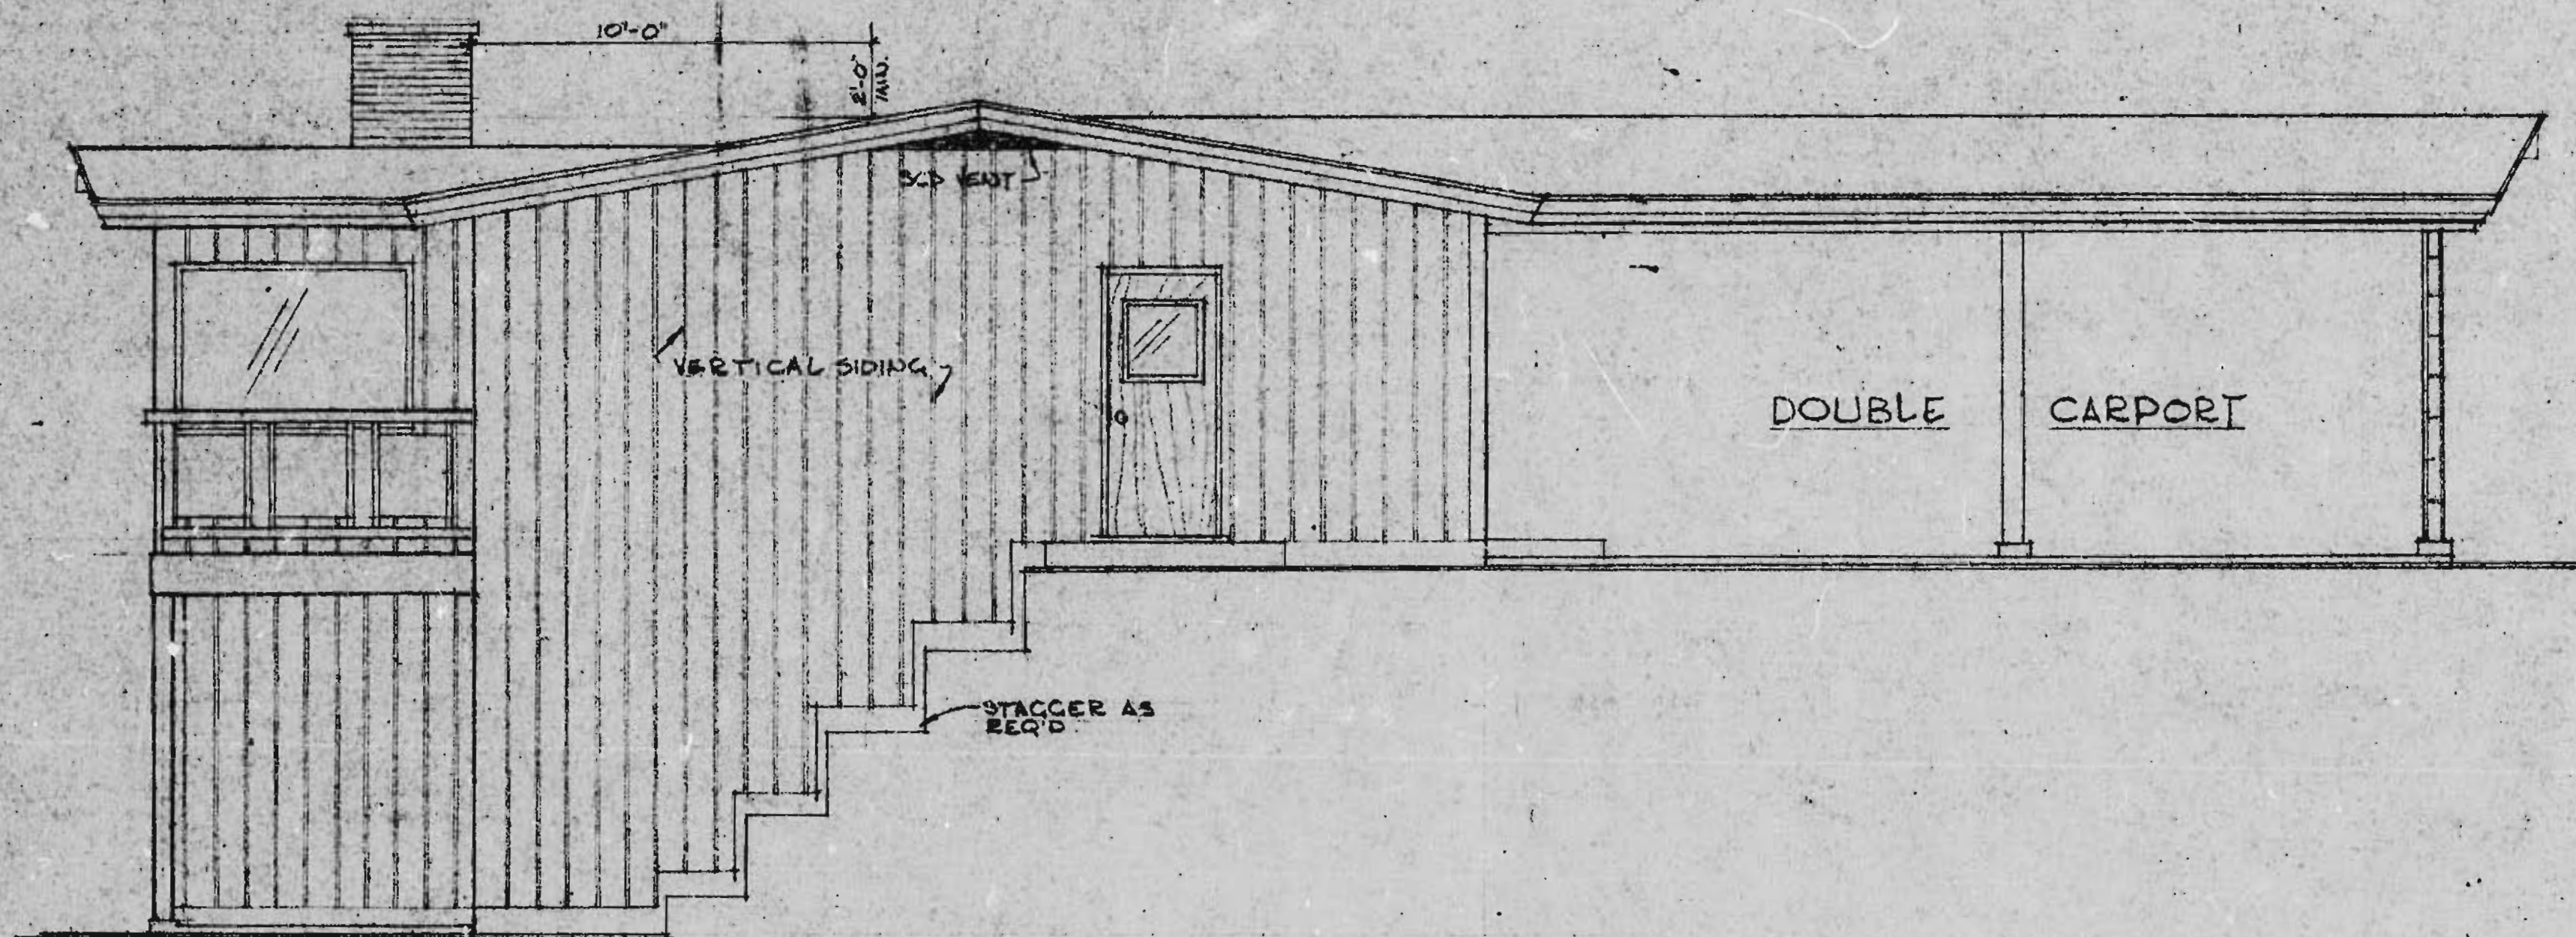


LEFT ELEVATION

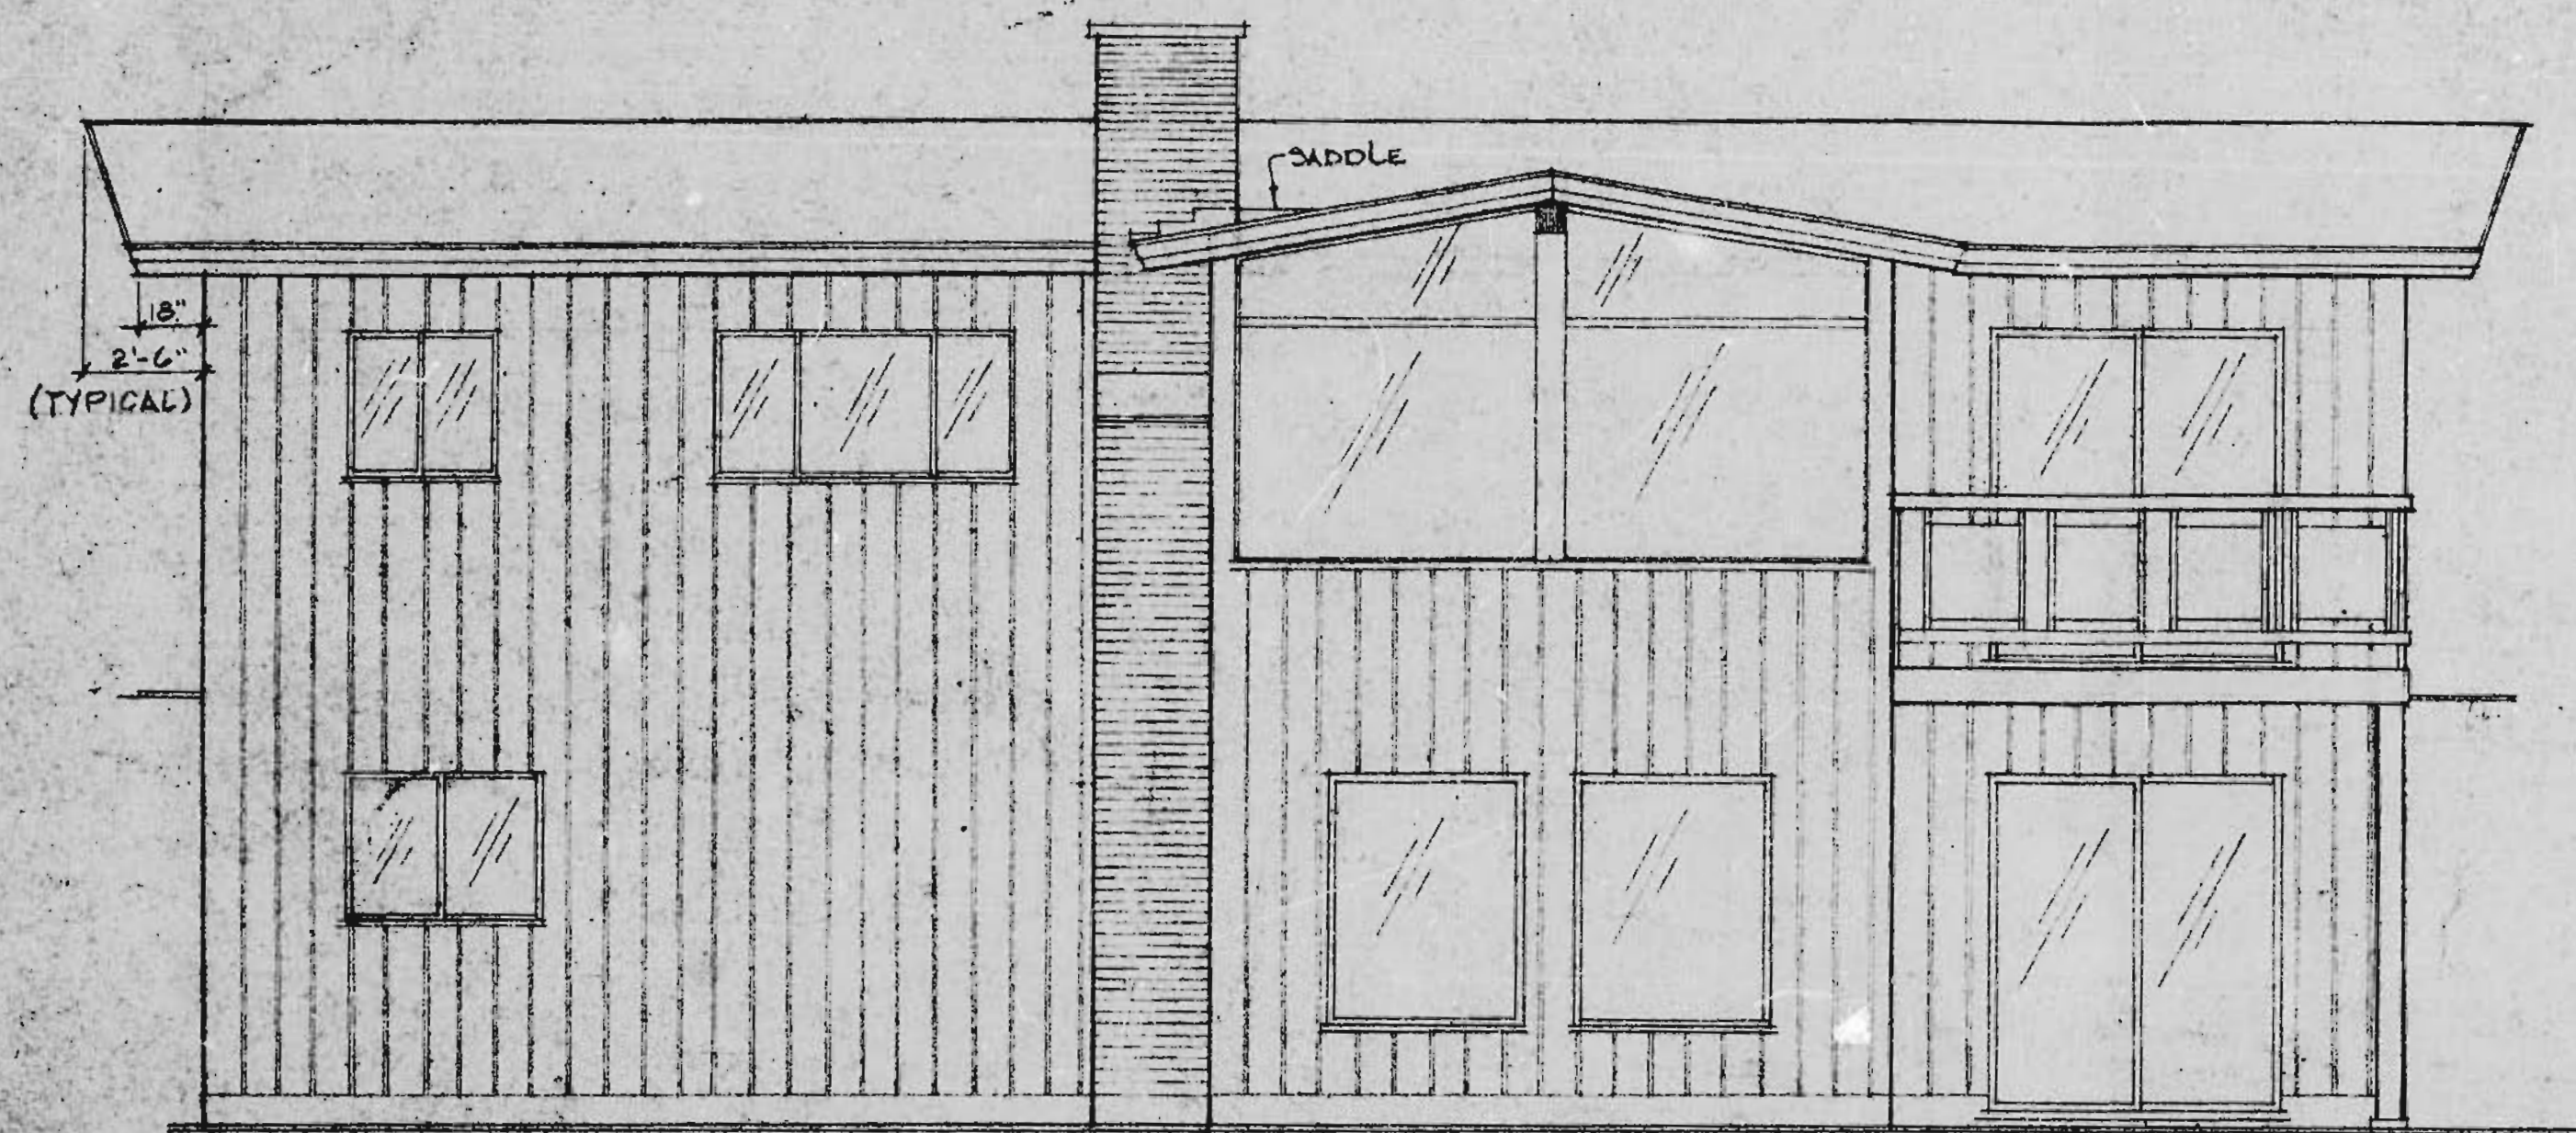

REAR ELEVATION

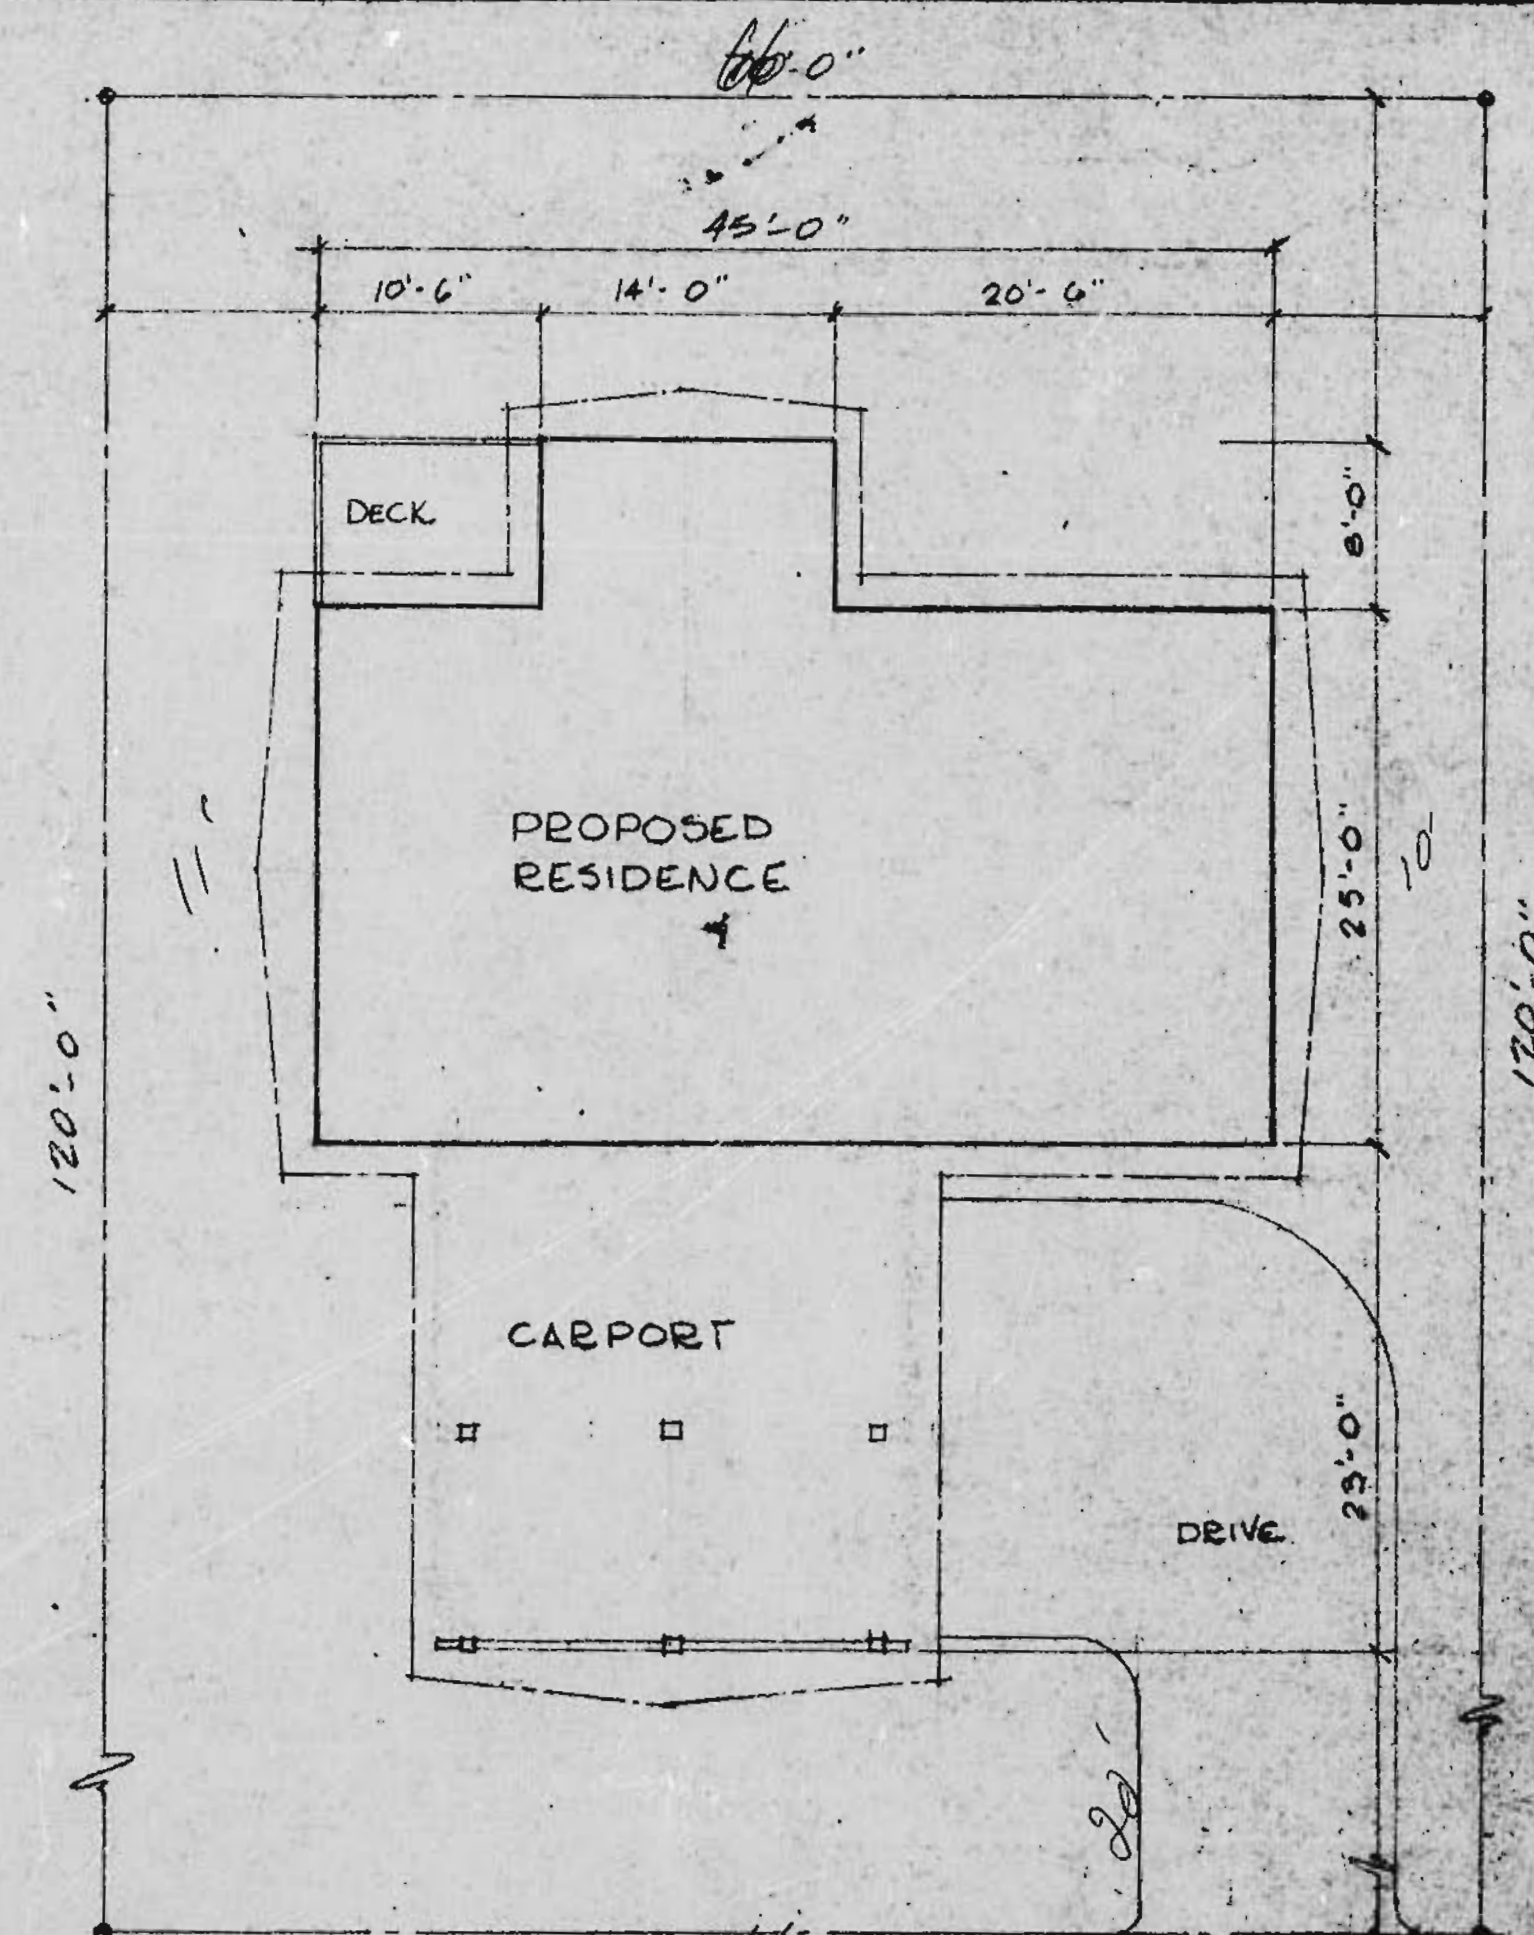

SITE PLAN 1"=10'

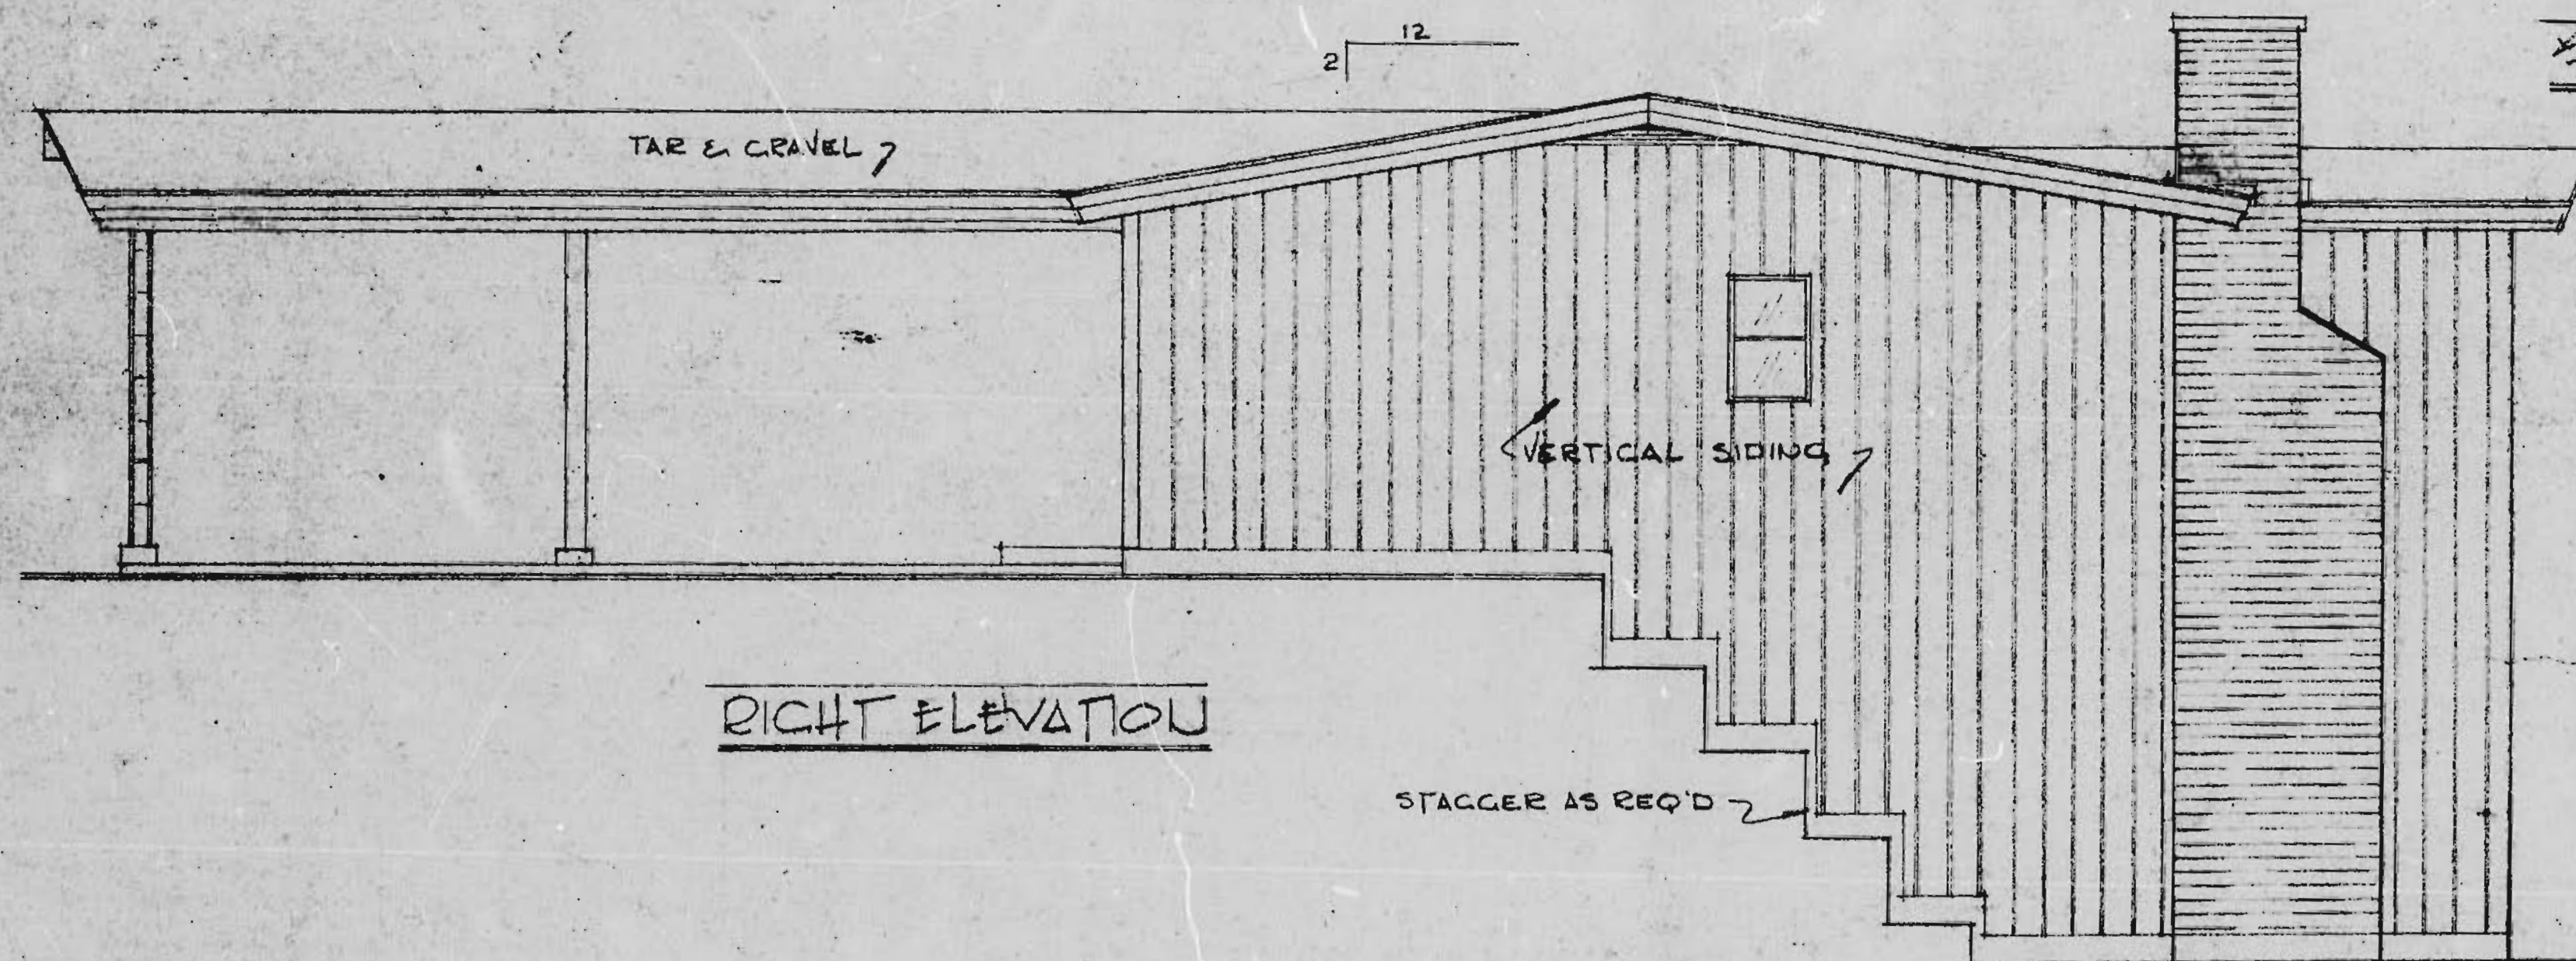

RIGHT ELEVATION

OWNER OR CONTRACTOR - COMPLETE SITE PLAN WITH STREET NAME(S), LOT DIMENSIONS, FRONT, SIDE & REAR ELEVATIONS, NORTH ARROW, ELEVATIONS.

LEGAL DESCRIPTION
 LOT 119

MERLIN DESIGN ASSOCIATES LTD
 5369 KINGSWAY, BURNABY, B.C. Telephone: 465-217-7813

DRAWN BY: 4-2
 CHECKED BY: 4-2

BRICK VENEER DETAIL 3/8" = 1'-0"

BRICK VENEER
20 GA. GALV. TIES @ 24" O.C. B.W.
1" AIR SPACE
15 LB BLDG PAPER
3/8 PLY SHEATHING
2X4 @ 16" O.C.

WEEP HOLES @ 24" O.C.
20 GA. FLASHING

EMULSION


10" CONC. ON
20" X 8" FTG.

1/2" DRYWALL


2X10 FL. JOIST

1/2" X 3" ANCH. BOLT @ 6'-0" O.C.

1" RIGID INSULATION

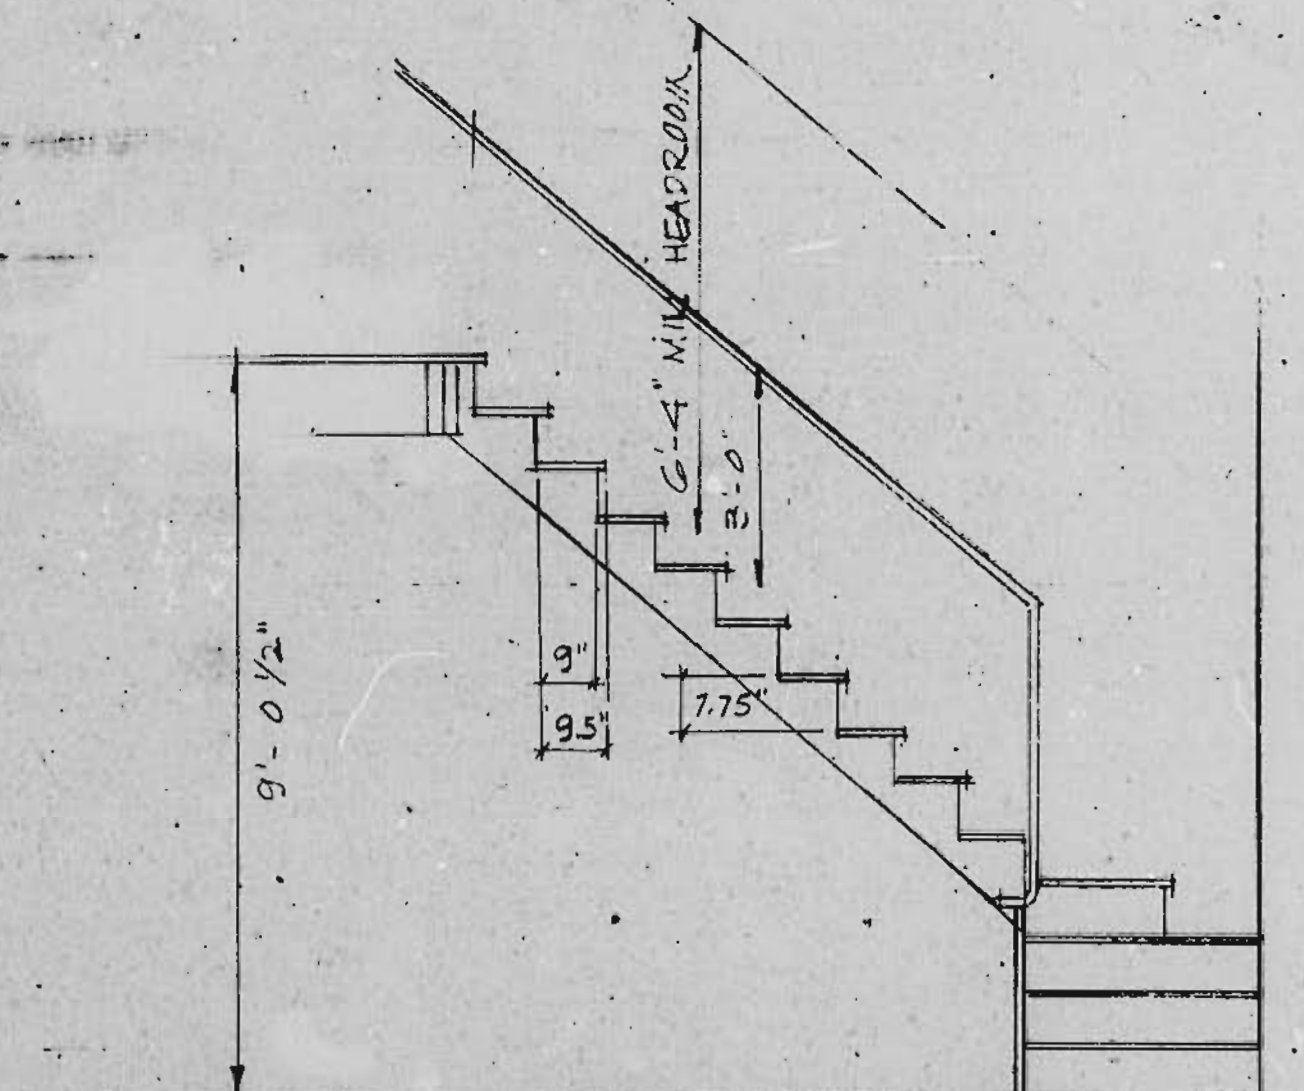

STAIR DETAIL - SCALE - 3/8" = 1'-0"

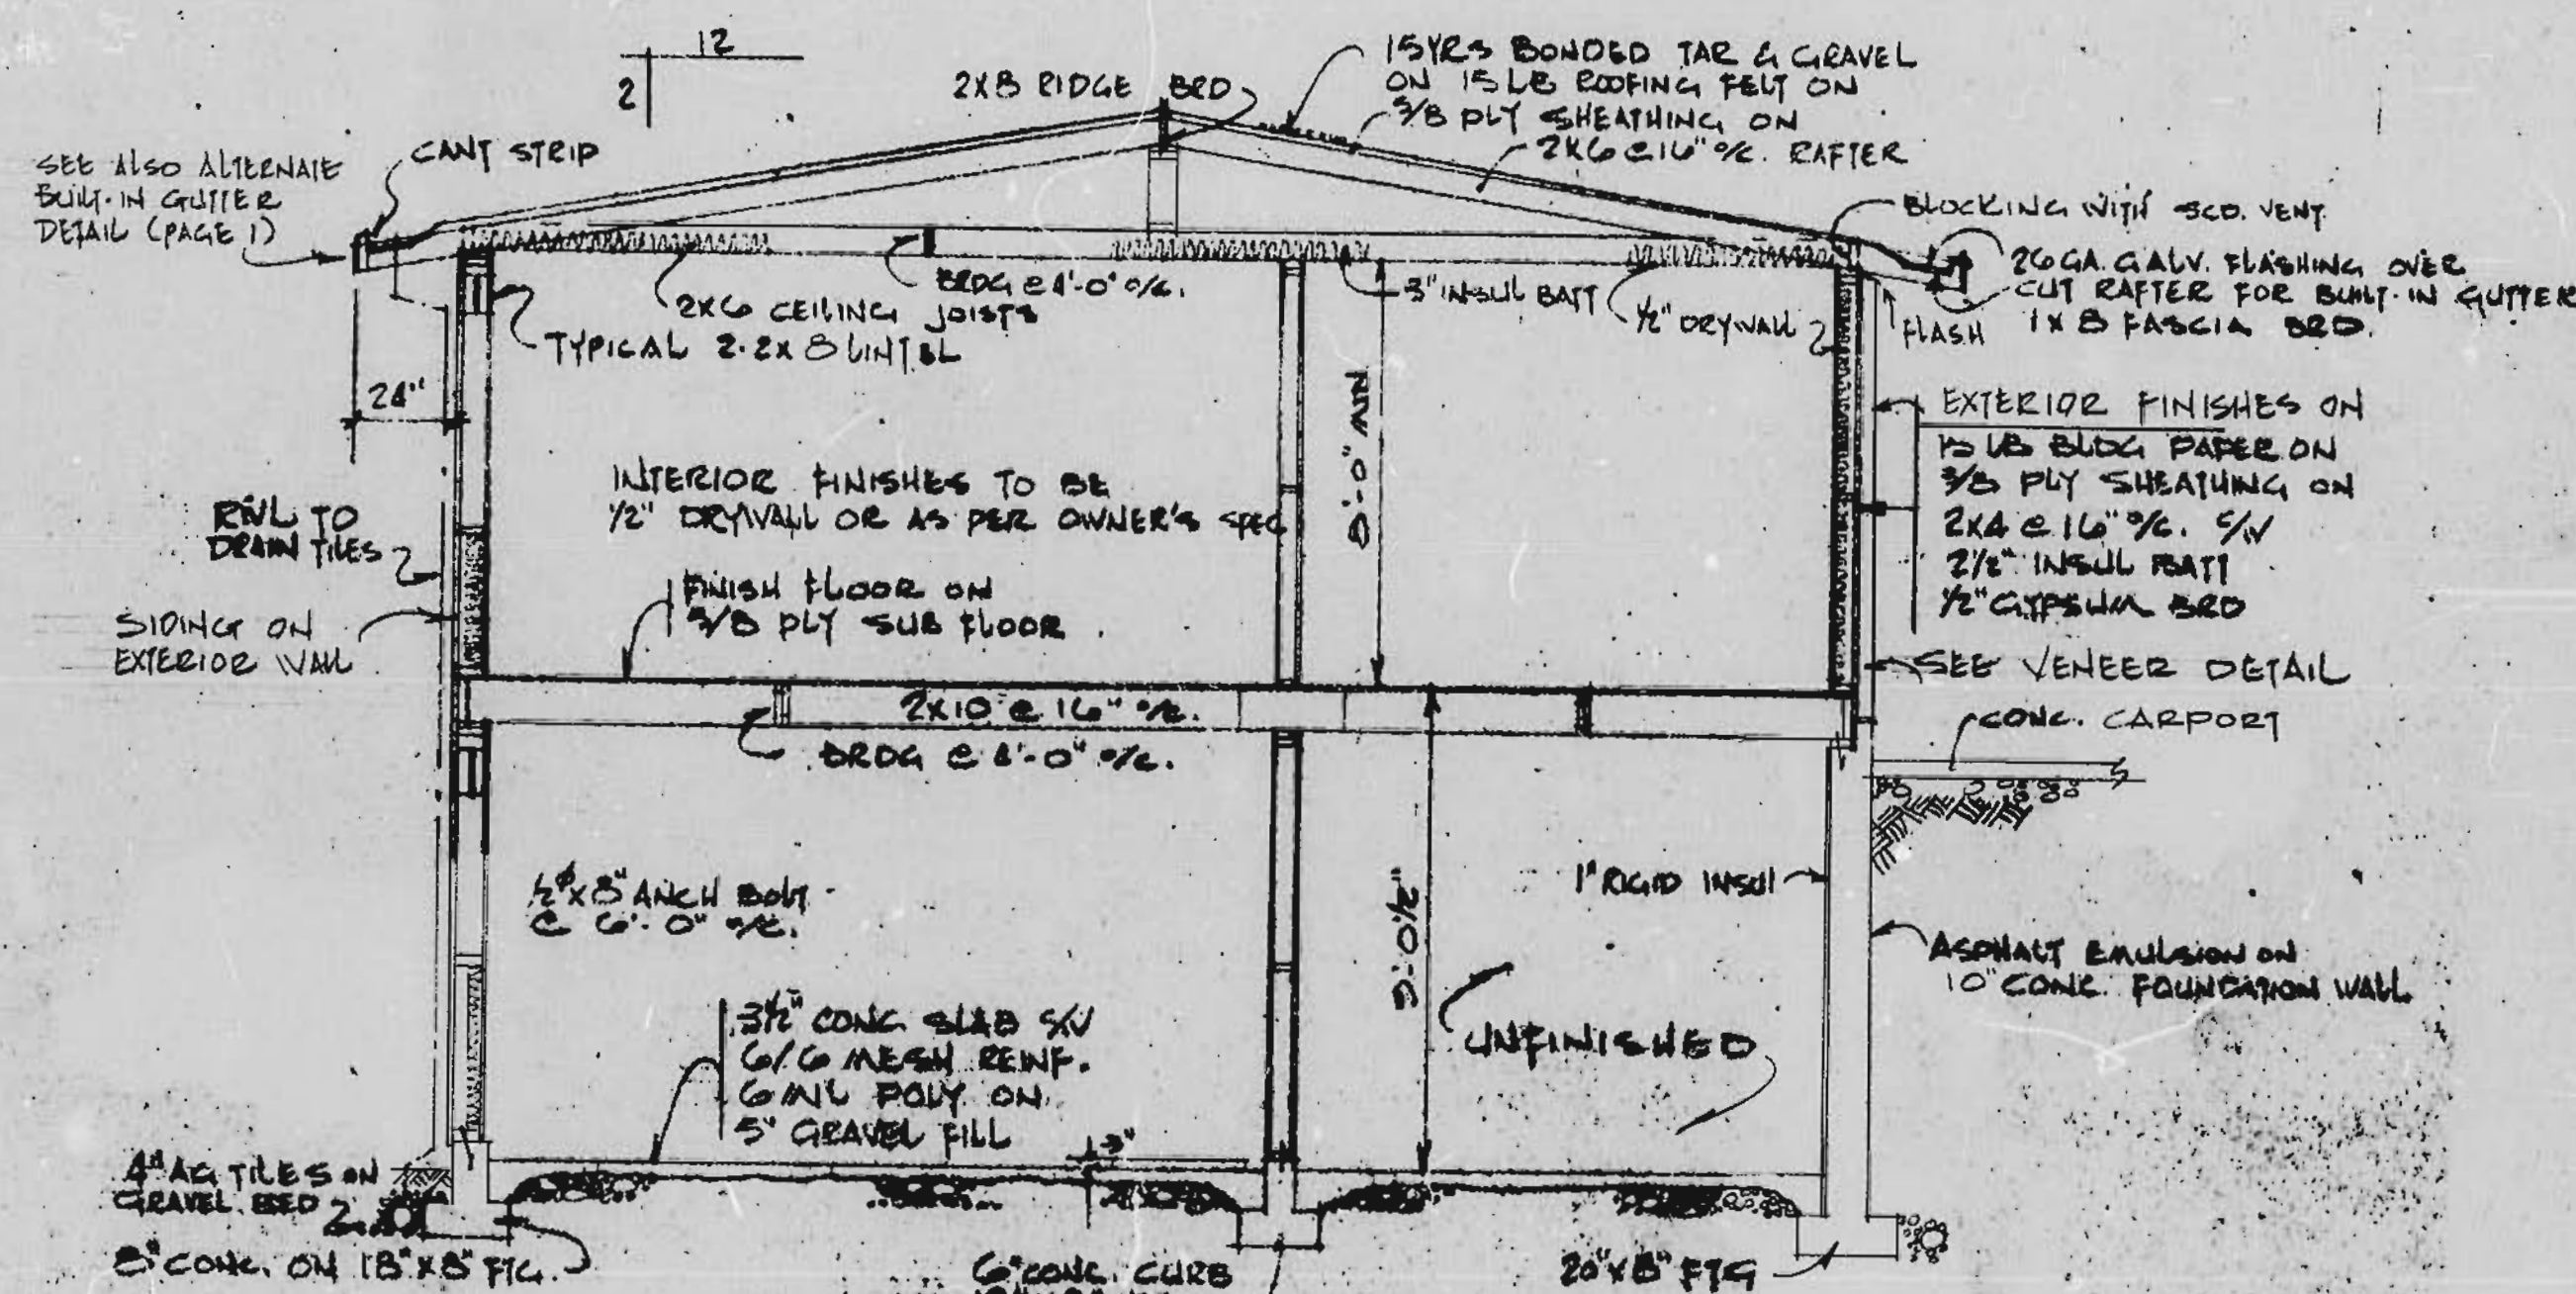

TYPICAL SECTION

MERLIN DESIGN ASSOCIATES LTD

5369 KINGSWAY, BURNABY, B.C.

telephone (604) 437-7911

SHEET No. 5/5

DESIGN No. 4529