





24					8	ISSUED FOR CLIENT REVIEW	DEC 07 2018	Project Name	Project Address	Sheet Name	Sheet No.	A101 180702 Issue Date SIGN & SEAL	These plans are COPYRIGHTED and ALL RIGHTS ARE RESERVED. The reproduction of these plans in any form, in part or as a whole is strictly prohibited. This plan and design are, and at all times remain the exclusive property of MARA - NATHA ARCHITECTURE LTD. and may not be reproduced without written consent. It is the responsibility of the Owner and General Contractor to verify all dimensions and site conditions prior to commencement of work and they shall notify the architect of any errors, omissions or discrepancies. Any work completed without architect's knowledge will be the full responsibility of the Owner and General Contractor. MARA + NATHA ARCHITECTURE LTD. 285 - 9600 Cameron Stree Burnaby B.C. V3J 7N3 O: 604. 420-2233 C: 604. 970-8413 Email: rob@maraarch.com Web: www.maraarch.com AIBC, AAA, SAA
23					7	ISSUED FOR CLIENT REVIEW	DEC 06 2018	NEW PANORAMA 65-UNIT TOWNHOUSE 4-PLEX TYPE D (GARAGE @ 1ST) BUILDING 12 (2 STOREY)	1428 WOODSIDE BLVD	UNIT 1 TO UNIT 4 1ST FLOOR PLAN	Project No.		
22					6	ISSUED FOR CLIENT REVIEW	SEP 28 2018				Start of Project		
21					5	ISSUED FOR NEW SITE PLAN USING REGISTERED PARK FOR OMEGA REVIEW	AUG 29 2018						
20					4	ISSUED TO DISTRICT OF KENT	AUG 15 2018						
19					3	UPDATED ROADS & ADDITIONAL UNITS ADDED CLIENT REVIEW	AUG 08 2018						
18					2	UPDATED ROADS & EXISTING PARK ADDED	AUG 02 2018						
17					1	ISSUED FOR CLIENT REVIEW	JUL 27 2018						

 

		16			8 ISSUED FOR CLIENT REVIEW	DEC 07 2018	Project Name NEW PANORAMA 65-UNIT TOWNHOUSE 4-PLEX TYPE D (GARAGE @ 1ST) BUILDING 12 (2 STOREY)	Project Address 1428 WOODSIDE BLVD	Sheet Name UNIT 1 TO UNIT 4 2ND FLOOR PLAN	Sheet No. A102	These plans are COPYRIGHTED and ALL RIGHTS ARE RESERVED . The reproduction of these plans in any form, in part or as a whole is strictly prohibited. This plan and design are, and at all times remain the exclusive property of MARA + NATHA ARCHITECTURE LTD. , and may not be reproduced without written consent. It is the responsibility of the Owner and General Contractor to verify all dimensions and site conditions prior to commencement of work and they shall notify the architect of any errors, omissions or discrepancies. Any work completed without architect's knowledge will be the full responsibility of the Owner and General Contractor. SIGN & SEAL	MARA + NATHA ARCHITECTURE LTD. 285 - 9600 Cameron Stree Burnaby B.C. V3J 7N3 O: 604. 420-2233 C: 604. 970-8413 Email: ro@maraaroh.com Web: www.maraarch.com AIBC, AAA, SAA
24		15			7 ISSUED FOR CLIENT REVIEW	DEC 06 2018				Project No. 180702		
23										Start of Project		
22		14			6 ISSUED FOR COORDINATION	SEP 28 2018				Issue Date		
21		13			5 ISSUED FOR NEW SITE PLAN USING REGISTERED PARK FOR OMEGA REVIEW	AUG 29 2018						
20		12			4 ISSUED TO DISTRICT OF KENT	AUG 15 2018						
19		11			3 UPDATED ROADS & ADDITIONAL UNITS ADDED CLIENT REVIEW	AUG 08 2018						
18		10	ISSUED FOR CLIENT REVIEW	AUG 19 2021	2 UPDATED ROADS & EXISTING PARK ADDED:	AUG 02 2018						
17		9	ISSUED FOR CLIENT REVIEW	MAR 05 2020	1 ISSUED FOR CLIENT REVIEW 1	JUL 27 2018						

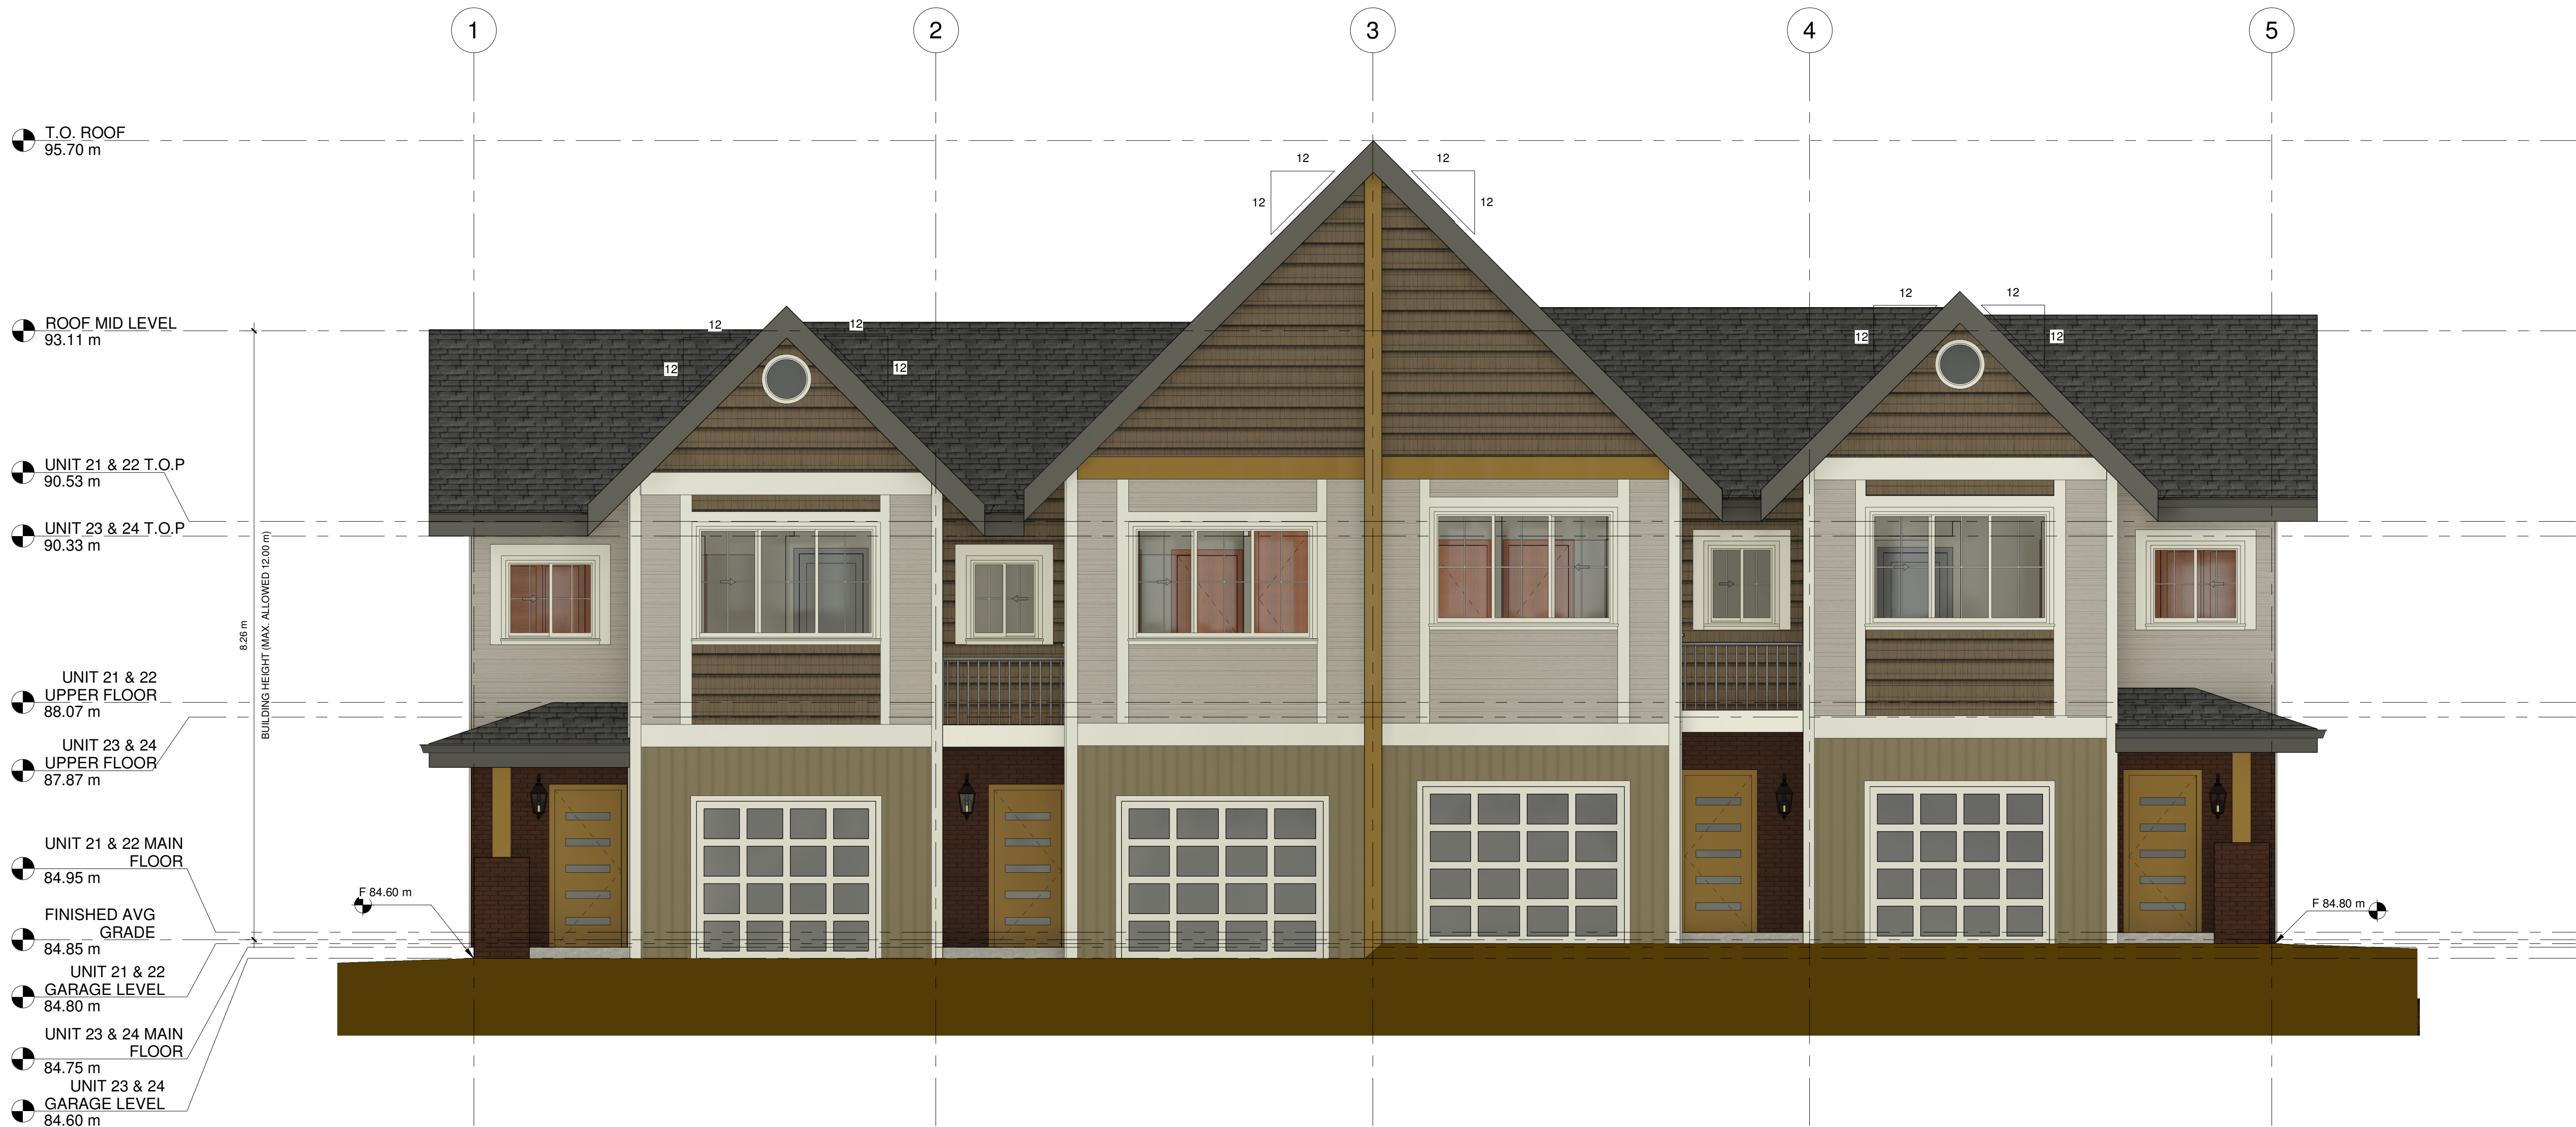

1 FRONT ELEVATION
1/4" = 1'-0"

24			16			8	ISSUED FOR CLIENT REVIEW	DEC 07 2018
23			15			7	ISSUED FOR CLIENT REVIEW	DEC 06 2018
22			14			6	ISSUED FOR COORDINATION	SEP 28 2018
21			13			5	ISSUED FOR NEW SITE PLAN USING REGISTERED PARK FOR OMEGA REVIEW	AUG 29 2018
20			12			4	ISSUED TO DISTRICT OF KENT	AUG 15 2018
19			11			3	UPDATED ROADS & ADDITIONAL UNITS ADDED CLIENT REVIEW	AUG 08 2018
18			10	ISSUED FOR CLIENT REVIEW	AUG 19 2021	2	UPDATED ROADS & EXISTING PARK ADDED	AUG 02 2018
17			9	ISSUED FOR CLIENT REVIEW	MAR 05 2020	1	ISSUED FOR CLIENT REVIEW 1	JUL 27 2018

Project Name
**NEW PANORAMA
65-UNIT TOWNHOUSE
4-PLEX TYPE D
(GARAGE @ 1ST)
BUILDING 12
(2 STOREY)**

Project Address
**1428 WOODSIDE
BLVD**

Sheet Name
FRONT ELEVATION

Sheet No.	A103
Project No.	180702
Start of Project	Issue Date

SIGN & SEAL

These plans are **COPYRIGHTED** and **ALL RIGHTS ARE RESERVED**. The reproduction of these plans in any form, in part or as a whole is strictly prohibited. This plan and design are, and at all times remain the exclusive property of **MARA + NATHA ARCHITECTURE LTD.** and may not be reproduced without written consent.

It is the responsibility of the Owner and General Contractor to verify all dimensions and site conditions prior to commencement of work and they shall notify the architect of any errors, omissions or discrepancies. Any work completed without architect's knowledge will be the full responsibility of the Owner and General Contractor.

**MARA + NATHA
ARCHITECTURE LTD.**
285 - 9600 Cameron Stree Burnaby B.C. V3J 7N3
O: 604. 420-2233
C: 604. 970-8413
Email: rob@maraarch.com
Web: www.maraarch.com
AIBC, AAA, SAA



1 REAR ELEVATION
1/4" = 1'-0"

24			16		
23			15		
22			14		
21			13		
20			12		
19			11		
18			10	ISSUED FOR CLIENT REVIEW	AUG 19 2021
17			9	ISSUED FOR CLIENT REVIEW	MAR 05 2020

8	ISSUED FOR CLIENT REVIEW	DEC 07 2018
7	ISSUED FOR CLIENT REVIEW	DEC 06 2018
6	ISSUED FOR COORDINATION	SEP 28 2018
5	ISSUED FOR NEW SITE PLAN USING REGISTERED PARK FOR OMEGA REVIEW	AUG 29 2018
4	ISSUED TO DISTRICT OF KENT	AUG 15 2018
3	UPDATED ROADS & ADDITIONAL UNITS ADDED CLIENT REVIEW	AUG 08 2018
2	UPDATED ROADS & EXISTING PARK ADDED	AUG 02 2018
1	ISSUED FOR CLIENT REVIEW 1	JUL 27 2018

Project Name
**NEW PANORAMA
65-UNIT TOWNHOUSE
4-PLEX TYPE D
(GARAGE @ 1ST)
BUILDING 12
(2 STOREY)**

Project Address
**1428 WOODSIDE
BLVD**

Sheet Name
REAR ELEVATION

Sheet No.	A104
Project No.	180702
Start of Project	Issue Date

SIGN & SEAL

These plans are **COPYRIGHTED** and **ALL RIGHTS ARE RESERVED**. The reproduction of these plans in any form, in part or as a whole is strictly prohibited. This plan and design are, and at all times remain the exclusive property of **MARA + NATHA ARCHITECTURE LTD.** and may not be reproduced without written consent.

It is the responsibility of the Owner and General Contractor to verify all dimensions and site conditions prior to commencement of work and they shall notify the architect of any errors, omissions or discrepancies. Any work completed without architect's knowledge will be the full responsibility of the Owner and General Contractor.

**MARA + NATHA
ARCHITECTURE LTD.**
285 - 9600 Cameron Stree Burnaby B.C. V3J 7N3
O: 604. 420-2233
C: 604. 970-8413
Email: rob@maraarch.com
Web: www.maraarch.com
AIBC, AAA, SAA



24			16			8	ISSUED FOR CLIENT REVIEW	DEC 07 2018
23			15			7	ISSUED FOR CLIENT REVIEW	DEC 06 2018
22			14			6	ISSUED FOR COORDINATION	SEP 28 2018
21			13			5	ISSUED FOR NEW SITE PLAN USING REGISTERED PARK FOR OMEGA REVIEW	AUG 29 2018
20			12			4	ISSUED TO DISTRICT OF KENT	AUG 15 2018
19			11			3	UPDATED ROADS & ADDITIONAL UNITS ADDED CLIENT REVIEW	AUG 08 2018
18			10	ISSUED FOR CLIENT REVIEW	AUG 19 2021	2	UPDATED ROADS & EXISTING PARK ADDED	AUG 02 2018
17			9	ISSUED FOR CLIENT REVIEW	MAR 05 2020	1	ISSUED FOR CLIENT REVIEW 1	JUL 27 2018

Project Name
**NEW PANORAMA
65-UNIT TOWNHOUSE
4-PLEX TYPE D
(GARAGE @ 1ST)
BUILDING 12
(2 STOREY)**

Project Address
**1428 WOODSIDE
BLVD**

Sheet Name
SIDE ELEVATIONS

Sheet No.	A105
Project No.	180702
Start of Project	Issue Date

SIGN & SEAL

These plans are **COPYRIGHTED** and **ALL RIGHTS ARE RESERVED**. The reproduction of these plans in any form, in part or as a whole is strictly prohibited. This plan and design are, and at all times remain the exclusive property of **MARA + NATHA ARCHITECTURE LTD.**, and may not be reproduced without written consent.

It is the responsibility of the Owner and General Contractor to verify all dimensions and site conditions prior to commencement of work and they shall notify the architect of any errors, omissions or discrepancies. Any work completed without architect's knowledge will be the full responsibility of the Owner and General Contractor.

**MARA + NATHA
ARCHITECTURE LTD.**
285 - 9600 Cameron Stree Burnaby B.C. V3J 7N3
O: 604. 420-2233
C: 604. 970-8413
Email: rob@maraarch.com
Web: www.maraarch.com
AIBC, AAA, SAA