


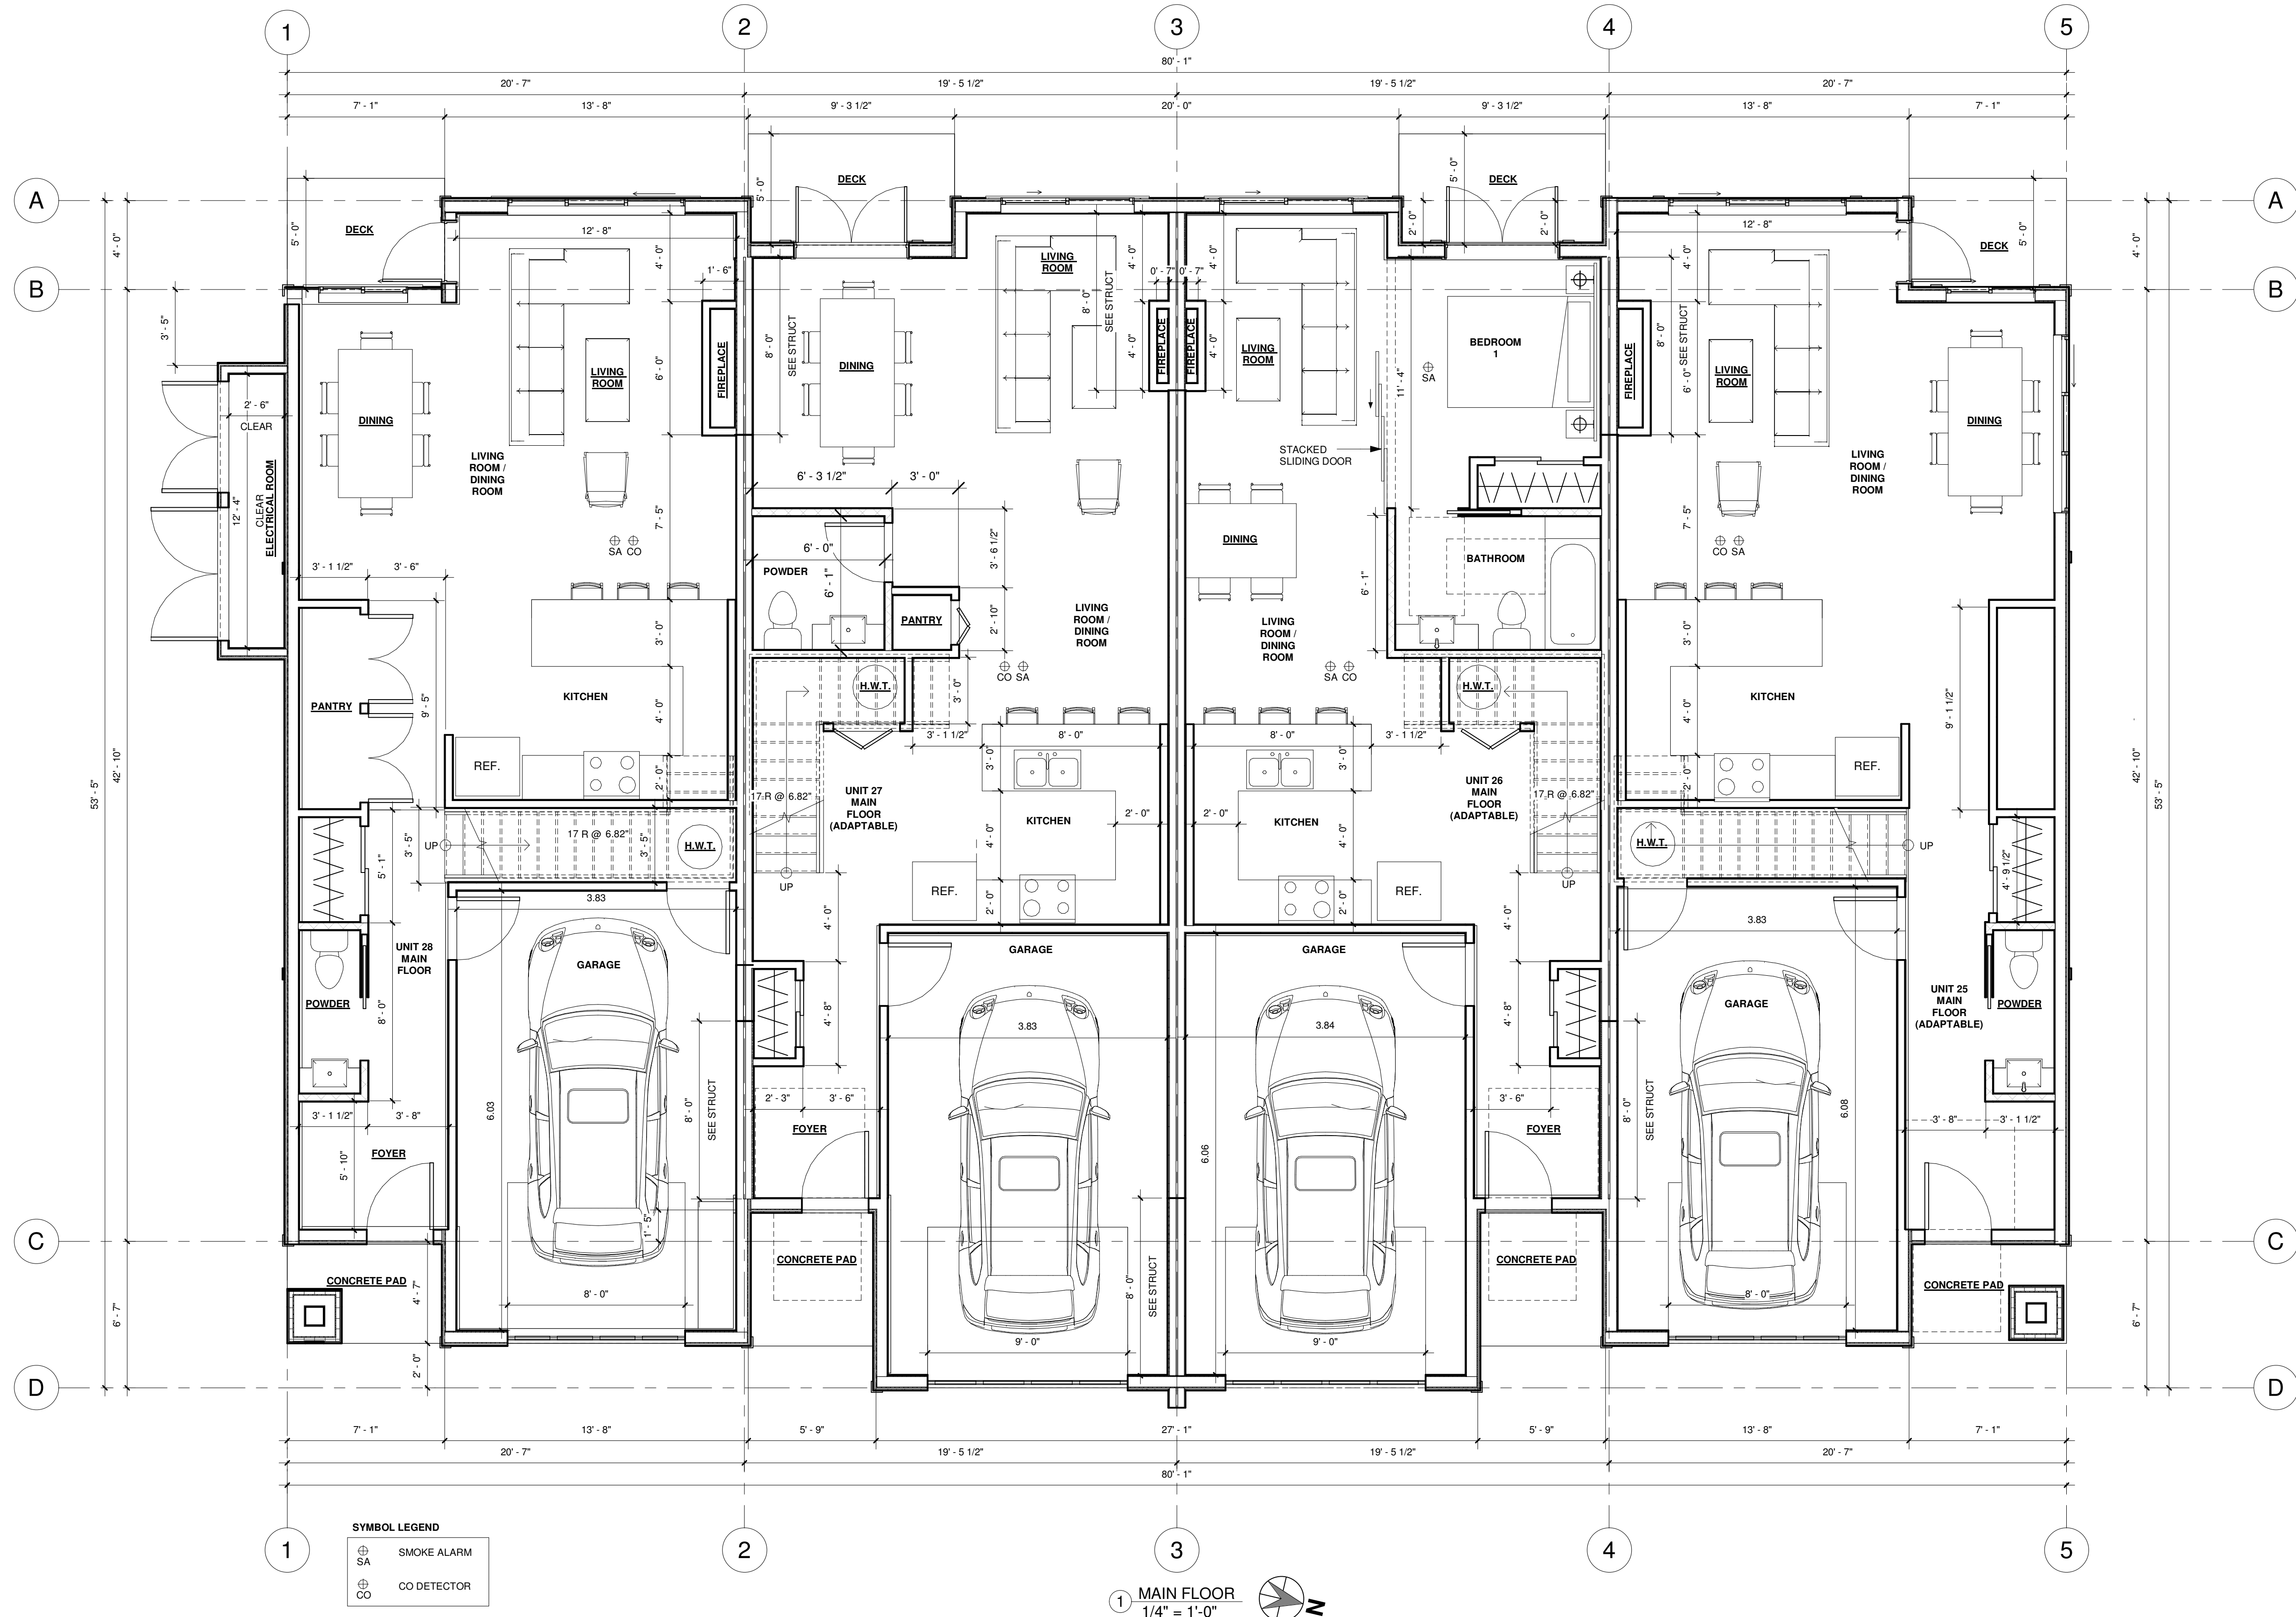

3.5.2.1. Elevators, Escalators and Dumbwaiters
1) The design, construction, installation and alteration of every elevator, escalator and dumbwater shall conform to the Elevating Devices Safety Regulation. (See Note A-3.5.2.1.(1).)
2) Before being placed in service, every elevator, escalator or dumbwater installation, including safety and control devices, shall be inspected and tested in accordance with the Elevating Devices Safety Regulation.
3) Passenger elevators shall conform to Appendix E of ASME A17.1/CSA B44, "Safety Code for Elevators and Escalators."
PROPOSED RESIDENTIAL ELEVATOR:
TRIO ALTA BY STILTZ, CONFORMING TO ASME A17.7-2007 / CSA B44.7-07 (SEE A500)
ACCEPTABLE BY ARCHITECT BASE ON CODE COMPLIANCE TO ACCESSIBILITY AND APPENDIX E ASME A17.1/CSA B44.

24					
23					
22					
21					
20					
19					
18					
17					
16					
15					
14	ISSUED FOR CLIENT REVIEW	AUG 19 2021			
13	ISSUED FOR CITY REVIEW	JUN 29 2020			
12	ISSUED FOR OP	JUN 15 2020			
11	ISSUED FOR CLIENT REVIEW	JUN 09 2020			
10	ISSUED FOR CLIENT REVIEW	JUN 02 2020			
9	ISSUED FOR CLIENT REVIEW	MAY 18 2020			

8	ISSUED FOR CLIENT REVIEW	DEC 07 2018			
7	ISSUED FOR CLIENT REVIEW	DEC 06 2018			
6	ISSUED FOR COORDINATION	SEP 28 2018			
5	ISSUED FOR NEW SITE PLAN USING REGISTERED PARK FOR OMEGA REVIEW	AUG 29 2018			
4	ISSUED TO DISTRICT OF KENT	AUG 15 2018			
3	UPDATED ROADS & ADDITIONAL UNITS ADDED CLIENT REVIEW	AUG 08 2018			
2	UPDATED ROADS & EXISTING PARK ADDED	AUG 02 2018			
1	ISSUED FOR CLIENT REVIEW 1	JUL 27 2018			

Project Name
**HARRISON RIDGE
65-UNITS
TOWNHOUSE
BUILDING 13 4-PLEX
TYPE D (GARAGE @
1ST FLOOR, 2
STOREY)**

Project Address
**1928 WOODSIDE
BLVD, DISTRICT OF
KENT, AGASSIZ, BC**


Sheet Name
MAIN FLOOR PLAN

Sheet No.	A101
Project No.	180702
Start of Project	Issue Date

SIGN & SEAL

These plans are **COPYRIGHTED** and **ALL RIGHTS ARE RESERVED**. The reproduction of these plans in any form, in part or as a whole is strictly prohibited. This plan and design are, and at all times remain the exclusive property of **MARA + NATHA ARCHITECTURE LTD.**, and may not be reproduced without written consent. It is the responsibility of the Owner and General Contractor to verify all dimensions and site conditions prior to commencement of work and they shall notify the architect of any errors, omissions or discrepancies. Any work completed without architect's knowledge will be the full responsibility of the Owner and General Contractor.

**MARA + NATHA
ARCHITECTURE LTD.**
285 - 9600 Cameron Stree Burnaby B.C. V3J 7N3
O: 604. 420-2233
C: 604. 970-8413
Email: rob@maraarch.com
Web: www.maraarch.com
AIBC, AAA, SAA

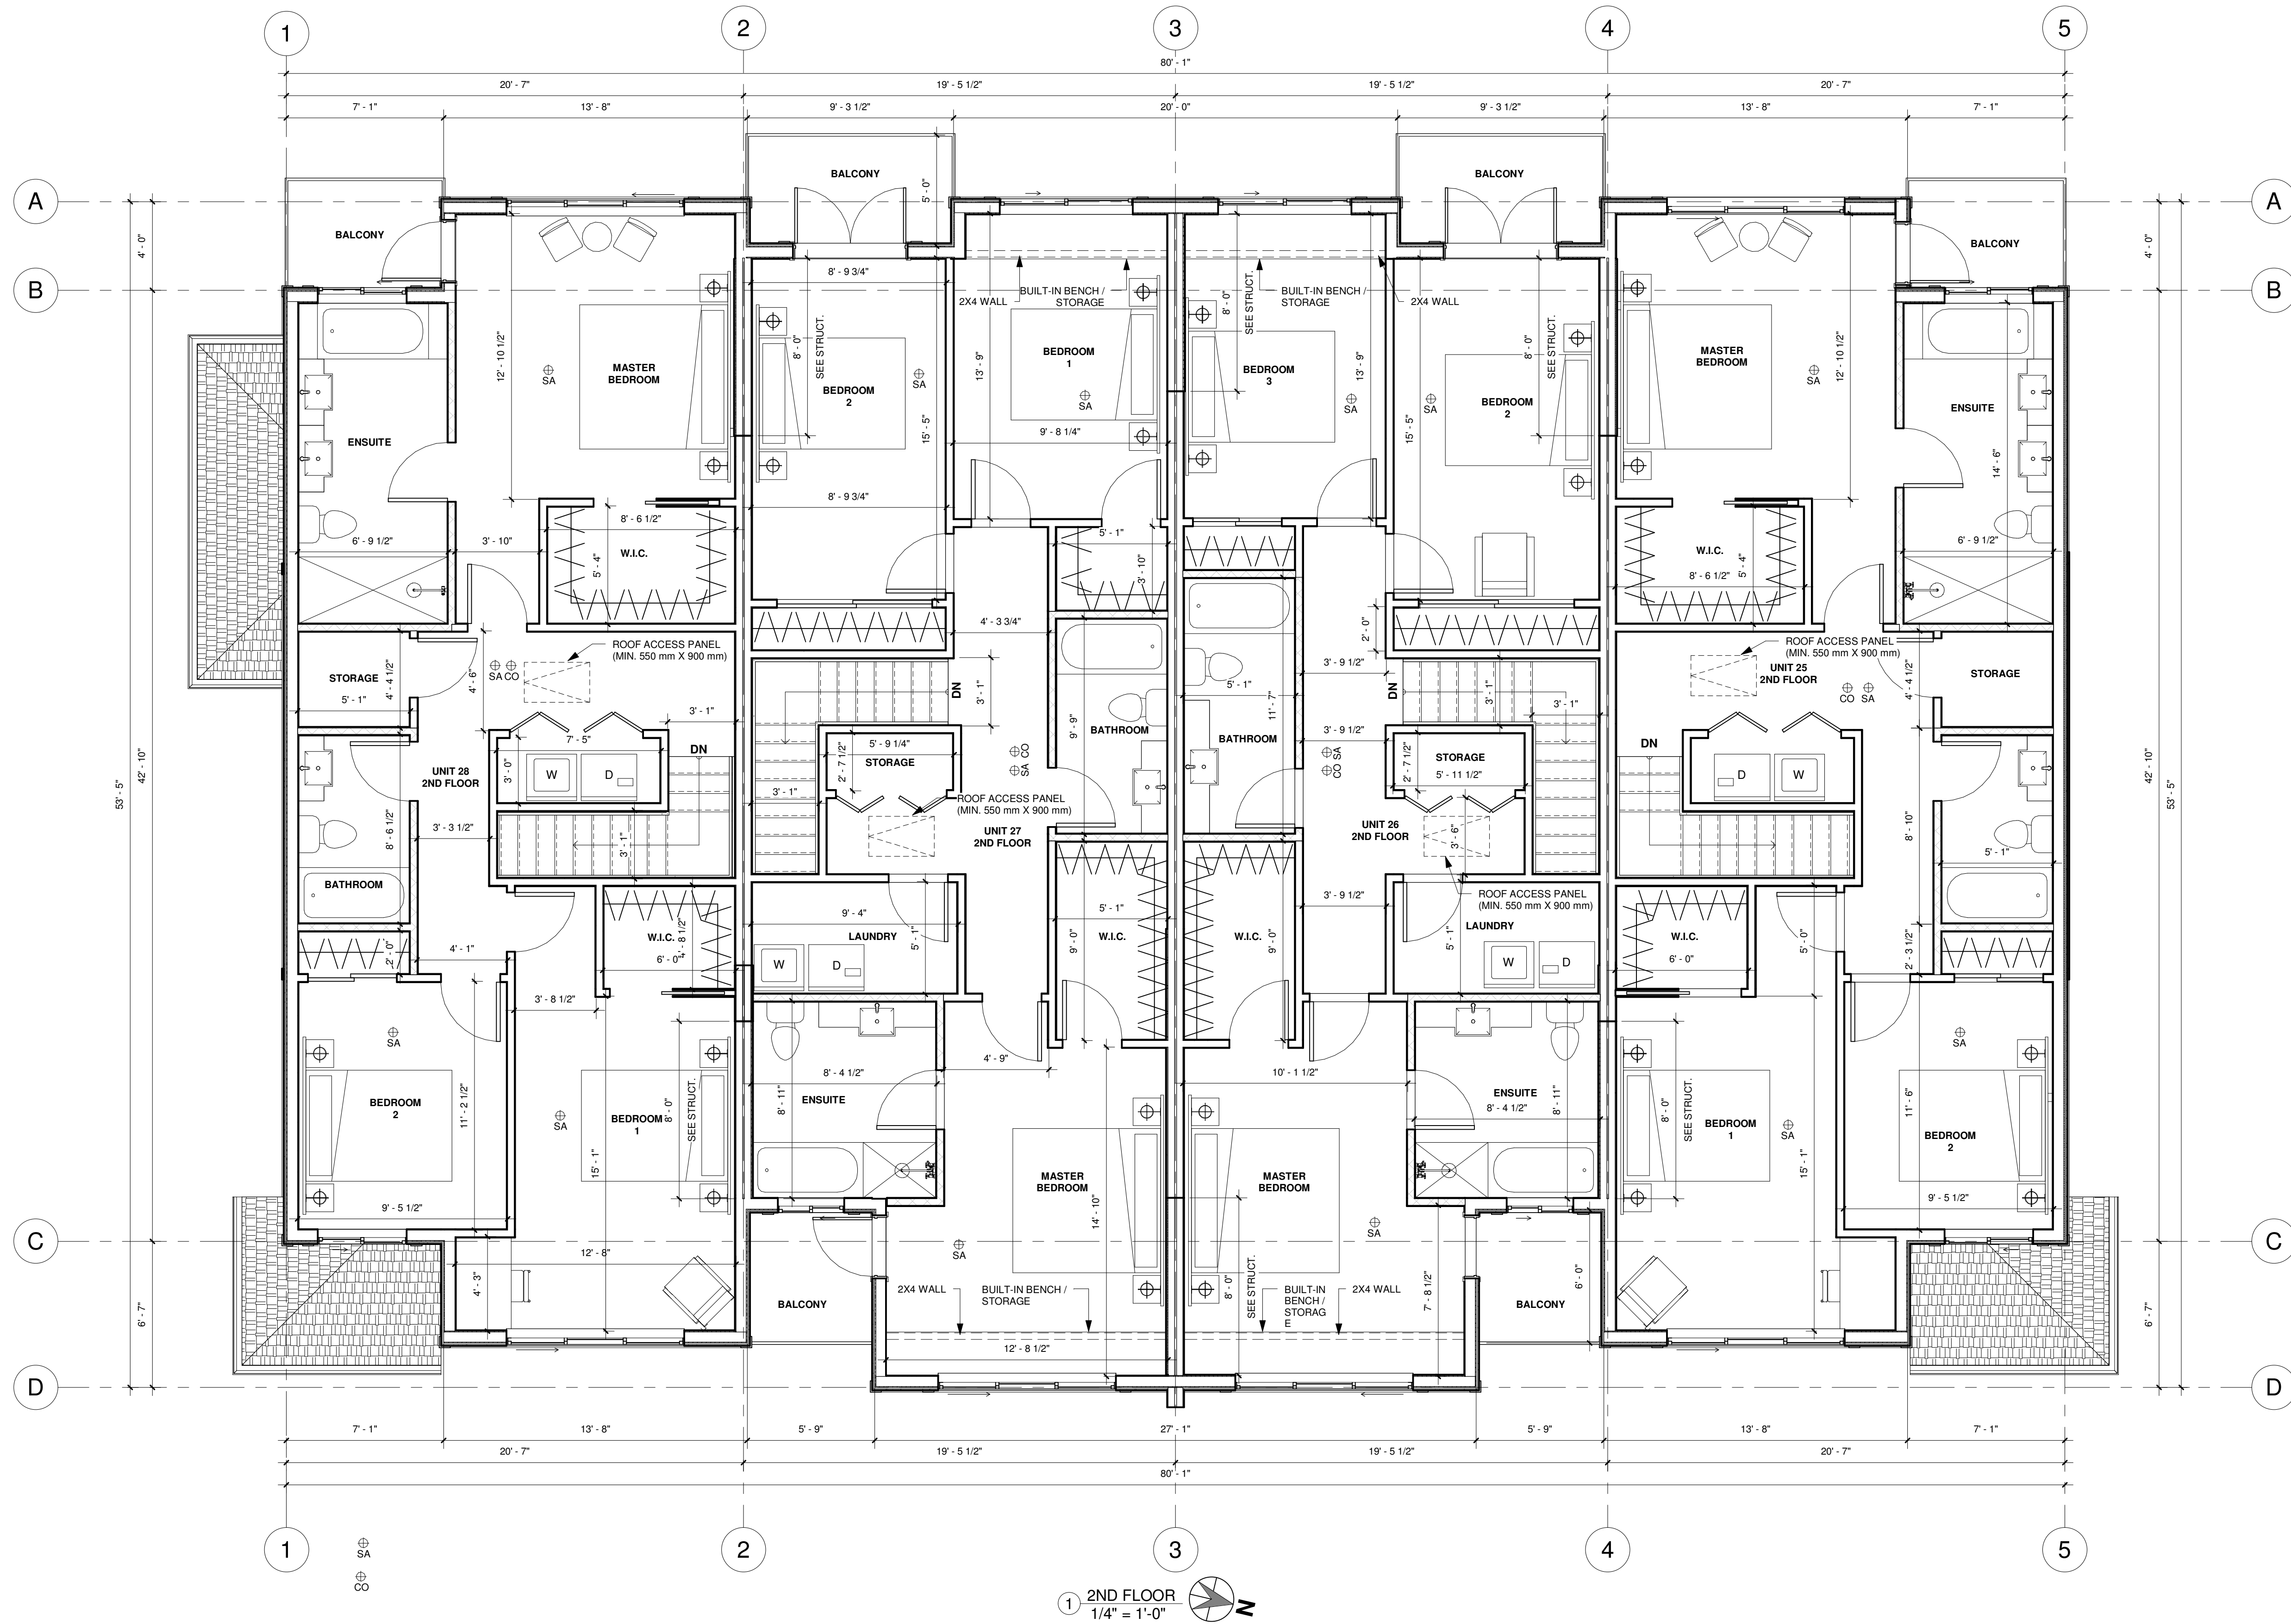

24			
23			
22			
21			
20			
19			
18			
17			
16			
15			
14	ISSUED FOR CLIENT REVIEW	AUG 19 2021	
13	ISSUED FOR NEW SITE PLAN USING REGISTERED PARK FOR OMEGA REVIEW	JUN 29 2020	
12	ISSUED FOR DP	JUN 15 2020	
11	ISSUED FOR CLIENT REVIEW	JUN 09 2020	
10	ISSUED FOR CLIENT REVIEW	JUN 02 2020	
9	ISSUED FOR CLIENT REVIEW	MAY 18 2020	

8	ISSUED FOR CLIENT REVIEW	DEC 07 2018	
7	ISSUED FOR CLIENT REVIEW	DEC 06 2018	
6	ISSUED FOR COORDINATION	SEP 28 2018	
5	ISSUED FOR NEW SITE PLAN USING REGISTERED PARK FOR OMEGA REVIEW	AUG 29 2018	
4	ISSUED TO DISTRICT OF KENT	AUG 15 2018	
3	UPDATED ROADS & ADDITIONAL UNITS ADDED CLIENT REVIEW	AUG 08 2018	
2	UPDATED ROADS & EXISTING PARK ADDED	AUG 02 2018	
1	ISSUED FOR CLIENT REVIEW 1	JUL 27 2018	

Project Name
**HARRISON RIDGE
65-UNITS
TOWNHOUSE
BUILDING 13 4-PLEX
TYPE D (GARAGE @
1ST FLOOR, 2
STOREY)**

Project Address
**1928 WOODSIDE
BLVD, DISTRICT OF
KENT, AGASSIZ, BC**

Sheet Name
2ND FLOOR PLAN

Sheet No.	A102
Project No.	180702
Start of Project	Issue Date

SIGN & SEAL

These plans are **COPYRIGHTED** and **ALL RIGHTS ARE RESERVED**. The reproduction of these plans in any form, in part or as a whole is strictly prohibited. This plan and design are, and at all times remain the exclusive property of **MARA + NATHA ARCHITECTURE LTD.** and may not be reproduced without written consent. It is the responsibility of the Owner and General Contractor to verify all dimensions and site conditions prior to commencement of work and they shall notify the architect of any errors, omissions or discrepancies. Any work completed without architect's knowledge will be the full responsibility of the Owner and General Contractor.

**MARA + NATHA
ARCHITECTURE LTD.**
285 - 9600 Cameron Stree Burnaby B.C. V3J 7N3
O: 604. 420-2233
C: 604. 970-8413
Email: rob@maraarch.com
Web: www.maraarch.com
AIBC, AAA, SAA



1 WEST ELEVATION
1/4" = 1'-0"

24			16			8	ISSUED FOR CLIENT REVIEW	DEC 07 2018
23			15			7	ISSUED FOR CLIENT REVIEW	DEC 06 2018
22			14	ISSUED FOR CLIENT REVIEW	AUG 19 2021	6	ISSUED FOR COORDINATION	SEP 28 2018
21			13	ISSUED FOR CITY REVIEW	JUN 29 2020	5	ISSUED FOR NEW SITE PLAN USING REGISTERED PARK FOR OMEGA REVIEW	AUG 29 2018
20			12	ISSUED FOR DP	JUN 15 2020	4	ISSUED TO DISTRICT OF KENT	AUG 15 2018
19			11	ISSUED FOR CLIENT REVIEW	JUN 09 2020	3	UPDATED ROADS & ADDITIONAL UNITS ADDED CLIENT REVIEW	AUG 08 2018
18			10	ISSUED FOR CLIENT REVIEW	JUN 02 2020	2	UPDATED ROADS & EXISTING PARK ADDED	AUG 02 2018
17			9	ISSUED FOR CLIENT REVIEW	MAY 18 2020	1	ISSUED FOR CLIENT REVIEW 1	JUL 27 2018

Project Name
**HARRISON RIDGE
65-UNITS
TOWNHOUSE
BUILDING 13 4-PLEX
TYPE D (GARAGE @
1ST FLOOR, 2
STOREY)**

Project Address
**1928 WOODSIDE
BLVD, DISTRICT OF
KENT, AGASSIZ, BC**



Sheet Name
WEST ELEVATION

Sheet No.	A104
Project No.	180702
Start of Project	Issue Date

SIGN & SEAL

These plans are **COPYRIGHTED** and **ALL RIGHTS ARE RESERVED**. The reproduction of these plans in any form, in part or as a whole is strictly prohibited. This plan and design are, and at all times remain the exclusive property of **MARA + NATHA ARCHITECTURE LTD.** and may not be reproduced without written consent. It is the responsibility of the Owner and General Contractor to verify all dimensions and site conditions prior to commencement of work and they shall notify the architect of any errors, omissions or discrepancies. Any work completed without architect's knowledge will be the full responsibility of the Owner and General Contractor.

**MARA + NATHA
ARCHITECTURE LTD.**
285 - 9600 Cameron Stree Burnaby B.C. V3J 7N3
O: 604. 420-2233
C: 604. 970-8413
Email: rob@maraarch.com
Web: www.maraarch.com
AIBC, AAA, SAA

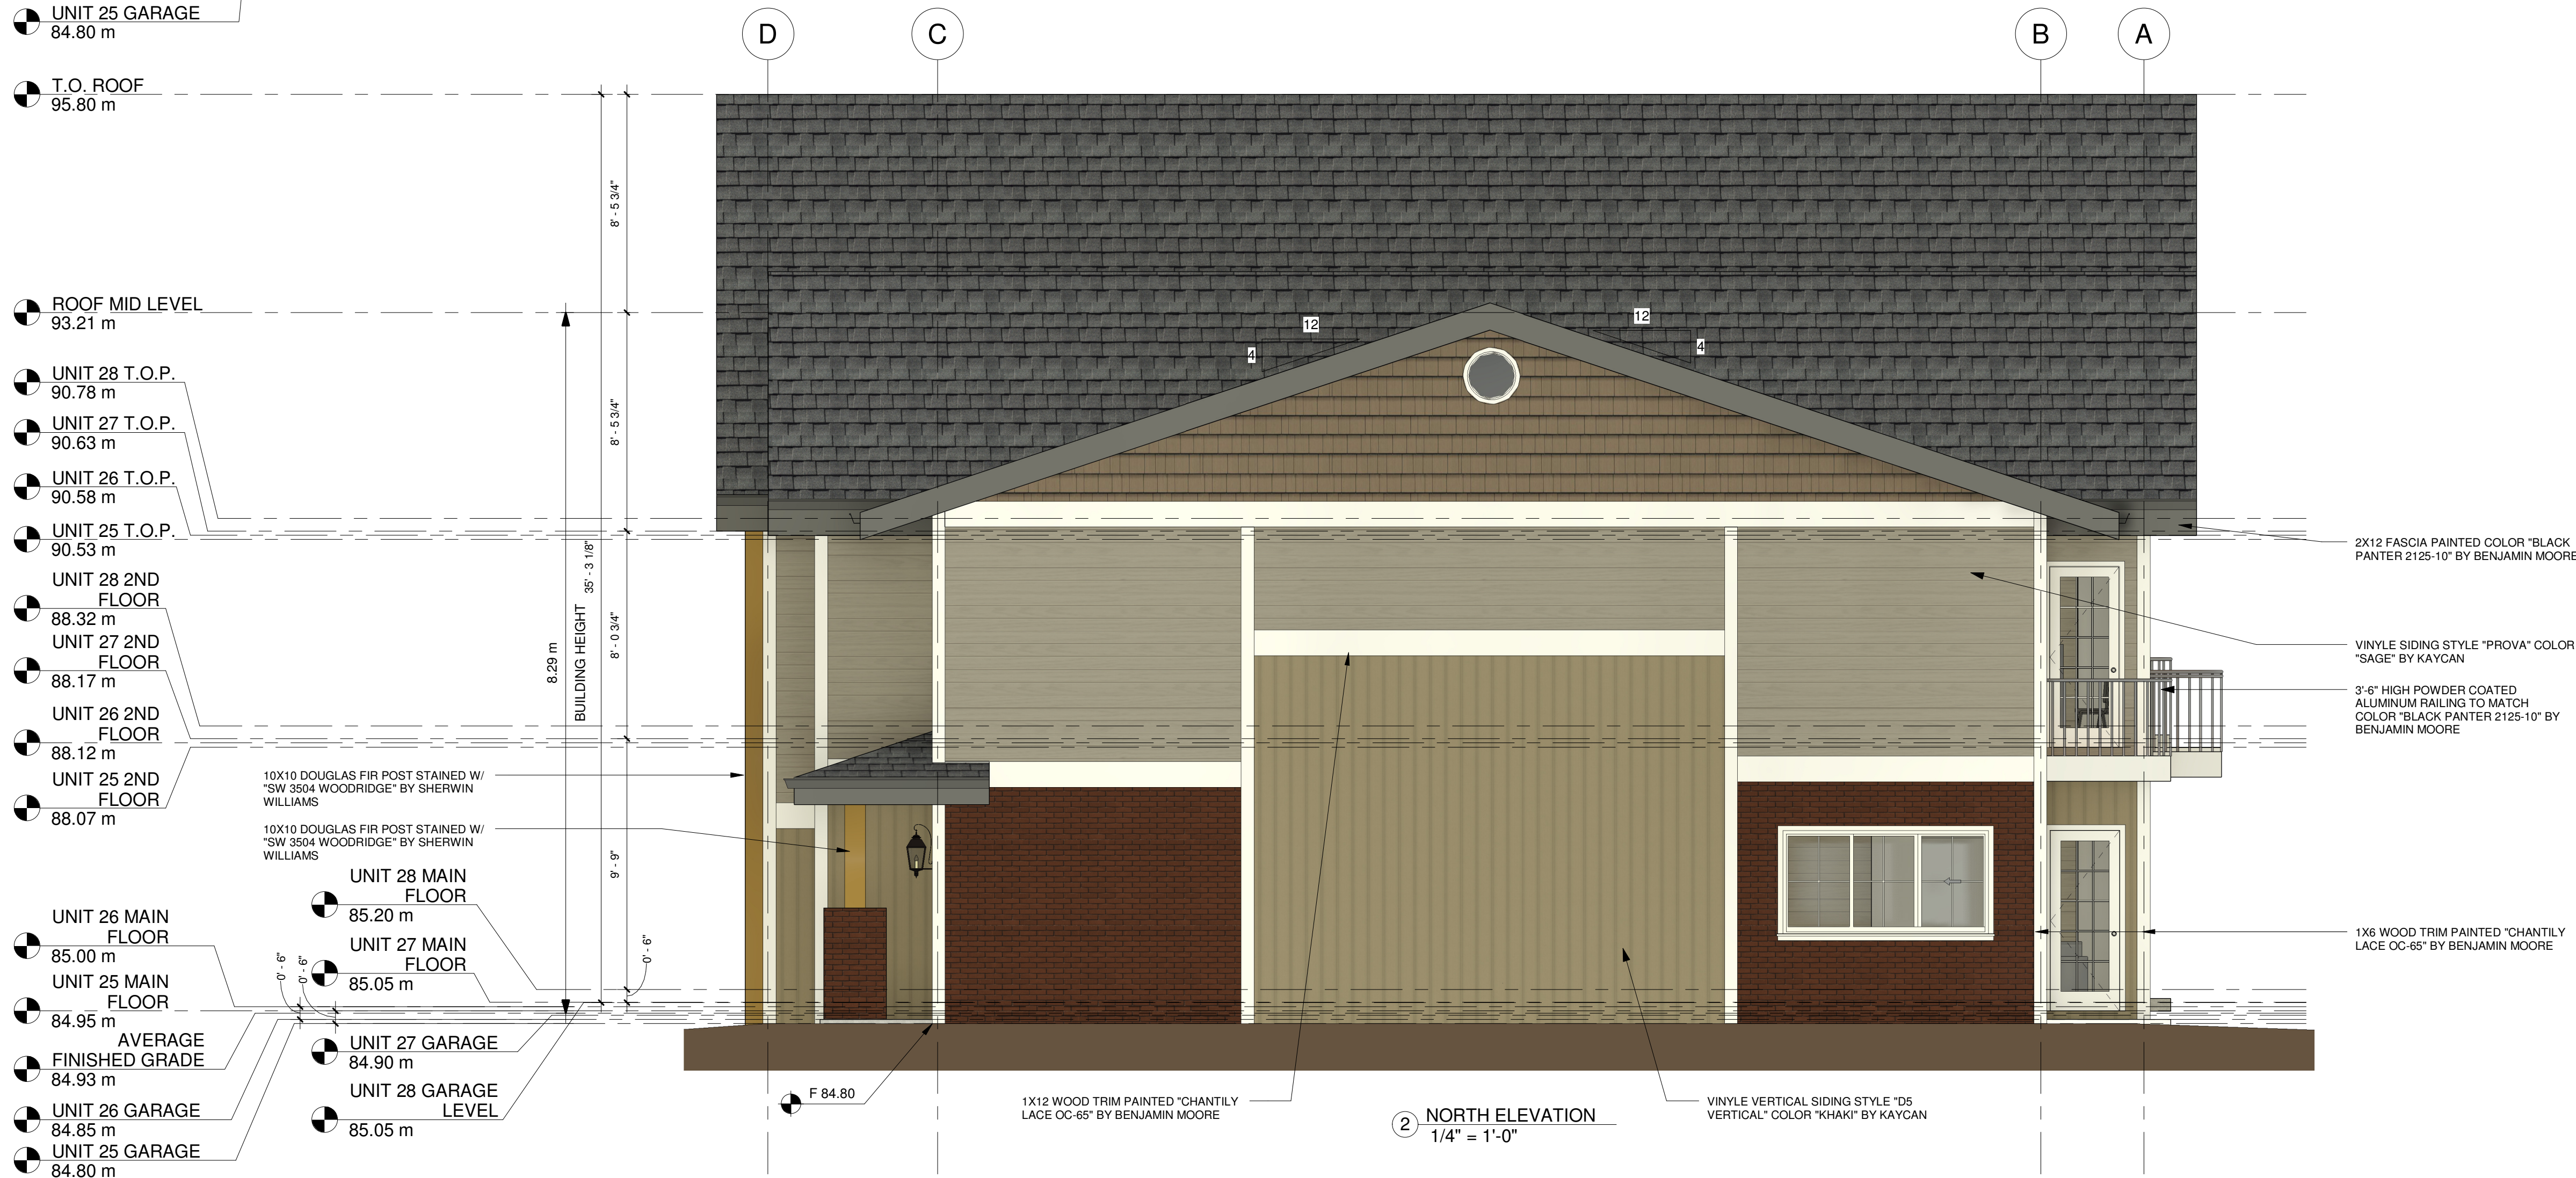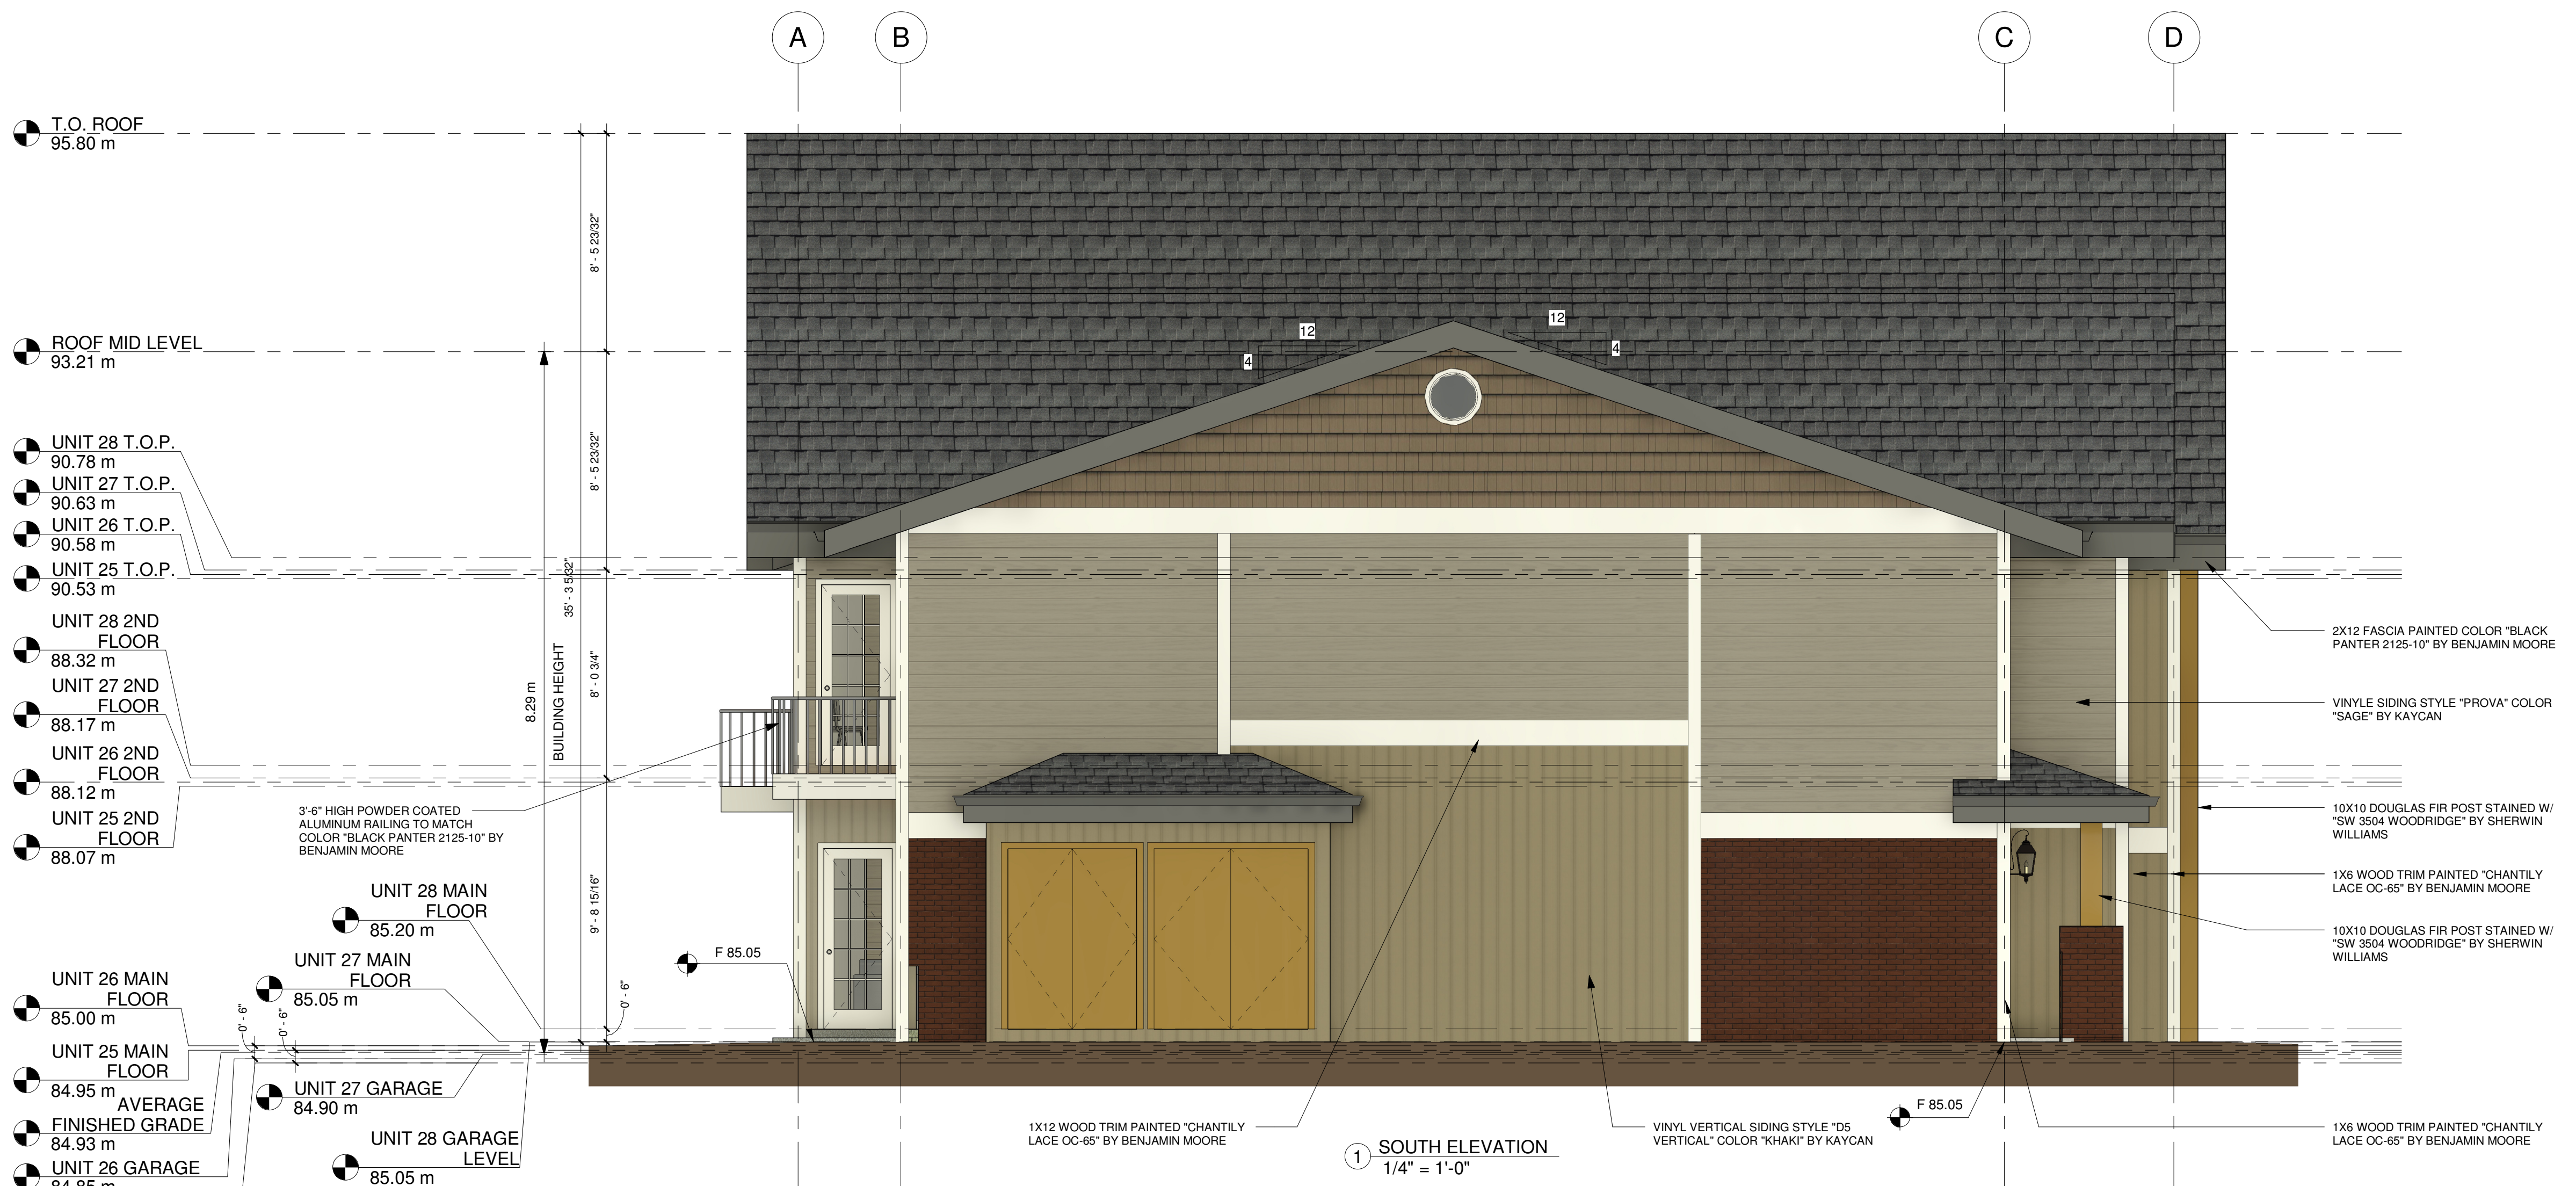

Revision Schedule		
No	Description	Date
24		
23		
22		
21		
20		
19		
18		
17		
16		
15		
14	ISSUED FOR CLIENT REVIEW	AUG 19 2021
13	ISSUED FOR CITY REVIEW	JUN 29 2020
12	ISSUED FOR DP	JUN 15 2020
11	ISSUED FOR CLIENT REVIEW	JUN 09 2020
10	ISSUED FOR CLIENT REVIEW	JUN 02 2020
9	ISSUED FOR CLIENT REVIEW	MAY 18 2020
8	ISSUED FOR CLIENT REVIEW	DEC 07 2018
7	ISSUED FOR CLIENT REVIEW	DEC 06 2018
6	ISSUED FOR COORDINATION	SEP 28 2018
5	ISSUED FOR NEW SITE PLAN USING REGISTERED PARK FOR OMEGA REVIEW	AUG 29 2018
4	ISSUED TO DISTRICT OF KENT	AUG 15 2018
3	UPDATED ROADS & ADDITIONAL UNITS ADDED CLIENT REVIEW	AUG 08 2018
2	UPDATED ROADS & EXISTING PARK ADDED	AUG 02 2018
1	ISSUED FOR CLIENT REVIEW 1	JUL 27 2018
Project Name		
HARRISON RIDGE 65-UNITS TOWNHOUSE BUILDING 13 4-PLEX TYPE D (GARAGE @ 1ST FLOOR, 2 STOREY)		
Project Address		
1928 WOODSIDE BLVD, DISTRICT OF KENT, AGASSIZ, BC		
Sheet Name		
SIDE ELEVATIONS		
Sheet No.		
A105		
Project No.		
180702		
Start of Project		
Issue Date		
SIGN & SEAL		
These plans are COPYRIGHTED and ALL RIGHTS ARE RESERVED . The reproduction of these plans in any form, in part or as a whole is strictly prohibited. This plan and design are, and at all times remain the exclusive property of MARA + NATHA ARCHITECTURE LTD. and may not be reproduced without written consent.		
It is the responsibility of the Owner and General Contractor to verify all dimensions and site conditions prior to commencement of work and they shall notify the architect of any errors, omissions or discrepancies. Any work completed without architect's knowledge will be the full responsibility of the contractor.		
MARA + NATHA ARCHITECTURE LTD. 285 - 9600 Cameron Street Burnaby B.C. V3J 7N3 O: 604. 420-2233 C: 604. 970-8413 Email: rob@maraarch.com Web: www.maraarch.com		
AIBC, AAA, SAA		