

**22323, 22335, 22345 CALLAGHAN AVE,
MAPLE RIDGE,
73 APARTMENT UNITS MIXED USE DEVELOPMENT SITE FOR SALE**



- THE BLOCK OF LANE, HONEY BY PASS, AND CALLAGHAN AVE
- NEXT TO CALLAGHAN PARK
- 3 MINUTES WALK TO PORT HANEY STATION
- 10 MINUTES WALK TO HANEY PLACE MALL
- ADJACENCY TO BC HWY NO.7
- 1 MINUTE DRIVE TO LOUGHEED HWY

**FOR MORE INFORMATION CONTACT
RAYMOND LEUNG PREC* TEL: 604-644-6482**

Email: Raymondkleung@hotmail.com

Website: 410Commercial.com

Leung Real Estate Group

Re/Max City Realty

#101 – 2806 Kingsway, Vancouver, BC V5R 5T5

THE DETAILS



THE DETAILS

FLOOR LEVER	Studio (units)	1BD (units)	1BD+D (units)	2BD (units)	2BD+D (units)	3BD (units)	3BD+D (units)	TOTAOL UNITS PER FLOOR	TOTAL AREA PER FLOOR
GROUND	0	0	0	0	0	0	0	0	9,241.9 SF
L2	1	3	3	2	5	0	1	15	16,404.3 SF
L3	1	2	5	2	5	0	1	16	16,459.5 SF
L4	1	2	5	2	5	0	1	16	16,459.5 SF
L5	1	2	5	3	4	0	1	16	16,216.8 SF
L6	0	1	2	3	1	3	0	10	12,677.7 SF
Roof	0	0	0	0	0	0	0	0	988.0 SF
	4	10	20	12	20	3	4	73(TOTAL)	88,447.7 SF(TOTAL)

•PARKING:

Residential - 75 Residential Visitor - 14 Commercial - 6 Disability - 4 Car Share - 4

•BICYCLE STORAGE:

Residential - 108 Commercial - 6

•SALEABLE(NET) AREA


6,575.1 SF commercial area (5 units), 70,624.2 SF residential area (73 units), total is 77,199.3 SF.

•COMMON AREA:

Ground floor is 1,287 SF commercial common area, and 1,379.8 SF residential common area. L2 - L5 is 1,544.7 SF residential common area per floor, L6 is 1,414.8 SF residential common area, roof top is 988 SF

•AMENITY:

807.0 SF amenity on L2, 988.0 SF amenity on Roof

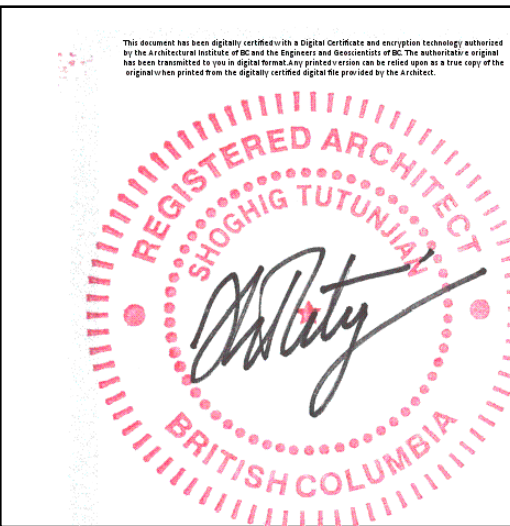


6. Jan. 21, 2026 Re-Issued in Response to Consolidated Departmental Comments
5. June 5th, 2024 Issued for CDC Consolidated Department Comments
4. Sep. 20th, 2023 Issued for ADP
3. Apr. 26th, 2023 Issued for ADP
2. Jul. 10th, 2020 Issued for DP
1. Mar. 5th, 2020 Issued for RZ
- no.: date: description:
Revisions

project title:
22323, 22335 & 22345
CALLAGHAN AVE.
MAPLE RIDGE, BC.


drawing title:
PARKING LEVEL 1

project no.: 17025
drawn by:
checked by: ST
date: JAN. 21, 2026
scale: 1/8" = 1'-0"

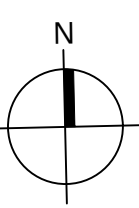

drawing no.:

A1.02

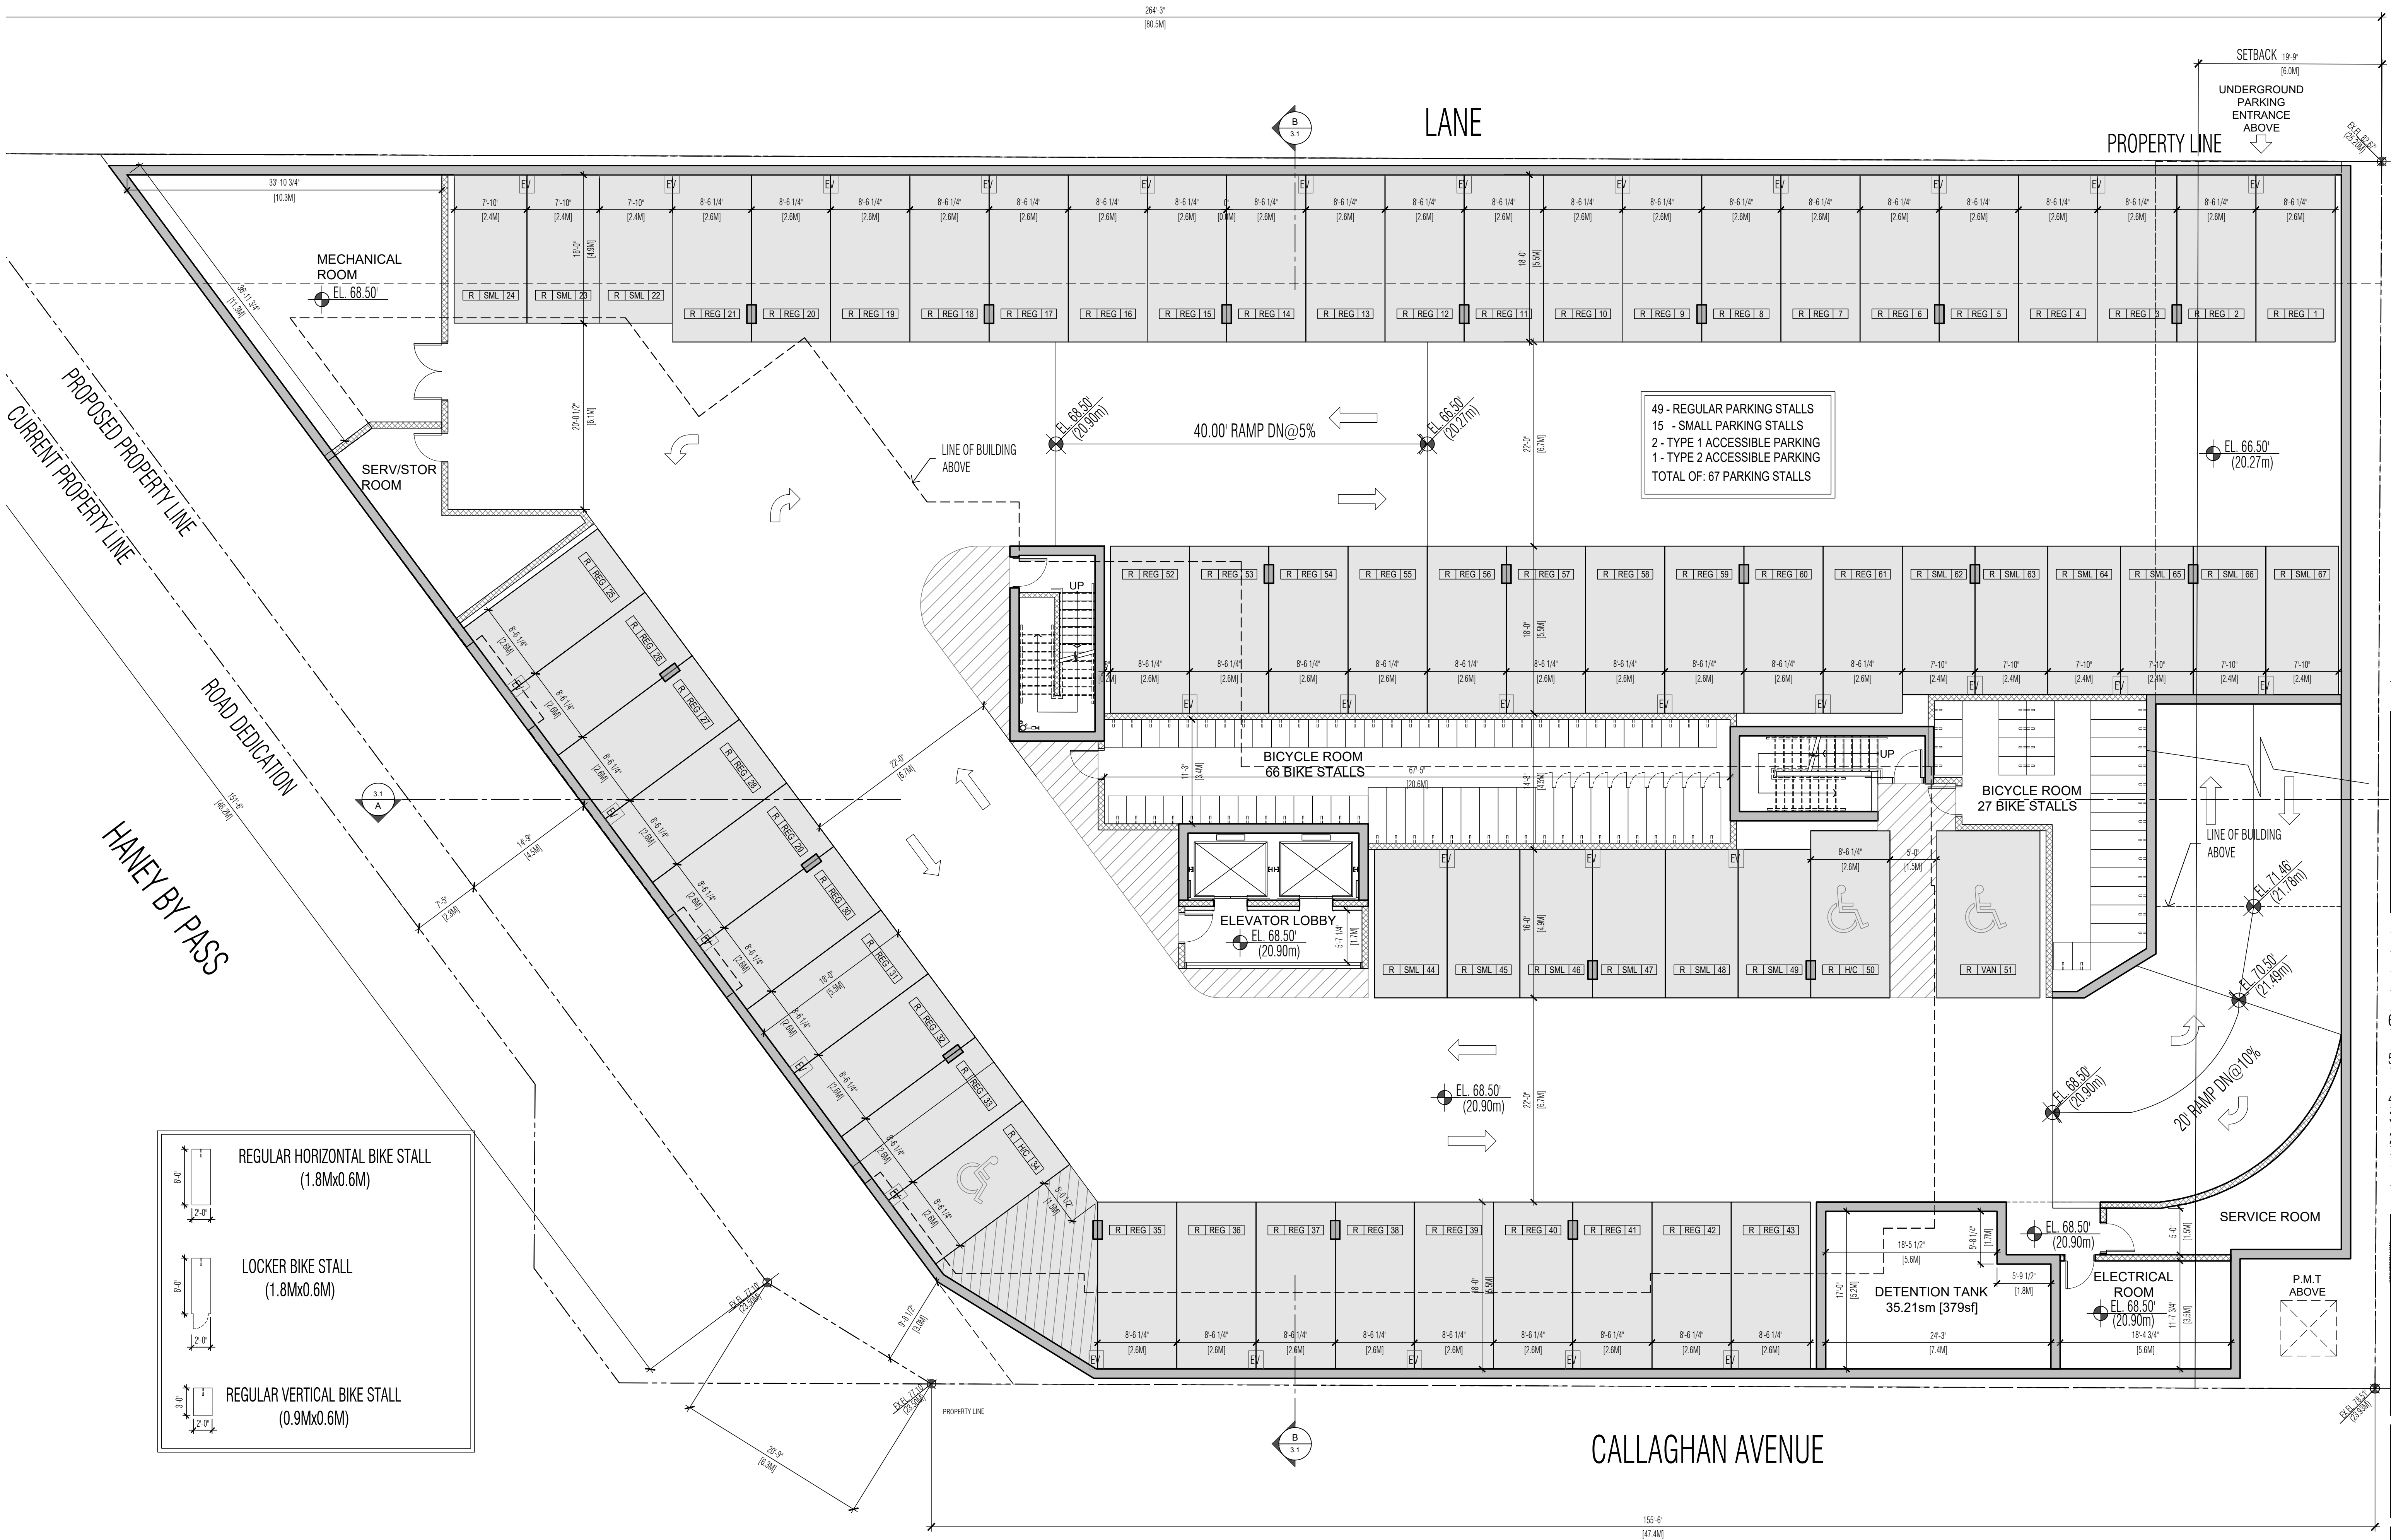

UNDERGROUND PARKING PLAN
SCALE 1/8"=1'-0"

All parking spaces are provided with rough-ins for EV charging. Additionally 20 stalls (30% of parking) will be provided with Level 2 EV charging stations.


- project title:
22323,22335 & 22345
CALLAGHAN AVE.
MAPLE RIDGE, BC.

GROUND FLOOR PLAN

A1.03



NOTES:
- FOR LANDSCAPE REFER TO LANDSCAPE DRAWINGS

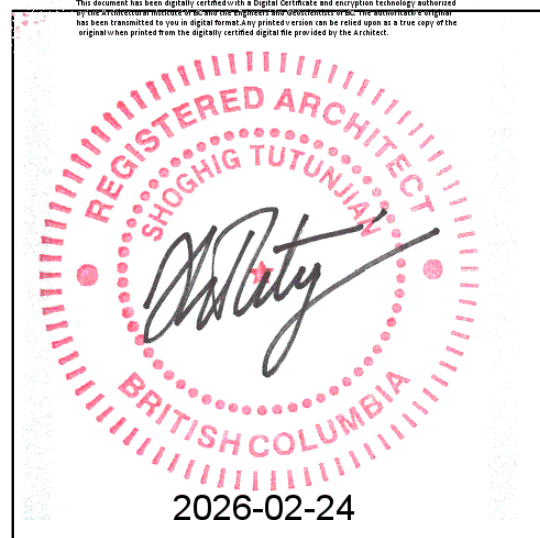

6. Jan. 21, 2026 Re-issued in Response to Consolidated Departmental Comments
5. June. 5th, 2024 Issued for CDC Consolidated Departmental Comments
4. Sep. 20th, 2023 Issued for ADP
3. April. 26th, 2023 Issued for ADP
2. Jul. 10th, 2020 Issued for DP
1. Mar. 5th, 2020 Issued for Rezoning
- no.: date: description: revisions

project title:
22323, 22335, & 22345
CALLAGHAN AVE.
MAPLE RIDGE, BC

drawing title:
2ND FLOOR PLAN

project no.: 17025
drawn by:
checked by: ST
date: JAN 21, 2026
scale: 1/8"=1'-0"

drawing no.:


A1.04

NOTES:
- FOR LANDSCAPE REFER TO LANDSCAPE DRAWINGS



2ND FLOOR PLAN
SCALE 1/8"=1'-0"



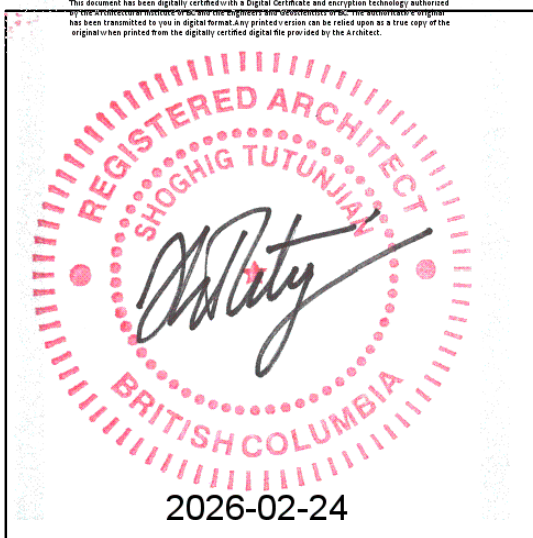

6. Jan. 21, 2026 Re-issued in Response to Consolidated Departmental Comments
5. June. 5th, 2024 Issued for CDC Consolidated Departmental Comments
4. Sep. 20th, 2023 Issued for ADP
3. April. 26th, 2023 Issued for ADP
2. Jul. 10th, 2020 Issued for DP
1. Mar. 5th, 2020 Issued for Rezoning
- no.: date: description: revisions

project title:
22323 ,22335, & 22345
CALLAGHAN AVE.
MAPLE RIDGE, BC

drawing title:
5TH FLOOR PLAN


project no.: 17025
drawn by:
checked by: ST
date: JAN 21, 2026
scale: 1/8"=1'-0"

drawing no.:

A1.06



5TH FLOOR PLAN
SCALE 1/8"=1'-0"

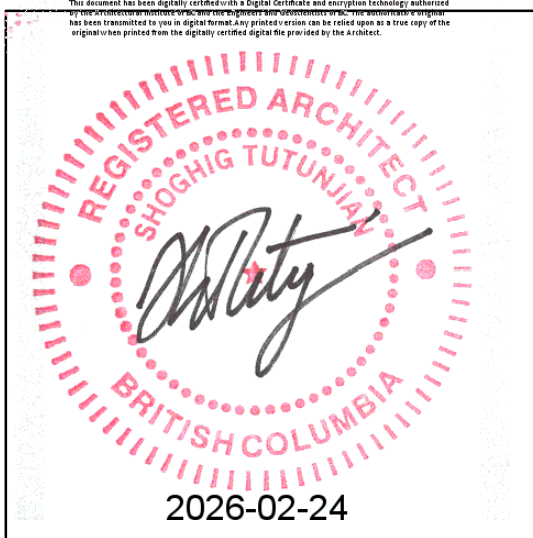

6. Jan. 21, 2026 Re-issued in Response to Consolidated Departmental Comments
5. June. 5th, 2024 Issued for CDC Consolidated Departmental Comments
4. Sep. 20th, 2023 Issued for ADP
3. April. 26th, 2023 Issued for ADP
2. Jul. 10th, 2020 Issued for DP
1. Mar. 5th, 2020 Issued for Rezoning


project title:
22323, 22335, & 22345
CALLAGHAN AVE.
MAPLE RIDGE, BC

drawing title:
PENTHOUSE
6TH FLOOR PLAN

project no.: 17025
drawn by:
checked by: ST
date: JAN 21, 2026
scale: 1/8"=1'-0"

drawing no.:

A1.07

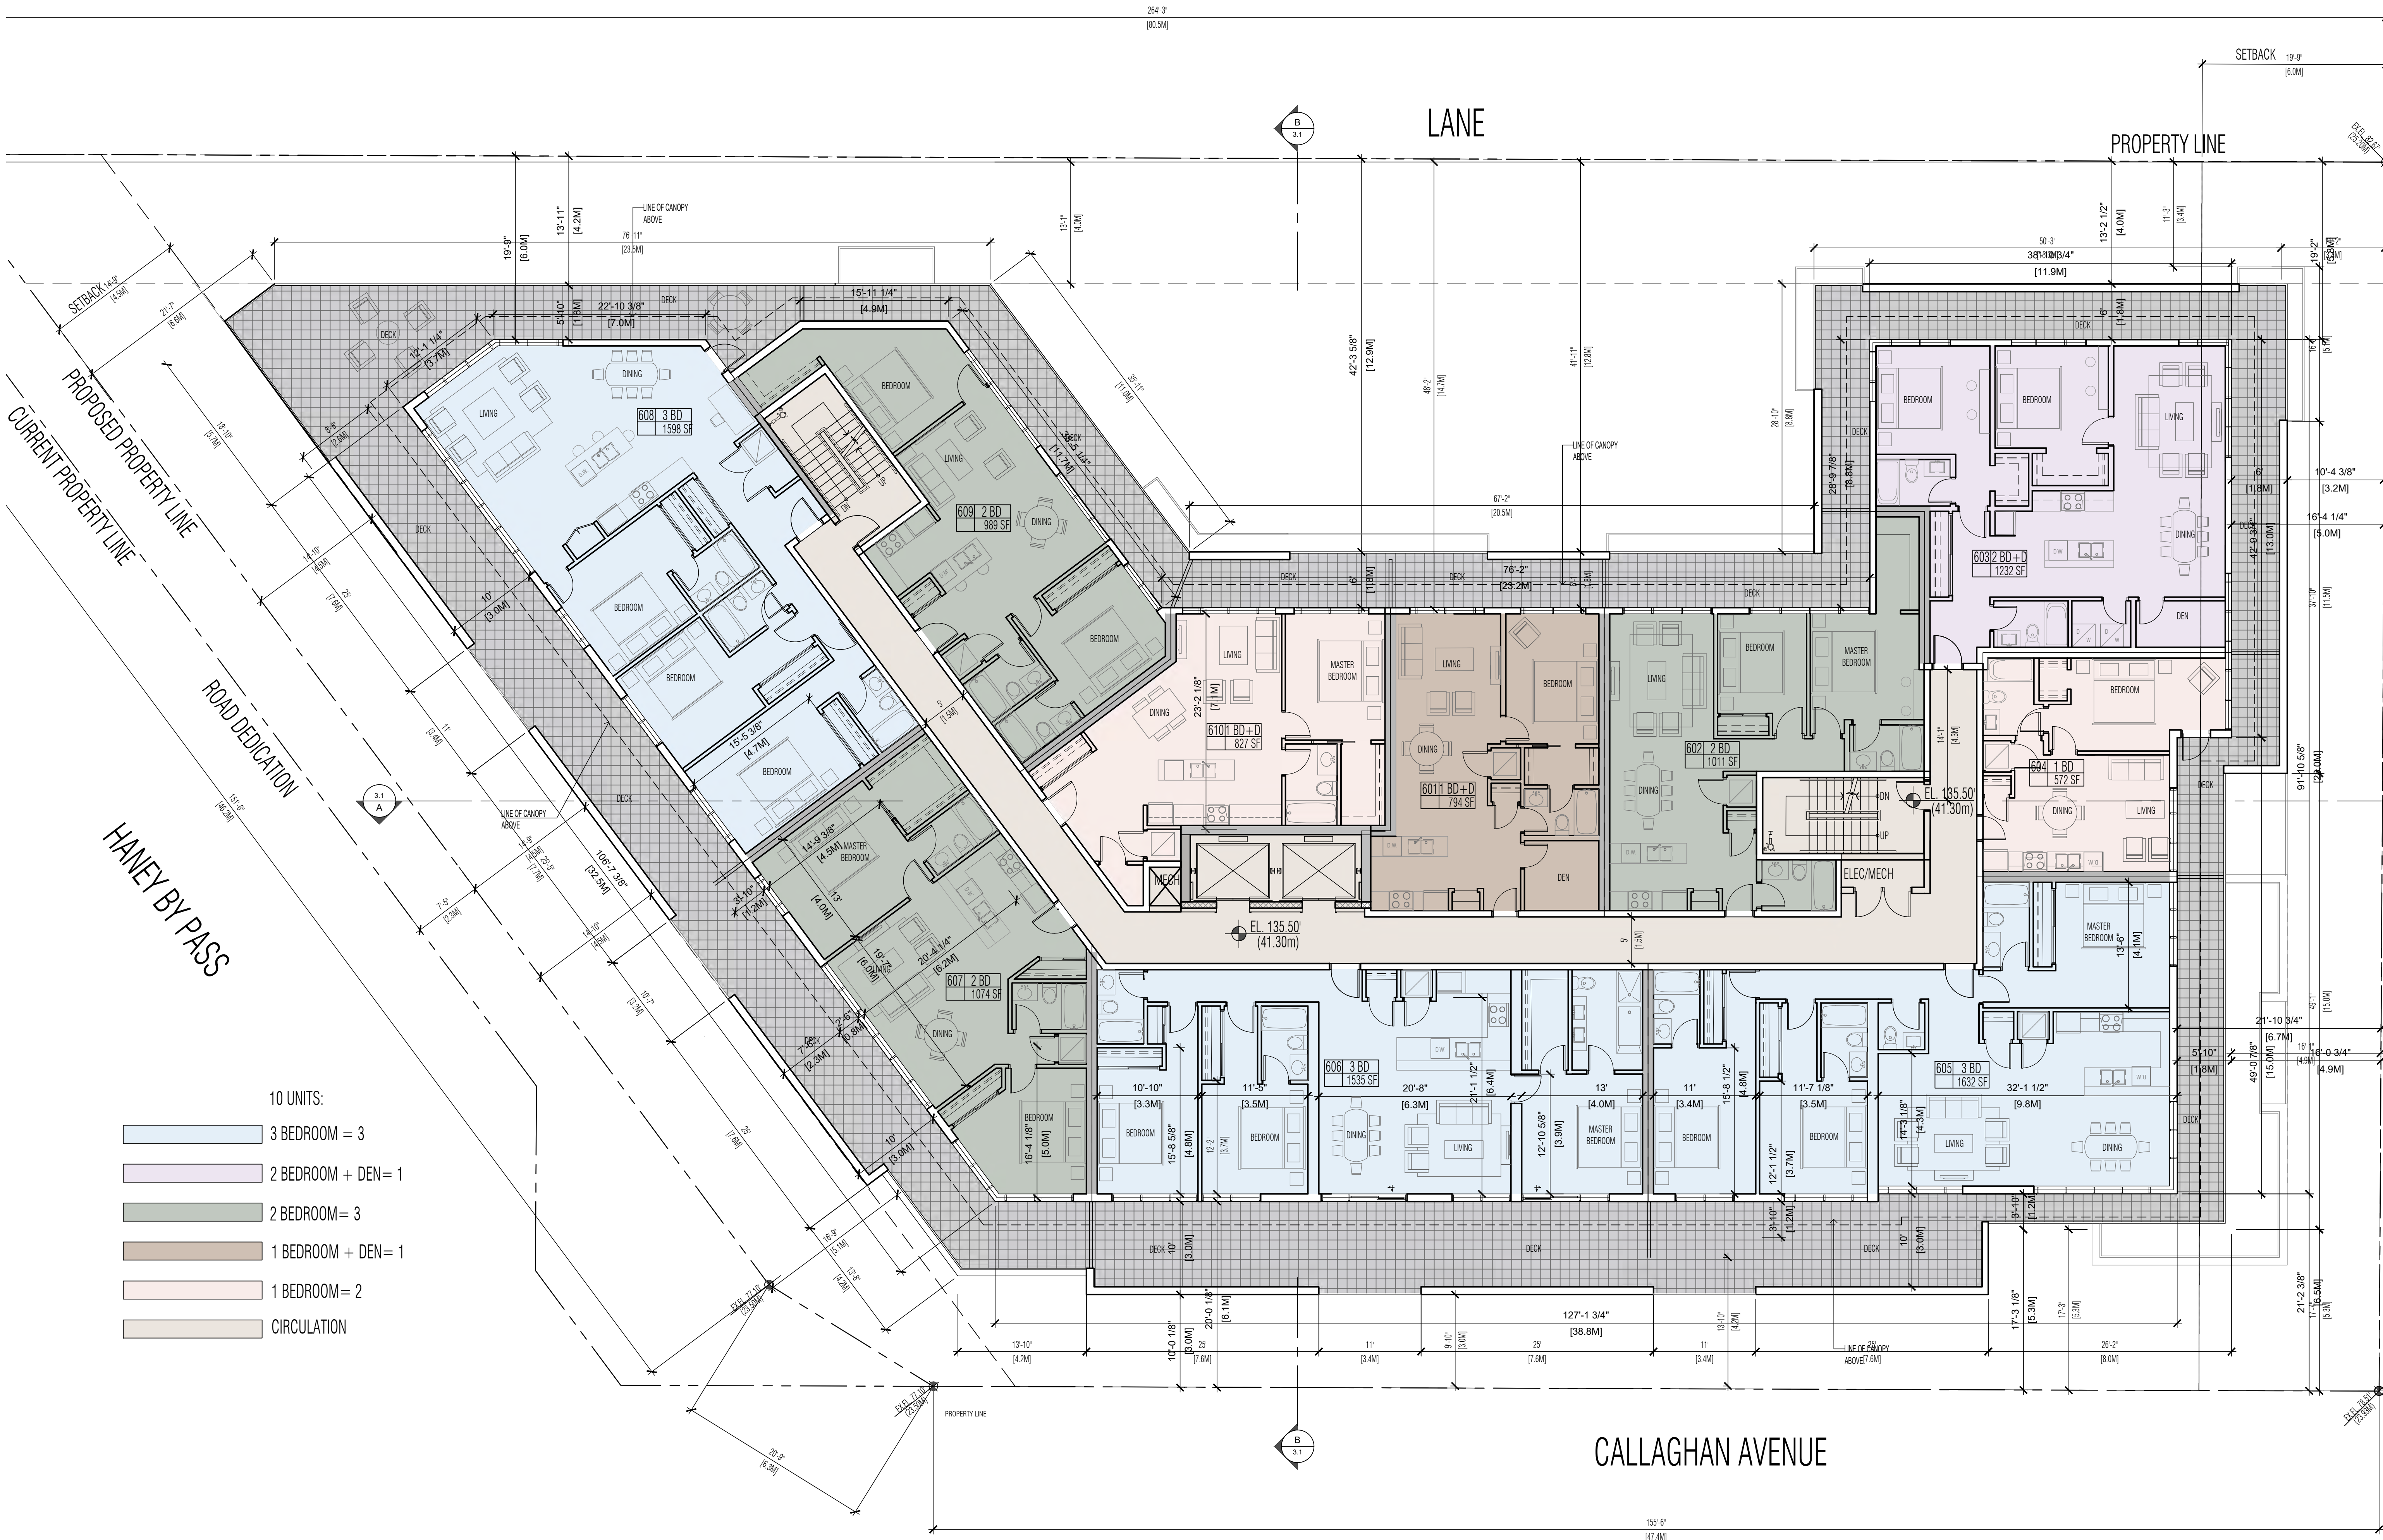


PENTHOUSE- 6TH FLOOR PLAN

SCALE 1/8"=1'-0"


- project title:
22323 ,22335, & 22345
CALLAGHAN AVE.
MAPLE RIDGE, BC

project no.: 17025	
drawn by:	
checked by: ST	
date: JAN 21, 2026	
scale: 1/8" = 1'-0"	

A1.08

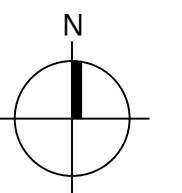

NOTES:
- FOR LANDSCAPE REFER TO LANDSCAPE DRAWINGS

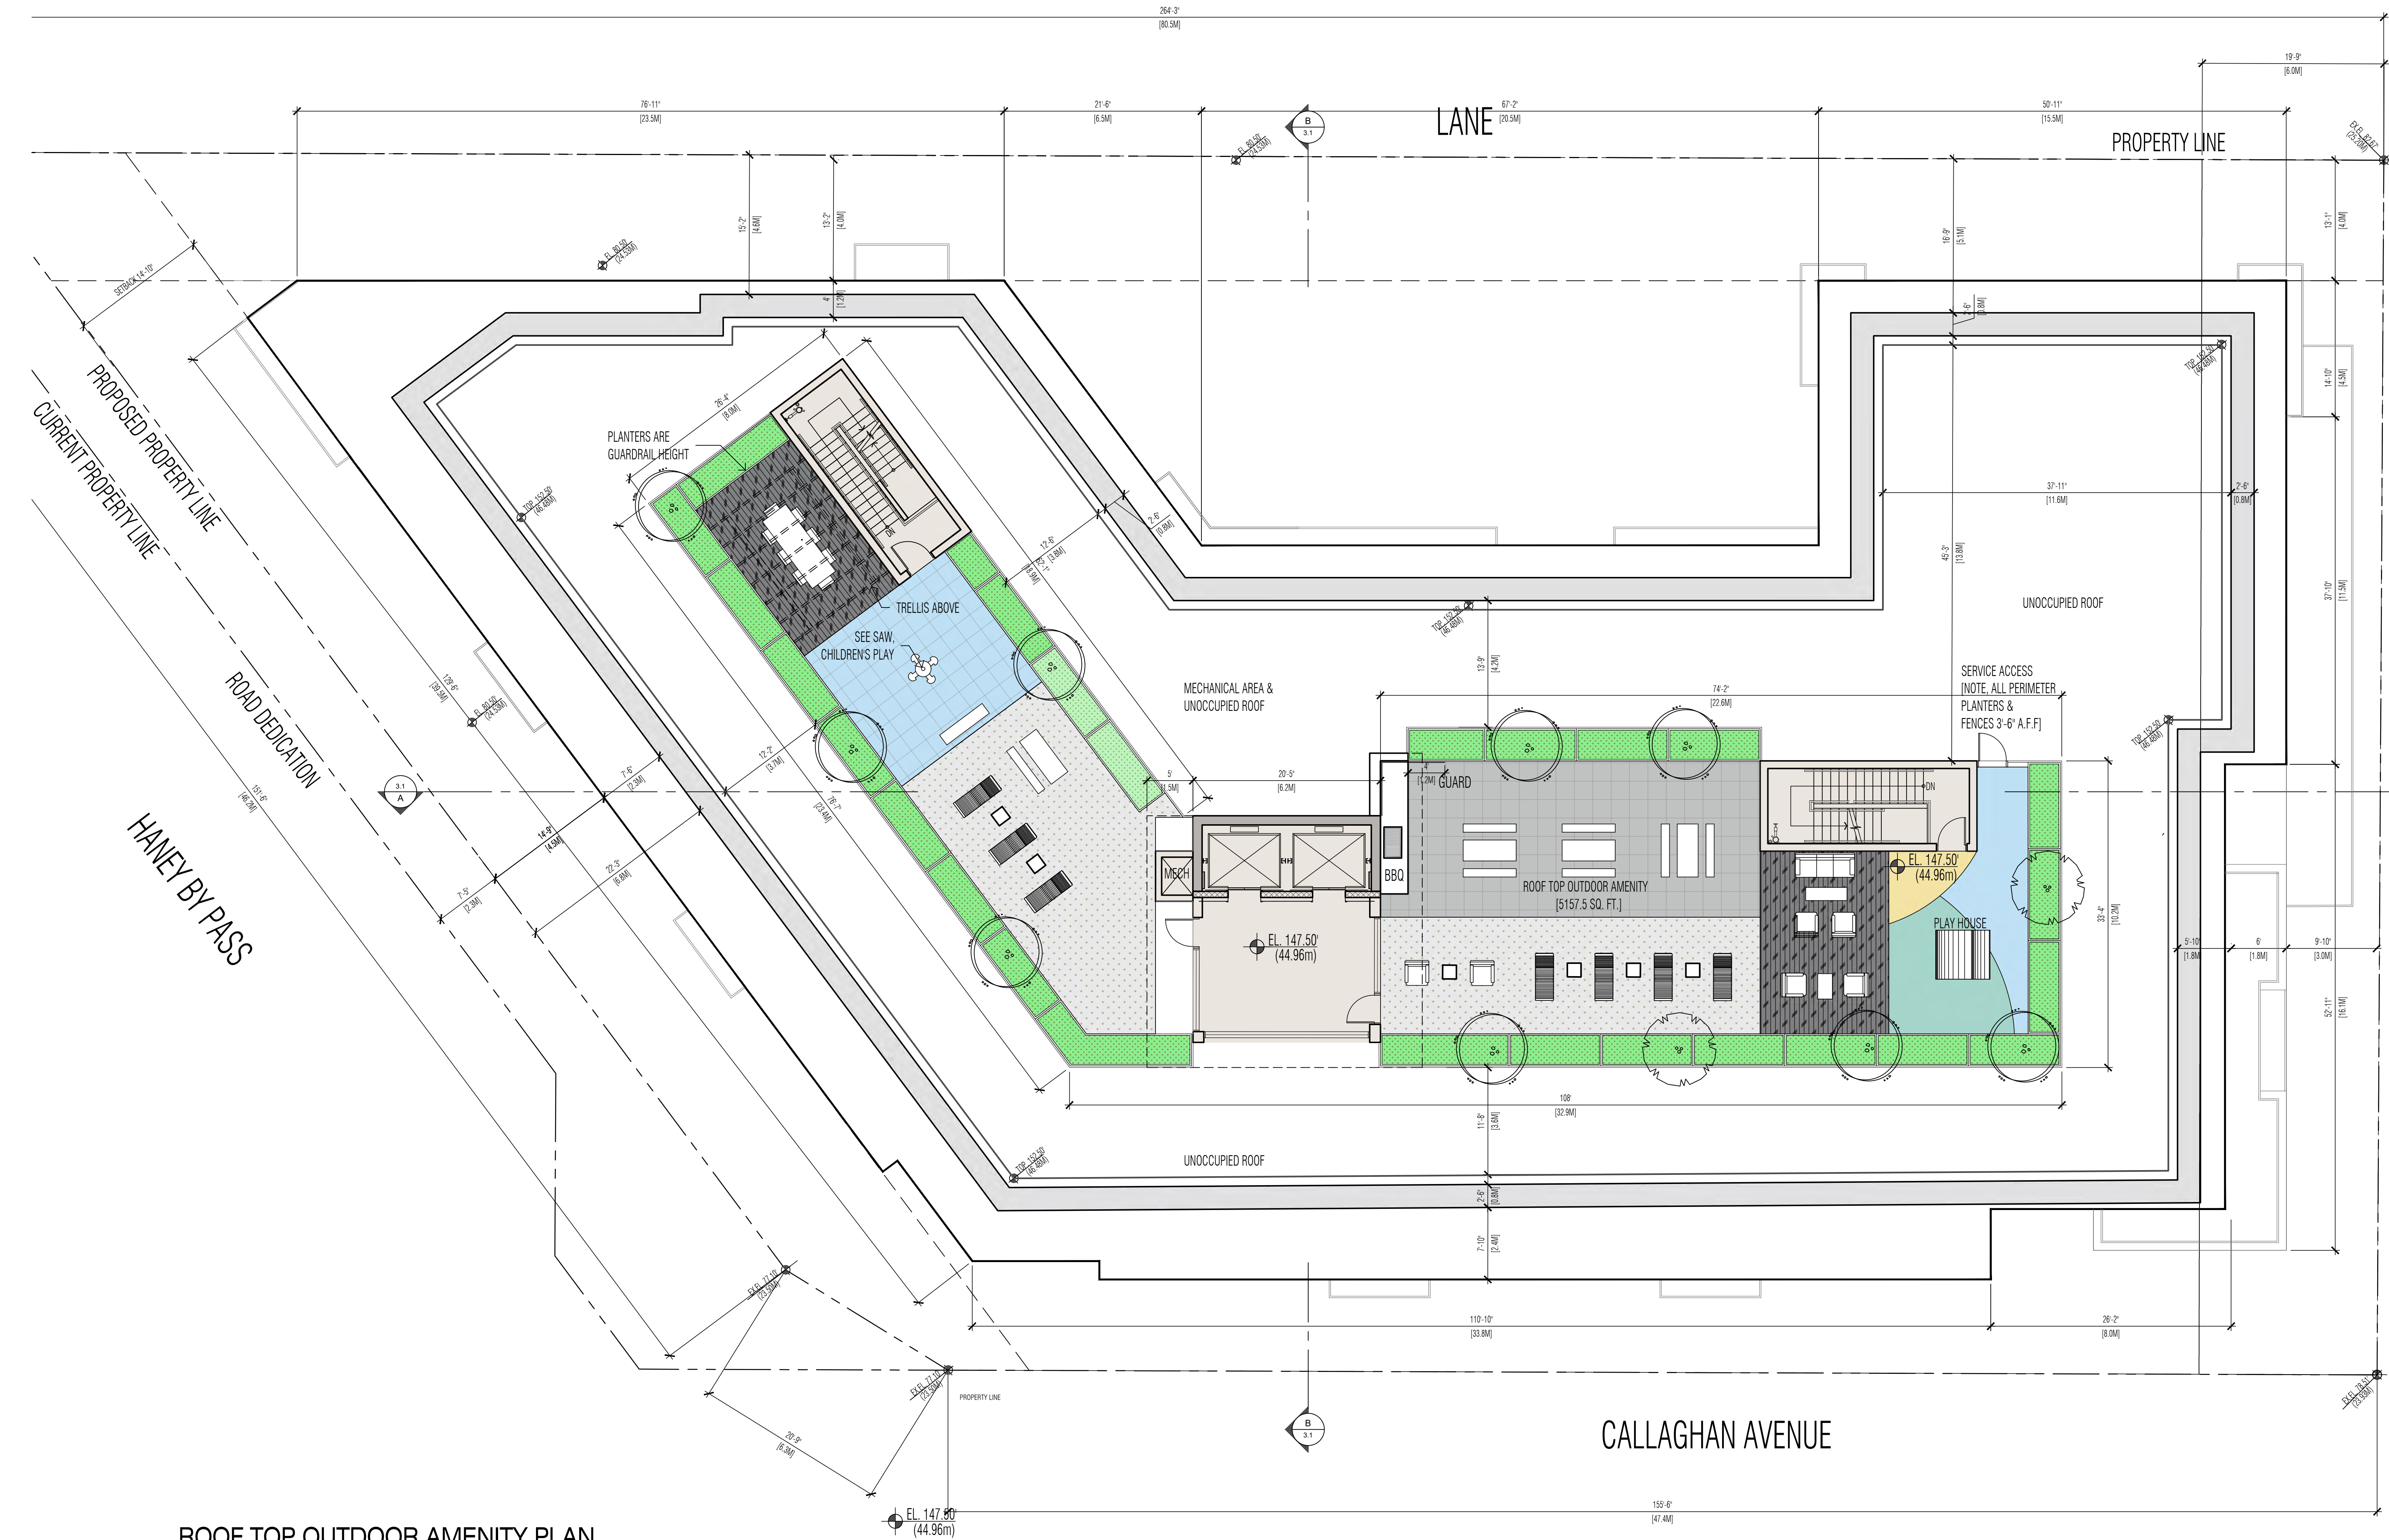

ROOF TOP OUTDOOR AMENITY PLAN

SCALE 1/8"=1'-0"

