

GENERAL CONSTRUCTION NOTES

1. THE CONTRACTOR AND SUBCONTRACTORS SHOULD BE FAMILIAR WITH ALL STATE AND LOCAL REQUIREMENTS RELATED TO SITE CONSTRUCTION ACTIVITIES PRIOR TO COMMENCING WORK. ALL WORK SHALL CONFORM AS APPLICABLE TO THESE GOVERNING STANDARDS AND SPECIFICATIONS.
2. THE CONTRACTOR SHALL BE RESPONSIBLE FOR FURNISHING ALL MATERIAL AND LABOR TO CONSTRUCT THE FACILITY AS SHOWN AND DESCRIBED IN THE CONSTRUCTION DOCUMENTS IN ACCORDANCE WITH THE APPROPRIATE APPROVING AUTHORITIES, SPECIFICATIONS AND REQUIREMENTS. CONTRACTOR SHALL CLEAR AND GRUB ALL AREAS UNLESS OTHERWISE INDICATED, REMOVING TREES, STUMPS, ROOTS, MUCK, EXISTING PAVEMENT AND ALL OTHER DELETERIOUS MATERIAL.
3. EXISTING UTILITIES SHOWN ARE LOCATED ACCORDING TO THE INFORMATION AVAILABLE TO THE ENGINEER AT THE TIME OF THE TOPOGRAPHIC SURVEY AND HAVE NOT BEEN INDEPENDENTLY VERIFIED BY THE OWNER OR THE ENGINEER. GUARANTEE IS NOT MADE THAT ALL EXISTING UNDERGROUND UTILITIES ARE SHOWN OR THAT THE LOCATION OF THOSE SHOWN ARE ENTIRELY ACCURATE. FINDING THE ACTUAL LOCATION OF ANY EXISTING UTILITIES IS THE CONTRACTOR'S RESPONSIBILITY AND SHALL BE DONE BEFORE COMMENCING ANY WORK IN THE VICINITY. FURTHERMORE, THE CONTRACTOR SHALL BE FULLY RESPONSIBLE FOR ANY AND ALL DAMAGES DUE TO THE CONTRACTOR'S FAILURE TO EXACTLY LOCATE AND PRESERVE ANY AND ALL UNDERGROUND UTILITIES. THE OWNER OR ENGINEER WILL ASSUME NO LIABILITY FOR ANY DAMAGES SUSTAINED OR COST INCURRED BECAUSE OF THE OPERATIONS IN THE VICINITY OF EXISTING UTILITIES OR STRUCTURES, NOR FOR TEMPORARY BRACING AND SHORING OF SAME. IF IT IS NECESSARY TO SHORE, BRACE, SWING OR RELOCATE A UTILITY, THE UTILITY COMPANY OR DEPARTMENT AFFECTED SHALL BE CONTACTED AND THEIR PERMISSION OBTAINED REGARDING THE METHOD TO USE FOR SUCH WORK.
4. IT IS THE CONTRACTOR'S RESPONSIBILITY TO CONTACT THE VARIOUS UTILITY COMPANIES WHICH MAY HAVE BURIED UTILITIES WITHIN OR NEAR THE CONSTRUCTION AREA BEFORE COMMENCING WORK. THE CONTRACTOR SHALL PROVIDE 72 HOURS MINIMUM NOTICE TO ALL UTILITY COMPANIES PRIOR TO BEGINNING CONSTRUCTION. AN APPROXIMATE LIST OF THE UTILITY COMPANIES WHICH THE CONTRACTOR MUST CALL BEFORE COMMENCING WORK IS PROVIDED ON THE COVER SHEET OF THESE CONSTRUCTION PLANS. THIS LIST SERVES AS A GUIDE ONLY AND IS NOT INTENDED TO LIMIT THE UTILITY COMPANIES WHICH THE CONTRACTOR MAY WISH TO NOTIFY.
5. THE OWNER SHALL BE RESPONSIBLE FOR OBTAINING ALL REQUIRED CONSTRUCTION PERMITS PRIOR TO CONSTRUCTION.
6. THE CONTRACTOR SHALL HAVE AVAILABLE AT THE JOB SITE AT ALL TIMES ONE COPY OF THE CONSTRUCTION DOCUMENTS INCLUDING PLANS, SPECIFICATIONS, GEOTECHNICAL REPORT AND SPECIAL CONDITIONS AND COPIES OF ANY REQUIRED CONSTRUCTION PERMITS.
7. ANY DISCREPANCIES ON THE DRAWINGS SHALL BE IMMEDIATELY BROUGHT TO THE ATTENTION OF THE OWNER AND ENGINEER BEFORE COMMENCING WORK. NO FIELD CHANGES OR DEVIATIONS FROM DESIGN ARE TO BE MADE WITHOUT PRIOR APPROVAL OF THE OWNER AND NOTIFICATION TO THE ENGINEER.
8. DURING THE COURSE OF THE WORK, THE CONTRACTOR SHALL MAINTAIN AN ACCURATE RECORD OF ANY AND ALL CHANGES RELATED TO FIELD CONDITIONS, INCLUDING ANY REQUIRED EXCAVATION. UPON COMPLETION OF THE WORK, THE CONTRACTOR SHALL FILE WITH THE OWNER A COMPLETE SET OF "AS CONSTRUCTED" DRAWINGS PREPARED BY A NYS LICENSED LAND SURVEYOR SHOWING AND LOCATING ALL FEATURES OF THE WORK AS INSTALLED.
9. THE CONTRACTOR SHALL BE RESPONSIBLE FOR SUBMITTING TO THE ENGINEER A CERTIFIED RECORD SURVEY SIGNED AND SEALED BY A PROFESSIONAL LAND SURVEYOR REGISTERED IN THE STATE OF MASSACHUSETTS DEPICTING THE ACTUAL FIELD LOCATION OF ALL CONSTRUCTED IMPROVEMENTS THAT ARE REQUIRED BY THE JURISDICTIONAL AGENCIES FOR THE CERTIFICATION PROCESS. ALL SURVEY COSTS WILL BE THE CONTRACTORS RESPONSIBILITY.
10. THE CONTRACTOR SHALL BE RESPONSIBLE FOR DOCUMENTING AND MAINTAINING AS-BUILT INFORMATION WHICH SHALL BE RECORDED AS CONSTRUCTION PROGRESSES OR AT THE COMPLETION OF APPROXIMATE CONSTRUCTION INTERVALS AND ANY OTHER PROPOSED PROVIDING AS-BUILT DRAWINGS TO THE OWNER FOR THE PURPOSE OF CERTIFICATION TO JURISDICTIONAL AGENCIES AS REQUIRED. ALL AS-BUILT DATA SHALL BE COLLECTED BY A STATE OF MASSACHUSETTS PROFESSIONAL LAND SURVEYOR WHOSE SERVICES ARE ENGAGED BY THE CONTRACTOR.
11. ANY WELL DISCOVERED DURING EARTH MOVING OR EXCAVATION SHALL BE REPORTED TO THE OWNER WITHIN 24 HOURS AFTER DISCOVERY IS MADE.
12. THE CONTRACTOR SHALL BE RESPONSIBLE FOR VERIFYING THAT THE PROPOSED IMPROVEMENTS SHOWN ON THE PLANS DO NOT CONFLICT WITH ANY KNOWN EXISTING OR OTHER PROPOSED IMPROVEMENTS. IF ANY CONFLICTS ARE DISCOVERED, THE CONTRACTOR SHALL NOTIFY THE OWNER PRIOR TO INSTALLATION OF ANY PORTION OF THE SITE WORK THAT WOULD BE AFFECTED. FAILURE TO NOTIFY OWNER OF AN IDENTIFIABLE CONFLICT PRIOR TO PROCEEDING WITH INSTALLATION RELIEVES OWNER OF ANY OBLIGATION TO PAY FOR A RELATED CHANGE ORDER.
13. ANY EXISTING UTILITY, WHICH IS TO BE EXTENDED, WHICH IS THE CONNECTION POINT FOR NEW OR EXISTING UTILITY VALVES, MANHOLES OR FRAMEWORK SHALL BE EXPOSED BY THE CONTRACTOR PRIOR TO PLACEMENT OF THE NEW UTILITIES. COST OF SUCH EXCAVATION AND SUBSEQUENT BACKFILL SHALL BE INCLUDED IN THE PRICES PAID FOR THE VARIOUS ITEMS OF WORK. THE ELEVATIONS OF EXISTING UTILITIES WILL BE CHECKED BY THE INSPECTOR AND PUBLIC WORKS INSPECTOR AND THE ENGINEER. IF IN THE OPINION OF THE INSPECTOR A CONFLICT EXISTS, THEN THE ENGINEER SHALL MAKE ANY NEEDED GRADE AND/OR ALIGNMENT ADJUSTMENTS AND RECOMMEND THE PLANS ACCORDING ALL GRAVITY FLOW PIPING TO BE LAID UPGRADING FROM THE LOWEST POINT STARTING AT THE END OF EXISTING IMPROVEMENTS. THE CONTRACTOR SHALL NOTIFY THE ENGINEER AT LEAST 24 HOURS PRIOR TO BACKFILLING OF ANY PIPE WHICH STUBS TO A FUTURE PHASE OF CONSTRUCTION FOR INVERT VERIFICATION. TOLERANCE SHALL BE IN ACCORDANCE WITH CITY STANDARD SPECIFICATIONS.
14. WORK OF THIS CONTRACT IS TO INCLUDE, BUT NOT LIMITED TO, DEMOLITION OF EXISTING BUILDING FOUNDATIONS AND OLD BUILDING, BUT NOT LIMITED TO, UTILITIES, UTILITY STRUCTURES, ASPHALT AND CONCRETE PAVEMENT, CONCRETE PAVERS, CONCRETE AND GRANITE CURBING, DRIVEWAY APRONS, CONCRETE AND ASPHALT RAMPS, SIGNAGE, FENCING, RAILINGS, SIGNAGE, SITE LIGHTING, RETAINING WALLS AND MISCELLANEOUS STRUCTURES.
15. HOURS OF CONSTRUCTION ACTIVITY MUST COMPLY WITH THE TOWN OF SOMERVILLE'S CODE.
16. PRIOR STARTING CONSTRUCTION ALL ACTIVE UTILITIES SHOULD BE IDENTIFIED, MARKED OUT IN THE FIELD, AND SECURED AS NECESSARY.
17. CONTRACTOR IS ALSO TO FAMILIARIZE HIMSELF WITH THE SUBSURFACE EXPLORATIONS AND GEOTECHNICAL REPORTS APPLICABLE TO THE PROJECT. ASSUMED PROVIDED BY OTHERS.
18. INFORMATION GIVEN IN THE SUBSURFACE EXPLORATIONS AND GEOTECHNICAL ENGINEERING REPORTS WAS OBTAINED FOR USE BY THE OWNER IN EXECUTION OF DESIGN. THE SUBSURFACE CONDITIONS DESCRIBED IN THE REPORTS ARE NOT INTENDED AS REPRESENTATIONS OR WARRANTIES OF ACCURACY. THE SUBSURFACE STRATEGY SHOWN IN THE REPORTS ARE BASED ON NECESSARY INTERPOLATIONS BETWEEN BORINGS AND MAY OR MAY NOT REPRESENT ACTUAL SUBSURFACE CONDITIONS. THE OWNER WILL NOT BE RESPONSIBLE FOR INTERPRETATIONS OR CONCLUSIONS MADE FROM THE DATA IN THE REPORTS BY THE CONTRACTOR.
19. CONDUCT A PRE-CONSTRUCTION CONFERENCE AT THE PROJECT SITE A MINIMUM OF SEVENTY-TWO (72) HOURS PRIOR TO COMMENCING ANY WORK OF THIS CONTRACT. THE MEETING WILL BE ARRANGED BY THE OWNER UPON NOTIFICATION OF THE CONTRACTOR AND IS TO BE ATTENDED BY REPRESENTATIVES OF THE CONTRACTOR, OWNER, CONSTRUCTION MANAGER, GEOTECHNICAL ENGINEER, SITE/CIVIL ENGINEER AND REPRESENTATIVES OF THE TOWN OF SOMERVILLE.
20. ADJOINING PROPERTY OWNERS WILL CONTINUE TO OCCUPY THEIR FACILITIES IMMEDIATELY ADJACENT TO THE PROJECT SITE AND DEMOLITION AREAS. THUS, THE CONTRACTOR MUST CONDUCT HIS OPERATIONS IN SUCH A MANNER AND MAKE ANY ARRANGEMENTS NECESSARY SO THAT THE ADJOINING PROPERTY OWNERS USE OF THEIR FACILITIES WILL NOT BE DISRUPTED DURING THE COURSE OF THE WORK.
21. PROVIDE NOT LESS THAN SEVENTY-TWO (72) HOURS' NOTICE TO THE OWNER AND ADJACENT PROPERTY OWNERS OF ACTIVITIES THAT WILL AFFECT THEIR RESPECTIVE USE OF THEIR PROPERTY.
22. MAINTAIN ACCESS TO EXISTING WALKWAYS, EXITS, AND OTHER ADJACENT OCCUPIED OR USED FACILITIES.
23. DO NOT CLOSE OR OBSTRUCT WALKWAYS, EXITS, OR OTHER OCCUPIED OR USED FACILITIES WITHOUT WRITTEN PERMISSION FROM AUTHORITIES HAVING JURISDICTION OR THE AFFECTED PROPERTY OWNER.
24. IT IS NOT EXPECTED THAT HAZARDOUS MATERIALS WILL BE ENCOUNTERED IN THE CONDUCT OF THE WORK. HOWEVER, IF MATERIALS SUSPECTED OF CONTAINING HAZARDOUS MATERIALS ARE ENCOUNTERED, DO NOT DISTURB AND IMMEDIATELY NOTIFY THE OWNER AND CONSTRUCTION MANAGER. HAZARDOUS MATERIALS WILL BE REMOVED BY THE OWNER AND/OR CONTRACTOR UNDER A SEPARATE CONTRACT.
25. REVIEW PROJECT RECORD DOCUMENTS OF EXISTING CONSTRUCTION PROVIDED BY OWNER. OWNER DOES NOT GUARANTEE THAT EXISTING CONDITIONS ARE SAME AS THOSE INDICATED IN PROJECT RECORD DOCUMENTS.
26. THE CONTRACTOR IS RESPONSIBLE FOR ENGAGING A PROFESSIONAL ENGINEER TO PERFORM AN ENGINEERING SURVEY OF THE CONDITION OF ANY REMAINING BUILDING STRUCTURE OR FOUNDATION SYSTEM TO DETERMINE WHETHER REMOVING ANY ELEMENT MIGHT RESULT IN A STRUCTURAL DEFICIENCY OR UNPLANNED COLLAPSE OF ANY PORTION OF THAT STRUCTURE OR ADJACENT STRUCTURES DURING DEMOLITION OPERATIONS.
27. PROVIDE AND MAINTAIN INTERIOR AND EXTERIOR SHORING, BRACING, OR STRUCTURAL SUPPORT TO PRESERVE STABILITY AND PREVENT UNEXPECTED MOVEMENT OR COLLAPSE OF CONSTRUCTION BEING DEMOLISHED.
28. EXISTING UTILITIES: MAINTAIN ACTIVE UTILITY SERVICES INDICATED TO REMAIN AND PROTECT

THEM AGAINST DAMAGE DURING DEMOLITION OPERATIONS.

29. DO NOT INTERRUPT EXISTING UTILITIES SERVING BOTH ON SITE AND OFF SITE ADJACENT OCCUPIED OR OPERATING FACILITIES UNLESS AUTHORIZED IN WRITING BY OWNER AND AUTHORITIES HAVING JURISDICTION.
30. PROVIDE TEMPORARY SERVICES DURING INTERRUPTIONS TO EXISTING UTILITIES, AS ACCEPTABLE TO OWNER AND TO AUTHORITIES HAVING JURISDICTION.
31. PROVIDE AT LEAST SEVENTY-TWO (72) HOURS' NOTICE TO OWNER IF SHUTDOWN OF SERVICE IS REQUIRED DURING CHANGEOVER.
32. TEMPORARY PROTECTION: ERECT TEMPORARY PROTECTION, SUCH AS WALKS, FENCES, RAILINGS, CANOPIES, AND COVERED PASSAGEWAYS, WHERE REQUIRED BY AUTHORITIES HAVING JURISDICTION AND AS INDICATED.
33. PROTECT EXISTING SITE IMPROVEMENTS, APPURTENANCES, AND LANDSCAPING TO REMAIN.
34. PROVIDE TEMPORARY BARRICADES AND OTHER PROTECTION REQUIRED TO PREVENT INJURY TO PEOPLE AND DAMAGE TO ADJACENT BUILDINGS AND FACILITIES TO REMAIN.
35. PROTECT PROTECTION TO ENSURE SAFE PASSAGE OF PEOPLE AROUND BUILDING DEMOLITION AREA AND TO AND FROM OCCUPIED PORTIONS OF ADJACENT BUILDINGS AND STRUCTURES.
36. PROTECT WALLS, WINDOWS, ROOFS, AND OTHER ADJACENT EXTERIOR CONSTRUCTION THAT ARE TO REMAIN AND THAT ARE EXPOSED TO BUILDING DEMOLITION OPERATIONS OR OTHER CONSTRUCTION ACTIVITY.
37. GENERAL: DEMOLISH ALL ITEMS, AS EITHER INDICATED ON THE PLANS OR ENCOUNTERED IN THE FIELD DURING THE WORK, COMPLETELY. USE METHODS REQUIRED TO COMPLETE THE WORK WITHIN LIMITATIONS OF GOVERNING REGULATIONS AND AS FOLLOWS:
38. DO NOT USE CUTTING TORCHES UNTIL WORK AREA IS CLEARED OF FLAMMABLE MATERIALS. MAINTAIN FIRE WATCH AND PORTABLE FIRE-SUPPRESSION DEVICES DURING FLAME-CUTTING OPERATIONS.
39. MAINTAIN ADEQUATE VENTILATION WHEN USING CUTTING TORCHES.
40. LOCATE DEMOLITION EQUIPMENT AND REMOVE DEBRIS AND OTHER MATERIALS SO AS NOT TO IMPOSE EXCESSIVE LOADS ON SUPPORTING WALLS, FLOORS, OR FRAMING OF ADJOINING STRUCTURES.
41. ENGINEERING SURVEYS: PERFORM SURVEYS AS THE WORK PROGRESSES TO DETECT HAZARDS THAT MAY RESULT FROM BUILDING DEMOLITION ACTIVITIES.
42. SITE ACCESS AND TEMPORARY CONTROLS: CONDUCT DEMOLITION AND DEBRIS-REMOVAL OPERATIONS TO ENSURE MINIMUM INTERFERENCE WITH ROADS, STREETS, WALKS, WALKWAYS, AND OTHER ADJACENT OCCUPIED AND USED FACILITIES.
43. DO NOT CLOSE OR OBSTRUCT STREETS, WALKS, WALKWAYS, OR OTHER ADJACENT OCCUPIED OR USED FACILITIES WITHOUT PERMISSION FROM OWNER AND AUTHORITIES HAVING JURISDICTION. PROVIDE ALTERNATE ROUTES AROUND CLOSED OR OBSTRUCTED TRAFFIC WAYS IF REQUIRED BY AUTHORITIES HAVING JURISDICTION.
44. USE WATER MIST AND OTHER SUITABLE METHODS TO LIMIT SPREAD OF DUST AND DIRT. COMPLY WITH GOVERNING ENVIRONMENTAL-PROTECTION REGULATIONS. DO NOT USE WATER WHEN IT MAY DAMAGE ADJACENT CONSTRUCTION OR CREATE HAZARDOUS OR OBJECTIONABLE CONDITIONS, SUCH AS ICE, FLOODING, AND POLLUTION.
45. REMOVE STRUCTURES AND OTHER SITE IMPROVEMENTS INTACT WHEN PERMITTED BY AUTHORITIES HAVING JURISDICTION.
46. CONCRETE: CUT CONCRETE FULL DEPTH AT JUNCTURES WITH CONSTRUCTION INDICATED TO REMAIN, USING POWER-DRIVEN SAW, THEN REMOVE CONCRETE BETWEEN SAW CUTS.
47. MASONRY: CUT MASONRY AT JUNCTURES WITH CONSTRUCTION INDICATED TO REMAIN, USING POWER-DRIVEN SAW, THEN REMOVE MASONRY BETWEEN SAW CUTS.
48. CONCRETE SLABS-ON-GRADE: SAW-CUT PERIMETER OF AREA TO BE DEMOLISHED AT JUNCTURES WITH CONSTRUCTION INDICATED TO REMAIN, THEN BREAK UP AND REMOVE.
49. EQUIPMENT: DISCONNECT EQUIPMENT AT NEAREST FITTING CONNECTION TO SERVICES, COMPLETE WITH SERVICE VALVES. REMOVE AS WHOLE UNITS, COMPLETE WITH CONTROLS.
50. BELOW-GRADE CONSTRUCTION: DEMOLISH EXISTING FOUNDATIONS AND FOOTINGS, FOUNDATION WALLS, WALLS, SLABS AND OTHER BELOW-GRADE CONSTRUCTION THAT IS WITHIN TEN (10) FEET OUTSIDE OF FOOTPRINT INDICATED FOR NEW CONSTRUCTION. ABANDON BELOW-GRADE CONSTRUCTION OUTSIDE THIS AREA.
51. REMOVE BELOW-GRADE CONSTRUCTION TO DEPTHS INDICATED ON THE PLANS.
52. EXISTING BELOW GRADE CONSTRUCTION SHOULD BE REMOVED ENTIRELY FROM BELOW PROPOSED FOUNDATIONS AND THEIR ZONES OF INFLUENCE (IF DETERMINED BY LINES EXTENDING FROM THE ELEVATIONS OF EXISTING FOOTING EDGES FOR EACH VERTICAL FOOT OF DEPTH) AND EXCAVATED TO AT LEAST TWO (2) FEET BELOW PROPOSED CONSTRUCTION SUBGRADE LEVELS ELSEWHERE.
53. FOUNDATION AND SLABS MAY REMAIN IN PLACE BELOW THESE DEPTHS BELOW GROUND SUPPORTED SLABS, PAVEMENTS AND LANDSCAPED AREAS, PROVIDED THEY ARE APPROVED BY THE GEOTECHNICAL ENGINEER AND DO NOT INTERFERE WITH FUTURE CONSTRUCTION (INCLUDING UTILITIES). HOWEVER, IF EXISTING SLAB OR STRUCTURE TO REMAIN SHOULD BE THOROUGHLY BROKEN TO ALLOW VERTICAL DRAINAGE OF INFILTRATING WATER.
54. EXISTING UTILITIES: ABANDON EXISTING UTILITIES AND BELOW-/GRADE UTILITY STRUCTURES. CUT UTILITIES FLUSH WITH GRADE.
55. EXISTING UTILITIES: DEMOLISH EXISTING UTILITIES AND BELOW-GRADE UTILITY STRUCTURES THAT ARE WITHIN TEN (10) FEET OUTSIDE OF FOOTPRINT INDICATED FOR NEW CONSTRUCTION. ABANDON UTILITIES OUTSIDE THIS AREA.
56. FILL ABANDONED UTILITY STRUCTURES AND PIPING WITH EITHER LEAN CONCRETE OR SATISFACTORY SOIL MATERIALS APPROVED BY THE OWNER OR GEOTECHNICAL ENGINEER.
57. EXISTING UTILITIES: DEMOLISH AND REMOVE EXISTING UTILITIES AND BELOW-GRADE UTILITY STRUCTURES.
58. SITE DRAINAGE: SITE SOILS MAY SOFTEN WHEN EXPOSED TO WATER. EVERY EFFORT MUST BE MADE TO MAINTAIN DRAINAGE OF SURFACE WATER RUNOFF AWAY FROM CONSTRUCTION AREAS AND OPEN EXCAVATIONS BY GRADING AND LIMITING THE EXPOSURE OF EXCAVATIONS AND PREPARED SUBGRADES TO RAINFALL.
59. BELOW-GRADE AREAS: COMPLETELY FILL BELOW-GRADE AREAS AND VOIDS RESULTING FROM BUILDING DEMOLITION OPERATIONS WITH SATISFACTORY SOIL MATERIALS APPROVED BY THE OWNER AND/OR GEOTECHNICAL ENGINEER.
60. SITE GRADING: UNIFORMLY ROUGH GRADE AREA OF DEMOLISHED CONSTRUCTION TO A SMOOTH SURFACE, FREE FROM IRREGULAR SURFACE CHANGES. PROVIDE A SMOOTH TRANSITION BETWEEN ADJACENT EXISTING GRADES AND NEW GRADES.
61. SEPARATE RECYCLABLE DEMOLISHED MATERIALS FROM OTHER DEMOLISHED MATERIALS TO THE MAXIMUM EXTENT POSSIBLE. SEPARATE RECYCLABLE MATERIALS BY TYPE.
62. PROVIDE CONTAINERS OR OTHER STORAGE METHOD APPROVED BY ARCHITECT FOR CONTROLLING RECYCLABLE MATERIALS UNTIL THEY ARE REMOVED FROM PROJECT SITE.
63. STOCKPILE PROCESSED MATERIALS ON-SITE WITHOUT INTERMIXING WITH OTHER MATERIALS. PLACE, GRADE, AND SHAPE STOCKPILES TO DRAIN SURFACE WATER. COVER TO PREVENT WINDBLOWN DUST.
64. STOCKPILE MATERIALS IN DESIGNATED AREAS SHOWN ON THE PLANS OR AS APPROVED IN THE FIELD BY THE OWNER OR CONSTRUCTION MANAGER.
65. IF RECYCLABLE MATERIAL CANNOT BE USED ON-SITE, THE CONTRACTOR SHALL TRANSPORT THE RECYCLABLE MATERIALS OFF OWNER'S PROPERTY AND LEGALLY DISPOSE OF THEM AT NO ADDITIONAL COST TO THE OWNER IN ACCORDANCE WITH THE SWP.
66. DEMOLITION MATERIAL, FREE OF ENVIRONMENTAL CONCERNS, AND APPROVED BY NYSDEC, MAY BE USED AS FILL MATERIAL PROVIDED THE MATERIAL IS PROPERLY SEGREGATED AND PROCESSED AS FOLLOWS AND APPROVED FOR REUSE ON THE SITE BY THE GEOTECHNICAL ENGINEER.
67. CONCRETE MASONRY MATERIALS SHOULD BE CRUSHED TO A WELL GRADED BLEND WITH A MAXIMUM SIZE OF THREE (3) INCHES IN DIAMETER, PER EARTHWORK SPECIFICATIONS.
68. MILLED OR RECYCLED ASPHALT PAVEMENT (RAP) MAY BE REUSED AS GRANULAR BASE MATERIAL FOR PAVEMENTS PROVIDED THAT THE RAP PARTICLE SIZE MEETS THE MASSACHUSETTS STATE DEPARTMENT OF TRANSPORTATION STANDARD SPECIFICATIONS FOR GRANULAR BASE AND NO MORE THAN FIFTY (50) PERCENT OF THE PAVEMENT GRANULAR BASE CONTAINS RAP.
69. OTHER ASPHALTIC MATERIALS AND DELETERIOUS BUILDING MATERIALS SUCH AS WOOD, INSULATION, METAL, SHINGLES, ETC. SHOULD NOT BE USED AS GENERAL STRUCTURAL FILL MATERIAL.
70. EXCEPT FOR ITEMS OR MATERIALS INDICATED TO BE RECYCLED, REUSED, SALVAGED, REINSTALLED, OR OTHERWISE INDICATED TO REMAIN OWNER'S PROPERTY, REMOVE DEMOLISHED MATERIALS FROM PROJECT SITE AND LEGALLY DISPOSE OF THEM IN AN EPA-APPROVED LANDFILL.
71. REMOVE AND TRANSPORT DEBRIS IN A MANNER THAT WILL PREVENT SPILLAGE ON ADJACENT SURFACES AND AREAS.
72. BURNING: ON SITE BURNING OF RUBBISH AND OTHER DEMOLITION DEBRIS WILL NOT BE PERMITTED.

80. DISPOSAL: TRANSPORT DEMOLISHED MATERIALS OFF OWNER'S PROPERTY AND PROVIDE FOR THE LEGAL OFF SITE DISPOSAL OF THE MATERIAL IN ACCORDANCE WITH THE SWP.
81. CLEAN ADJACENT STRUCTURES AND IMPROVEMENTS OF DUST, DIRT, AND DEBRIS CAUSED BY BUILDING DEMOLITION OPERATIONS. RETURN ADJACENT AREAS TO CONDITION EXISTING BEFORE BUILDING DEMOLITION OPERATIONS BEGAN.
82. THE CONTRACTOR SHALL BE RESPONSIBLE FOR PROVIDING THE OWNER WITH A SURVEY PREPARED BY A NYS LICENSED LAND SURVEYOR SHOWING THE LOCATION AND THE ELEVATIONS TO WHICH THE DEMARCATION BARRIER IS INSTALLED.
83. THE CONTRACTOR IS TO NOTE THAT THE WORK OF THIS CONTRACT WILL INCLUDE WORK BY OTHERS AND THE CONTRACTOR SHALL COORDINATE HIS WORK AND MAKE EVERY REASONABLE EFFORT TO PERMIT THE EXECUTION OF SUCH WORK BY OTHERS WITHOUT DELAY.
84. IF TEMPORARY UTILITY SERVICES ARE REQUIRED THE CONTRACTOR SHALL SEE TO IT THAT THEY ARE PROVIDED AT NO ADDITIONAL COST TO THE OWNER AND IT SHALL BE THE CONTRACTOR'S RESPONSIBILITY TO MAINTAIN SUCH TEMPORARY FACILITIES FOR THE DURATION OF THEIR WORK.
85. ALL WORK OF THIS CONTRACT SHALL CONFORM TO THESE CONTRACT DRAWINGS AND SPECIFICATIONS AS WELL AS TO THE APPLICABLE REQUIREMENTS OF THE JURISDICTION HAVING AUTHORITY BUILDING, PUBLIC WORKS, AND FIRE DEPARTMENTS, AS WELL AS THE COGNIZANT PUBLIC UTILITY COMPANIES.
86. ALL WORK SHALL COMPLY WITH THE BUILDING CODE OF MASSACHUSETTS STATE AND ALL OTHER APPLICABLE FEDERAL, STATE, AND LOCAL RULES, LAWS, AND REGULATIONS.
87. ALL PROJECT RELATED LINES AND GRADES ARE TO BE ESTABLISHED BY A LICENSED SURVEYOR REGISTERED TO PRACTICE IN THE STATE OF MASSACHUSETTS.
88. SIZES OF EXISTING UTILITY LINES ARE TO BE VERIFIED IN THE FIELD BY CAREFUL TEST EXCAVATIONS BY THE CONTRACTOR PRIOR TO STARTING THE WORK ANY SUBSTANTIVE VARIATIONS FROM THE SURVEY DATA PROVIDED ARE TO BE BROUGHT TO THE ATTENTION OF THE ARCHITECT OR ENGINEER SO THAT APPROPRIATE DESIGN MODIFICATIONS MAY BE MADE.
89. THE CONTRACTOR SHALL TAKE CARE NOT TO DAMAGE EXISTING DRAINAGE OR UTILITY SYSTEMS WITHIN OR ADJACENT TO THE WORK SHOWN ON THESE DRAWINGS. ANY DAMAGE CAUSED BY THE CONTRACTOR'S OPERATIONS SHALL IMMEDIATELY BE REPAIRED BY THE CONTRACTOR AT NO ADDITIONAL EXPENSE AND TO THE SATISFACTION OF THE OWNER OR UTILITY COMPANY INVOLVED.
90. THE CONTRACTOR SHALL BE RESPONSIBLE FOR THE COORDINATION OF ALL TRADES REQUIRED BY THE CONTRACT WORK AND SHALL OBTAIN ALL REQUIRED BONDS, PERMITS, ETC. REQUIRED FOR THE EXECUTION OF THE WORK AND CONFORM TO THE WORK WITH ALL APPLICABLE CODES, RULES AND REGULATIONS OF THE GOVERNING AGENCIES. THE CONTRACTOR IN ACCORDANCE WITH MASSACHUSETTS STATE LAW (CODE RULE 53) SHALL BE RESPONSIBLE FOR NOTIFYING THE APPROPRIATE UTILITY COMPANY OR AGENCY PRIOR TO COMMENCING ANY EXCAVATION WORK AND SHALL NOTIFY THE "CALL BEFORE YOU DIG" HOTLINE @ 1-800-962-7962 PRIOR TO COMMENCING ANY CONSTRUCTION ACTIVITIES.
91. SAFE AND ADEQUATE PEDESTRIAN AND VEHICULAR TRAFFIC FLOW SHALL BE MAINTAINED AT ALL TIMES TO THE ADJACENT EXISTING UTILITY LINES. THE CONTRACTOR SHALL BE RESPONSIBLE TO SUBMIT FOR APPROVAL OF THE OWNER A CONSTRUCTION SEQUENCE SCHEDULE AND PLAN FOR PEDESTRIAN AND VEHICULAR TRAFFIC FLOW.
92. ALL UNPAVED AREAS WITHIN THE WORK AREAS AND ALL AREAS DISTURBED DURING CONSTRUCTION ARE TO BE STABILIZED IN ACCORDANCE WITH THE NYSDEC APPROVED STORMWATER POLLUTION PREVENTION PLAN. UNLESS OTHERWISE DIRECTED BY THE OWNER, TURBIDITY, DISTURBED AREAS, AND OTHER ADJACENT AREAS SHALL BE PROTECTED AND BROUGHT TO THE PROPER SUBGRADE ELEVATION, TOPSOIL TO A MINIMUM DEPTH OF 4 INCHES SHALL BE PLACED AND, LIMING, FERTILIZING AND SEEDING ACCOMPLISHED, AS SPECIFIED. THE CONTRACTOR SHALL WATER AND MAINTAIN THE SEEDED AREAS UNTIL THEY HAVE BECOME WELL ESTABLISHED.
93. EXISTING PAVEMENT WHICH IS TO REMAIN AND WHICH IS REMOVED OR DAMAGED DURING THE CONSTRUCTION WORK OF THIS CONTRACT IS TO BE RESTORED TO ITS ORIGINAL CONDITION.
94. UNLESS OTHERWISE SHOWN HEREON OR DIRECTED BY THE ENGINEER, THE CONTRACTOR SHALL MATCH THE MATERIALS, TYPES, THICKNESS AND QUALITY OF EXISTING BITUMINOUS CONCRETE PAVEMENTS, WALKWAYS AND CURBS WITHIN THE PUBLIC RIGHT-OF-WAY WHICH ARE TO BE REPLACED.
95. ASA REQUIREMENT STANDARD ALL WORK CONTAINED HEREIN SHALL BE GOVERNED BY THE REQUIREMENTS SET FORTH IN THE "STANDARD SPECIFICATIONS, CONSTRUCTION AND MATERIALS" AS PUBLISHED BY THE NYSDOT, DESIGN AND CONSTRUCTION DIVISION, DATED JANUARY 2, 2002, INCLUDING ALL LATEST AMENDMENTS THERETO.
96. AT NO TIME SHALL ANY EXCAVATED AREAS BE LEFT UNATTENDED UNLESS APPROPRIATE MARKING AND BARRICADES IS EMPLOYED.
97. WITH REGARD TO EXISTING UTILITIES TO REMAIN, THE CONTRACTOR SHALL BE RESPONSIBLE FOR ADDRESSING EXISTING UTILITY VALVES, MANHOLES, FRAMES, COVERS, RIMS, INVERTS AND HYDRANTS TO MEET NEW FINISH GRADE OR AS OTHERWISE REQUIRED TO FUNCTION PROPERLY.
98. CONTRACTOR SHALL REVIEW PLANS FROM SITE PREPARATION AND SITE PACKAGE CONTRACT AND FAMILIARIZE THEMSELVES WITH PREVIOUS SCOPE OF WORK.
99. CONTRACTOR SHALL LIMIT ACTIVITIES IN AREAS OF DEVELOPMENT THAT ARE OCCUPIED.

PAVING, GRADING AND DRAINAGE NOTES

1. CONTRACTOR SHALL MAINTAIN GRADES AT ENTRANCES TO PHASE 2 CONSTRUCTION.
2. ALL PAVING, CONSTRUCTION, MATERIALS, AND WORKMANSHIP WITHIN JURISDICTIONS' RIGHT-OF-WAY SHALL BE IN ACCORDANCE WITH LOCAL OR COUNTY SPECIFICATIONS AND STANDARDS (LATEST EDITION) OR MASSACHUSETTS STATE DEPARTMENT OF TRANSPORTATION SPECIFICATIONS AND STANDARDS (LATEST EDITION) IF NOT COVERED BY LOCAL OR COUNTY REGULATIONS.
3. ALL UNPAVED AREAS IN EXISTING RIGHTS-OF-WAY DISTURBED BY CONSTRUCTION SHALL BE REGRADED AND REPAIRED TO EXISTING CONDITION OR BETTER.
4. TRAFFIC CONTROL ON ALL MASSDOT, LOCAL AND COUNTY RIGHTS-OF-WAY SHALL MEET THE REQUIREMENTS OF THE MANUAL OF UNIFORM TRAFFIC CONTROL DEVICES (U.S. DOT/FHA) AND THE REQUIREMENTS OF THE STATE AND ANY LOCAL AGENCY HAVING JURISDICTION. IN THE EVENT THAT THE CONTRACT DOCUMENTS AND THE JURISDICTIONAL AGENCY REQUIREMENTS ARE NOT IN AGREEMENT, THE MOST STRINGENT SHALL GOVERN.
5. THE CONTRACTOR SHALL GRADE THE SITE TO THE ELEVATIONS INDICATED AND SHALL REGRADE WASHOUTS WHERE THEY OCCUR AFTER EVERY RAINFALL UNTIL AN ADEQUATE STABILIZATION OCCURS.
6. ALL OPEN AREAS WITHIN THE PROJECT SITE SHALL BE COVERED WITH TOPSOIL AND SEED AS INDICATED ON THE LANDSCAPE PLAN.
7. ALL AREAS INDICATED AS PAVEMENT SHALL BE CONSTRUCTED IN ACCORDANCE WITH THE TYPICAL PAVEMENT SECTIONS AS INDICATED ON THE DRAWINGS.
8. WHERE EXISTING PAVEMENT IS INDICATED TO BE REMOVED AND REPLACED, THE CONTRACTOR SHALL SAW CUT A MINIMUM 2" DEEP FOR A SMOOTH AND STRAIGHT JOINT AND REPLACE THE PAVEMENT WITH THE SAME TYPE AND DEPTH OF MATERIAL AS EXISTING OR AS INDICATED.
9. WHERE NEW PAVEMENT MEETS THE EXISTING PAVEMENT, THE CONTRACTOR SHALL SAW CUT THE EXISTING PAVEMENT A MINIMUM 2" DEEP FOR A SMOOTH AND STRAIGHT JOINT AND MATCH THE EXISTING PAVEMENT ELEVATION WITH THE PROPOSED PAVEMENT UNLESS OTHERWISE INDICATED.
10. THE CONTRACTOR SHALL INSTALL FILTER FABRIC OVER ALL DRAINAGE STRUCTURES FOR THE DURATION OF CONSTRUCTION AND UNTIL ACCEPTANCE OF THE PROJECT BY THE OWNER. ALL DRAINAGE STRUCTURES SHALL BE CLEANED OF DEBRIS AS REQUIRED DURING AND AT THE END OF CONSTRUCTION TO PROVIDE POSITIVE DRAINAGE FLOWS.
11. DEMATERING DISCHARGE WILL NOT BE PERMITTED TO DISCHARGE ONTO OPEN GROUND. IT SHALL BE TREATED AND DISCHARGED INTO THE COUNTY SEWER. PERMIT TO BE COORDINATED BY THE OWNER.
12. STRIP TOPSOIL AND ORGANIC MATTER FROM ALL AREAS OF THE SITE AS REQUIRED. IN SOME CASES TOPSOIL MAY BE STOCKPILED ON SITE FOR PLACEMENT WITHIN LANDSCAPED AREAS BUT ONLY AS DIRECTED BY THE OWNER.
13. FIELD DENSITY TESTS SHALL BE TAKEN AT INTERVALS IN ACCORDANCE WITH THE AUTHORITY HAVING JURISDICTION.
14. ALL SLOPES AND AREAS DISTURBED BY CONSTRUCTION SHALL BE GRADED AS PER PLANS. THE AREAS SHALL THEN BE STABILIZED BY MEANS AND METHODS APPROVED BY THE AUTHORITY HAVING JURISDICTION. ANY AREAS DISTURBED FOR ANY REASON PRIOR TO FINAL ACCEPTANCE OF THE JOB SHALL BE CORRECTED BY THE CONTRACTOR AT NO ADDITIONAL COST TO THE OWNER. ALL EARTHEN AREAS WILL BE COVERED WITH ROCK OR FLUTCHER AS SHOWN ON THE LANDSCAPING PLAN.
15. ALL CUT OR FILL SLOPES SHALL BE 3 (HORIZONTAL):1 (VERTICAL) OR FLATTER UNLESS OTHERWISE SHOWN.
16. THE CONTRACTOR SHALL BE RESPONSIBLE FOR THE CONTROL OF DUST AND DIRT RISING AND SCATTERING IN THE AIR DURING CONSTRUCTION AND SHALL PROVIDE WATER SPRINKLING OR OTHER SUITABLE METHODS OF CONTROL. THE CONTRACTOR SHALL COMPLY WITH ALL GOVERNING REGULATIONS PERTAINING TO ENVIRONMENTAL PROTECTION.
17. THE CONTRACTOR SHALL TAKE ALL REQUIRED MEASURES TO CONTROL TURBIDITY, INCLUDING BUT NOT LIMITED TO THE INSTALLATION OF TURBIDITY BARRIERS AT ALL LOCATIONS WHERE THE POSSIBILITY OF TRANSFERRING SUSPENDED SOLIDS INTO THE RECEIVING WATER BODY EXISTS

18. DUE TO THE PROPOSED WORK, TURBIDITY BARRIERS MUST BE MAINTAINED IN EFFECTIVE CONDITION AT ALL LOCATIONS UNTIL CONSTRUCTION IS COMPLETED AND DISTURBED SOIL AREAS ARE STABILIZED. THEREAFTER, THE CONTRACTOR MUST REMOVE THE BARRIERS. AT NO TIME SHALL THERE BE ANY OFF-SITE DISCHARGE WHICH VIOLATES THE WATER QUALITY STANDARDS OF THE GOVERNING CODE.
19. EXPOSED SLOPES SHOULD BE STABILIZED WITHIN 48 HOURS OF COMPLETING FINAL GRADING, AND AT ANY OTHER TIME AS NECESSARY, TO PREVENT EROSION, SEDIMENTATION OR TURBID DISCHARGES.
20. THE CONTRACTOR MUST REVIEW AND MAINTAIN A COPY OF THE REQUIRED PERMITS COMPLETE WITH ALL CONDITIONS, ATTACHMENTS, EXHIBITS, AND PERMIT MODIFICATIONS IN GOOD CONDITION AT THE CONSTRUCTION SITE. THE COMPLETE PERMIT MUST BE AVAILABLE FOR REVIEW UPON REQUEST BY GOVERNING JURISDICTIONS.
21. THE CONTRACTOR SHALL ENSURE THAT ISLAND PLANTING AREAS AND OTHER PLANTING AREAS ARE NOT COMPACTED AND DO NOT CONTAIN ROAD BASE MATERIALS. THE CONTRACTOR SHALL ALSO EXCAVATE AND REMOVE ALL UNDESIRABLE MATERIAL FROM ALL AREAS ON THE SITE TO BE PLANTED AND PROPERLY DISPOSED OF IN A LEGAL MANNER.
22. THE CONTRACTOR SHALL INSTALL ALL UNDERGROUND STORM WATER PIPING PER MANUFACTURERS RECOMMENDATIONS.

BUILDING AND SAFETY DIVISION NOTES

1. FILL TO BE COMPACTED TO NOT LESS THAN 90% OF MAXIMUM DENSITY AS DETERMINED BY A.S.T.M. SOIL COMPACTION TEST D1557.
2. FIELD DENSITY WILL BE DETERMINED BY THE SAND-CONE METHOD A.S.T.M. 1556-07 AND/OR NUCLEAR DENSITY-GRAVE METHOD A.S.T.M. 2922/3017. IN FINE GRAINED COHESIVE SOILS, FIELD DENSITY MAY BE DETERMINED BY THE DRIVE-CYLINDER METHOD D2937 A.S.T.M. PROVIDED NOT LESS THAN 20% OF THE REQUIRED DENSITY TESTS, UNIFORMLY DISTRIBUTED, ARE BY THE SAND-CONE METHOD. THE METHOD OF DETERMINING FIELD DENSITY SHALL BE SHOWN IN THE COMPACTION REPORT. OTHER METHODS MAY BE USED IF RECOMMENDED BY THE SOILS ENGINEER AND APPROVED IN ADVANCE BY THE BUILDING OFFICIAL.
3. NOT LESS THAN ONE FIELD DENSITY TEST WILL BE MADE FOR EACH TWO-FOOT VERTICAL LIFT OF FILL NOR LESS THAN ONE SUCH TEST FOR EACH 1,000 CUBIC YARDS OF MATERIAL PLACED UNLESS OTHERWISE RECOMMENDED BY THE SOILS ENGINEER.
4. NO FILL TO BE PLACED UNTIL STRIPPING OF VEGETATION, REMOVAL OF UNSUITABLE SOILS AND INSTALLATION OF SUBDRAINS (IF ANY) HAS BEEN INSPECTED AND APPROVED BY THE SOILS ENGINEER.
5. NO ROCK OR SIMILAR MATERIAL GREATER THAN 8" IN DIAMETER WILL BE PLACED IN THE FILL UNLESS RECOMMENDATIONS FOR SUCH PLACEMENT HAVE BEEN SUBMITTED BY THE SOILS ENGINEER IN ADVANCE AND APPROVED BY THE BUILDING OFFICIAL.
6. FINISH GRADINGS WILL BE COMPLETED AND APPROVED BEFORE OCCUPANCY OF BUILDINGS.
7. SEE GRADING PLANS FOR EARTHWORK VOLUMES.
8. FILL SLOPES SHALL NOT BE STEEPER THAN 2:1.
9. DENSITY TESTS WILL NOT BE MADE AT POINTS APPROXIMATELY ONE FOOT BELOW THE FILL SLOPE SURFACE. ONE TEST WILL BE MADE FOR EACH 1,000 SQ. FT. OF SLOPE SURFACE, BUT NOT LESS THAN ONE TEST FOR EACH 10 FT. VERTICAL OF SLOPE HEIGHT UNLESS OTHERWISE RECOMMENDED BY THE SOILS ENGINEER.
10. ALL PADS AT ROUGH GRADING WILL HAVE A MINIMUM SLOPE OF 1% TOWARDS THE STREET OR DESIGNED DRAINAGE OUTLET.
11. APPROVAL OF THIS PLAN BY THE LOCAL AGENCY DOES NOT CONSTITUTE A REPRESENTATION AS TO THE ACCURACY OF THE LOCATION OR THE EXISTENCE OR NON-EXISTENCE OF ANY UNDERGROUND UTILITY PIPE OR STRUCTURE WITHIN THE LIMITS OF THIS PROJECT. THE CONTRACTOR SHALL ASSUME FULL RESPONSIBILITY FOR THE PROTECTION OF ALL UTILITIES WITHIN THE LIMITS OF THIS PROJECT.
12. FILLS SHALL BE BENCHED IN ACCORDANCE WITH APPROVED GEOTECHNICAL REPORT.
13. ALL TRENCH BACKFILLS SHALL BE TESTED AND CERTIFIED BY THE SITE SOILS ENGINEER PER THE GRADING CODE.
14. ALL CUT SLOPES SHALL BE INVESTIGATED BOTH DURING AND AFTER GRADING BY AN ENGINEERING GEOLOGIST TO DETERMINE IF ANY SLOPE STABILITY PROBLEM EXISTS. SHOULD EXCAVATION UNCOVER ANY GEOLOGICAL HAZARDS OR POTENTIAL GEOLOGICAL HAZARDS, THE ENGINEERING GEOLOGIST SHALL RECOMMEND NECESSARY TREATMENT TO THE BUILDING OFFICIAL FOR APPROVAL.
15. WHERE SUPPORT OR BUTTRESSING OF CUT AND NATURAL SLOPES IS DETERMINED TO BE NECESSARY BY THE ENGINEERING GEOLOGIST AND SOILS ENGINEER, THE SOILS ENGINEER WILL SUBMIT DESIGN, LOCATION AND CALCULATIONS TO THE BUILDING OFFICIAL PRIOR TO CONSTRUCTION. THE ENGINEERING GEOLOGIST AND SOILS ENGINEER WILL INSPECT AND CONTROL THE CONSTRUCTION OF THE BUTTRESSING AND CERTIFY TO THE STABILITY OF THE SLOPE AND ADJACENT STRUCTURES UPON COMPLETION.
16. THE SOILS ENGINEER AND ENGINEERING GEOLOGIST SHALL PERFORM SUFFICIENT INSPECTIONS AND BE AVAILABLE DURING GRADING AND CONSTRUCTION TO PROVIDE CONSULTATION CONCERNING COMPLIANCE WITH THE PLANS, SPECIFICATIONS, AND CODE WITHIN THEIR PURVIEW.

INFILTRATION NOTES

SUBGRADE PREPARATION

1. EXISTING SUBGRADE UNDER BED AREAS SHALL NOT BE COMPACTED OR SUBJECT TO CONSTRUCTION EQUIPMENT TRAFFIC PRIOR TO GEOTEXTILE AND RETENTION LAYER PLACEMENT.
2. CONTRACTOR SHALL DETERMINE SUBGRADE PERMEABILITY IN ACCORDANCE WITH ASTM D 3385 BEFORE CONCRETE PLACEMENT. CONTRACTOR SHALL PROVIDE PERMEABILITY TESTING FOR SUBGRADE TO CONFIRM THAT SUBGRADE PERMEABILITY MEETS REQUIREMENTS OF CONTRACT DOCUMENTS.
3. CONTRACTOR SHALL PREPARE SUBGRADE AS SPECIFIED IN THE CONTRACT DOCUMENTS, INSURING THE BOTTOM OF THE RETENTION LAYER IS AT LEVEL GRADE.
4. CONTRACTOR SHALL KEEP ALL TRAFFIC OFF OF THE SUBGRADE DURING CONSTRUCTION TO THE MAXIMUM EXTENT PRACTICAL. CONTRACTOR SHALL REGRADE AND RE-COMPACT SUBGRADE DISTURBED BY RETENTION LAYER DELIVERY VEHICLES OR OTHER CONSTRUCTION TRAFFIC, AS NEEDED.
5. CONTRACTOR SHALL CONSTRUCT SUBGRADE TO ENSURE THAT THE REQUIRED PAVEMENT THICKNESS IS OBTAINED IN ALL LOCATIONS.
6. CONTRACTOR SHALL SCARIFY SUBGRADE TO A MINIMUM DEPTH OF TWELVE (12) INCHES PRIOR TO PLACING THE NON-WOVEN GEOTEXTILE MATERIAL.

RETENTION LAYER NOTES

1. WHERE SPECIFIED, CONTRACTOR SHALL PREPARE RETENTION LAYER IN ACCORDANCE WITH CONTRACT DOCUMENTS.
2. THE NON-WOVEN GEOTEXTILE AND RETENTION LAYER AGGREGATE SHALL BE PLACED IMMEDIATELY AFTER APPROVAL OF SUBGRADE PREPARATION. ANY ACCUMULATION OF DEBRIS OR SEDIMENT WHICH HAS TAKEN PLACE AFTER APPROVAL OF SUBGRADE SHALL BE REMOVED PRIOR TO INSTALLATION OF GEOTEXTILE AT NO EXTRA COST TO THE OWNER.
3. PLACE GEOTEXTILE IN ACCORDANCE WITH MANUFACTURERS' STANDARDS AND RECOMMENDATIONS. ADJACENT STRIPS OF GEOTEXTILE SHALL OVERLAP A MINIMUM OF SIXTEEN INCHES (16"). SECURE GEOTEXTILE AT LEAST FOUR FEET (4') OUTSIDE OF BED AND TAKE ANY STEPS NECESSARY TO PREVENT ANY RUNOFF OR SEDIMENT FROM ENTERING THE RETENTION LAYER.
4. INSTALL COARSE AGGREGATE IN 8-INCH MAXIMUM LIFTS. AGGREGATE SHALL MEET THE REQUIREMENTS SPECIFIED IN THE CONTRACT DOCUMENTS. LIGHTLY COMPACT EACH LAYER WITH EQUIPMENT, KEEPING EQUIPMENT MOVEMENT OVER RETENTION LAYER AND SUBGRADE TO A MINIMUM. INSTALL AGGREGATE TO GRADES INDICATED IN THE CONTRACT DOCUMENTS.
5. CONSTRUCT RETENTION LAYER TO ENSURE THAT THE REQUIRED PAVEMENT THICKNESS IS OBTAINED IN ALL LOCATIONS.
6. FOLLOWING PLACEMENT OF RETENTION LAYER AGGREGATE, THE GEOTEXTILE SHALL BE FOLDED BACK ALONG ALL BED EDGES TO PROTECT FROM SEDIMENT WASHOUT ALONG RETENTION LAYER EDGES. AT LEAST A FOUR (4) FOOT EDGE STRIP SHALL BE USED TO PROTECT BEDS FROM EROSION. THE EDGE STRIP SHALL BE PLACED IN PLACE WITHIN TWO FEET OF THE BEDS CONTIGUOUS TO BEDS ARE STABILIZED AND VEGETATED. IN ADDITION, TAKE ANY OTHER NECESSARY STEPS TO PREVENT SEDIMENT FROM WASHING OR TRACKING INTO BEDS DURING SITE

DEVELOPMENT. WHEN THE SITE IS FULLY STABILIZED, TEMPORARY SEDIMENT CONTROL DEVICES SHALL BE REMOVED.

MAINTENANCE

1. ALL MEASURES STATED ON THE EROSION AND SEDIMENT CONTROL PLAN, AND IN THE STORM WATER POLLUTION PREVENTION PLAN, SHALL BE MAINTAINED IN FULLY FUNCTIONAL CONDITION UNTIL NO LONGER REQUIRED FOR A COMPLETED PHASE OF WORK OR FINAL STABILIZATION OF THE SITE. ALL EROSION AND SEDIMENTATION CONTROL MEASURES MAY BE CHECKED BY A QUALIFIED PERSON ON A SCHEDULE THAT MEETS OR EXCEEDS THE GOVERNING REQUIREMENTS, AND CLEANED AND REPAIRED IN ACCORDANCE WITH THE FOLLOWING:
1. INLET PROTECTION DEVICES AND BARRIERS SHALL BE REPAIRED OR REPLACED IF THEY SHOW SIGNS OF UNDERMINING, OR DETERIORATION.
2. ALL SEEDED AREAS SHALL BE CHECKED REGULARLY TO SEE THAT A GOOD STAND IS MAINTAINED. AREAS SHOULD BE FERTILIZED, WATERED AND RESEEDED AS NEEDED.
3. SILT FENCES SHALL BE REPAIRED TO THEIR ORIGINAL CONDITIONS IF DAMAGED. SEDIMENT SHALL BE REMOVED FROM THE SILT FENCES WHEN IT REACHES ONE-HALF THE HEIGHT OF THE SILT FENCE.
4. THE CONSTRUCTION ENTRANCES SHALL BE MAINTAINED IN A CONDITION WHICH WILL PREVENT TRACKING OR FLOW OF MUD ONTO PUBLIC RIGHTS-OF-WAY. THIS MAY REQUIRE PERIODIC TOP DRESSING OF THE CONSTRUCTION ENTRANCES AS CONDITIONS DEMAND.
5. THE TEMPORARY PARKING AND STORAGE AREA SHALL BE KEPT IN GOOD CONDITION (SUITABLE FOR PARKING AND STORAGE). THIS MAY REQUIRE PERIODIC TOP DRESSING OF THE TEMPORARY PARKING AS CONDITIONS DEMAND.
6. OUTLET STRUCTURES IN THE SEDIMENTATION BASINS SHALL BE MAINTAINED IN OPERATIONAL CONDITIONS AT ALL TIMES. SEDIMENT SHALL BE REMOVED FROM SEDIMENT BASINS OR TRAPS WHEN THE DESIGN CAPACITY HAS BEEN REDUCED BY 35 CUBIC YARDS / ACRE.
7. ALL MAINTENANCE OPERATIONS SHALL BE DONE IN A TIMELY MANNER.

WATER AND SEWER UTILITY NOTES

1. THE CONTRACTOR SHALL CONSTRUCT GRAVITY SEWER LATERALS, CLEANOUTS, GRAVITY SEWER LINES, AND DOMESTIC WATER AND FIRE PROTECTION SYSTEM AS SHOWN ON THESE PLANS. THE CONTRACTOR SHALL FURNISH ALL NECESSARY MATERIALS, EQUIPMENT, MACHINERY, TOOLS, MEANS OF TRANSPORTATION AND LABOR NECESSARY TO COMPLETE THE WORK IN FULL AND IN ACCORDANCE WITH THE PLANS, SPECIFICATIONS, AND REASONABLY INTENDED REQUIREMENTS OF THE CONTRACT DOCUMENTS AND JURISDICTIONAL AGENCY REQUIREMENTS. IN THE EVENT THAT THE CONTRACT DOCUMENTS AND THE JURISDICTIONAL AGENCY REQUIREMENTS ARE NOT IN AGREEMENT, THE MOST STRINGENT SHALL GOVERN.
2. ALL EXISTING UNDERGROUND UTILITY LOCATIONS SHOWN ARE APPROXIMATE. THE CONTRACTOR SHALL COMPLY WITH ALL REQUIREMENTS FOR UTILITY LOCATION AND COORDINATION IN ACCORDANCE WITH THE NOTES CONTAINED IN THE GENERAL CONSTRUCTION SECTION OF THIS SHEET. THE CONTRACTOR SHALL ALSO SCOPE THE SEWER LINES ON SITE AND RECORD A DVD.
3. THE CONTRACTOR SHALL RESTORE ALL DISTURBED VEGETATION IN KIND, UNLESS SHOWN OTHERWISE.
4. DEFLECTION OF PIPE JOINTS AND CURVATURE OF PIPE SHALL NOT EXCEED THE MANUFACTURER'S SPECIFICATIONS. SECURELY CLOSE ALL OPEN ENDS OF PIPE AND FITTINGS WITH A WATERPLUG PLUG WHEN WORK IS NOT IN PROGRESS. THE INTERIOR OF ALL PIPES SHALL BE CLEAN AND JOINT SURFACES WIRED CLEAN AND DRY AFTER THE PIPE HAS BEEN LOWERED INTO THE TRENCH. VALVES SHALL BE PLUMB AND LOCATED ACCORDING TO THE PLANS.
5. ALL PHASES OF INSTALLATION, INCLUDING UNLOADING, TRENCHING, LAYING AND BACK FILLING, SHALL BE DONE IN A FIRST CLASS WORKMANLIKE MANNER. ALL PIPE AND FITTINGS SHALL BE CAREFULLY STORED FOLLOWING MANUFACTURER'S RECOMMENDATIONS. CARE SHALL BE TAKEN TO AVOID DAMAGE TO THE COATING OR LINING IN ANY D.I. PIPE FITTINGS. ANY PIPE OR FITTING WHICH IS DAMAGED OR WHICH HAS FLAWS OR IMPERFECTIONS WHICH, IN THE OPINION OF THE ENGINEER OR OWNER, RENDERS IT UNFIT FOR USE, SHALL NOT BE USED. ANY PIPE NOT SATISFACTORY FOR USE SHALL BE CLEARLY MARKED AND IMMEDIATELY REMOVED FROM THE JOB SITE, AND SHALL BE REPLACED AT THE CONTRACTORS' EXPENSE.
6. WATER FOR FIRE FIGHTING SHALL BE AVAILABLE FOR USE PRIOR TO COMBUSTIBLES BEING BROUGHT ON SITE.
7. ALL UTILITY AND STORM DRAIN TRENCHES LOCATED UNDER AREAS TO RECEIVE PAVING SHALL BE COMPLETELY BACK FILL IN ACCORDANCE WITH THE GOVERNING JURISDICTIONAL AGENCY'S SPECIFICATIONS. IN THE EVENT THAT THE CONTRACT DOCUMENTS AND THE JURISDICTIONAL AGENCY REQUIREMENTS ARE NOT IN AGREEMENT, THE MOST STRINGENT SHALL GOVERN.
8. CONTRACTOR SHALL PERFORM, AT HIS OWN EXPENSE, ANY AND ALL TESTS REQUIRED BY THE SPECIFICATIONS AND/OR ANY AGENCY HAVING JURISDICTION. THESE TESTS MAY INCLUDE, BUT NOT BE LIMITED TO, INFILTRATION AND EXFILTRATION, TELEVISION INSPECTION AND MANHOLE TEST ON GRAVITY SEWER. A COPY OF THE TEST RESULTS SHALL BE PROVIDED TO THE UTILITY PROVIDER, OWNER AND JURISDICTIONAL AGENCY AS REQUIRED.

RECORD DRAWINGS


1. WHERE LOCAL JURISDICTIONS REQUIRE RECORD DRAWINGS, THE CONTRACTOR SHALL PROVIDE TO THE ENGINEER AND OWNER COPIES OF A PAVING, GRADING AND DRAINAGE RECORD DRAWING AND A SEPARATE UTILITY RECORD DRAWING, BOTH PREPARED BY A MASSACHUSETTS REGISTERED SURVEYOR. THE RECORD DRAWINGS SHALL VERIFY ALL DESIGN INFORMATION INCLUDED ON THE DESIGN PLANS OF THE SAME NAME.

PROJECT CLOSEOUT



1. CONTRACTOR SHALL PROVIDE THE NECESSARY ITEMS INCLUDING ANY TESTING, REPORTS, OR CERTIFICATION DOCUMENTS REQUIRED BY THE GOVERNING JURISDICTIONS TO PROPERLY CLOSEOUT THE PROJECT BEFORE IT CAN BE DEEMED COMPLETE.

DOCUMENT USE

1. THIS DOCUMENT, TOGETHER WITH THE CONCEPTS AND DESIGNS PRESENTED HEREIN, AS AN INSTRUMENT OF SERVICE, IS INTENDED ONLY FOR THE

 

Plotted By: Stacy, Katie Sheet: TARGET SOMERVILLE Layout: C-210 May 18, 2026 01:24:06pm KUBOS CIMBOS Projects\110400017-Target-Somerville\CAD\PlanSheets\C-210 FINAL EROSION AND SEDIMENT CONTROL PLAN.dwg
This document, together with the concepts and designs presented herein, as an instrument of service, is intended only for the specific purpose and client for which it was prepared. Reuse of and improper reliance on this document without written authorization and adaptation by Kintley-Horn and Associates, Inc. shall be without liability to Kintley-Horn and Associates, Inc.

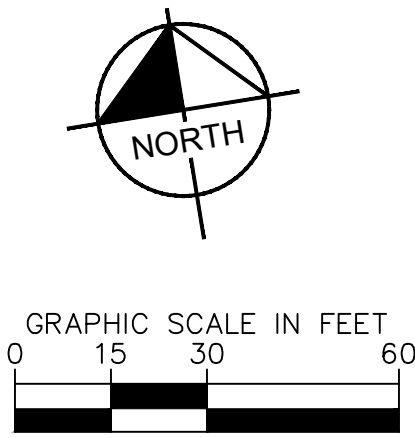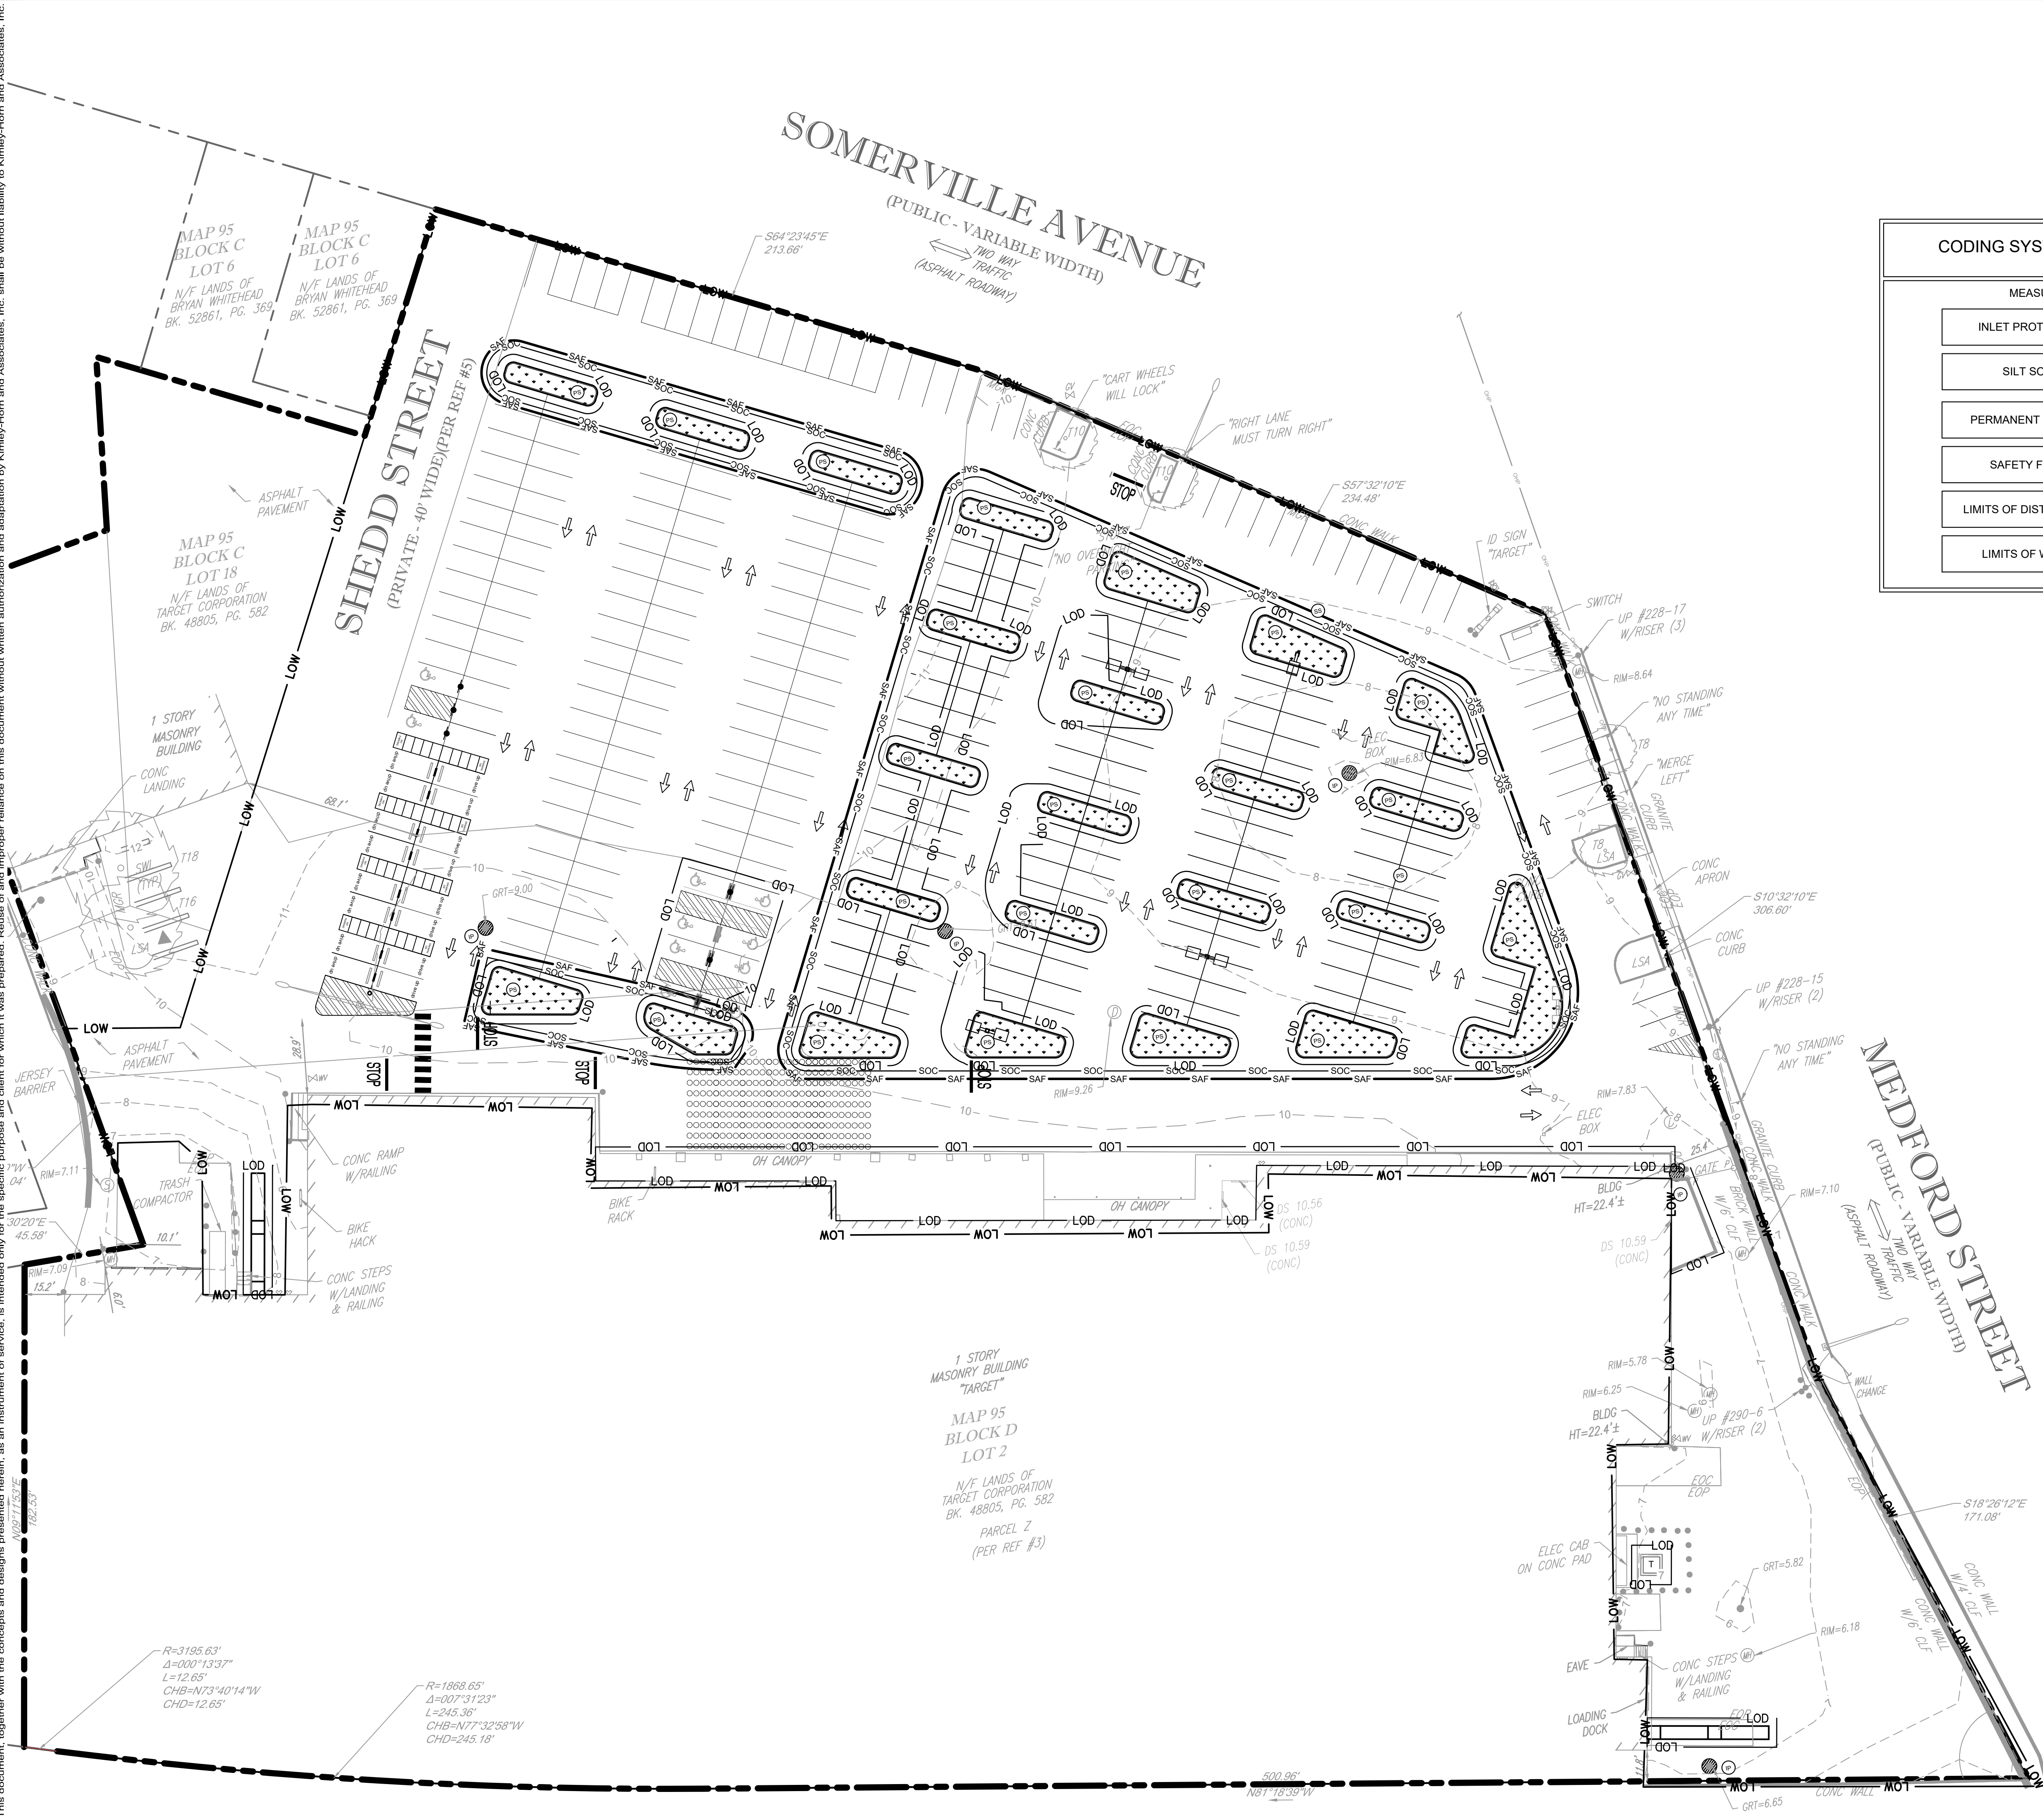

CODING SYSTEM FOR EROSION AND SEDIMENT CONTROL		
MEASURE	CALLOUT	SYMBOL
INLET PROTECTION	IP	
SILT SOCK	SS	
PERMANENT SEEDING	PS	
SAFETY FENCE	SAF	
LIMITS OF DISTURBANCE		
LIMITS OF WORKS		

SURVEY NOTE:
EXISTING TOPOGRAPHICAL INFORMATION IS BASED ON A BOUNDARY AND TOPO SURVEY OBTAINED ON 12/02/2025 BY CONTROL POINT ASSOCIATES, INC., 352 TURNPIKE ROAD, SOUTHBOROUGH, MA 01772, PHONE: (508) 948-3000. CONTRACTOR SHALL BE RESPONSIBLE FOR VERIFYING ALL EXISTING INFORMATION, DEPICTED OR NOT, PRIOR TO CONSTRUCTION AND REPORT POTENTIAL CONFLICTS TO OWNER AND ENGINEER.



TARGET SOMERVILLE
EXPANSION REMODEL
PREPARED FOR
TARGET CORPORATION

SOMERVILLE
MASSACHUSETTS

SHEET NUMBER
C-210

Kimley»Horn

© 2024 KIMLEY-HORN AND ASSOCIATES, INC.
271 WAVERLEY OAKS ROAD, SUITE 302, WALTHAM, MA 02452
PHONE: 781-328-0676
WWW.KIMLEY-HORN.COM

COMMONWEALTH OF MASSACHUSETTS
JESSE SETH ANDERSON
No. 59764
PROFESSIONAL ENGINEER

KHA PROJECT
110400017

DATE
05/18/2026

SCALE
AS SHOWN


DESIGNED BY
KLS

DRAWN BY
KLS

CHECKED BY
JSA


REVISIONS

No.	DATE	BY
6		
5		
4		
3		
2		
1		

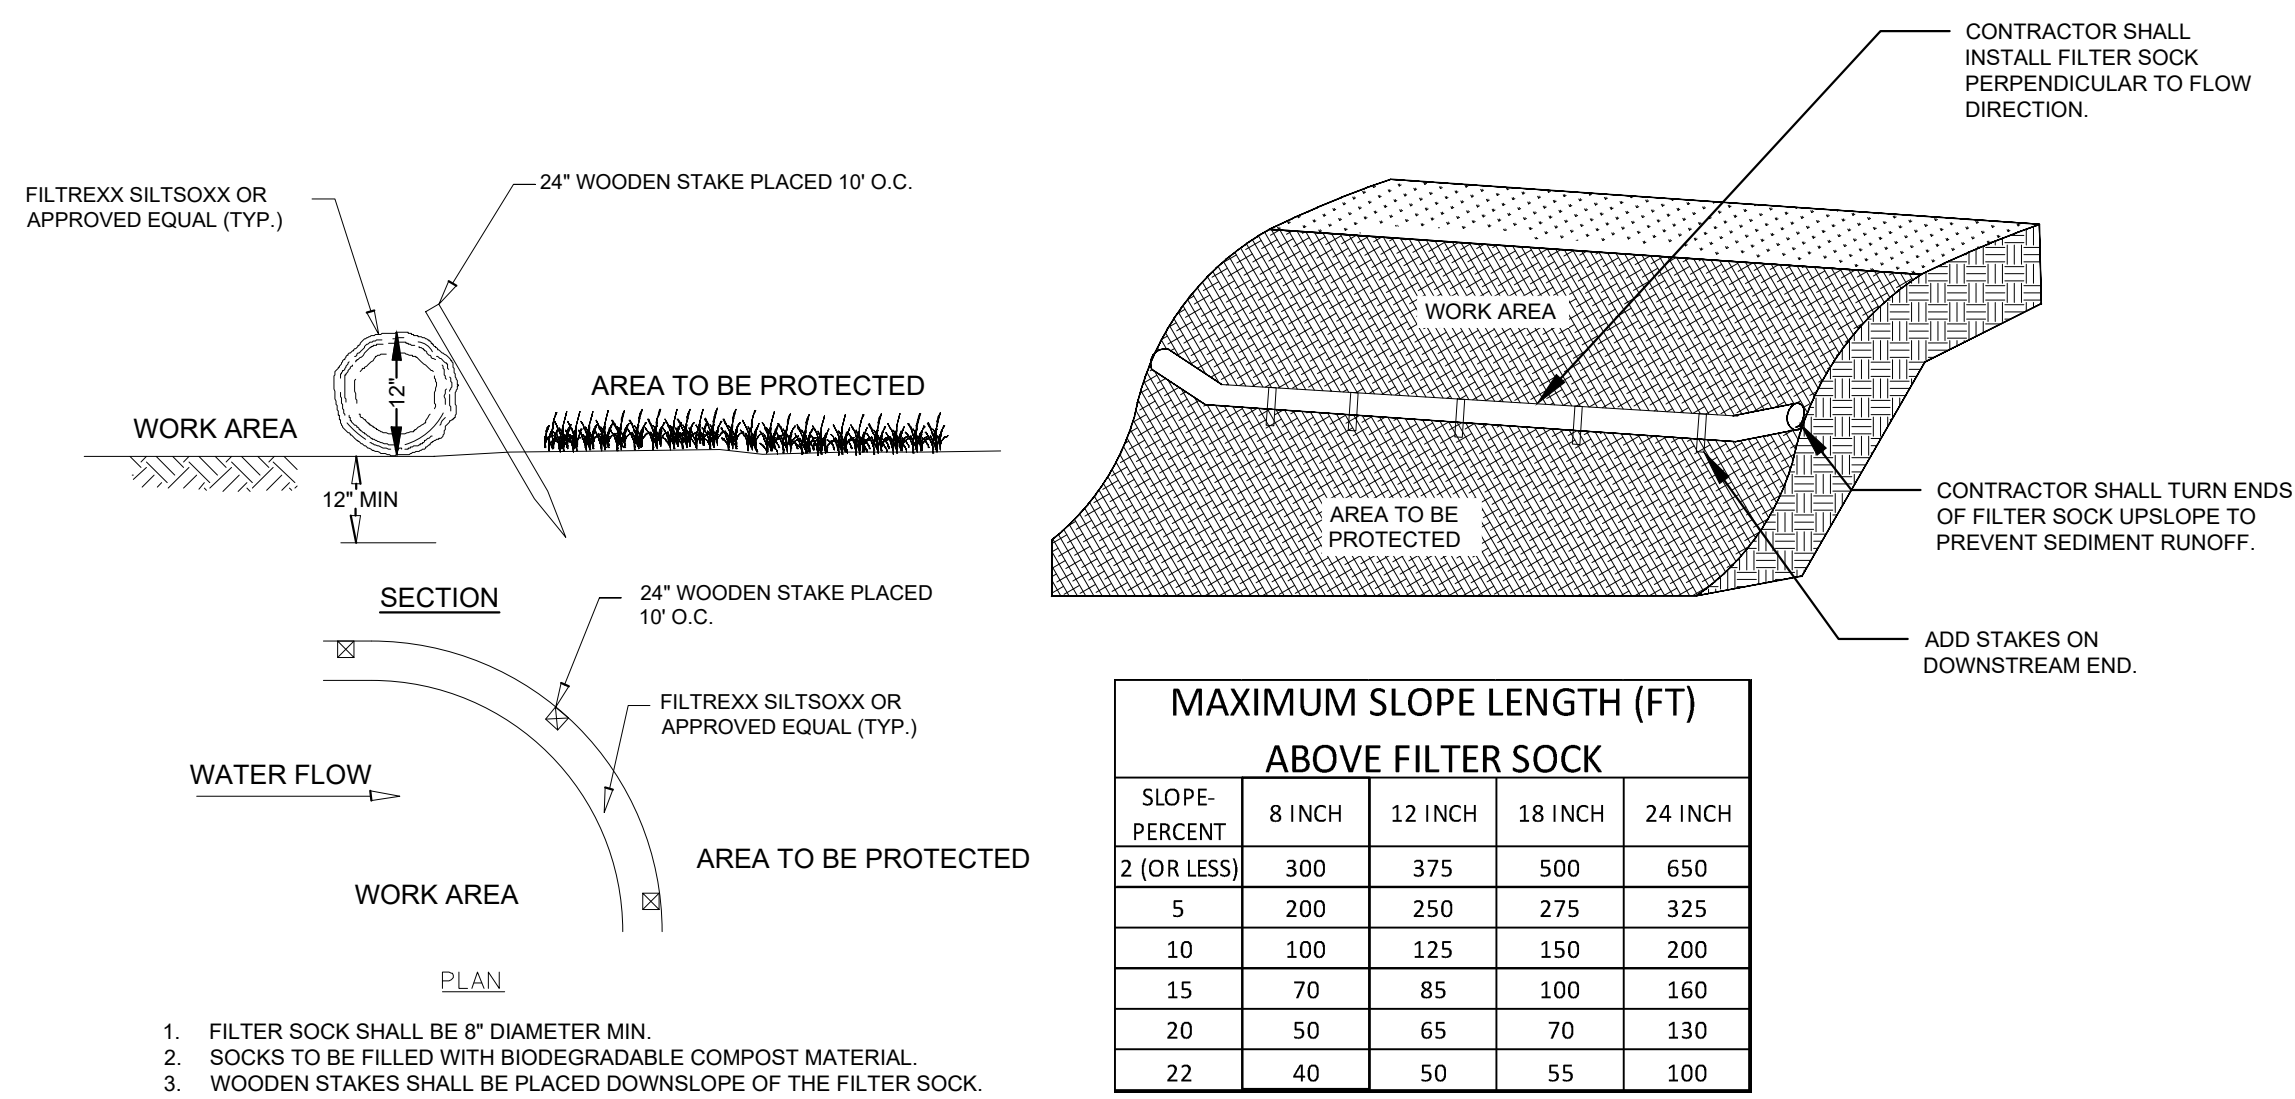

01 TEMPORARY COMPOSITE FILTER SOCK SEDIMENT CONTROL DETAIL


SCALE: NTS

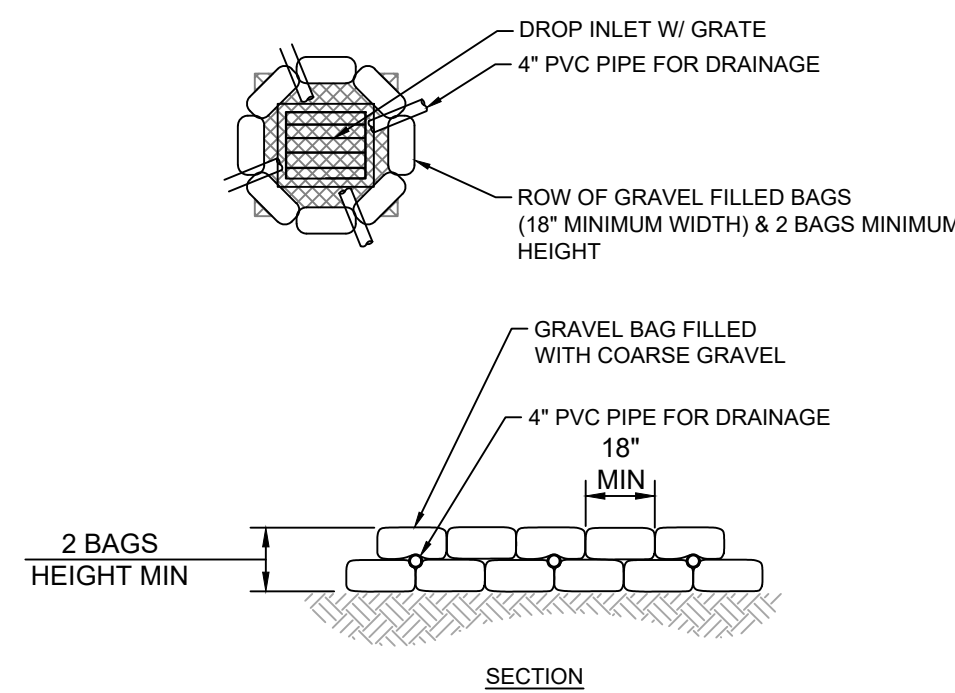

- NOTES:**
1. GRAVEL BAG MATERIAL: POLYPROPYLENE, POLYETHYLENE OR POLYIMIDE WOVEN FABRIC, MINIMUM UNIT WEIGHT 4 OUNCES PER SQUARE YARD, MULLEN BURST STRENGTH EXCEEDING 3000 PSI AND ULTRAVIOLET STABILITY EXCEEDING 70%.
 2. GRAVEL BAG SHALL BE FILLED WITH 3/4" ROCK OR 1/4" PEA GRAVEL.
 3. PLACE SEVERAL LAYERS OF SAND BAGS (12" MINIMUM HIGH) OVERLAPPING THE BAGS AND PACKING THEM TIGHTLY TOGETHER.
 4. LEAVE GAP OF ONE BAG ON THE TOP ROW TO SERVE AS A SPILLWAY.
 5. PLACE WIRE MESH OVER AND 1" MINIMUM) BEYOND THE INLET STRUCTURE.
 6. PLACE FILTER FABRIC OVER WIRE MESH, FILTER FABRIC SHALL BE MANUFACTURED FROM UV RESISTANT POLYPROPYLENE, NYLON, POLYESTER, OR ETHYLENE FABRIC WITH AN EQUIVALENT OPENING SIZE NOT GREATER THAN 20 Sieve AND WITH A MINIMUM FLOW RATE OF 40 GALLONS/MINUTE/SQ. FT.
 7. INSPECT BARRIERS AND REMOVE SEDIMENT AFTER EACH STORM EVENT.

DROP INLET PROTECTION 02
N.T.S

SHEET NUMBER C-250		TARGET SOMERVILLE EXPANSION REMODEL PREPARED FOR TARGET CORPORATION		SOMERVILLE MASSACHUSETTS		KHA PROJECT 110400017		EROSION AND SEDIMENT CONTROL DETAILS		SCALE AS SHOWN DESIGNED BY KLS DRAWN BY KLS CHECKED BY JSA		KIMLEY-HORN AND ASSOCIATES, INC. 271 WAVERLEY OAKS ROAD, SUITE 302, WALTHAM, MA 02452 PHONE: 781-328-0676 WWW.KIMLEY-HORN.COM		COMMONWEALTH OF MASSACHUSETTS JESSE SETH ANDERSON No. 59764 PROFESSIONAL ENGINEER Jesse Anderson I hereby certify that I am duly licensed to practice as a Professional Engineer in the State of Massachusetts. Date: 07/05/2018 ID: 0001010007		© 2024 KIMLEY-HORN AND ASSOCIATES, INC. 271 WAVERLEY OAKS ROAD, SUITE 302, WALTHAM, MA 02452 PHONE: 781-328-0676 WWW.KIMLEY-HORN.COM		7 6 5 4 3 2 1		7 6 5 4 3 2 1		BY DATE	
-----------------------	--	--	--	-----------------------------	--	--------------------------	--	--	--	---	--	--	--	---	--	---	--	---------------------------------	--	---------------------------------	--	------------	--

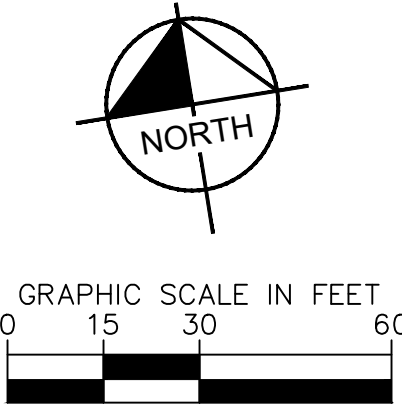

LEGEND	
	PROPERTY LINE
	SETBACKS
	CONCRETE CURB
	PARKING COUNT
	POTENTIAL FUTURE EV STALLS
	2 IN. MILL AND OVERLAY


1. ALL DIMENSIONS REFER TO THE FACE OF CURB UNLESS OTHERWISE NOTED.
2. ALL CURB RADII ARE 5.0' UNLESS OTHERWISE NOTED.
3. BUILDING DIMENSIONS ARE TO THE OUTSIDE FACE OF THE BUILDING UNLESS OTHERWISE NOTED.
4. ALL EXISTING SIDEWALK AND CURB AND GUTTER CUTS SHALL BE TO THE NEAREST CONSTRUCTION JOINT.
5. REFER TO ARCHITECTURAL AND STRUCTURAL PLANS TO VERIFY ALL BUILDING DIMENSIONS.
6. ALL PROPOSED ON-SITE STRIPING SHALL BE PAINTED UNLESS OTHERWISE NOTED.
7. CONTRACTOR IS TO REPLACE ANY PAVEMENT MARKING THAT IS AFFECTED BY THE CONSTRUCTION.
8. ENTIRE PARKING LOT TO BE RE-STRIPED.

PARKING TABLE CALCULATIONS				
	STANDARD STALLS	DRIVE UP STALLS	ACCESSIBLE STALLS	TOTAL
EXISTING STALLS	279	10	10 (6 VAN)	299
DIFFERENCE IN STALLS	-6	+6	0 (+4 VAN)	0
PROPOSED STALLS	273	16	10 (10 VAN)	299

SURVEY NOTE:
EXISTING TOPOGRAPHICAL INFORMATION IS BASED ON A
BOUNDARY AND TOPO SURVEY OBTAINED ON 12/02/2025 BY
CONTROL POINT ASSOCIATES, INC., 352 TURNPIKE ROAD,
SOUTHBOROUGH, MA, 01772. PHONE: (508) 948-3000. CONTRACTOR
SHALL BE RESPONSIBLE FOR VERIFYING ALL EXISTING
INFORMATION, DEPICTED OR NOT, PRIOR TO CONSTRUCTION AND
REPORT POTENTIAL CONFLICTS TO OWNER AND ENGINEER.




SHEET NUMBER C-300		TARGET SOMERVILLE EXPANSION REMODEL PREPARED FOR TARGET CORPORATION		SOMERVILLE MASSACHUSETTS	
KHA PROJECT 110400017		DATE 05/18/2026		SCALE AS SHOWN	
		DESIGNED BY KLS		DRAWN BY KLS	
		CHECKED BY JSA			
SITE PLAN					
KIMLEY-HORN AND ASSOCIATES, INC. 271 WAVERLEY OAKS ROAD, SUITE 302, WALTHAM, MA 02452 PHONE: 781-328-0876 WWW.KIMLEY-HORN.COM					
No.		REVISIONS		DATE	
BY					

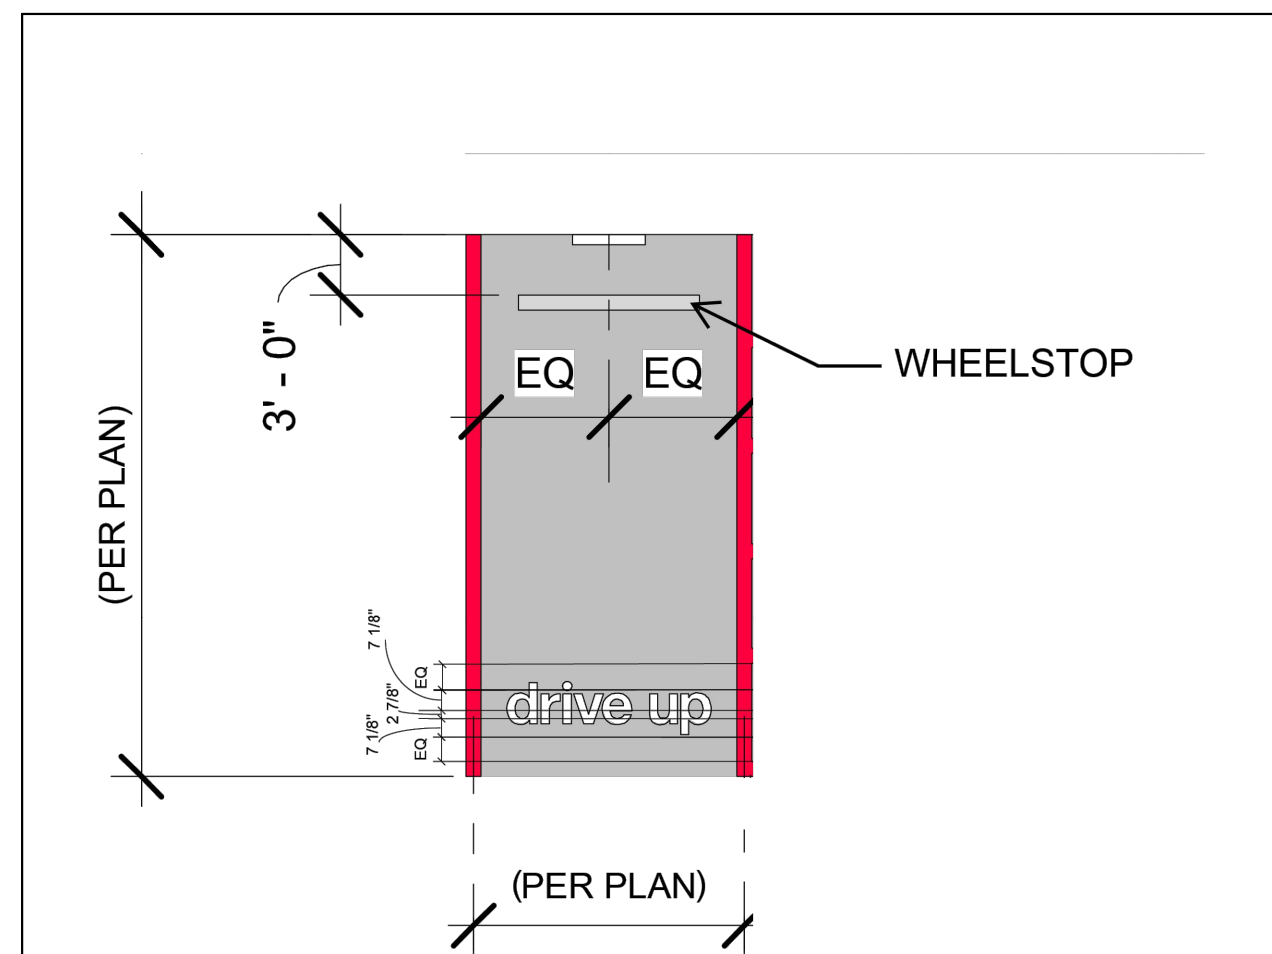

DRIVE UP STRIPING
N.T.S.

01


- NOTES:**
1. ALL RED STRIPING IS 6" WIDE
 2. TARGET TO PROVIDE GC WITH "drive up" AND "NO PARKING" TEMPLATES
 3. SEE PLAN VIEW DIMENSIONS FOR EXACT LAYOUT OF SITE
 4. REFER TO C1.0 FOR EXACT DIMENSIONS

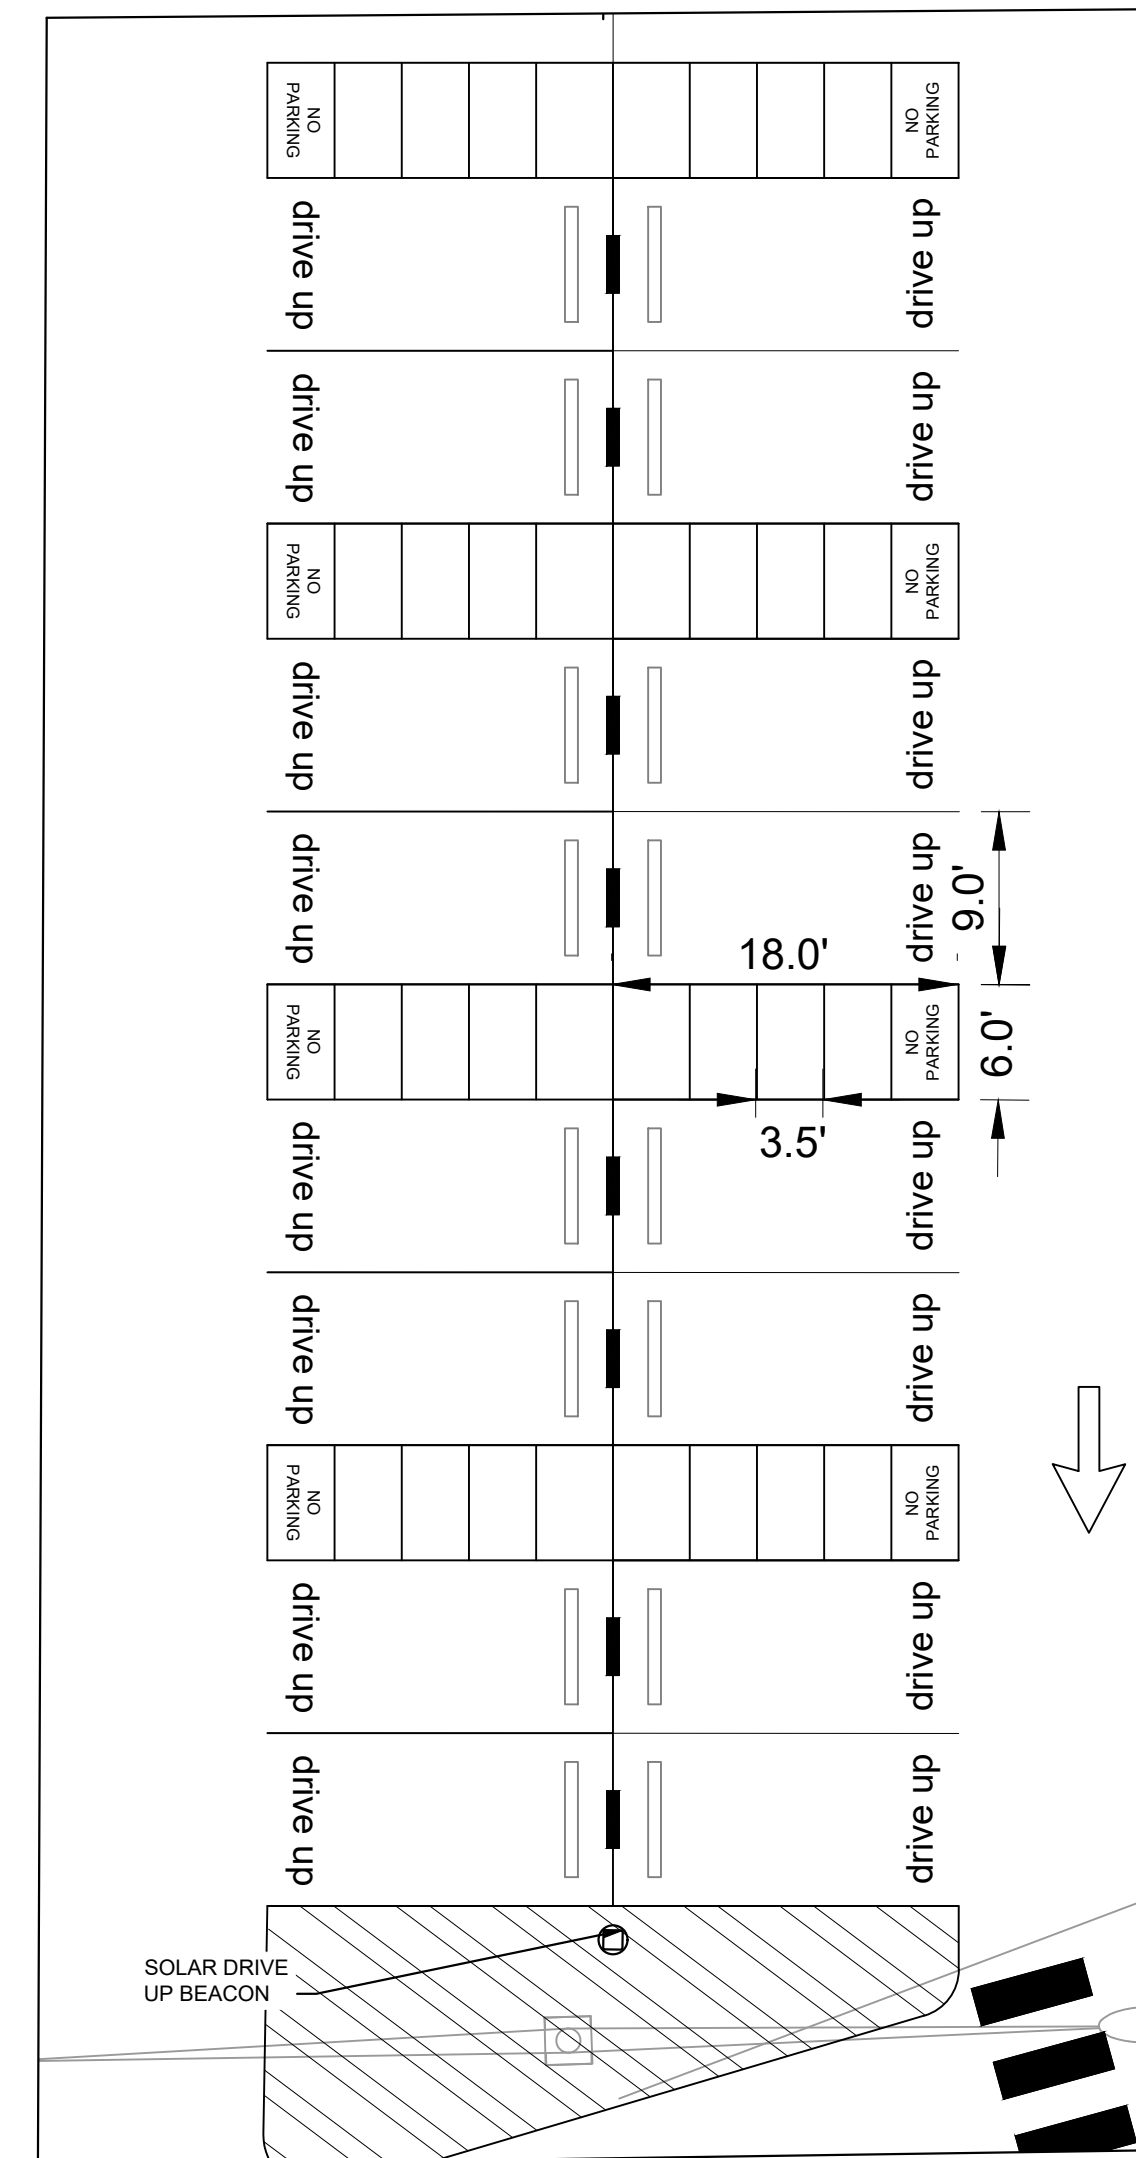

DRIVE UP DIMENSIONS


1':10"

02

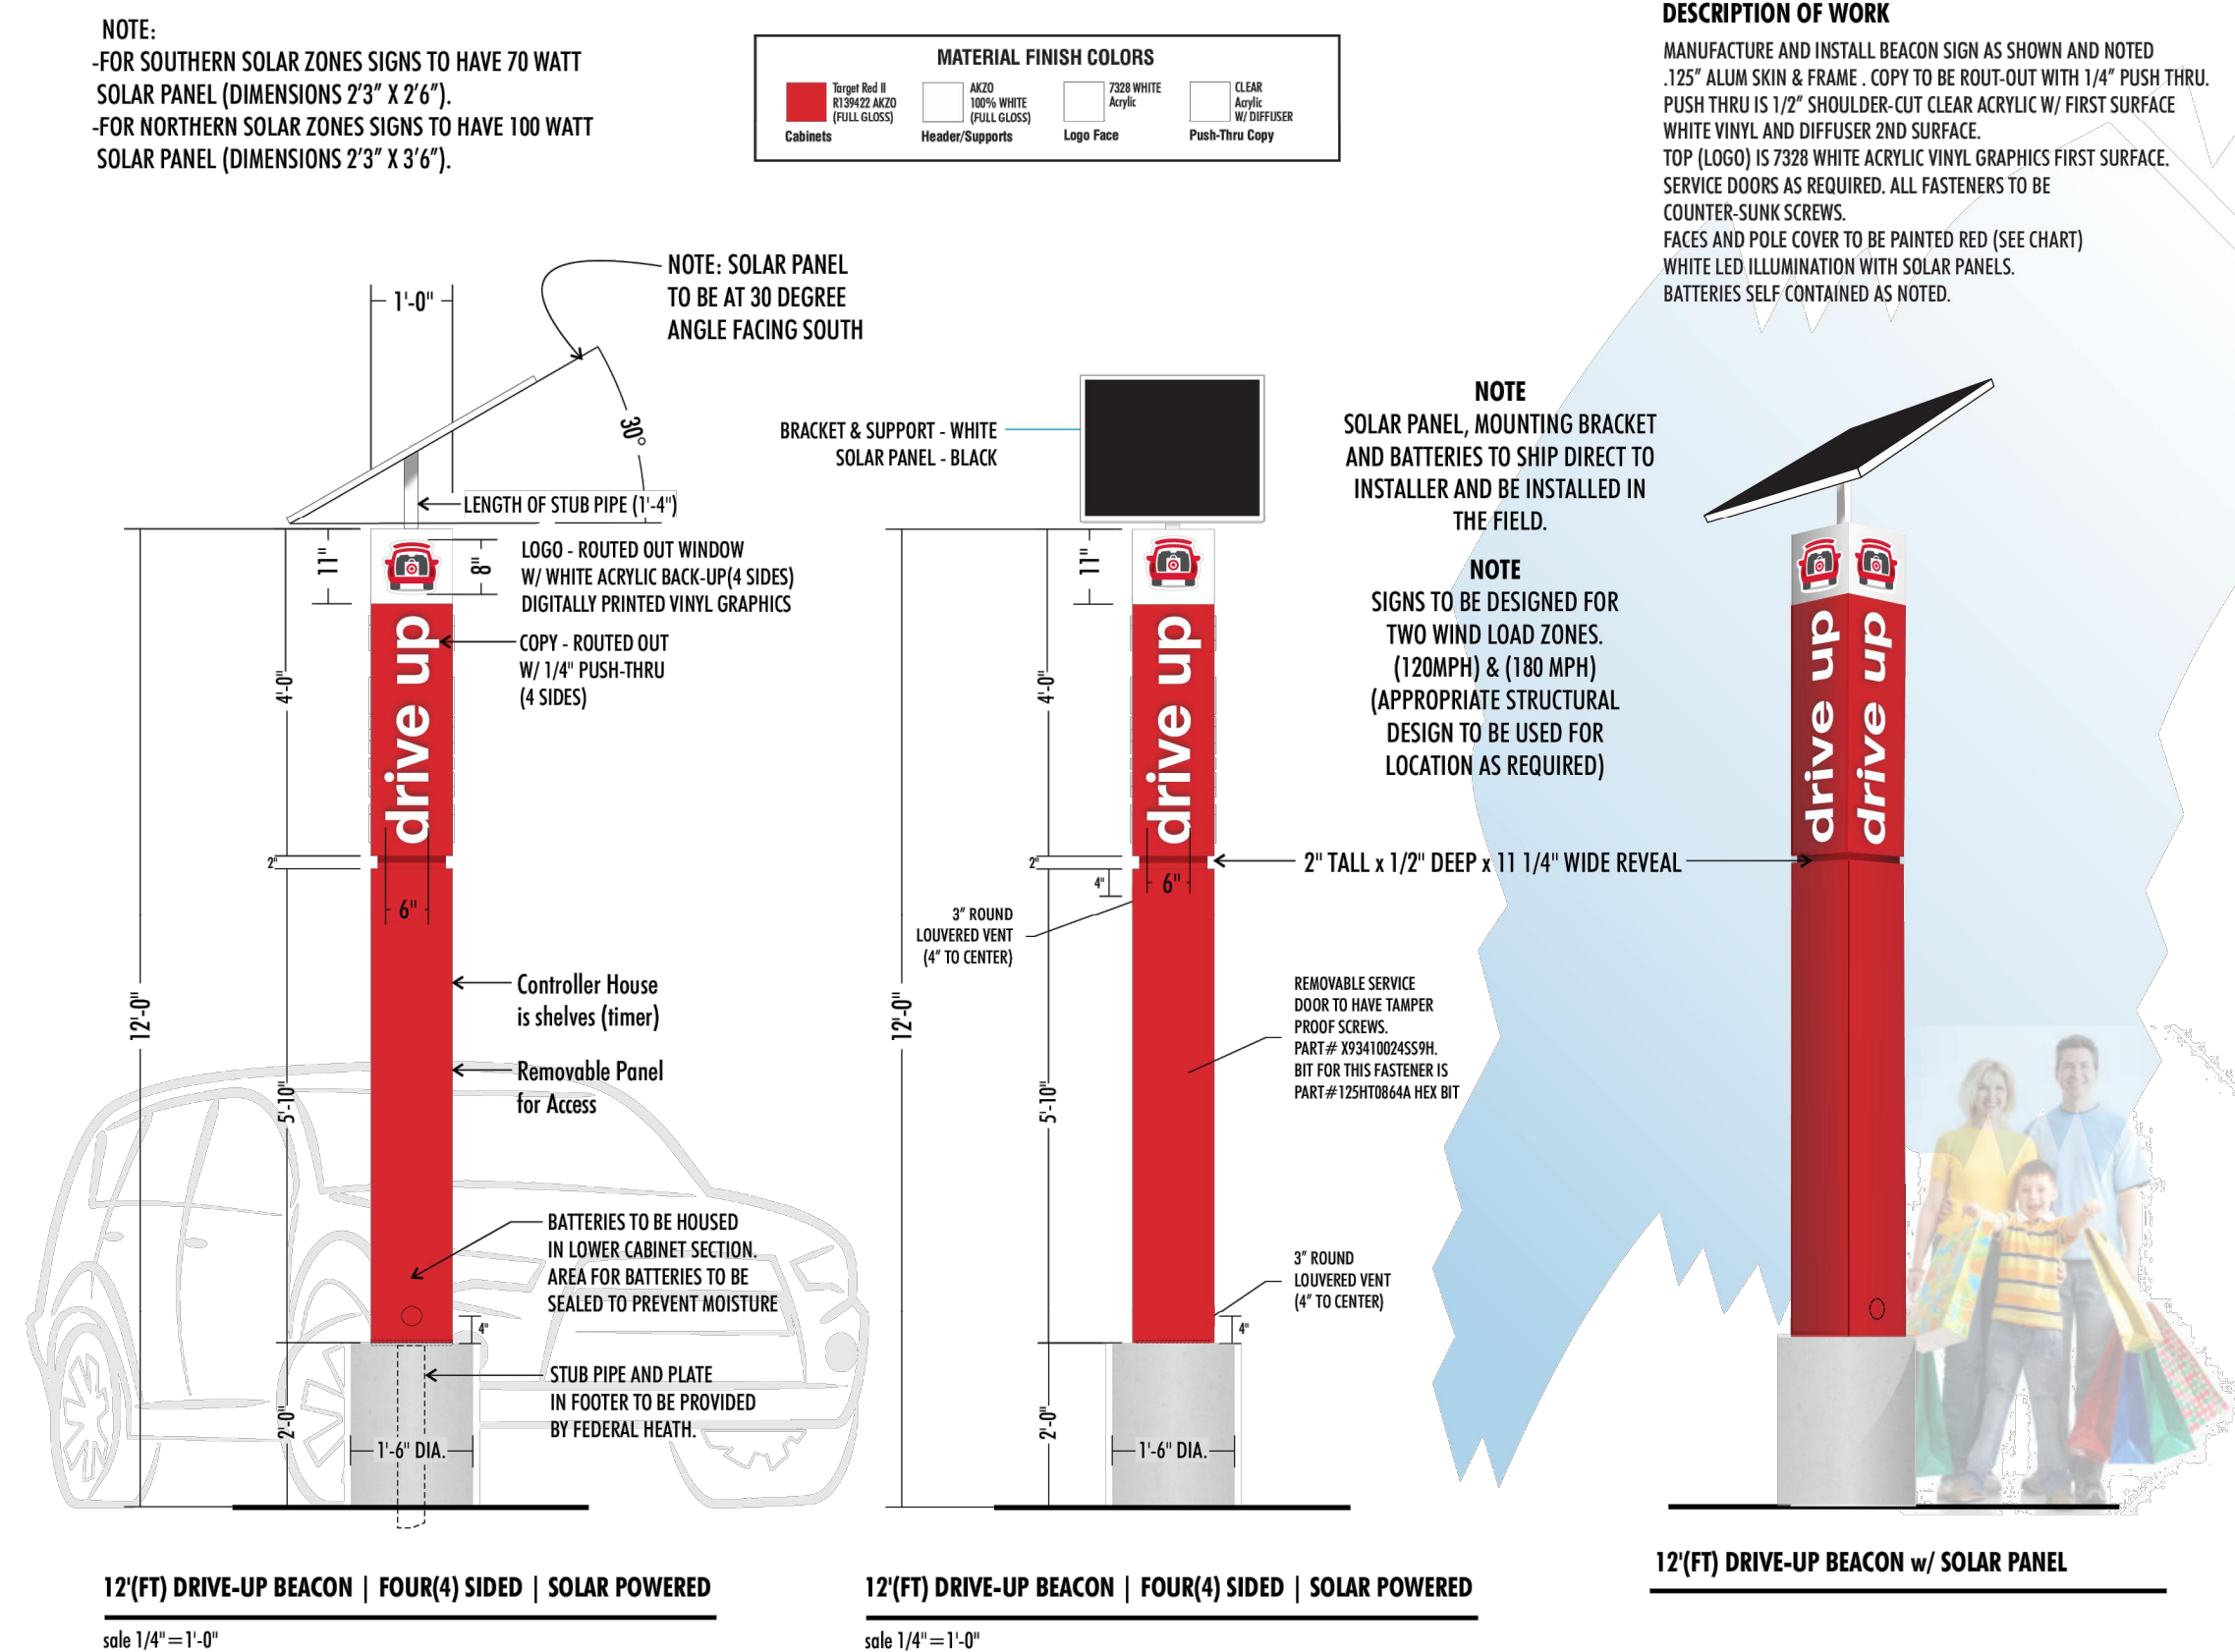

SOLAR DRIVE UP BEACON
N.T.S.

04

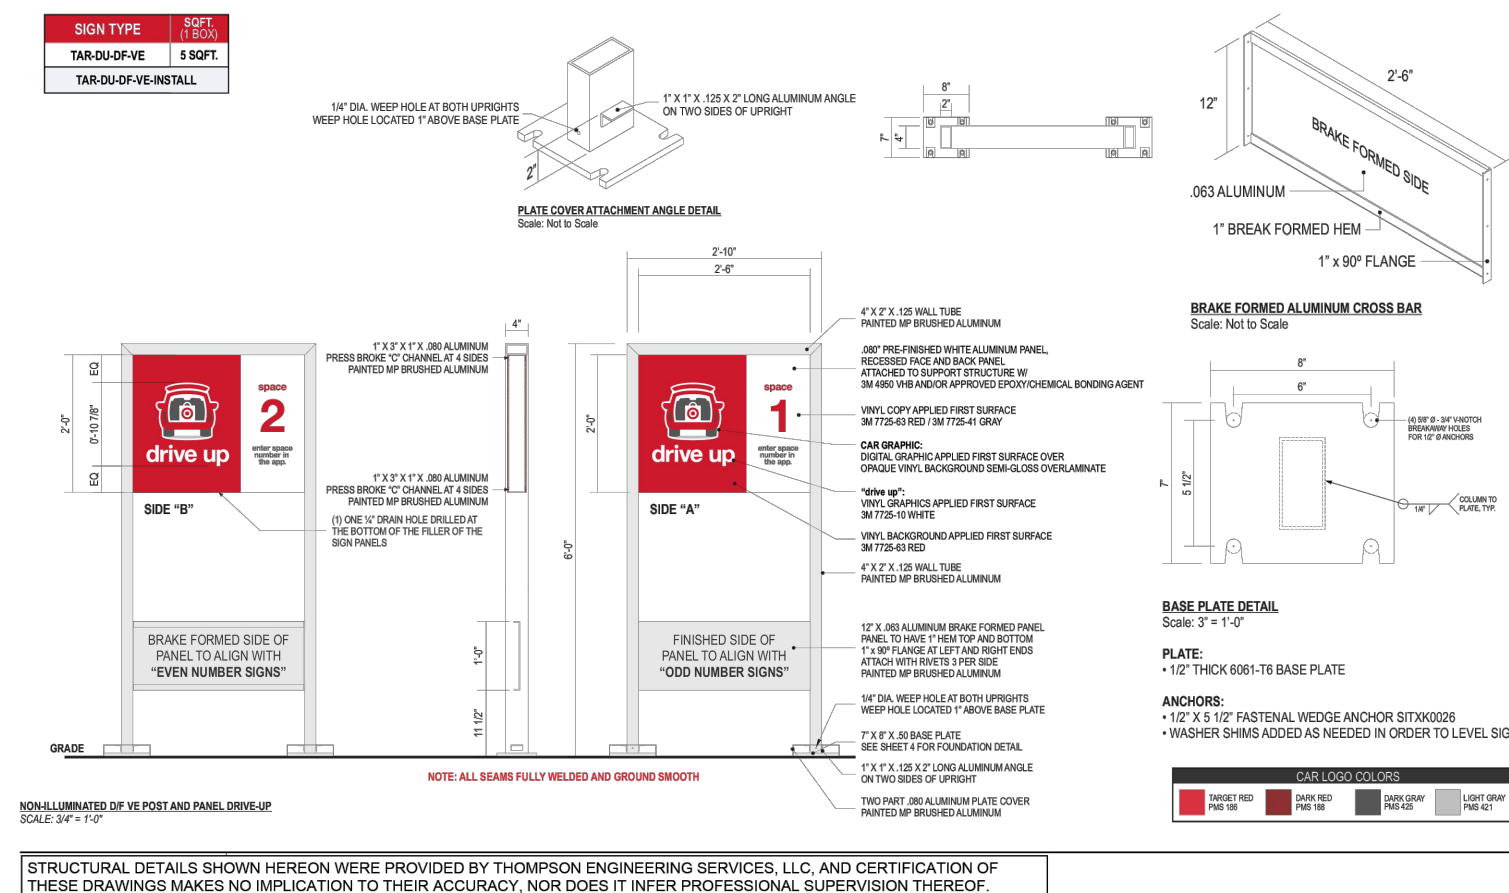


DRIVE UP SIGNAGE
N.T.S.

03

SHEET NUMBER C-350		TARGET SOMERVILLE EXPANSION REMODEL PREPARED FOR TARGET CORPORATION		SOMERVILLE MASSACHUSETTS	
SITE DETAILS		KHA PROJECT 110400017		DATE 05/18/2026	
SCALE AS SHOWN		DESIGNED BY KLS		DRAWN BY KLS	
CHECKED BY JSA		JSA		JSA	
Jesse Seth Anderson Professional Engineer No. 55764		
© 2024 KIMLEY-HORN AND ASSOCIATES, INC. 271 WAVERLEY OAKS ROAD, SUITE 302, WALTHAM, MA 02452 PHONE: 781-328-0876 WWW.KIMLEY-HORN.COM		
No.		No.		No.	
REVISIONS		REVISIONS		REVISIONS	
DATE		DATE		DATE	
BY		BY		BY	

Plotted By: Stacy, Katie Sheet: TARGET SOMERVILLE Layout: C-351 May 18, 2026 01:26:09pm K:\BOS_CUMBOS Projects\110400017-Target-Somerville\CAD\PlanSheets\C-250 EROSION AND SEDIMENT CONTROL DETAILS.dwg
This document, together with the concepts and designs presented herein, is an instrument of service, as an instrument of service, is intended only for the specific purpose and client for which it was prepared. Reuse of and improper reliance on this document without written authorization and adaptation by Kimley-Horn and Associates, Inc. shall be without liability to Kimley-Horn and Associates, Inc.

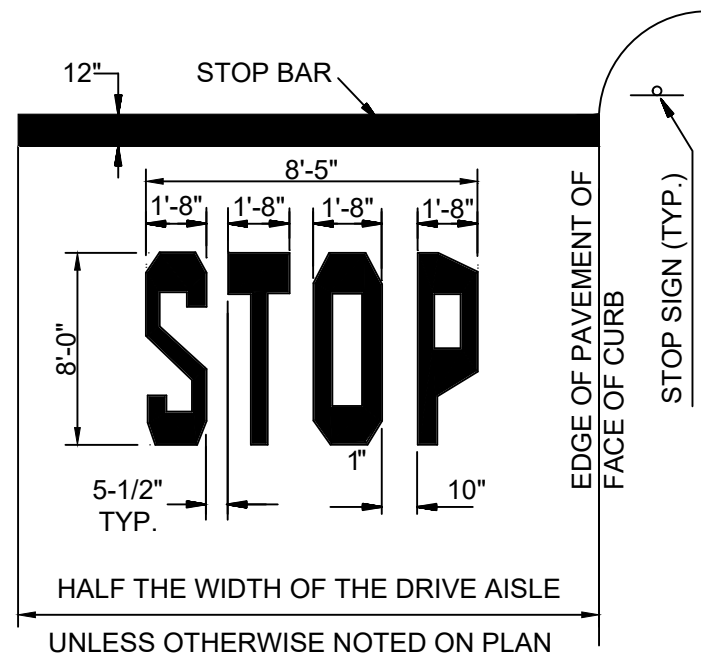


NOTES:

- WORDS AND ARROWS FOR DRIVEWAYS SHALL BE APPLIED ACCORDING TO REQUIREMENTS AS OUTLINED IN SECTION 3B OF THE MANUAL ON UNIFORM TRAFFIC CONTROL DEVICES FOR STREETS AND HIGHWAYS
- THESE WORDS AND BAR ARE TO BE PAINTED WHITE.


STOP BAR
N.T.S.

01

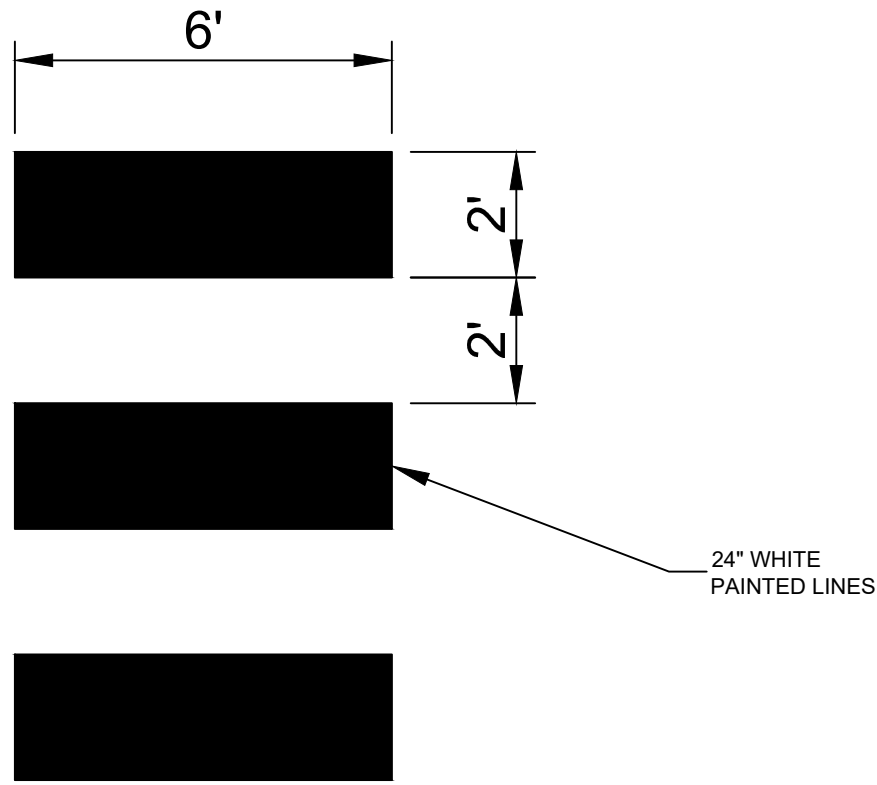

6' WIDE CROSSWALK DETAIL
N.T.S.

02

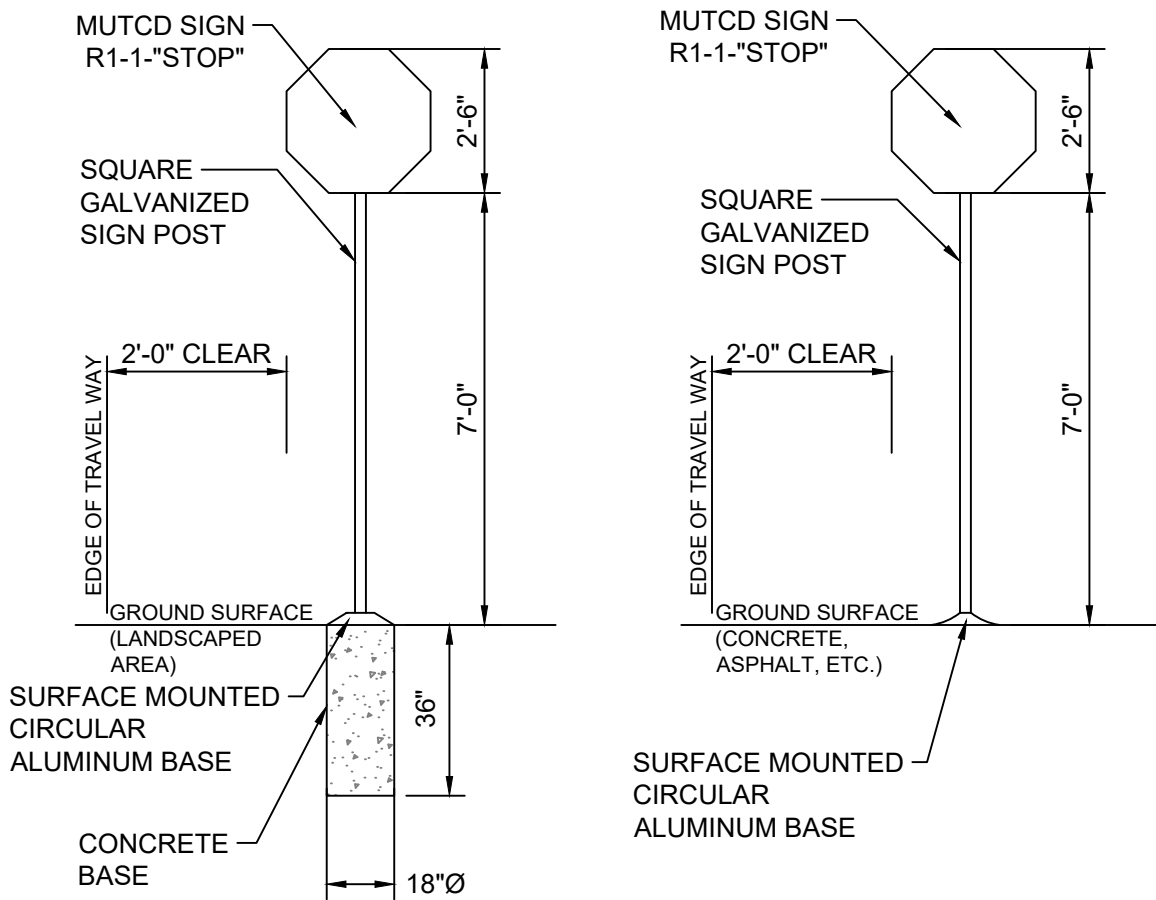


CASE 1: LANDSCAPED AREA

CASE 2: HARDSCAPE AREA

STOP SIGN DETAIL
N.T.S.


05

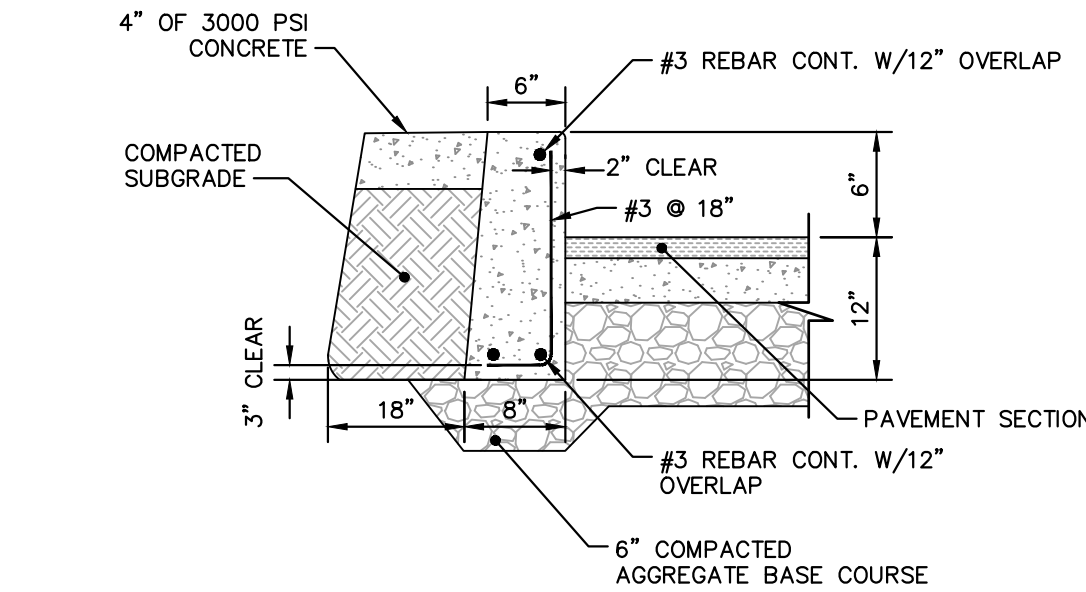

6" CONCRETE CURB
N.T.S.


02.205.R01

06

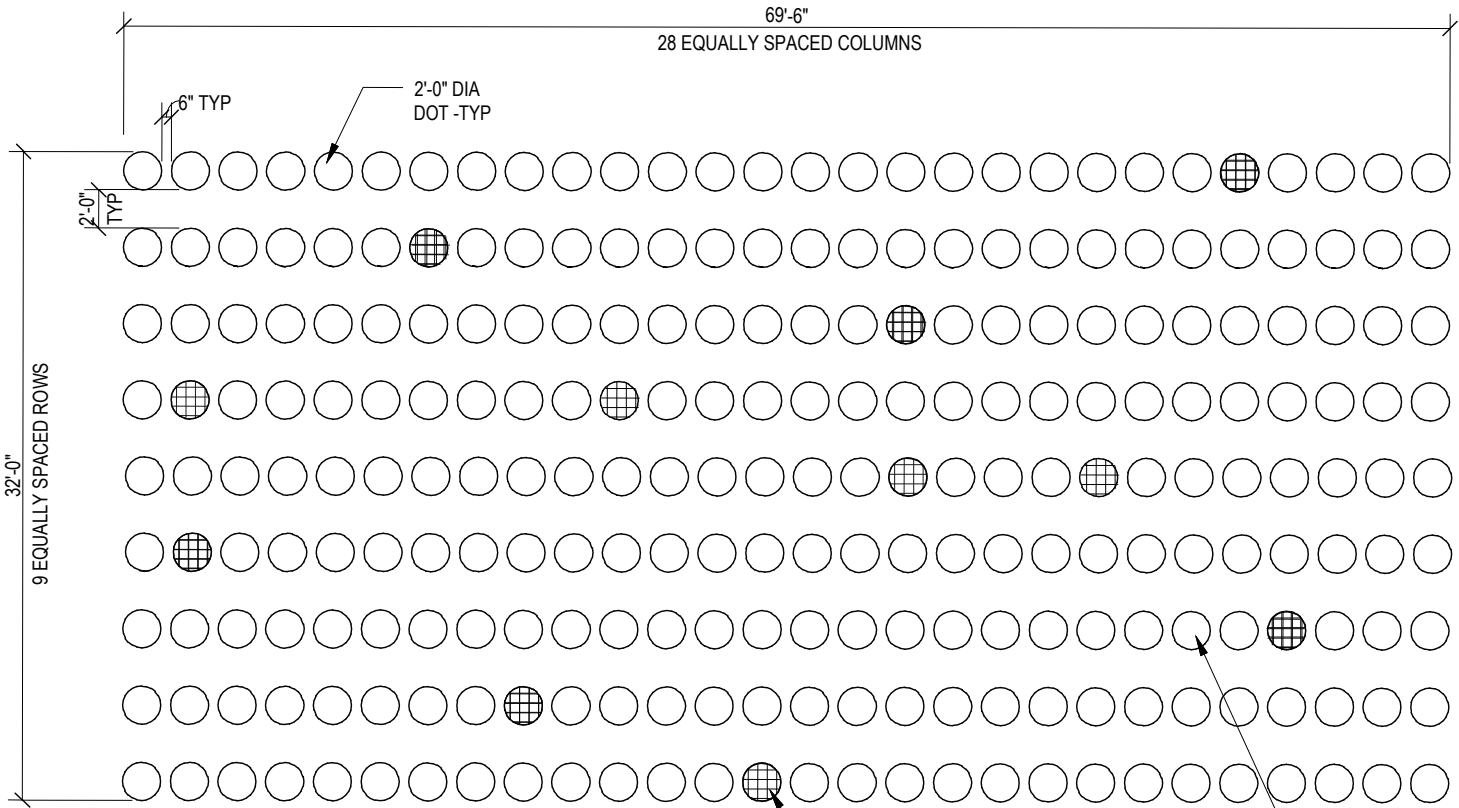


3 CROSSWALK PLAN

RE-2 SCALE: 1/8" = 1'-0"

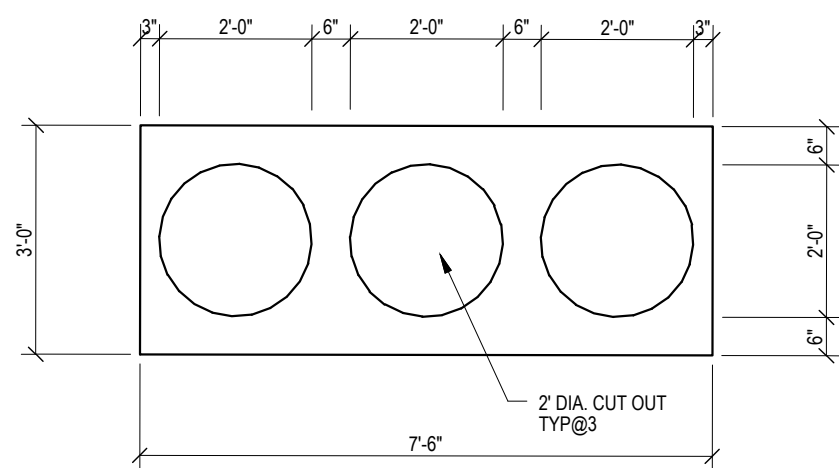

4 DOT TEMPLATE

RE-2 SCALE: 1/2" = 1'-0"

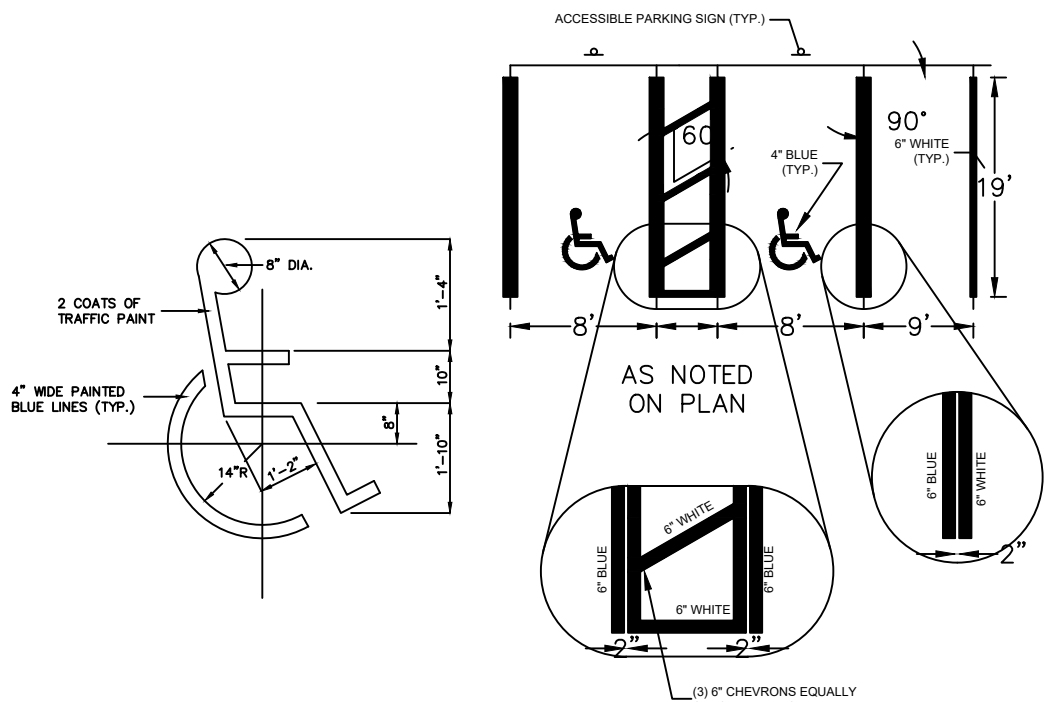


ACCESSIBLE PARKING STRIPING


N.T.S.

02.105.R02

07

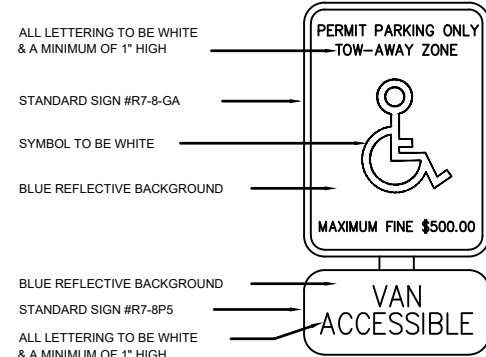

- ALL SIGNS TO BE 0.007" THICK ALUMINUM
- ALL SIGNS SHALL CONFORM WITH ALL CURRENT (F.D.A., FEDERAL, STATE AND LOCAL CODES AND REGULATIONS)
- PLACE "VAN ACCESSIBLE" SIGN IN FRONT OF VAN ACCESSIBLE SPACES ONLY

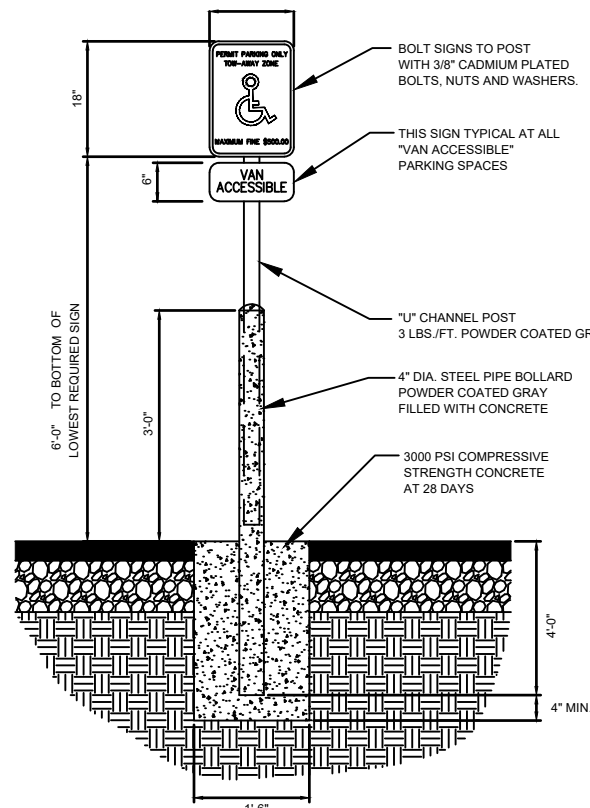


ACCESSIBLE PARKING SIGN

N.T.S.

02.105.R02

08

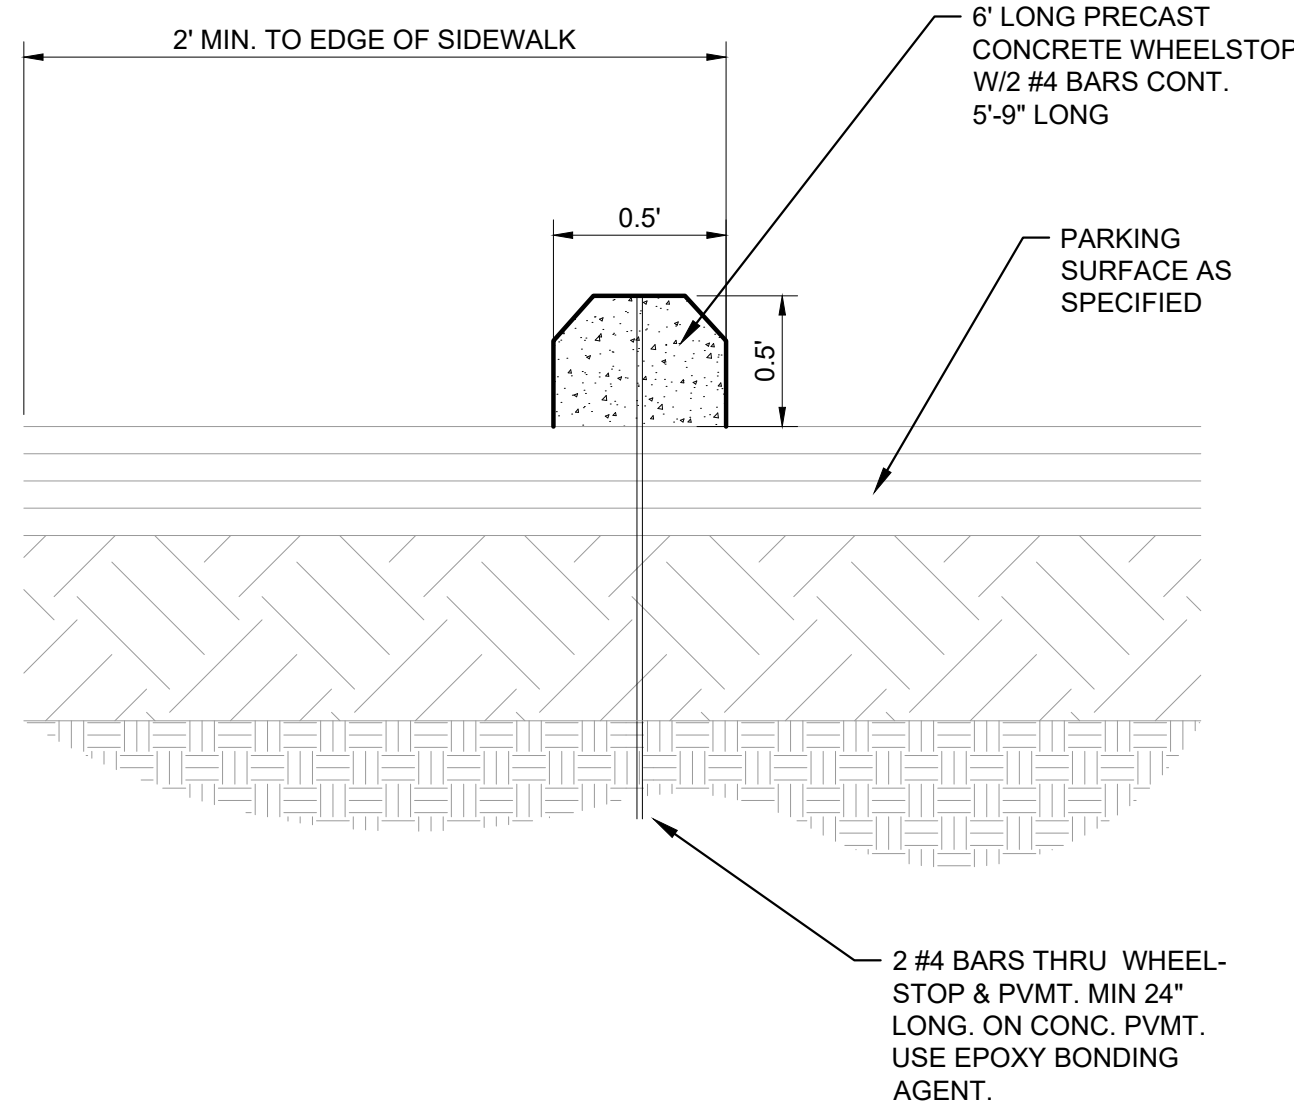

CONCRETE CURB STOP

N.T.S.

09

NO.	REVISIONS	DATE	BY
1			
2			
3			
4			
5			
6			
7			

Kimley»Horn

© 2024 KIMLEY-HORN AND ASSOCIATES, INC.
271 WAVERLEY OAKS ROAD, SUITE 302, WALTHAM, MA 02452
PHONE: 781-328-0676
WWW.KIMLEY-HORN.COM




KHA PROJECT	DATE	SCALE	DESIGNED BY	DRAWN BY	CHECKED BY
110400017	05/18/2026	AS SHOWN	KLS	KLS	JSA

SITE DETAILS

TARGET SOMERVILLE
EXPANSION REMODEL
PREPARED FOR
TARGET CORPORATION

SOMERVILLE MASSACHUSETTS

SHEET NUMBER
C-351

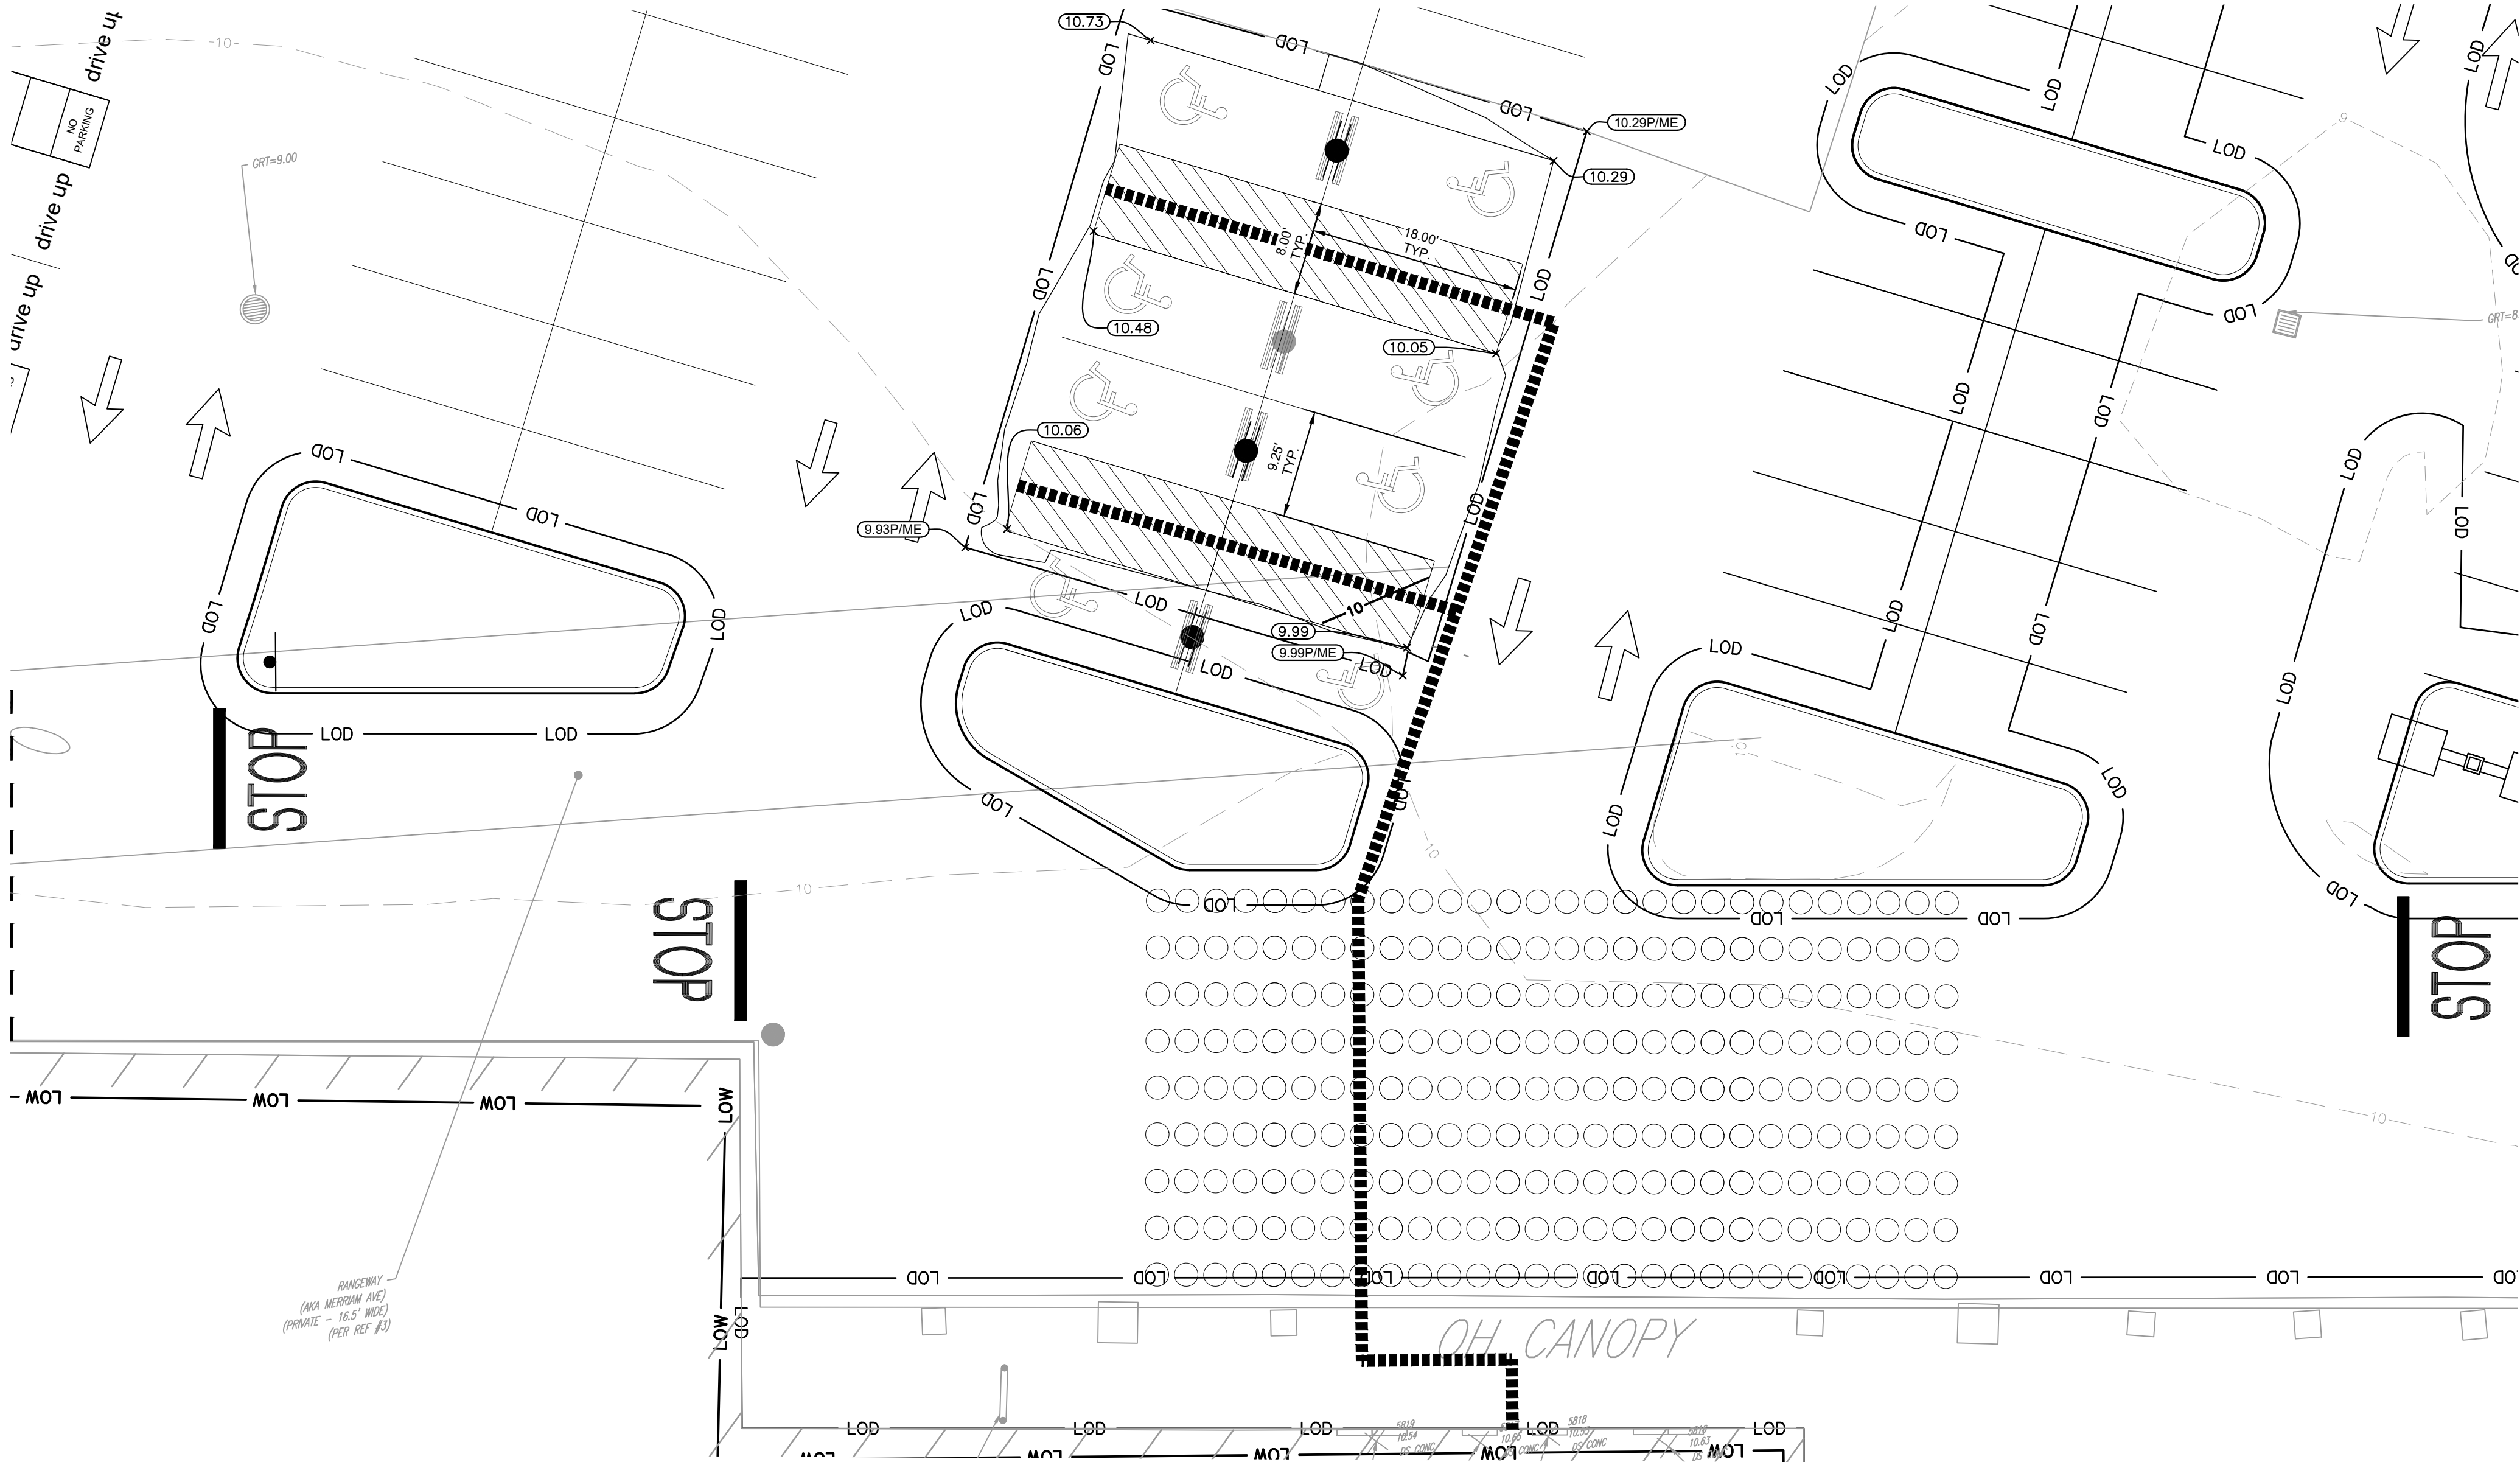

LEGEND	
---	EXISTING CONTOUR
---	PROPOSED CONTOUR
---	PROPOSED SLOPE
---	PROPOSED ELEVATION
---	ADA PATH OF TRAVEL

GRADING NOTES

1. MAXIMUM SLOPE IN ACCESSIBLE PARKING SPACES SHALL NOT EXCEED 2.0% IN ALL DIRECTIONS.
2. ALL PROPOSED SIDEWALKS AROUND THE BUILDING AND ALONG THE PROPERTY FRONTAGES SHALL HAVE A MAXIMUM 2% CROSS SLOPE AND 5% LONG SLOPE.
3. ALL MATERIALS AND CONSTRUCTION SHALL CONFORM WITH CITY OF SOMERVILLE AND STATE CODES.
4. NO EARTHEN SLOPE SHALL BE GREATER THAN 3:1, UNLESS OTHERWISE NOTED.
5. CONTRACTOR TO VERIFY ALL EXISTING TOPOGRAPHY AND STRUCTURES ON THE SITE AND IMMEDIATELY NOTIFY THE ENGINEER OF ANY DISCREPANCIES PRIOR TO STARTING WORK.
6. CONTRACTOR SHALL PROVIDE A FINISH PAVEMENT SURFACE FREE OF LOW SPOTS AND PONDING AREAS. CRITICAL AREAS INCLUDE BUILDING ENTRANCE AND LOADING AREAS ADJACENT TO THE BUILDING.
7. ALL ELEVATIONS SHOWN DEPICT FINISHED GRADE UNLESS OTHERWISE NOTED. GENERAL CONTRACTOR TO COORDINATE WITH EXCAVATION, LANDSCAPE AND PAVING SUBCONTRACTORS REGARDING TOPSOIL THICKNESS FOR LANDSCAPE AREAS AND PAVEMENT SECTION THICKNESS FOR PAVED AREAS TO PROPERLY ENSURE ADEQUATE CUT TO ESTABLISH SUBGRADE ELEVATIONS.

SURVEY NOTE:
EXISTING TOPOGRAPHICAL INFORMATION IS BASED ON A BOUNDARY AND TOPO SURVEY OBTAINED ON 12/02/2025 BY CONTROL POINT ASSOCIATES, INC., 352 TURNPIKE ROAD, SOUTHBOROUGH, MA 01772, PHONE: (508) 948-3000. CONTRACTOR SHALL BE RESPONSIBLE FOR VERIFYING ALL EXISTING INFORMATION, DEPICTED OR NOT, PRIOR TO CONSTRUCTION AND REPORT POTENTIAL CONFLICTS TO OWNER AND ENGINEER.



TARGET SOMERVILLE
EXPANSION REMODEL
PREPARED FOR
TARGET CORPORATION

SOMERVILLE
MASSACHUSETTS

SHEET NUMBER
C-400

Kimley»Horn

© 2024 KIMLEY-HORN AND ASSOCIATES, INC.
271 WAVERLEY OAKS ROAD, SUITE 302, WALTHAM, MA 02452
PHONE: 781-328-0676
WWW.KIMLEY-HORN.COM

COMMONWEALTH OF MASSACHUSETTS
JESSE SETH ANDERSON
No. 59764
PROFESSIONAL ENGINEER

KHA PROJECT
110400017

DATE
05/18/2026

SCALE
AS SHOWN


DESIGNED BY
KLS

DRAWN BY
KLS

CHECKED BY
JSA

REVISIONS


No.	DATE	BY
1		
2		
3		
4		
5		
6		
7		

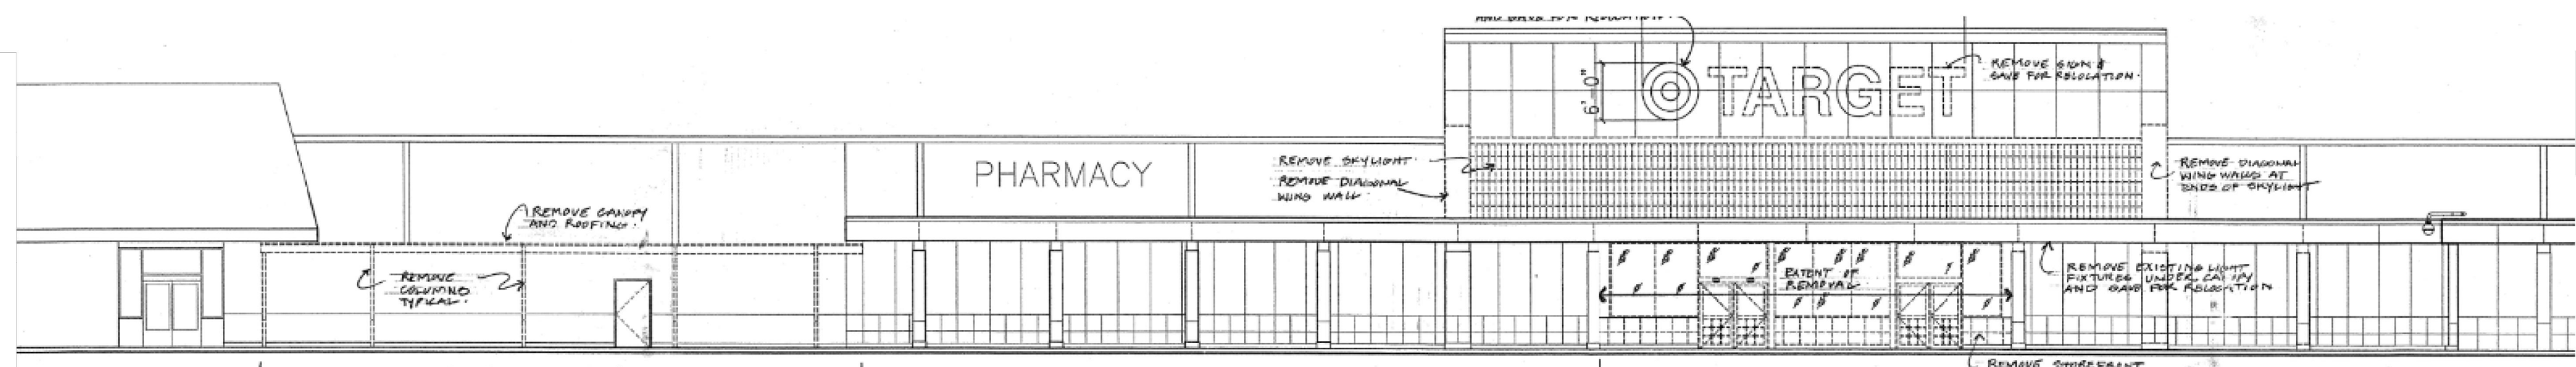


Front Elevation

T1441 Somerville, MA Expansion


Existing Elevations

 SHEET NUMBER C-450		TARGET SOMERVILLE EXPANSION REMODEL PREPARED FOR TARGET CORPORATION		SOMERVILLE MASSACHUSETTS		ELEVATIONS		KHA PROJECT 110400017 DATE 05/18/2026 SCALE AS SHOWN DESIGNED BY KLS DRAWN BY KLS CHECKED BY JSA		 <i>Jesse Seth Anderson</i> Jesse Seth Anderson is a Senior Design Engineer with over 15 years of experience in the field of civil engineering.		Kimley»»Horn © 2024 KIMLEY-HORN AND ASSOCIATES, INC. 271 WAVERLEY OAKS ROAD, SUITE 302, WALTHAM, MA 02452 PHONE: 781-328-0676 WWW.KIMLEY-HORN.COM		BY DATE		No. REVISIONS	
------------------------------	--	--	--	-----------------------------	--	------------	--	---	--	--	--	--	--	------------	--	------------------	--

Plotted By: Stacy, Katie Sheet Set: TARGET SOMERVILLE Layout: C-451 May 18, 2026 01:25:48pm KUBOS CIMBOS Projects\110400017\Target-Somerville\CAD\PlanSheets\C-250 EROSION AND SEDIMENT CONTROL DETAILS.dwg
This document, together with the concepts and designs presented herein, is intended only for the specific purpose and client for which it was prepared. Reuse of and improper reliance on this document without written authorization and adaptation by Kimley-Horn and Associates, Inc. shall be without liability to Kimley-Horn and Associates, Inc.

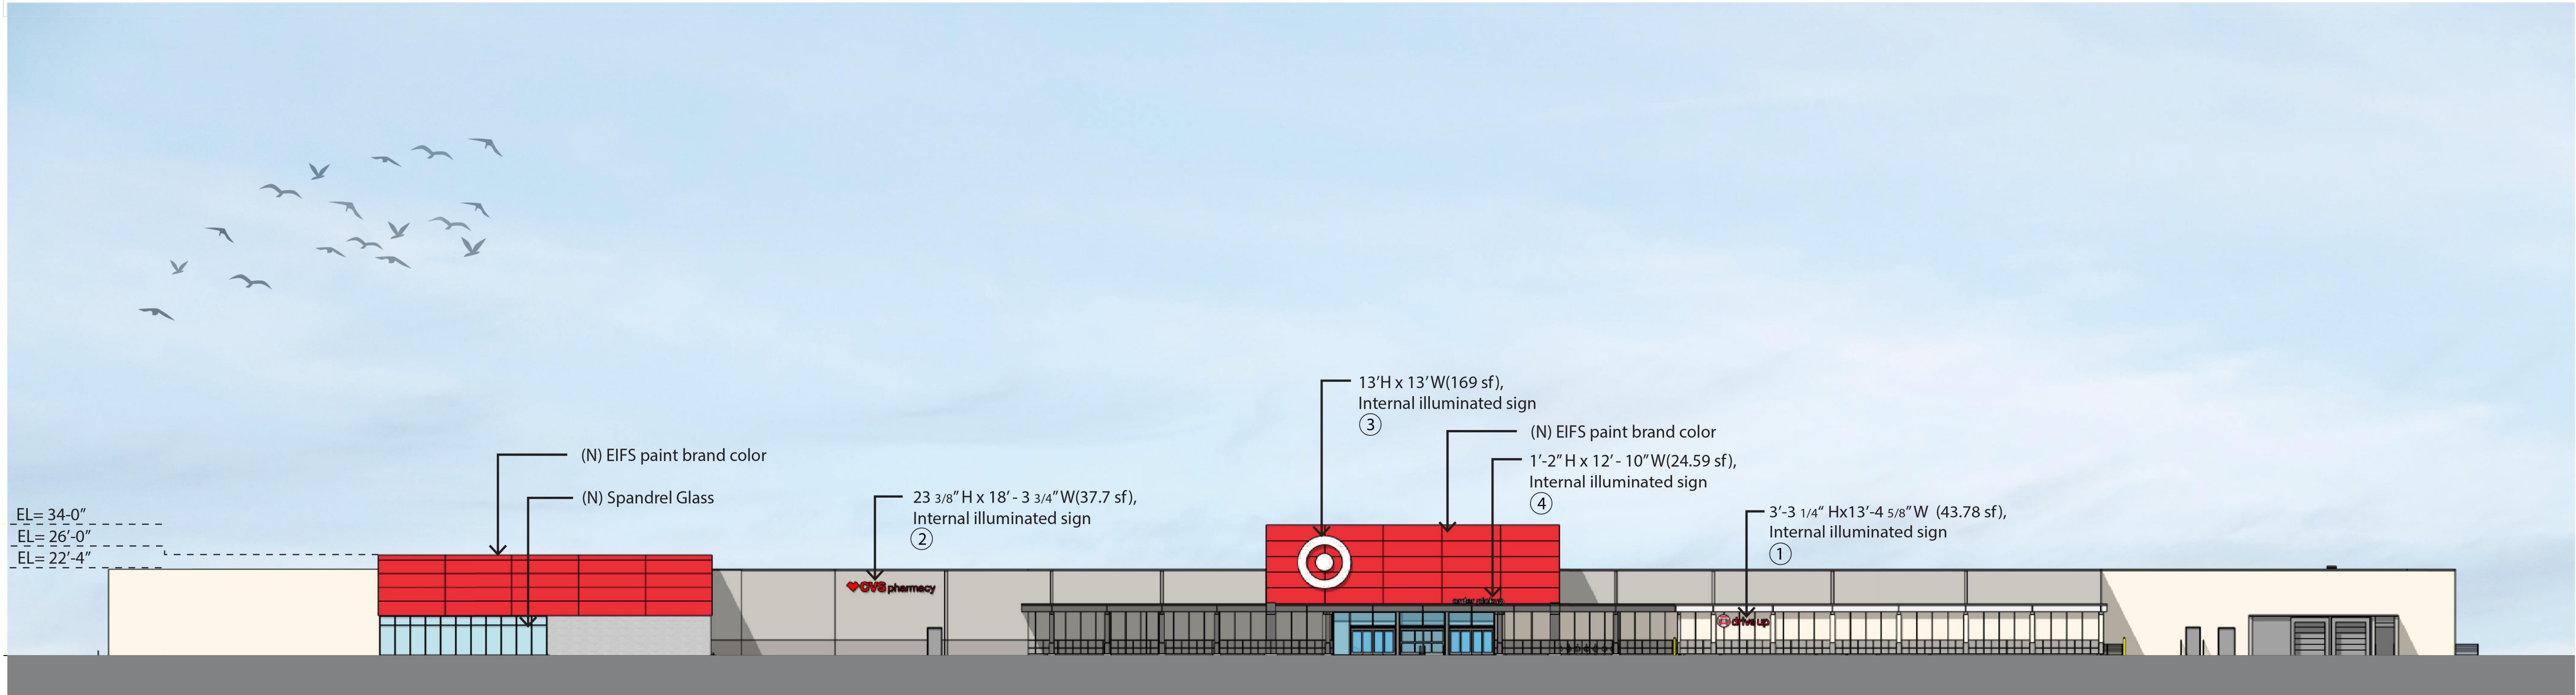

Front Elevation

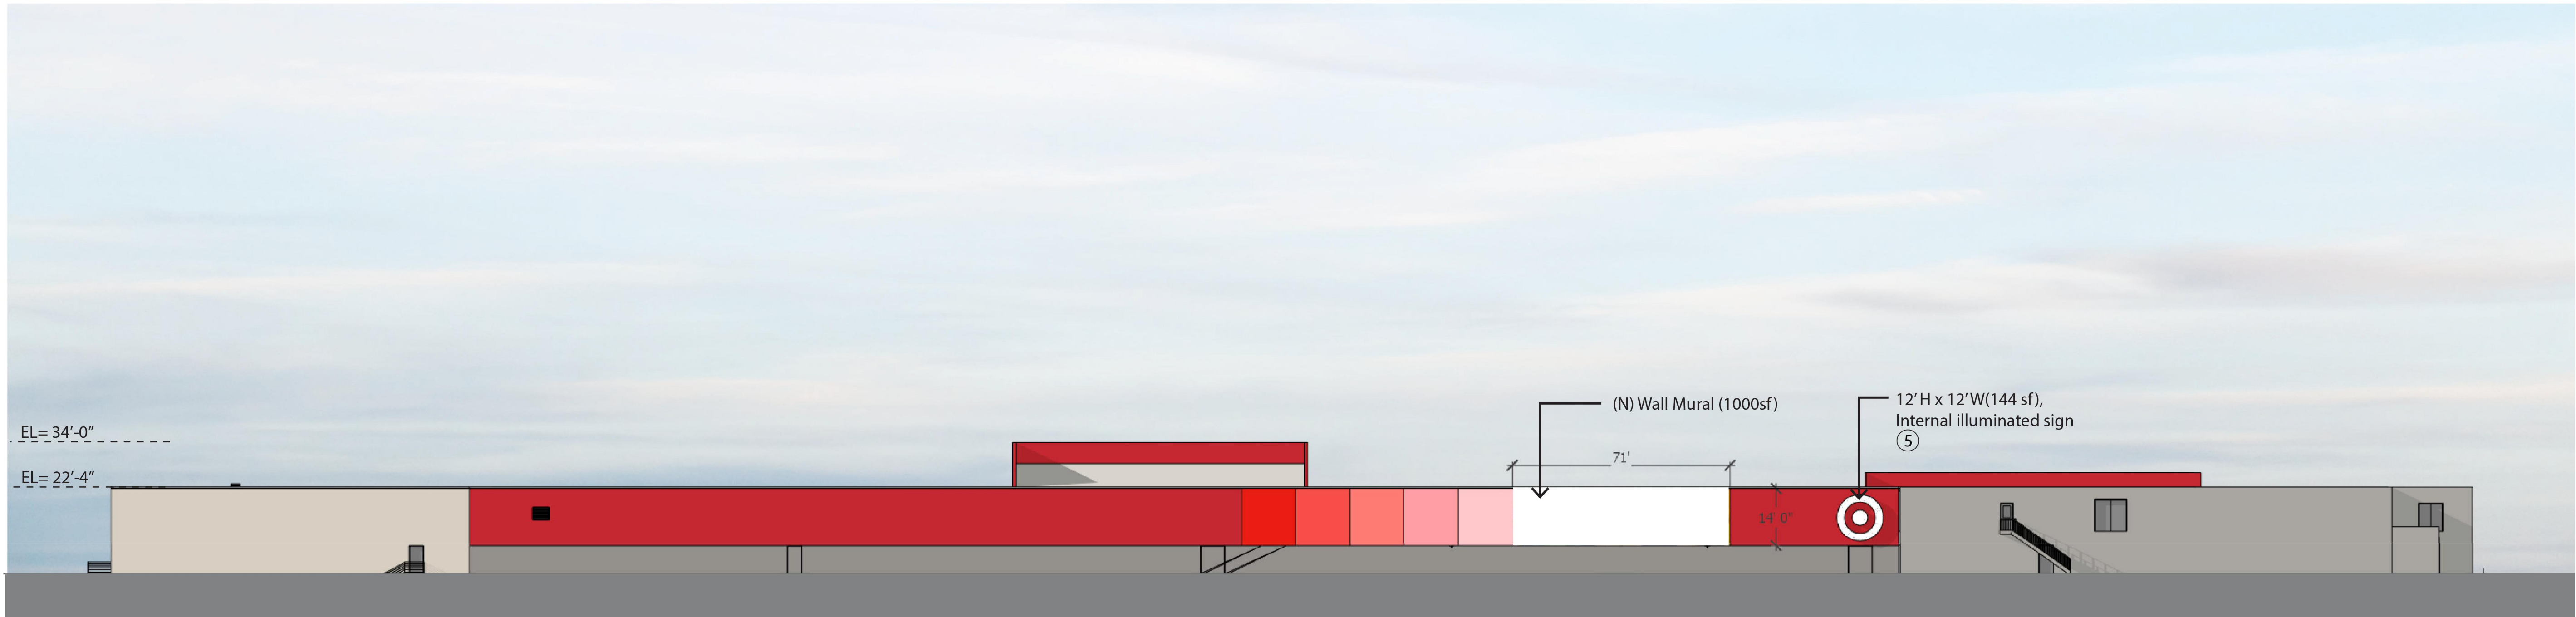

Rear Elevation

SIGN AREAS
SIGN 1: 43.78sf
SIGN 2: 37.7sf
SIGN 3: 169 sf
SIGN 4: 24.59 sf
SIGN 5: 144 sf
TOTAL: 419.07 sf

MURAL: 1000 sf

Proposed Elevations
05.14.2026

T1441 Somerville, MA
Expansion

KHA PROJECT 110400017		DATE 05/18/2026		SCALE AS SHOWN		DESIGNED BY KLS		DRAWN BY KLS		CHECKED BY JSA	
TARGET SOMERVILLE EXPANSION REMODEL PREPARED FOR TARGET CORPORATION		SOMERVILLE		MASSACHUSETTS		SHEET NUMBER C-451		REVISIONS		BY DATE	
Kimley»Horn		© 2024 KIMLEY-HORN AND ASSOCIATES, INC. 271 WAVERLEY OAKS ROAD, SUITE 302, WALTHAM, MA 02452 PHONE: 781-328-0676 WWW.KIMLEY-HORN.COM		JESSE SETH ANDERSON No. 59764 PROFESSIONAL ENGINEER		ELEVATIONS		No.		DATE	


Plotted By: Stacy, Katie Sheet Set: TARGET SOMERVILLE Layout: C-452 May 18, 2026 01:25:54pm K:\BOS_CUMBOS Projects\110400017\Target-Somerville\CAD\PlanSheets\C-250 EROSION AND SEDIMENT CONTROL DETAILS.dwg
This document, together with the concepts and designs presented herein, is an instrument of service, is intended only for the specific purpose and client for which it was prepared. Reuse of and improper reliance on this document without written authorization and adaptation by Kimley-Horn and Associates, Inc. shall be without liability to Kimley-Horn and Associates, Inc.

T1441 Somerville, MA
Expansion

Proposed Elevations
05.14.2026

Right Elevation

Left Elevation

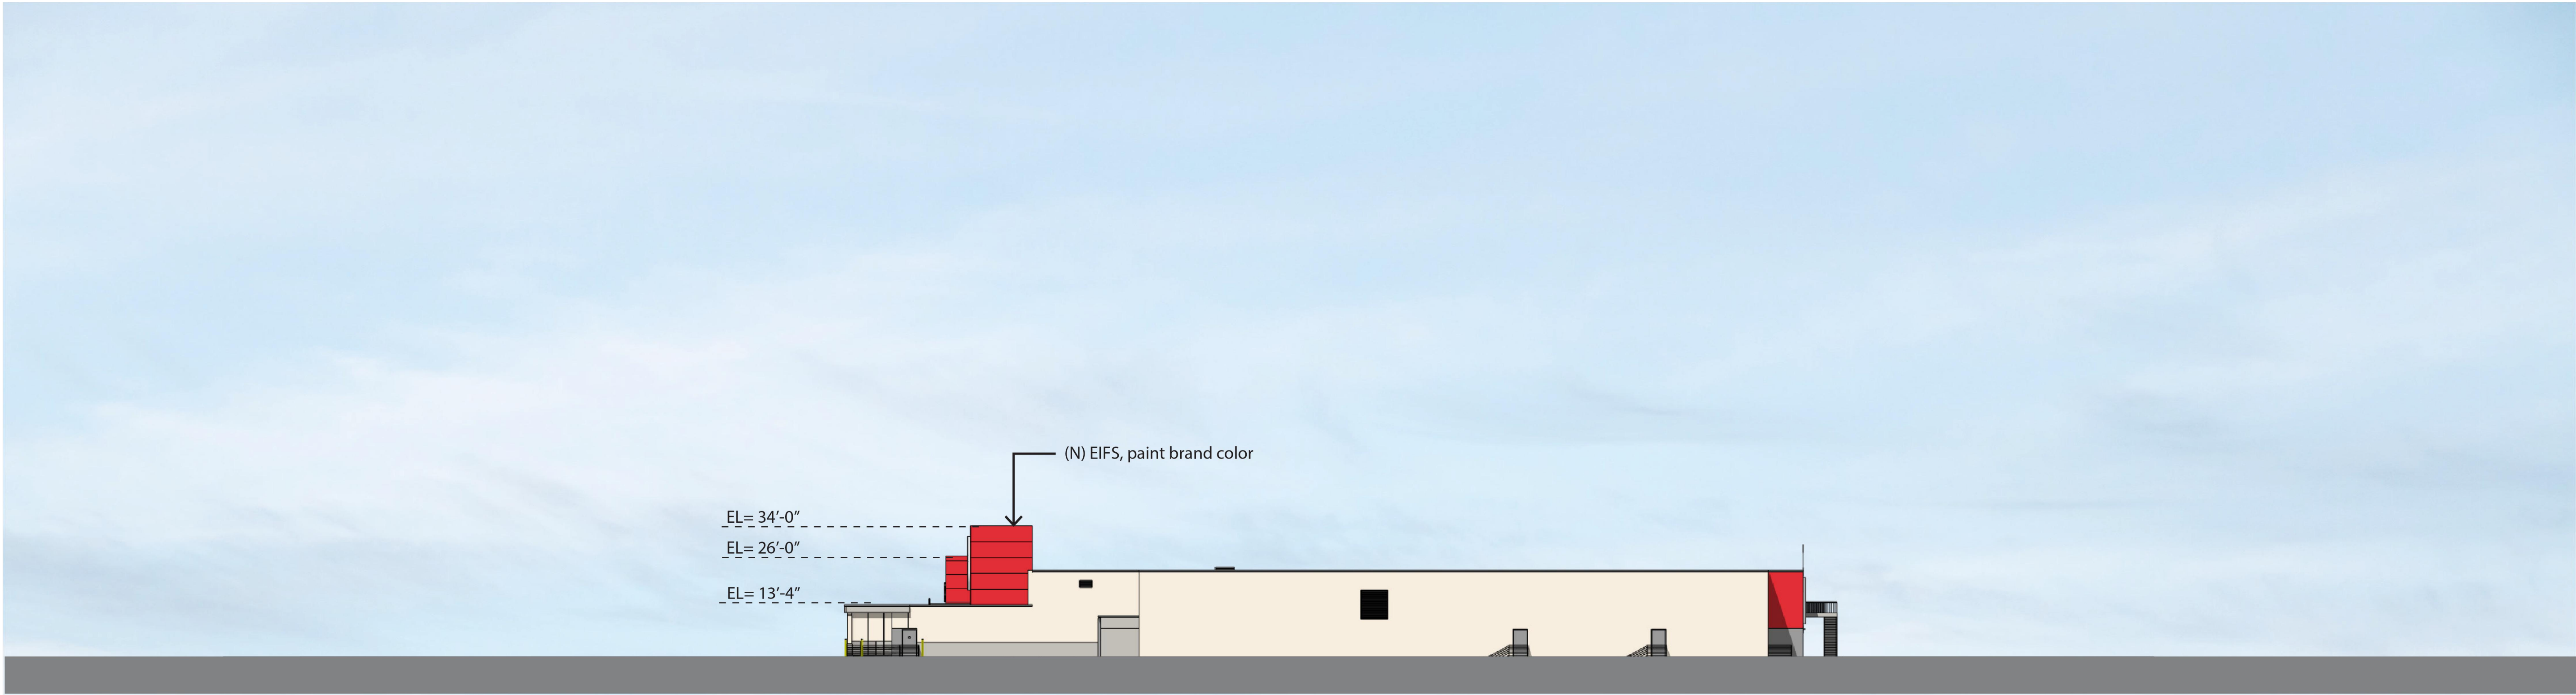


KHA PROJECT 110400017		DATE 05/18/2026		SCALE AS SHOWN		DESIGNED BY KLS		DRAWN BY KLS		CHECKED BY JSA	
Kimley»Horn © 2024 KIMLEY-HORN AND ASSOCIATES, INC. 271 WAVERLEY OAKS ROAD, SUITE 302, WALTHAM, MA 02452 PHONE: 781-328-0676 WWW.KIMLEY-HORN.COM											
COMMONWEALTH OF MASSACHUSETTS JESSE SETH ANDERSON No. 59764 PROFESSIONAL ENGINEER Digitally signed by Jesse, Seth Anderson v. 1.0 Date: 2026.05.18 14:08:32 -0400											
ELEVATIONS TARGET SOMERVILLE EXPANSION REMODEL PREPARED FOR TARGET CORPORATION SOMERVILLE MASSACHUSETTS											
SHEET NUMBER C-452 REVISIONS DATE											


Plotted By: Stacy, Katie Sheet Set: TARGET SOMERVILLE Layout: C-550 May 18, 2026 01:25:59pm K:\BOS_CUMBOS Projects\110400017\Target-Somerville\CAD\PlanSheets\C-250 EROSION AND SEDIMENT CONTROL DETAILS.dwg
This document, together with the concepts and designs presented herein, is an instrument of service, as an instrument of service, is intended only for the specific purpose and client for which it was prepared. Reuse of and improper reliance on this document without written authorization and adaptation by Kimley-Horn and Associates, Inc. shall be without liability to Kimley-Horn and Associates, Inc.

T1441 Somerville, MA
Expansion

Signage
05.14
.2026

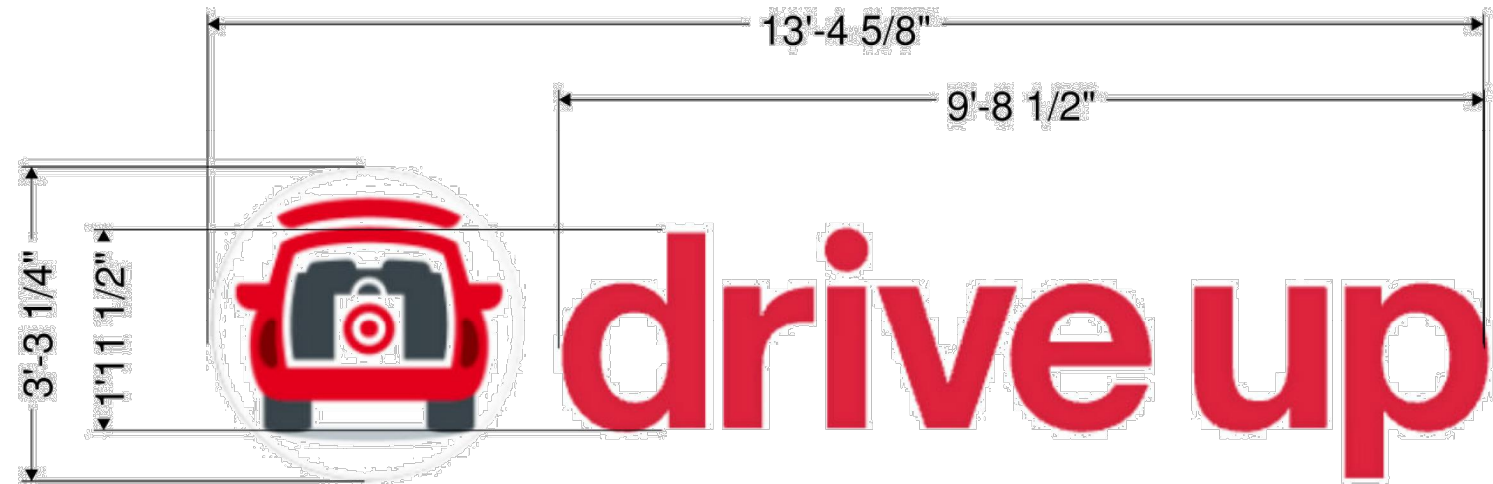


1	SIGN TYPE	SQ. FT (1 BOX)
	DriveUp	43.78sf

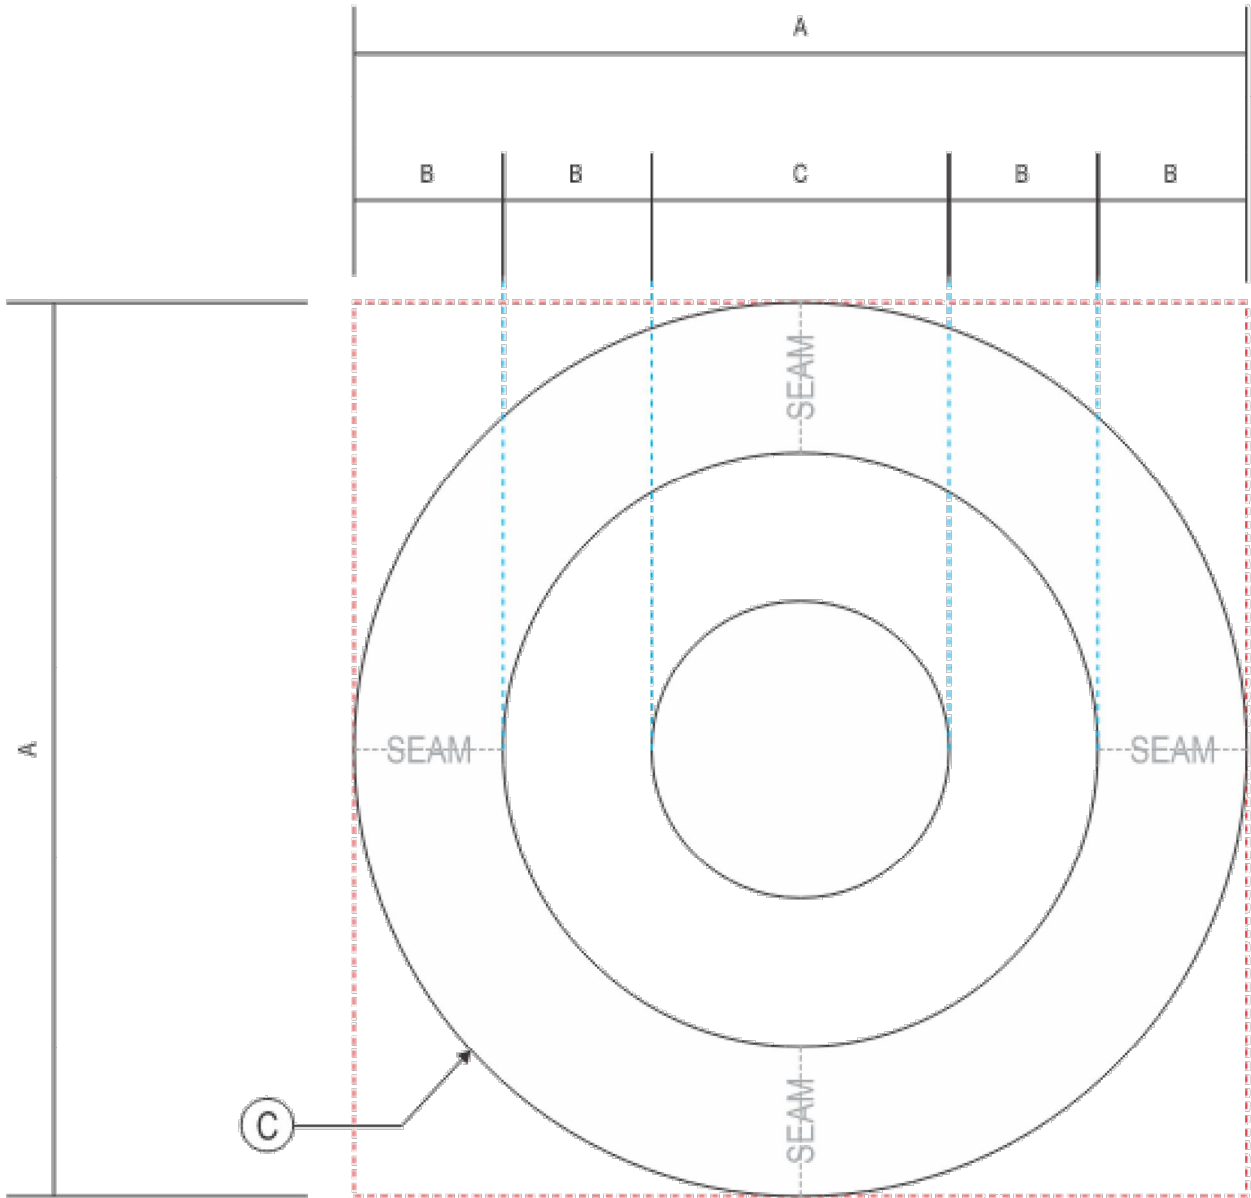


3	SIGN TYPE	A	B	C	LOGO RETAINER	SQ. FT.
	LL156	13'-0"	2'-2"	4'-4"	1 1/2"	169

5	SIGN TYPE	A	B	C	LOGO RETAINER	SQ. FT.
	LL144	12'-0"	2'-0"	4'-0"	1 1/2"	144

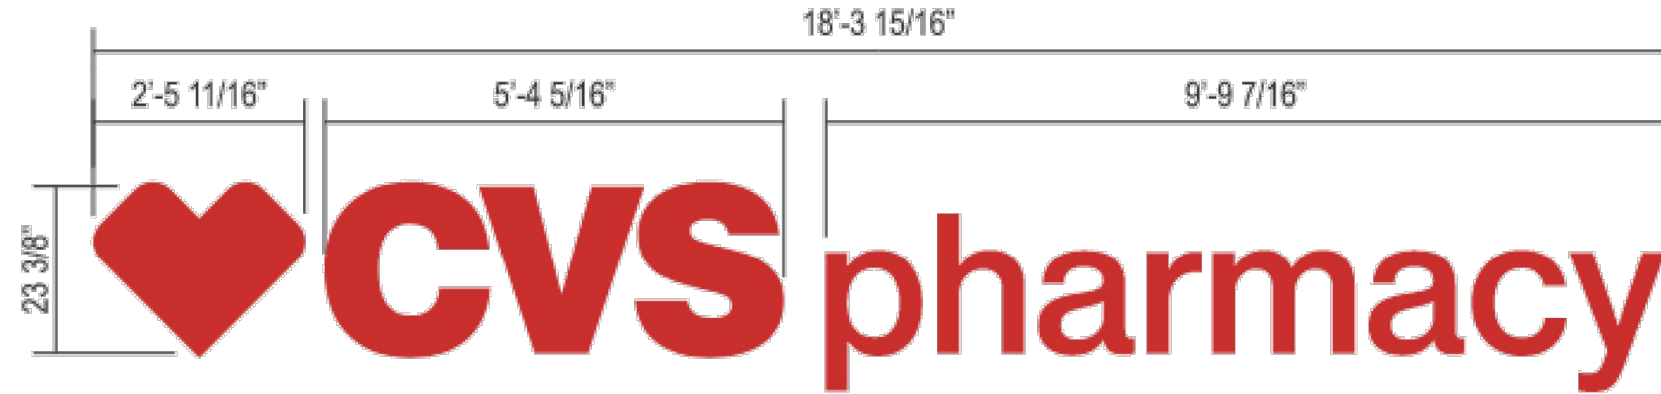

2	SIGN TYPE	SQ. FT (1 BOX)
	IL-24-CL	37.7sf

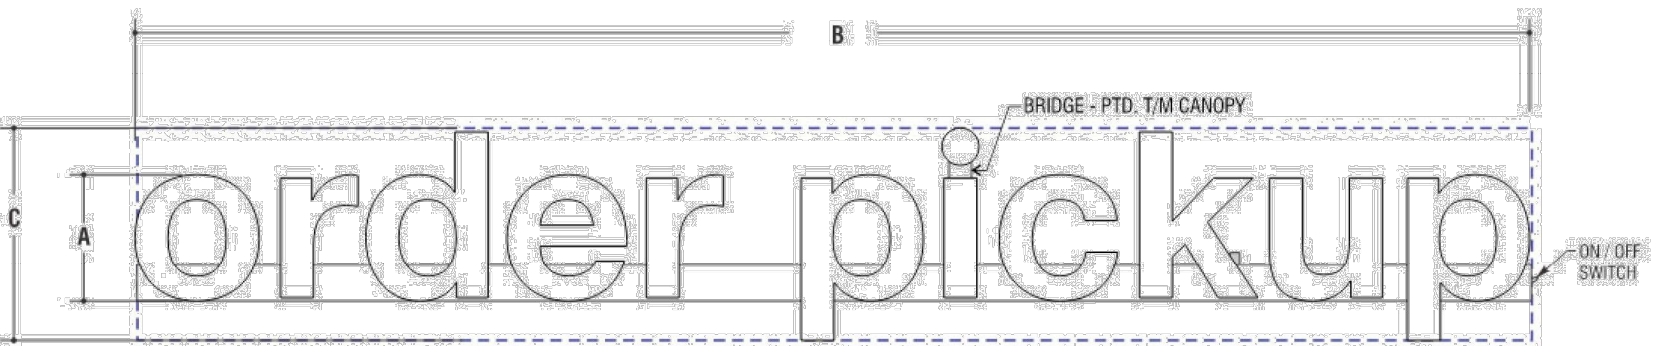

4	SIGN TYPE	A	B	C	AMPS CIRCUITS	SQ.FT.
	OPU14-WIRE-W	1'-2"	12'-10"	1'-11"		24.59

TARGET SOMERVILLE
EXPANSION REMODEL
PREPARED FOR
TARGET CORPORATION

SOMERVILLE
MASSACHUSETTS

SHEET NUMBER
C-550

SIGNAGE DETAILS

KHA PROJECT
110400017

DATE
05/18/2026

SCALE
AS SHOWN

DESIGNED BY
KLS

DRAWN BY
KLS

CHECKED BY
JSA

JESSE SETH
ANDERSON
No. 59764

PROFESSIONAL ENGINEER

Kimley»Horn

© 2024 KIMLEY-HORN AND ASSOCIATES, INC.
271 WAVERLEY OAKS ROAD, SUITE 302, WALTHAM, MA 02452
PHONE: 781-328-0676
WWW.KIMLEY-HORN.COM

REVISIONS

No.

DATE

BY

Plotted By: Stacy, Katie Sheet Set: TARGET SOMERVILLE Layout: C-551 May 18, 2026 01:28:03pm K:\BOS_CUMBOS Projects\110400017\Target-Somerville\CAD\PlanSheets\C-250 EROSION AND SEDIMENT CONTROL DETAILS.dwg
This document, together with the concepts and designs presented herein, as an instrument of service, is intended only for the specific purpose and client for which it was prepared. Reuse of and improper reliance on this document without written authorization and adaptation by Kimley-Horn and Associates, Inc. shall be without liability to Kimley-Horn and Associates, Inc.

T1441 Somerville, MA
Expansion

Materials
05.14.2026



C-205
Benjamin Moore BM#HC-172
Revere Pewter



C-218
Sherwin Williams SW# 7018
Dovetail



C-204
Sherwin Williams SW# 7019
Gauntlet Gray




C-217
Sherwin Williams SW# 7020
Black Fox




C1-Brand Color
PPG

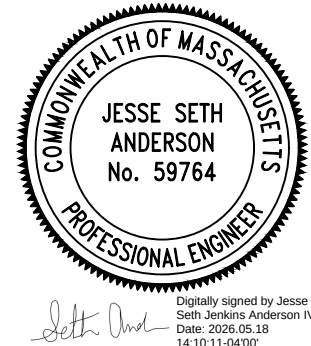

SHEET NUMBER C-551	TARGET SOMERVILLE EXPANSION REMODEL PREPARED FOR TARGET CORPORATION SOMERVILLE MASSACHUSETTS		 © 2024 KIMLEY-HORN AND ASSOCIATES, INC. 271 WAVERLEY OAKS ROAD, SUITE 302, WALTHAM, MA 02452 PHONE: 781-328-0676 WWW.KIMLEY-HORN.COM	7	6	5	4	3	2	1	No.		
			REVISIONS		BY								

Plotted By: Stacy, Katie Sheet Set: TARGET SOMERVILLE Layout: L-100 May 18, 2028 01:31:45pm K:\BOS_Civil\BOS Projects\110400017-Target-Somerville\CAD\PlanSheets\L-100 LANDSCAPE PLAN.dwg
This document, together with the concepts and designs presented herein, is intended only for the specific purpose and client for which it was prepared. Reuse of and improper reliance on this document without written authorization and adaptation by Kimley-Horn and Associates, Inc. shall be without liability to Kimley-Horn and Associates, Inc.

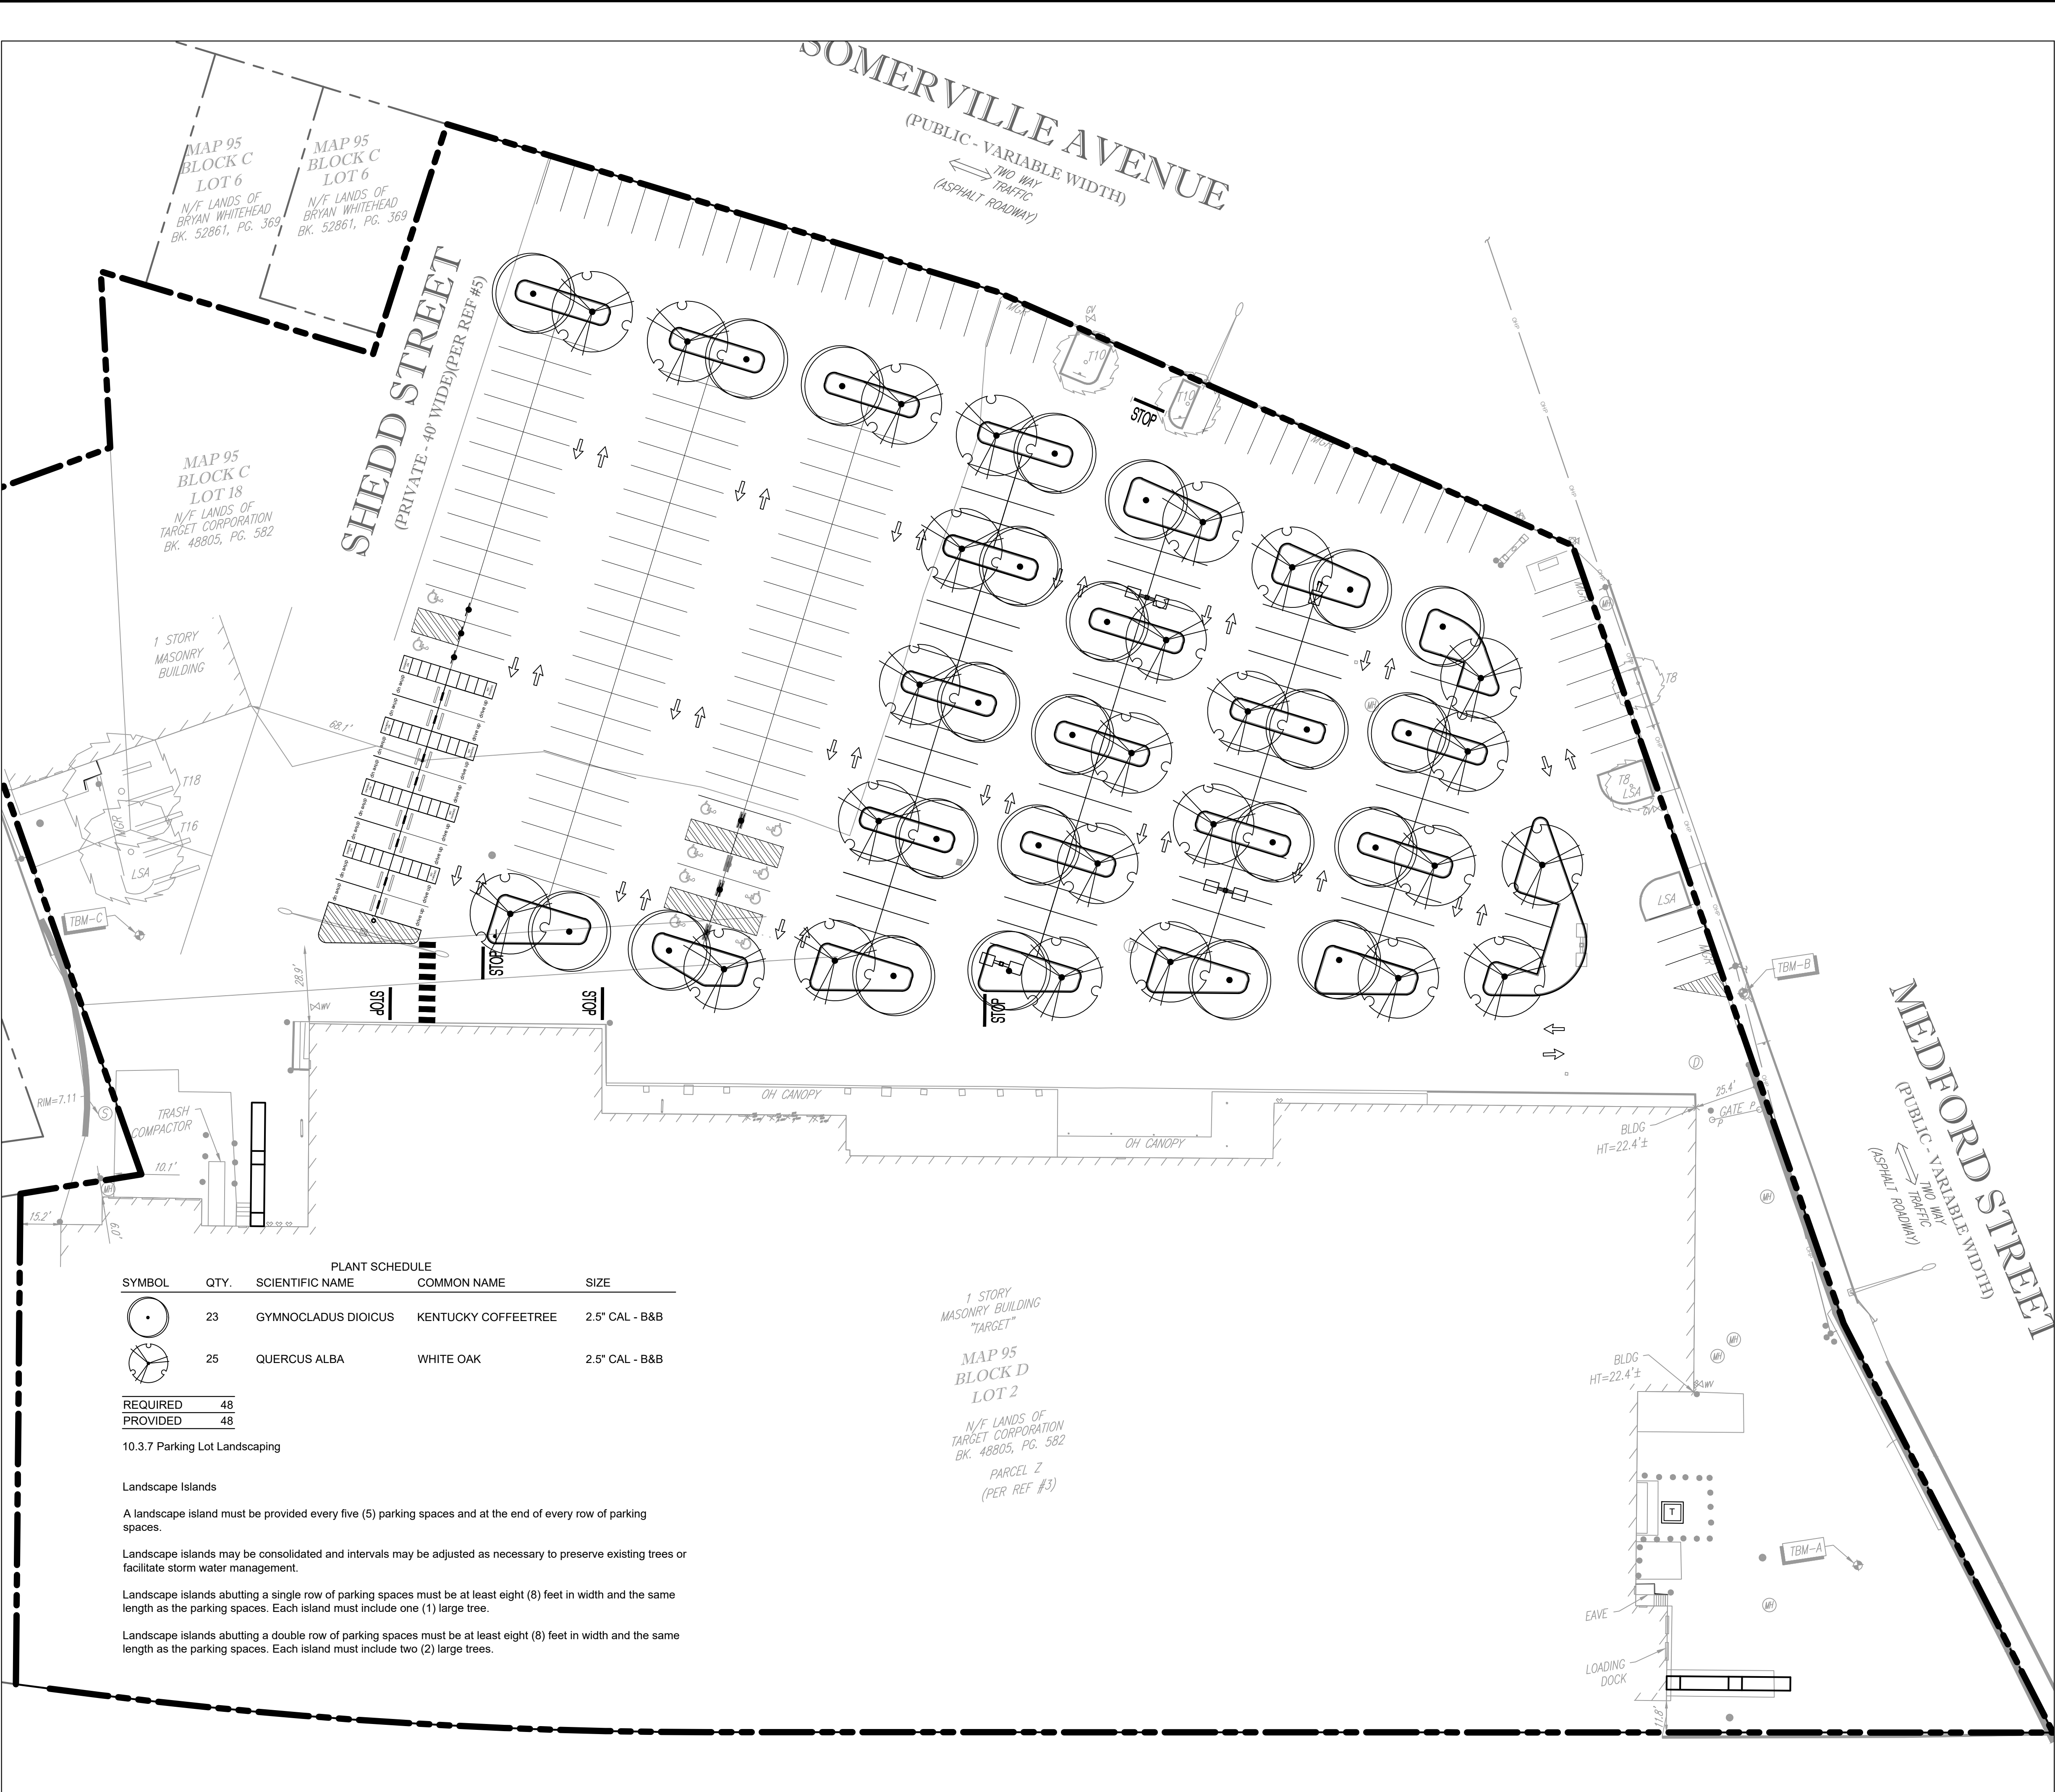

PLANT SCHEDULE				
SYMBOL	QTY.	SCIENTIFIC NAME	COMMON NAME	SIZE
	23	GYMNOCLADUS DIOICUS	KENTUCKY COFFEETREE	2.5" CAL - B&B
	25	QUERCUS ALBA	WHITE OAK	2.5" CAL - B&B
REQUIRED	48			
PROVIDED	48			

10.3.7 Parking Lot Landscaping


Landscape Islands

A landscape island must be provided every five (5) parking spaces and at the end of every row of parking spaces.

Landscape islands may be consolidated and intervals may be adjusted as necessary to preserve existing trees or facilitate storm water management.

Landscape islands abutting a single row of parking spaces must be at least eight (8) feet in width and the same length as the parking spaces. Each island must include one (1) large tree.

Landscape islands abutting a double row of parking spaces must be at least eight (8) feet in width and the same length as the parking spaces. Each island must include two (2) large trees.

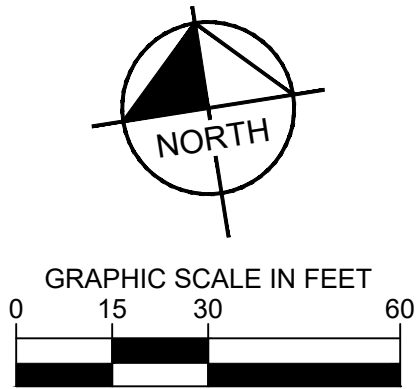

SURVEY NOTE:
EXISTING TOPOGRAPHICAL INFORMATION IS BASED ON A BOUNDARY AND TOPO SURVEY OBTAINED ON 12/02/2025 BY CONTROL POINT ASSOCIATES, INC., 352 TURNPIKE ROAD, SOUTHBOROUGH, MA 01772, PHONE: (508) 948-3000. CONTRACTOR SHALL BE RESPONSIBLE FOR VERIFYING ALL EXISTING INFORMATION, DEPICTED OR NOT, PRIOR TO CONSTRUCTION AND REPORT POTENTIAL CONFLICTS TO OWNER AND ENGINEER.



TARGET SOMERVILLE
EXPANSION REMODEL
PREPARED FOR
TARGET CORPORATION

SOMERVILLE
MASSACHUSETTS

SHEET NUMBER
L-100

LANDSCAPE PLAN

KHA PROJECT
110400017
DATE
05/18/2026
SCALE AS SHOWN
DESIGNED BY KLS
DRAWN BY KLS
CHECKED BY JSA

Kimley»Horn

© 2024 KIMLEY-HORN AND ASSOCIATES, INC.
271 WAVERLEY OAKS ROAD, SUITE 302, WALTHAM, MA 02452
PHONE: 781-328-0876
WWW.KIMLEY-HORN.COM

MASSACHUSETTS
REGISTERED LANDSCAPE ARCHITECT
NO. 4042
KIMLEY-HORN

REVISIONS

BY
DATE

