

Addendum No. 1 to IFB 27-17



CITY OF SOMERVILLE, MASSACHUSETTS
Department of Procurement and Contracting Services
JAKE WILSON
MAYOR

To: Bidders of IFB 27-17 East Somerville Community School Façade Stabilization

From: Thupten Chukhatsang, Senior Procurement Manager

Date: 10/5/2026

Re: Questions and Responses

Appendix A: Attachments

- 1) Revised FSB Joint Sealant form incorporating the line item for 500 lf of backer rod.
- 2) Stone shop drawings as requested in the RFI.

Addendum No. 1 to IFB 27-17

**** Failure to acknowledge this addendum may result in bid disqualification.****

NAME OF COMPANY / INDIVIDUAL: _____

ADDRESS: _____

CITY/STATE/ZIP: _____

TELEPHONE/FAX/EMAIL: _____

SIGNATURE OF AUTHORIZED INDIVIDUAL: _____

ACKNOWLEDGEMENT OF ADDENDA:

Addendum #1 _____ **#2** _____ **#3** _____ **#4** _____

Addendum No. 1 to IFB 27-17

Revised Filed Sub Bid Form

Please replace the existing FSB Joint Sealant Form with the revised FSB Joint Sealant Form in *Appendix A: Attachments*. The revised FSB Joint Sealant Form incorporates the line item for 500 lf of backer rod.

Questions and Responses:

1. Is the Contractor permitted to submit follow-up questions after the Addendum has been issued?
ANS: We would prefer not receiving more questions after the addendum. We expect all questions to be asked during the pre-bid site visit and in writing prior to the questions deadline so that we can keep the procurement schedule moving as time is always of the essence for such projects.
2. Please confirm that no warranty obligation on behalf of the contractor shall extend for longer than 5 years.
ANS (SGH): Confirmed.
3. Please confirm that Article 15.3.1 applies only to defects arising out of workmanship warranty in the 2 years period. Additionally please confirm that maximum total warranty obligation including correction of defects and subsequent warranty will be limited to 4 years (2 + 2 years).
ANS: No extended warranty coverages apply beyond Article 15.2.
4. Please list any special project safety and operational requirements that the Contractor must incorporate into its bid to perform work in and around the entrances.
ANS (SGH): Awarded contractor will need to provide a logistics plan and draft schedule to be shared with the school to review temporary entry closures. Coordinate temporary door closures with the City and school operations when work occurs within the immediate vicinity of a door. Provide signage at doors to direct pedestrian traffic.
5. Please confirm that the payment and performance bond is limited to the duration of performance of work and warranty period is not to be included in P&P Bond.
ANS: Bonds are associated with the base contract scope and not the warranty period
6. If warranty period is to be covered under the P&P bond, please provide the number of years the contractor is expected to cover under P&P Bond.
ANS: Please see response to question #5
7. Please clarify how the contractors should address the damaged panels identified during the prebid.
ANS (SGH): Notify the Engineer. The Engineer will coordinate removal of damaged panels with the City.
8. Please provide the total linear footage of backer rod installation per face of the building required per Detail 3/S300.

Addendum No. 1 to IFB 27-17

ANS (SGH): Backer rod is not required at horizontal joints; the contractor shall adhere the sealant to the panel and the attachment angle as shown in Detail 2/S300. Backer rod may be required at some vertical joints; the existing plastic spacer between a majority of panels may be used in lieu of a backer rod. Refer to Addendum 1 of the Form for General Bid for a new line item describing an allowance for 500 lf of backer rod. The Contractor shall record the length of backer rod used throughout the project and bill the final unit quantity at the bid unit price.

9. Please confirm that weep vents are required at both bottom corners of each panel included in the project scope.
ANS (SGH): Confirmed, refer to Specifications for weep material.
10. Please identify the location of the laydown area on a plan for contractor's use.
ANS: Awarded contractor will need to provide a site logistics plan showing a proposed location for lay-down. Space is available in areas by the loading dock area but would require approval by city DPW management.
11. Please confirm whether electrical power will be made available for the Contractor's use during construction at no cost to the contractor.
ANS: Yes, electricity will be available for the awarded contractor, but contractor will needed to provide extension cords as needed
12. Please confirm whether water service will be made available for the Contractor's use during construction at no cost to the contractor.
ANS: Yes, water will be made available to the awarded contractor
13. Please confirm if the permit fee is waived for the project.
ANS: Yes, permits fees are waived for city projects
14. Please confirm whether the Contractor will be permitted to temporarily close one of the two main entrance doors at a time to facilitate completion of the Work.
ANS: Awarded contractor will need to provide a logistics plan and draft schedule to be shared with the school to review temporary entry closures
15. Please confirm that no joint is wider than 2".
ANS (SGH): Confirmed.
16. If the joint is wider than 2" how should the contractor proceed with pricing as sealant installation in wider joints may not provide the intended result and the warranty may be compromised.
ANS (SGH): Notify the Engineer.
17. Please provide the existing shop drawings for the Gridworx panel system.
ANS (SGH): Included in Appendix A.
18. Please provide the manufacturer for the steel washers in Detail 4/S300.
ANS (SGH): Sika Sarnaplates or approved equivalent.
19. Please provide the thickness of the steel washers in Detail 4/S300.
ANS (SGH): 26 gauge minimum.

Addendum No. 1 to IFB 27-17

Appendix A: Attachments

- 1) Revised FSB Joint Sealant Form incorporating the line item for 500 lf of backer rod.**

ADDENDUM 1

FORM FOR FILED SUB-BID

Division 7 – Joint Sealants

CITY OF SOMERVILLE

IFB 27-17

PHASE 1: TEMPORARY PANEL STABILIZATION

EAST SOMERVILLE COMMUNITY SCHOOL

SOMERVILLE, MASSACHUSETTS

FORM FOR FILED SUB-BID – DUE: 8 October 2026 – 3:00 PM ET

- A. Pursuant to and in compliance with your Invitation to Bid relating thereto, the undersigned, _____ having visited the site, familiarized himself with the conditions present, and carefully examined the Contract Documents, together with all Addenda issued and received prior to closing time for receipt of Bids as prepared by the Architect,

Simpson Gumpertz & Heger Inc.
480 Totten Pond Road
Waltham, MA 02451

hereby offers and agrees to provide all labor and materials required for construction of

DIVISION 7 – Joint Sealants

Section 079200

Phase 1: Temporary Panel Stabilization

East Somerville Community School

Somerville, MA

to the satisfaction of the Owner and the Architect and in accordance with the accompanying Contract Documents with all addenda, for the Contract Price specified below, subject to additions and deductions according to the terms of the Contract Documents.

- B. This Bid includes Addenda numbered _____.
- C. The proposed Contract Price is:

Sub-Trade Division / Name of Trade	Name of Sub-Bidder	Base Bid Amount (Total from items below)
		\$

Alternate Amount (deducted from Base Bid)
\$

The proposed Contract Prices for each item are as follows (see Basis of Payment for additional information and requirements for each item):

Description	Specification or Drawing	Quantity	Unit Price	Bid Price
Division 1				
1. Project Mobilization	Divisions 0 and 1	1 ls	—	\$ _____
2. Project General Requirements and All Work Indicated on the Contract Drawings and Specifications with the Exception of the Unit Price Items Listed Below	Divisions 0 and 1	1 ls	—	\$ _____
Division 7				
3. North Elevation, including Loading Dock: Install joint sealant at four sides of each typical panel at elevations noted on the Drawings.	079200	8,000 lf	\$ _____	\$ _____
4. East Elevation: Install joint sealant at four sides of each typical panel at elevations noted on the Drawings.	079200	2,000 lf	\$ _____	\$ _____
5. West Elevation, including Main Entrance: Install joint sealant at four sides of each typical panel at elevations noted on the Drawings.	079200	5,500 lf	\$ _____	\$ _____
6. Openings at All Elevations: Install galvanized steel washers fastened to the existing Gridworx track at panel corners adjacent to opening.	079200	300 ea	\$ _____	\$ _____
7. Install backer rod at vertical joints where existing plastic spacer is missing.	079200	500 lf	\$ _____	\$ _____
TOTAL				\$ _____

Alternate 1: The reduction in cost to omit primer from the sealant installation.

Reduction to the Base Bid: \$ _____

Should certain additional work be required, or should the quantities of certain classes of work be increased or decreased from those required by the Contract Documents, by authorization of the City, unit prices listed on the attached "Unit Price Form" (and listed above) shall at the option of the City be the basis of payment to the Contractor or credit to the City, for such increase or decrease in the work. The unit prices shall represent the exact net amount per unit to be paid to the Contractor (in the case of addition or increase) or to be refunded to the City (in the case of decrease). The unit prices shall remain firm regardless of variations between the estimated and actual quantities. The quantities appearing in the schedules in the Contract Documents are approximate only and are prepared for the comparison of bids. Contractually noted adjustments will be allowed for overhead, profit, insurance, or other direct or indirect expenses of the Contractor or Subcontractors.

D. The Basis for Payment is as follows:

1. Measure joint sealant installation in linear feet. Price shall include cleaning and priming for all substrates to receive sealant and weep hole installation.
2. Measure washer installation at panels adjacent to openings in items, one location being one item. Price shall include all accessories, anchorage, and hardware.

E. This sub-bid

☐ may be used by any General Bidder except:

☐ may only be used by the following General Bidders:

(To exclude general bidders, insert "X" in one box only and fill in blank following that box. Do not answer E. if no general bidders are excluded.)

F. The undersigned agrees that, if he is selected as a sub-bidder, he will, within five days, Saturdays, Sundays, and legal holidays excluded, after presentation of a subcontract by the general bidder selected as the general contractor, execute with such general bidder a subcontract in accordance with the terms of this sub-bid, and contingent upon the execution of the general contract, and, if requested so to do in the general bid by such general bidder, who shall pay the premiums therefore, furnish a performance and payment bond of a surety company qualified to do business under the laws of the Commonwealth and satisfactory to the awarding authority, in the full sum of the subcontract price.

G. The names of all persons, firms and corporations furnishing to the undersigned labor or labor and materials for the class or classes or part thereof of work for which the provisions of the section of the specifications for this sub-trade require a listing in this paragraph, including the undersigned if customarily furnished by persons on his own payroll and in the absence of a contrary provision in the specifications, the name of each such class of work or part thereto and the bid price for such class of work or part thereof are:

Name	Class of Work	Bid Price
_____	_____	_____
_____	_____	_____
_____	_____	_____

[Do not give bid price for any class or part thereof furnished by undersigned.]

- H. The undersigned agrees that the above list of bids to the undersigned represents bona fide bids based on the herein before described plans, specifications and addenda and that, if the undersigned is awarded the contract, they will be used for the work indicated at the amounts stated, if satisfactory to the awarding authority.
- I. The undersigned further agrees to be bound to the general contractor by the terms of the hereinbefore described plans, specifications, including all general conditions stated therein, and addenda, and to assume toward him all the obligations and responsibilities that he, by those documents, assumes toward the owner.
- J. The undersigned offers the following information as evidence of his qualifications to perform the work as bid upon according to all the requirements of the plans and specification:

1. Have been in business under present business name_____years.
2. Ever failed to complete any work awarded? _____
3. List one or more recent buildings with names of the general contractor and architect on which you served as a subcontractor for work of similar character as required for the above named building.

Building	Architect	General Contractor	Amount of Contract
----------	-----------	--------------------	--------------------

(a)

(b)

(c)

4. Bank Reference _____

- K. The undersigned hereby certifies that he is able to furnish labor that can work in harmony with all other elements of labor employed or to be employed on the work; that all employees to be employed at the worksite will have successfully completed a course in construction safety and health approved by the United States Occupational Safety and Health Administration that is at least 10 hours in duration at the time the employee begins work and who shall furnish documentation of successful completion of said course with the first certified payroll report for each employee; and that it will comply fully with all laws and regulations applicable to awards made subject to Section 44A of Chapter 149 of the Massachusetts General Laws.
- L. The undersigned further certifies under penalties of perjury that this sub-bid is in all respects bona fide, fair and made without collusion or fraud with any other person. As used in this subsection the word "person" shall mean any natural person, joint venture, partnership, corporation or other business or legal entity.
- M. The undersigned further certifies under penalty of perjury that the said undersigned is not presently debarred from doing public construction work in the commonwealth under the provisions of section twenty-nine F of chapter twenty-nine, or any other applicable debarment provisions of any other chapter of the General Law or any rule or regulation promulgated thereunder.

N. CONSTRUCTION SCHEDULE:

The construction schedule shall be as listed in the Summary of Work.

The work hours shall be as follows: Monday through Friday 7:00 AM to 5:00 PM.

In case the work embraced in this contract shall not have been completed due to failure of the Contractor to complete the work or any part of the work within the time specified, the Owner shall recover actual damages for every day beyond the final completion dates or revised completion dates as extended in accordance with any change orders.

The Contractor shall start the work under this Contract on written notice from and on the date set by the Awarding Authority and continue to completion with all practical dispatch and regularity so that the entire project shall be completed in a timely fashion.

Date: _____

(Name of Sub-Bidder)

Signed: _____

By: _____
(Name and Title of Person Signing Bid and Title)

(Business Address)

(City and State)

END OF DOCUMENT

Addendum No. 1 to IFB 27-17

Appendix A: Attachments

- 2) Stone shop drawings as requested in the RFI.**



These drawings represent National Stone Draft Inc's interpretation of information and the application of design and engineering principles to the design of a stone fabrication and/or fabrication subcontractor/fabricator. The sole purpose of these drawings is to detail the stone fabrication and/or fabrication subcontractor/fabricator's fabrication and installation of the stone. Ultimately the sole responsibility for the design, engineering, design requirements, structural integrity and the structural performance of the stone and/or stone fabrication subcontractor/fabricator. However, it is equally important that the general contractor review the drawings with all other affected subcontractors, the stone fabricator and/or stone fabrication subcontractor. If any errors or omissions are identified, they will not be held in any way liable for any drafting and/or omissions included or omitted for any reason. The drawings are to be used as a guide and no conditions must be presented prior to the completion of the stone fabrication and/or stone fabrication subcontractor.

These shop drawings must be approved by the architect or the stone fabricator/fabricator prior to preparing the fabrication drawings.

 © 2001 National Stone Drafting Inc.

The use of these documents and drawings shall be limited to the original project for which they were prepared and any publication of these documents or drawings are expressly limited to such project.

No portion of these documents and drawings shall be used in whole or in part of these documents and drawings in any other project without the written consent of National Stone Drafting Inc.

These drawings are not to be used to alter all federal, state and common law copyright protections.

These drawings are the property of National Stone Drafting Inc.

STONE SHOP DRAWINGS

STONE LEGENDS

ARRIS-CLIP RENAISSANCE
FIELD STONE:
23 5/8" X 7 5/8" X 1 1/2"
COLOR:
MAGNOLIA CHAMPAGNE
FINISH: SMOOTH FACED

ARCHITECT:

Maguire Group Inc.

33 Commercial Street,
Suite 1
Foxborough, MA 02035
Ph: 508-543-1700

PROJECT NAME:

East Somerville
Community School
Somerville, MA
PROJECT NO. 1641

DATE: 01-07-12







NSD
National Stone Drafting, Inc.

4583 Coyote Run
Stonehenge @ Roxborough
Littleton, CO 80125
Phone: (303) 691-9987
Fax: (303) 756-7338
E-mail: nsdraft@comcast.net


#	REVISIONS	DATE
1	Revised coursing	02-12-12

SHEET COVER

SYMBOLS LEGEND:

      

MATERIAL LEGEND:

 [illegible]


	APPROVED	DISAPPROVED
X	APPROVED AS NOTED Resubmission Not Required	NOTED No Action Required
	REVISE AND RESUBMIT	(Check Mark indicates action taken)

Approval is only for compliance with the design concept of the Project and compliance with the information given in the Contract Documents. Contractor is responsible for all dimensions, quantities and performance requirements to be confirmed and correlated at the job site, for all information that pertains solely to the fabrication process or to techniques of construction, for all coordination of the work of all trades; and for assuring consistency with the Contract Documents.

Approval of drawings or items does not relieve the Contractor of the responsibility for complying with all requirements of the Contract Documents

Maguire Group Inc.


Date: March 27, 2012 By: Marc Desmarais

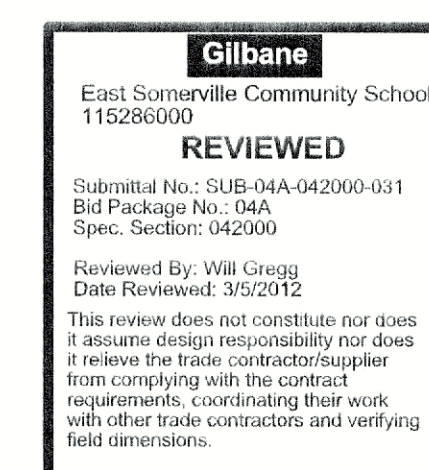

NER to incorporate changes to North Elevation per PR #001.
Ground face CMU will NOT be incorporated - A/E confirm dolomitic limestone per contract will remain.

SHOP DRAWING REVIEW

OK'd BY.....
OK AS SHOWN. ☐
AS MODIFIED. ☐
DATE:.....

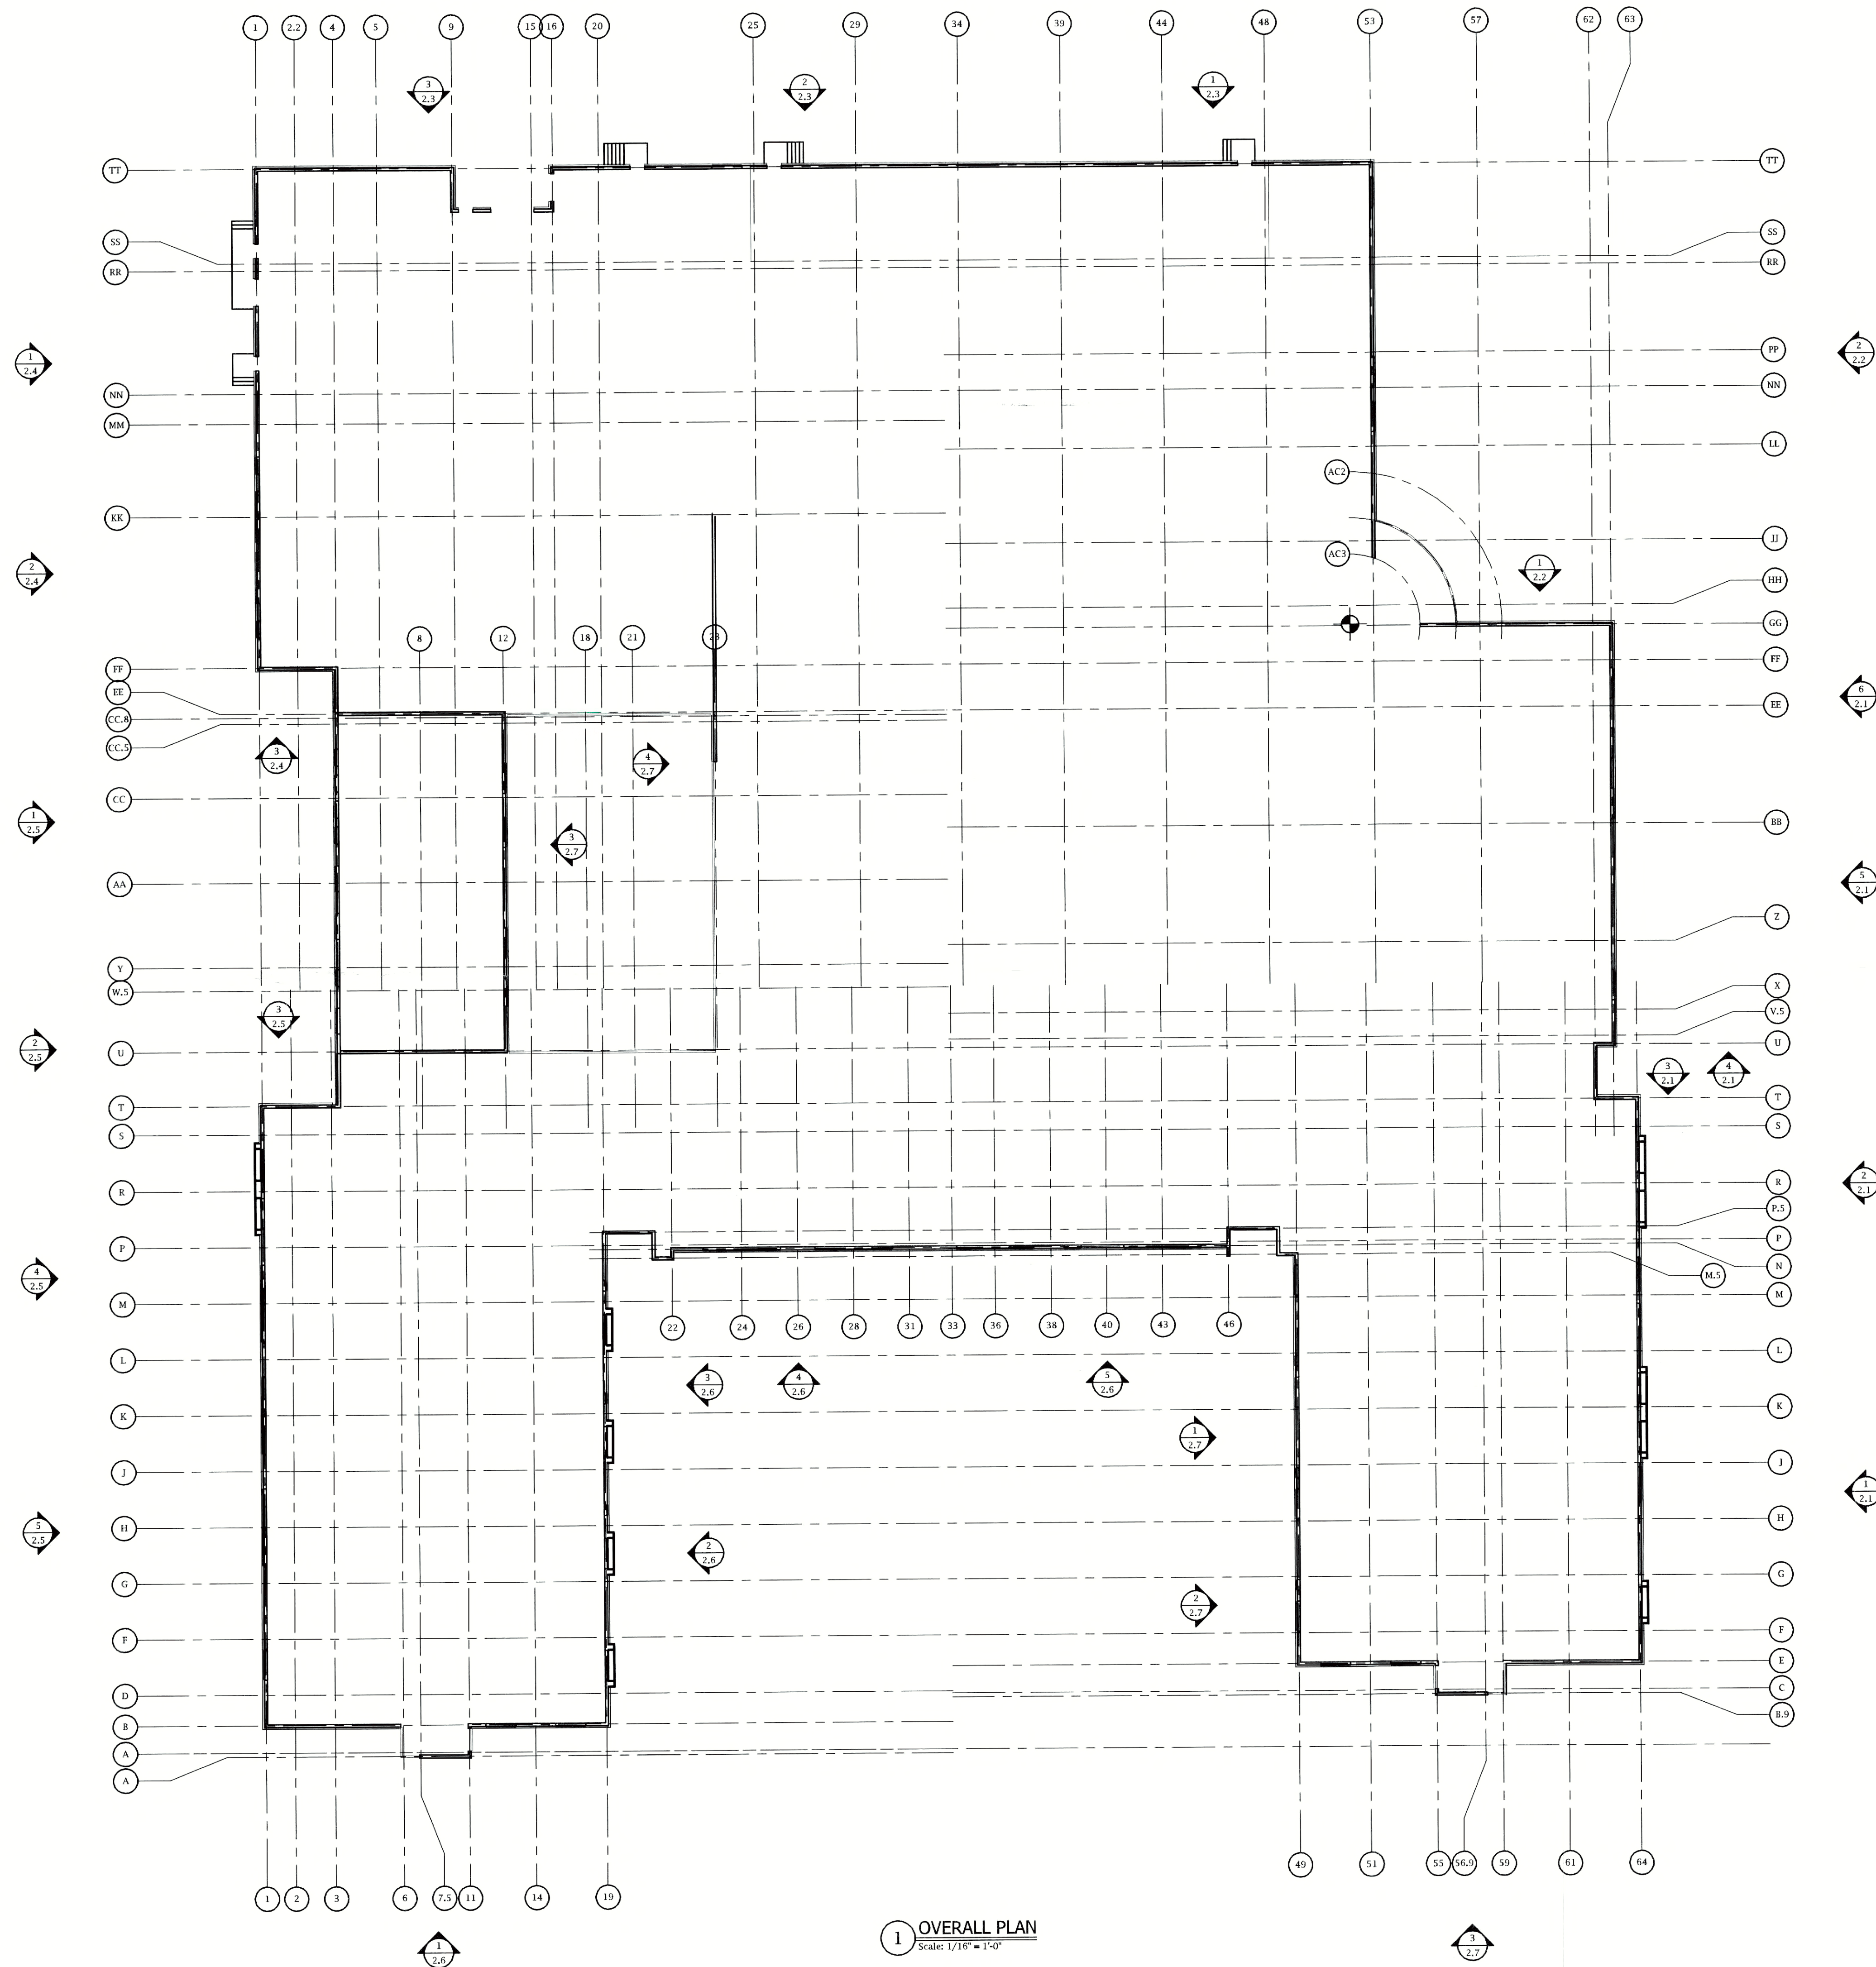

SHOP DRAWING REVIEW

OK'd BY.....
OK AS SHOWN. ☐
AS MODIFIED. ☐
DATE:.....



ARRISCRAFT
INTERNATIONAL
BUILDING STONE • BRICK • LIMESTONE

These drawings represent National Stone Drafting Inc.'s interpretation of information and the application of products provided by the architect and the stone subcontractor/fabricator. The sole purpose of these drawings is to assist the stone subcontractor/fabricator in the fabrication and installation of the stone. Ultimately the sole responsibility of verifying the dimensions, quantities, design requirements, structural integrity and the architectural intent of the stonework is that of the stone subcontractor/fabricator. However, it is equally important that the general contractor coordinate these drawings with all other affected subcontractors, the architect of record and the structure. National Stone Drafting Inc. will not be held in any way liable for any errors, omissions, misinterpretations or omissions. Any field verification, specific dimensions and conditions must be presented prior to the completion of these drawings. These shop drawings must be approved by the architect and the stone subcontractor/fabricator prior to preparing the fabrication drawings.

© 2001 National Stone Drafting Inc. The use of these documents and drawings shall be restricted to the original project for which they were prepared and any publication of these documents and drawings are expressly limited to such project. Reproduction or publication by any method, in whole or in part, of these documents and drawings is prohibited. Title of these documents and drawings remain with National Stone Drafting Inc. National Stone Drafting Inc. retains all federal, state and common law copyright protections. IT U.S.C. section 101 & 102.

STONE LEGEND:

ARRIS-CLIP RENAISSANCE
FIELD STONE
23 5/8" X 11 5/8" X 1 3/8"
COLOR: MAGNOLIA CHAMPAGNE
FINISH: SMOOTH FACED.

ARCHITECT:

Maguire Group Inc.

33 Commercial Street,
Suite 1
Foxborough, MA 02035
Ph: 508-543-1700

PROJECT NAME:

East Somerville
Community School
Somerville, MA

PROJECT NO. 1641

DATE: 01-07-12

NSD
National Stone Drafting, Inc.

4583 Coyote Run
Stonehenge @ Roxborough
Littleton, CO 80125
Phone: (303) 691-9987
Fax: (303) 756-7338
E-mail: nsdraft@comcast.net

#	REVISIONS	DATE
1	Revised coursing	02-12-12


SHEET 1.1




ARRISCRAFT
INTERNATIONAL
BUILDING STONE • BRICK • LIMESTONE

These drawings represent National Stone Drafting, Inc.'s interpretation of information and the application of products provided by the architect and the stone subcontractor/fabricator. The sole purpose of these drawings is to assist the stone subcontractor/fabricator in the fabrication and installation of the stone. Ultimately the sole responsibility of verifying all the dimensions, quantities, design requirements, structural integrity and the architectural value of the stonework is that of the stone subcontractor/fabricator. However, it is equally important that the general contractor coordinate these drawings with all other affected subcontractors, the architect of record and the structure. National Stone Drafting, Inc. will not be held in any way liable for any errors and/or omissions implied or otherwise. Any field verification, specific dimensions and/or conditions must be presented prior to the completion of these drawings. These shop drawings must be approved by the architect and the stone subcontractor/fabricator prior to preparing the fabrication drawings.


© National Stone Drafting, Inc.
The use of these documents and drawings shall be restricted to the original project for which they were prepared and any publication of these documents and drawings are expressly limited to such project. No reuse, reproduction or publication by any method, in whole or in part, of these documents and drawings is permitted. Title of these documents and drawings remain with National Stone Drafting, Inc. National Stone Drafting, Inc. retains all federal, state and common law copyright protections. T1 U.S.C. section 101 et seq.

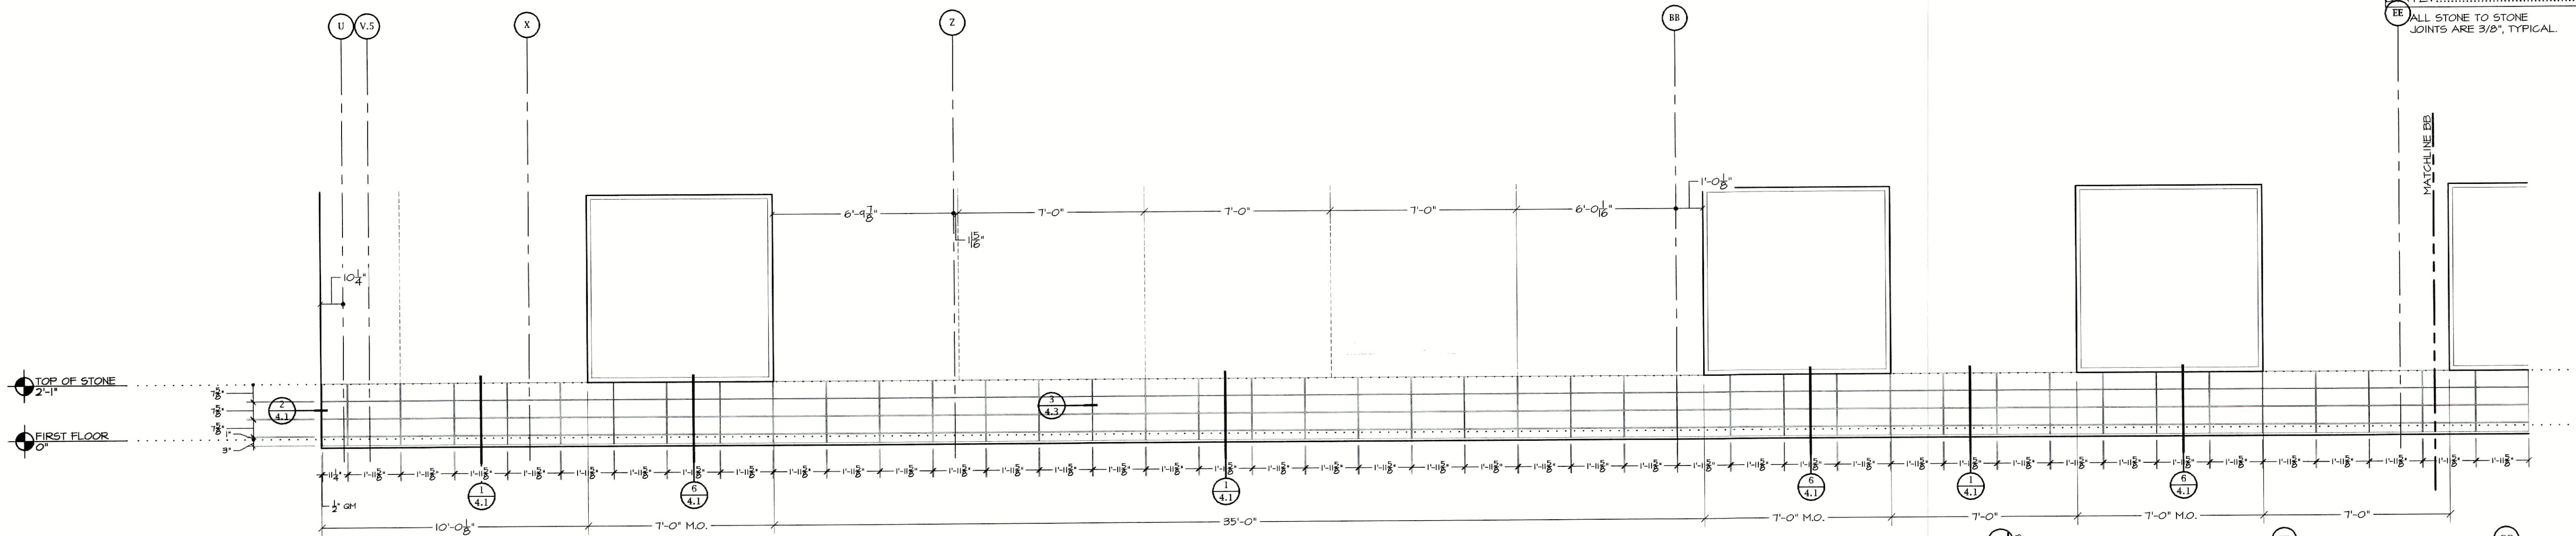


5 PARTIAL EAST ELEVATION
Scale: 3/8"=1'-0" (REF: 1/A202)

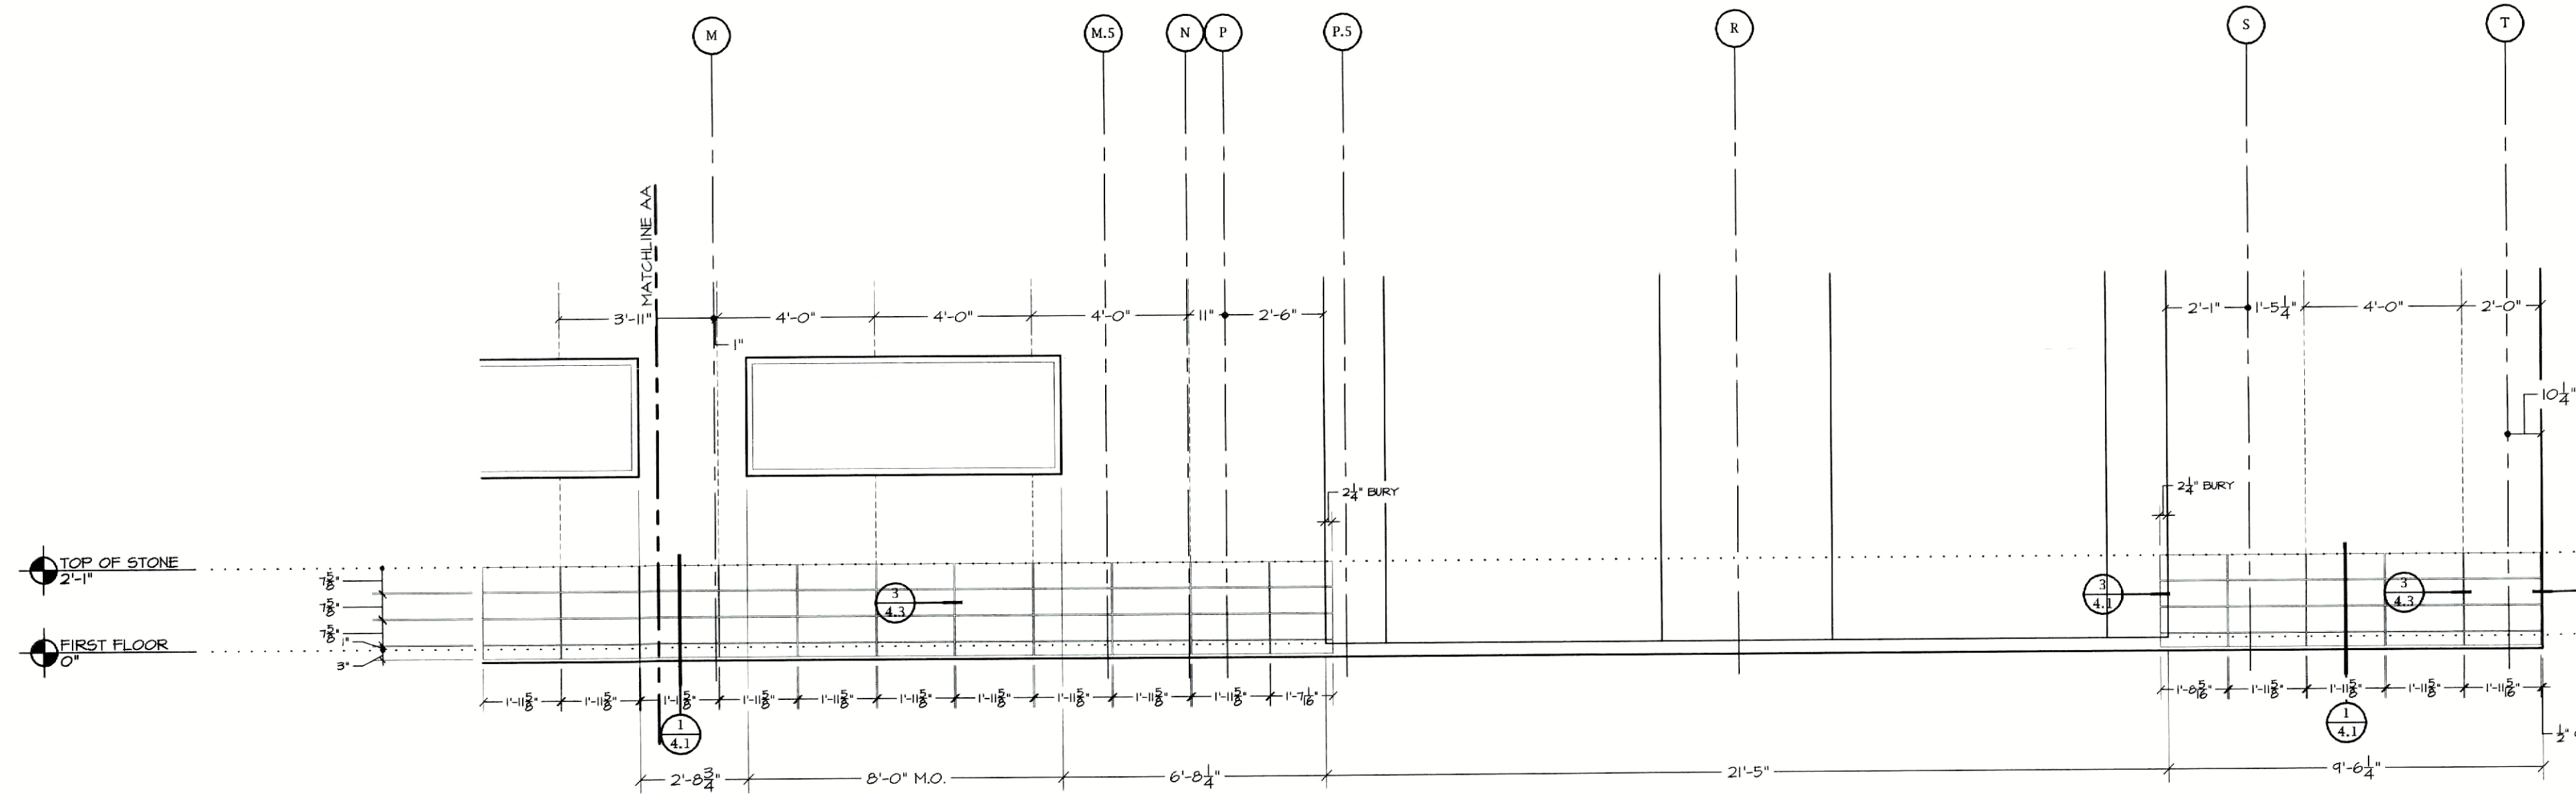


2 PARTIAL EAST ELEVATION
Scale: 3/8"=1'-0" (REF: 1/A202)

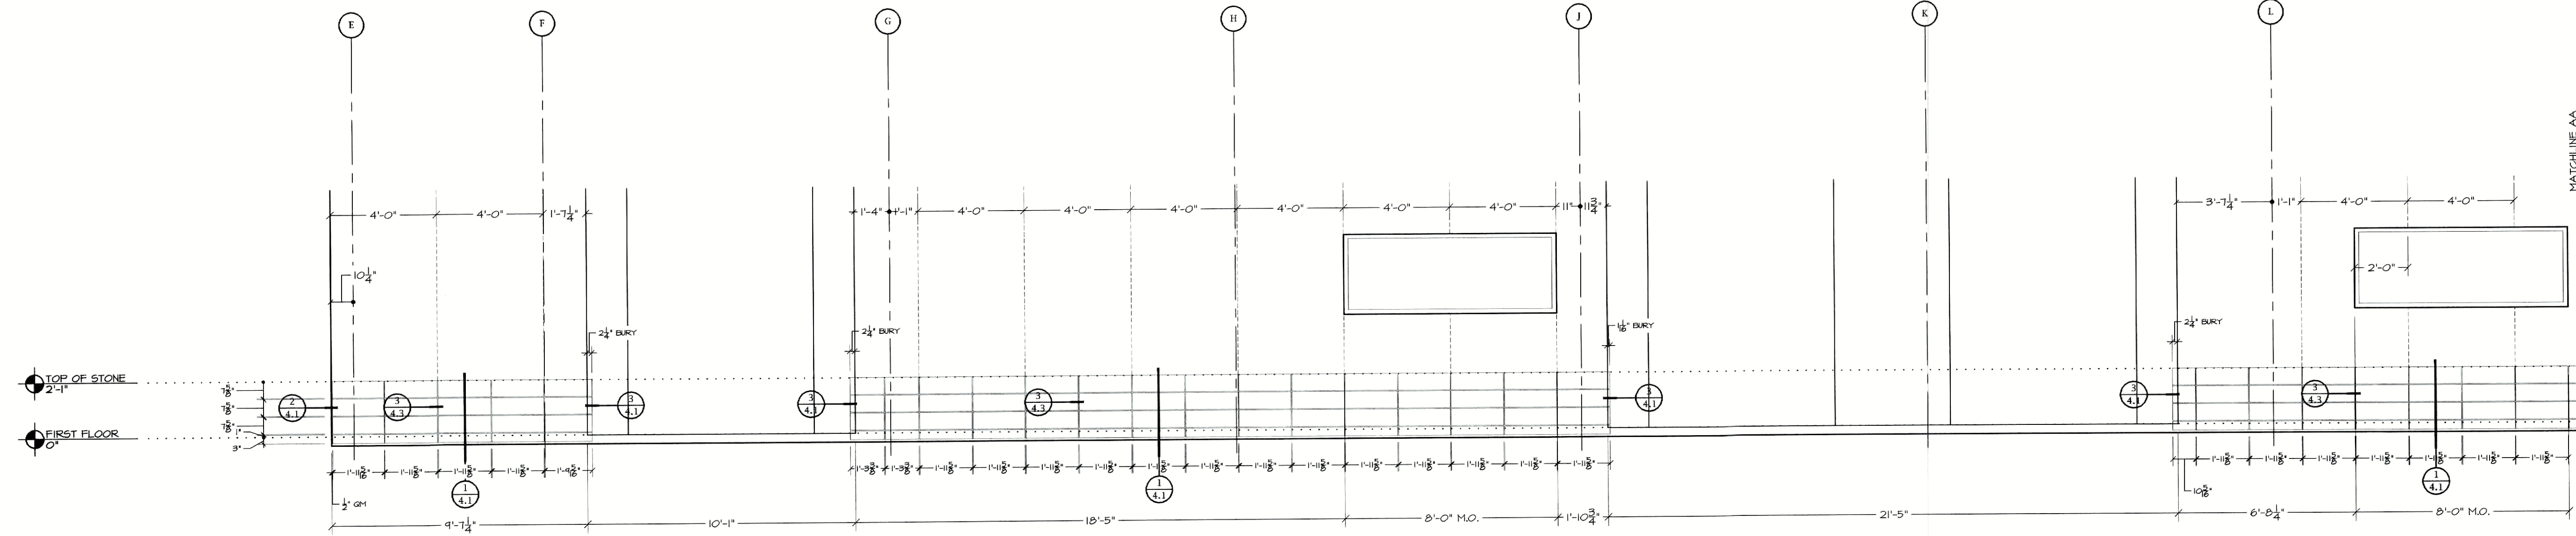


1 PARTIAL EAST ELEVATION
Scale: 3/8"=1'-0" (REF: 1/A202)

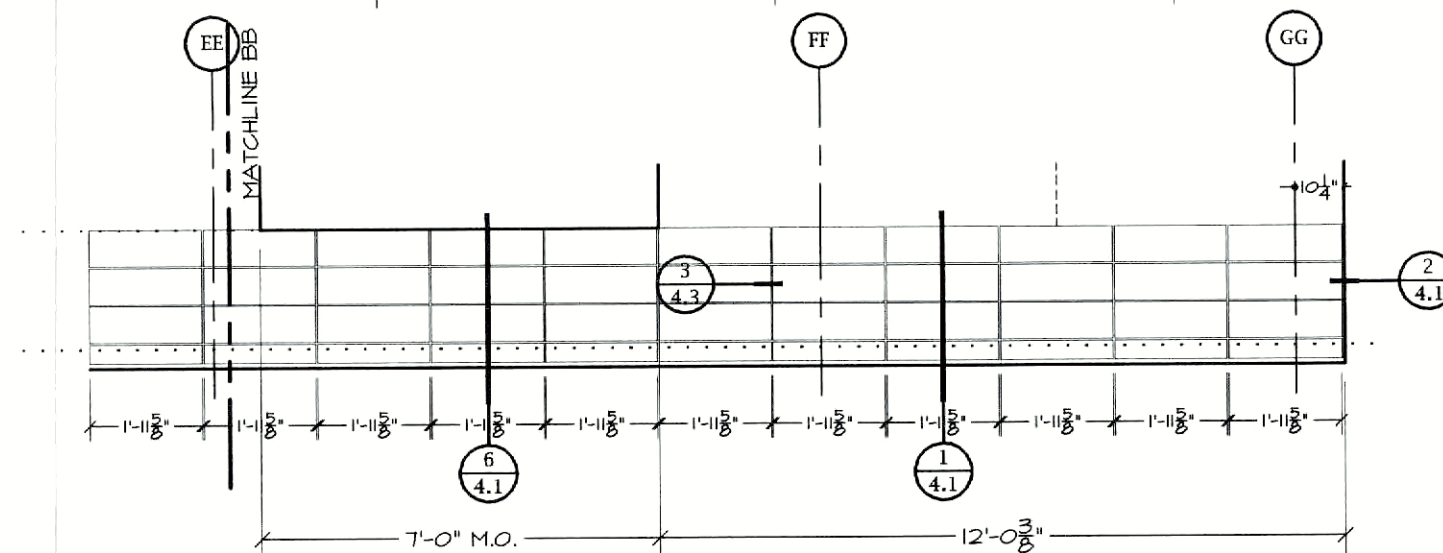

6 PARTIAL EAST ELEVATION
Scale: 3/8"=1'-0" (REF: 1/A202)

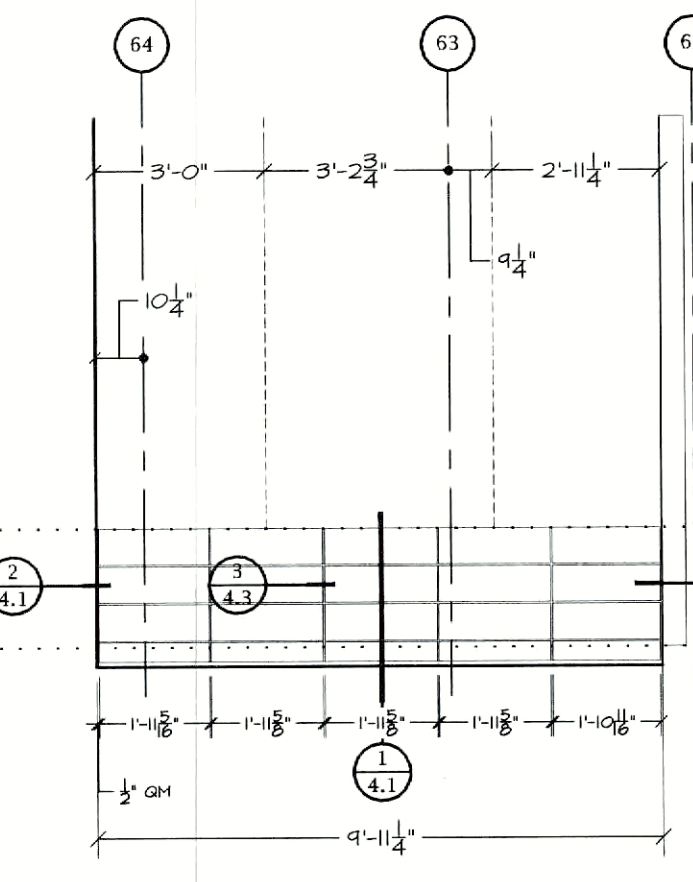

3 PARTIAL NORTH ELEVATION
Scale: 3/8"=1'-0" (REF: 3/A202)

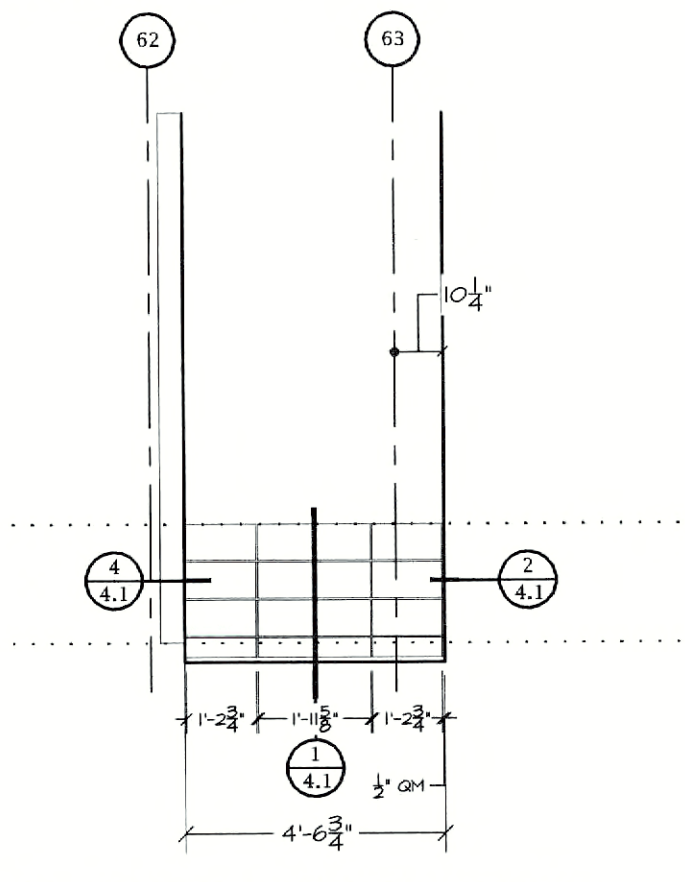

4 PARTIAL SOUTH ELEVATION
Scale: 3/8"=1'-0" (REF: NONE)

STONE LEGEND:

ARRIS-CLIP RENAISSANCE
FIELD STONE:
23 5/8" X 15 5/8" X 1 3/8"
COLOR:
MAGNOLIA CHAMPAGNE
FINISH: SMOOTH FACED.

ARCHITECT:

Maguire Group Inc.

33 Commercial Street,
Suite 1
Foxborough, MA 02035
Ph: 508-543-1700

PROJECT NAME:

East Somerville
Community School
Somerville, MA


PROJECT NO. 1641

DATE: 01-07-12

NSD
National Stone Drafting, Inc.

4583 Coyote Run
Stonehenge @ Roxborough
Littleton, CO 80125
Phone: (303) 691-9987
Fax: (303) 756-7338
E-mail: nsdratt@comcast.net

#	REVISIONS	DATE
1	Revised coursing	02-12-12

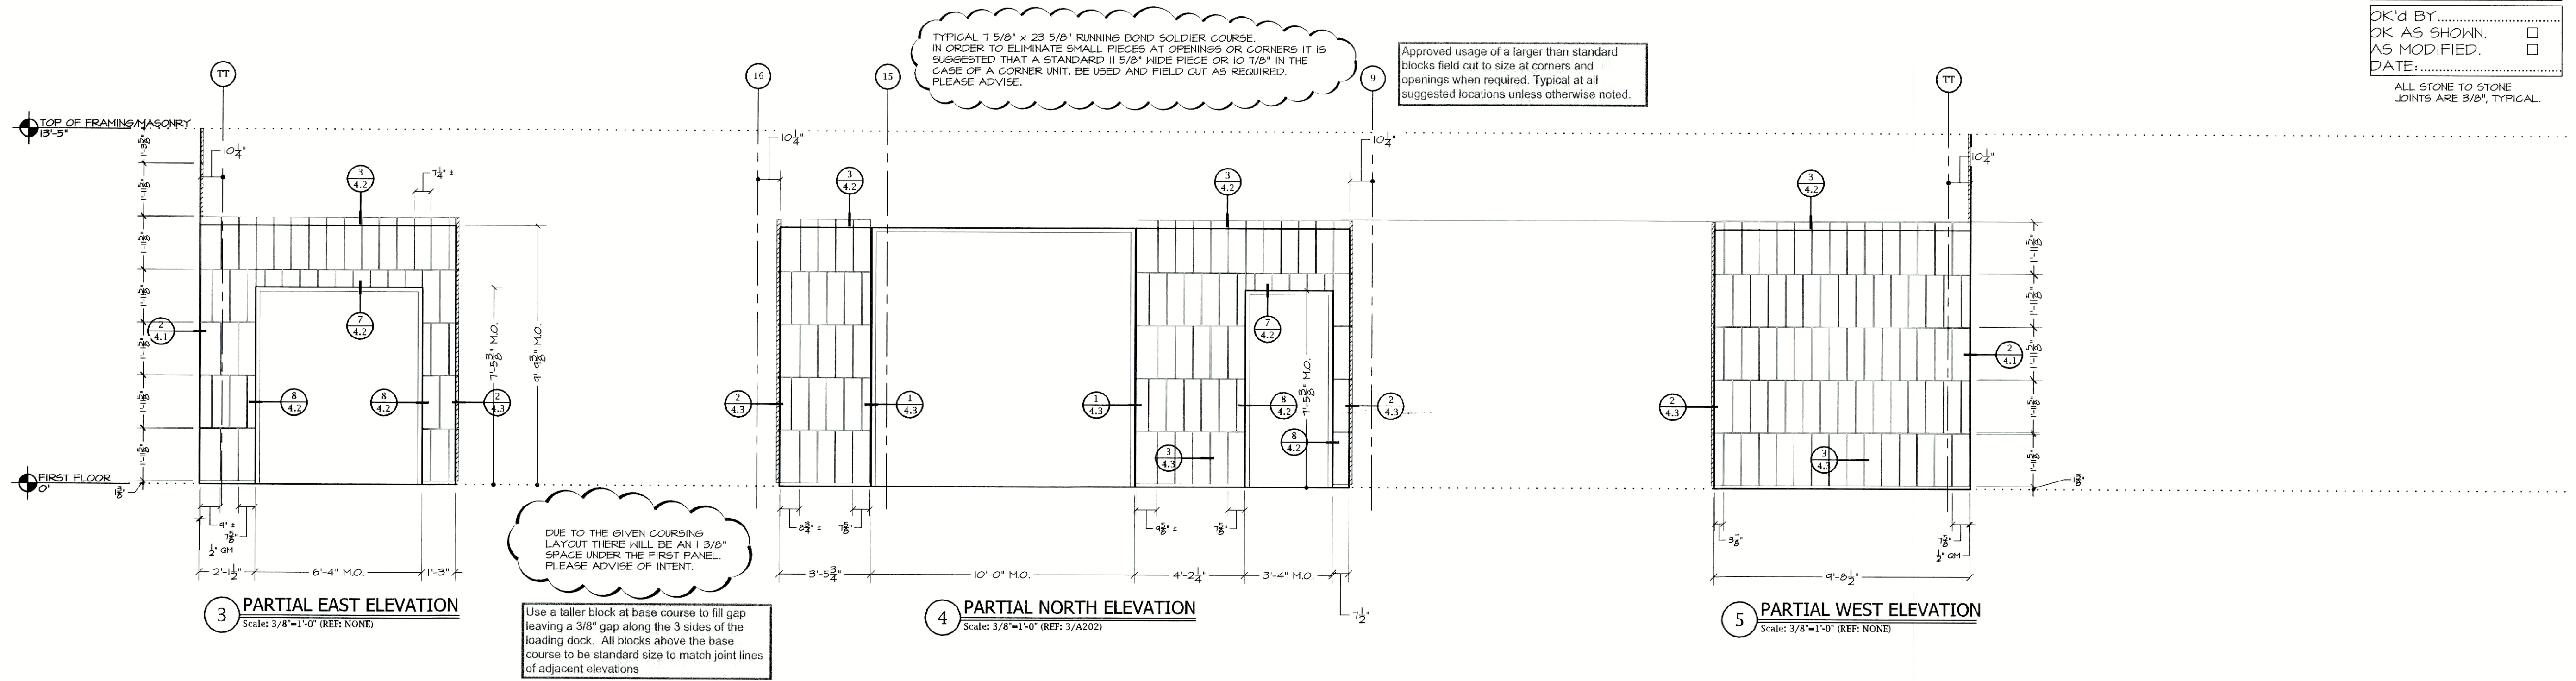

SHOP DRAWING REVIEW

OK'd BY.....
OK AS SHOWN. ☐
AS MODIFIED. ☐
DATE:.....


ALL STONE TO STONE
JOINTS ARE 3/8", TYPICAL.



ARRISCRAFT
INTERNATIONAL
BUILDING STONE • BRICK • LIMESTONE

These drawings represent National Stone Drafting Inc.'s interpretation of information and the application of products provided by the architect and the stone subcontractor/fabricator. The sole purpose of these drawings is to assist the stone subcontractor/fabricator in the fabrication and installation of the stone, utilizing the sole responsibility of verifying all the dimensions, quantities, details, requirements, structural loading and the architectural intent of the stonework. It is the stone subcontractor/fabricator's responsibility to coordinate these drawings with all other affected subcontractors, the architect of record and the structure. National Stone Drafting Inc. will not be held in any way, liable for any errors and/or omissions implied or otherwise. Any field verification specific dimensions and/or conditions must be presented prior to the completion of these drawings. These shop drawings must be approved by the architect and the stone subcontractor/fabricator prior to preparing the fabrication drawings.

© National Stone Drafting Inc.
The use of these documents and drawings shall be restricted to the original project for which they were prepared and any publication of these documents and drawings are expressly limited to such project. Reproduction or publication by any method, in whole or in part of these documents and drawings is prohibited. Title of these documents and drawings remain with National Stone Drafting Inc. National Stone Drafting Inc. retains all federal, state and common law copyright protections. U.S.C. section 101 §1.106.

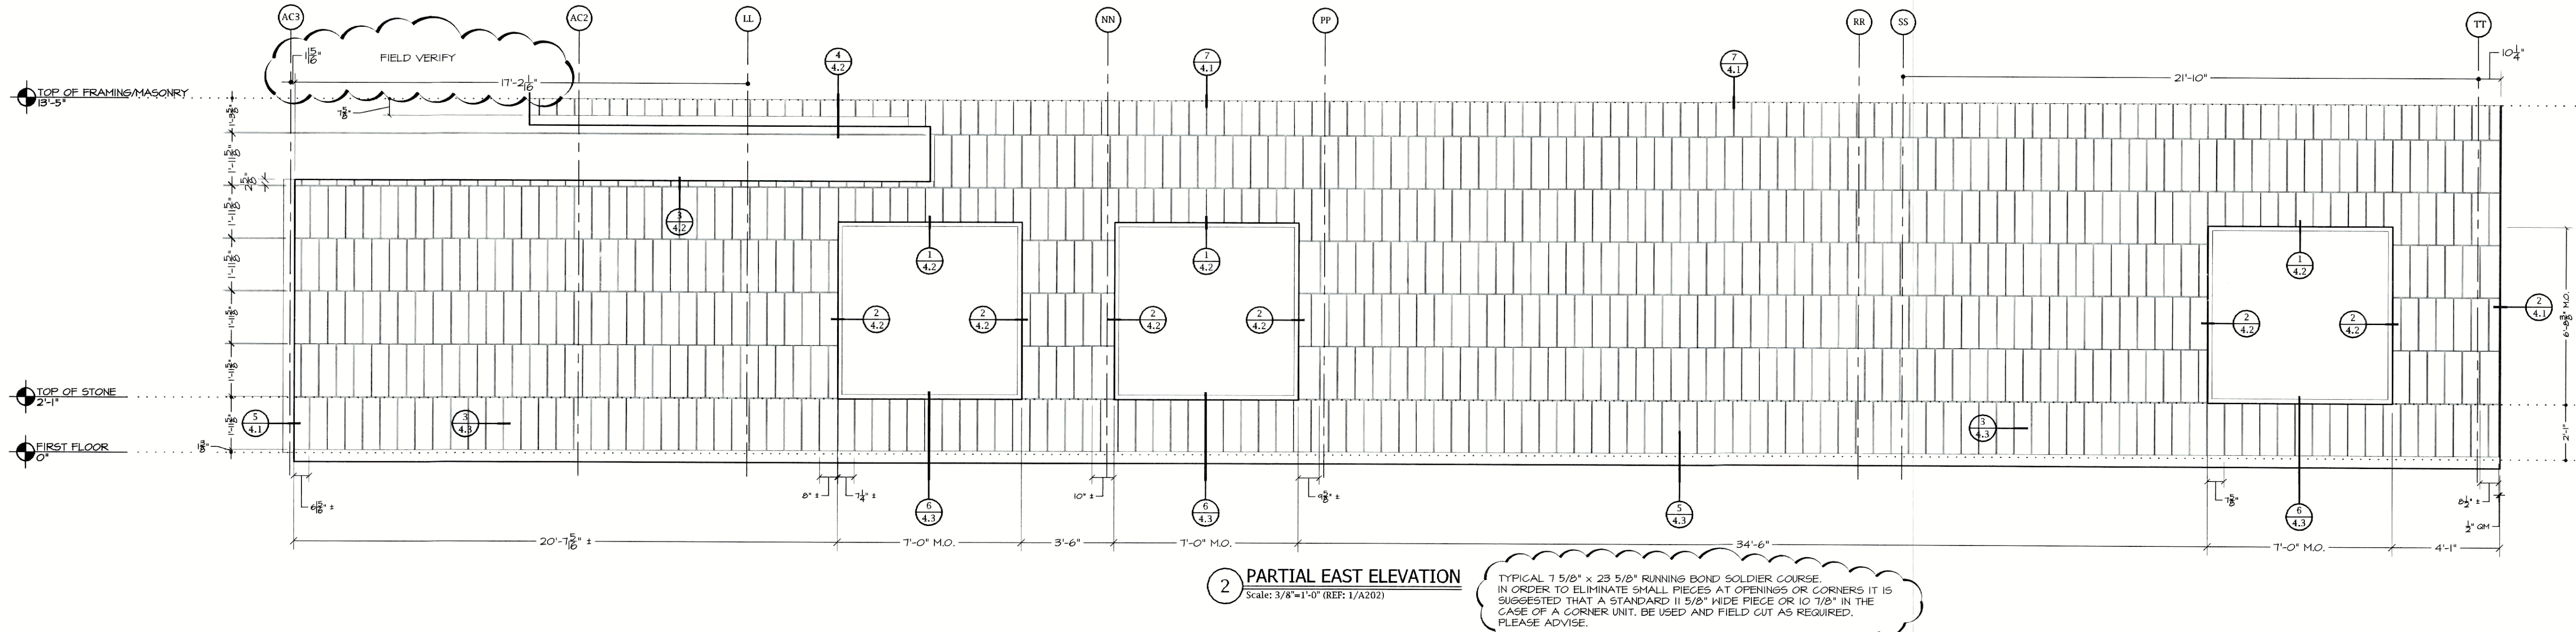

STONE LEGEND:

ARRIS-CLIP RENAISSANCE
FIELD STONE
23 5/8" x 7 5/8" x 1 3/8"
COLOR:
MAGNOLIA CHAMPAGNE
FINISH: SMOOTH FACED.

ARCHITECT:

Maguire Group Inc.

33 Commercial Street,
Suite 1
Foxborough, MA 02035
Ph: 508-543-1700

PROJECT NAME:

East Somerville
Community School
Somerville, MA


PROJECT NO. 1641

DATE: 01-07-12

NSD
National Stone Drafting, Inc.

4583 Coyote Run
Stonehenge @ Roxborough
Littleton, CO 80125
Phone: (303) 691-9987
Fax: (303) 756-7338
E-mail: nsdraft@comcast.net

REVISIONS	DATE
1 Revised coursing	02-12-12

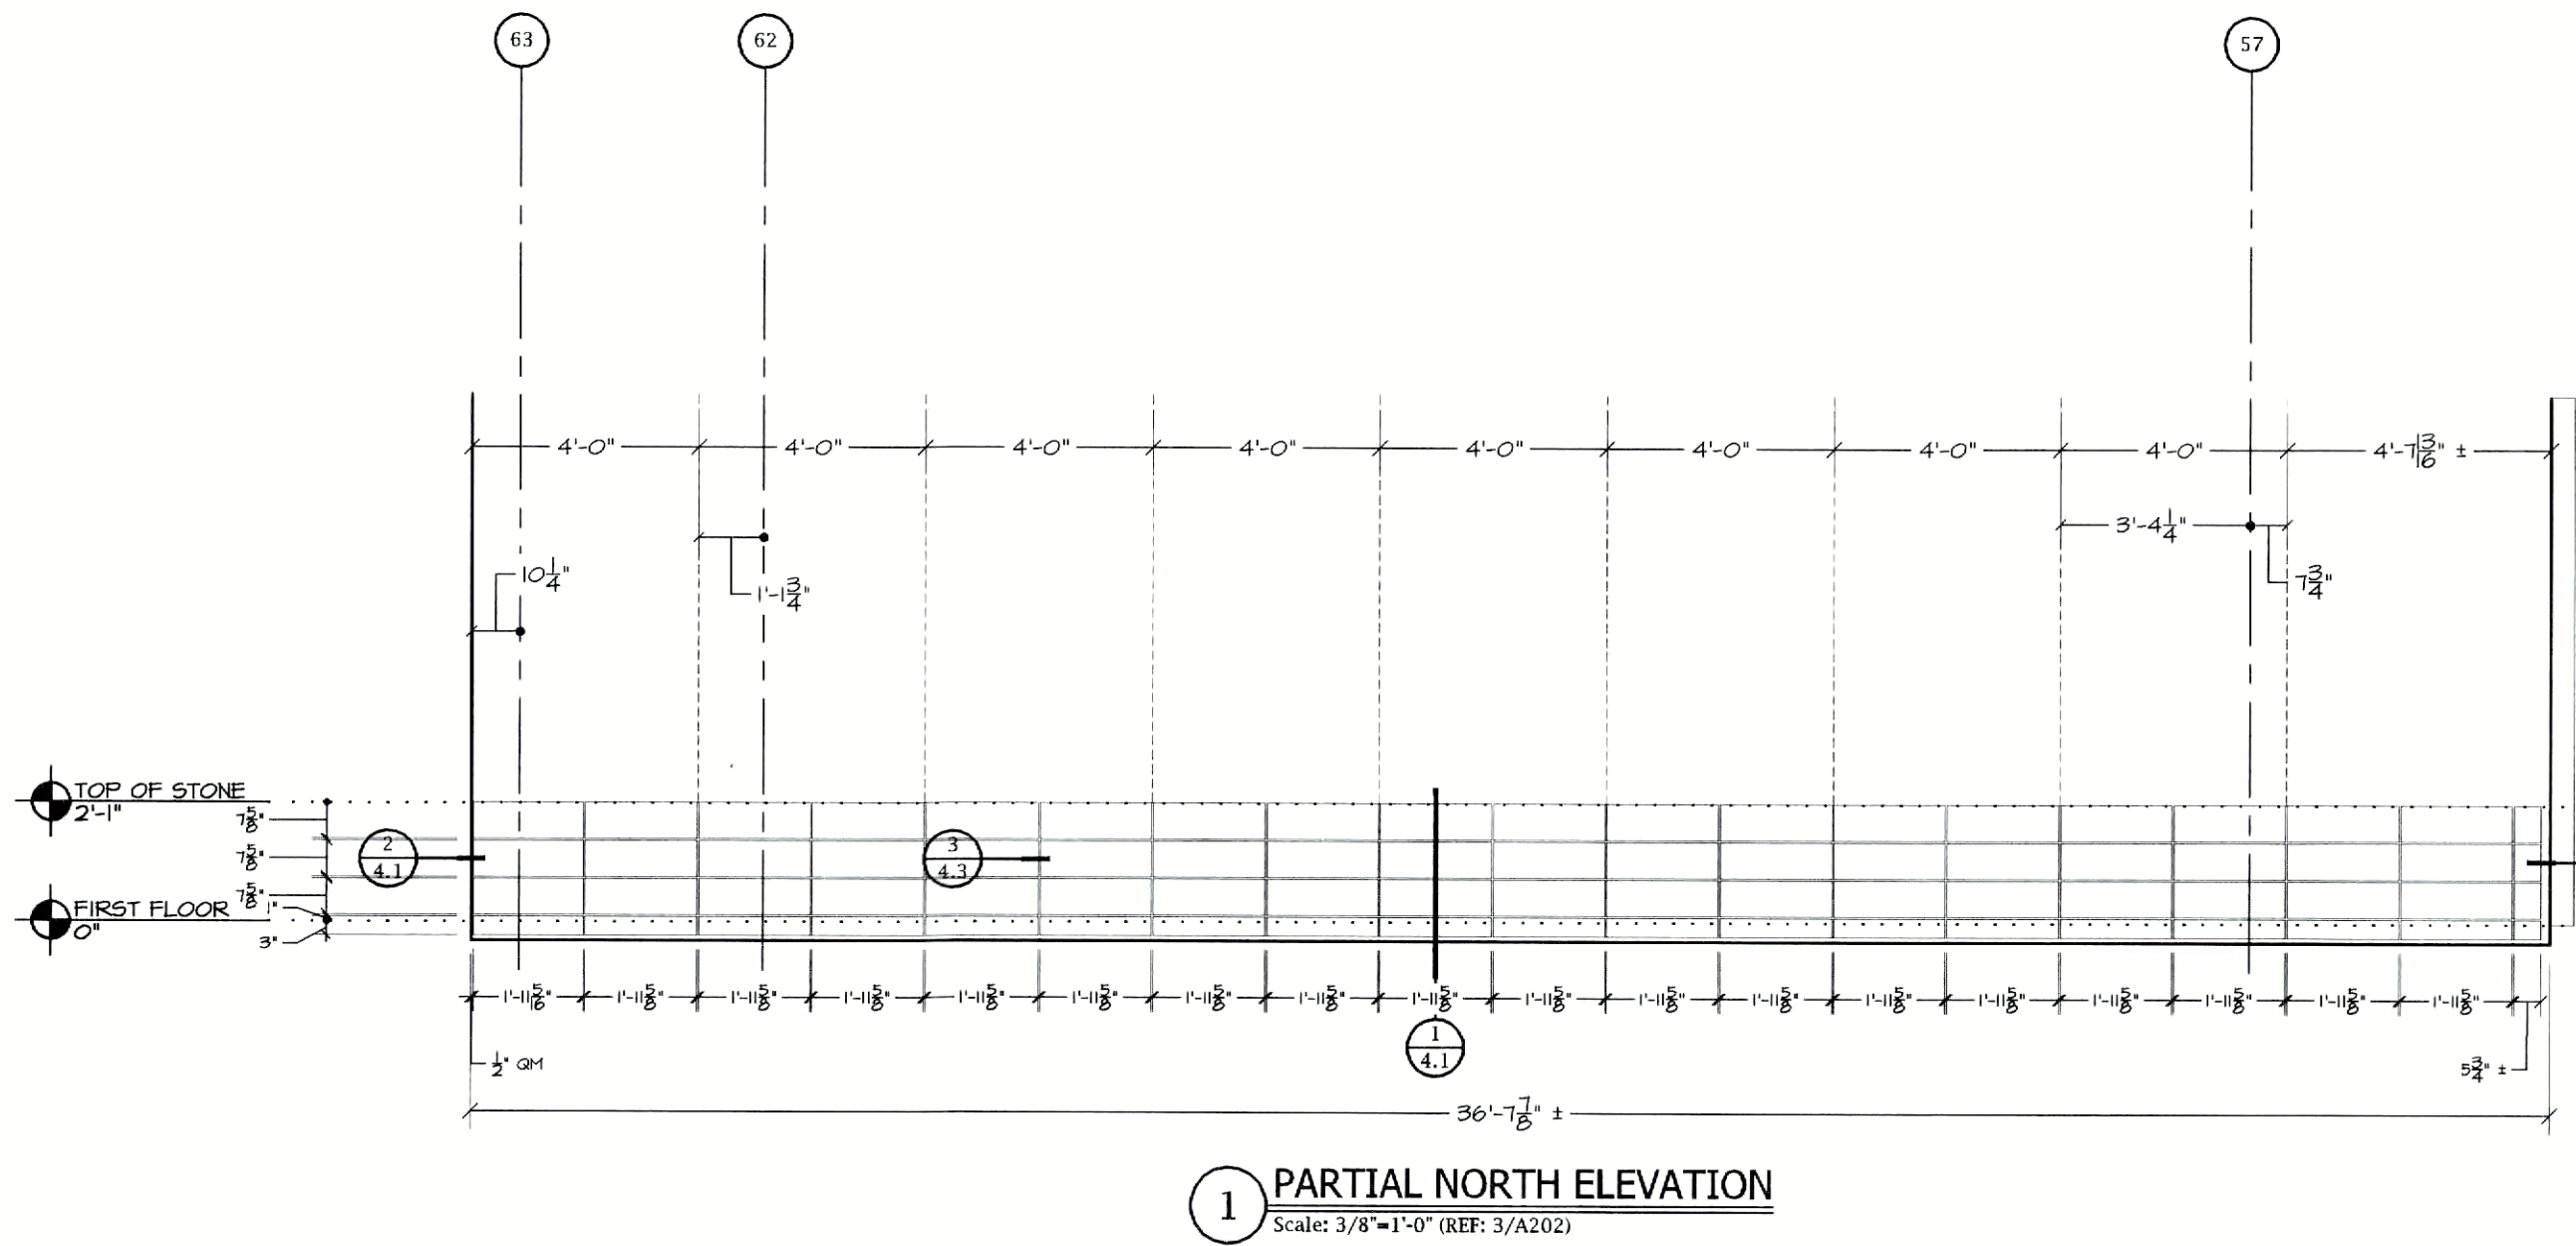

ALL STONE TO STONE
JOINTS ARE 3/8", TYPICAL.


SHOP DRAWING REVIEW

OK'd BY.....
OK AS SHOWN. ☐
AS MODIFIED. ☐
DATE:.....




ARRISCRAFT
INTERNATIONAL
BUILDING STONE • BRICK • LIMESTONE


These drawings represent National Stone Drafting Inc.'s interpretation of information and the application of processes provided by the architect and the stone subcontractor/fabricator. The sole purpose of these drawings is to assist the stone subcontractor/fabricator in the fabrication and installation of the stone. (It is the sole responsibility of the stone subcontractor/fabricator to verify all the dimensions, quantities, design requirements, structural integrity and the architectural intent of the stonework is that of the stone subcontractor/fabricator. However, it is equally important that the general contractor coordinate these drawings with all other related subcontractors, the architect of record and the stone subcontractor. National Stone Drafting Inc. will not be held in any way liable for any errors and/or omissions implied or otherwise. Any field verification specific dimensions and/or conditions must be presented prior to the completion of these drawings. These shop drawings must be approved by the architect and the stone subcontractor/fabricator prior to preparing the fabrication drawings. © 2005 National Stone Drafting Inc. The use of these documents and drawings shall be restricted to the original project for which they were prepared and any publication of these documents and drawings are expressly limited to such project. No other reproduction or publication by any method, in whole or in part of these documents and drawings is prohibited. This set of these documents and drawings shall remain the property of National Stone Drafting Inc. National Stone Drafting Inc. retains all federal, state and common law copyright protections. (17 U.S.C. section 101 & 102)

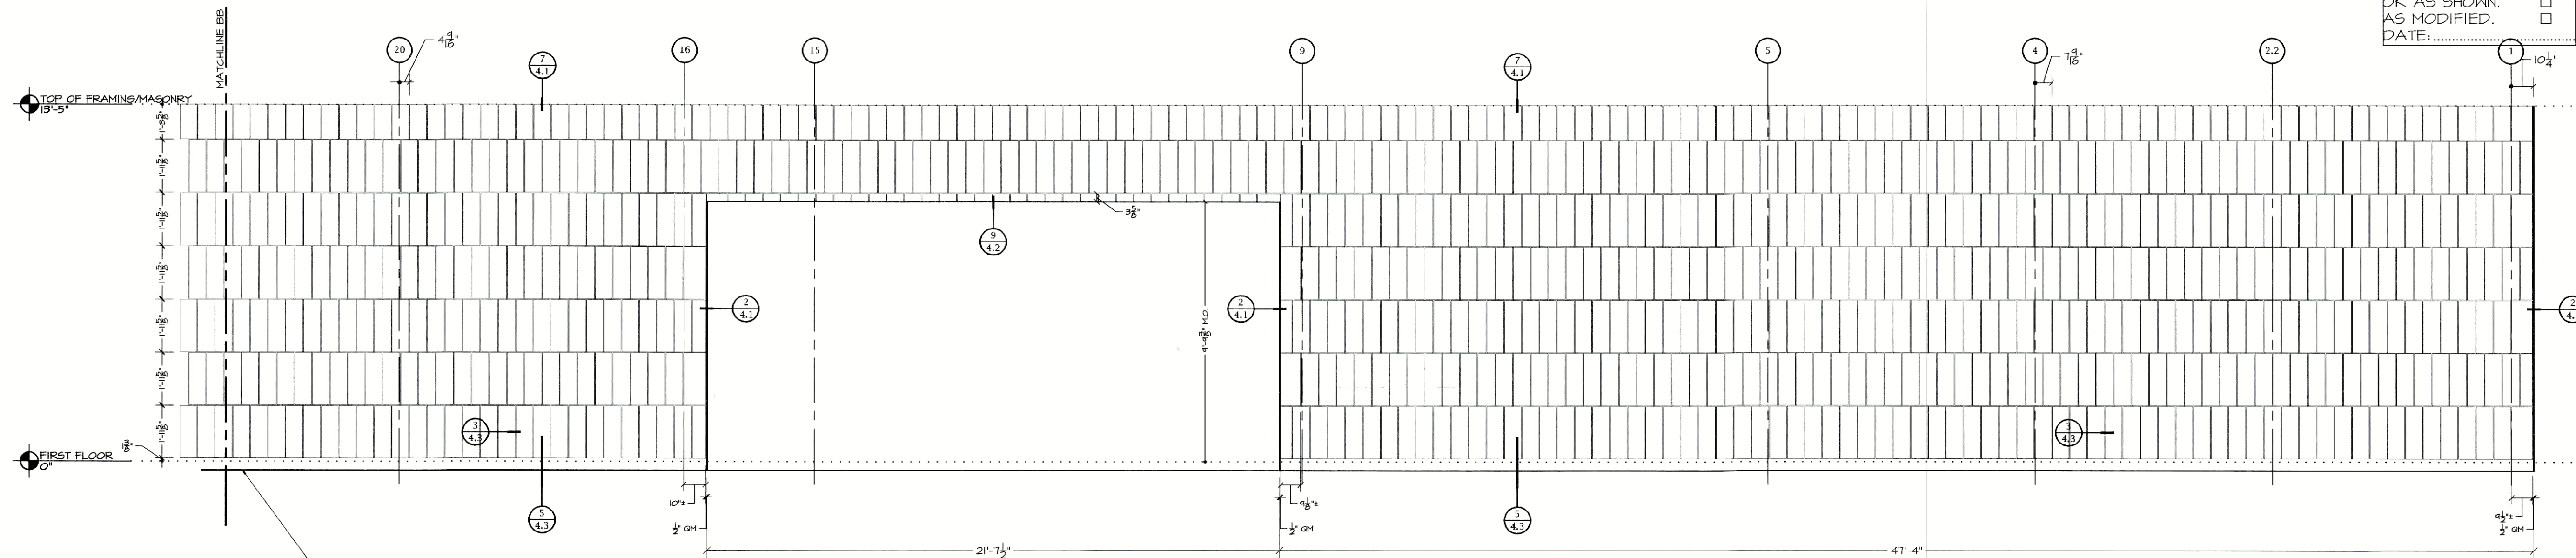

3 PARTIAL NORTH ELEVATION
Scale: 3/8"=1'-0" (REF: 3/A202)

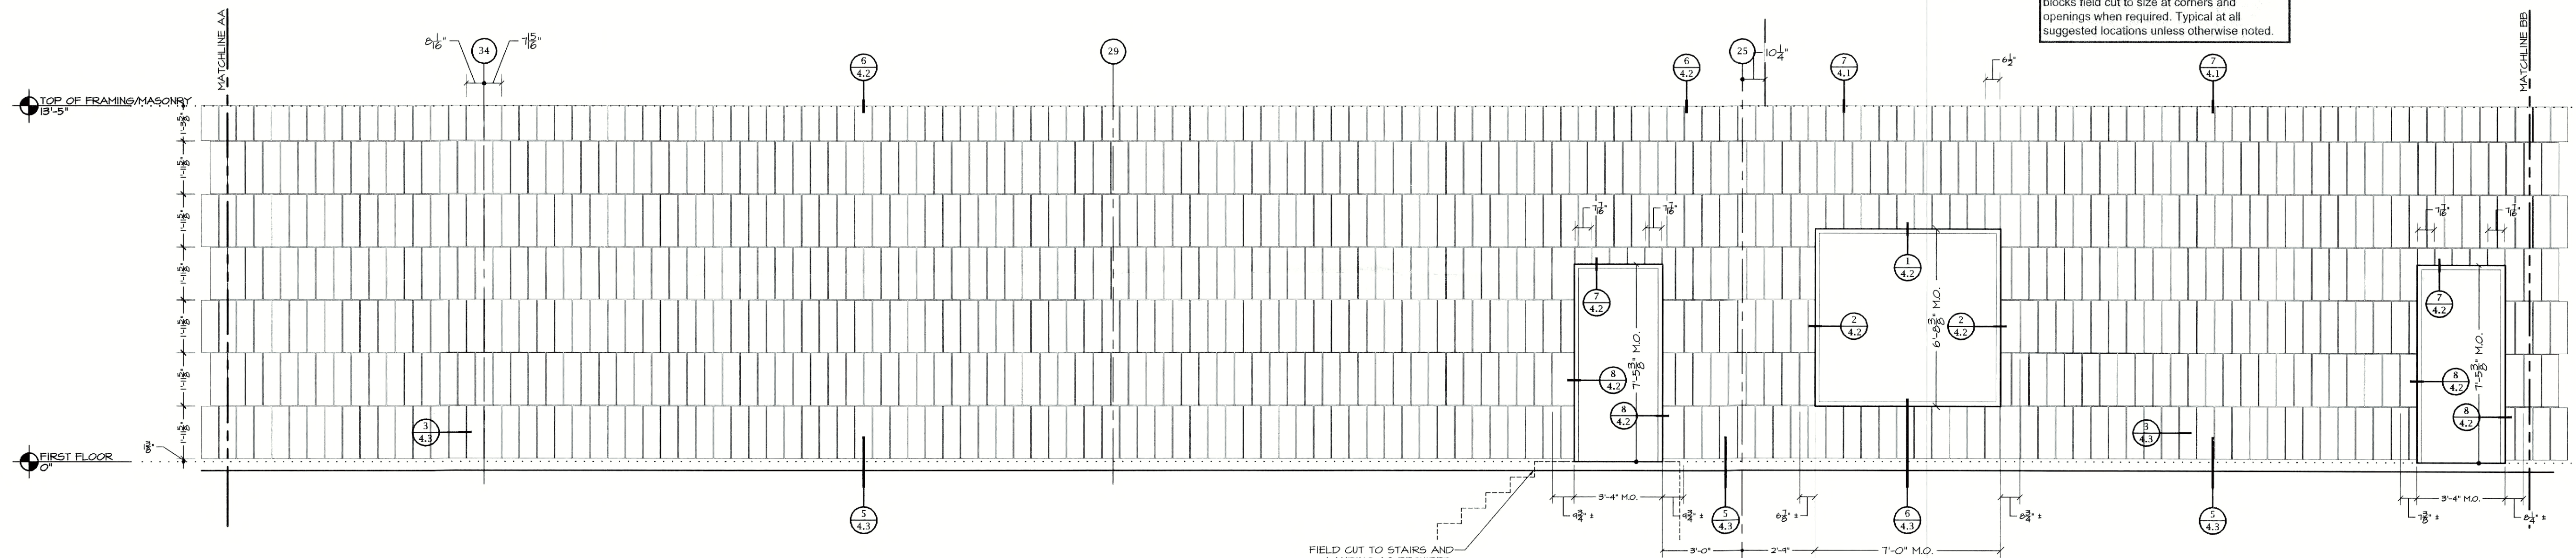

2 PARTIAL NORTH ELEVATION
Scale: 3/8"=1'-0" (REF: 3/A202)

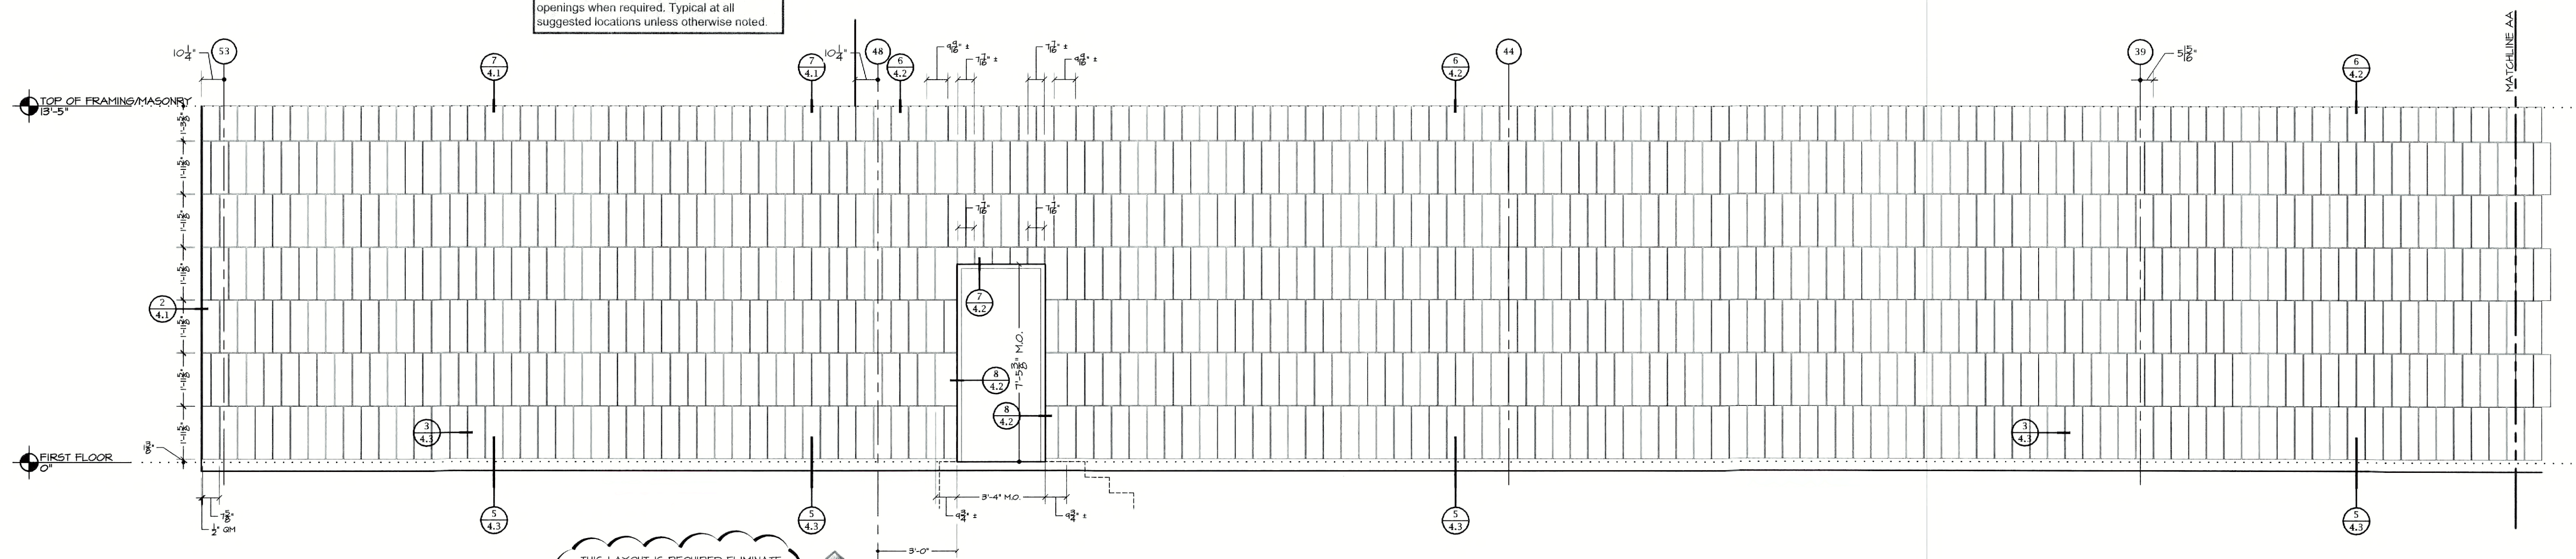

1 PARTIAL NORTH ELEVATION
Scale: 3/8"=1'-0" (REF: 3/A202)

STONE LEGEND:

ARRIS-CLIP RENAISSANCE
FIELD STONE
23 5/8" x 7 5/8" x 1 3/8"
COLOR:
MAGNOLIA CHAMPAGNE
FINISH: SMOOTH FACED.

ARCHITECT:

Maguire Group Inc.

33 Commercial Street,
Suite 1
Foxborough, MA 02035
Ph: 508-543-1700

PROJECT NAME:

East Somerville
Community School
Somerville, MA
PROJECT NO. 1641

DATE: 01-07-12

NSD
National Stone Drafting, Inc.

4583 Coyote Run
Stonehenge @ Roxborough
Littleton, CO 80125
Phone: (303) 691-9987
Fax: (303) 756-7338
E-mail: nsdraft@comcast.net

REVISIONS	DATE
1 Revised coursing	02-12-12



These drawings represent National Stone Drafting Inc.'s interpretation of information and the application of products provided by the architect and the stone fabricator. The drawings are for the sole purpose of these drawings is to assist the stone fabricator and subcontractor in the fabrication and installation of the stone. National Stone Drafting Inc. and its directors, officers, employees, design requirements, structural integrity and the architectural intent of the stonework is that of the stone fabricator and subcontractor. National Stone Drafting Inc. will not be held in any way liable for any errors and/or omissions implied or otherwise. The drawings are for the stone fabricator and subcontractor and no conditions must be presented prior to the completion of these drawings.

These shop drawings must be approved by the architect and the stone fabricator/subcontractor prior to preparing the fabrication drawings.

© 2000 National Stone Drafting Inc.
The use of these documents and drawings shall be restricted to the original project for which they were prepared and any publication of these documents and drawings are expressly limited to such project.
Re-use, reproduction or publication by any method, whole or in part, of these documents and drawings is prohibited. Title of these documents and drawings remain with National Stone Drafting Inc.
National Stone Drafting Inc. retains all federal, state and common law copyright protections.
17 U.S.C. section 101 et seq.



IN ORDER FOR THE STONE MODULATION TO WORK IN THIS AREA
THE MASONRY OPENING NEED TO BE NOMINAL DIMENSIONS.
THEREFORE THE MASONRY OPENINGS WILL BE 3/8" WIDER THAN
INDICATED IN THE ARCHITECTURAL DRAWINGS.

GC to Coordinate



IN ORDER FOR THE STONE MODULATION TO WORK IN THIS AREA
THE MASONRY OPENING NEED TO BE NOMINAL DIMENSIONS.
THEREFORE THE MASONRY OPENINGS WILL BE 3/8" WIDER THAN
INDICATED IN THE ARCHITECTURAL DRAWINGS.

GC to Coordinate



IN ORDER FOR THE STONE MODULATION TO WORK IN THIS AREA THE MASONRY OPENING NEED TO BE NOMINAL DIMENSIONS. THEREFORE THE MASONRY OPENINGS WILL BE 3/8" WIDER THAN INDICATED IN THE ARCHITECTURAL DRAWINGS. IF THIS IS UNACCEPTABLE ALL OF THE PIECES ADJACENT TO THE WINDOW FRAMES NEED TO BE INCREASED IN WIDTH BY 3/16". PLEASE ADVISE

GC to Coordinate



ARRIS-CLIP RENAISSANCE
FIELD STONE:
23 5/8" X 17 5/8" X 3/8"
COLOR:
MAGNOLIA CHAMPAGNE
FINISH: SMOOTH FACED.

Maquire Group Inc.

33 Commercial Street,
Suite 1
Foxborough, MA 02035
Ph: 508-543-1700

East Somerville
Community School
Somerville, MA
PROJECT NO. 1641

DATE: 01-07-12

NSD
National Stone Drafting, Inc.

4583 Coyote Run
Stonehenge @ Roxborough
Littleton, CO 80120
Phone: (303) 691-9987
Fax: (303) 756-7338
E-mail: nsdraft@comcast.net

#	REVISIONS	DATE
1	Revised coursing	02-12-1

SHOP DRAWING REVIEW

OK'd BY.....	
OK AS SHOWN.	☐
AS MODIFIED.	☐
DATE:.....	



© 2006 National Stone Drafting Inc.
The use of these documents and drawings shall be restricted to the original project for which they were prepared and any publication of these documents and drawings are expressly limited to such project.
Re-use, reproduction or publication by any method, whole or in part, of these documents and drawings is prohibited. Title of these documents and drawings remain with National Stone Drafting Inc. retains all federal, state and common law copyright protections.
17 U.S.C. section 101 et seq.



ARRIS-CLIP RENAISSANCE
FIELD STONE:
23 5/8" X 7 5/8" X 1 3/8"
COLOR:
MAGNOLIA CHAMPAGNE
FINISH: SMOOTH FACED.

Maquire Group Inc.

33 Commercial Street,
Suite 1
Foxborough, MA 02035
Ph: 508-543-1700

East Somerville
Community School
Somerville, MA
PROJECT NO. 1641

NSD
National Stone Drafting, Inc.

4583 Coyote Run
Stonehenge @ Roxborough
Littleton, CO 80125
Phone: (303) 691-9987
Fax: (303) 756-7338
E-mail: nsdraft@comcast.net

#	REVISIONS	DATE
1	Revised coursing	02-12-11


ALL STONE TO STONE
JOINTS ARE 3/8", TYPICAL.

SHOP DRAWING REVIEW
OK'd BY:
OK AS SHOWN. ☐
AS MODIFIED. ☐
DATE:.....




ARRISCRAFT
INTERNATIONAL
BUILDING STONE • BRICK • LIMESTONE


These drawings represent National Stone Drafting Inc.'s interpretation of information and the application of products provided by the architect and the stone subcontractor/fabricator. The sole purpose of these drawings is to assist the stone subcontractor/fabricator in the fabrication and installation of the stone. It is the responsibility of the architect, the stone subcontractor/fabricator, and the stone subcontractor/fabricator to verify all the dimensions, quantities, design requirements, structural integrity and the architectural intent of the drawings. It is the responsibility of the stone subcontractor/fabricator to coordinate these drawings with all other affected subcontractors. The drawings will not be held liable for any errors and/or omissions. Any field verification specific dimensions and/or conditions must be presented prior to the completion of these drawings. These shop drawings must be approved by the architect and the stone subcontractor/fabricator prior to preparing the fabrication drawings. © 2012 National Stone Drafting Inc. The use of these documents and drawings shall be restricted to the original project for which they were prepared and any publication of these documents and drawings are expressly limited to such project. Re-use, reproduction or publication by any method, in whole or in part, of these documents and drawings is prohibited. Title of these documents and drawings remain the property of National Stone Drafting Inc. and all federal, state and common law copyright protections. IT 115-0, section 02 21.000.

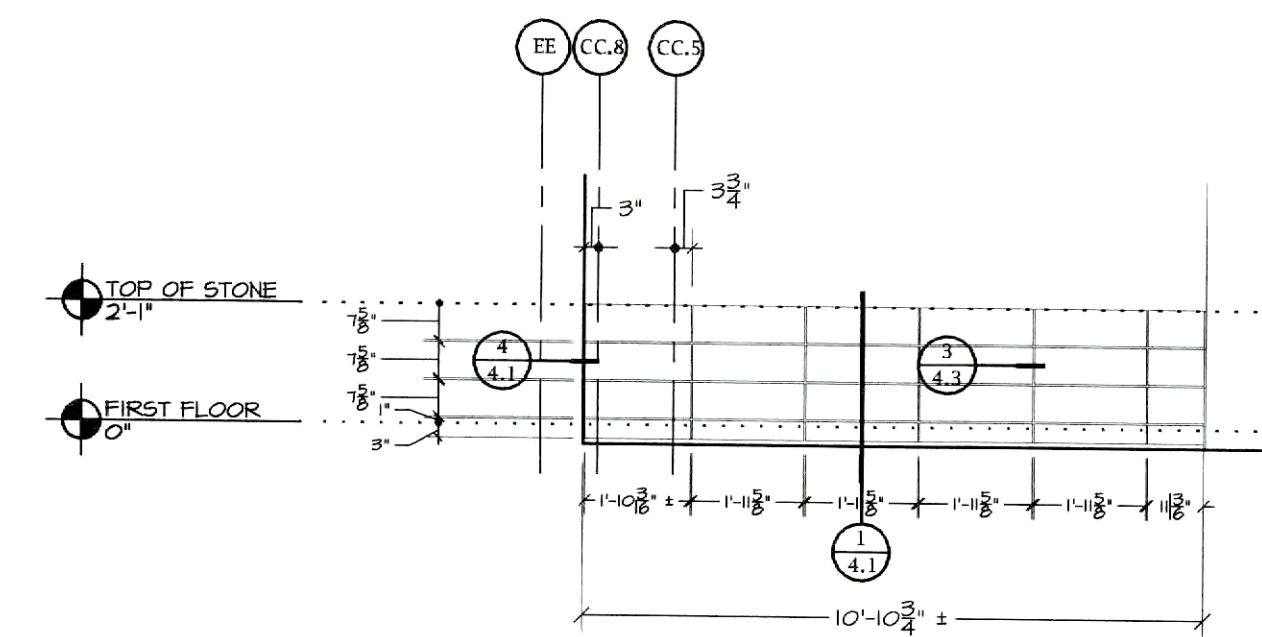


4 PARTIAL WEST ELEVATION
Scale: 3/8"=1'-0" (REF: 1/A205)

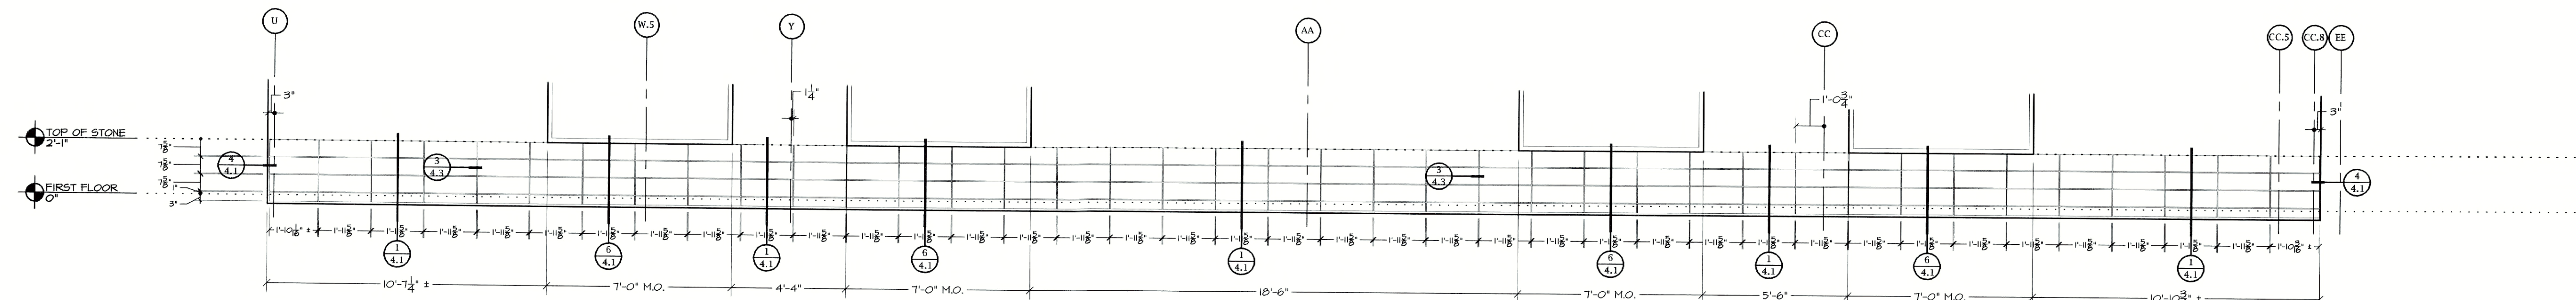


3 PARTIAL EAST ELEVATION
Scale: 3/8"=1'-0" (REF: 3/A205)

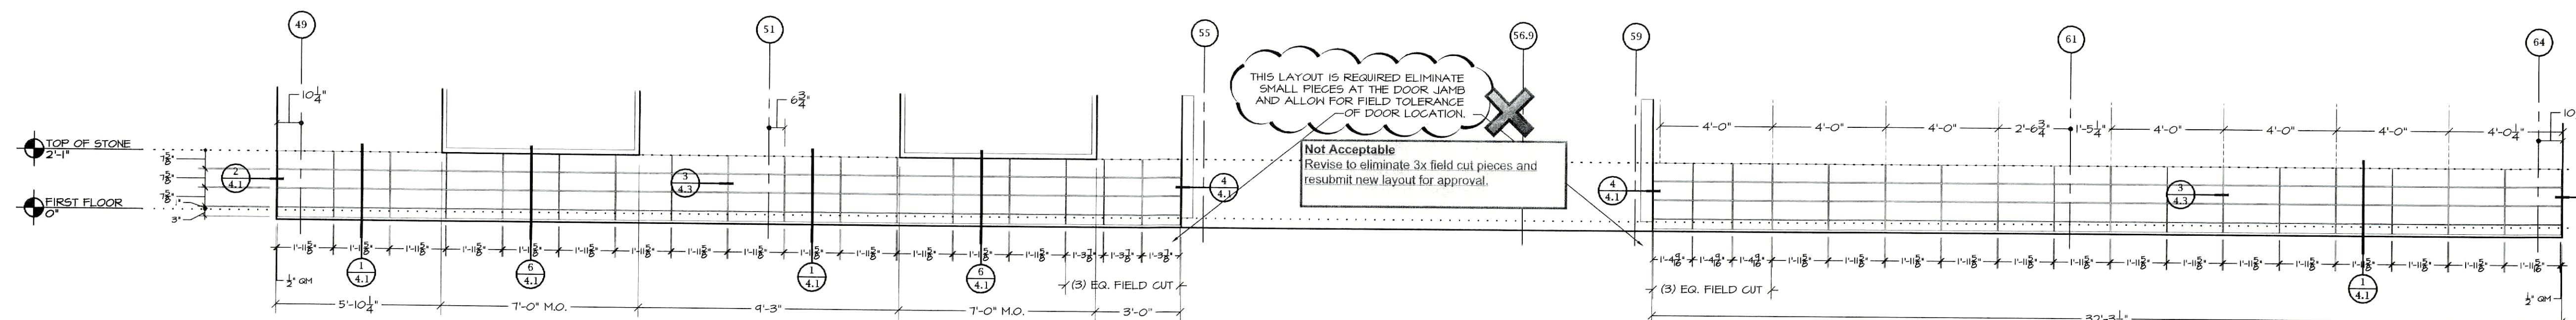

3 PARTIAL SOUTH ELEVATION
Scale: 3/8"=1'-0" (REF: 3/A203)

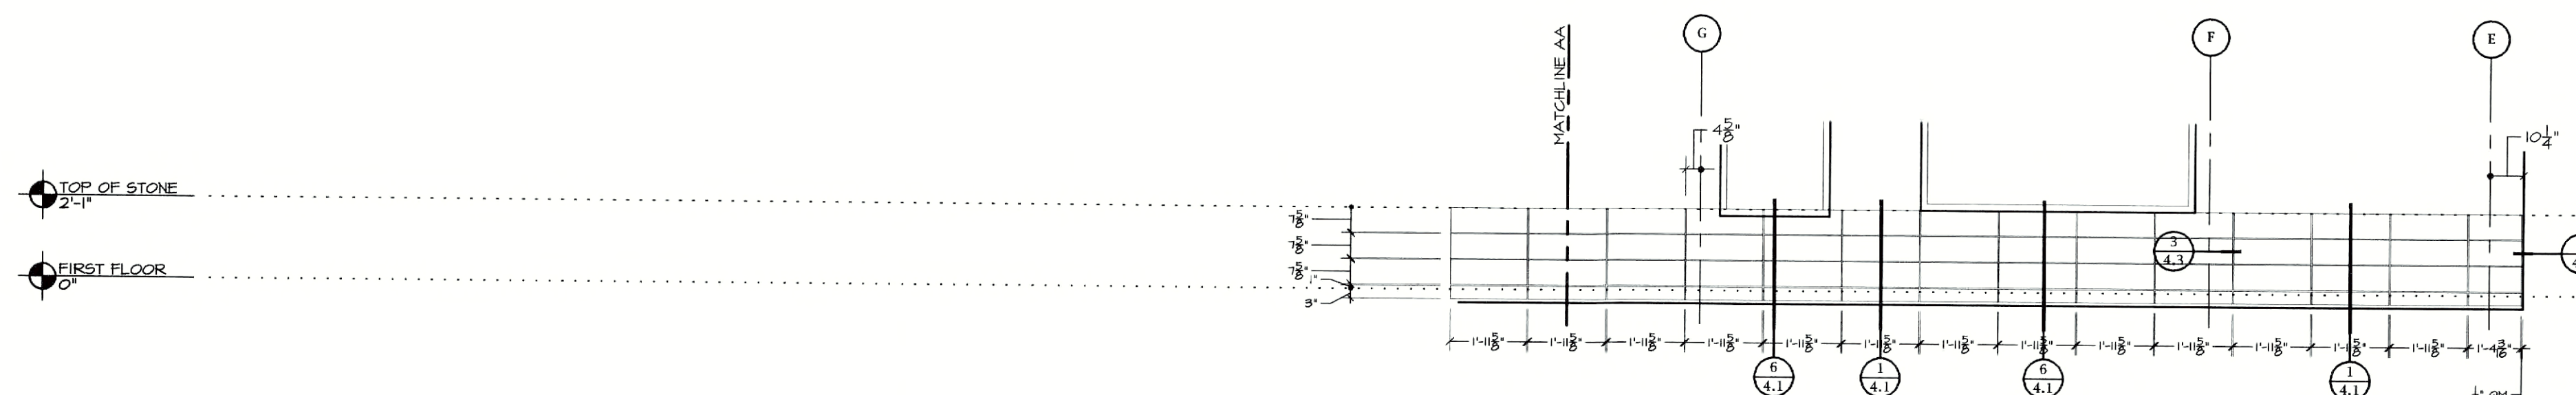

2 PARTIAL SOUTH ELEVATION
Scale: 3/8"=1'-0" (REF: 1/A204)

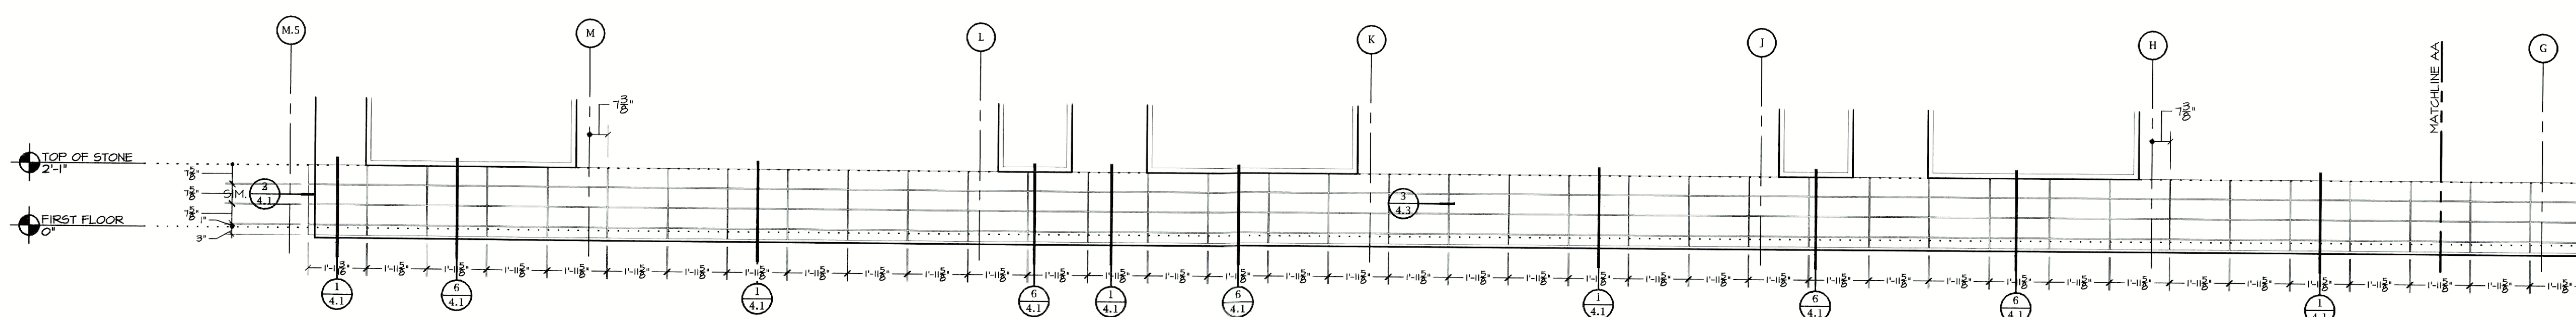

1 PARTIAL SOUTH ELEVATION
Scale: 3/8"=1'-0" (REF: 1/A204)

STONE LEGEND:

ARRIS-CLIP RENAISSANCE
FIELD STONE
23 5/8" X 11 5/8" X 1 3/8"
COLOR:
MAGNOLIA CHAMPAGNE
FINISH: SMOOTH FACED.

ARCHITECT:

Maguire Group Inc.

33 Commercial Street,
Suite 1
Foxborough, MA 02035
Ph: 508-543-1700

PROJECT NAME:

East Somerville
Community School
Somerville, MA
PROJECT NO. 1641

DATE: 01-07-12

NSD
National Stone Drafting, Inc.

4583 Coyote Run
Stonehenge @ Roxborough
Littleton, CO 80125
Phone: (303) 691-9987
Fax: (303) 756-7338
E-mail: nsdrah@comcast.net

REVISIONS	DATE
1 Revised coursing	02-12-12



STONE LEGEND:

	ARRIS-CLIP RENAISSANCE FIELD STONE: 23 5/8" X 1 5/8" X 1 3/8" COLOR: MAGNOLIA CHAMPAGNE FINISH: SMOOTH FACED.
---	--

Maguire Group Inc

33 Comercial Street,
Suite 1
Foxborough, MA 02035
Ph: 508-543-1700

PROJECT NAME:

East Somerville
Community School
Somerville, MA


PROJECT NO. 164








DATE: 01-07-12

NSD
National Stone Drafting, Inc.

#	REVISIONS	DATE
1	Revised coursing	02-12-1

SHEET 4.1

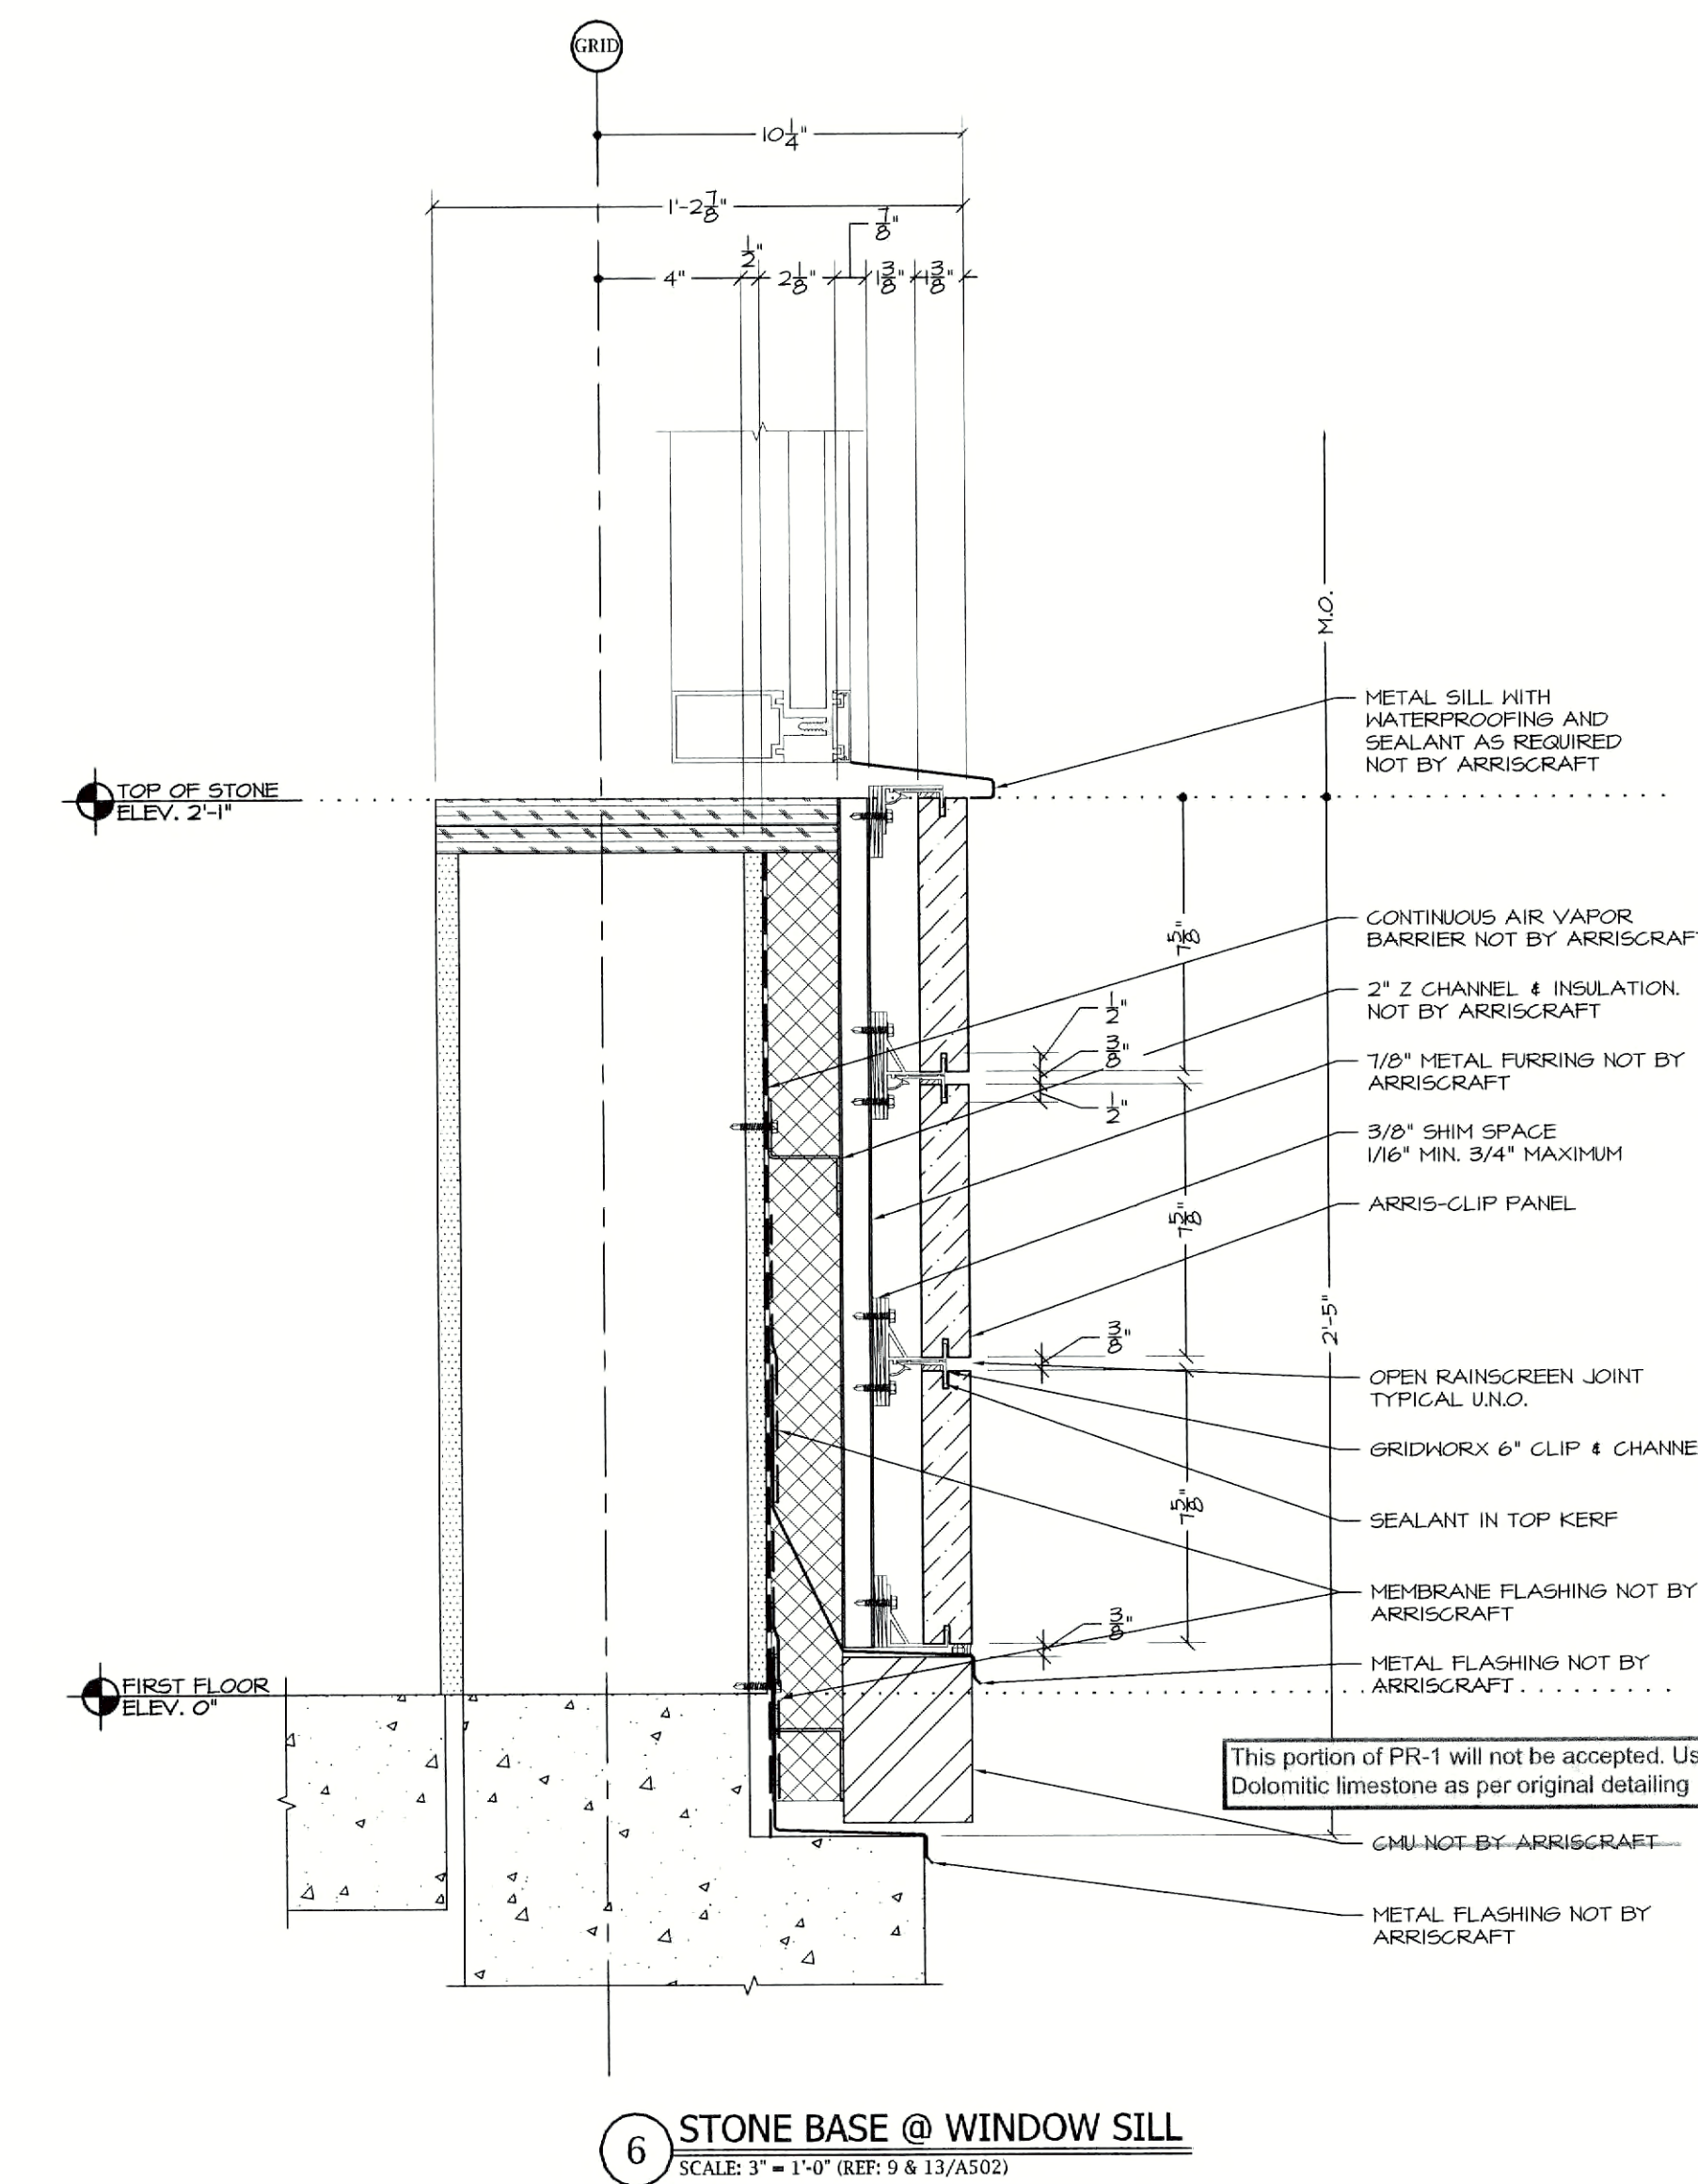

      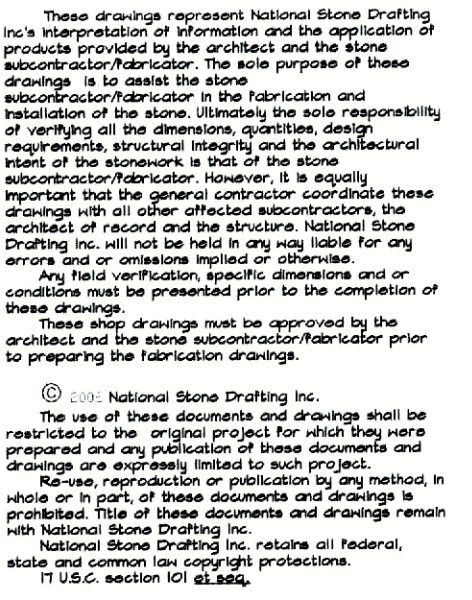

STONE LEGEND:

 ARRIS-CLIP RENAISSANCE
FIELD STONE:
23 5/8" X 15 5/8" X 1 3/8"
COLOR:
MAGNOLIA CHAMPAGNE
FINISH: SMOOTH FACED.

ARCHITECT: _____

Maguire Group Inc.
33 Comercial Street,
Suite 1
Foxborough, MA 02035
Ph: 508-543-1700

PROJECT NAME: _____

East Somerville
Community School
Somerville, MA
PROJECT NO. 1641

DATE: 01-07-12



NSD
National Stone Drafting, Inc.

4583 Coyote Run
Stonehenge @ Roxborough
Littleton, CO 80125
Phone: (303) 691-9987
Fax: (303) 756-7338
E-mail: nsdraft@comcast.net

#	REVISIONS	DATE
1	Revised coursing	02-12-12



These drawings represent National Stone Drafting Inc.'s ("NSD") best estimate of the application of products provided by the architect and the stone fabricator/fabricator's intent for the purpose of these drawings, to assist the stone fabricator/fabricator in the fabrication and installation of the stone. NSD does not warrant the accuracy, verity or the completeness of the information, including, but not limited to, verifying all the dimensions, quantities, design, materials, and/or construction details, and the accuracy of the stone(s) is that of the stone fabricator/fabricator. NSD does not warrant that the general contractor coordinate these drawings with the stone fabricator/fabricator. It is the responsibility of record and the structure. National Stone Drafting Inc. will not be held in any way liable for any errors or omissions or for any damages or claims. Any field verification, specific dimensions and/or quantities, and/or materials and/or construction details are shown as drawings. These stone drawings must be approved by the architect and the stone fabricator/fabricator prior to preparing the fabrication drawing.

© 2002 National Stone Drafting Inc.
The use of drawings shall be restricted to the original project for which they were prepared and no part of these drawings may be reproduced or otherwise used in any way without the express written consent to such project.
No reuse, reproduction or publication by any method in print or in electronic form is permitted without the written consent of these documents and drawings remain the property of National Stone Drafting Inc. retain all federal, state and common law rights.
IT 5.03, SECTION 01.01, 2/2002



ARRIS-CLIP RENAISSANCE
FIELD STONE:
23 5/8" X 1 5/8" X 1 3/8"
COLOR:
MAGNOLIA CHAMPAGNE
FINISH: SMOOTH FACED.

Maguire Group Inc.

33 Commercial Street,
Suite 1
Foxborough, MA 02035
Ph: 508-543-1700

East Somerville
Community School
Somerville, MA
PROJECT NO. 1641

NSD
National Stone Drafting, Inc.

4583 Coyote Run
Stonehenge @ Roxborough
Littleton, CO 80125
Phone: (303) 691-9987
Fax: (303) 756-7338
E-mail: nsdraft@comcast.net

#	REVISIONS	DATE
1	Revised coursing	02-12-12