



Office Telephone Nos. 2805, 2806 & 2807.

F. M. I. KURESHI,
B. SC. ENGINEERING (EDIN)
LAND MANAGER & ARCHITECT



**MUNICIPAL CORPORATION
KARACHI.**

Reference No. B. S. *e. n. y. / 4*

To,

Mr. Narain Das. G. Gidwani
KARACHI.

Dear Sir,

Re :—Plot No. *103*Sheet No. *M.M.6**Nacli Mian*
Quarter.

With reference to your letter dated *28. 4.* 193*9* re:—
above Plot, you are requested to keep your premises open for
inspection of the Building Surveyor on *26. 5.* 193*9*
between *9.45. 5.55* A. M., and also be present on the site.

Yours faithfully,

F. M. I. Kureshi
Land Manager & Architect.

- 1, 41'-9" x 31'-6"
- 2, 23'-6" x 31'-8"
- 3, 14'-0" x 9'-7"
- 4, 14'-2 1/2" x 18'-6"
- 5, $\frac{17'-9" + 13'-11"}{2} \times 9'-6"$



Office Telephone Nos. 2805, 2806 & 2807,

F. M. I. KURESHI,
B. SC. ENGINEERING (EDIN)
LAND MANAGER & ARCHITECT



**MUNICIPAL CORPORATION
KARACHI.**

2

Reference No. B. S.

To,

Mr. Naraindas G. Cichram
Arch. Sect. KARACHI.

Dear Sir,

Quater. In Sir

Re :—Plot No. 103 Sheet No. M.M. 6 Quarter.

With reference to your letter dated 28-4- 1938 re:—
above Plot, you are requested to keep your premises open for
inspection of the Building Surveyor on 26-5- 1938
between 9-45 9-55 A. M., and also be present on the site.


Yours faithfully,

[Signature]

Land Manager & Architect.

[Signature]

(SHEET NO 3)

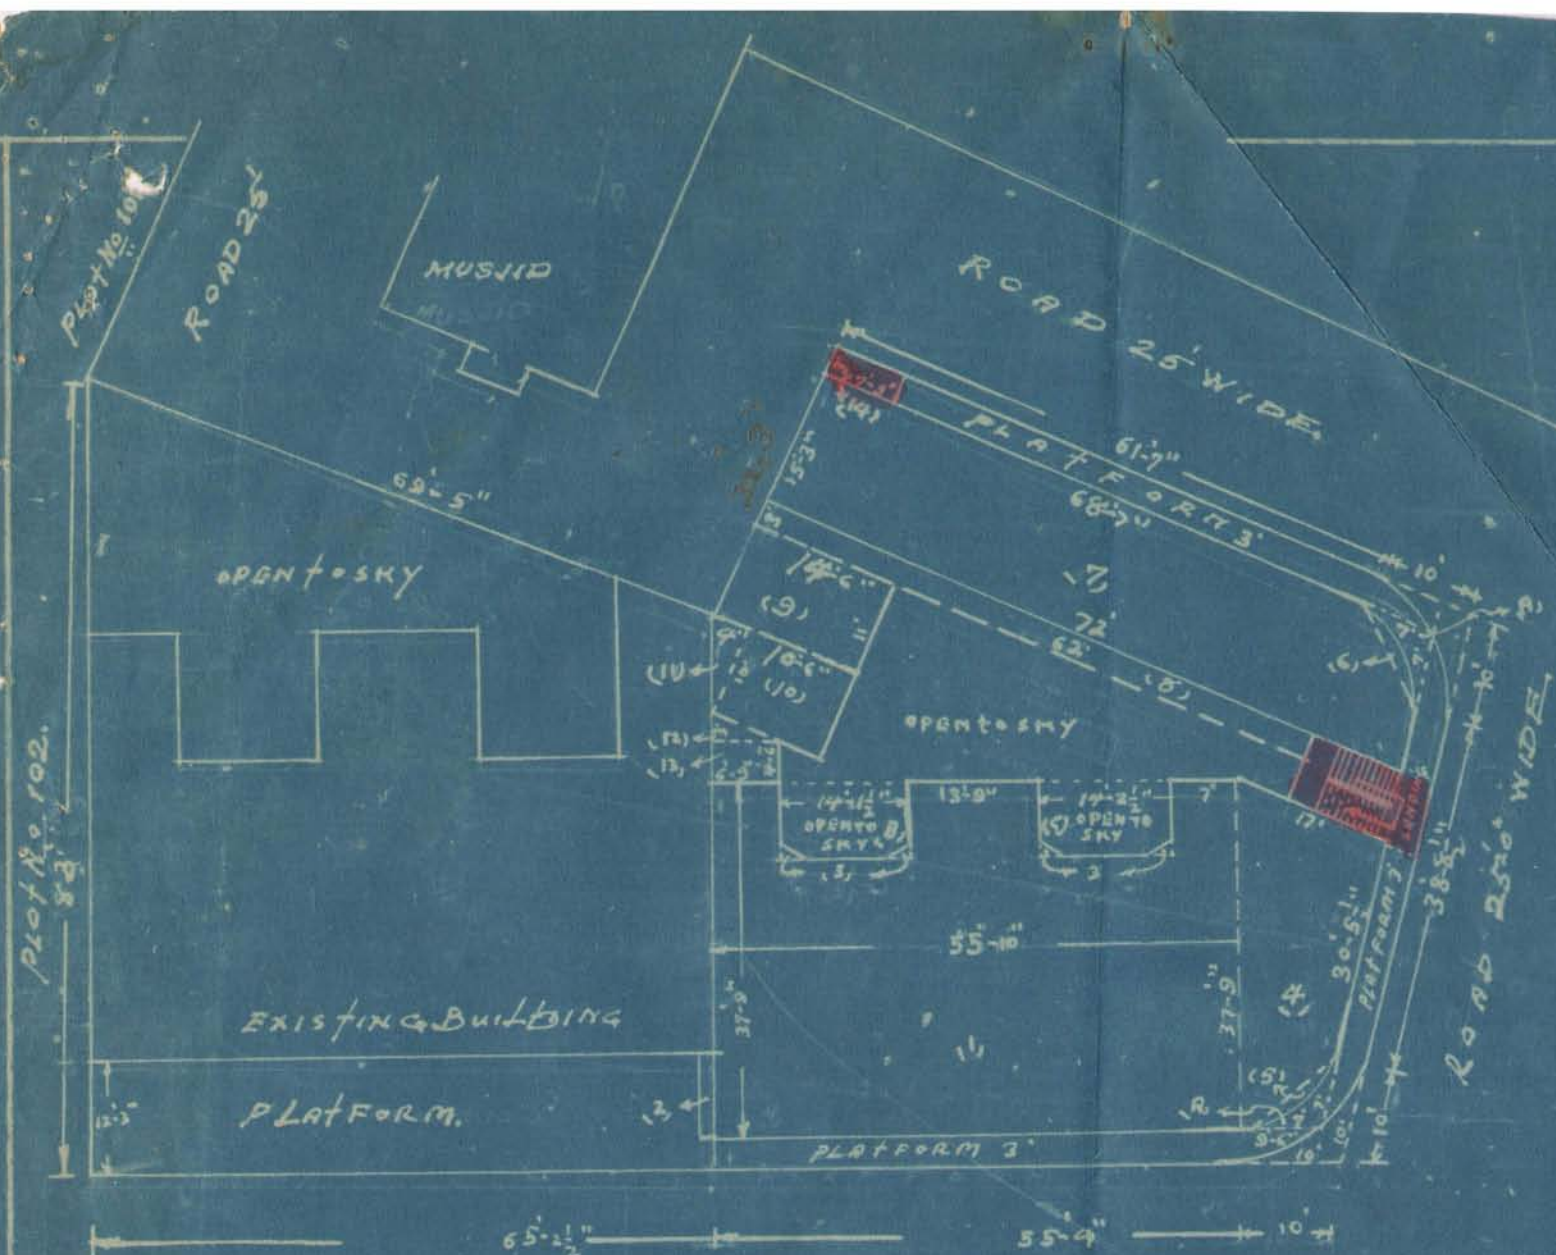

TOTAL AREA OF PLOT = 1087.25 SQ YDS.
 ALLOWABLE AREA = 724.83 " "
 EXIST. AREA = { 284.47 " "
 PROPOSED AREA = { 438.80 " "
 TOTAL = 723.27 " "

DETAILS:-

- (1) $1 \times 55.82 \times 37.75 = 2107.58$
- (2) $1 \times 9.25 \times 1.5 = 13.87$
- (3) $2 \times 3.25 \times 2 = 13.00$
- (4) $1 \times \frac{9.5+9}{2} \times 37.75+30.46 = 452.99$
- (5) $1 \times 12 \times 1.5 \times \frac{2}{3} = 12.00$
- (6) $1 \times 13 \times 1.5 \times \frac{2}{3} = 13.00$
- (7) $1 \times \frac{68.88+72}{2} \times 15.25 = 2171.92$
- (8) $1 \times 3 \times 62 = 186.00$
- (9) $1 \times 10.5 \times 11.0 = 115.50$
- (10) $1 \times 10.5 \times 10.0 = 105.00$
- (11) $1 \times 4 \times 10 \times \frac{1}{2} = 20.00$
- (12) $1 \times 3 \times 6.75 \times \frac{1}{2} = 10.13$
- (13) $1 \times 4.5 \times 6.75 = 30.38$
- (14) $1 \times 7.75 \times 3 = 23.25$

DEDUCTIONS:-

(A) $2 \times 7 \times 7 \times \frac{1}{2} = 49.0$
(B) $1 \times 7.75 \times 14.12 = 109.43$
(C) $1 \times 7.75 \times 14.20 = 110.05$

268.48

$$4287.72 - 268.48 = 3970.24$$

$$3970.24 \div 9 = 438.8054905$$

ROAD 30' WIDE

Block PLAN
20' = 1"

LANDLORD

NARAYAN M. GIDYANI & CO.,
ARCHITECTS.



BS C 44/39 R-103. hi-hi-6, Machi hi-2

KARACHI MUNICIPAL CORPORATION.

600-8-38

Diary sheet in respect of Building Regulation plans received.

4

Date of receipt.	Date When sent.	Date When Retd.	Date when sent to B. S.	Date when put up to L. M. A.	Date when obj. sent.	Remarks.
28/1/39						
H. O. ...	30/1	31/1		11/4/39		
E. E. ...	—	7/2	8/2/39	Sent to the L.C. for correction of the plan.		
L. S. ...	—	8/2				
				14/2/39	Sent to the L.C. for remarks.	
H. O. ...				11/3/39		
E. E. ...						
L. S. ...						
16/3						
H. O. ...			17/3	Retd to the L.C. on 17/3.		
E. E. ...						
L. S. ...						

MAR 15 1939



KARACHI MUNICIPAL CORPORATION.
BUILDING SECTION.

REVIEW FORM.

Case No. P/C

R.E.:—Plot No.

103

, Sheet No.

Ac. 260 A. 1000

Qr.

A copy of plan is forwarded with compliments to the Health Officer for
favour of remarks.

*11/5/39
12/1/39*

*Infor Patni
to show to
12/1/39*

FOR LAND MANAGER & ARCHITECT.

HEALTH OFFICER'S REMARKS.

no objection

M. S. H. S.

HEALTH OFFICER.

13/1/39

14 OCT 1939



KARACHI MUNICIPAL CORPORATION

(BUILDING SECTION)

REVIEW FORM

Case No. B. S. P.

Re:—Plot No. 103 Sheet No. In 46, In. In. In. Qr.

A copy of plan is forwarded with Compliments to LAND SURVEYOR for favour of remarks and return to the Land Clerk within FIVE DAYS as per order of the CHIEF OFFICER issued in this connection.

632

J. E. attached

11/10 J. E.
LAND CLERK.

LAND SURVEYOR'S REPORT.

1. (a) Does the plot come under Alignment? _____
(b) If so, is the street line correctly shown? _____
2. (a) Does the plot come under P. T. Scheme? _____
(b) If so, is the plot shown as finally re-constructed? _____
3. (a) Is there any encroachment? _____
(b) If so, state the nature and No. of sq. yards? _____
4. (a) Is the area of the plot stated on plan correct? _____
(b) If not give the correct area _____
5. (a) Is the plot subject to any conditions of previous sub-division and amalgamation? _____
(b) If so, state the conditions. _____
6. (a) Is the street width correctly shown? _____
(b) If not state the widths. _____

Objections

Siti plan Tallies with the approved
plan Dt. 12-8-39
In objection

Tasnuva L.
Head Draftman 12/10

Re 11/10
LAND SURVEYOR.

In. 12/10

16/10



NARAINDAS M. GIDWANI & Co.
ARCHITECTS & ENGINEERS.

Bunder Road,

KARACHI, 3rd. Oct. 1939

The "and Manager & Architect,
Municipal Corporation,
Karachi.

Dear Sir,

Re: Plot No. 103. M.M.6.

632 We are herewith sending you three
copies of the amended plan of the above
plot for favour of your early approval.

Yours faithfully,

N. M. Gidwani

I. P. attached
Pl: Circulate.

10/10

B.S.

10/10

B.S. Please attach Inspection plane and
report as usual. If you also
please state if this requires circulation.

10/10

Plot No 103Sheet No. M-146 Muchshri an Qr

BUILDING SURVEYOR'S REPORT.

1. It is not understood why a bath $21' \times 13'$ is required
2. The so called veranda on upper floors over the bath mentioned in (1) is a small room which is against the rules
3. Dimensions of the rooms though increased by adding verandas are not changed in the plan submitted.
4. Section requires correction.
5. Windows be provided to the W.Cs towards the open to sky spaces as required under the rules
6. Built up area calculations be correctly given as per detail plan - measurements of built up area ~~and~~ open area have to be jointly verified for which the architect should keep an appointment with the B.S.
7. Distances between every two balconies be given on the plan.
8. All deletions to be coloured yellow
9. Pillars encroaching on the open to sky space will be taken in built up area.

[Signature]
6/11
Building Surveyor.

Date _____

Remarks of LAND MANAGER AND ARCHITECT.

B.S. & Sub Engg objections

M 8/11

M 2A

26/11

Date _____

Land Manager and Architect.

KARACHI MUNICIPAL CORPORATION.

BUILDING SECTION.

REVIEW FORM.

Case No. P/C.

Applicant's Name

Architect's Name

EXTRACT FROM THE LAND REGISTER.

New plot No. 103

Sheet No.

Old plot No.

Sheet No.

Quarter.

Whether under Govt. or Municipal Control ...		
Registered Holders of plot ...		
Area	Government ...	
	Municipal ...	
	Total ...	
Title and period of lease..		
Form of lease ...		
Any Special conditions of lease ...		
Remarks ...		

Date of receipt of plan

3/10

Date of expiry of 30 days

2/11



B 3 M. 103 M. M. 6

JUN 21 1939

To,

Mr. Naraindas M. Gidwani,
Architect, KARACHI.

Dear Sir,

Re: Plot No.103, M.M.6, Machi Meani Quarter.

With reference to your letter dated 16th June 1939
re: R.C.C. roof filling, you are requested not to do so,
as you have not got your amended plan approved and more-
over there is question of built up area.

Yours faithfully,

Land Manager & Architect.

Hn.19/6

JUN 20 1939

AMENDED
PLAN SHOWING PROPOSED ADDITIONS & ALTERATIONS ON PLOT N: 103. SHEET N: M.M.6.
MACHIT MIANEE QUARTER
Scale 8 1/2" = 1" = 10' INCH



①



ELEVATION



GROUND FLOOR

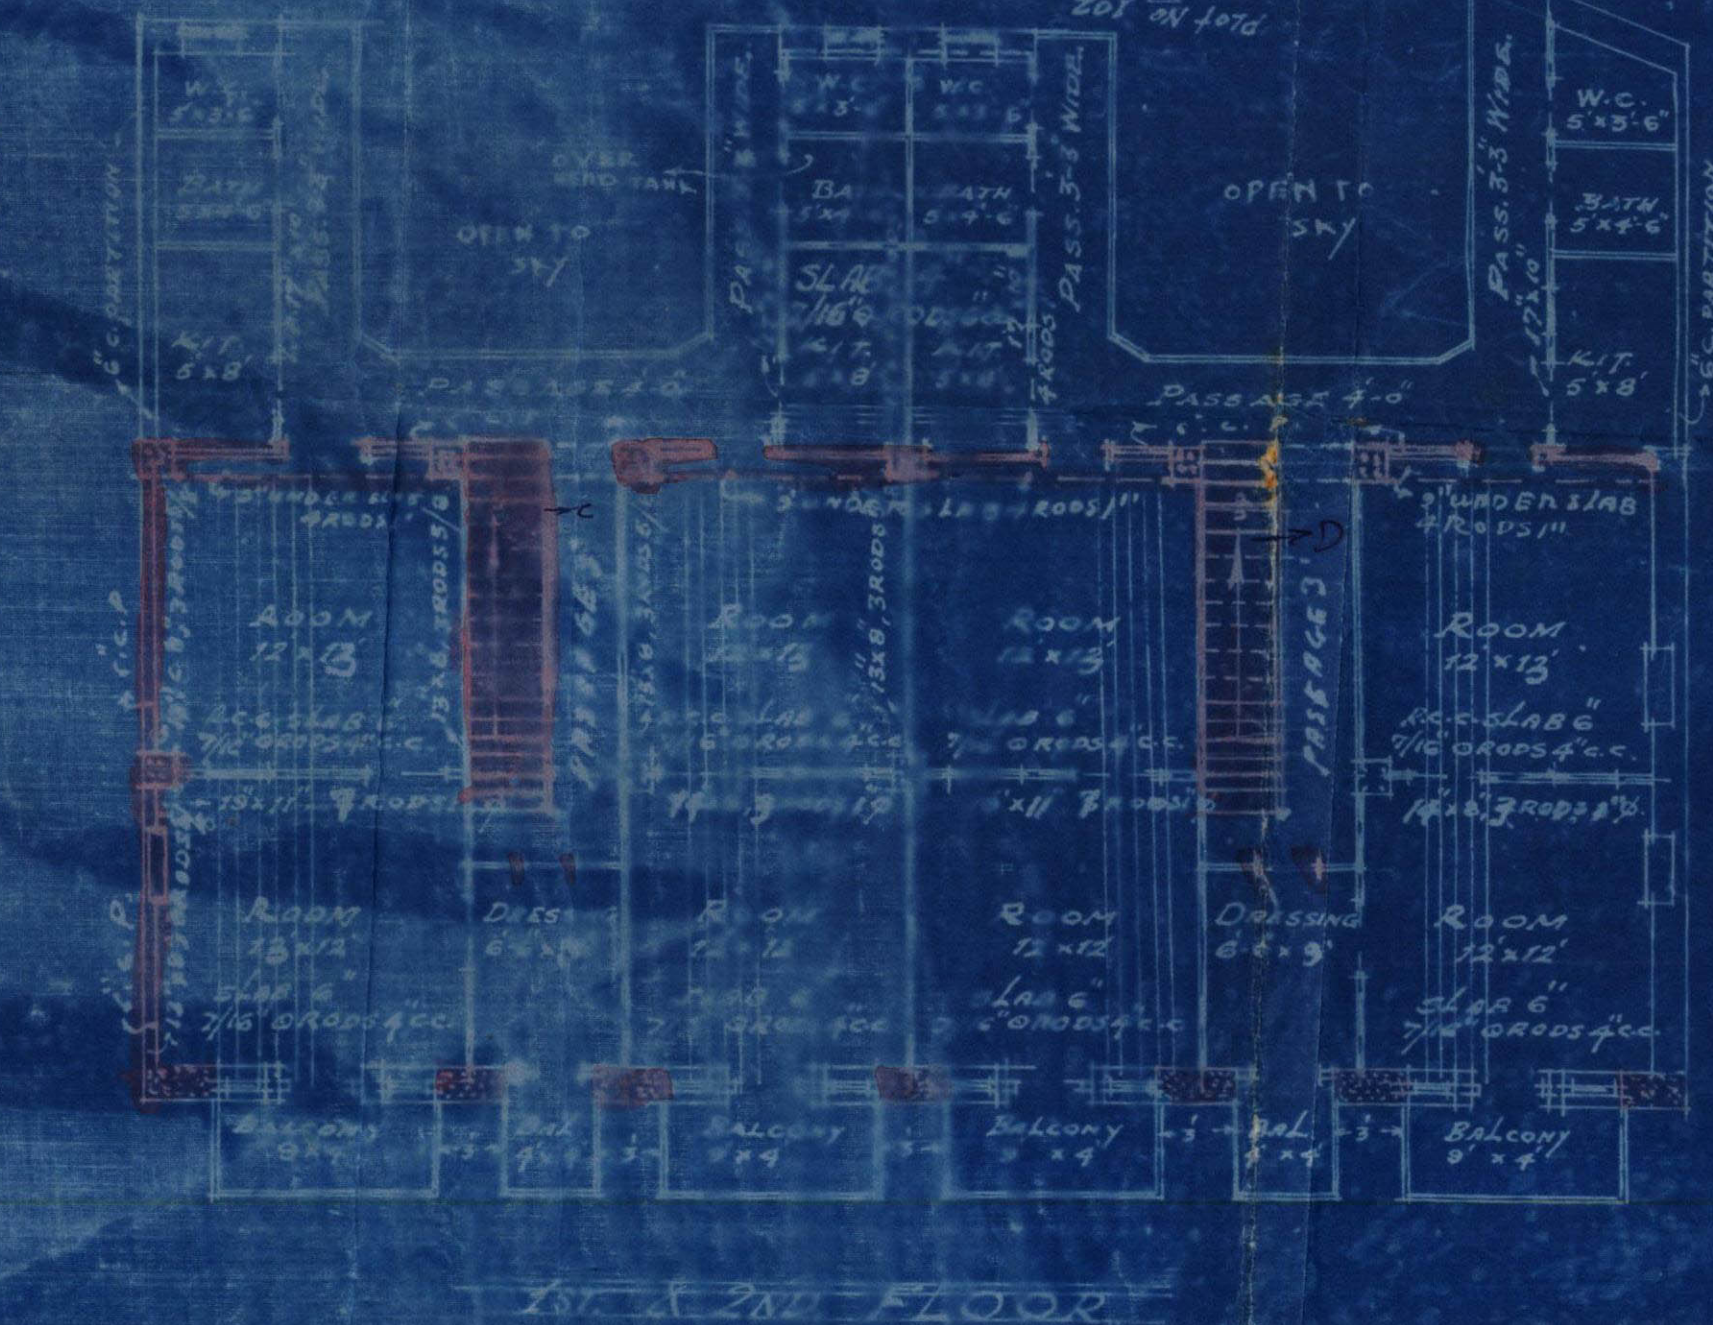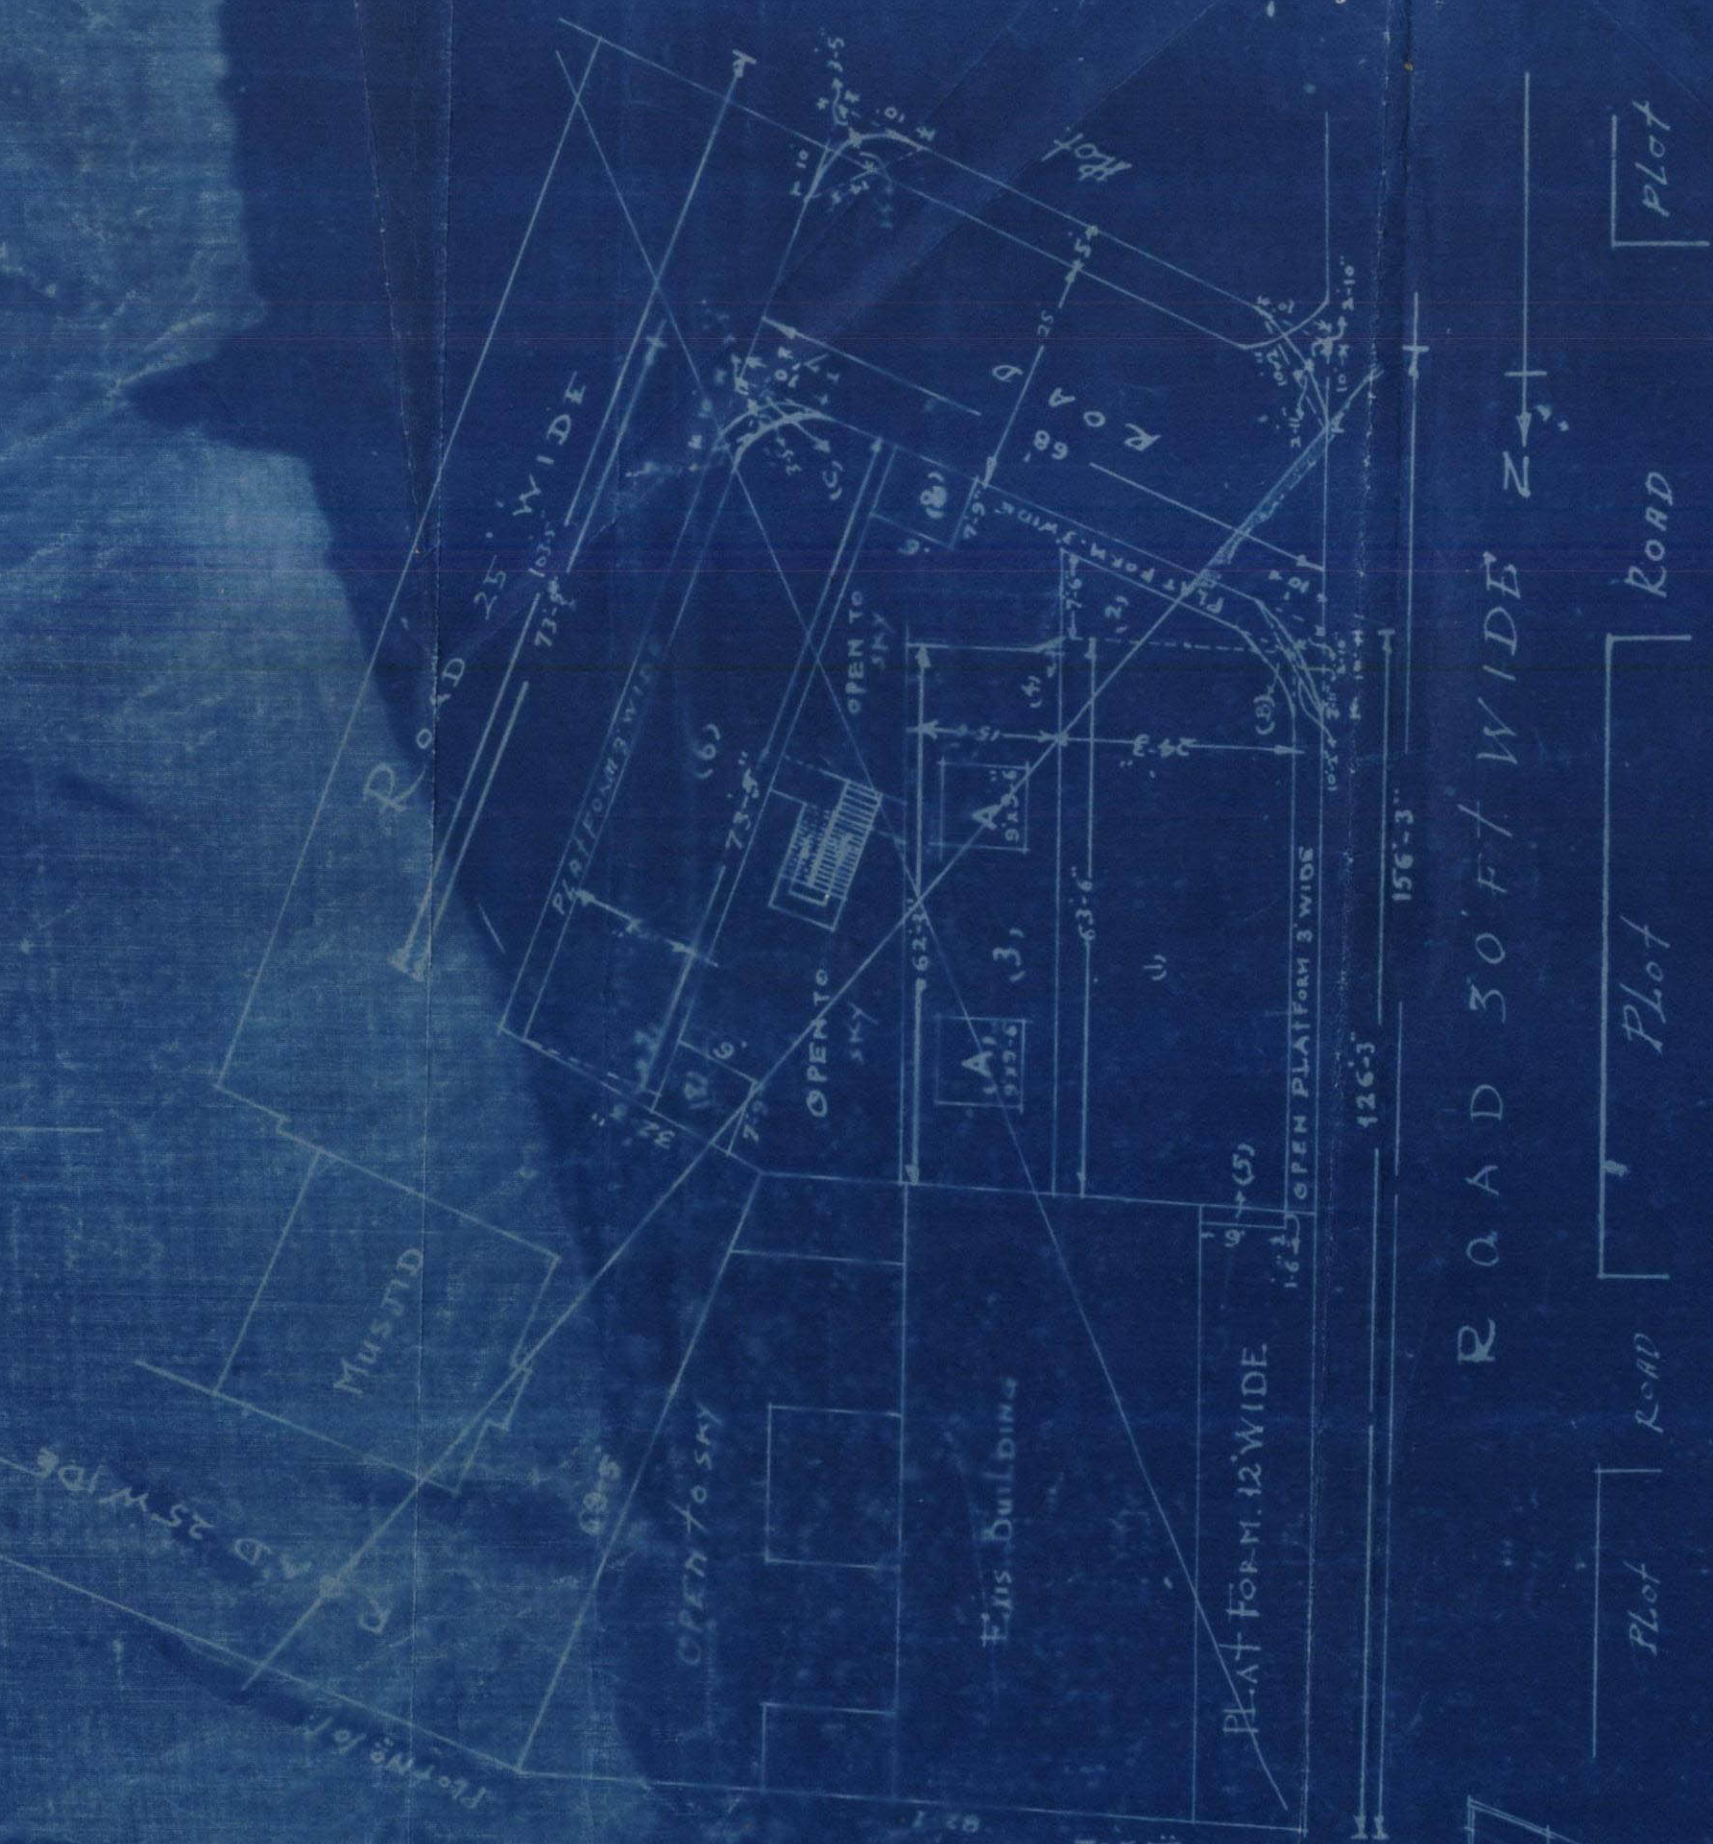

1st & 2nd FLOOR

Plan is approved subject to the following conditions:
(1) This sanction does not entitle the owner to build on land not conveyed to him either by the Govt; or the Municipality by a grant or entry in a deed.
(2) This sanction holds good, provided the work of construction is commenced in earnest within a year from this date, whereafter the sanction will be deemed to have lapsed.


APPROVED.

[Signature]
AUG 12 1939
Land Manager and Architect.

As per the conditions of carrying on building operations must be covered with the following: required by Rule 9 (2) (b) of chapter II of the Municipal Rules sanctioned by the Government of India under his No. G.O. 6101, dated 10-11-1938.

NOTE FOR R.C.C. PILLARS.
R.C.C. PILLARS IN G. FLOOR, 16"x16", 4 Rods 1"
" " " ON 1st " 16"x16", 4 Rods 3/4"
" " " 2ND " 14"x14", 4 Rods 3/8"

Block Plan

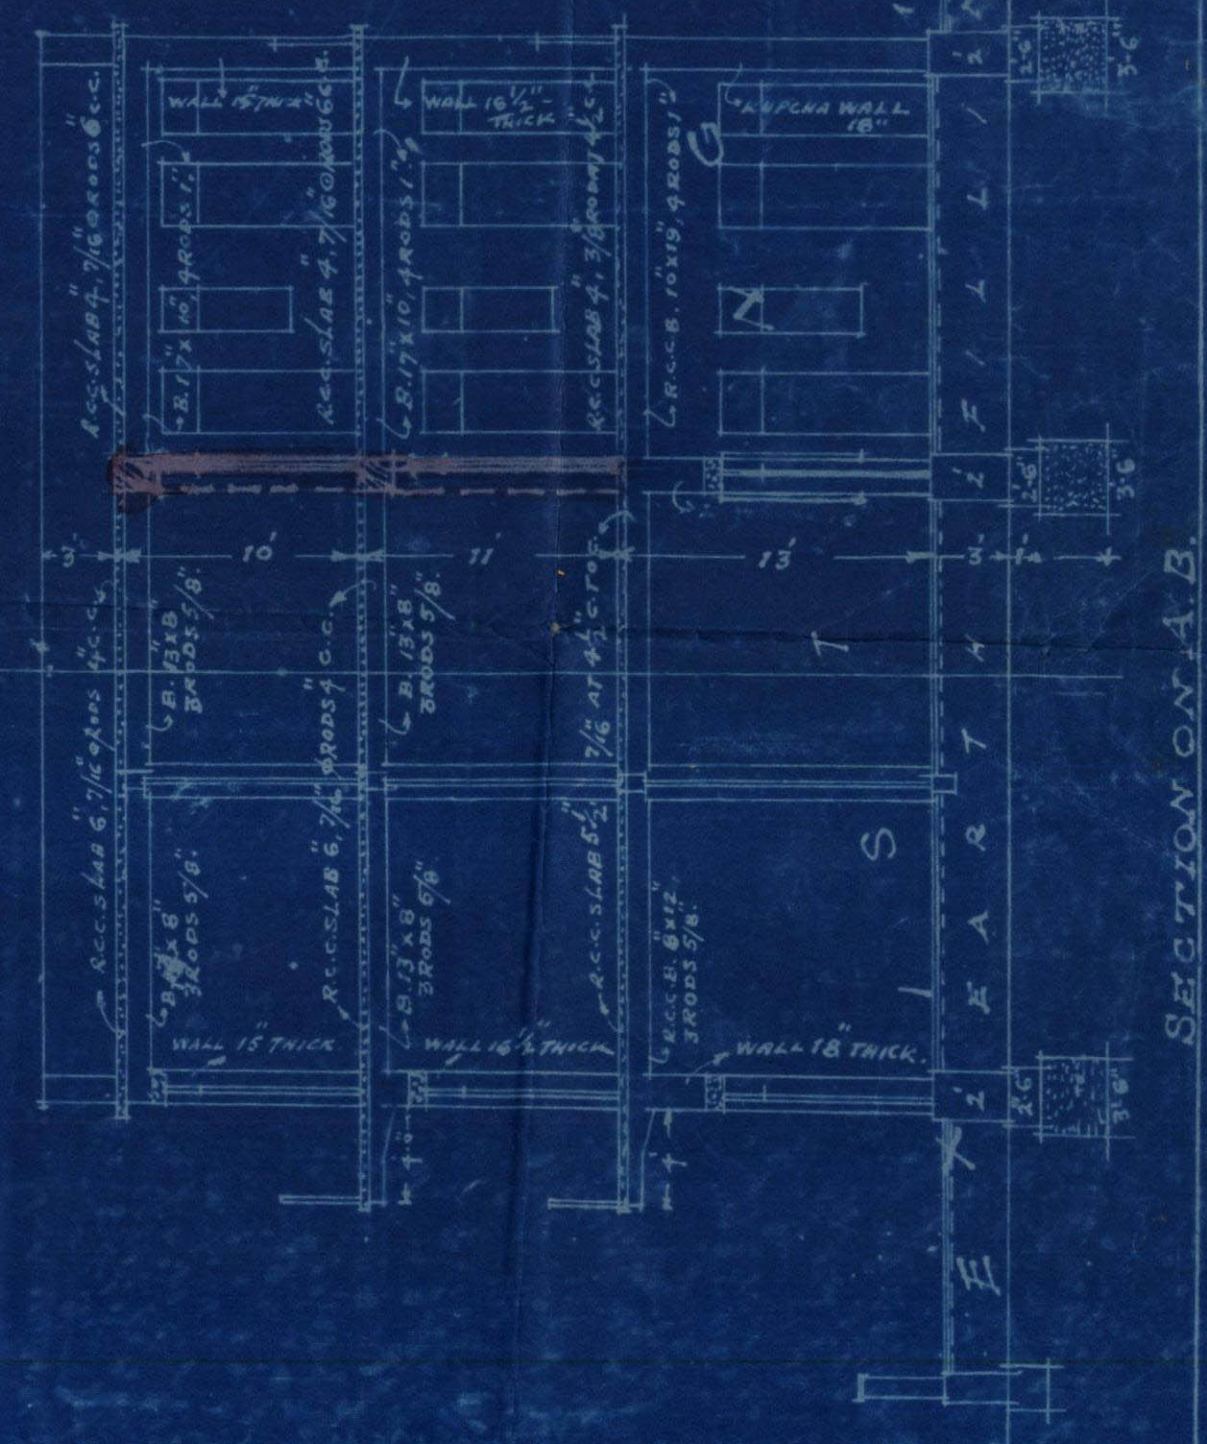

SECTION ON A.B.

NARAYAN W. CHIVANI & Co.
ARCHITECTS & ENGINEERS.
KARACHI

LANDLORD

SHEET 2.

AMENDED PLAN SHOWING PROPOSED BUILDING ON
PLOT No 103 M.M.B. MACHI MIHARU QUARTER.
SCALE 8"=1"

GROUND FLOOR

1st & 2ND FLOOR.

NOTE:-
ALL R. & PILLARS IN GROND. 15" x 18" 4 ROOS 1"
" " " " 1st FLOOR 16" x 16" 4 ROOS 1 1/4"
" " " " 2ND " 15" x 15" " 5 1/8"

SECTION ON A.B.

{ PLAN SHOWING SHED OVER STAIRCASE (A, B)
SCALE 8" = 1"

MENT PARAPET.

NARAINDAS M. GIDWANI & Co.

ARCHITECTS & ENGINEERS.

Bunder Road,

KARACHI, 28 - 4 - 1939

To.

The Land Manager & Architect.
Karachi Municipal Corporation.
Karachi.

Dear Sir,

Re:- Plot No.103 M.M.6 Machi
Meani qtr.

With ref, to your letter No,
L.C.C. 44/39 dated 15 th. March 39,
we have to state that :-
Objections 2 & 3 have been complied with.

Re: No.1. it has taken so much
time for the site plan to be verified by the
City Deputy Collector .

Our client wants us to inform
you that he will hold the Municipality -
liable for all the delay for which he will
submit his claims .

An early approval is therefore
requested .


Yours faithfully,

N. M. Gidwani

*H.S.
1/12
Subd. in 1/12*

13

3459

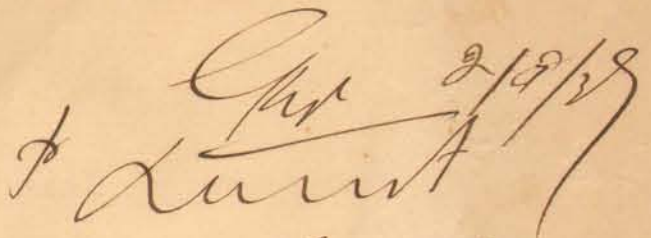

75

Recd. 8/5

1000-9-38

Karachi Municipal Corporation.**BUILDING SECTION.****REVIEW FORM.**

Case No. P/C.

Applicant's Name

Architect's Name

EXTRACT FROM THE LAND REGISTER.

New plot No. _____ Sheet No. _____ } Quarter.
Old plot No. _____ Sheet No. _____ }

Whether under Govt. or Municipal Control	...
Registered plot	Holders of ...
Area	Government ...
	Municipal ...
	Total ...
Title and period of lease...	
Form of lease ...	
Any Special conditions of lease ...	
Remarks ...	

Date of receipt of plan

Date of expiry of 30 days

Plot No. 103Sheet No. h. 2. 6 Madhu Qr.

BUILDING SURVEYOR'S REPORT.

L.C.

P. report the correct area of this plot

1247 89.4 sq ft

11/2

Paid on 9c to the H.O. for favour

of remarks, ⁱⁿ his form which contains
only his signature and no remarks.

1408

Indr Pr Lalni
to show 500 ft14/2

J. 16/2

L. 17 - A

16/2R. W. 11/2 9/2/9

Built up area calculations cannot be understood

11/3

Date _____

Building Surveyor.

Remarks of LAND MANAGER AND ARCHITECT.

H.O. L.S. & B.S. objections

J. 13/2

L. 17 - A

14/3

Date _____

Land Manager and Architect.

Office Telephone Nos. 2805, 2806 & 2807.

F. M. I. KURESHI

B. Sc. Engineering (Edin.)

LAND MANAGER & ARCHITECT



1000-1-39.

**MUNICIPAL CORPORATION,
KARACHI.**

MAR 15 1939

Reference No. L. C. 44/39.To, Mr. N.M. Gidwani, Architect,(FOR OWNER) KARACHI.

Dear Sir,

With reference to your application dated 13th February 1939 with a plan for the proposed buildings/additions and alterations on plot No. 103 Survey Sheet No. M.M.6, Machi Meani Quarter, I have to request you to comply with the following requirements:—

- 1 The site plan requires to be verified by the City Deputy Collector.
- 2 Wall and shed (occupied as a carpenter's shop) not shown in the plan.
- 3 Built up area calculations cannot be understood.

The plans are returned herewith rejected.

Yours faithfully,


Land Manager & Architect.

MAR 13 1939

Hn.14/3



Heritage

KMR.CDD.MmQ.1939.03

Codes:-

ॐ

Acme & Privates.

Tele { grams:- "MURLIWALA"
phone 2018.**PARSRAM PARUMAL.****Merchants & Commission Agents.****Sole Selling Agents for Indian Sugar Mills.**

3243

15/3

Head Office:-

CALCUTTA.

Branches:-

**KARACHI CITY
CAWNPORE
FAZILKA
SHIKARPUR
MADRAS.**

Wool Guarantee Brokers to:-

Mrs. Forbes Forbes Campbell & Co., Ltd.**JODIA BAZAR,****KARACHI, 13th. March..... 1939.**The Chief Officer,
Karachi Municipality,
Karachi.

No. 758.

Papers

Dear Sirs,

Re: Plot No: 103 M.M.6, Machie Miani Quarters.

In connection with the above Plot our supervisor
surveyor Mr. N.M. Gidwani had addressed one letter
to the Land Manager Dated 23rd. January 1939, & again an
other letter to Suptd: of Machinery d/ 3rd. February 39,
& 3rd. letter to your goodself dated 1/3/39 to all these
letters, we regret our architect has received no reply.

We do not understand why the Municipal machinery is
slow

Under the circumstances we again approach to you to
do the needful in the matter.

If the delay is caused we will hold you responsible
for all the losses which please note.

Yours faithfully,

per pro PARSRAM PARUMAL KARACHI.

Dec 2
100/5/3
L.C.

C. K. K. K.

Home of the letter cited are in this file. Mr. ask him
to send copies of the same or to state what the matter
relates to.

17/3

17/3

17

MAR 24 1939

Lcc 44/39.

To,


Mr. Parsram Parumal,
Karachi.

Dear Sir,

Re:- Plot No. 103, M.M.6, Machi Miani Qr.

With reference to your letter dated 13th March 1939 addressed to the Chief Officer, you are requested to please send me copies of letters alleged to have been addressed by your Architect Mr. N.M.Gidwani, to the Land Manager & Architect, dated 23rd January 1939 and 1st March 1939 together with the subject matter to which they relate, ^{when the matter will require further attention} ~~so that needful could be done early.~~

Yours faithfully,

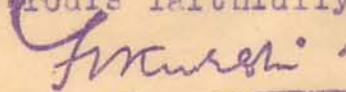

Land Manager & Architect.



J.20.3/-

MAR 24 1939

KARACHI MUNICIPAL CORPORATION.

Case No. C.44/39

Plot No. ¹⁰³~~108~~, h.k.b. No. 6. h

Forwarded with compliments to the Sub. Engineer Drainage for favour of remarks.

18

Recd 9/2

20/11 *SK*

FOR LAND MANAGER & ARCHITECT.

SUB. ENGINEERS REMARKS

No objection

Date _____

Alv Dae Dan
2/2/39

SUB. ENGINEER.

Drk 2/2

Returned with compliments to the Land Manager & Architect.

FOR SUB. ENGINEER.



KARACHI MUNICIPAL CORPORATION. 19

BUILDING SECTION.

REVIEW FORM.

Case No. R/C 44/38

RE:—Plot No. 103, Sheet No. A.H.6, Kucha Mian Qr.

A copy of plan is forwarded with compliments to the Health Officer for
favour of remarks

FOR LAND MANAGER & ARCHITECT.

HEALTH OFFICER'S REMARKS

well and shed (occupied as a
Carpenter's shop) not shown in the plan

HEALTH OFFICER.

31/1/39.

L.S.
~~Certain~~
 entries of the
 section ~~of~~ set back
 from the plot are
 not yet made
 in our record,
 site plan tallies
 with the latest
 plan no. 397 of 1/12/38.
 Please refer again to
 F.C. There is no other
 objection.

Head Draftman.

LAND SURVEYOR

In L.S. area is also
 the plot is to be
 certified by C.D.C.
 W.P.

NARAINDAS M. GIDWANI & Co.

ARCHITECTS & ENGINEERS.

21
Bunder Road,

KARACHI, 13 - 2 - 1939

To.

The Land Manager & Architect.

Karachi Municipal Corporation.

Karachi.

43 FEB. 1939
No. 559

Dear Sir,

Re :- Plot No. 103 M.M.6

This is to inform you that the R.C.C. Roof of 2 nd. floor of the existing block on Plot No. 103 M.M.6 will be filled on Thursday the 16 th. instant.

Yours faithfully.

103 file 17/2 N.M. Gidwani

NARAINDAS M. GIDWANI & Co.

ARCHITECTS & ENGINEERS.

Bunder Road,

KARACHI, 27th. Jan. 1939.

22

144

The Land Manager & Architect,
Municipal Corporation,
Karachi.

Dear Sir,

Re: Plot No. 103.M.M.6.
Machi Miani Qut.

We are herewith sending you three set
of copies of the amended plan of the above
plot for favour of your early approval.

Yours faithfully,

N.M. Gidwani

28/1

28/1

B.S.

RE

Please send the plan to the Municipal Corporation.

To be circulated.

30/1

28/1

H.M. Gidwani

LS

E12

30/1

NARAINDAS M. GIDWANI & Co.

ARCHITECTS & ENGINEERS.

Bunder Road,

KARACHI, 9th. Jan. 1939

23

119.
The Land Manager & Architect,
Municipal Corporation,
Karachi.

Dear Sir,

Re: Plot No.103. M.M.6.
Machi Miani Qut.

This is to inform you that the
R.C.C.Roof of the First Floor on the
above plot will be filled on Thursday
the 12th. instant .

Yours ffl
N.M. Gidwani

ps.
me
9/1



Heritage

KMR.CDD.MmQ.1939.03

Office Telephone Nos. 2805, 2806 &
2807.



MUNICIPAL CORPORATION
KARACHI.

24

LAND MANAGER & ARCHITECT

Reference No. L. O. P.

NOV 1 1938

MEMO:

Re: Plan No.

103 2nd Sheet

Qr.

Plan for

on the above plot submitted by Mr.

have been approved by the Karachi Municipal Corporation

Y. M. M. M.

NOV 3 - 1938

Land Manager & Architect.

Copy forwarded to:—

1. Health Officer,
2. Supdt of Machinery,
3. Assessor,
4. Building Surveyor, with plan,
5. Land Surveyor,
- Enquiry Officer,

for information and necessary action.



①


PLAN SHOWING PROPOSED ADDITIONS & ALTERATIONS ON PLOT No. 103. SHEET No. M M 6.

MACHI MIANEE QUARTER.


Scale 8 Ft. To An Inch.




ELEVATION

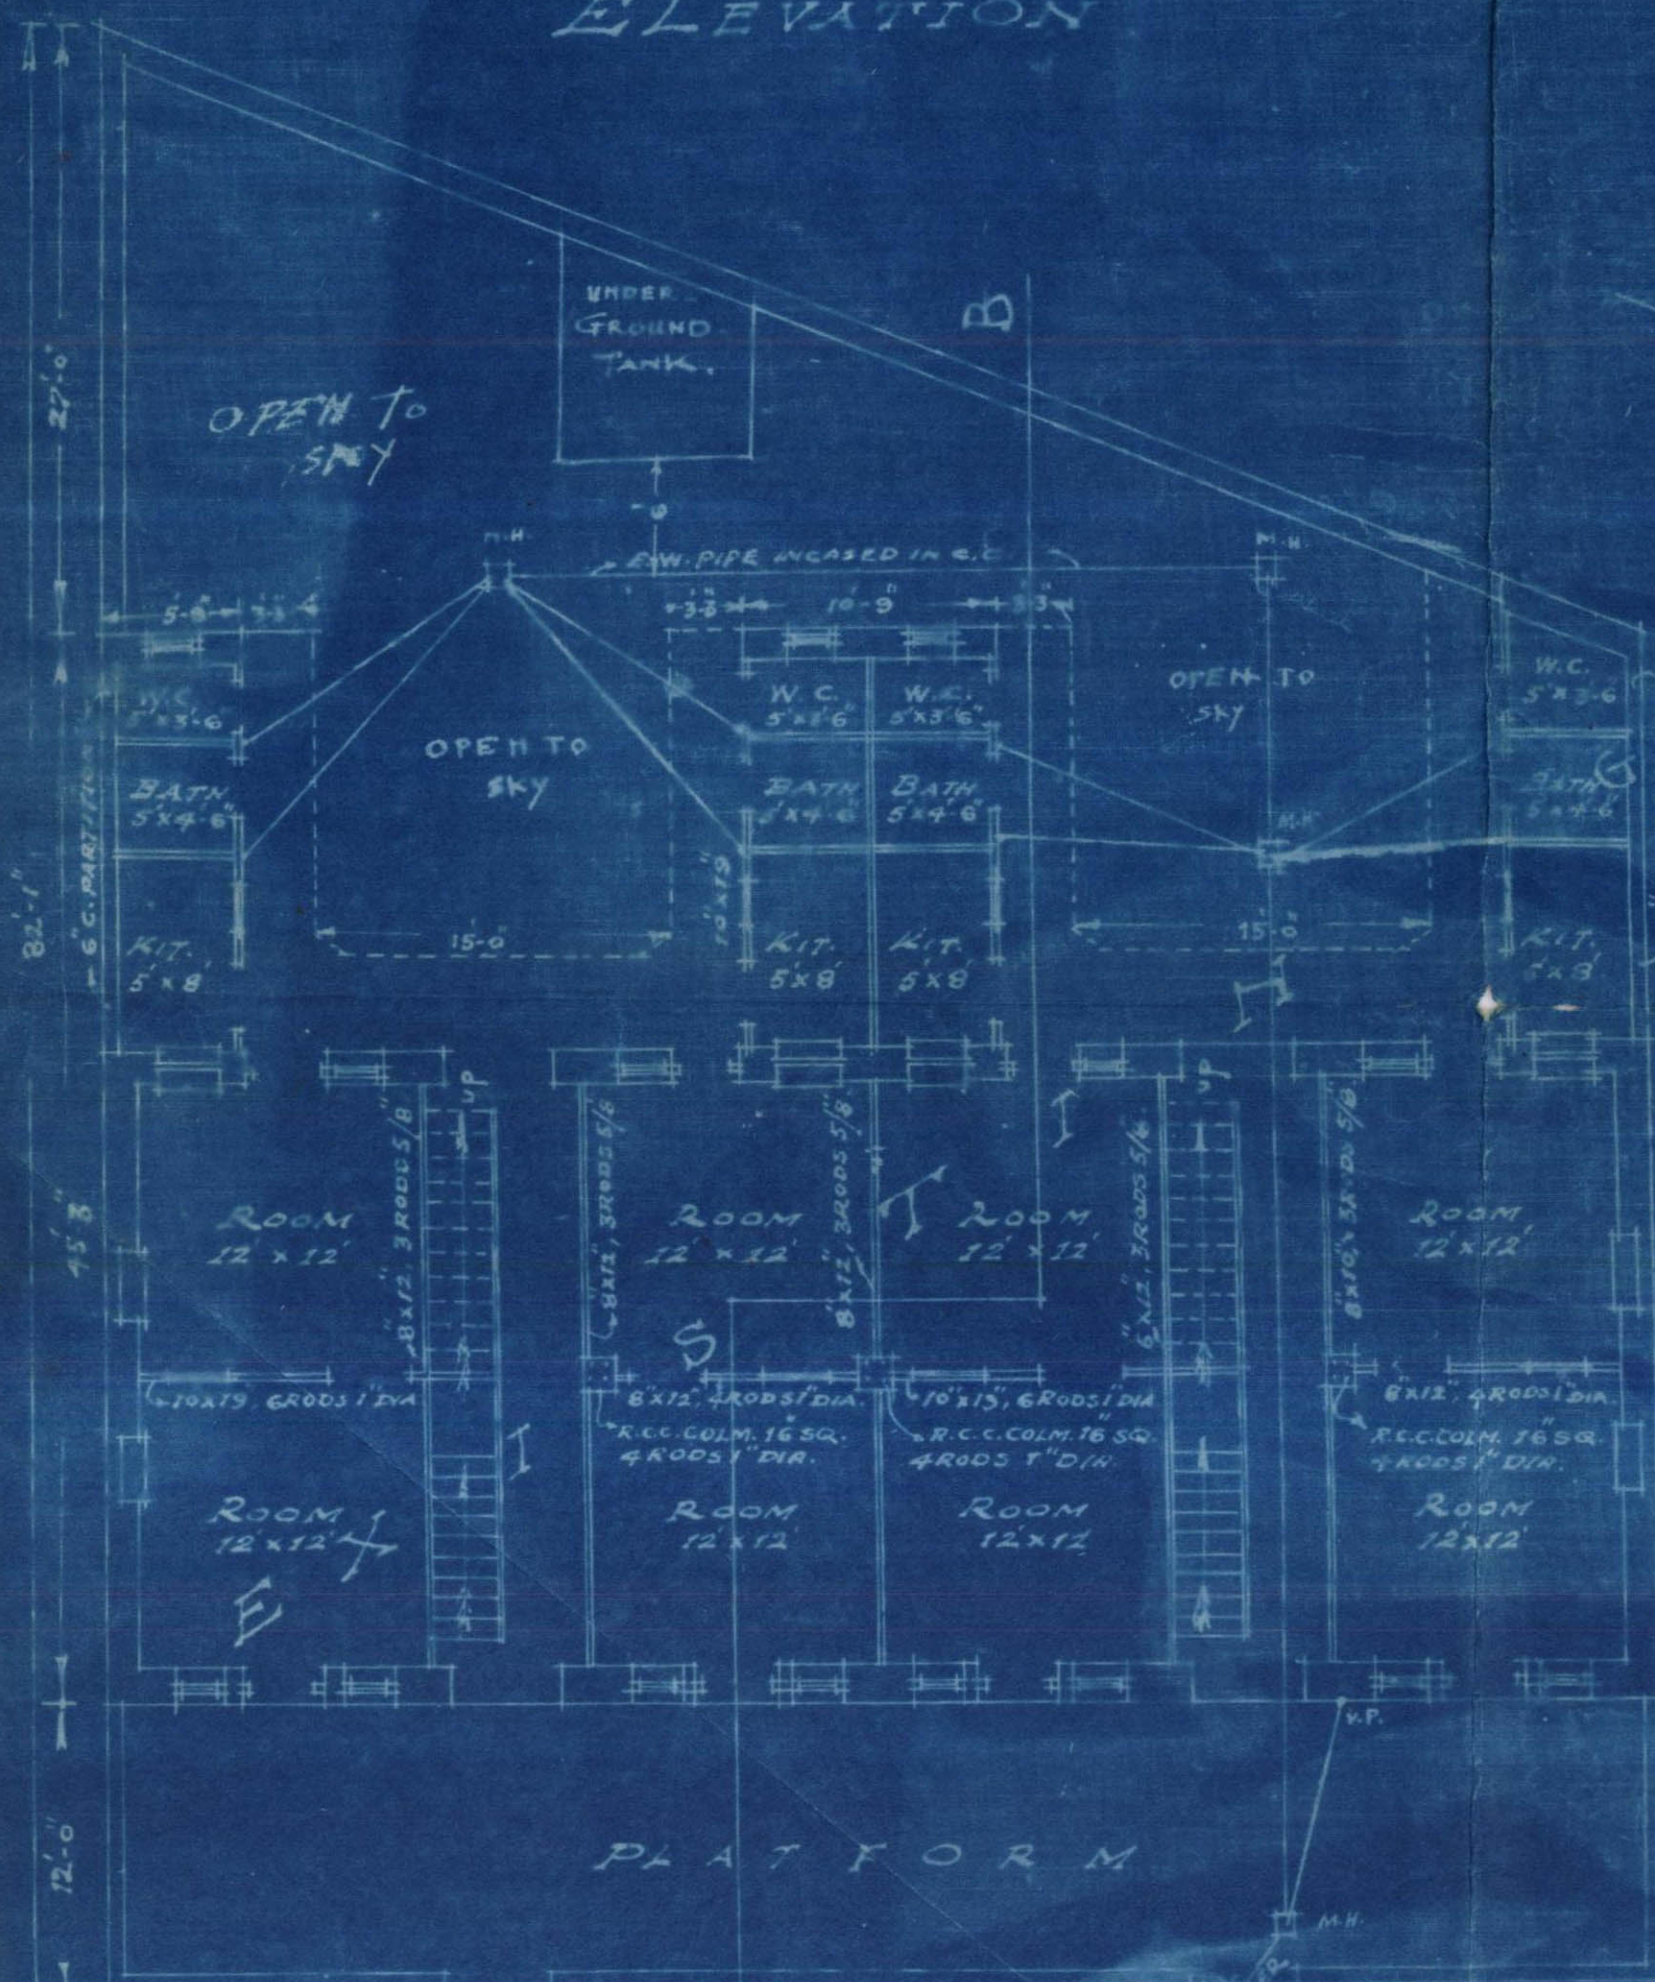

GROUND FLOOR

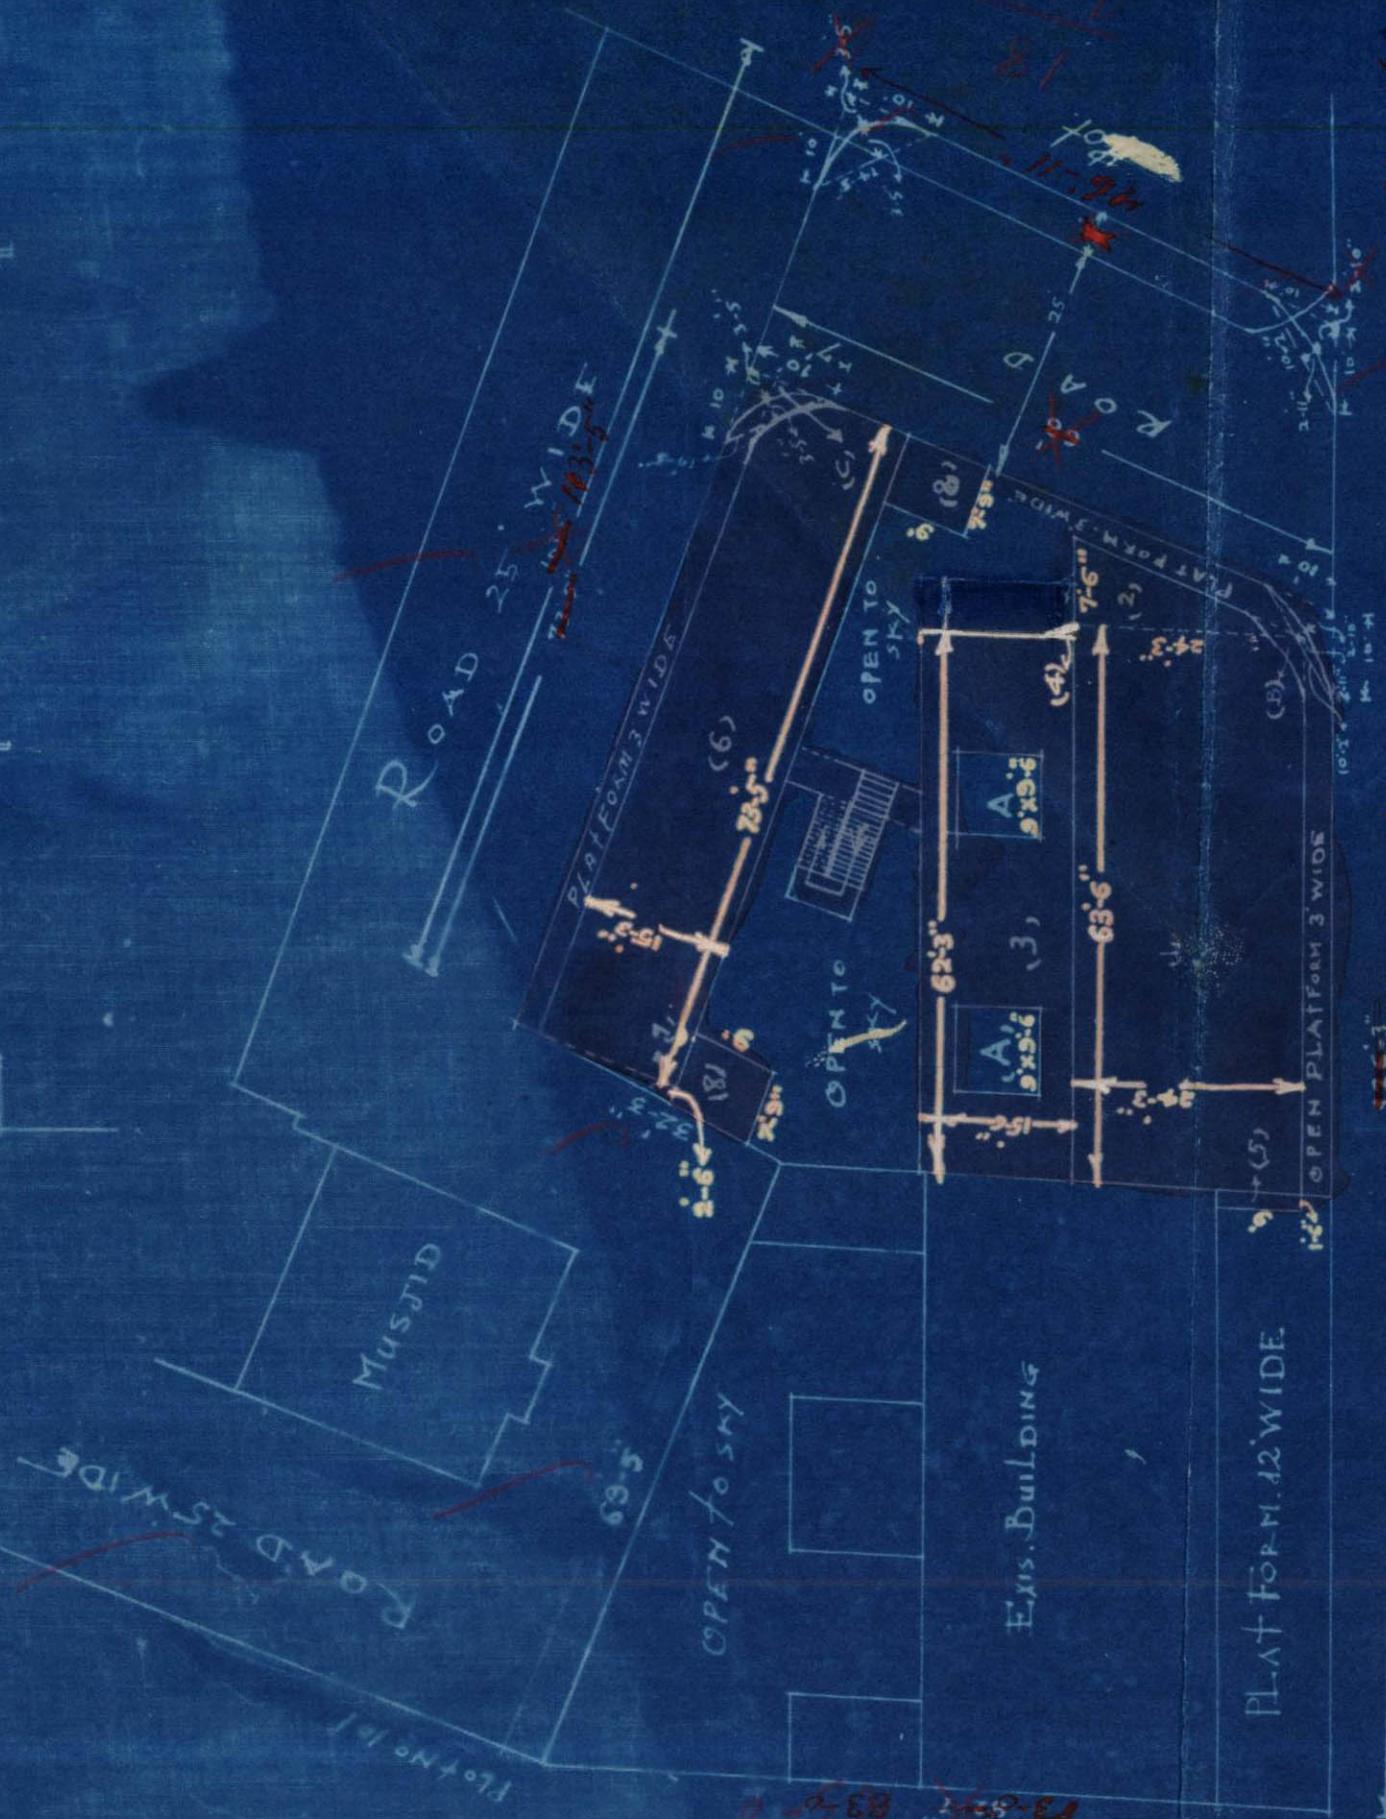

1st & 2nd FLOOR

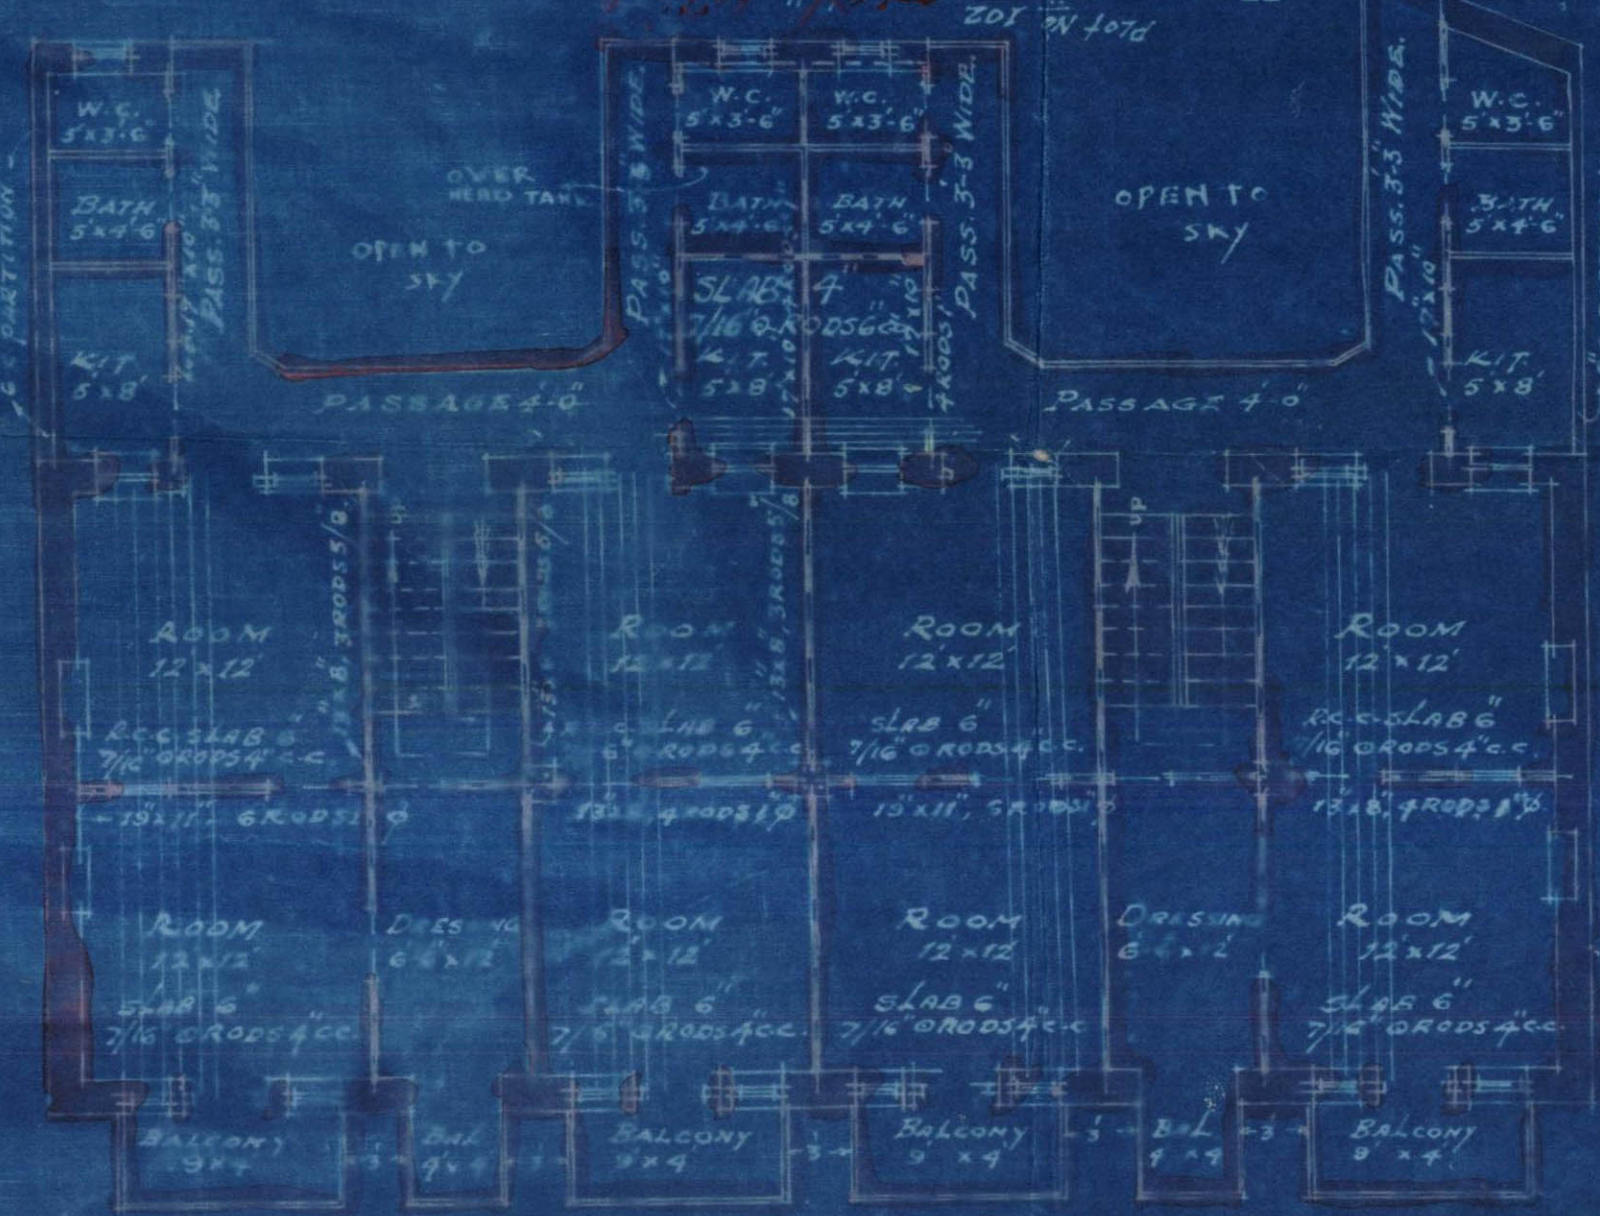

Plan is approved subject to the following conditions:-
(1) This sanction does not entitle the owner to build on land not conveyed to him either by the Govt. or the Municipality by a grant or entry in a deed.
(2) The construction must be in accordance with the conditions of the sanction and the building will be deemed to have been constructed in accordance with the conditions of the sanction.


APPROVED.

[Signature]
Land Manager and Architect.
NOV 3-1938

Note:-
Plan approved subject to
confining the built-up area
to 2/3 only of net area.

Total area of Plot
1247 sq. ft.

NOTE FOR R.C.C. PILLARS.
R.C.C. PILLARS IN G. FLOOR 16"x16", 4 Rods 1"
ON 1st 16"x16", 4 Rods 1"
2ND 17"x17", 4 Rods 1"

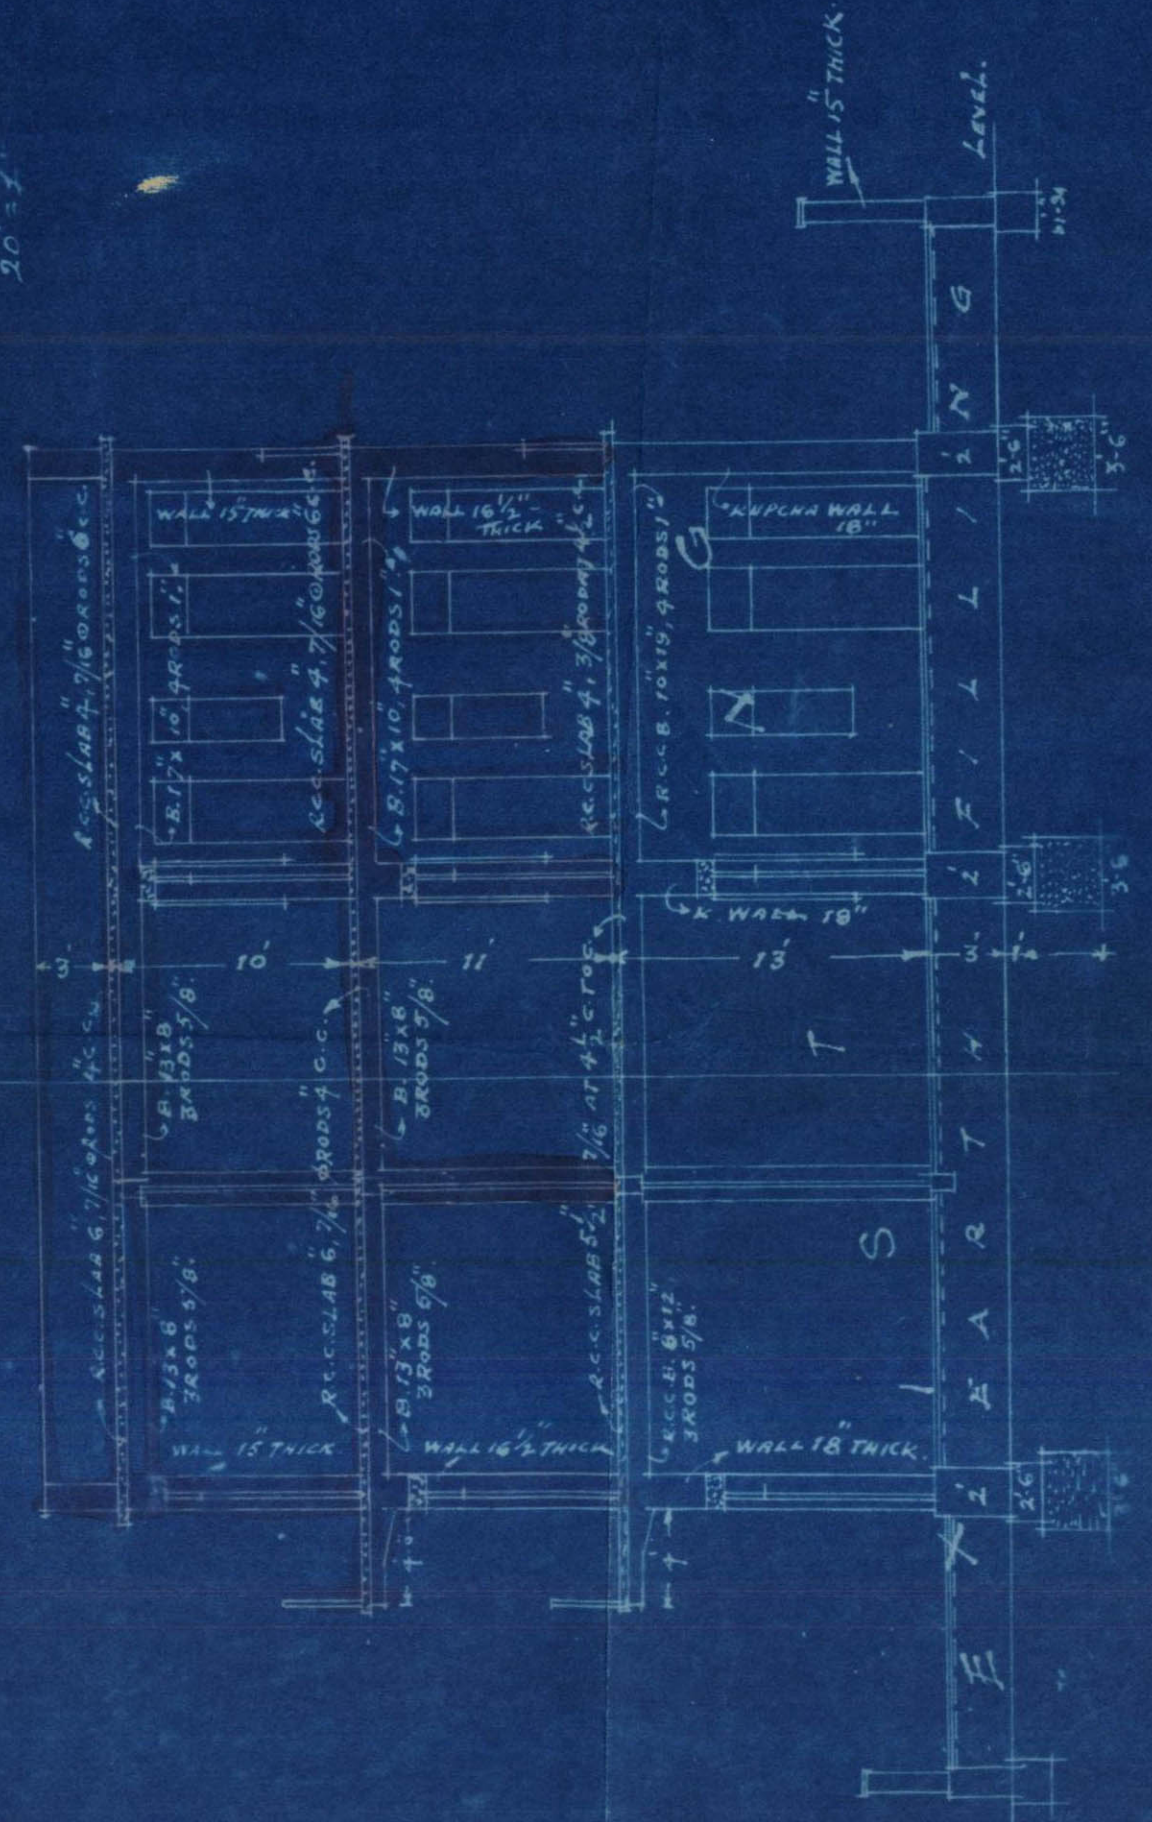

SECTION ON A-B

NARAYNDAS M. CHIVANI & Co.
ARCHITECTS & ENGINEERS.
KARACHI

LANDLORD

DAS M. GIDWANI & Co.
ARCHITECTS & ENGINEERS.

Bunder Road,

KARACHI, 14th. February 1940.

19/2

26

The Land Manager & Architect,
Municipal Corporation,
Karachi.


Dear Sir,

Re: Plot No. 103. M.M.6.

We are herewith sending you three
copies of block plan showing area in
details of the above plot, as required .

Yours faithfully,

N. M. Gidwani

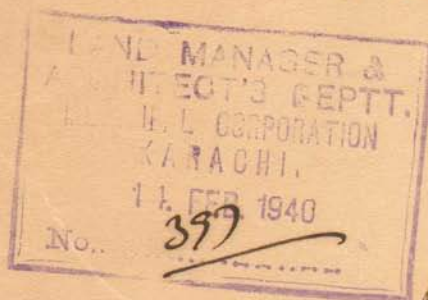

Pl. Call the Architect
& Secy. etc.

B.S. with 19/2

Call it 19/2
3 copies
19/2

X Mm



B.S. 2/2

PLAN SHOWING PROPOSED ADDITIONS & ALTERATIONS ON PLOT No. 103. SHEET M.M.6 MACHI MIANEE QUARTER. - SCALE 8 FT. TO AN INCH.

(2)



NOTE:-
 Plan approved subject to
 confining the built up area
 to 2/3 only of net area.

NOTE:-
 ALL R.C.C. PILLARS ON GROUND FLOOR 18"x18"
 4 RODS 3/4"
 ALL R.C.C. PILLARS ON FIRST FLOOR 16"x16"
 4 RODS 3/4"
 ALL R.C.C. PILLARS ON SECOND FLOOR 15"x15"
 4 RODS 5/8"

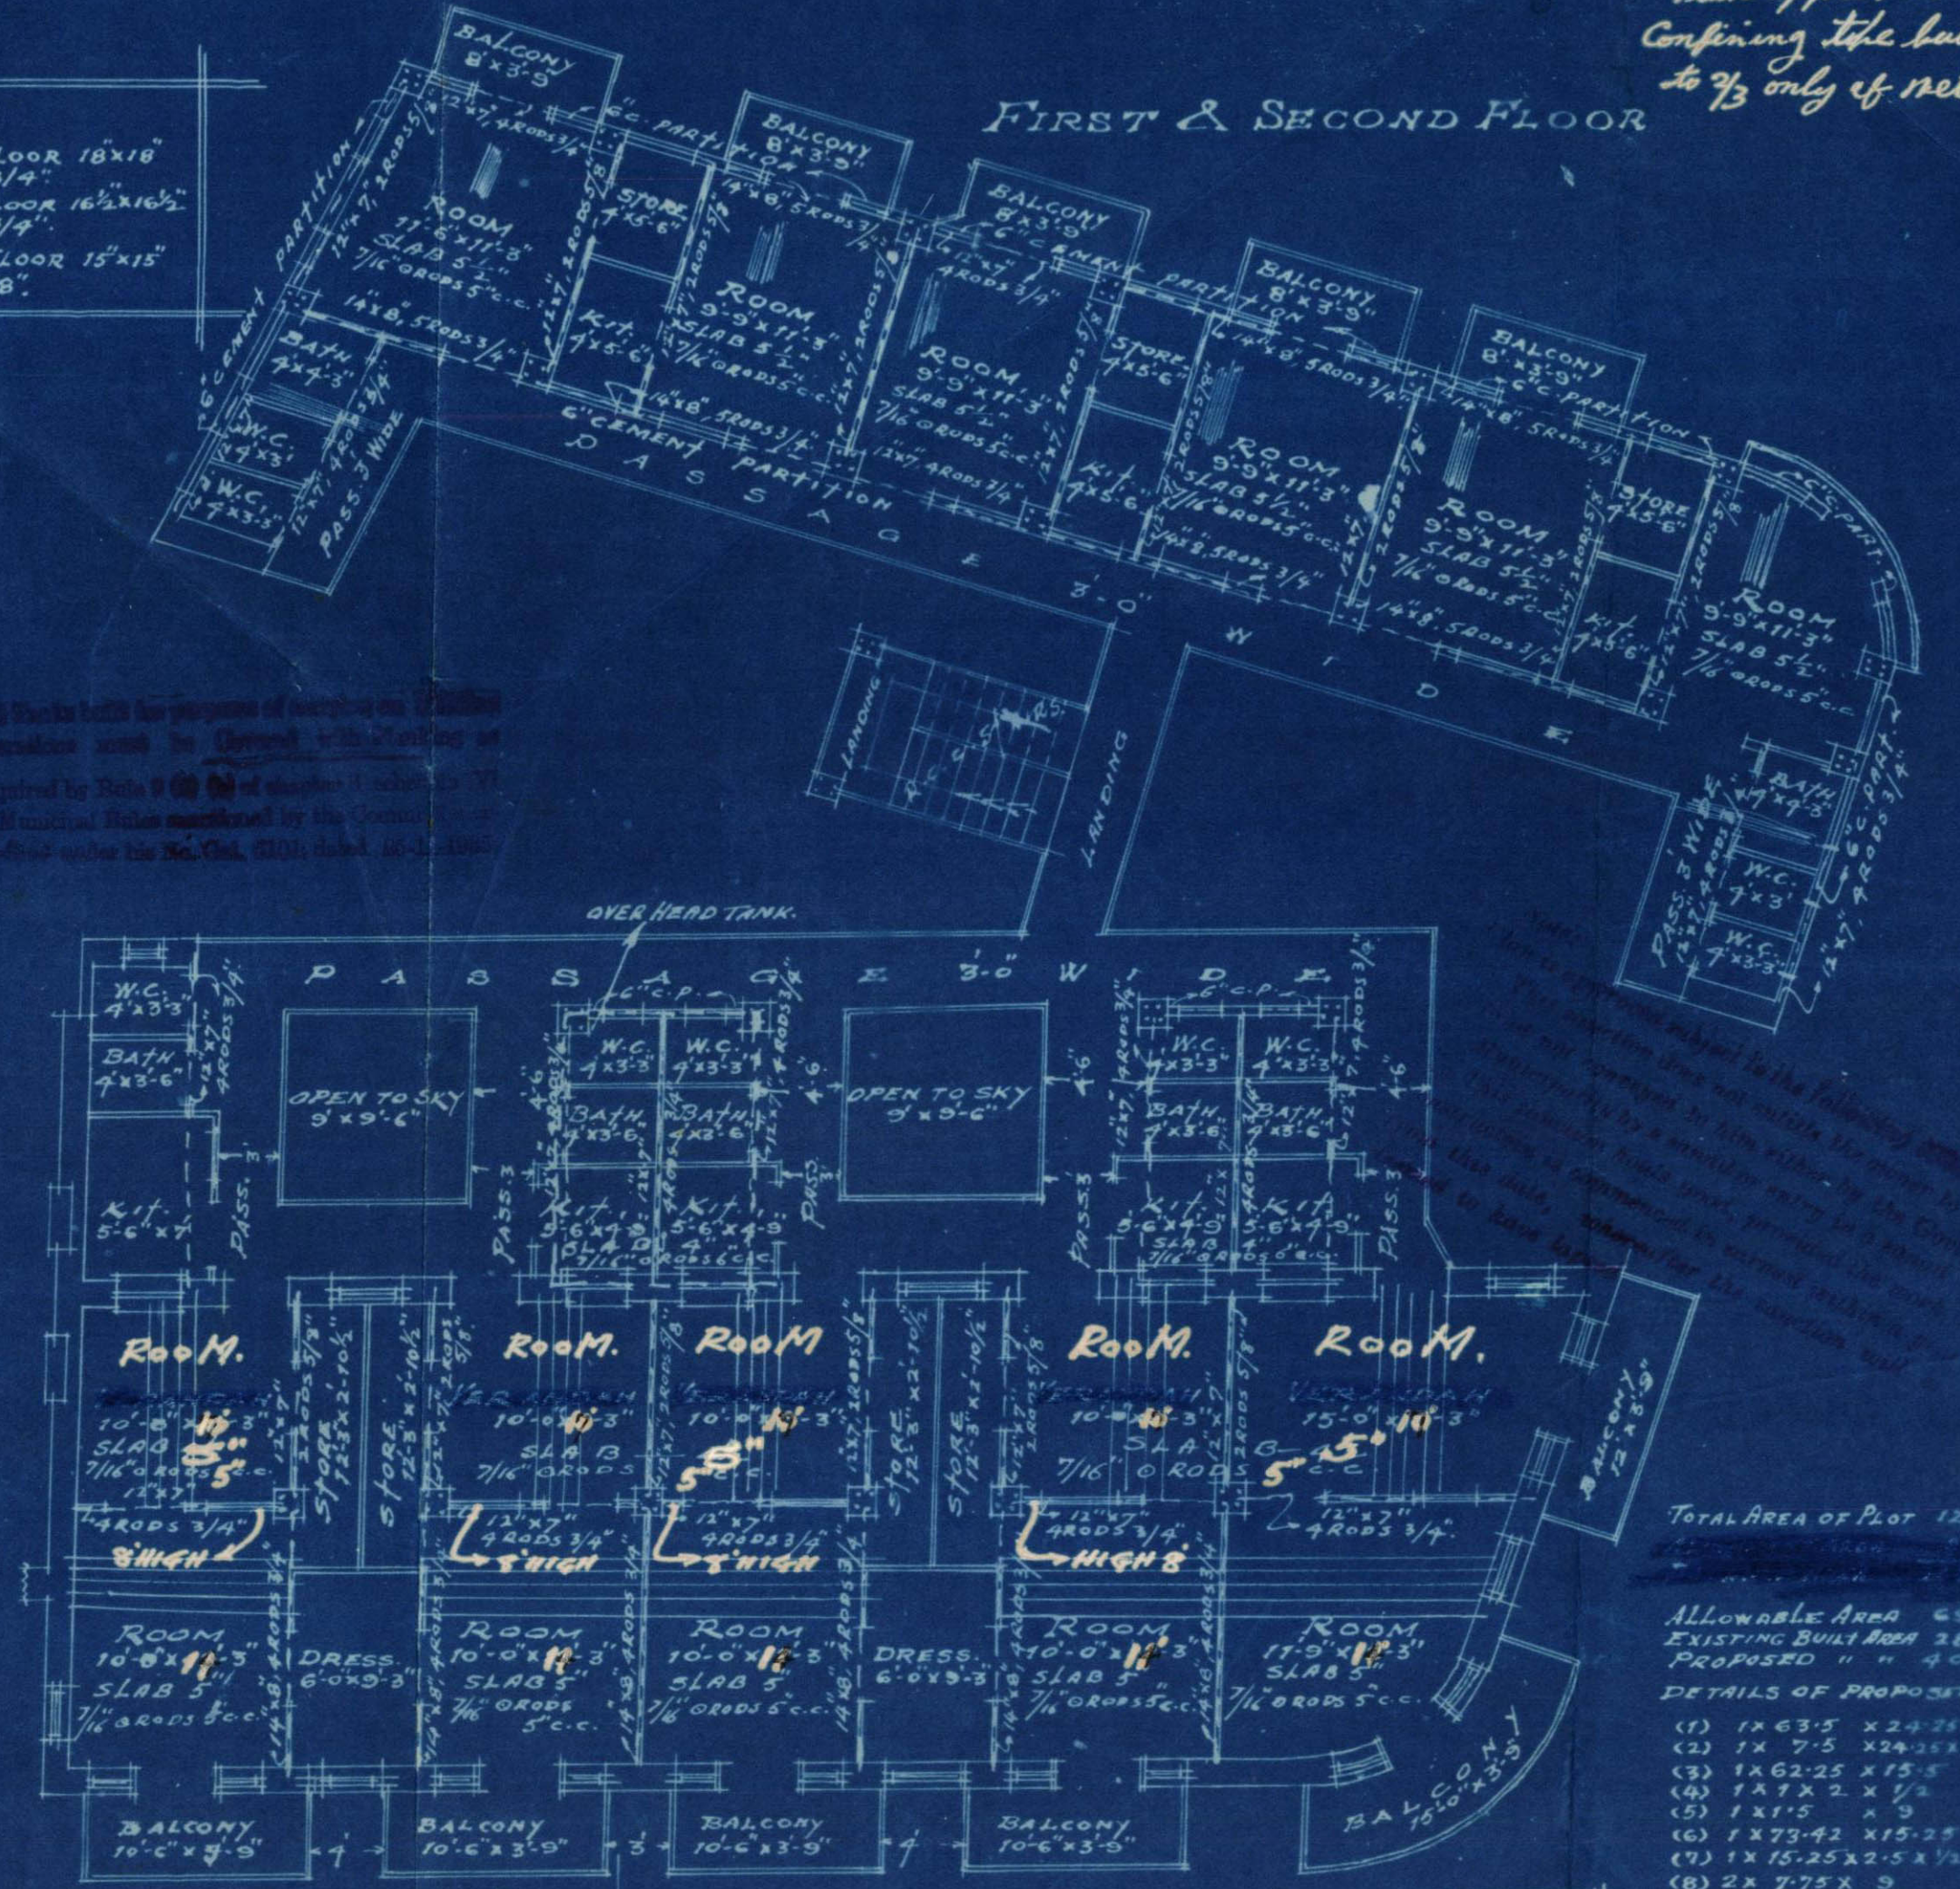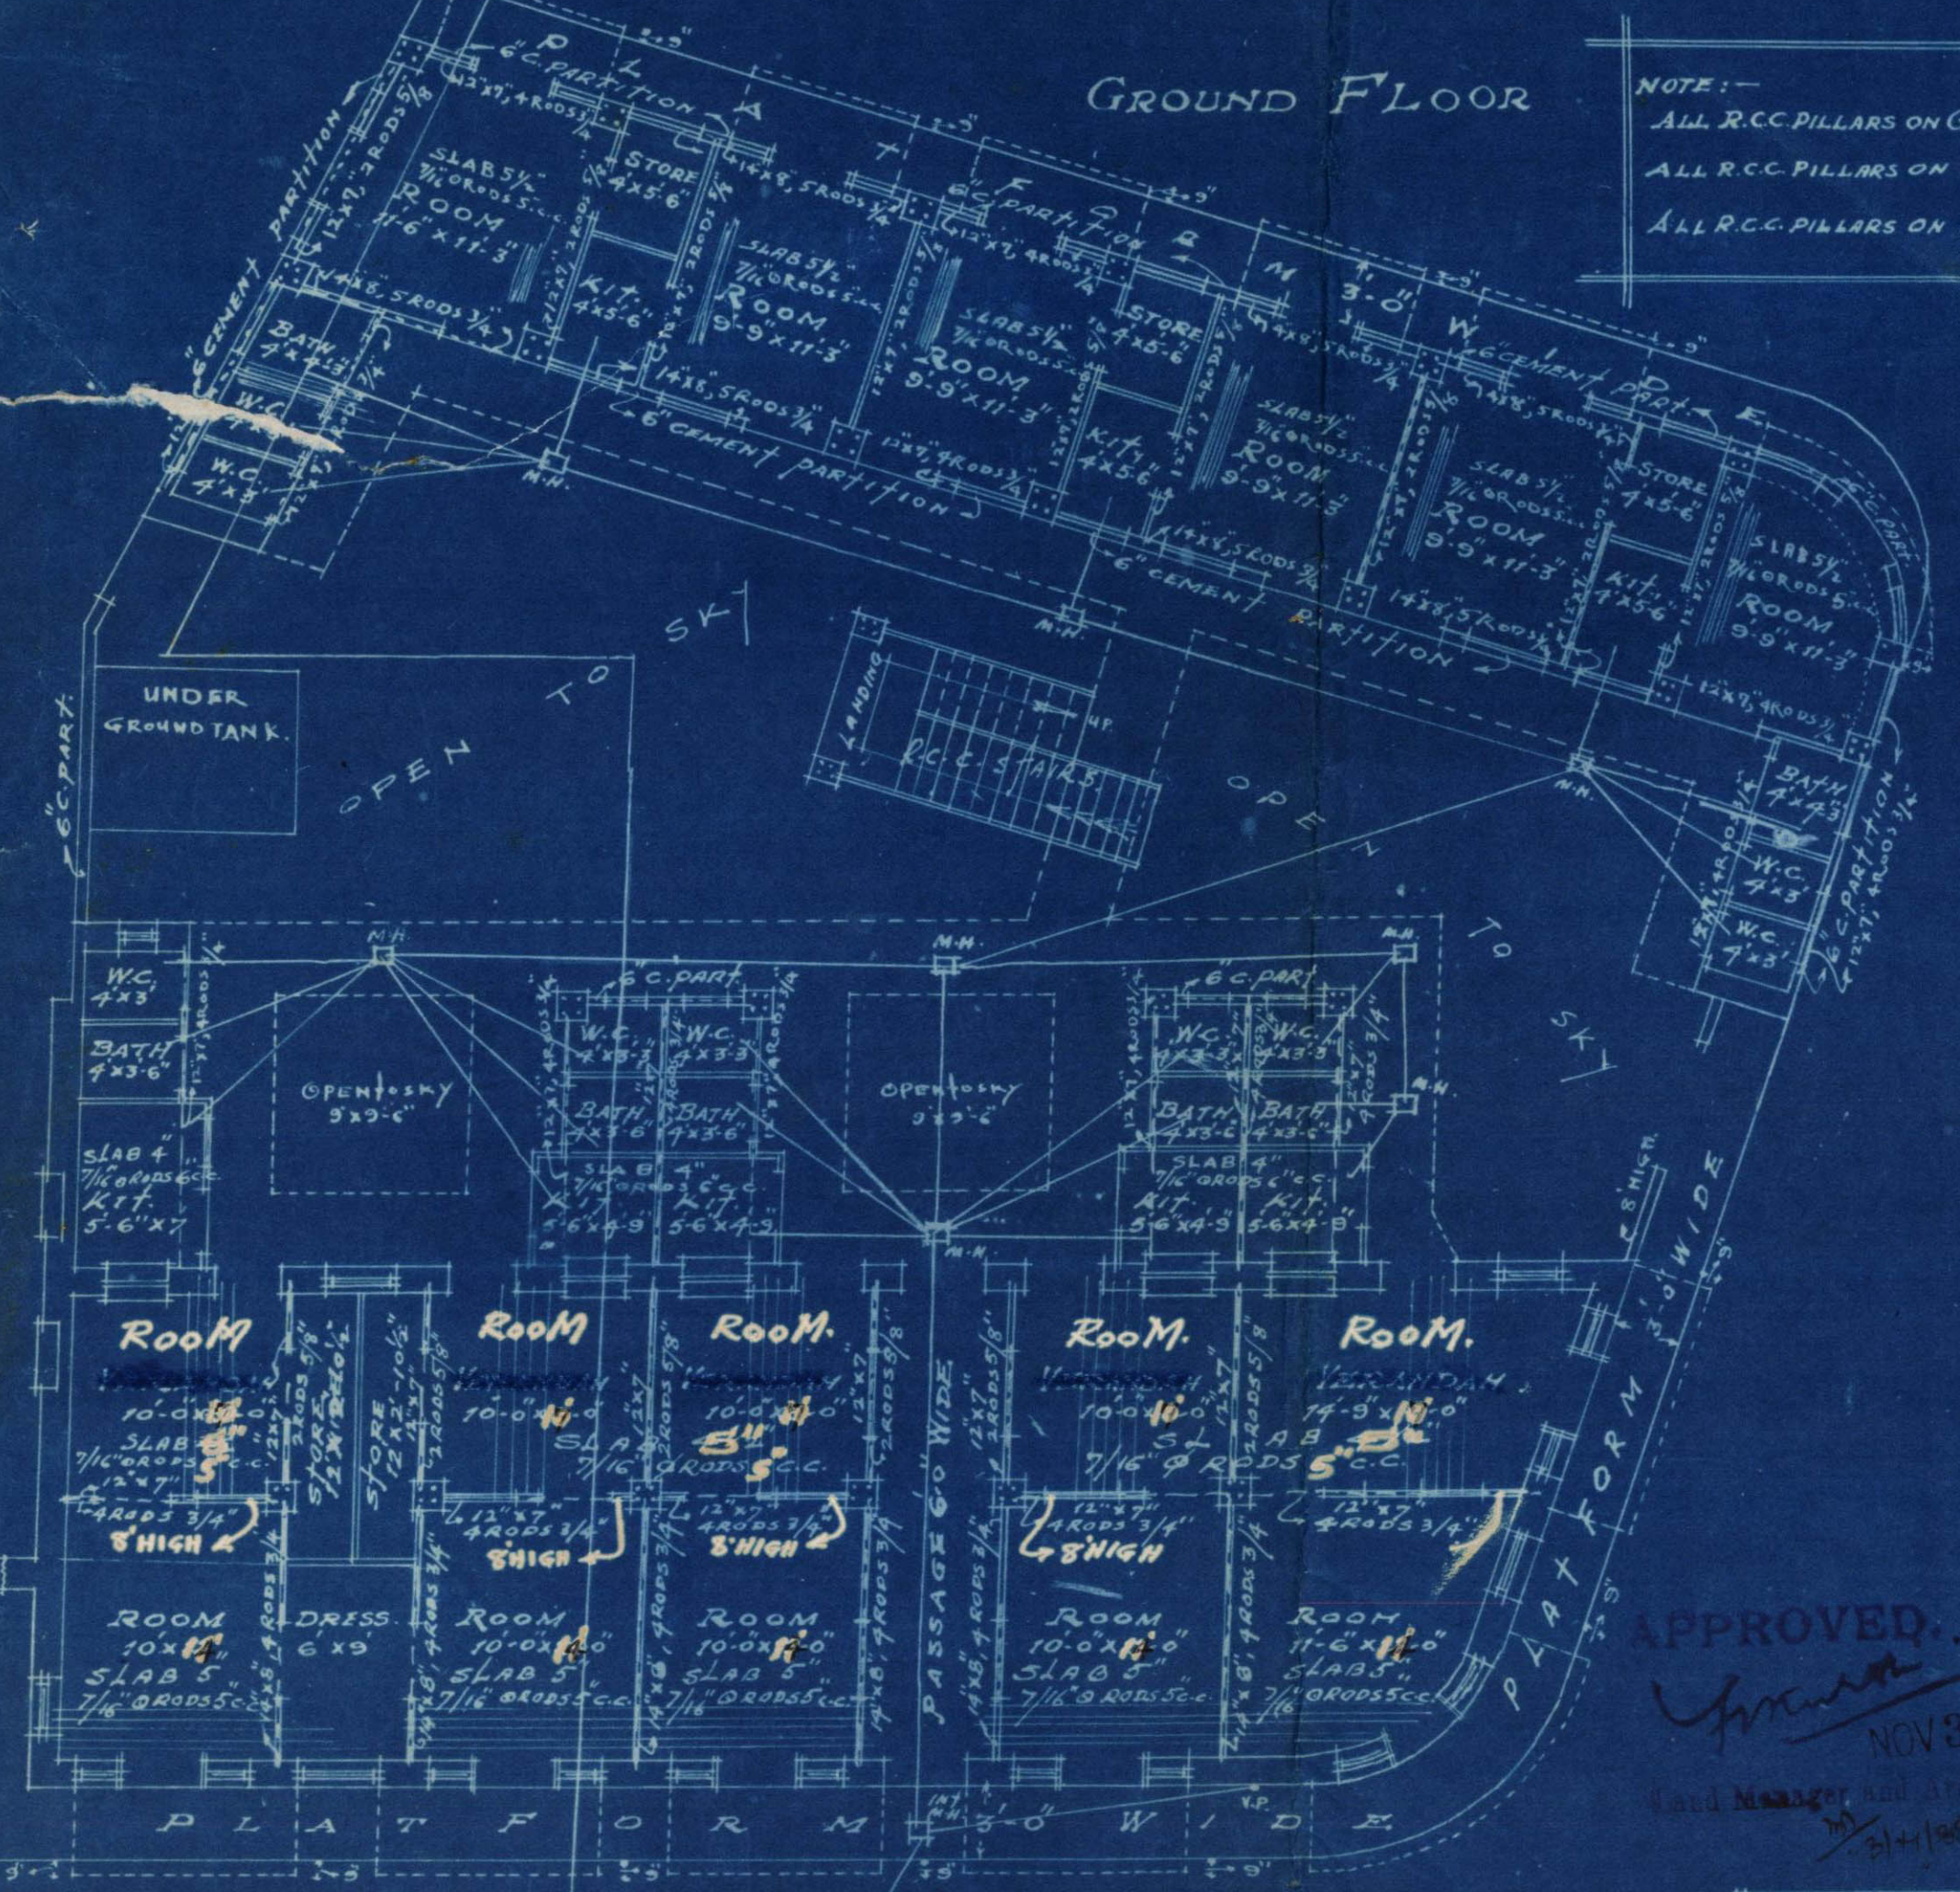

APPROVED:
 NOV 3 - 1938
 Land Manager and Architect
 NARINDAS M. GIDYANI & CO.

TOTAL AREA OF PLOT 1247 SQ. YDS.
 EXISTING BUILT AREA 284.99 SQ. YDS.
 PROPOSED " " 407.55 SQ. YDS.
 DETAILS OF PROPOSED AREA
 (1) 1x 63.5 x 24.25 = 1539.88
 (2) 1x 7.5 x 24.5 = 183.75
 (3) 1x 62.25 x 15.5 = 964.88
 (4) 1x 7.2 x 1.5 = 10.8
 (5) 1x 11.5 x 9 = 103.5
 (6) 1x 75.42 x 15.25 = 1139.68
 (7) 1x 15.25 x 2.5 x 1/2 = 19.07
 (8) 2x 7.75 x 9 = 139.50
 3888.42
 DEDUCT
 (A) 2x 9 x 9.5 = 171.00
 (B) 6x 6 x 1/2 = 18.00
 (C) 3x 7 x 1/2 = 31.50
 220.50
 3888.42 - 220.50 = 3667.92
 3667.92 ÷ 9 = 407.55 SQ. YDS.

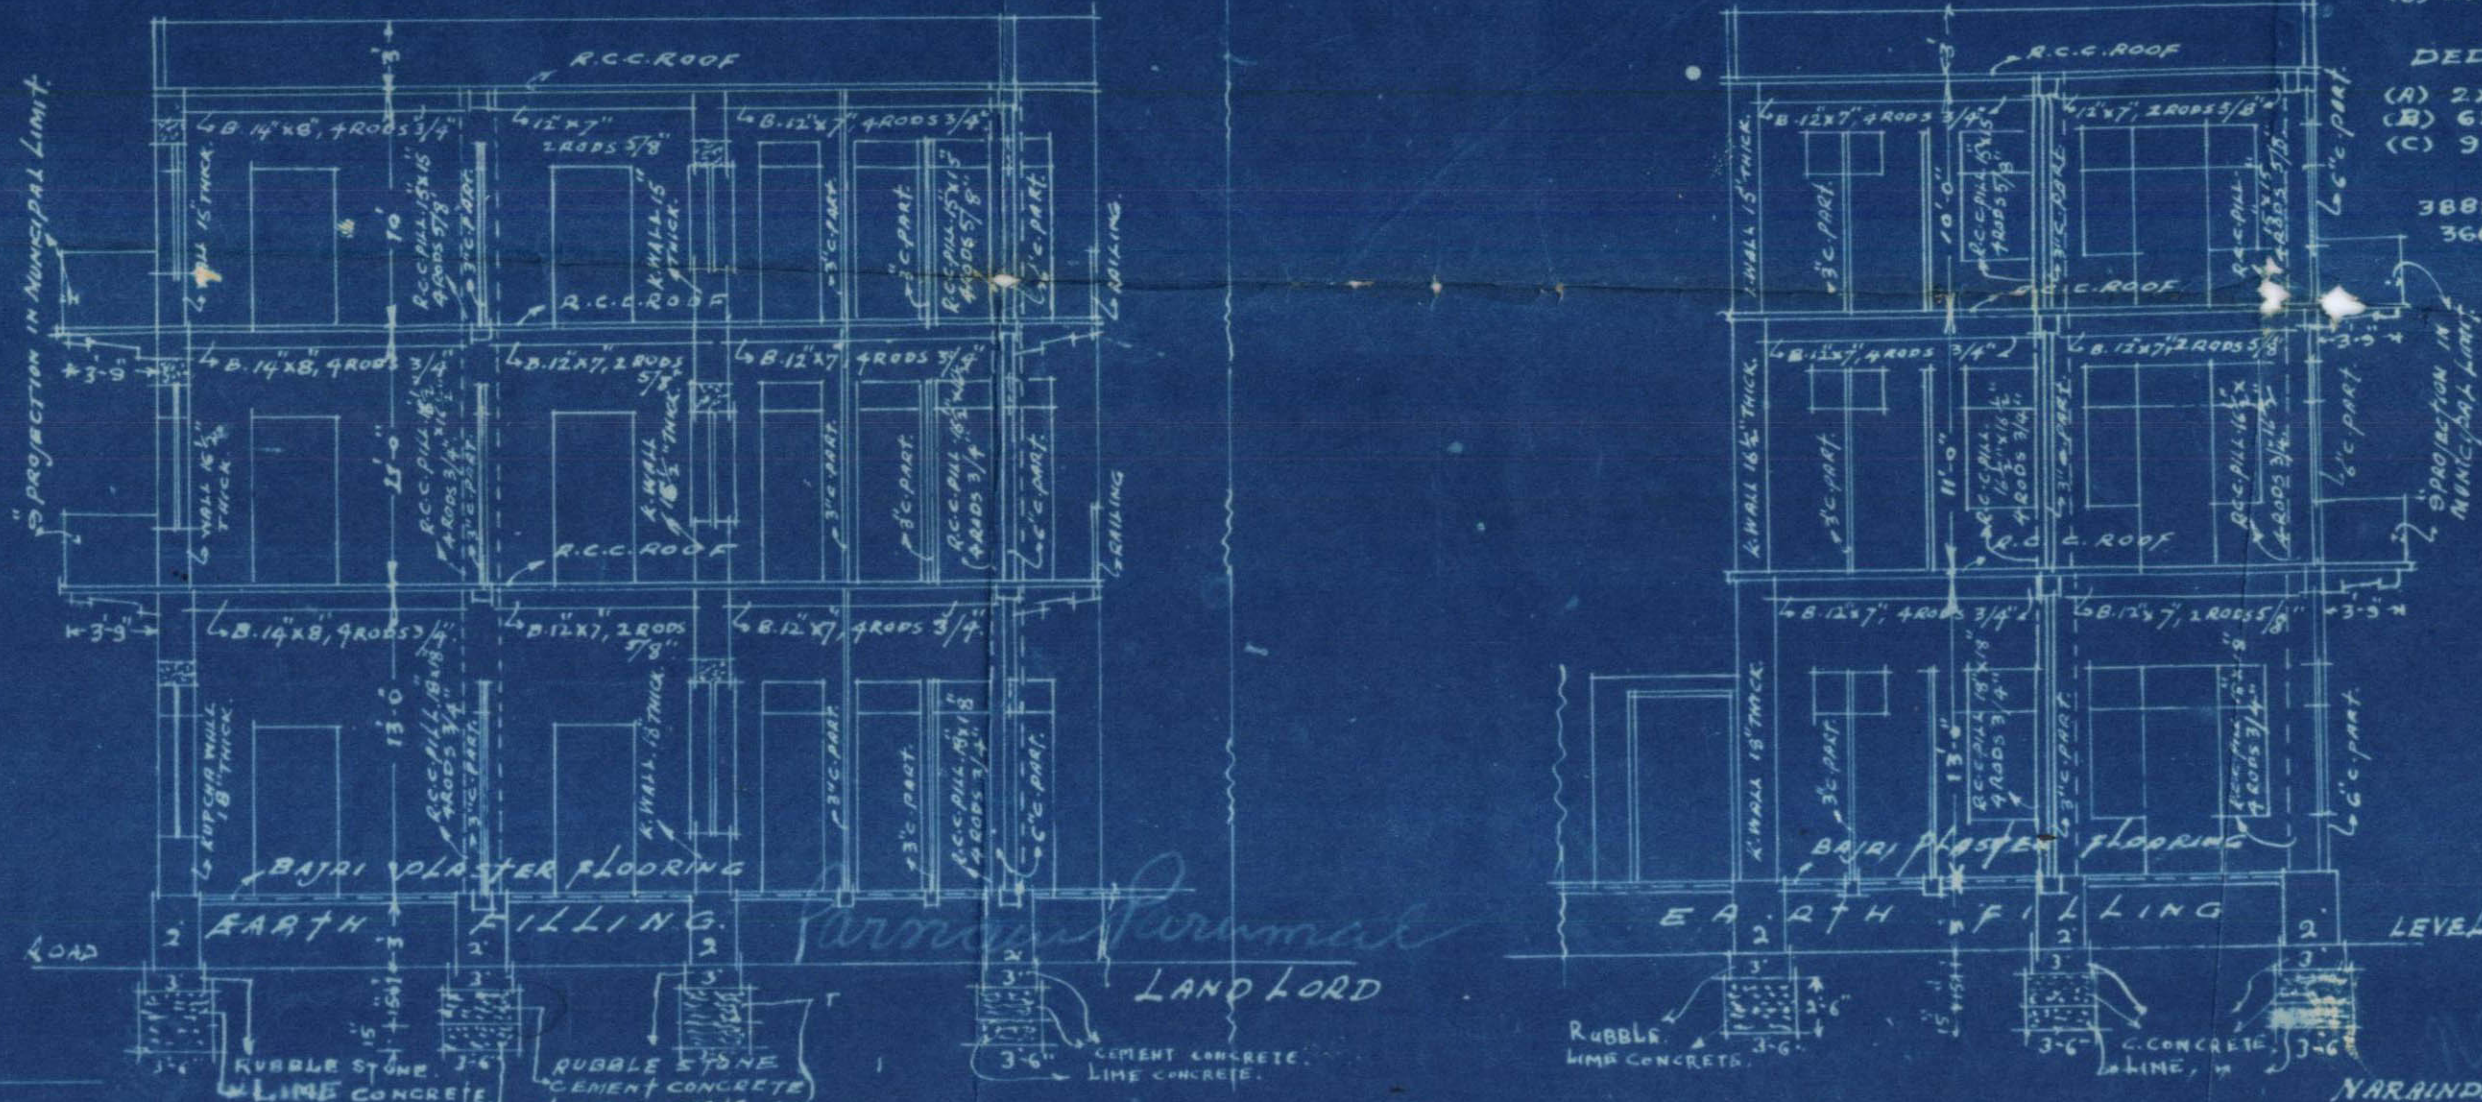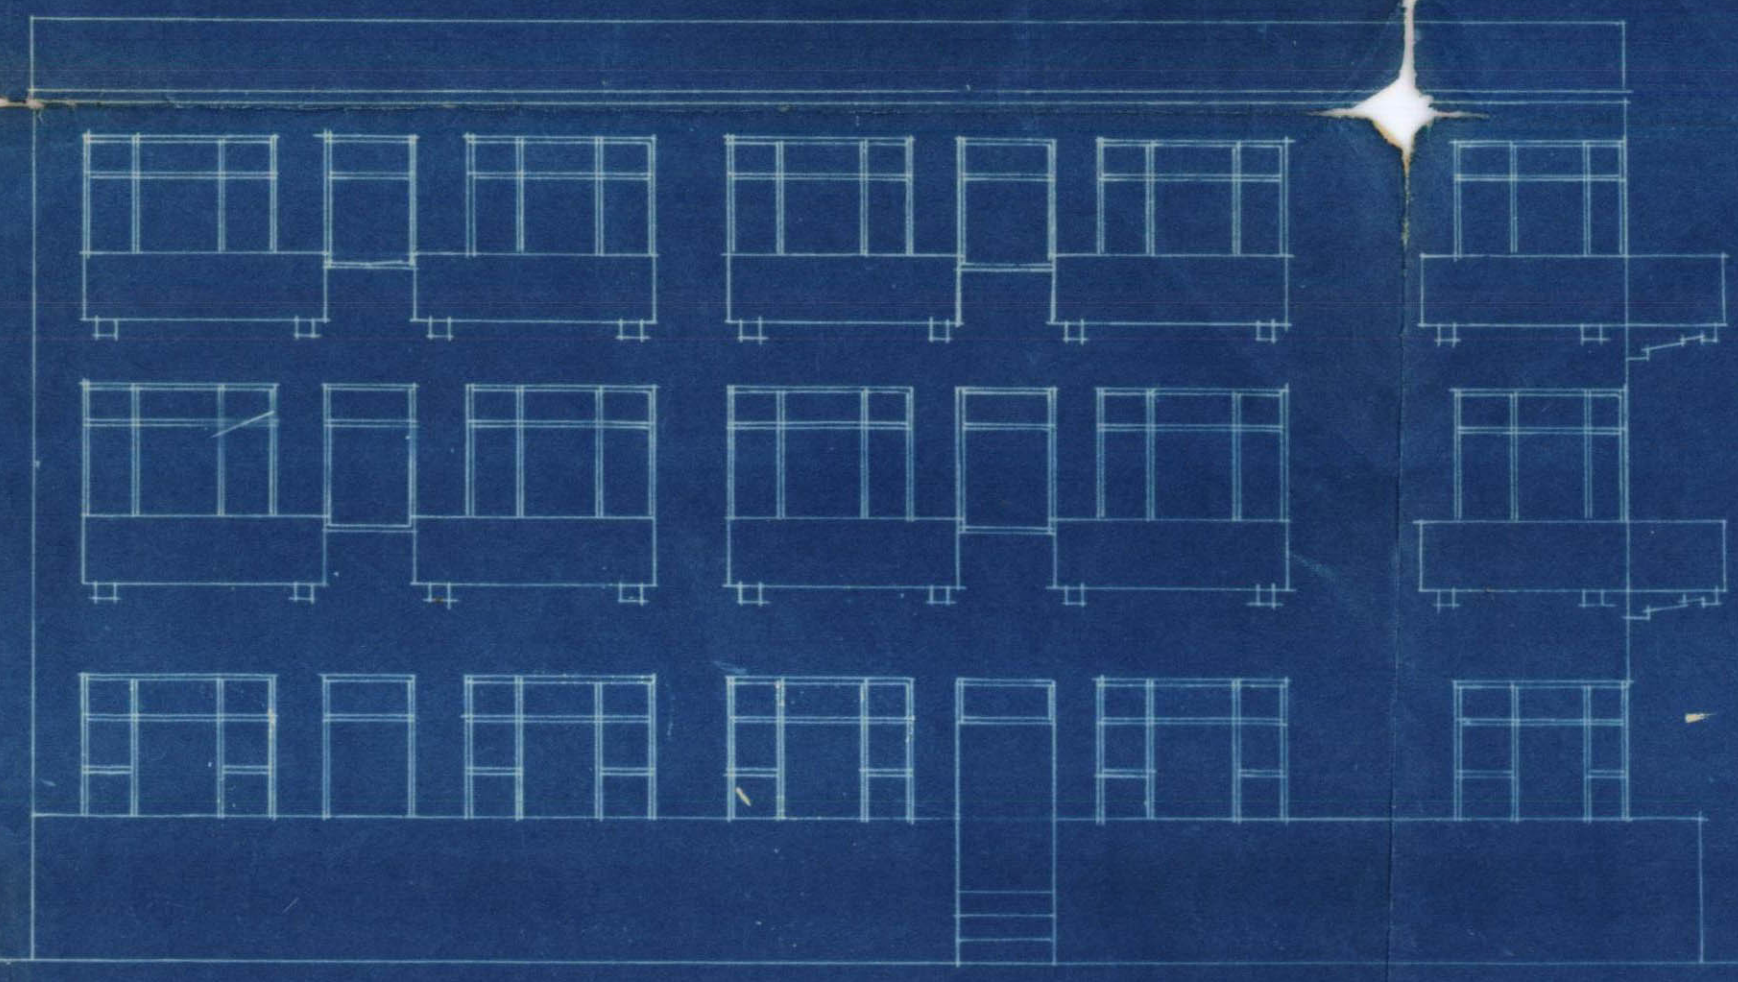

ELEVATION

SECTION ON C.D.

NARINDAS M. GIDYANI & CO.,
 ARCHITECTS & ENGINEERS,
 KARACHI.

PROPOSED

PLAN SHOWING PROPOSED ADDITIONS & ALTERATIONS ON PLOT N^o 103. SHEET N^o M.M.6.

YACHT MIANEE QUARTER

Scale 8 ft. to 1 in.

①

ELEVATION

PLATFORM

GROUND FLOOR

1st & 2nd FLOOR

NOTE FOR R.C. PILLARS.
R.C. PILLARS IN G.FLOOR 16"x16", 4 Rods 1"
ON 1st. 16"x16", 4 Rods 1"
2ND. 14"x14", 4 Rods 3/8"

Block Plan
1/20" = 1'

SECTION ON A-B

NARAYAN M. CHIVANI & Co.
ARCHITECTS & ENGINEERS
KARACHI

LANDLORD