

MOAYERI - GHADERI
RESIDENCE

EAST SIDE YARD SETBACK

GENERAL NOTE FOR RETAINING/
LANDSCAPE WALLS:
To be Revised

Issues:
(dd/mm/yy):
30/11/11 Issued for BPA
06/02/12 Revised for BPA
21/06/12 Revised for Construction
(Windows and Framing)

**Moayeri-Ghaderi
Residence**
3023 Mathers
West Vancouver, BC

Lot 2 of Lot 'A', Block 75
District Lot 556, Group One
N.W.D. Plan 8607

Lower Floor Plan

Scale: 1/4" = 1'-0"

Date: 21 June 2012

Frits de Vries Architect Ltd.


1834 West 1st Avenue
Vancouver, BC
V6J 1G5
T: 604.736.7820
F: 604.736.8820
C: 604.329.2820
E: frits@frits.ca
W: www.frits.ca

Drawing #


A2.1

THE PARTNERS REAL ESTATE

LOWER FLOOR

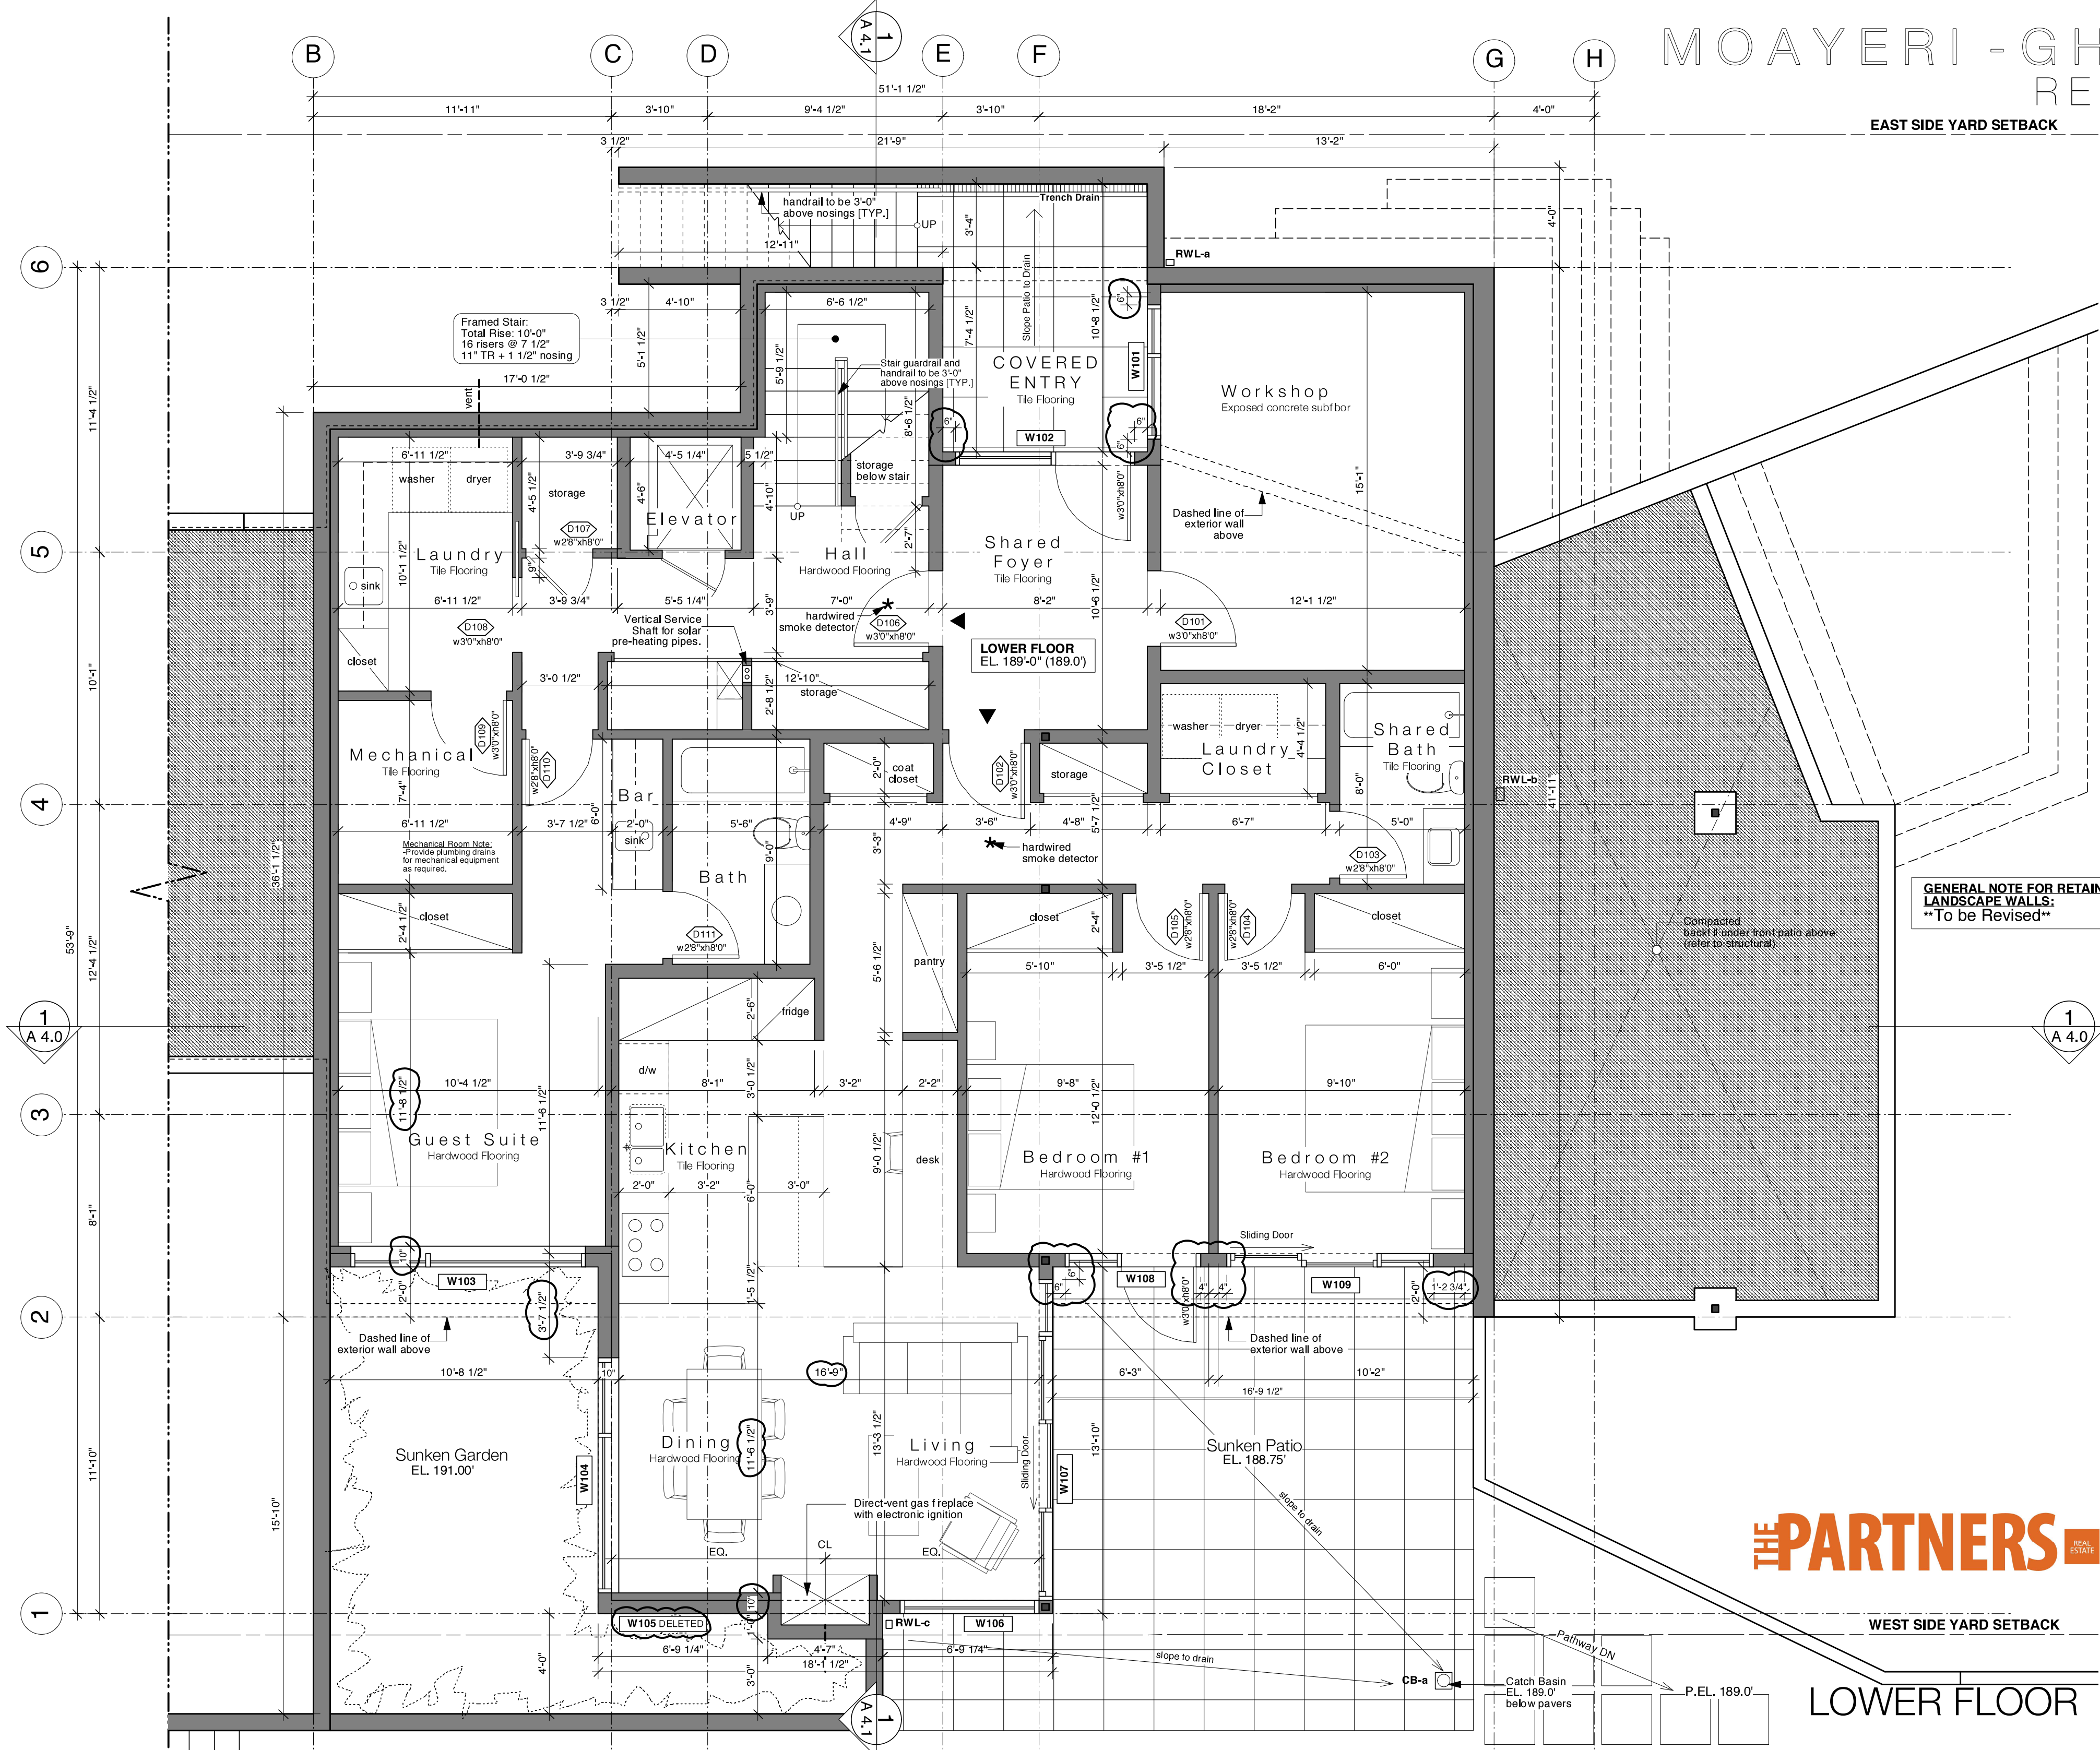

MOAYERI - GHADERI RESIDENCE

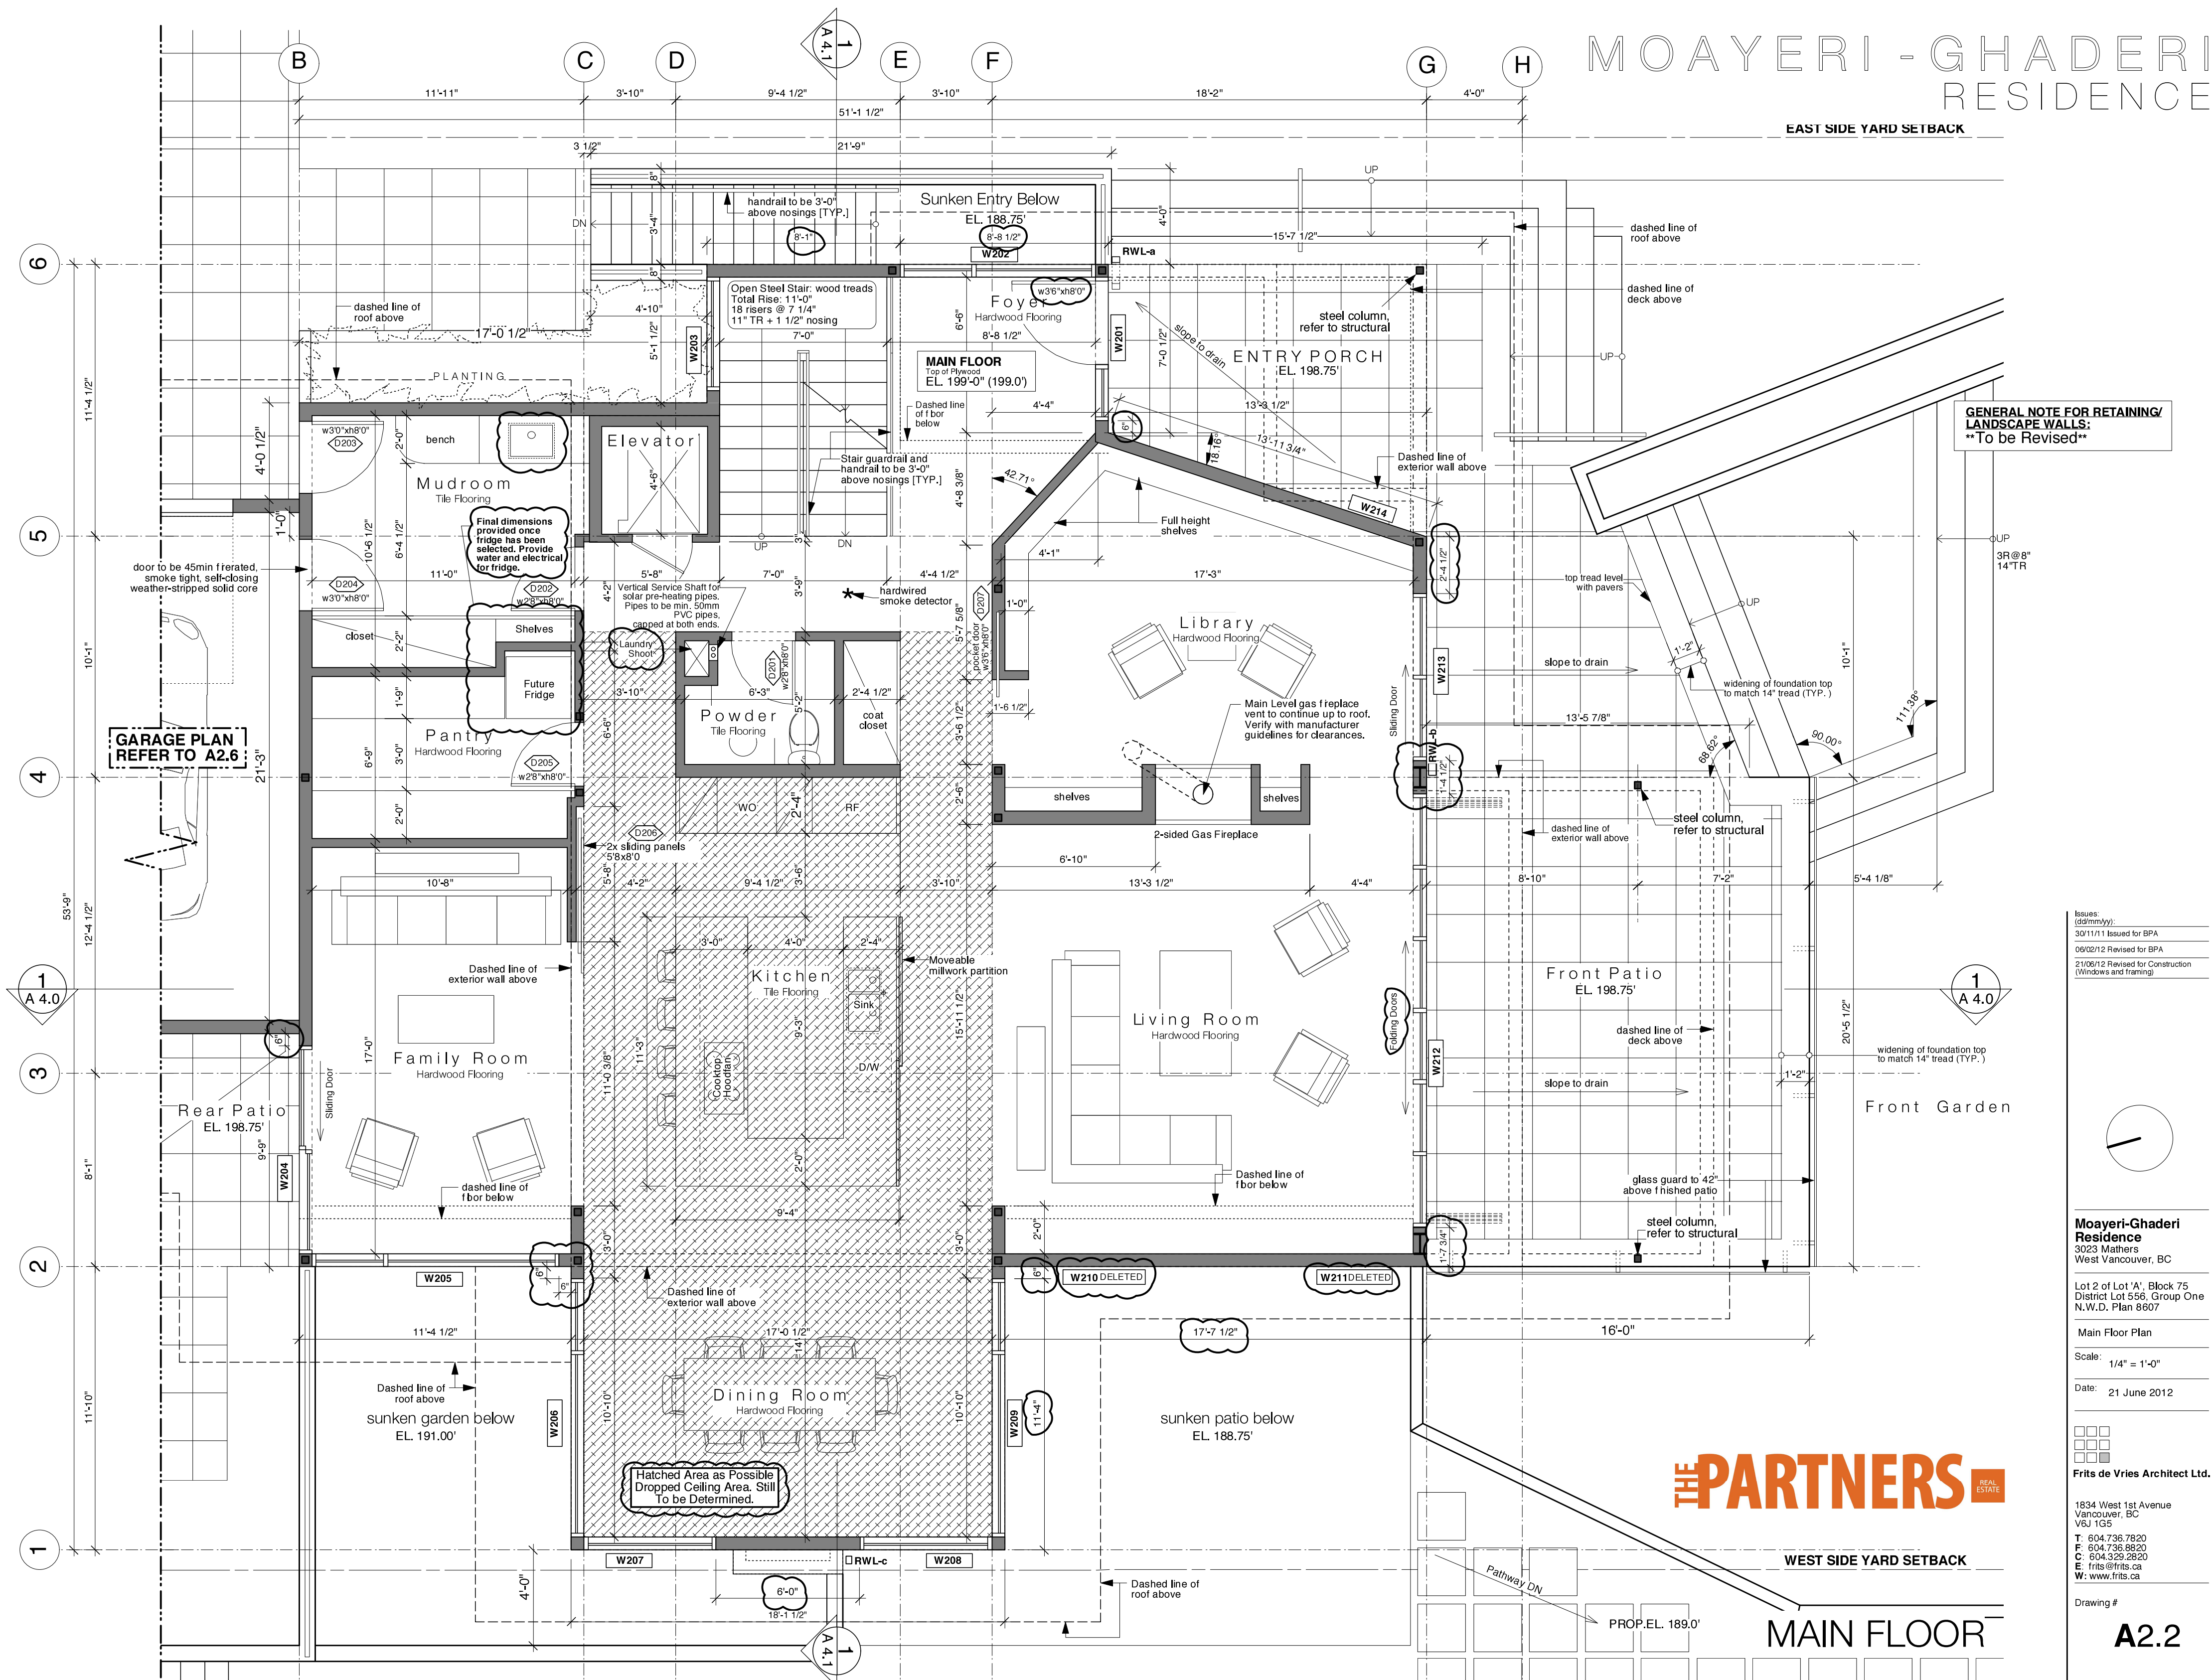

GENERAL NOTE FOR RETAINING/
LANDSCAPE WALLS:
To be Revised

Issues:
(dd/mm/yyyy)
30/11/11 Issued for BPA
09/02/12 Revised for BPA
21/06/12 Revised for Construction
(Windows and framing)

**Moayeri-Ghaderi
Residence**
3023 Mathers
West Vancouver, BC

Lot 2 of Lot 'A', Block 75
District Lot 556, Group One
N.W.D. Plan 8607

Main Floor Plan

Scale: 1/4" = 1'-0"

Date: 21 June 2012


Frits de Vries Architect Ltd.

1834 West 1st Avenue
Vancouver, BC
V6J 1G5
T: 604.736.7820
F: 604.736.8820
C: 604.329.2820
E: frits@frits.ca
W: www.frits.ca

Drawing #

A2.2

MOAYERI - GHADERI
RESIDENCE

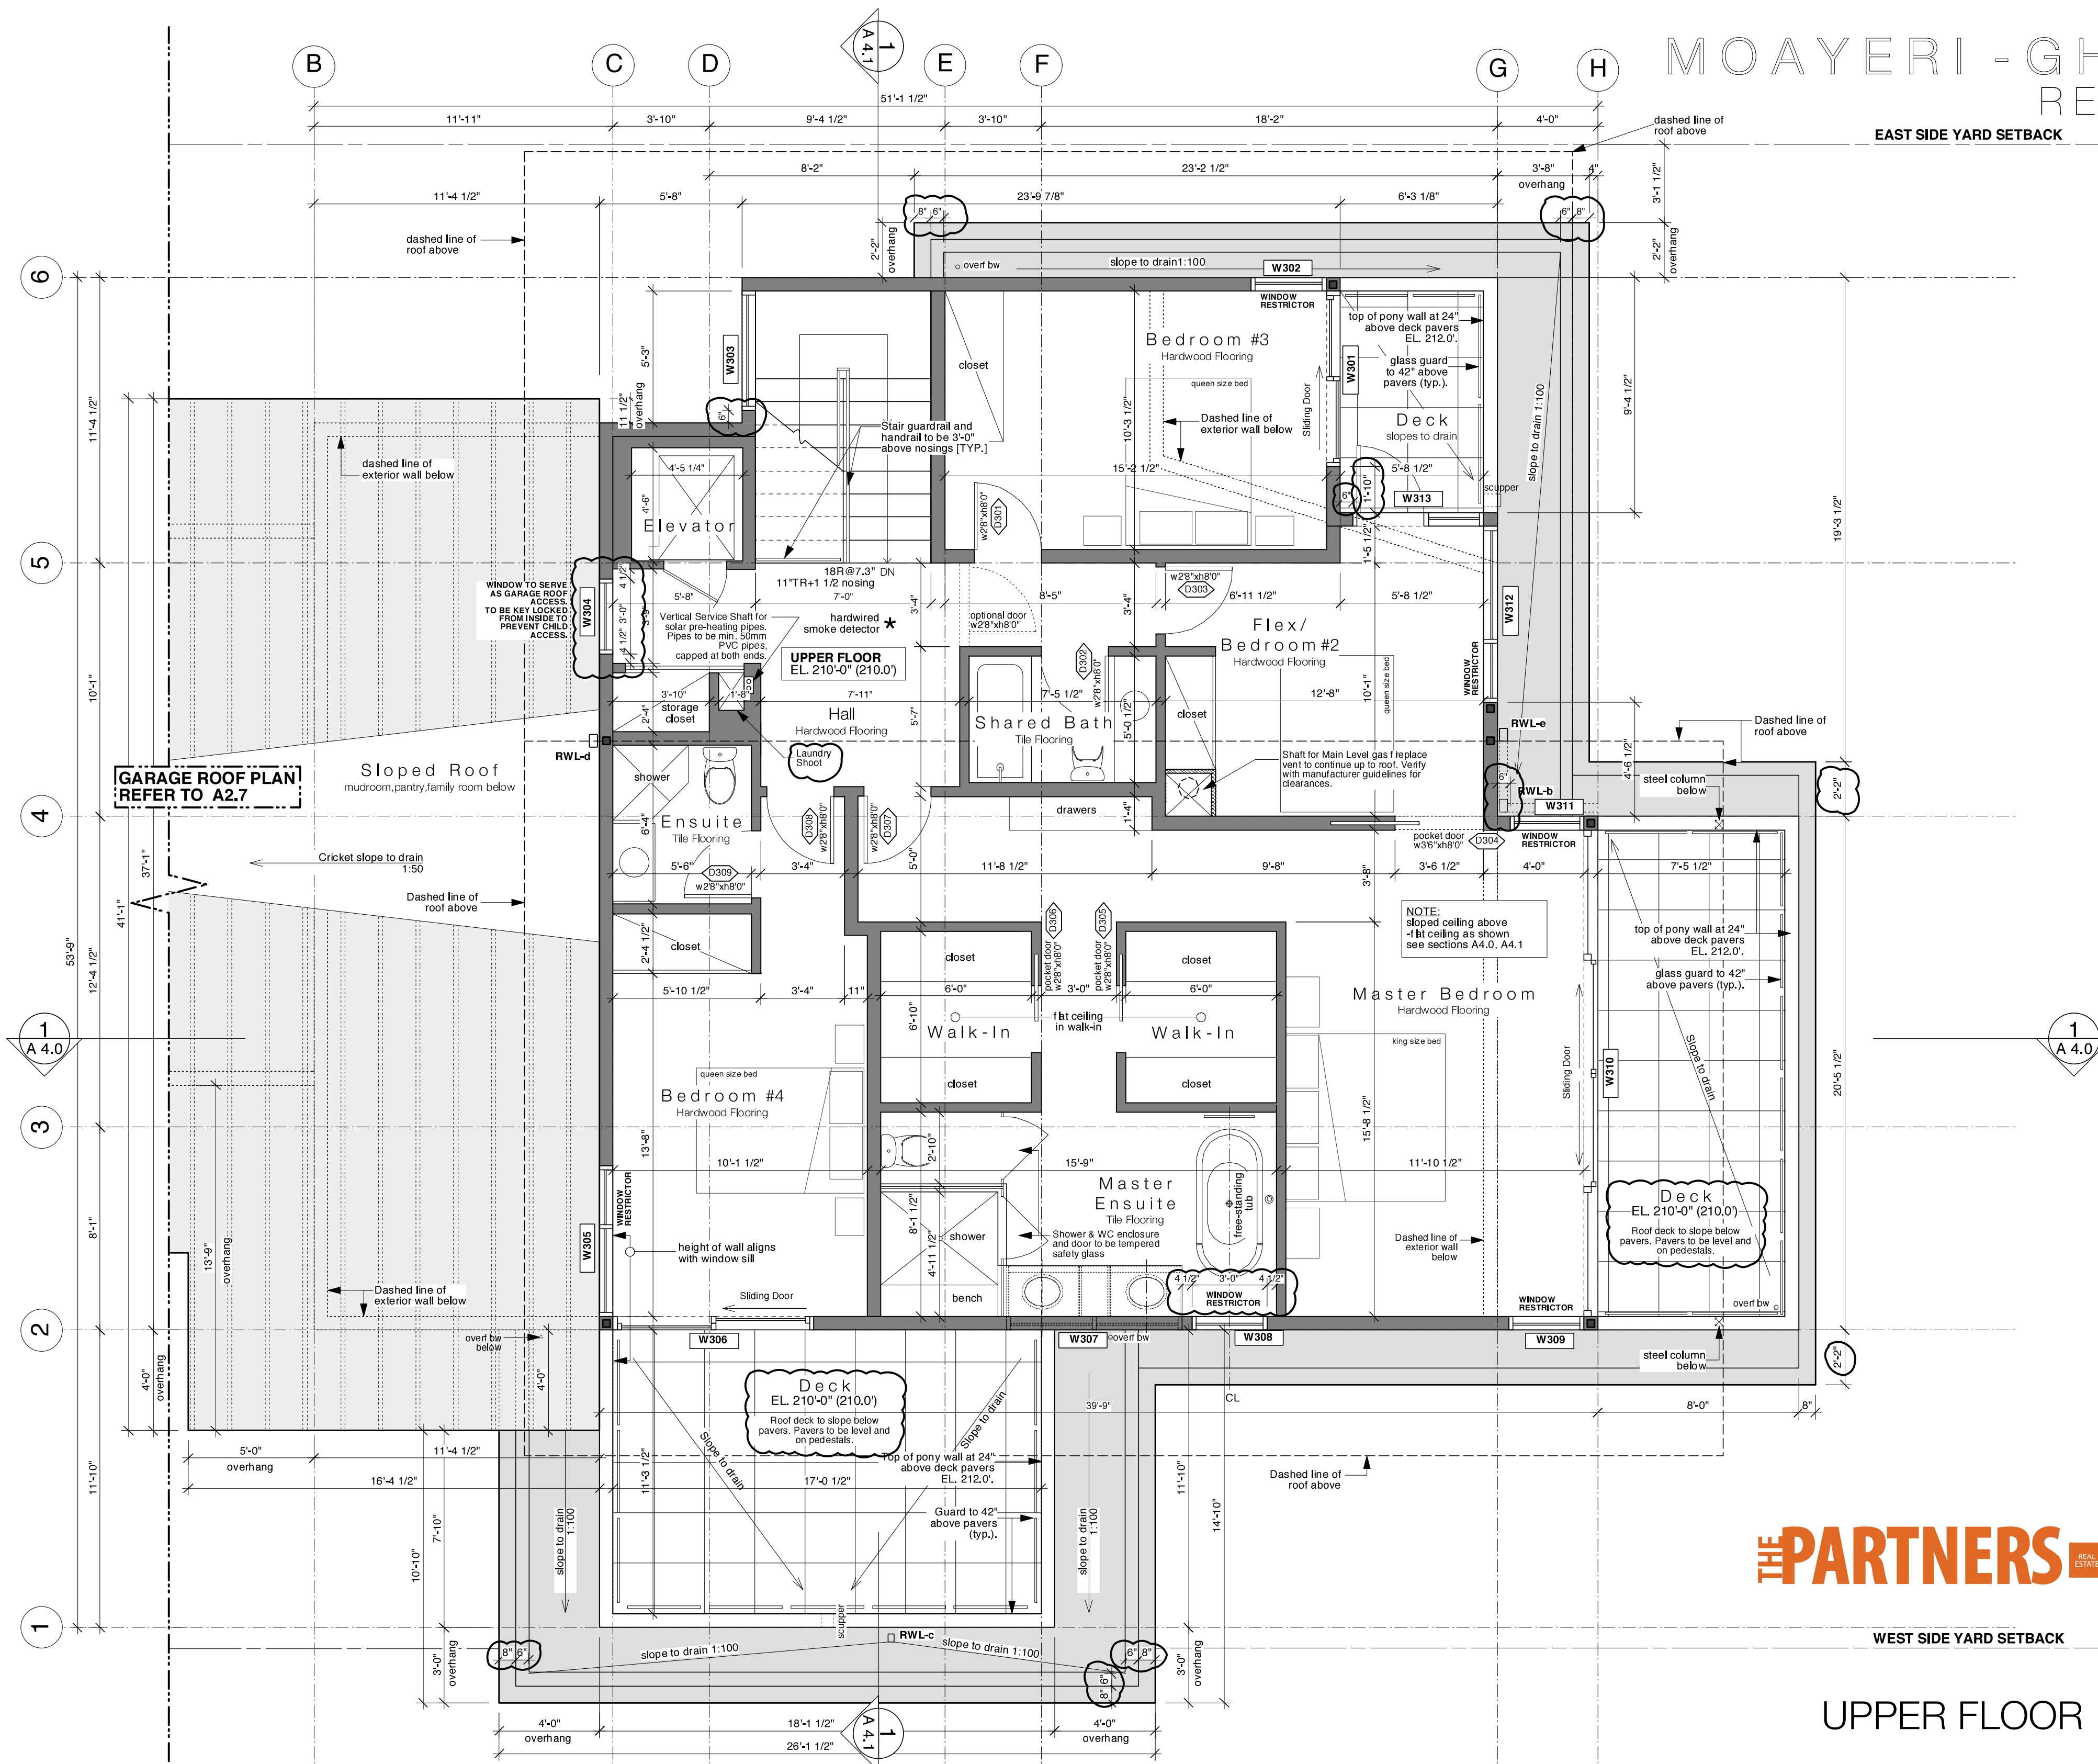

NOTE FOR GLAZING:
Glass in windows and doors
to be double-glazed.
Glass in entrance, shower
or tubs are to be safety glass

Issues:
(dd/mm/yyyy)
30/11/11 Issued for BPA
09/02/12 Revised for BPA
21/06/12 Revised for Construction
(Windows and Framing)

**Moayeri-Ghaderi
Residence**
3023 Mathers
West Vancouver, BC

Lot 2 of Lot 'A', Block 75
District Lot 556, Group One
N.W.D. Plan 8607

Upper Floor Plan

Scale: 1/4" = 1'-0"

Date: 21 June 2012

Frits de Vries Architect Ltd.

1834 West 1st Avenue
Vancouver, BC
V6J 1G5
T: 604.736.7820
F: 604.736.8820
C: 604.329.2820
E: frits@frits.ca
W: www.frits.ca


Drawing #



UPPER FLOOR

A2.3

MOAYERI - GHADERI
RESIDENCE

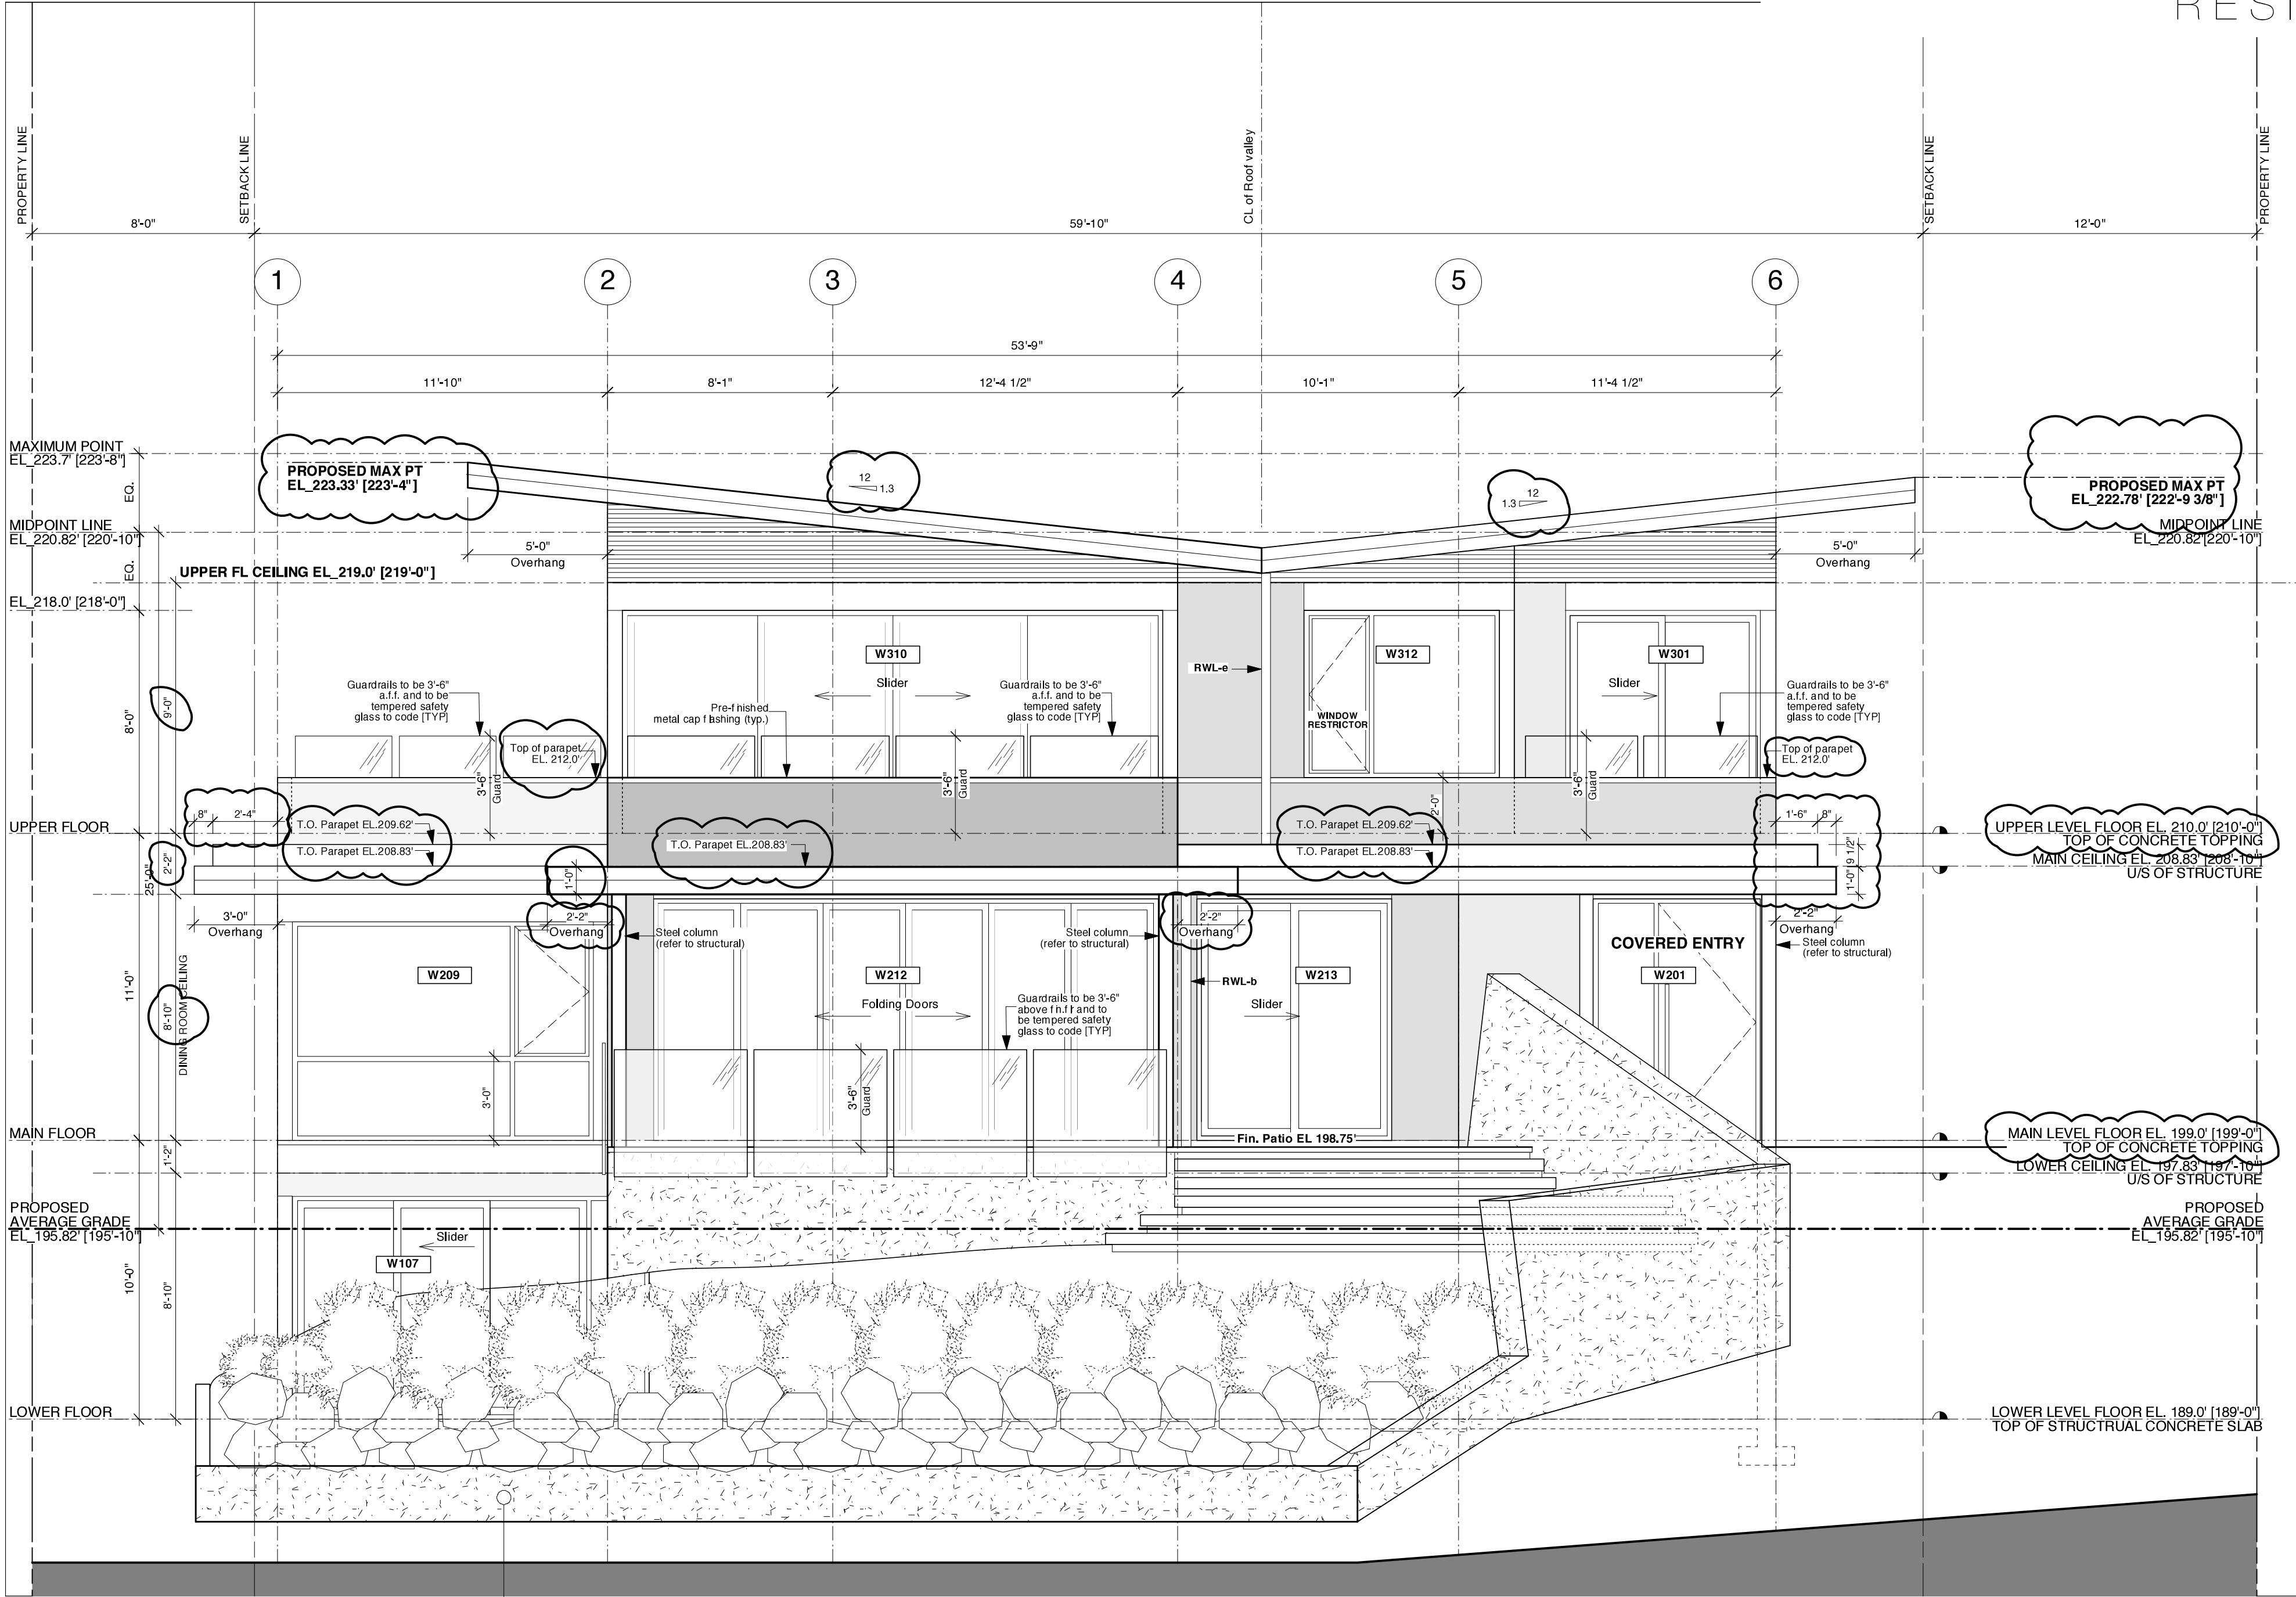

Issues:
(dd/mm/yyyy):
30/11/11 Issued for BPA
09/02/12 Revised for BPA
21/06/12 Revised for Construction
(Windows and framing)

**Moayeri-Ghaderi
Residence**
3023 Mathers
West Vancouver, BC

Lot 2 of Lot 'A', Block 75
District Lot 556, Group One
N.W.D. Plan 8607

Scale: 1/4" = 1'-0"

Date: 21 June 2012

☐ ☐ ☐ ☐
☐ ☐ ☐ ☐

Frits de Vries Architect Ltd.

1834 West 1st Avenue
Vancouver, BC
V6J 1G5
T: 604.736.7820
F: 604.736.8820
C: 604.329.2820
E: frits@frits.ca
W: www.frits.ca


Drawing #

THE PARTNERS REAL ESTATE

SOUTH ELEVATION

A3.0

MOAYERI - GHADERI RESIDENCE

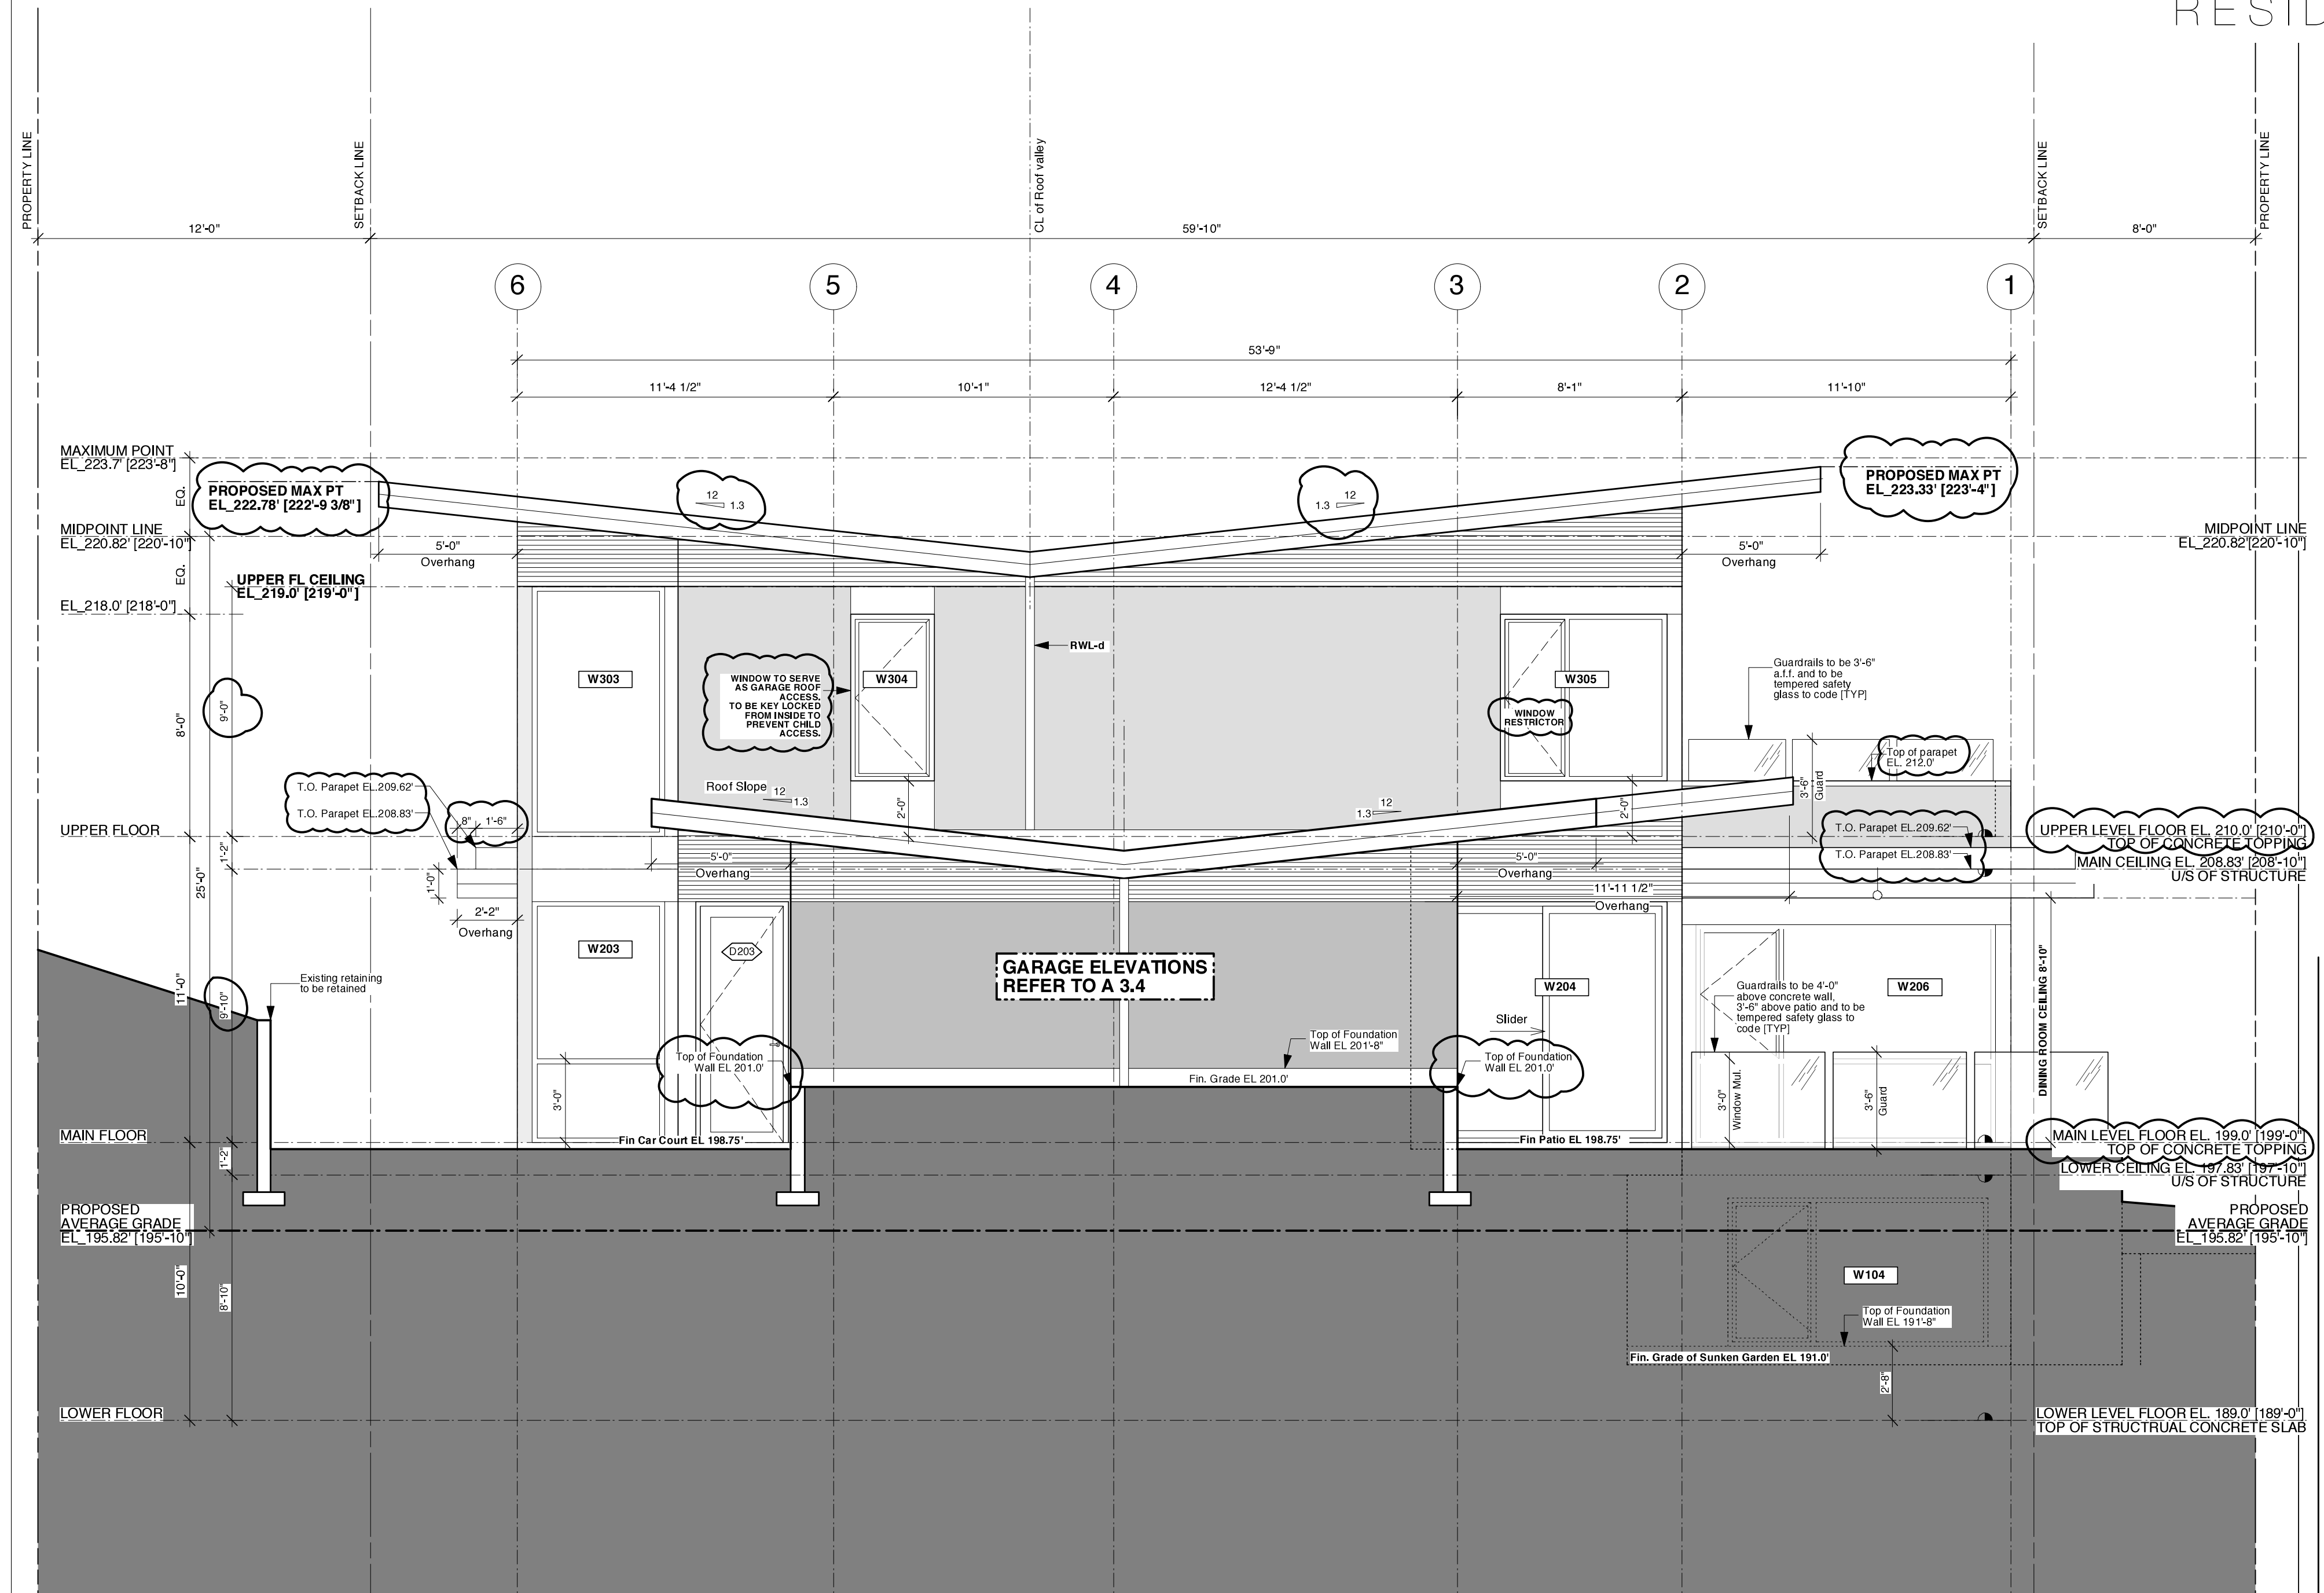

GENERAL NOTE FOR RETAINING/
LANDSCAPE WALLS:
To be Revised

Issues:
(dd/mm/yyyy):
30/11/11 Issued for BPA
09/02/12 Revised for BPA
21/06/12 Revised for Construction
(Windows and framing)

**Moayeri-Ghaderi
Residence**
3023 Mathers
West Vancouver, BC

Lot 2 of Lot 'A', Block 75
District Lot 556, Group One
N.W.D. Plan 8607

North Elevation

Scale: 1/4" = 1'-0"

Date: 21 June 2012

Frits de Vries Architect Ltd.


1834 West 1st Avenue
Vancouver, BC
V6J 1G5
T: 604.736.7820
F: 604.736.8820
C: 604.329.2820
E: frits@frits.ca
W: www.frits.ca

Drawing #

THE PARTNERS REAL ESTATE

NORTH ELEVATION

A3.1

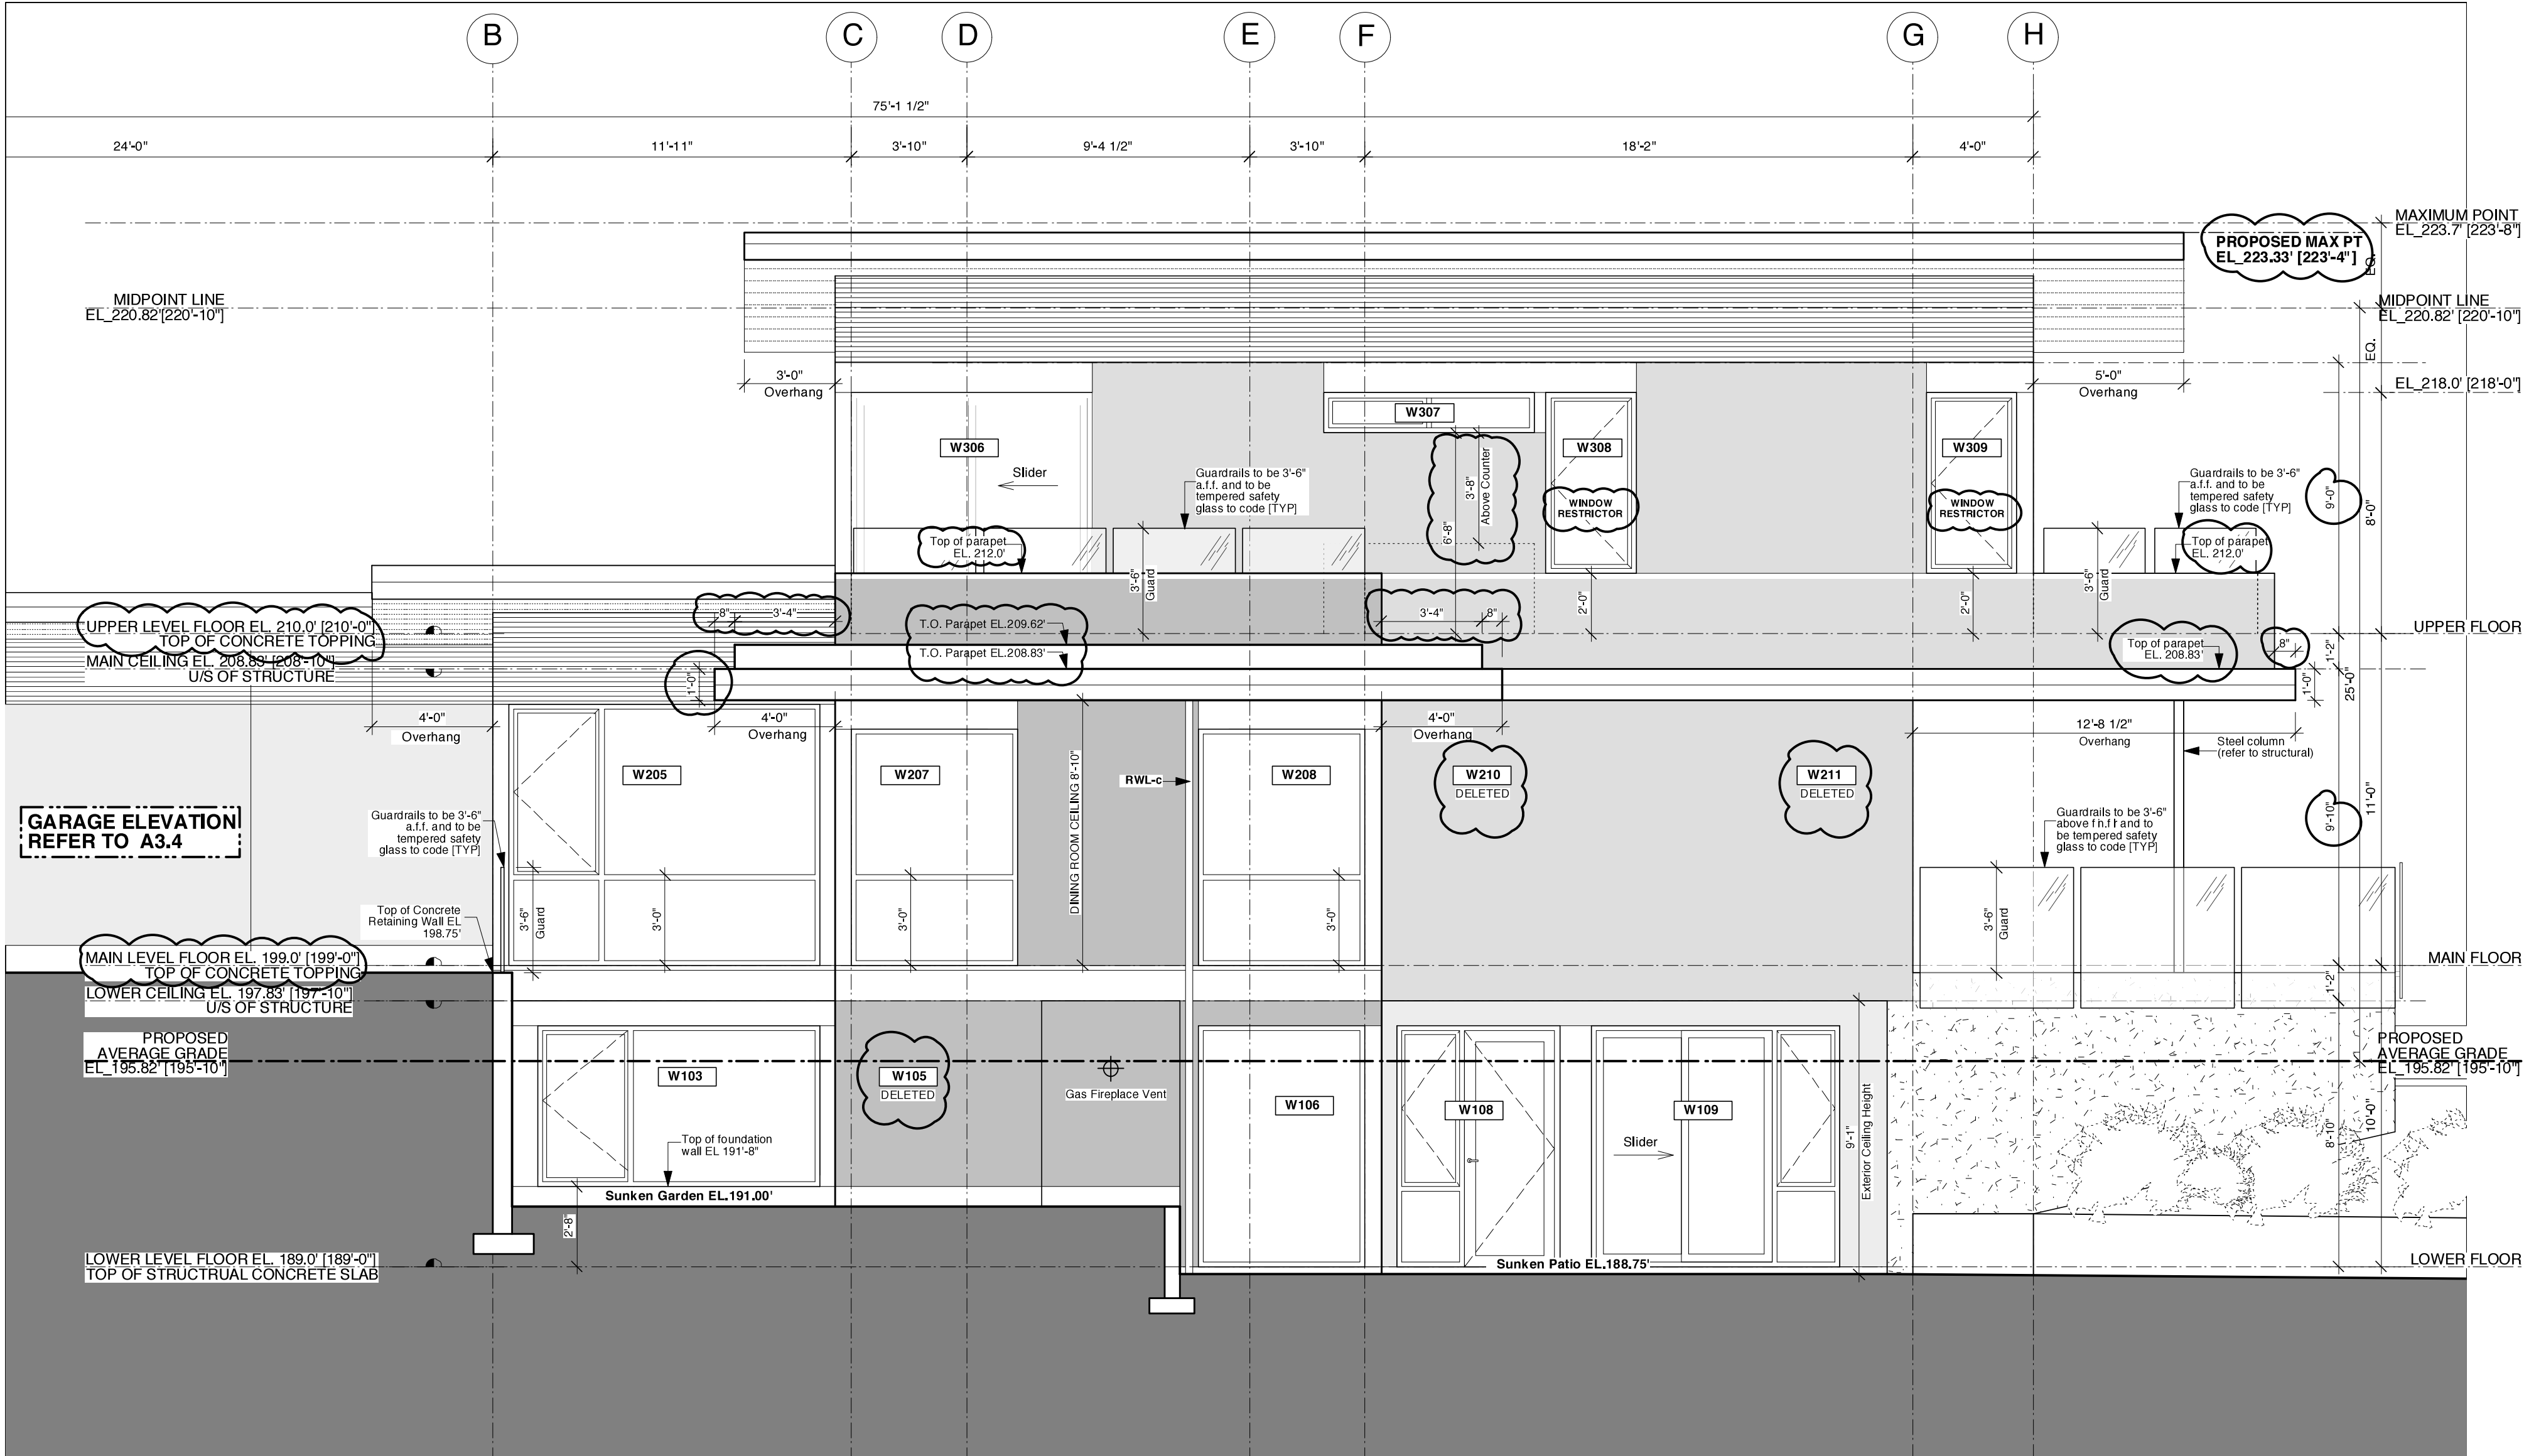

Issues:
(dd/mm/yyyy)
30/11/11 Issued for BPA
09/02/12 Revised for BPA
21/06/12 Revised for Construction
(Windows and framing)

**Moayeri-Ghaderi
Residence**
3023 Mathers
West Vancouver, BC

Lot 2 of Lot 'A', Block 75
District Lot 556, Group One
N.W.D. Plan 8607

West Elevation

Scale: 1/4" = 1'-0"

Date: 21 June 2012

Frts de Vries Architect Ltd.


1834 West 1st Avenue
Vancouver, BC
V6J 1G5
T: 604.736.7820
F: 604.736.8820
C: 604.329.2820
E: frts@frts.ca
W: www.frts.ca

Drawing #



WEST ELEVATION

A3.2

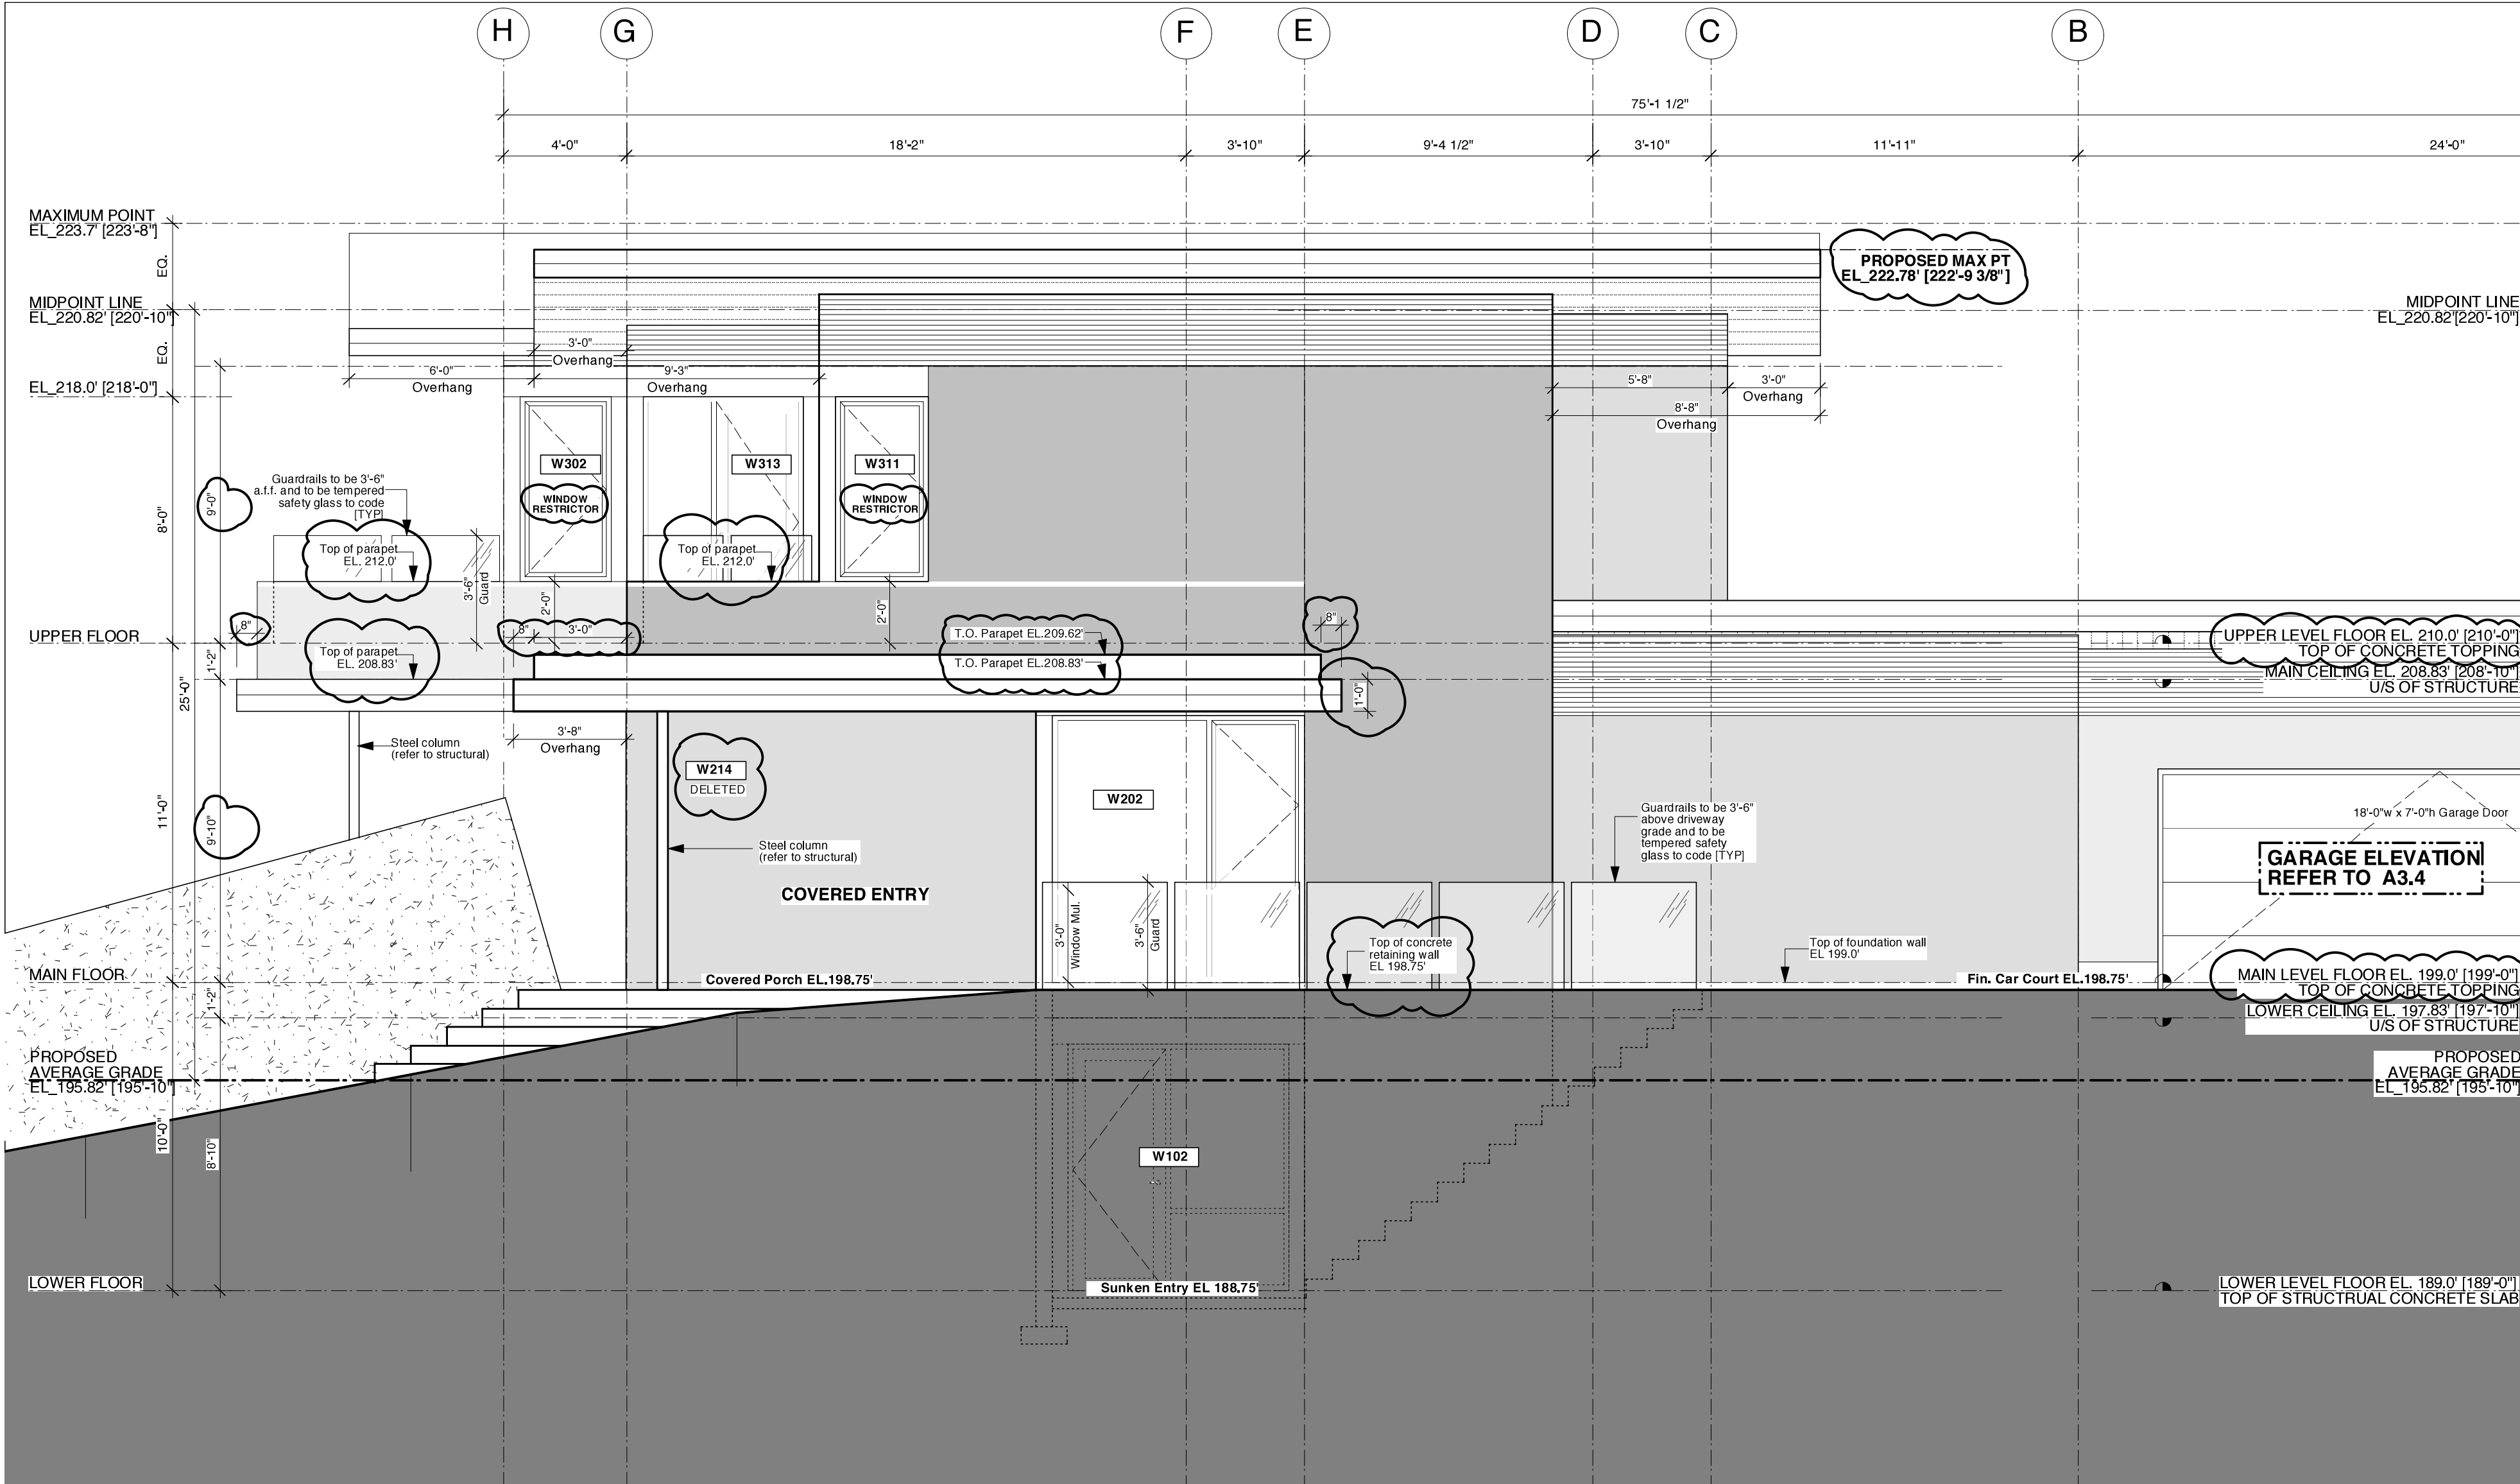

Issues:
(dd/mm/yyyy):
30/11/11 Issued for BPA
09/02/12 Revised for BPA
21/06/12 Revised for Construction
(Windows and framing)

**Moayeri-Ghaderi
Residence**
3023 Mathers
West Vancouver, BC

Lot 2 of Lot 'A', Block 75
District Lot 556, Group One
N.W.D. Plan 8607

East Elevation

Scale: 1/4" = 1'-0"

Date: 21 June 2012



Frits de Vries Architect Ltd.

1834 West 1st Avenue
Vancouver, BC
V6J 1G5
T: 604.736.7820
F: 604.736.8820
C: 604.329.2820
E: frits@frits.ca
W: www.frits.ca

Drawing #



EAST ELEVATION

A3.3



Issues:
(dd/mm/yyyy)
30/11/11 Issued for BPA
09/02/12 Revised for BPA
21/06/12 Revised for Construction
(Windows and Framing)

**Moayeri-Ghaderi
Residence**
3023 Mathers
West Vancouver, BC

Lot 2 of Lot 'A', Block 75
District Lot 556, Group One
N.W.D. Plan 8607

Window Schedule

Scale: 1/4" = 1'-0"

Date: 21 June 2012

□ □ □ □
□ □ □ □
□ □ □ □

Frits de Vries Architect Ltd.

1834 West 1st Avenue
Vancouver, BC
V6J 1G5
T: 604.736.7820
F: 604.736.8820
C: 604.329.2820
E: frits@frits.ca
W: www.frits.ca

Drawing #

WINDOW SCHEDULE

A7.0