

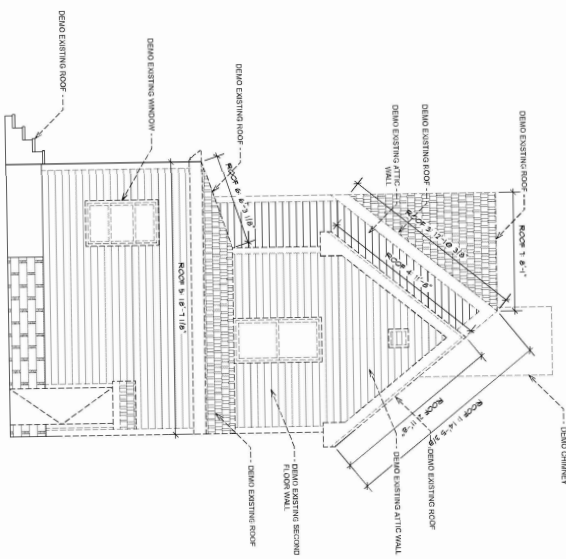
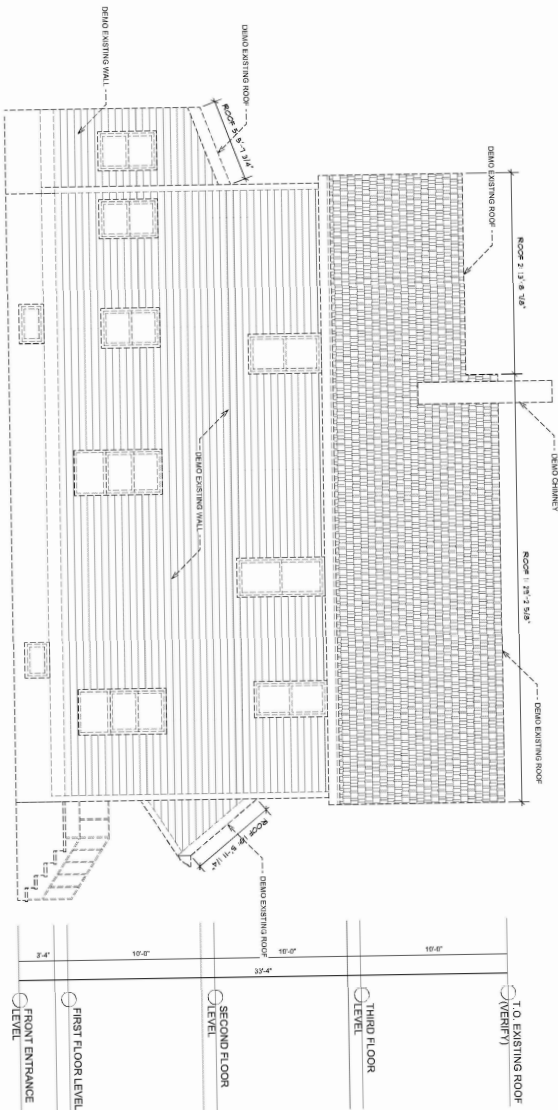


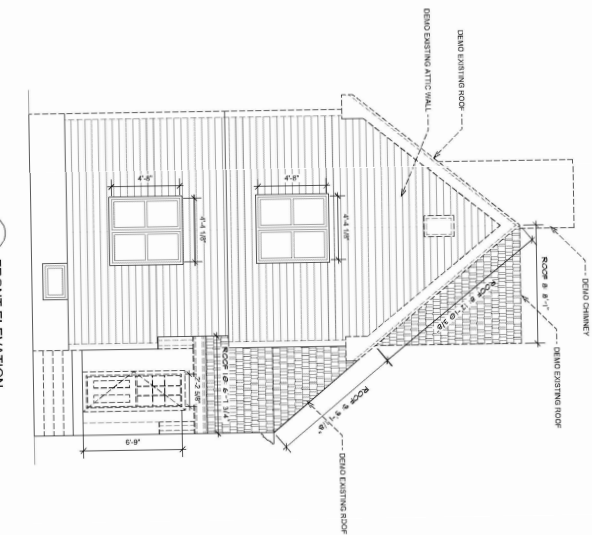

2-1/2 STORY SINGLE FAMILY RESIDENCE REMODEL

62 ELMWOOD ST SOMMERVILLE, MA

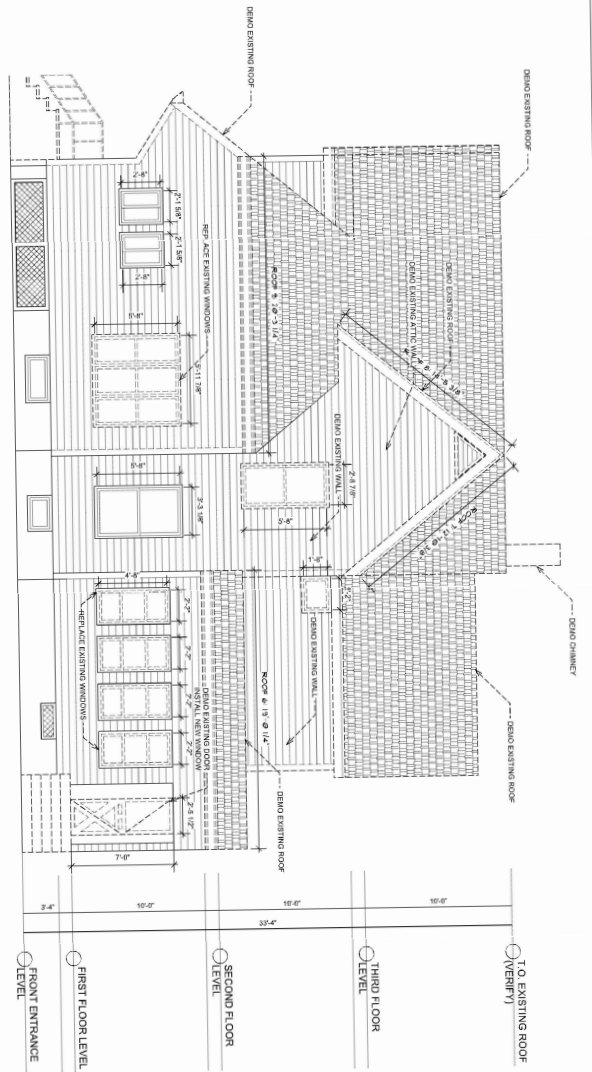

JARVIS
DRAFTING & DESIGN

Prepared by:
Jarvis Drafting & Design
11 Middlesex Ave. Unit 6
Wilmington, MA 01887

Project:
2-1/2 STORY SINGLE FAMILY
RESIDENCE REMODEL
NO. DATE
11 MAY 2023

Drawn by:
Jarvis Drafting & Design
11 Middlesex Ave. Unit 6
Wilmington, MA 01887

Demo Elevations

D1.1




Jarvis Drafting & Design
11 Middlesex Ave., Unit 6
Wilmington, MA 01887

REV.	DATE	DESCRIPTION
1	7/31/25	PER IED ZONING REVISION
2	7/15/25	PER IED ZONING REVISION
3	6/5/25	PER IED ZONING REVISION

Demo Floor Plans

D1.0

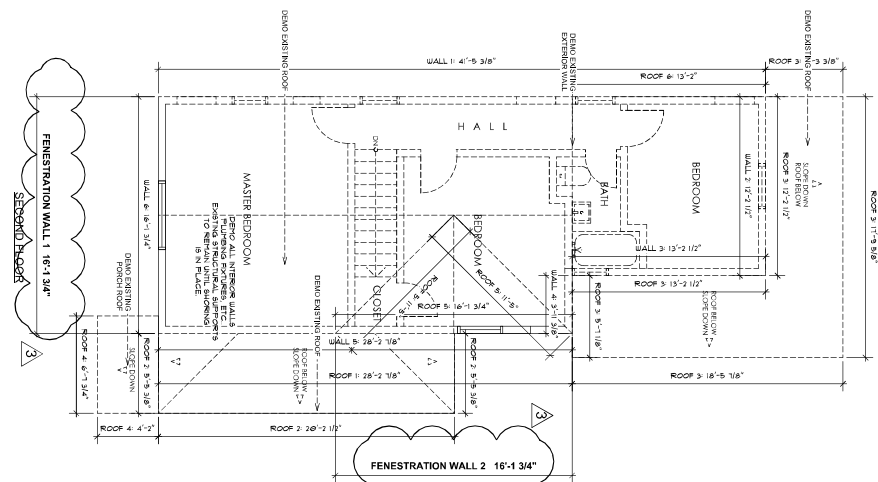

PROCESSED WALL	WALL AREA AS A % OF FLOOR AREA	FIRST FLOOR PERCENTAGE	FIRST FLOOR PERCENTAGE
1	90.65	6.5	7%
2	165.06	5.87	5%
Total Basement	266.41	12.31	12%
1	271.97	61.75	23%
2	467.29	112.19	17%
Total First Floor	739.26	173.94	24%
1	971.71	33.1	15%
2	467.29	17.21	17%
Total Second Floor	738.56	112.23	15%
1	50.67	33.1	65%
2	67.66	34.3	51%
Total Attic Level	98.33	57.4	20%
Total Proposed			


[illegible]

Room	EXISTING ROOM SQ. FT.	REMOVED ROOM SQ. FT.	REBUILDING ROOM SQ. FT.	PERCENT OF ROOM REMAINING
1	110	0	0	100%
2	429	466	0	0%
3	150	0	0	100%
4	429	0	0	100%
5	171	171	0	0%
6	119	119	0	0%
7	119	119	0	0%
8	41	41	0	0%
9	154	154	0	0%
10	154	154	0	0%
Total Room Square Footage	1888	1888	0	0%

TOTAL EXTERIOR SURFACE AREAS DEMOLISHED: 59%

2-1/2 STORY SINGLE FAMILY RESIDENCE REMODEL

62 ELMWOOD ST., SOMERVILLE, MA

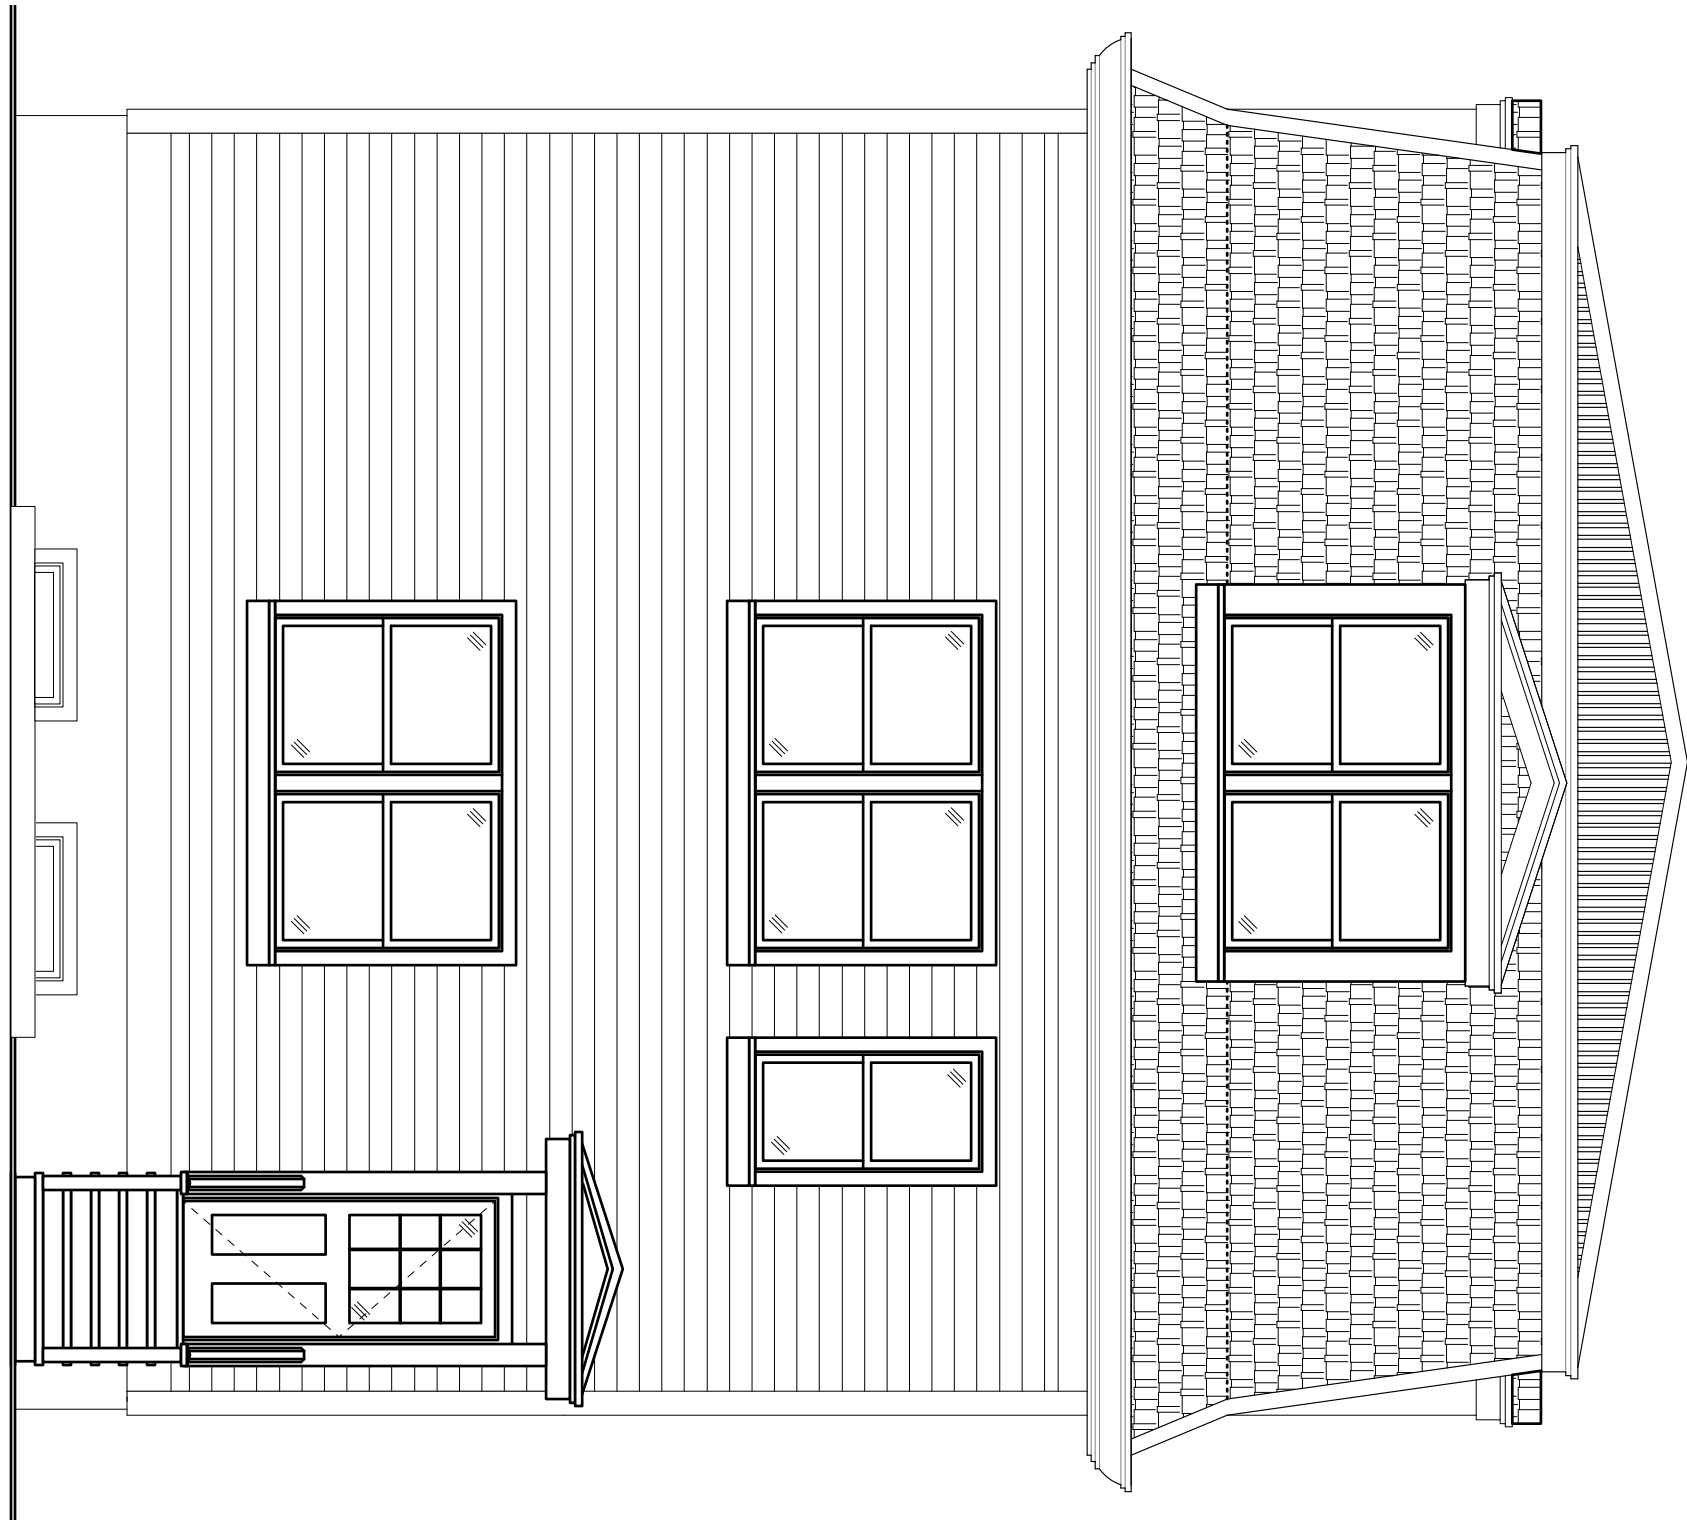

DIRECTORY

OWNER

Deeb Robert Trustee
62 Elmwood Nominee Trust
62 Elmwood St, Somerville, MA
Contact:
Robert Traywick
PH: 978-697-7491

DESIGN PROFESSIONAL / CONSTRUCTION CONTROL

JFA Design Group
81 Burpee Road, Swampscott, MA 01907

Contact:
John Andrews
PH: 339-224-2966

ARCHITECTURAL DESIGN/DRAFTING

JARVIS DRAFTING & DESIGN
11 MIDDLESEX AVE #6
WILMINGTON, MA 01887
PH: 978-201-2340
EM: JASON@J-D-DESIGN.COM

STRUCTURAL

JFA Design Group
81 Burpee Road, Swampscott, MA 01907

Contact:
John Andrews
PH: 339-224-2966

FIRE PROTECTION

KRONOS CO.
235 MARGINAL ST. CHELSEA, MA 02150

CONTACT
JASON KAHAN
PH: 617-633-3533

SURVEY

C.L.G. ASSOCIATES
3 BOSTON ST.
SALEM, MA 01970
PH: 978-491-8968

DRAWING INDEX

Drawing Index		
TT 0	Title Sheet	
SP	Existing Site Plan	
SP-1	Proposed Site Plan	
LP1	Landscape Plan	
LP2	Greenscape Supporting Data	
LP3	Greenscape Supporting Data	
A100	Existing & Proposed Plans	
D10	Demo Floor Plans	
D1.1	Demo Elevations	
A10	Floor Plans	
A1.1	Floor Plans	
A20	Elevations	
A30	Framing Plans	
A3.1	Framing Plans	
A3.2	Framing Plans	
A40	Building Sections	
A4.1	Door/Window Schedule	
A5.1	Details	
FP1	Fire Protection Tier 1	
FA1	Fire Alarm Tier 1	

ZONING DIMENSIONAL TABLE

ZONING DIMENSIONAL TABLE									
LOT INFORMATION		3,750 sq ft							
LOT SIZE		MR.							
BUILDING TYPE		Existing Single-Family Detached							
LOT DIMENSIONS		10' x 10' x 10' x 10'		3' x 3' x 3' x 3'					
WIDTH		33' 5 1/2"		3' x 3' x 3' x 3'		Existing			
DEPTH		100'		100'		Max. Proposed			
						No Change			
LOT DEVELOPMENT		ALLOWED		PROPOSED					
LOT COVERAGE		MAX 60%		57%					
OPEN SPACE		MIN 40%		43%					
BUILDING SETBACKS		ALLOWED		PROPOSED					
REAR SETBACK		10'		10'					
SIDE SETBACK		10'		10'					
SECONDARY FRONT		10'		5.3'					
SIDE 1		5'		5.3'					
SIDE 2		5'		10.6'					
REAR		20'		30.45'					
BUILDING SEPARATION		10'		10.4'					
PARKING SETBACKS									
PRIMARY FRONT		20'		-					
SECONDARY FRONT		10'		-					
MASSING		ALLOWED		PROPOSED					
BUILDING WIDTH		28'		21.2-28'					
GROUND STORY		27' MIN.		46.5-54'					
STORY HEIGHT		10' MIN / 12' MAX		-					
NUMBER OF STORES		2.5		3.33					
ROOF TYPE		EX. GABLE		MANIPULD					
FACADE COMPOSITION		ALLOWED		PROPOSED					
GROUND STORY		15% / 50%		24.00%					
UPPER STORES		15% / 50%		21.0%					
USE AND OCCUPANCY		ALLOWED		PROPOSED					
DWELLING UNITS PER LOT		3		3 + 1 ADU					
OUTDOOR AMENITY SPACE		100'		100'					

2-1/2 STORY SINGLE FAMILY RESIDENCE REMODEL

62 ELMWOOD ST SOMMERVILLE, MA



Jarvis Drafting & Design
11 Middlesex Ave, Unit 6
Wilmington, MA 01887

BUILDING & ZONING DATA


SCOPE OF WORK

DISTRICT: NEIGHBORHOOD RESIDENTIAL



ALTERATION LEVEL 1:
RENOVATION TO AN EXISTING STRUCTURE OTHER THAN REPAIR OR ADDITION. LEVEL 1 ALTERATIONS INCLUDE: "REMOVAL AND REPLACEMENT OF THE COVERING OF EXISTING MATERIALS, ELEMENTS, EQUIPMENT, OR FIXTURES USING NEW MATERIALS, ELEMENTS, EQUIPMENT, OR FIXTURES THAT SERVE THE SAME PURPOSE."

ZONING: NR
EXISTING LOT SIZE: 3,750 SF
TYPE: SINGLE FAMILY, DETACHED
YEAR BUILT: 1900
GARAGE: 2
BUILDING HEIGHT (STORIES): 2 STORIES

APPLICABLE CODES:
BUILDING CODE :
SOMEVILLE ZONING ORDINANCE: RESIDENTIAL DISTRICTS
NEIGHBORHOOD RESIDENCE (NR)

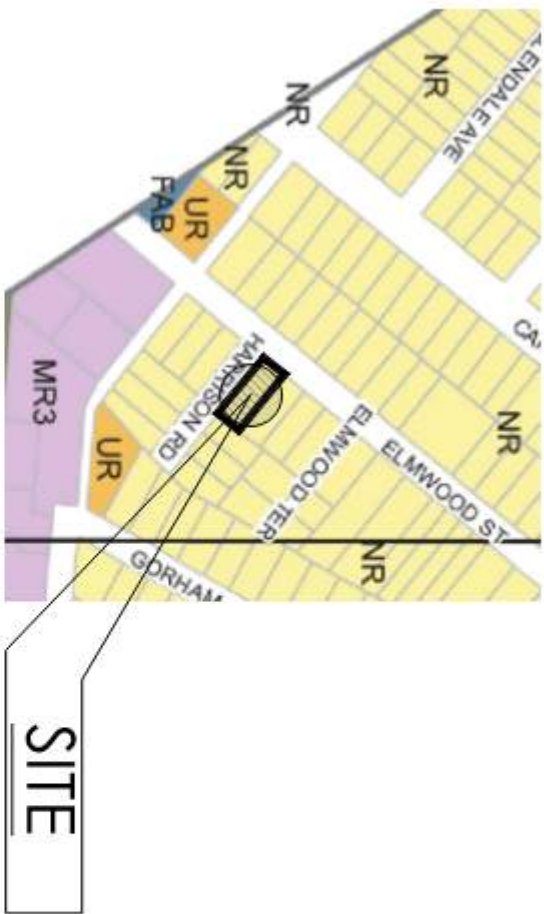

VICINITY MAP

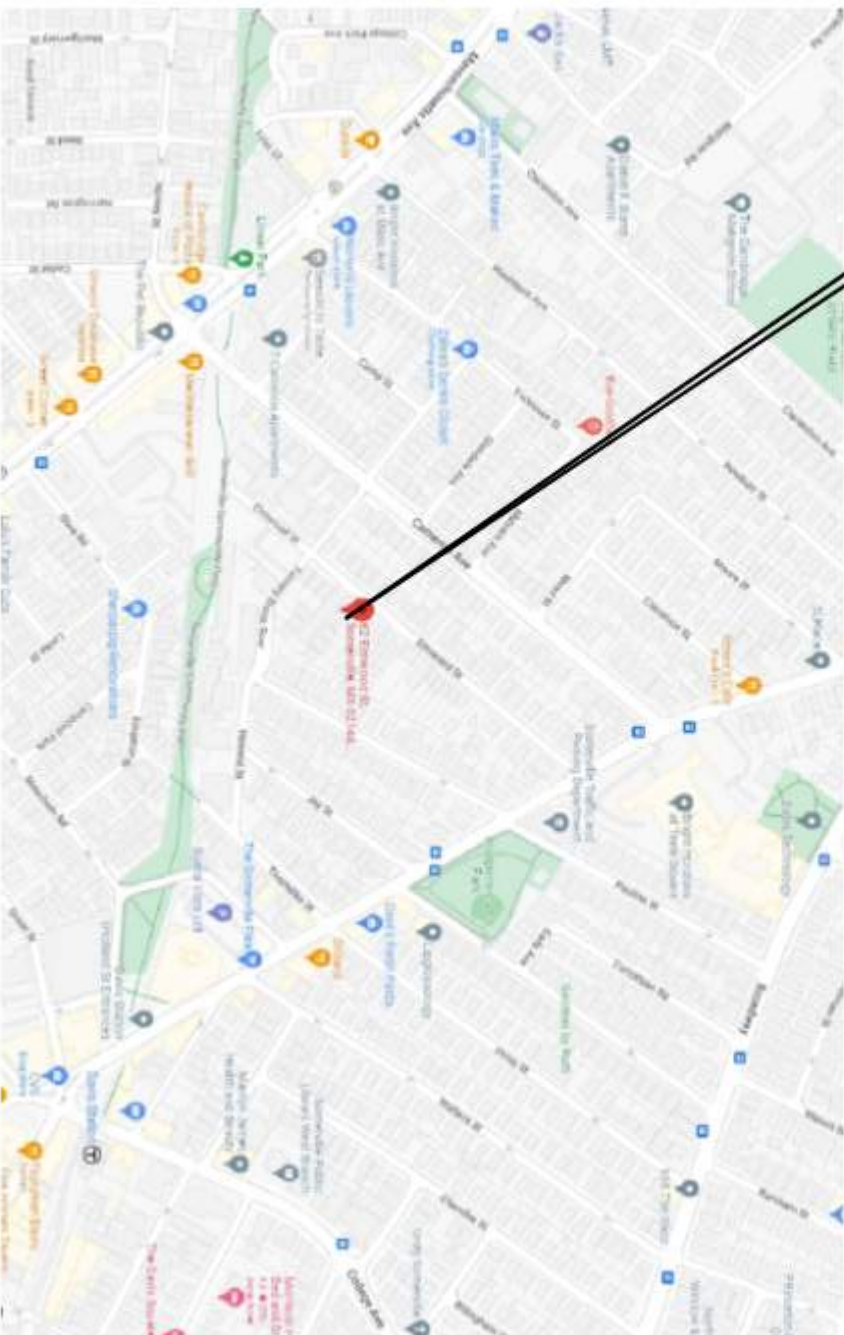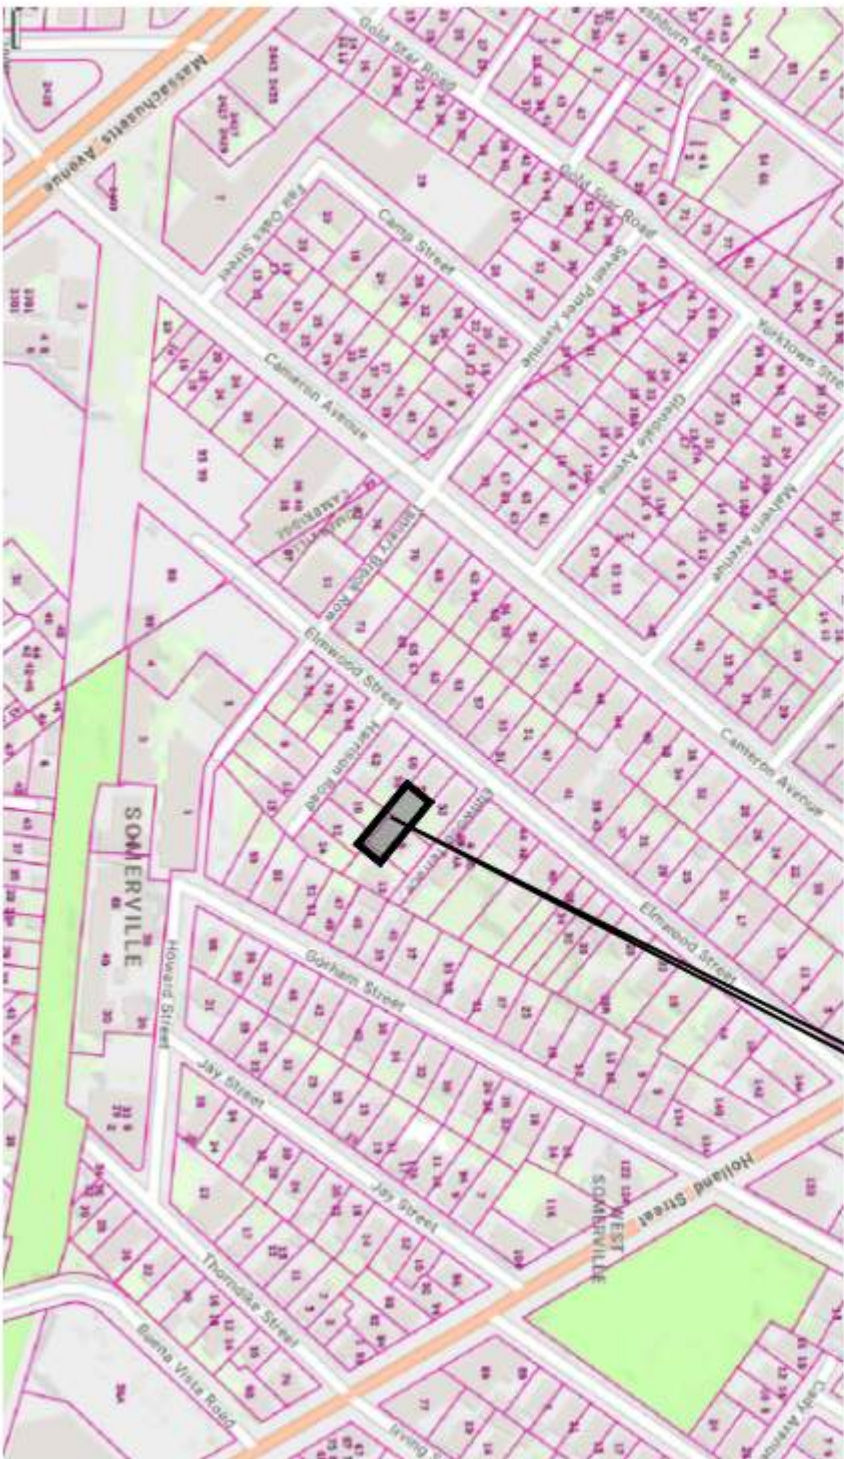

REV.	DATE	DESCRIPTION
4	8/19/25	PER ISD ZONING REVIEW
3	7/15/25	PER ISD ZONING REVIEW
2	7/8/25	UPDATES TO DIRECTORY
1	6/5/25	PER ISD ZONING REVIEW

Title Sheet

T1.0



Sheet No.

REFERENCES

ASSESSORS MAP 17 BLOCK A-PCL. 36
DEED BK. 63,124 PG 120
PLAN IN BK. 2386-END
ZONING DISTRICT
ZONING NR

PARCEL 35
#10 HARRISON RD.

D.H.-(FD.)

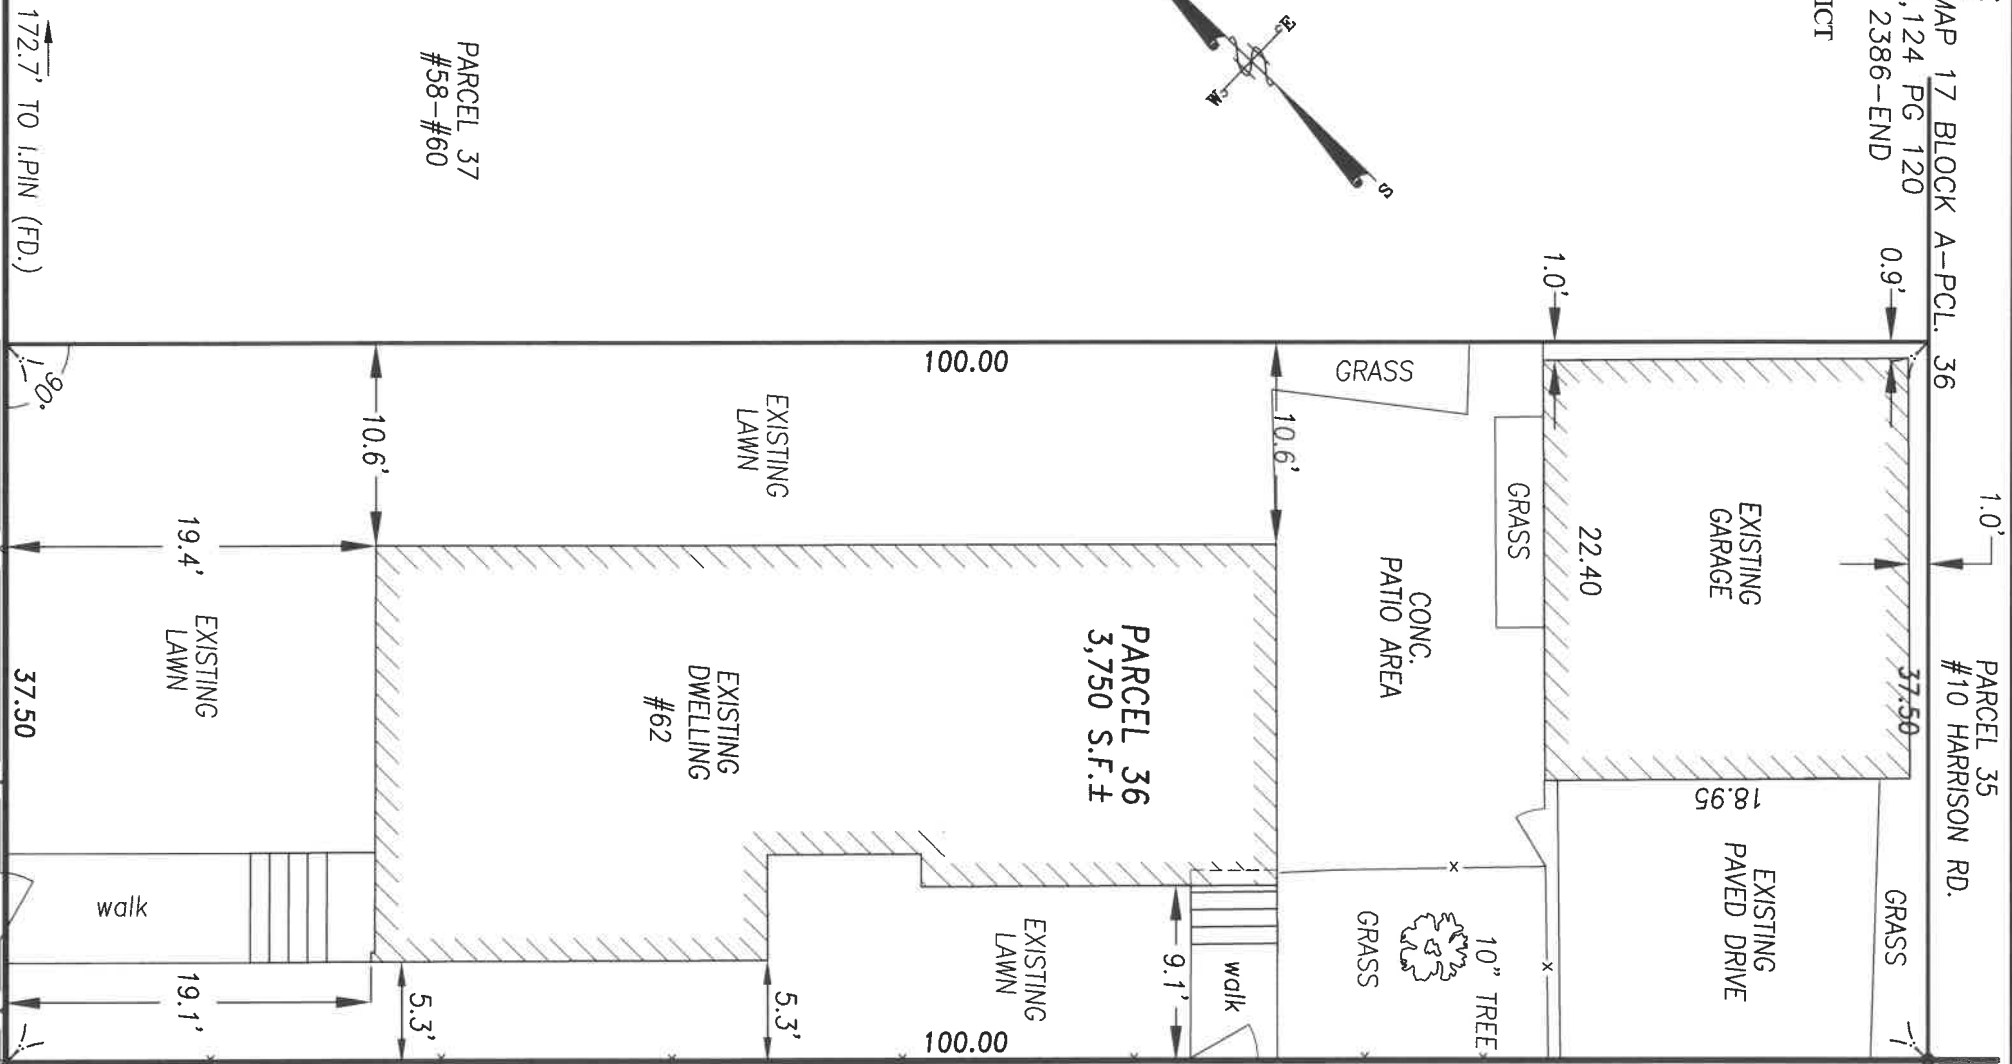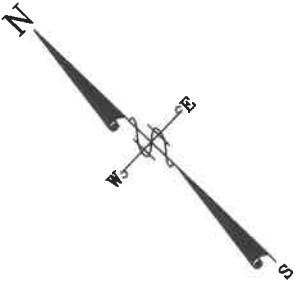


HARRISON RD.


SUMMARY OF AREAS

EXISTING
LOT AREA 3,750 S.F.
EXISTING HSE FOOTPRINT 900 S.F. & 416 S.F. EXIST. GARAGE
+ 713 S.F. DRIVE, CONC. PATIO, WALKS= 2,029 S.F.±
% IMPERVIOUS= 2,029/3,750 S.F.= 54.1%
EXISTING PERVIOUS AREA (GRASS)= 1,612 S.F./3,750 S.F.=43.0%

ELMWOOD ST.
(public-40' wide)

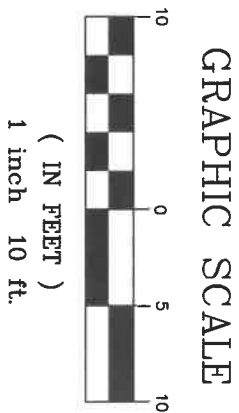

I HEREBY CERTIFY THAT THE DWELLING
SHOWN HEREON HAS BEEN LOCATED FROM
INSTRUMENT SURVEY AND PROPERTY
LINES HAVE BEEN DETERMINED FROM
DEEDS AND PLANS OF RECORD.

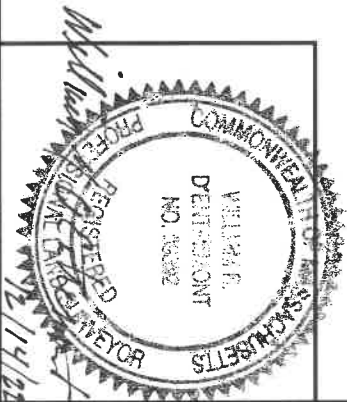

EXISTING CONDITIONS PLOT PLAN
for
KRONOS Co.
at
62 ELMWOOD ST.
SOMERVILLE, MA

Land Surveyors	C.L.G. ASSOCIATES	Field Engineers
3 BOSTON ST. SALEM, MA 01970 (978)744-0748 (978)491-8968		
SHEET NO: 1 OF 1	DATE: 12-14-2022 JOB NO: 875	
DRAWN BY: W.R.D.		SCALE: 1"=10'



2-1/2 STORY SINGLE FAMILY
RESIDENCE REMODEL

62 ELMWOOD ST SOMMERVILLE, MA

Project Title

Designer	Jarvis Drafting & Design 11 Middlesex Ave, Unit 6 Wilmington, MA 01887
Contractor	


REV.	DATE	DESCRIPTION
4	8/19/25	PER ISD ZONING REVIEW

B	5/19/2025	FOR PERMIT
NO.	DATE	ISSUE NOTE
Project Manager		Drawn By
Date	May 2025	Reviewed By
Project ID		

Proposed Site Plan

Sheet No.

SP-1

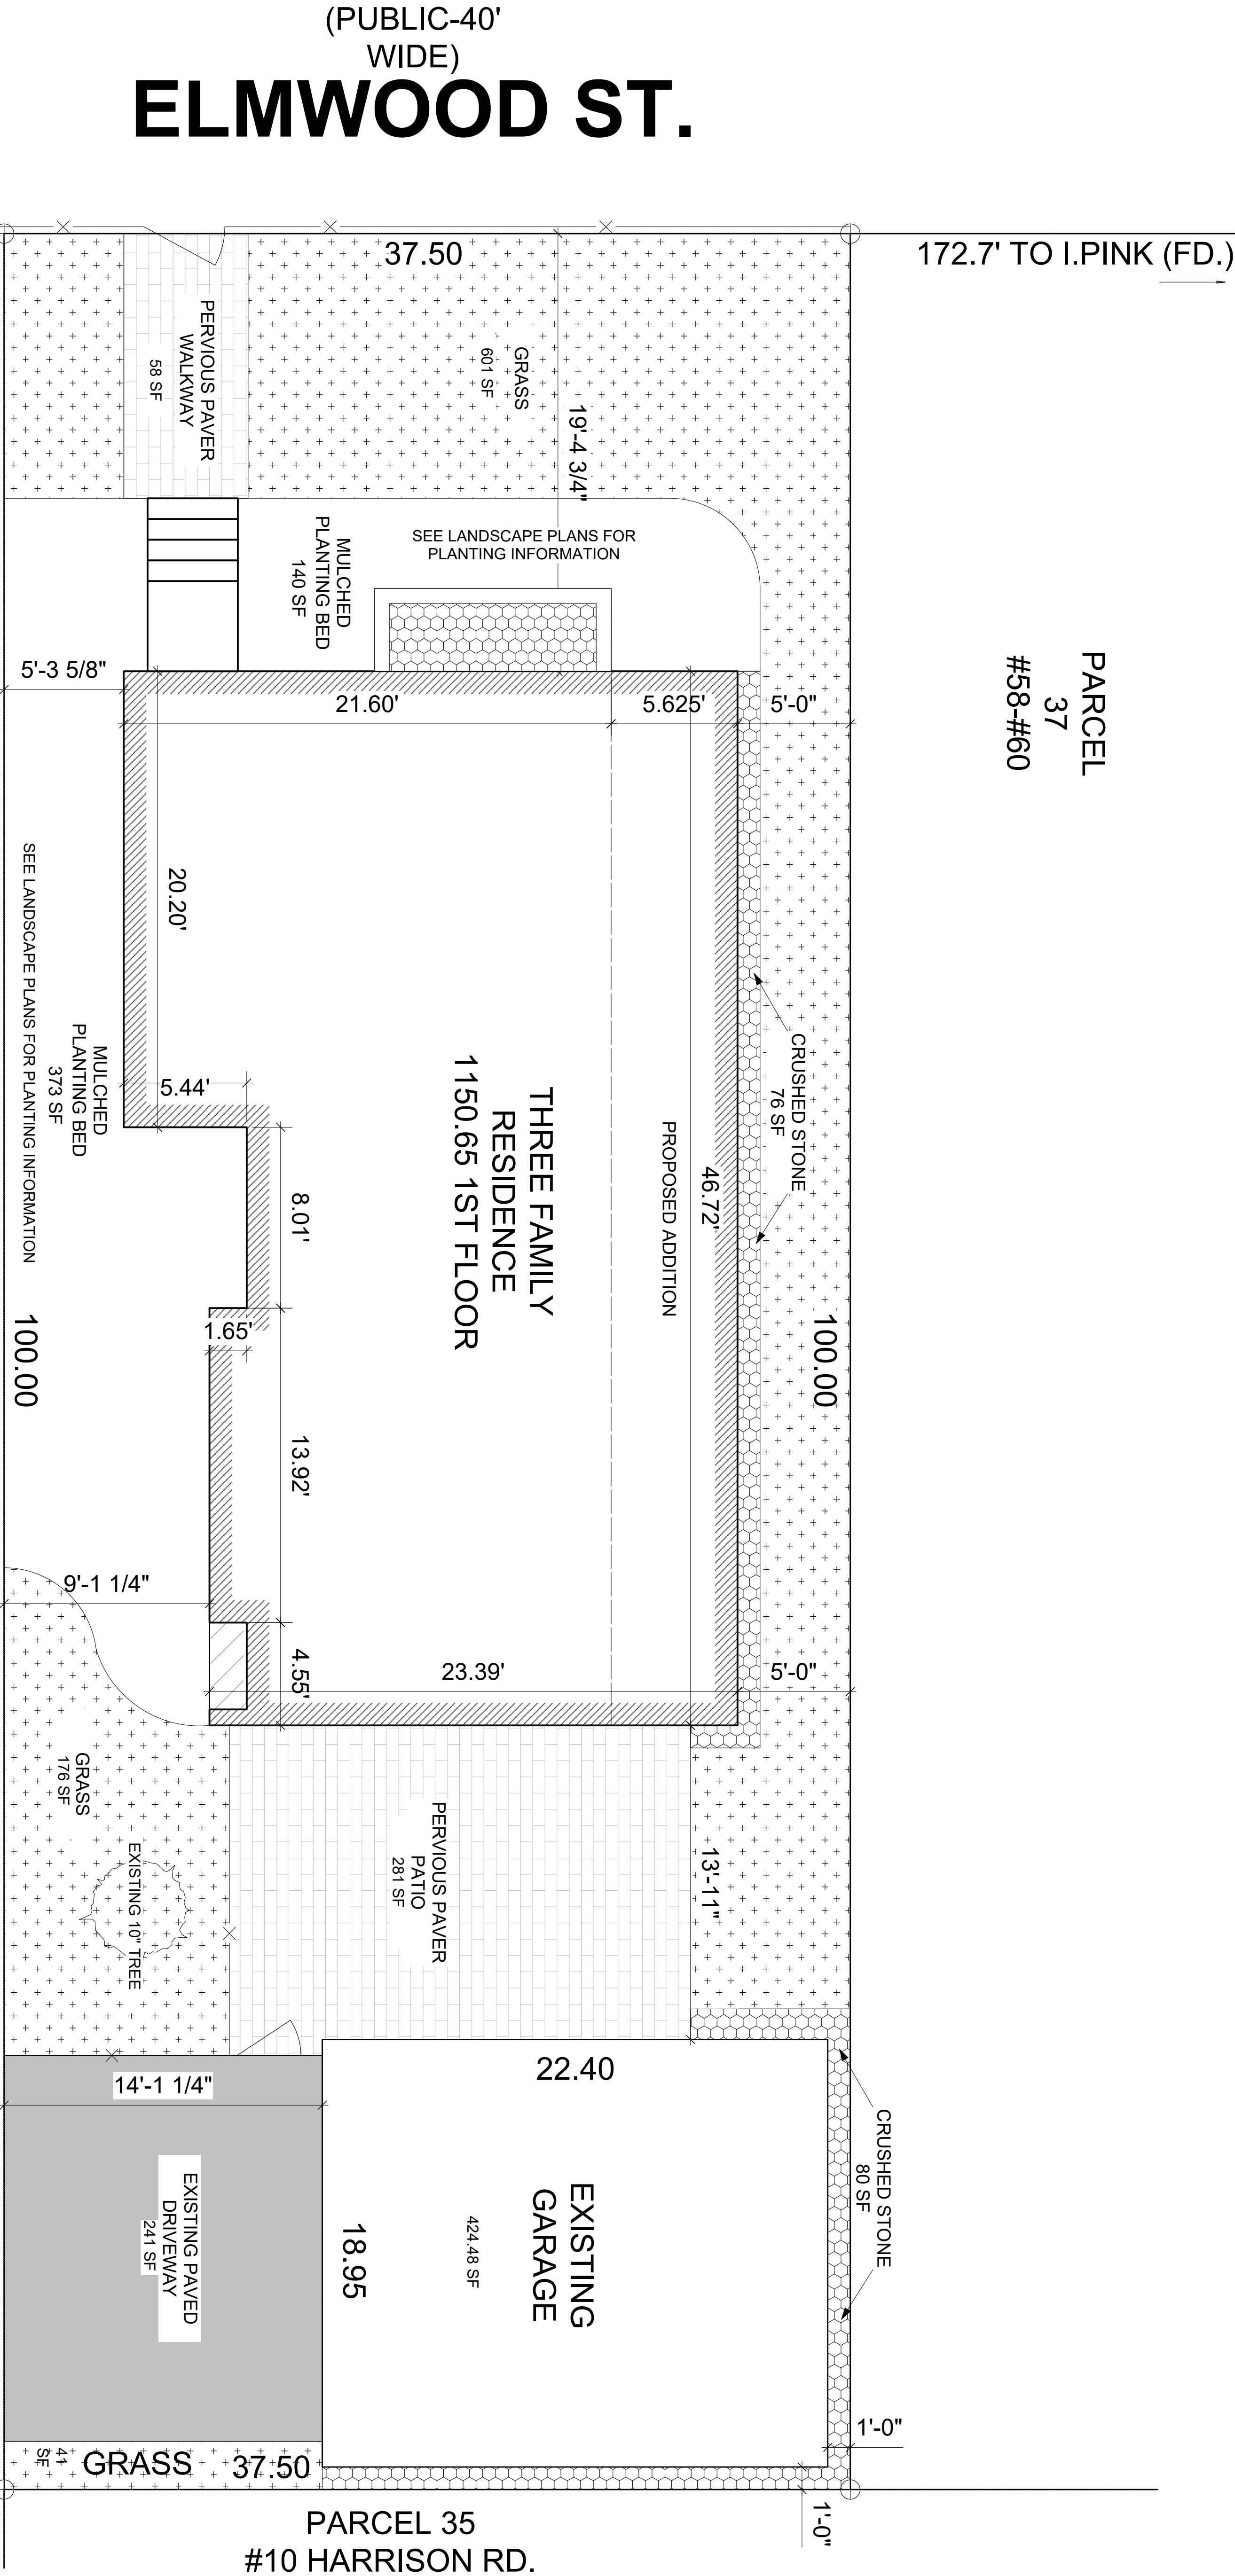

HARRISON RD.

1 Proposed Site Plan
Scale: 1/4" = 1'-0"

PARCEL SQUARE FOOTAGE: 3,750 SQ FT
LOT COVERAGE STRUCTURES: 1,575 SQ FT
PERVIOUS PAVERS & PAVED DRIVEWAY: 580 SQ FT
OPEN SPACE SQ FT: 1,595 SQ FT
LOT COVERAGE PERCENTAGE: 57%
OPEN SPACE PERCENTAGE: 43%

Somerville Green Score

DIRECTIONS:

1. Enter the Lot Area in square feet to the right >>>



2. Enter the area in square feet or the number of landscape elements

[illegible]

PLANT LIST				
#	Common Name	Botanical Name	Size	Notes
TREES (SMALL TREES)				
1	SERVICEBERRY	AMELANCHIER CANADENSIS	7-8'	BALLED AND BURLAPPED
WOODY SHRUBS (VEGETATION AT LEAST 2' TALL AT MATURITY)				
3	CATAMBA RHODODENDRON	RHODODENDRON CATAMBIENSE		
5	WILSON RHODODENDRON	RHODODENDRON L.ETRIVENSIS	5 GALLON	CONTAINER GROWN
2	BLUE PRINCESS HOLLY	ILEX NERIFOLIA 'BLUE PRINCESS'	30-36"	BALLED AND BURLAPPED OR C.G.
4	INHERBERY HOLLY	ILEX GLABRA 'SHAMROCK'	24-30"	BALLED AND BURLAPPED OR C.G.
1	DOUBLETILE VIBURNUM	VIBURNUM PLICATUM 'TOMENTOSUM'	3'	BALLED AND BURLAPPED OR C.G.
1	REDLEAF ENKANTHUS	ENKANTHUS COMPALUTUS	4-5'	BALLED AND BURLAPPED OR C.G.
HERBACEOUS PERENNIALS, GROUNDCOVER & BULBS (VEGETATION LESS THAN 2' TALL AT MATURITY)				
14	PERIWINKLE	VINCA MINOR	1 GALLON	CONTAINER GROWN

PLANTING NOTES:

1. EXISTING CONDITIONS INFORMATION IS REPRODUCED FROM THE SURVEY PREPARED BY CIG ASSOCIATES, OF SALEM MASSACHUSETTS, DATED 14 DECEMBER 2022.
2. THE CONTRACTOR SHALL CONTACT DISAFAE AND THE PROPER LOCAL AUTHORITIES OR RESPECTIVE UTILITY COMPANIES TO CONFIRM THE LOCATION OF ALL EXISTING UTILITIES BEFORE COMMENCING WORK. ANY DAMAGE DUE TO FAILURE OF THE CONTRACTOR TO CONTACT THE PROPER AUTHORITIES SHALL BE BORNE BY THE CONTRACTOR.
3. CONTRACTOR SHALL BEGIN MAINTENANCE IMMEDIATELY AFTER PLANTING, AND WILL CONTINUE UNTIL FINAL WRITTEN ACCEPTANCE OF PLANT MATERIAL.
4. CONTRACTOR SHALL VERIFY ALL TREE REMOVALS, AND/OR TRANSPLANTS, WITH LANDSCAPE ARCHITECT PRIOR TO CONSTRUCTION START.
5. CONTRACTOR SHALL MAINTAIN POSITIVE DRAINAGE AWAY FROM ALL BUILDING FOUNDATIONS, STRUCTURES, AND PLANTING BEDS.
6. THE LANDSCAPE CONTRACTOR SHALL SUPPLY ALL PLANT MATERIALS IN QUANTITIES SUFFICIENT TO COMPLETE ALL PLANTINGS SHOWN ON THIS DRAWING.
7. ALL MATERIALS SHALL CONFORM TO THE GUIDELINES ESTABLISHED BY THE AMERICAN NURSERY AND LANDSCAPE ASSOCIATION.
8. ALL PLANTS SHALL BEAR THE SAME RELATIONSHIP TO FINISH GRADE AS TO ORIGINAL GRADES BEFORE DIGGING.
9. ALL PLANTS TO BE BALLED IN BURLAP OR CONTAINERIZED.
10. MUCH FOR PLANTED AREAS TO BE AGED PINE BARK, PARTIALLY DECOMPOSED, DARK BROWN IN COLOR AND FREE OF WOOD CHIPS THICKER THAN 1/4 INCH.
11. PLANTING SOIL MIX LOAM THOROUGHLY INCORPORATED WITH ROTTED MANURE PROPORTIONED 5 C, 1 TO 1 C, OR EQUIVALENT FERTILIZER ADDED PER RECOMMENDED RATES OF SOILS ANALYSIS (OR AS REQUIRED BY THE CITY OF SOMMERVILLE GREEN CARD STANDARDS)
12. THE LANDSCAPE CONTRACTOR SHALL GUARANTEE ALL PLANT MATERIALS FOR ONE (1) FULL YEAR FROM DATE OF ACCEPTANCE.
13. ALL PLANT MATERIALS ARE SUBJECT TO THE APPROVAL OF THE LANDSCAPE ARCHITECT, AT THE NURSERY, AND AT THE SITE.
14. CONTRACTOR TO HAVE PLANT LOCATIONS APPROVED BY LANDSCAPE ARCHITECT PRIOR TO INSTALLATION.
- SEE SHEET L-2 FOR PLANTING DETAILS

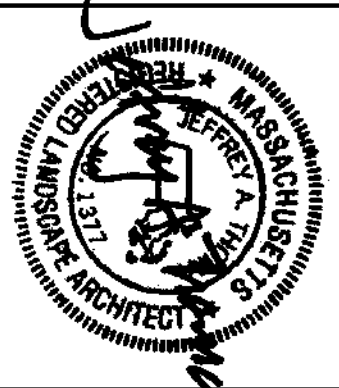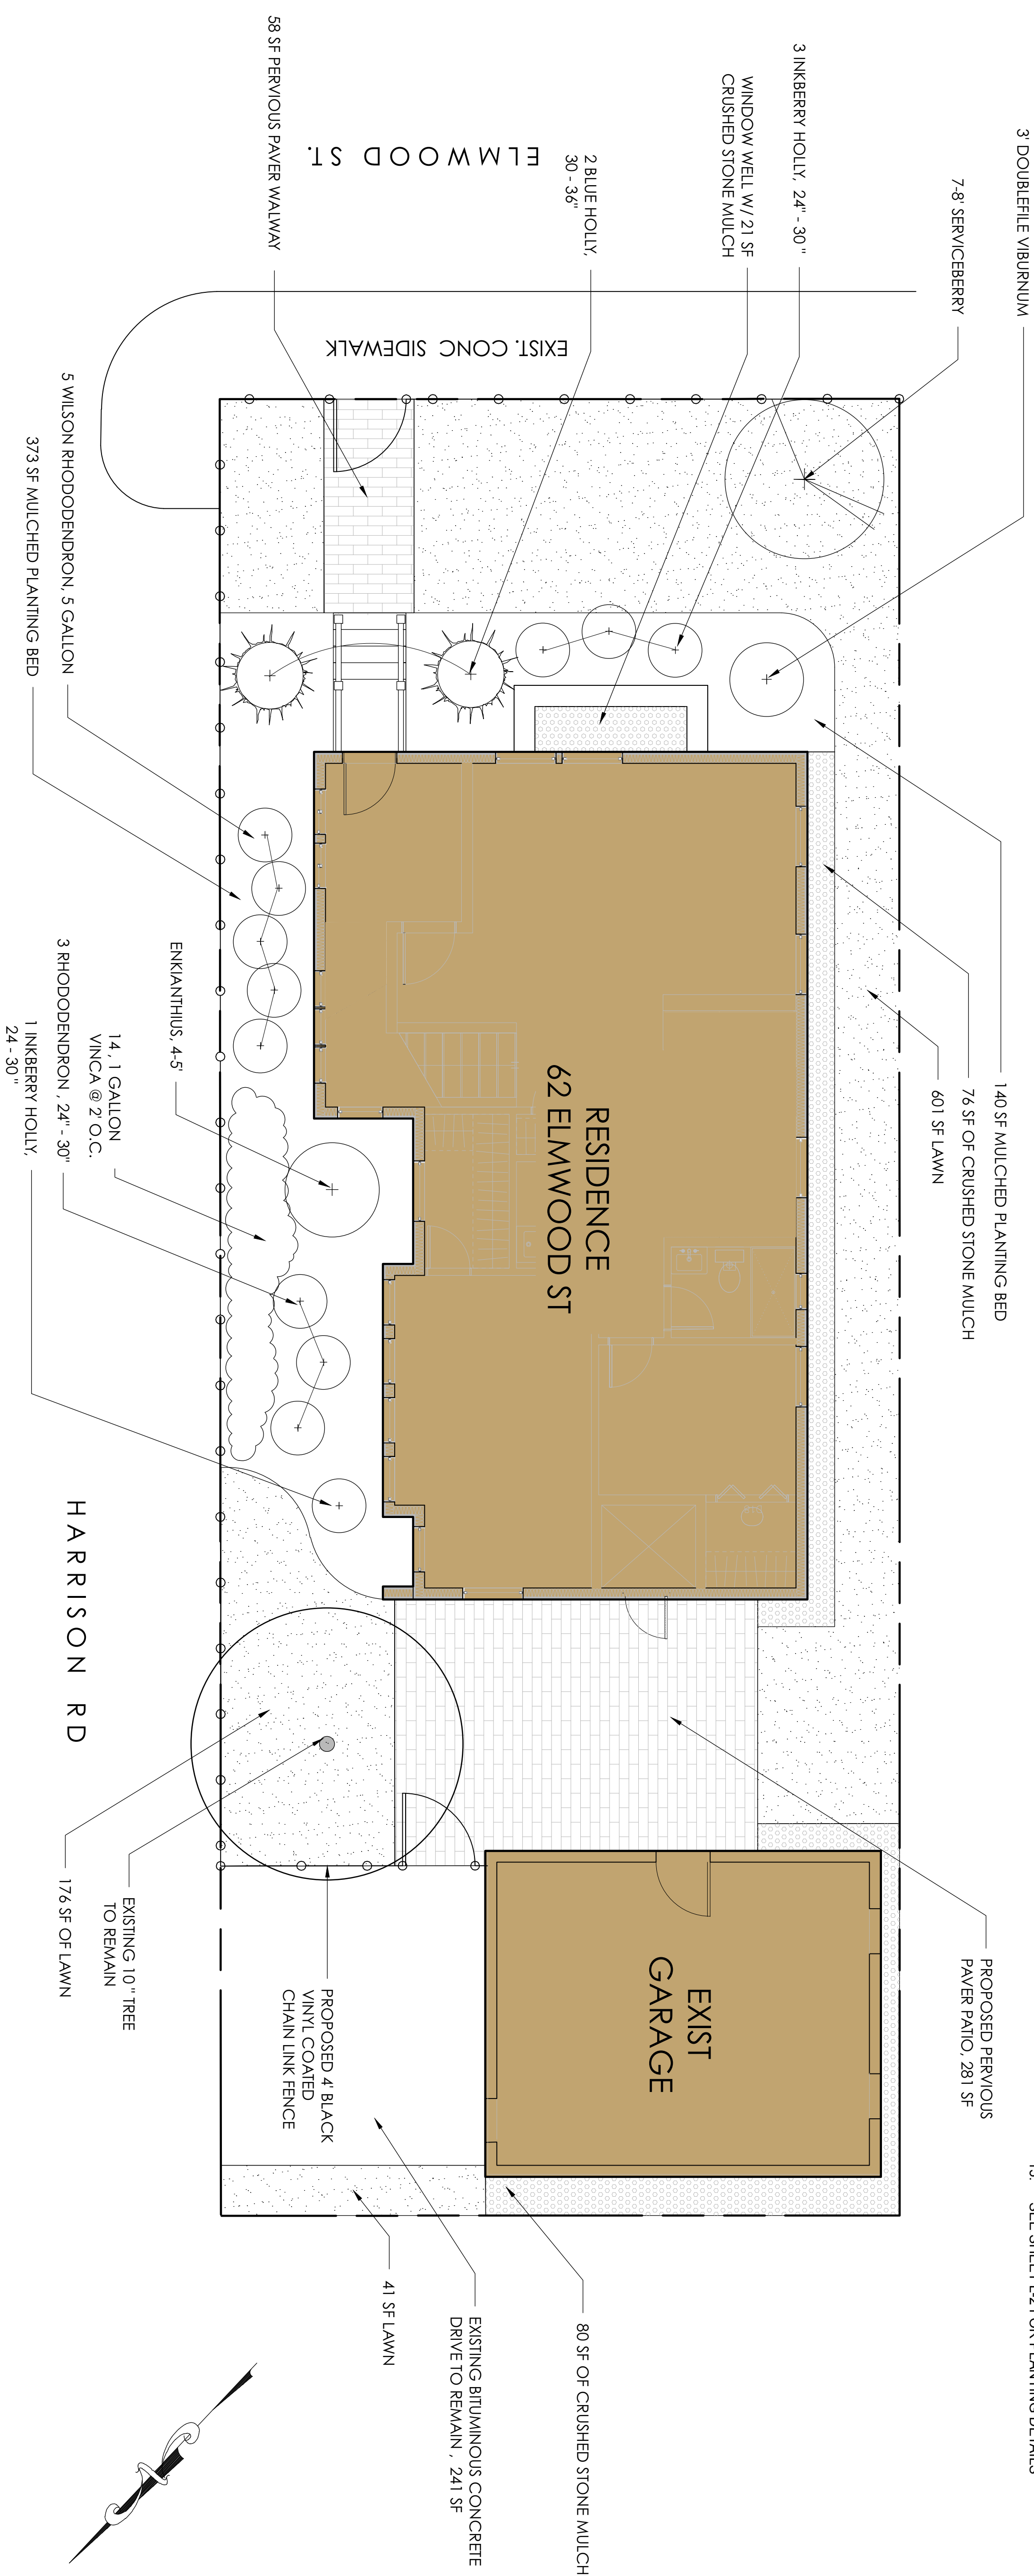

2- 1/2 STORY SINGLE FAMILY
RESIDENCE REMODEL
62 ELMWOOD STREET - SOMMERVILLE, MA

LANDSCAPE PLAN


J THOMA LAND DESIGN STUDIOS

141 HAGGETTS POND ROAD
ANDOVER, MA 0181
978.409.9815 - WWW.JTHOMALDS.COM

SCALE: 1" = 5'


DATE: 06.12.2025

五

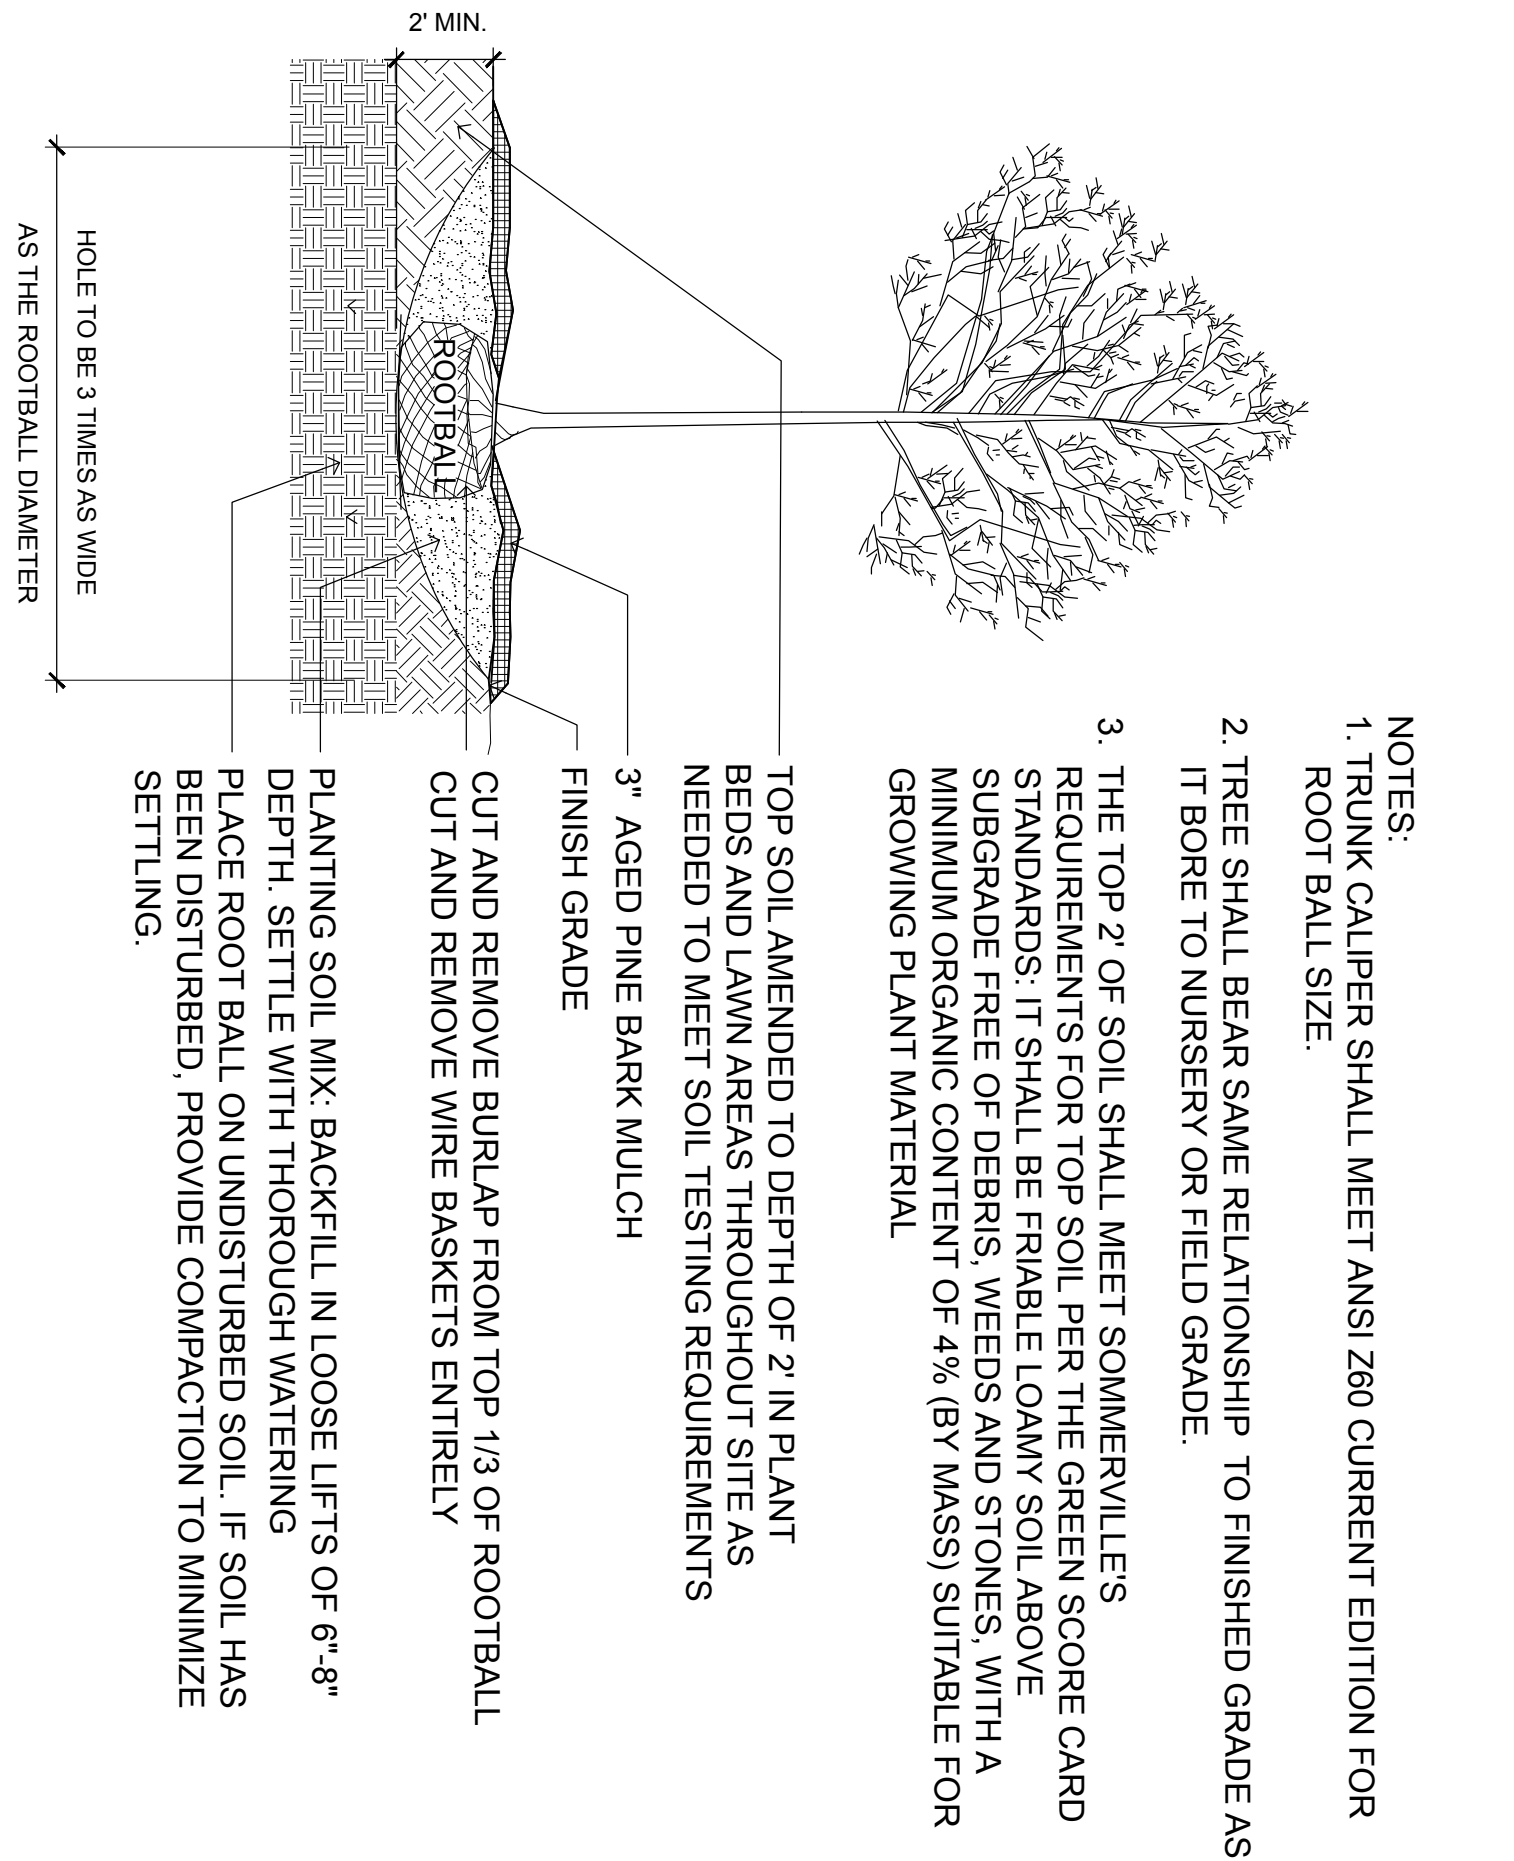

1 TREE PLANTING

SCALE: 1/4" = 1'-0"

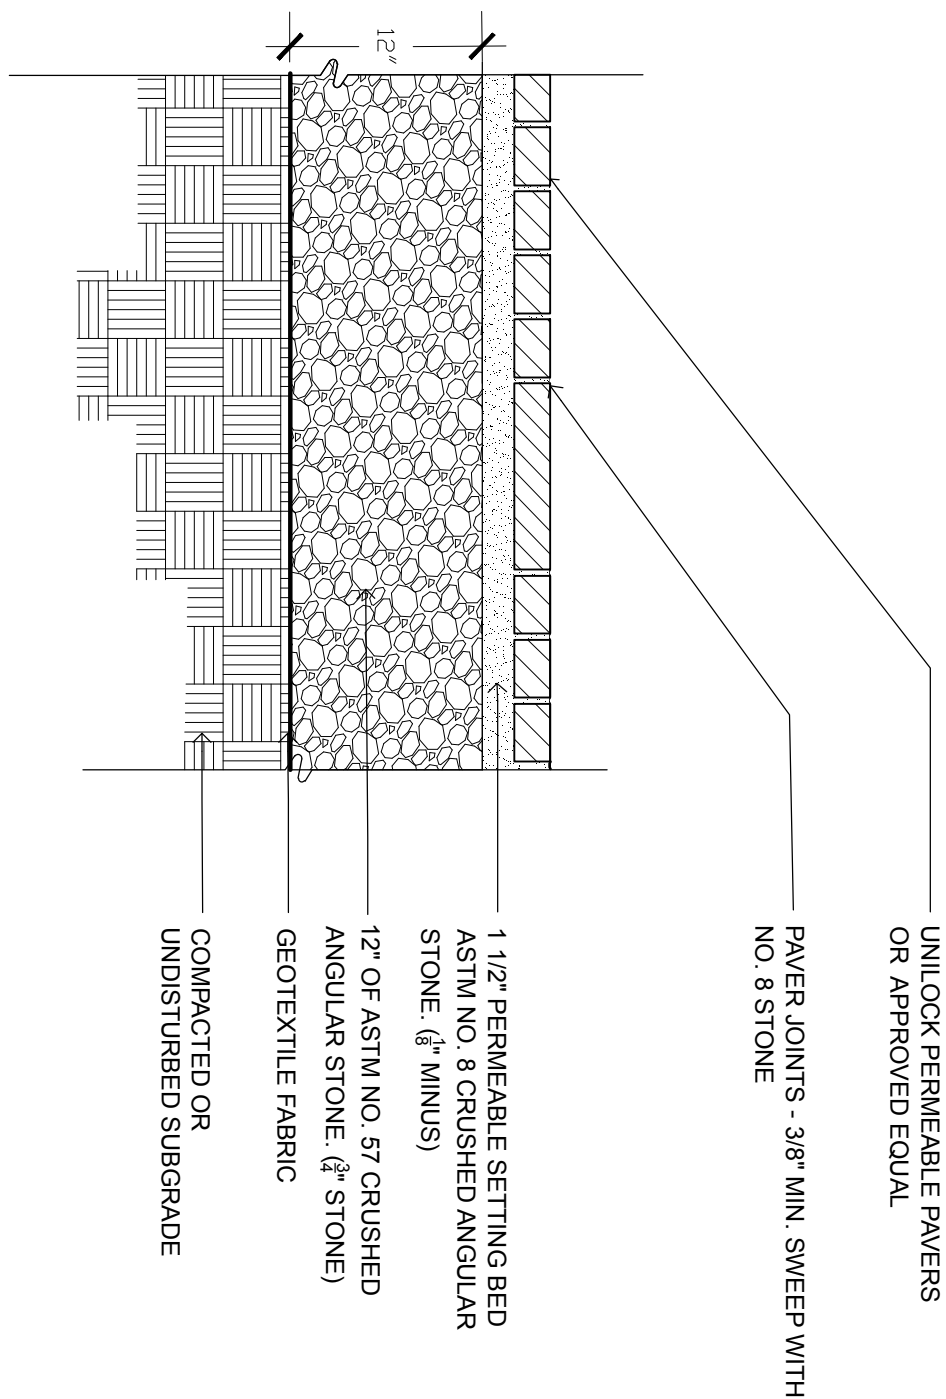


5 PERVIOUS PAVING

SCALE: 1/4" = 1'-0"


2 SHRUB PLANTING

SCALE: 1/2" = 1'-0"

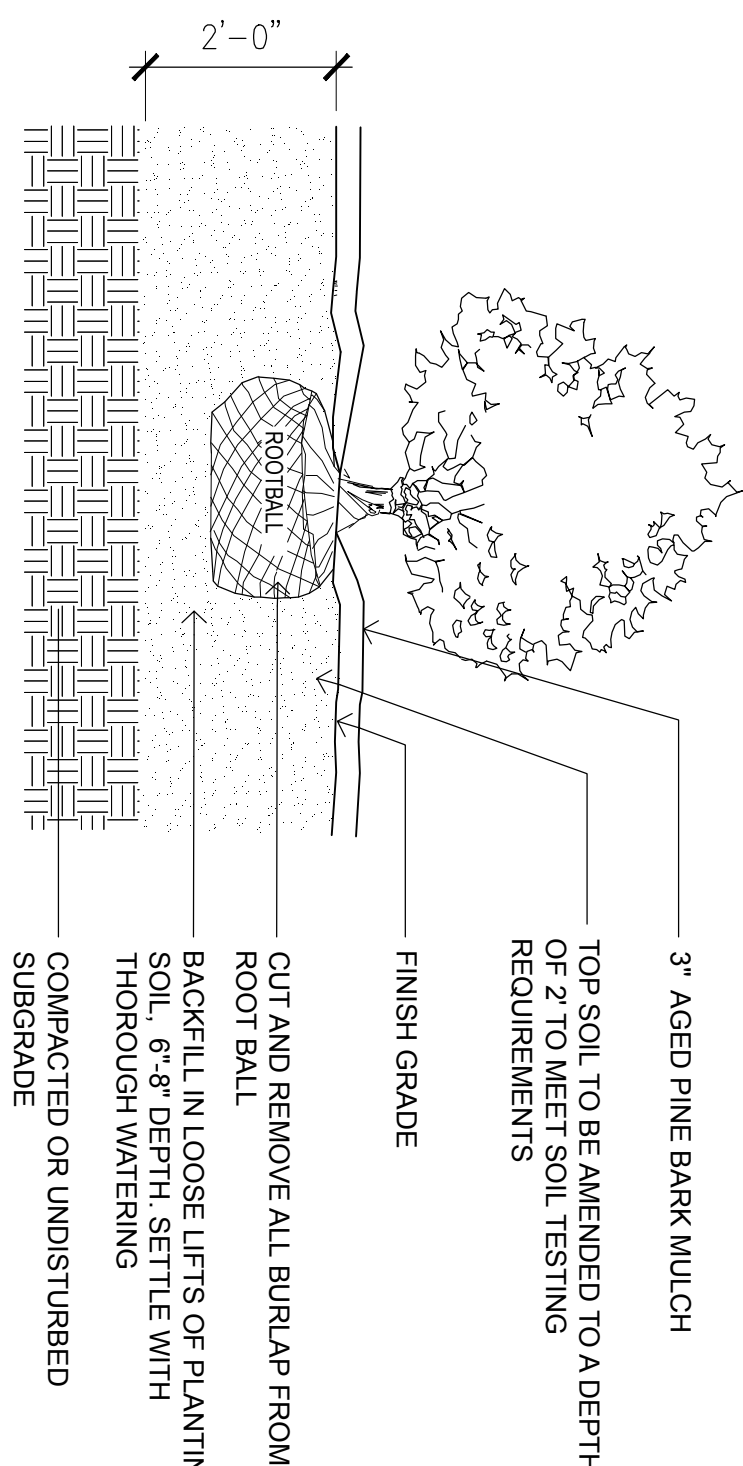



3 GROUNDCOVER PLANTING

SCALE: 1/2" = 1'-0"

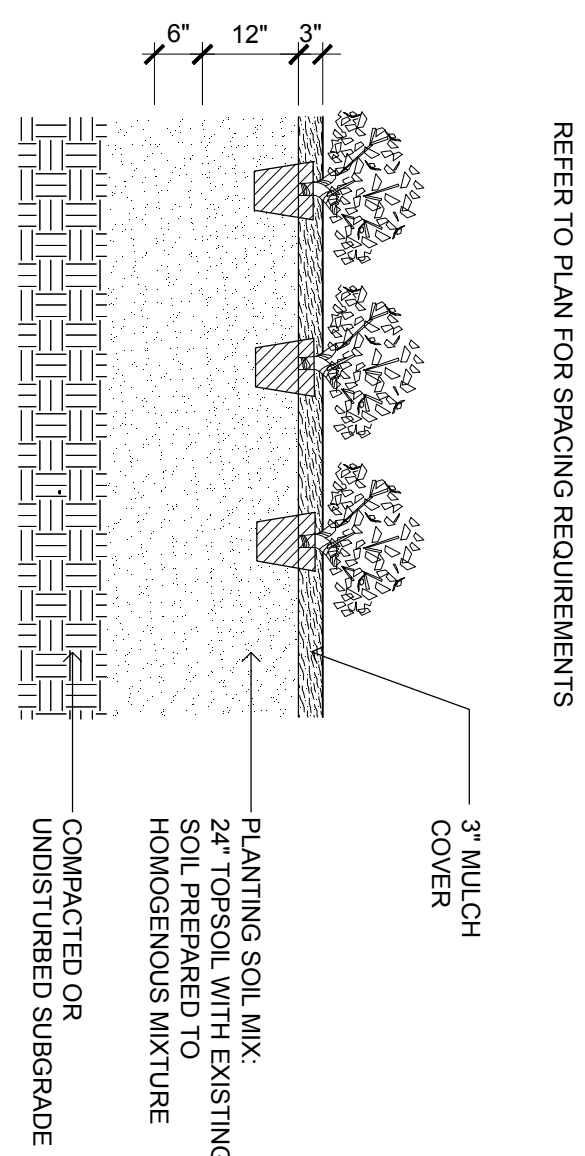


4 TREE PROTECTION PLAN

SCALE: 1" = 10'

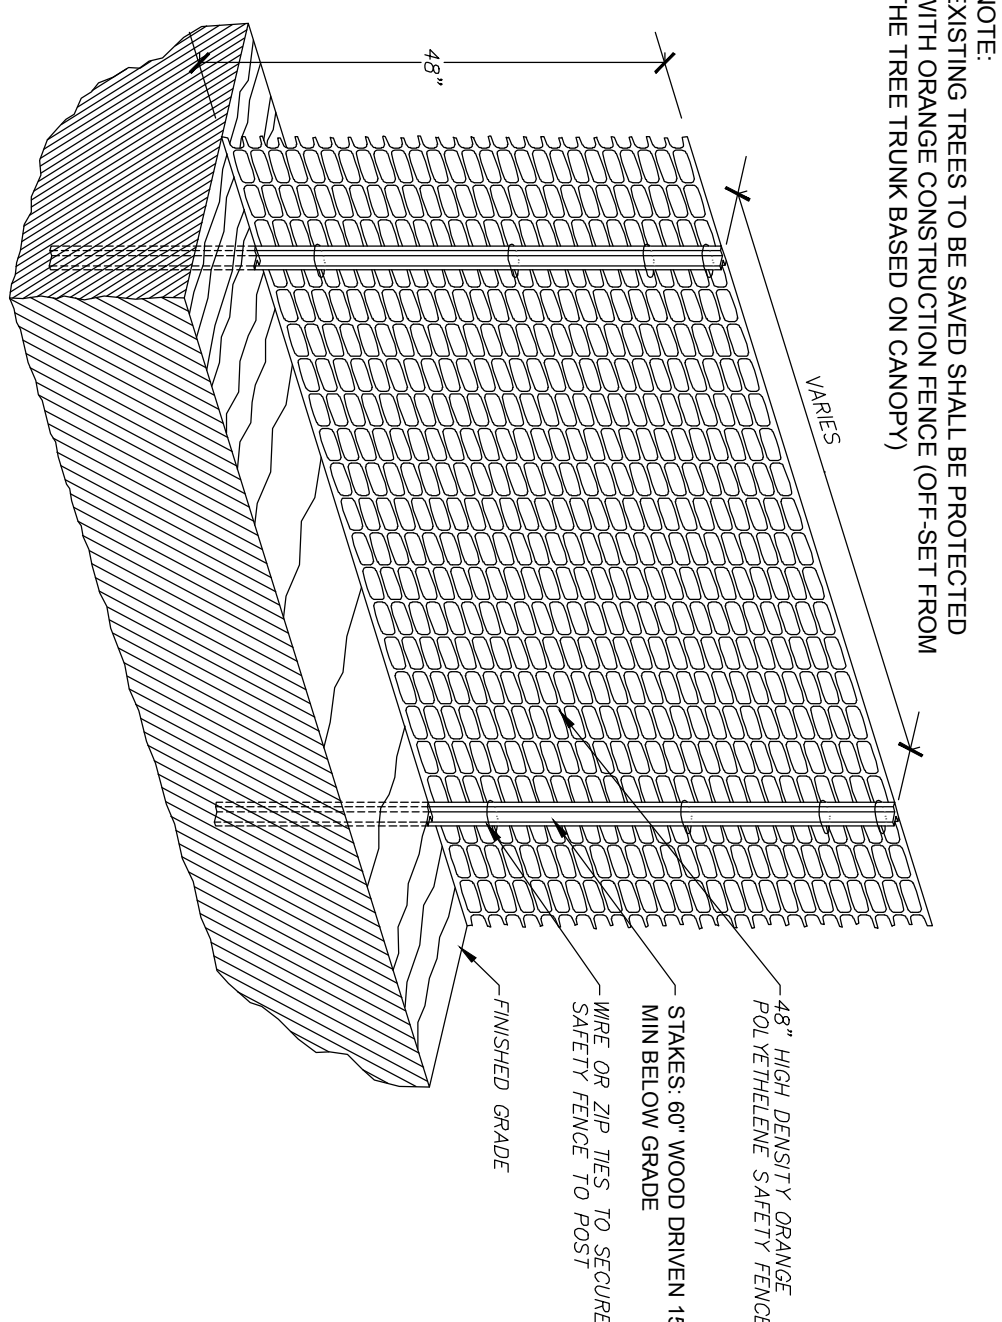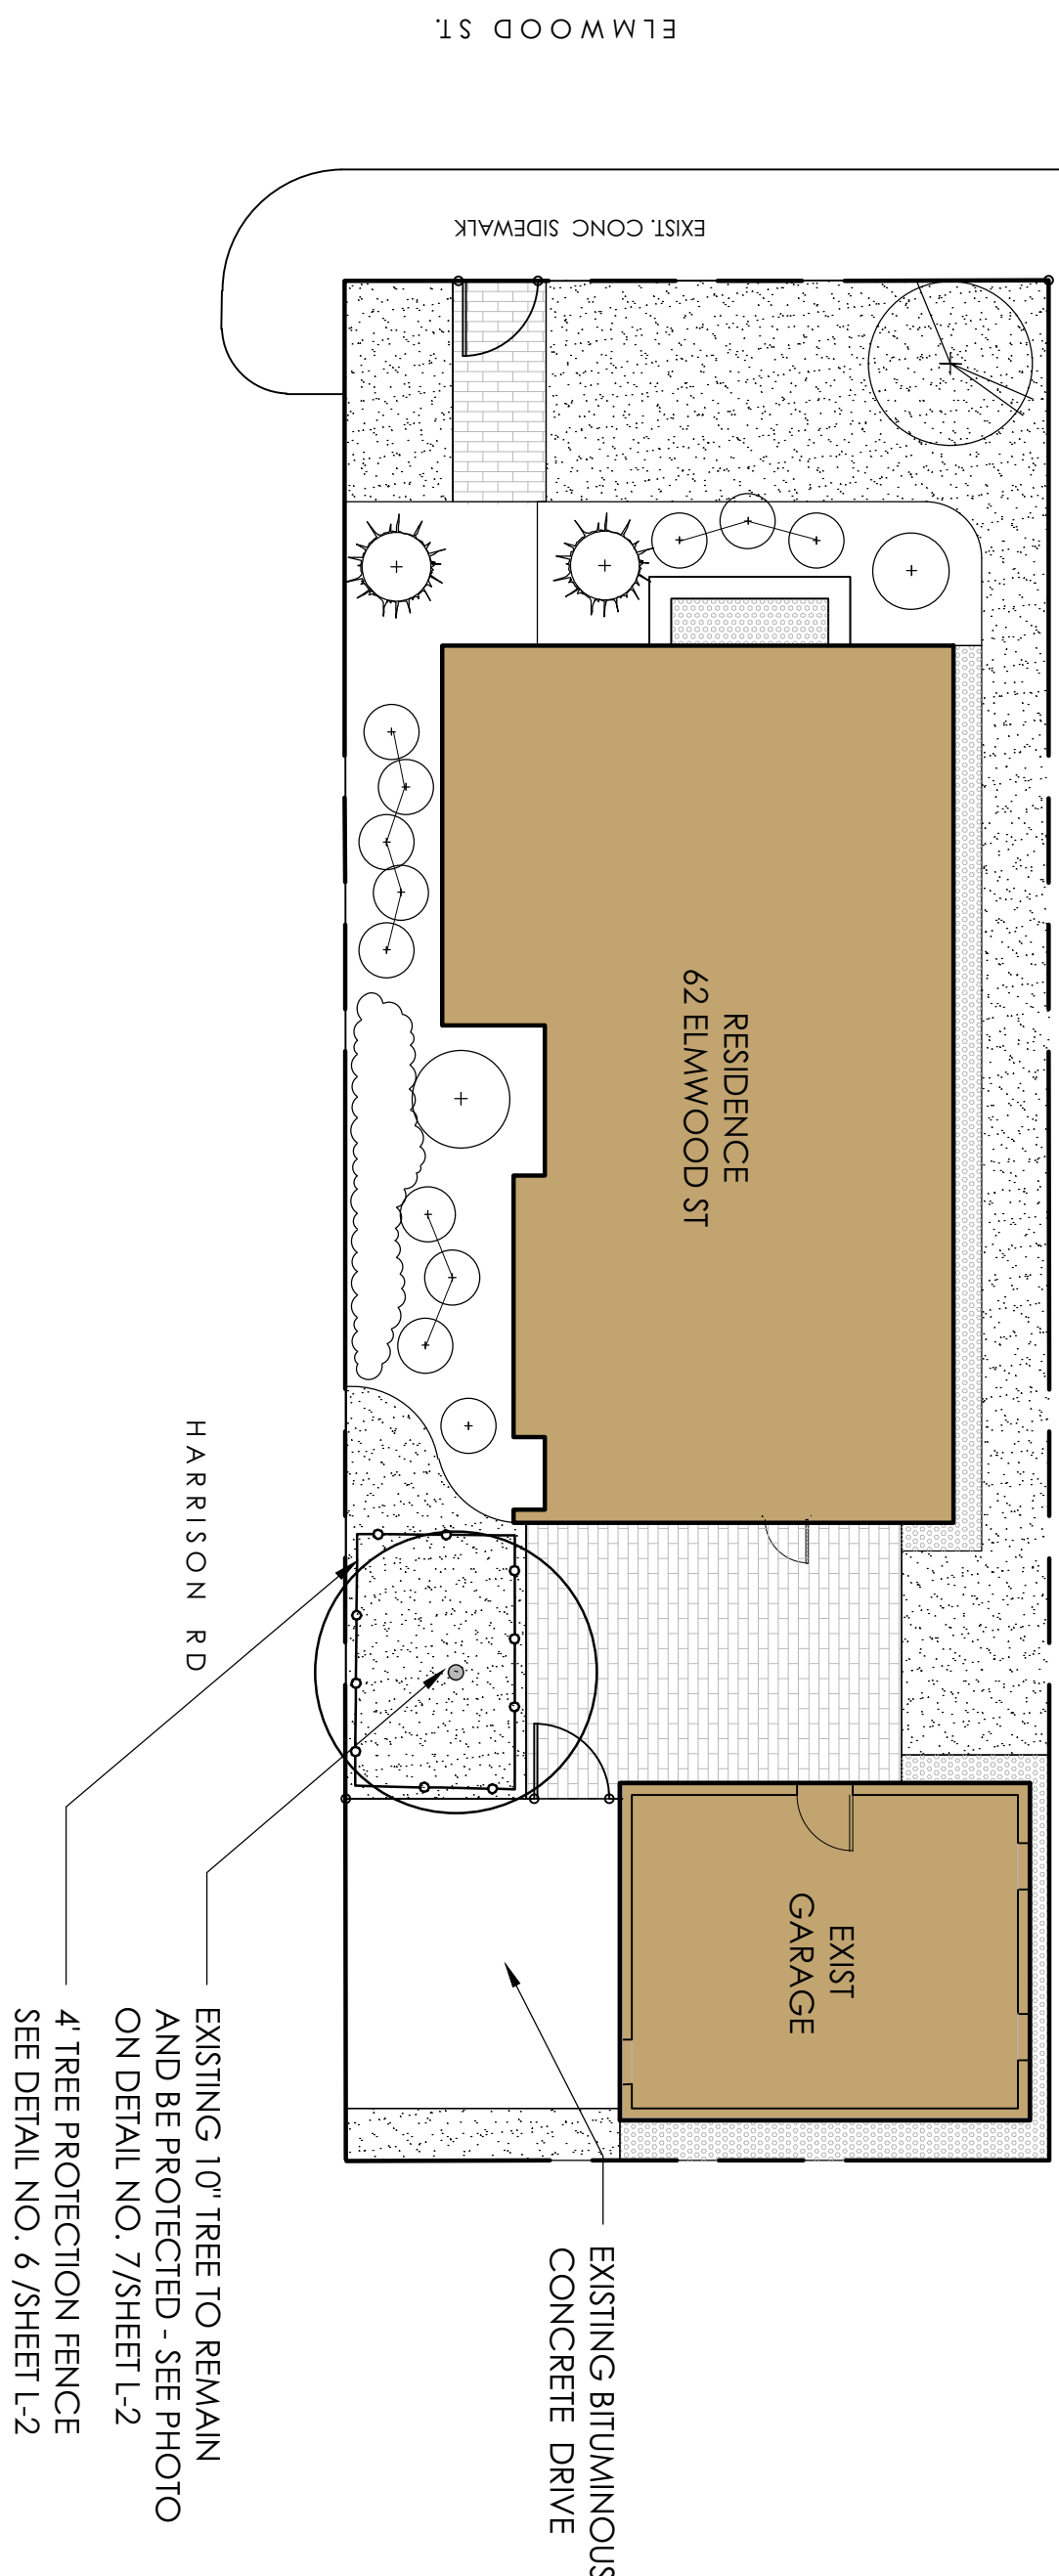

6 TREE PROTECTION FENCE

NOT TO SCALE

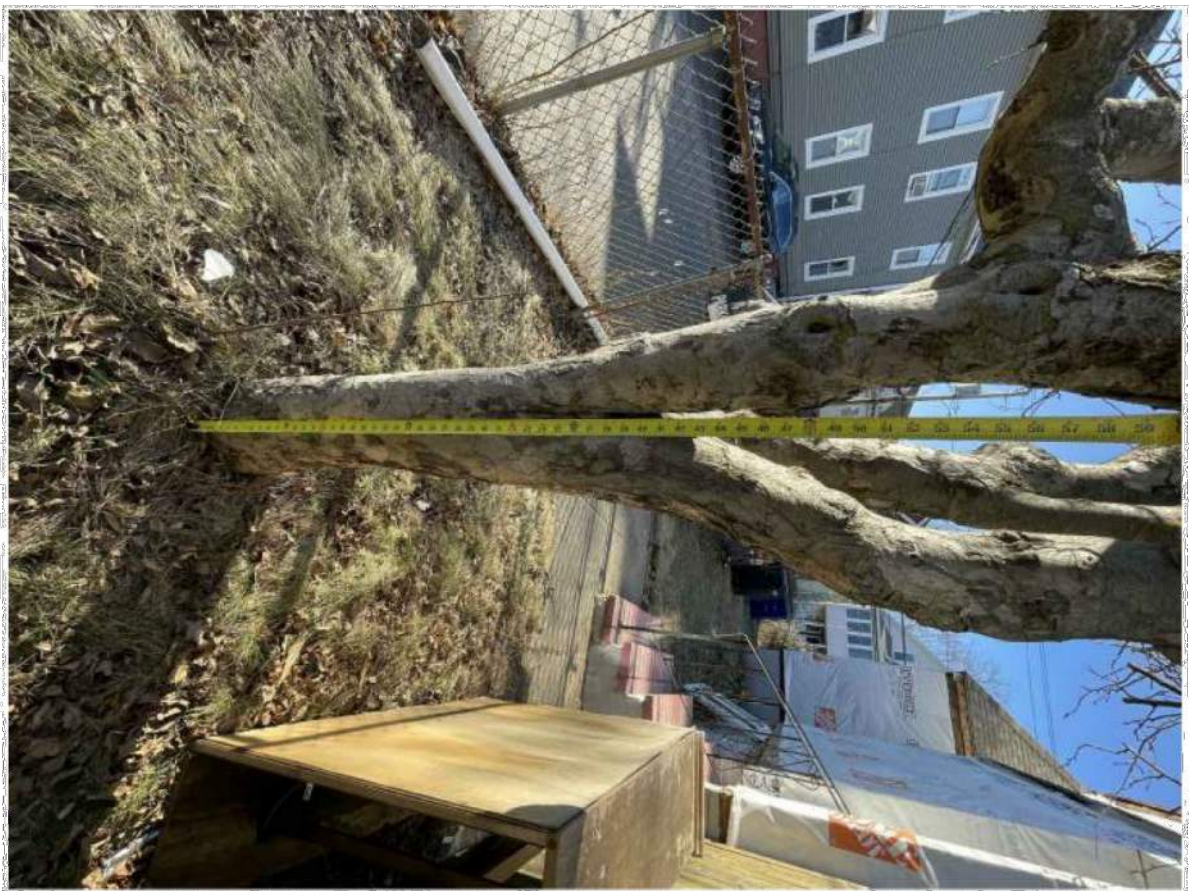


EXISTING SMALL TREE:
DBH CALCULATION
STEMS 4", 5", 6", 6"
D&H= 5' x 4' + 6' + 6'
DBH= 25' + 16' + 36' + 36'
DBH= 113
DBH= 10.631

7 EXISTING TREE TO BE PROTECTED

SCALE: 1/4" = 1'-0"

REVISIONS					
DATE	DESCRIPTION	BY			

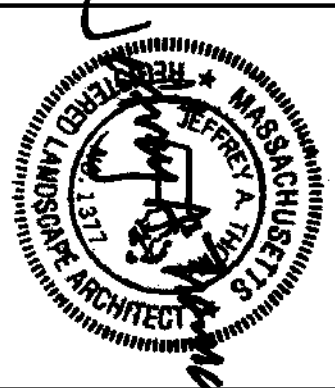

2- 1/2 STORY SINGLE FAMILY
RESIDENCE REMODEL
62 ELMWOOD STREET - SOMMERVILLE, MA

LANDSCAPE DETAILS

J THOMA LAND DESIGN STUDIOS

141 HAGGETTS POND ROAD
ANDOVER, MA 01811
978.409.9815 - WWW.JTHOMALDS.COM

SCALE: AS NOTED
DATE: 06.12.2025

L-2



2-1/2 STORY SINGLE FAMILY RESIDENCE REMODEL

62 ELMWOOD ST SOMMERVILLE, MA

Project Title

Designer
Jarvis Drafting & Design
11 Middlesex Ave, Unit 6
Wilmington, MA 01887

Consult


REV.	DATE	DESCRIPTION
4	8/19/25	PER ISD ZONING REVIEW
3	7/31/25	PER ISD ZONING REVIEW
2	7/15/25	PER ISD ZONING REVIEW
1	6/15/25	PER ISD ZONING REVIEW

B	5/19/2025	FOR PERMIT
A	5/12/2025	FOR PERMIT
NO.	DATE	ISSUE NOTE

Project Manager	Drawn By
Date	Reviewed By
May 2025	
Project ID	
Sheet Title	

Demo Floor Plans


Sheet 1

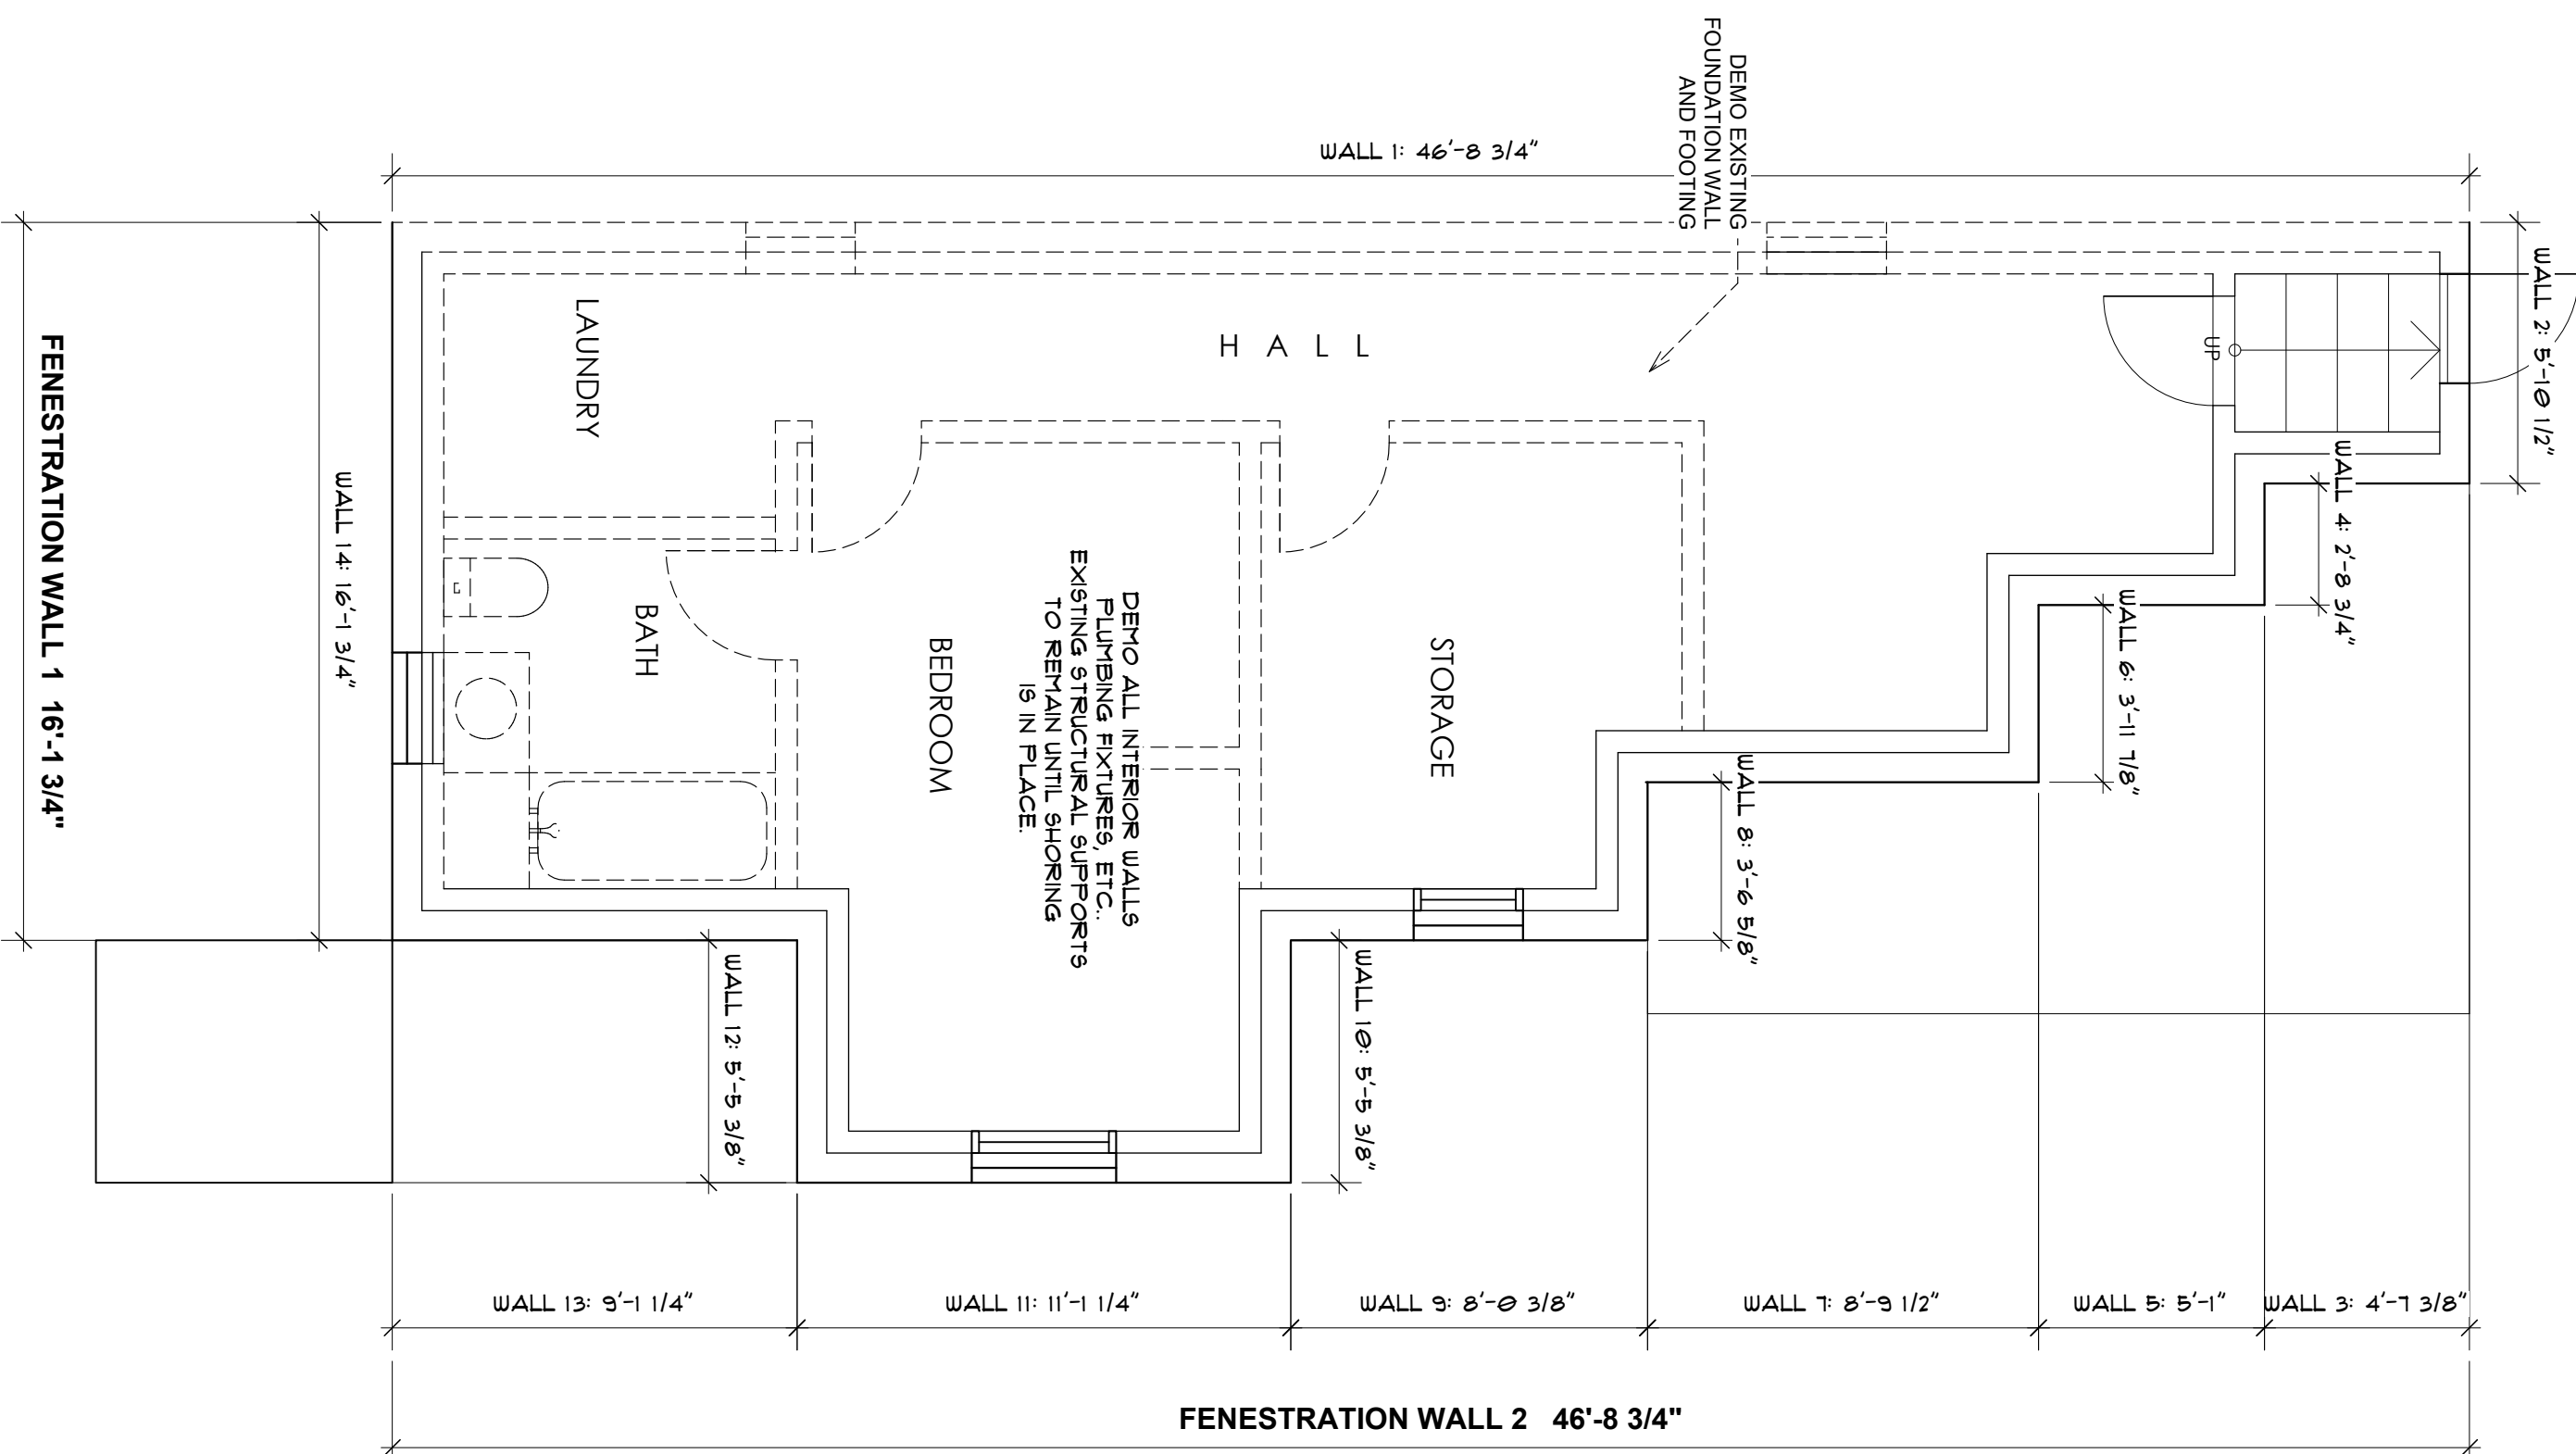

BASEMENT

WALL		EXISTING FENESTRATION		TOTAL FENESTRATION		FENESTRATION PERCENTAGE	
#	WALL AREA, SQ FT	EXISTING FENESTRATION	TOTAL FENESTRATION				
Basement							
1	72.01		2.88		4%		
2	14.68		6.71		45%		
Total Basement	86.69		9.59		11%		
First Floor							
1	219.8		20.29		9%		
2	483.52		121.49		25%		
Total First Floor	703.32		141.78		20%		
Second Floor							
1	161.72		20.29		13%		
2	232.35		19.15		8%		
Total Second Floor	394.07		39.44		10%		
Attic Level							
1	76.63		0		0%		
2	80.86		0		0%		
Total Attic Level	157.49		0		0%		
Total Existing Fenestration							
	1341.57		190.81		14%		


PROPOSED FENESTRATION			
WALL #	WALL AREA SQ FT	TOTAL FENESTRATION	FENESTRATION PERCENTAGE
Basement			
1	90.65	6.5	7%
2	155.76	5.81	4%
Total Basement	246.41	12.31	5%
First Floor			
1	271.97	61.79	23%
2	467.29	112.19	24%
Total First Floor	739.26	173.98	24%
Second Floor			
1	271.97	44.76	16%
2	461.29	79.23	17%
Total Second Floor	739.26	123.99	17%
Attic Level			
1	50.47	33.1	66%
2	47.86	24.3	51%
Total Attic Level	98.33	57.4	58%
Total Proposed Fenestration	1823.26	367.68	20%

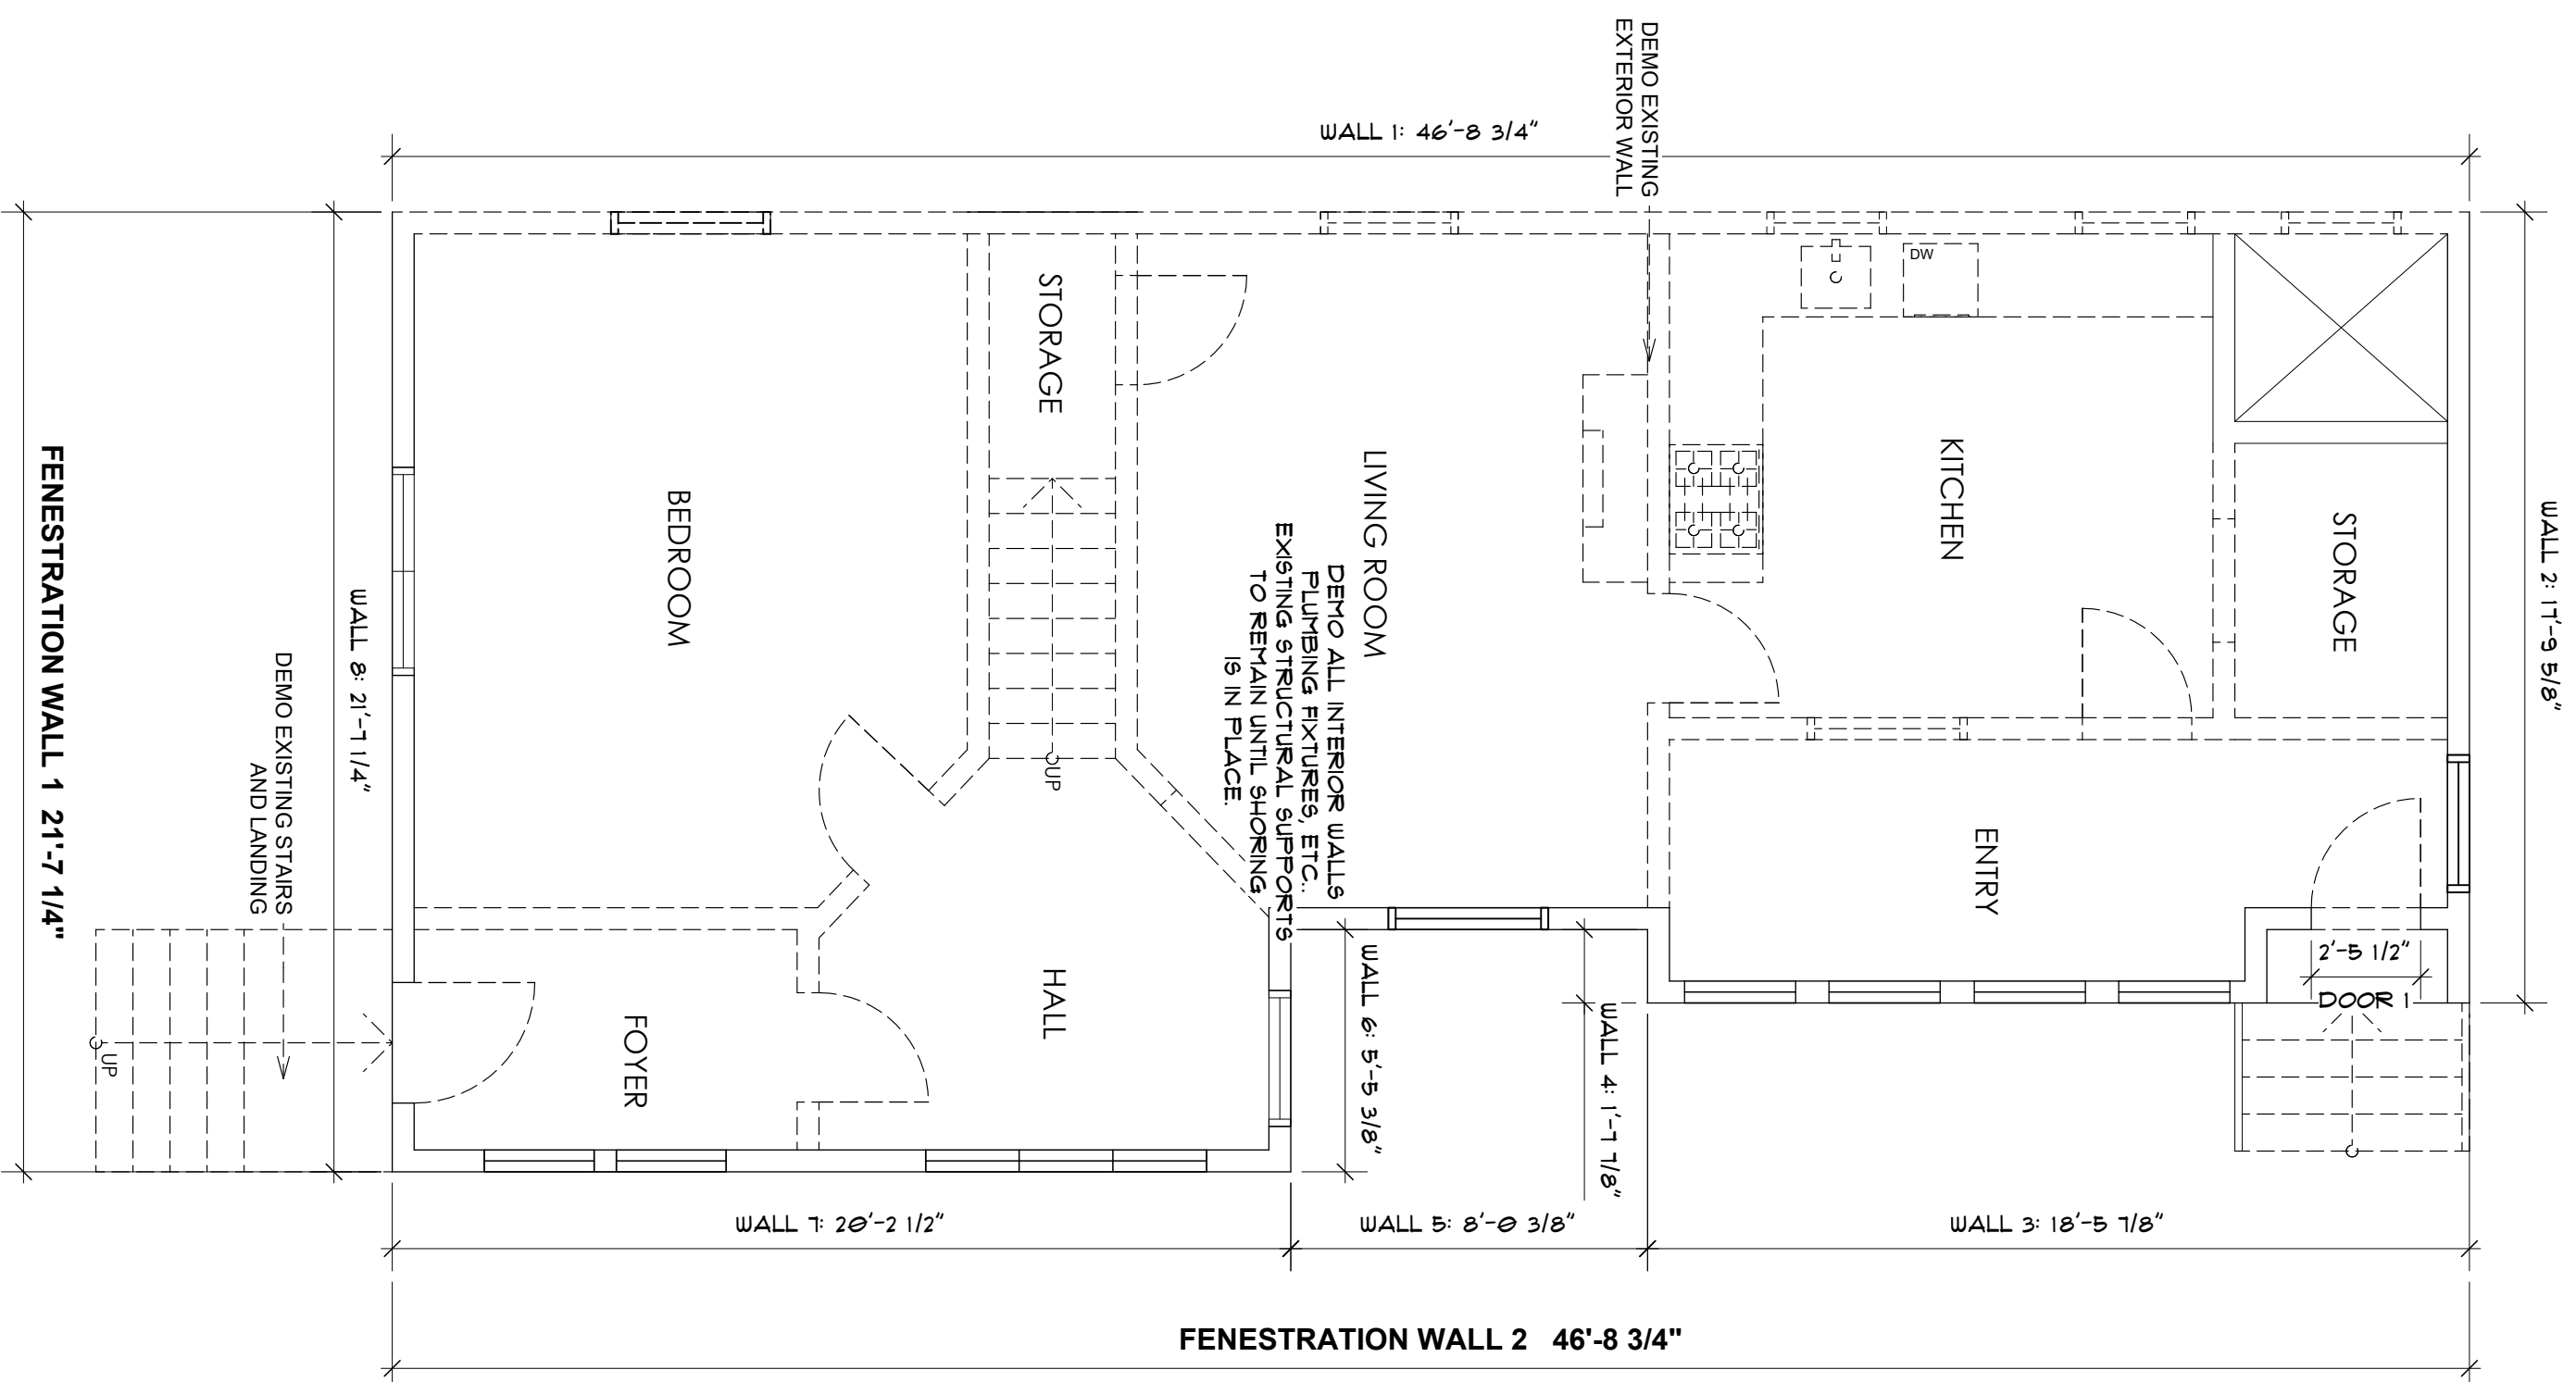

FIRST FLOOR

WALL DEMO SUMMARY					PERCENT
WALL #	EXISTING WALL AREA SQ FT	REMOVED WALL AREA SQ FT	REMAINING WALL AREA SQ FT	OF WALL	
Basement					
1	341.76	341.76	0	100%	
2	46.96		46.96	0%	
3	21.76		21.76	0%	
4	21.76	0	21.76	0%	
5	40.64	0	40.64	0%	
6	31.84	0	31.84	0%	
7	70.32	0	70.32	0%	
8	28.4	0	28.4	0%	
9	64.24	0	64.24	0%	
10	83.68	0	83.68	0%	
11	88.8	0	88.8	0%	
12	132.8	0	132.8	0%	
13	72.8	0	72.8	0%	
14	123.12	0	123.12	0%	
Total Basement	1190	341.76	848.24	29%	
First Floor					
1	384.48	384.48	0	100%	
2	160.2	0	160.2	0%	
3	166.32	0	166.32	0%	
4	14.85	0	14.85	0%	
5	72.27	0	72.27	0%	
6	48.96	0	48.96	0%	
7	181.8	0	181.8	0%	
8	194.4	0	21.6	0%	
Total First Floor	1223.28	384.48	665	51%	
Second Floor					
1	372.96		0	100%	
2	109.8		0	100%	
3	118.8		0	100%	
4	35.46		0	100%	
5	254.07		0	100%	
6	16.14	0	16.14	0%	
Total Second Floor	2130.51	1215.57	662.14	60%	
Total Wall Demo	4543.79	2001.81	2196.38	44%	


ROOF #	EXISTING ROOF SQ. FT.	REMOVED ROOF SQ. FT.	REMAINING ROOF SQ. FT.	PERCENT OF ROOF
1	422 15	160 29	0	100%
2	422 15	422 15	0	100%
3	422 15	160 29	0	100%
4	160 29	160 29	0	100%
5	160 29	160 29	0	100%
6	113 46	113 46	0	100%
7	49 32	49 32	0	100%
8	51 66	51 66	0	100%
9	184 33	184 33	0	100%
10	39 45	39 45	0	100%
Total Roof Demo	1680.61	1680.61	0	100%

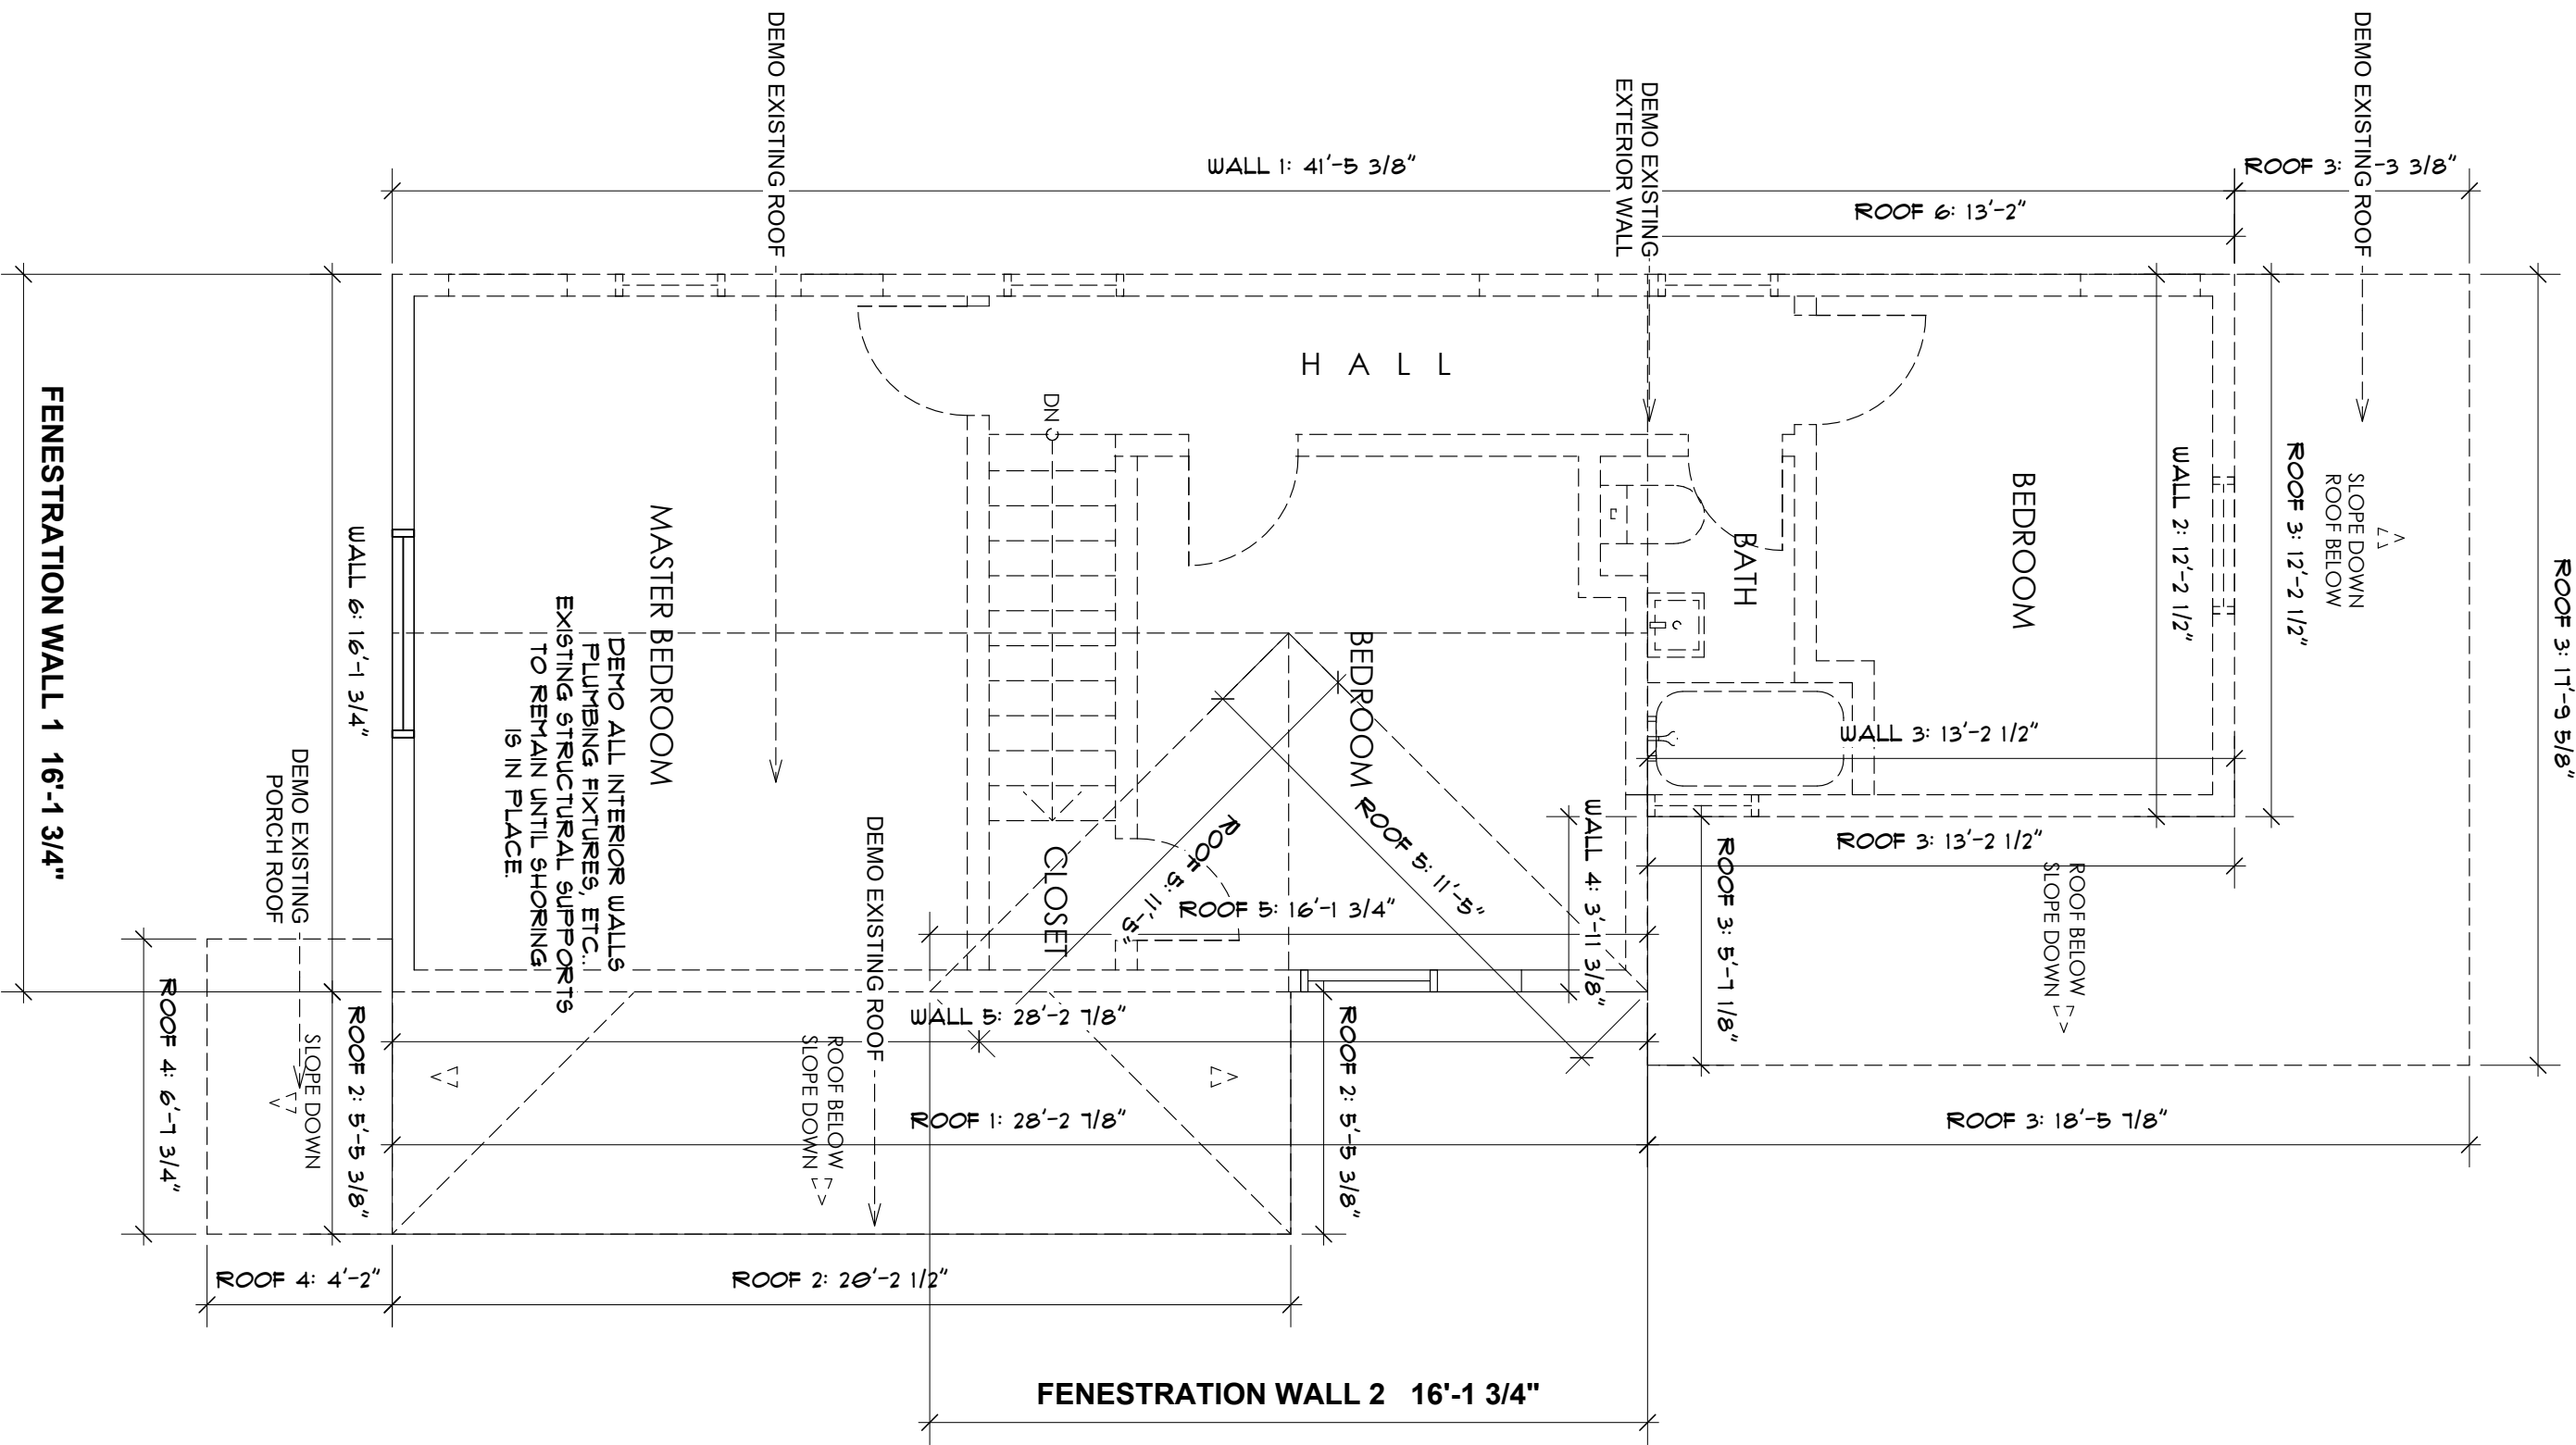


SECOND FLOOR

TOTAL EXTERIOR SURFACE AREAS DEMOLISHED: 59%


D1.0

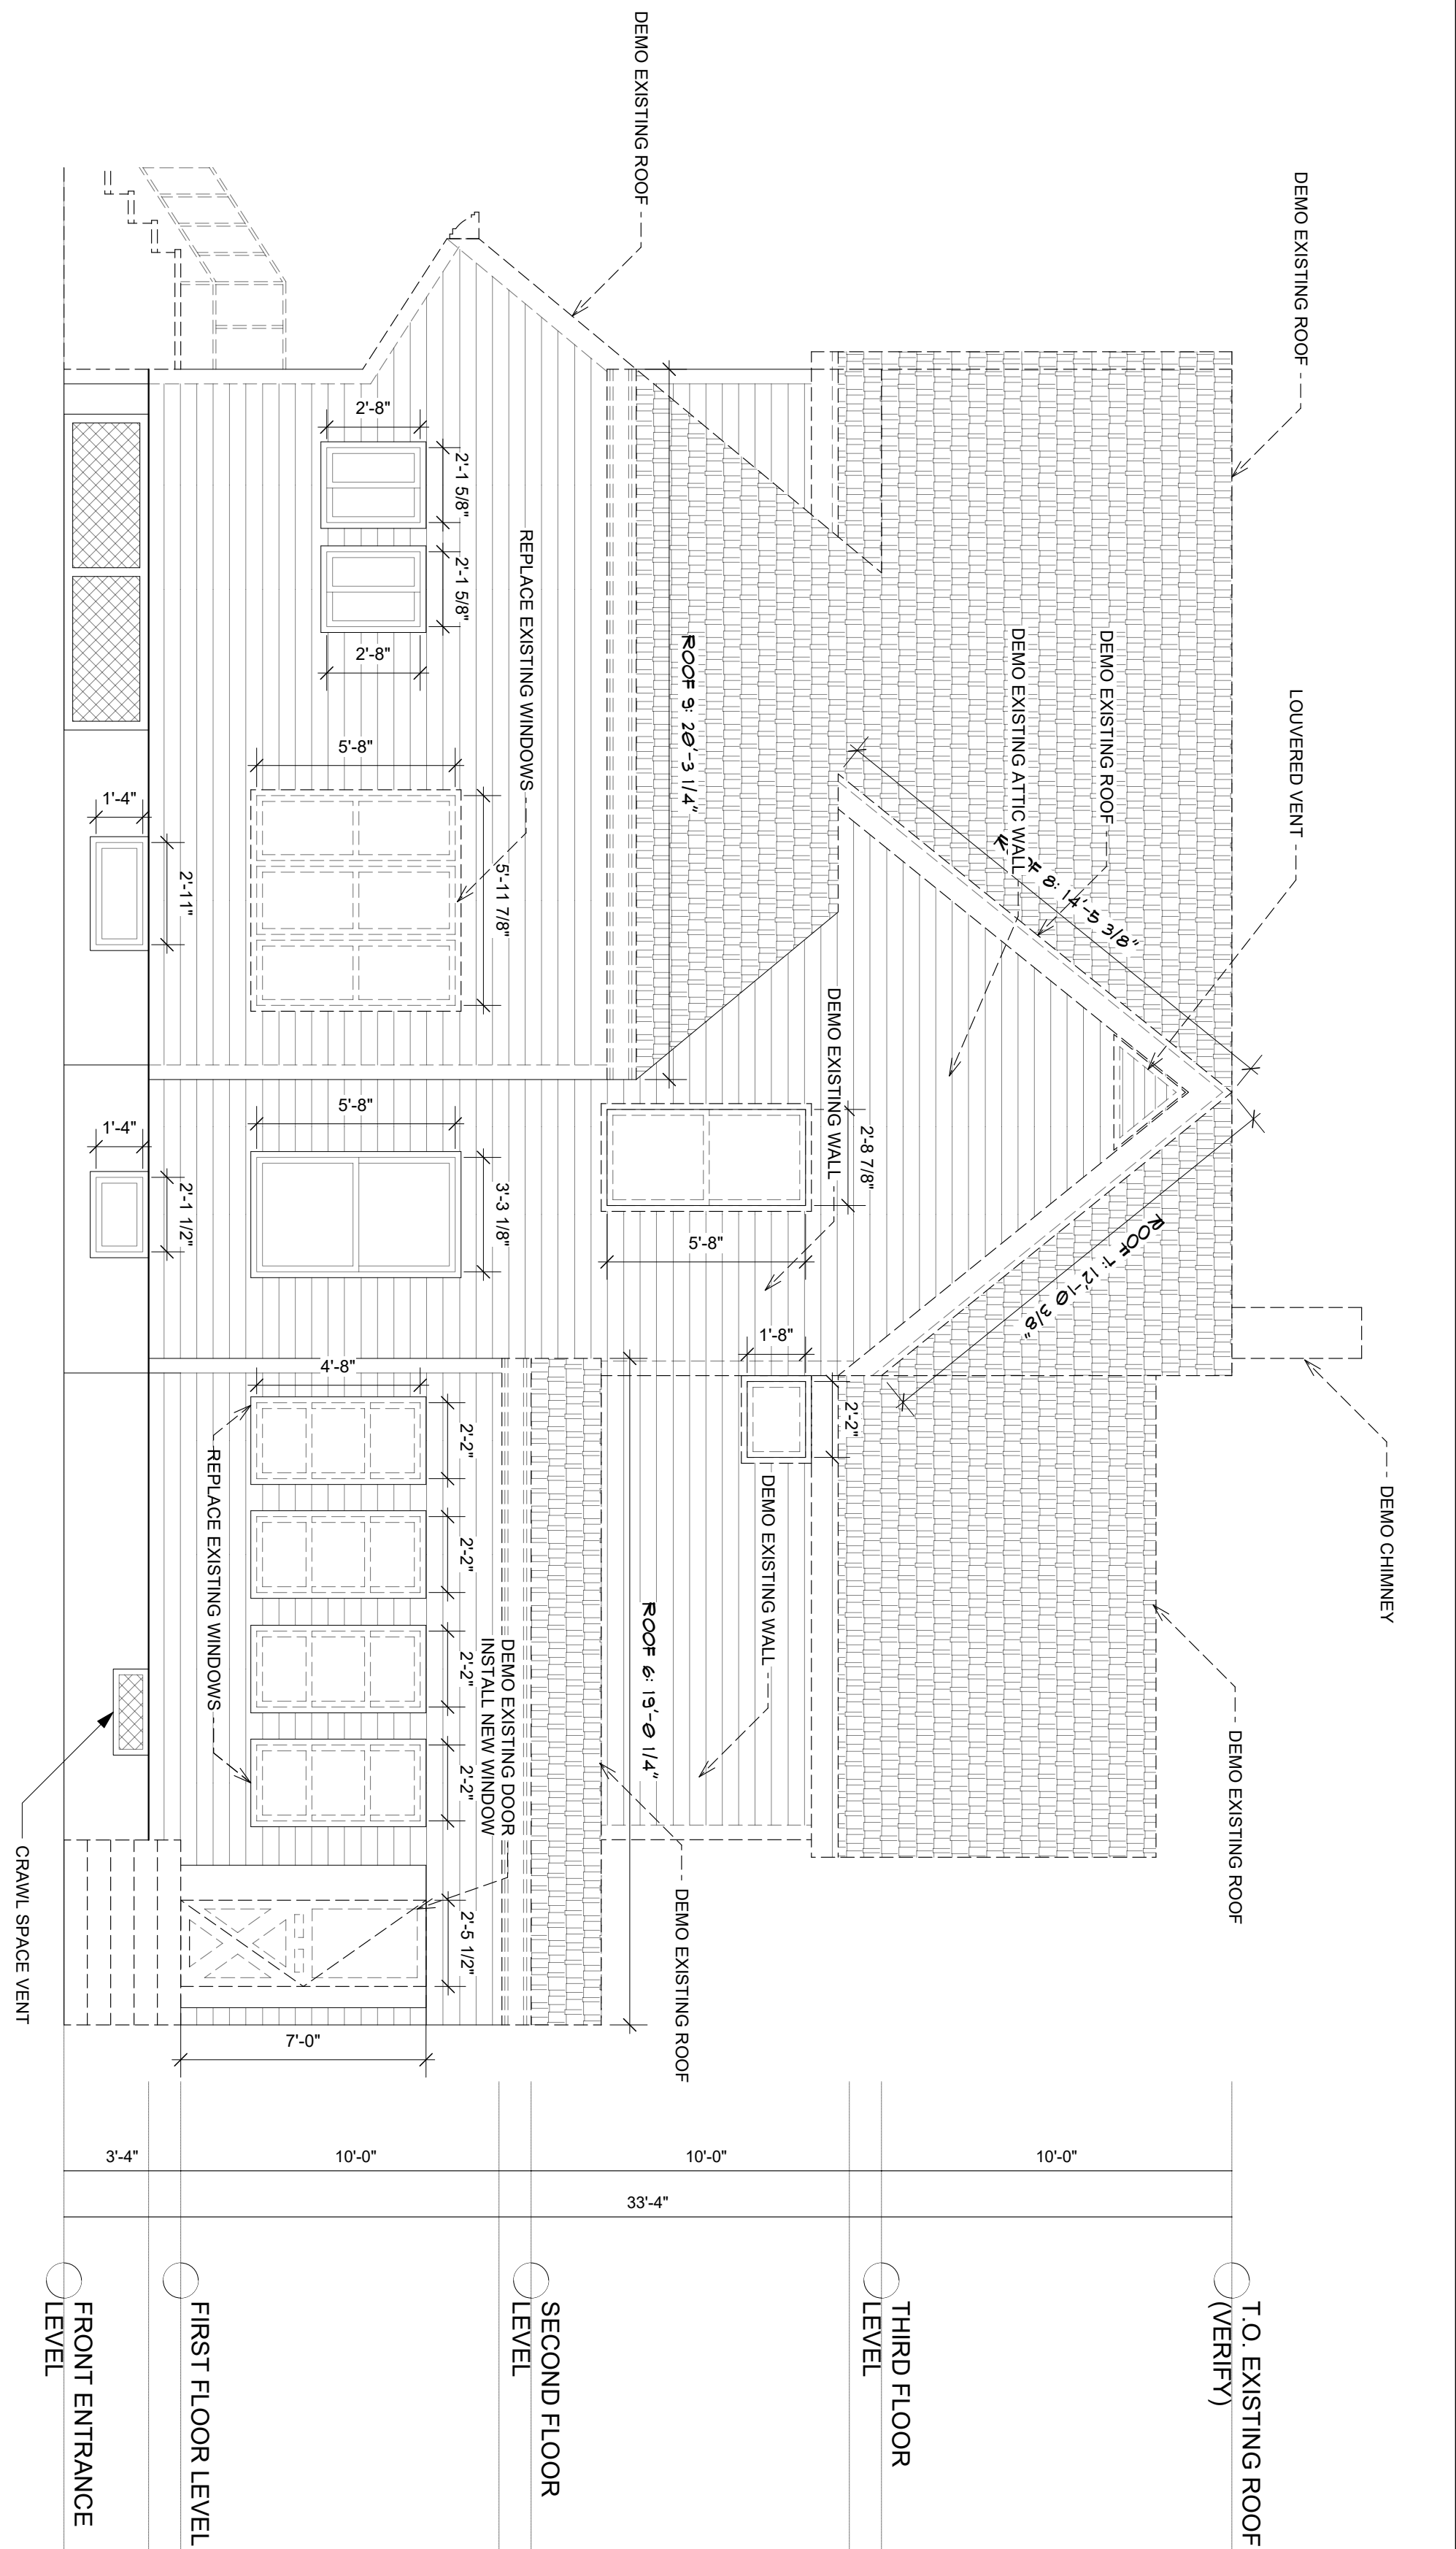


2 RIGHT SIDE ELEVATION
Scale: 1/4" = 1'-0"

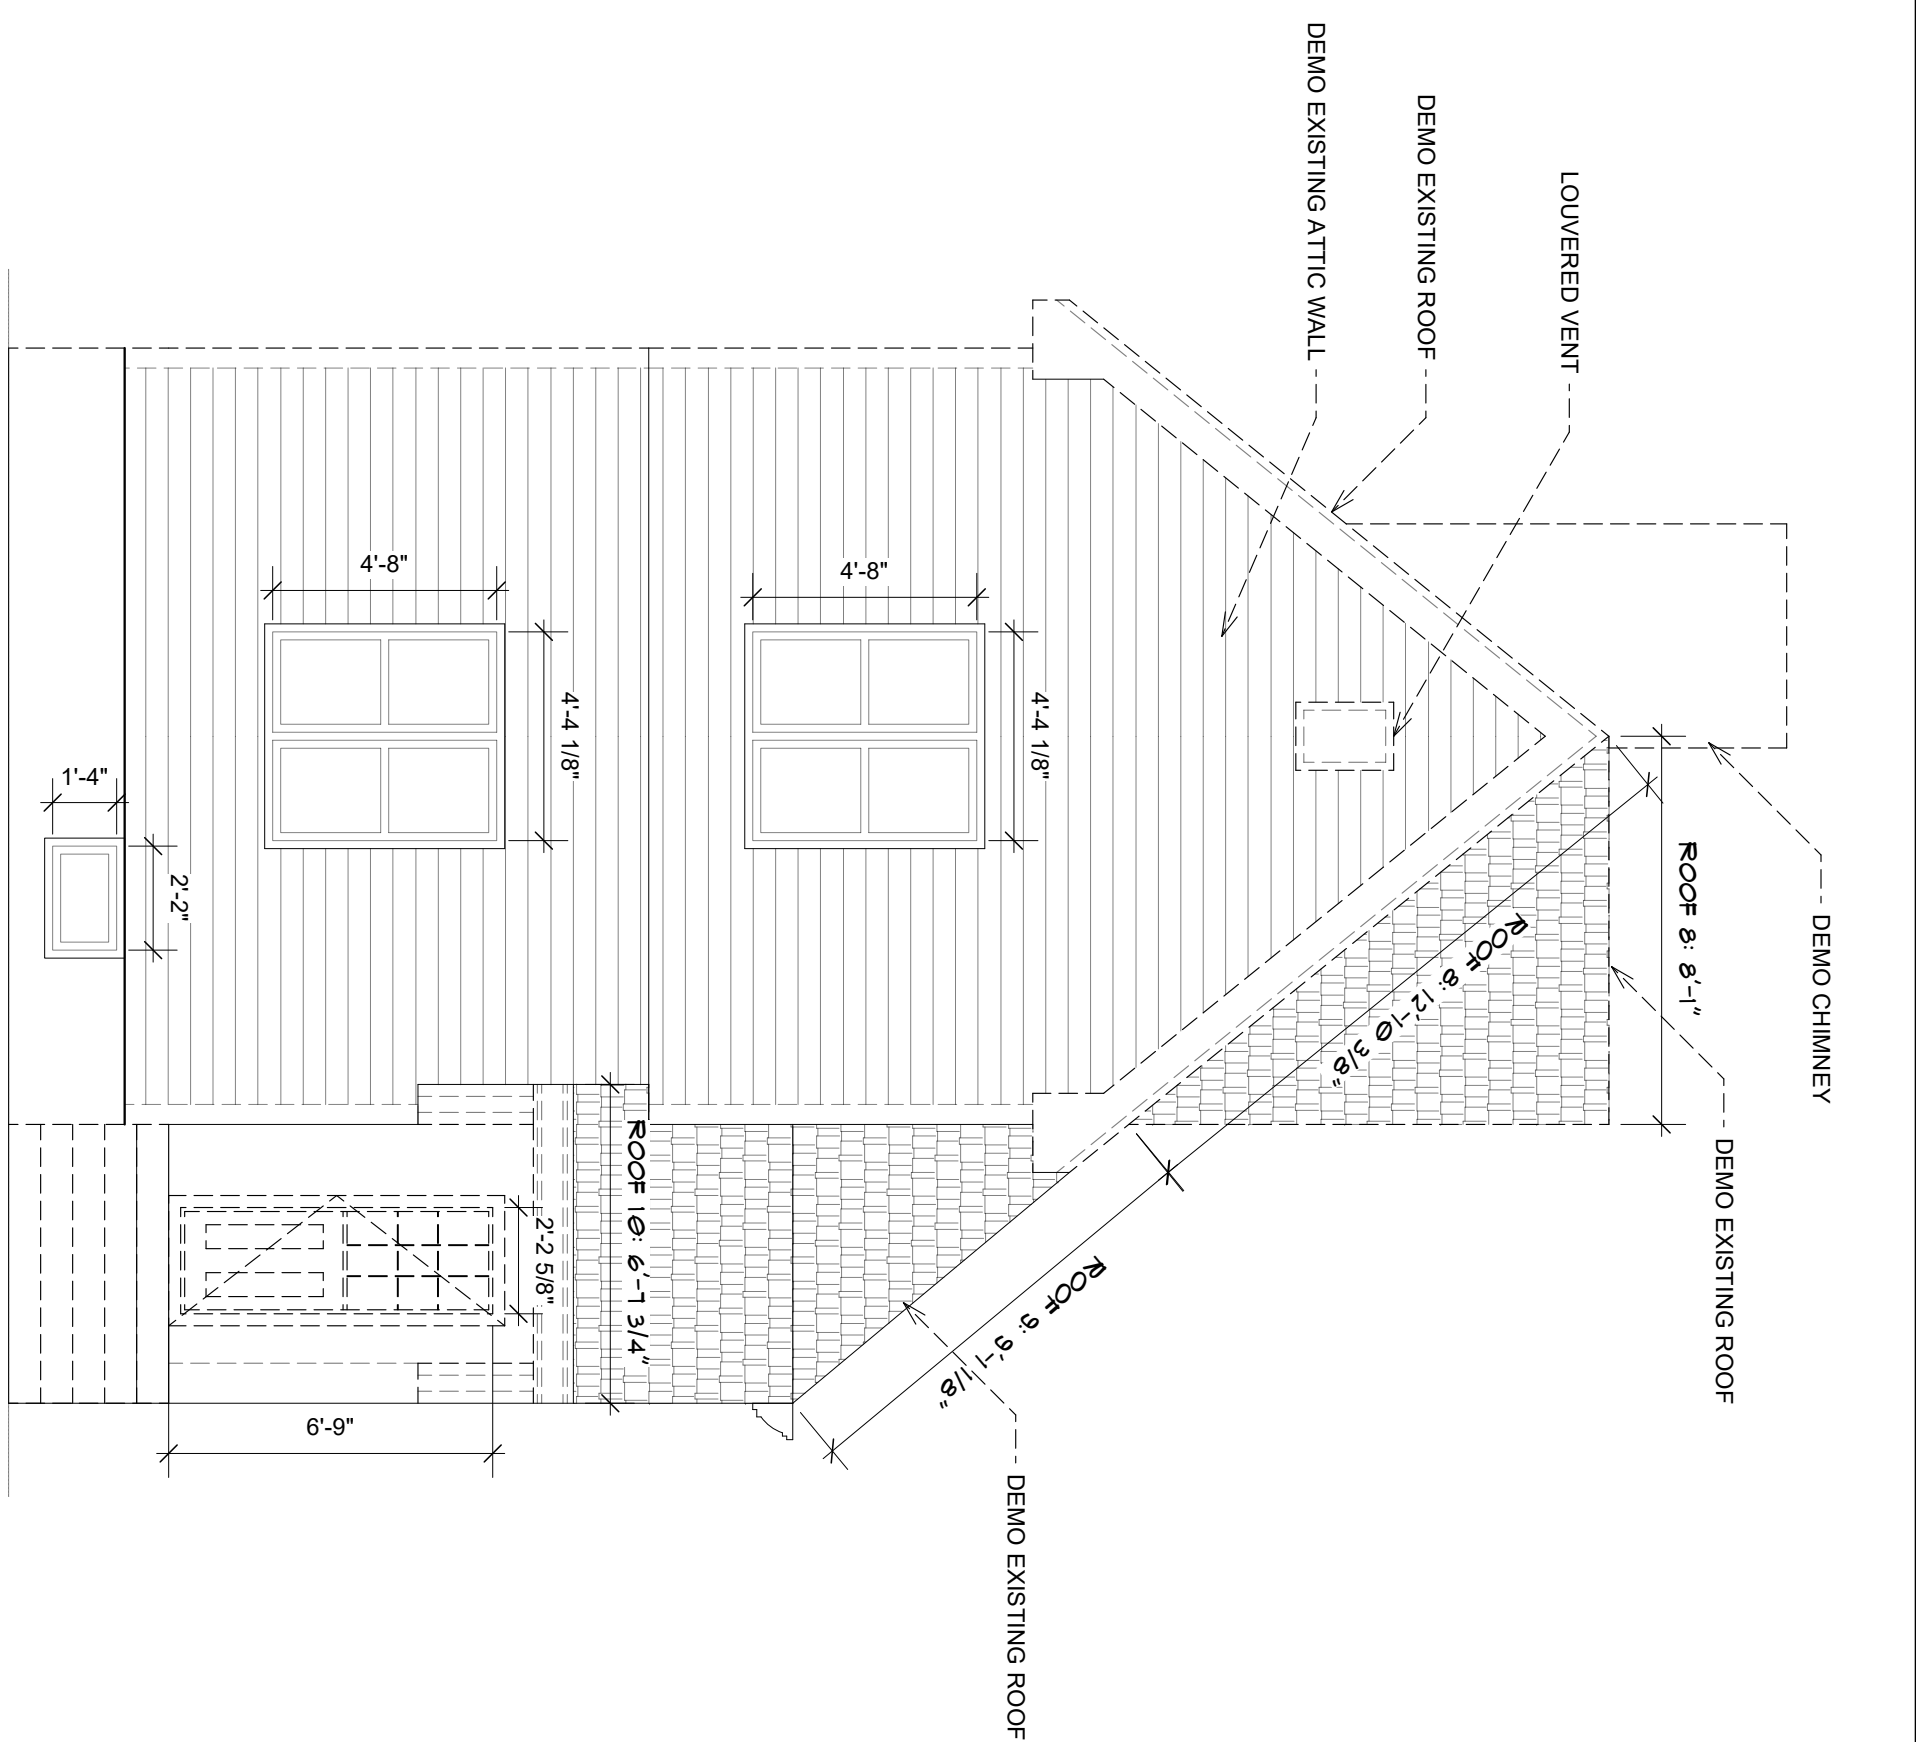

1 FRONT ELEVATION
Scale: 1/4" = 1'-0"

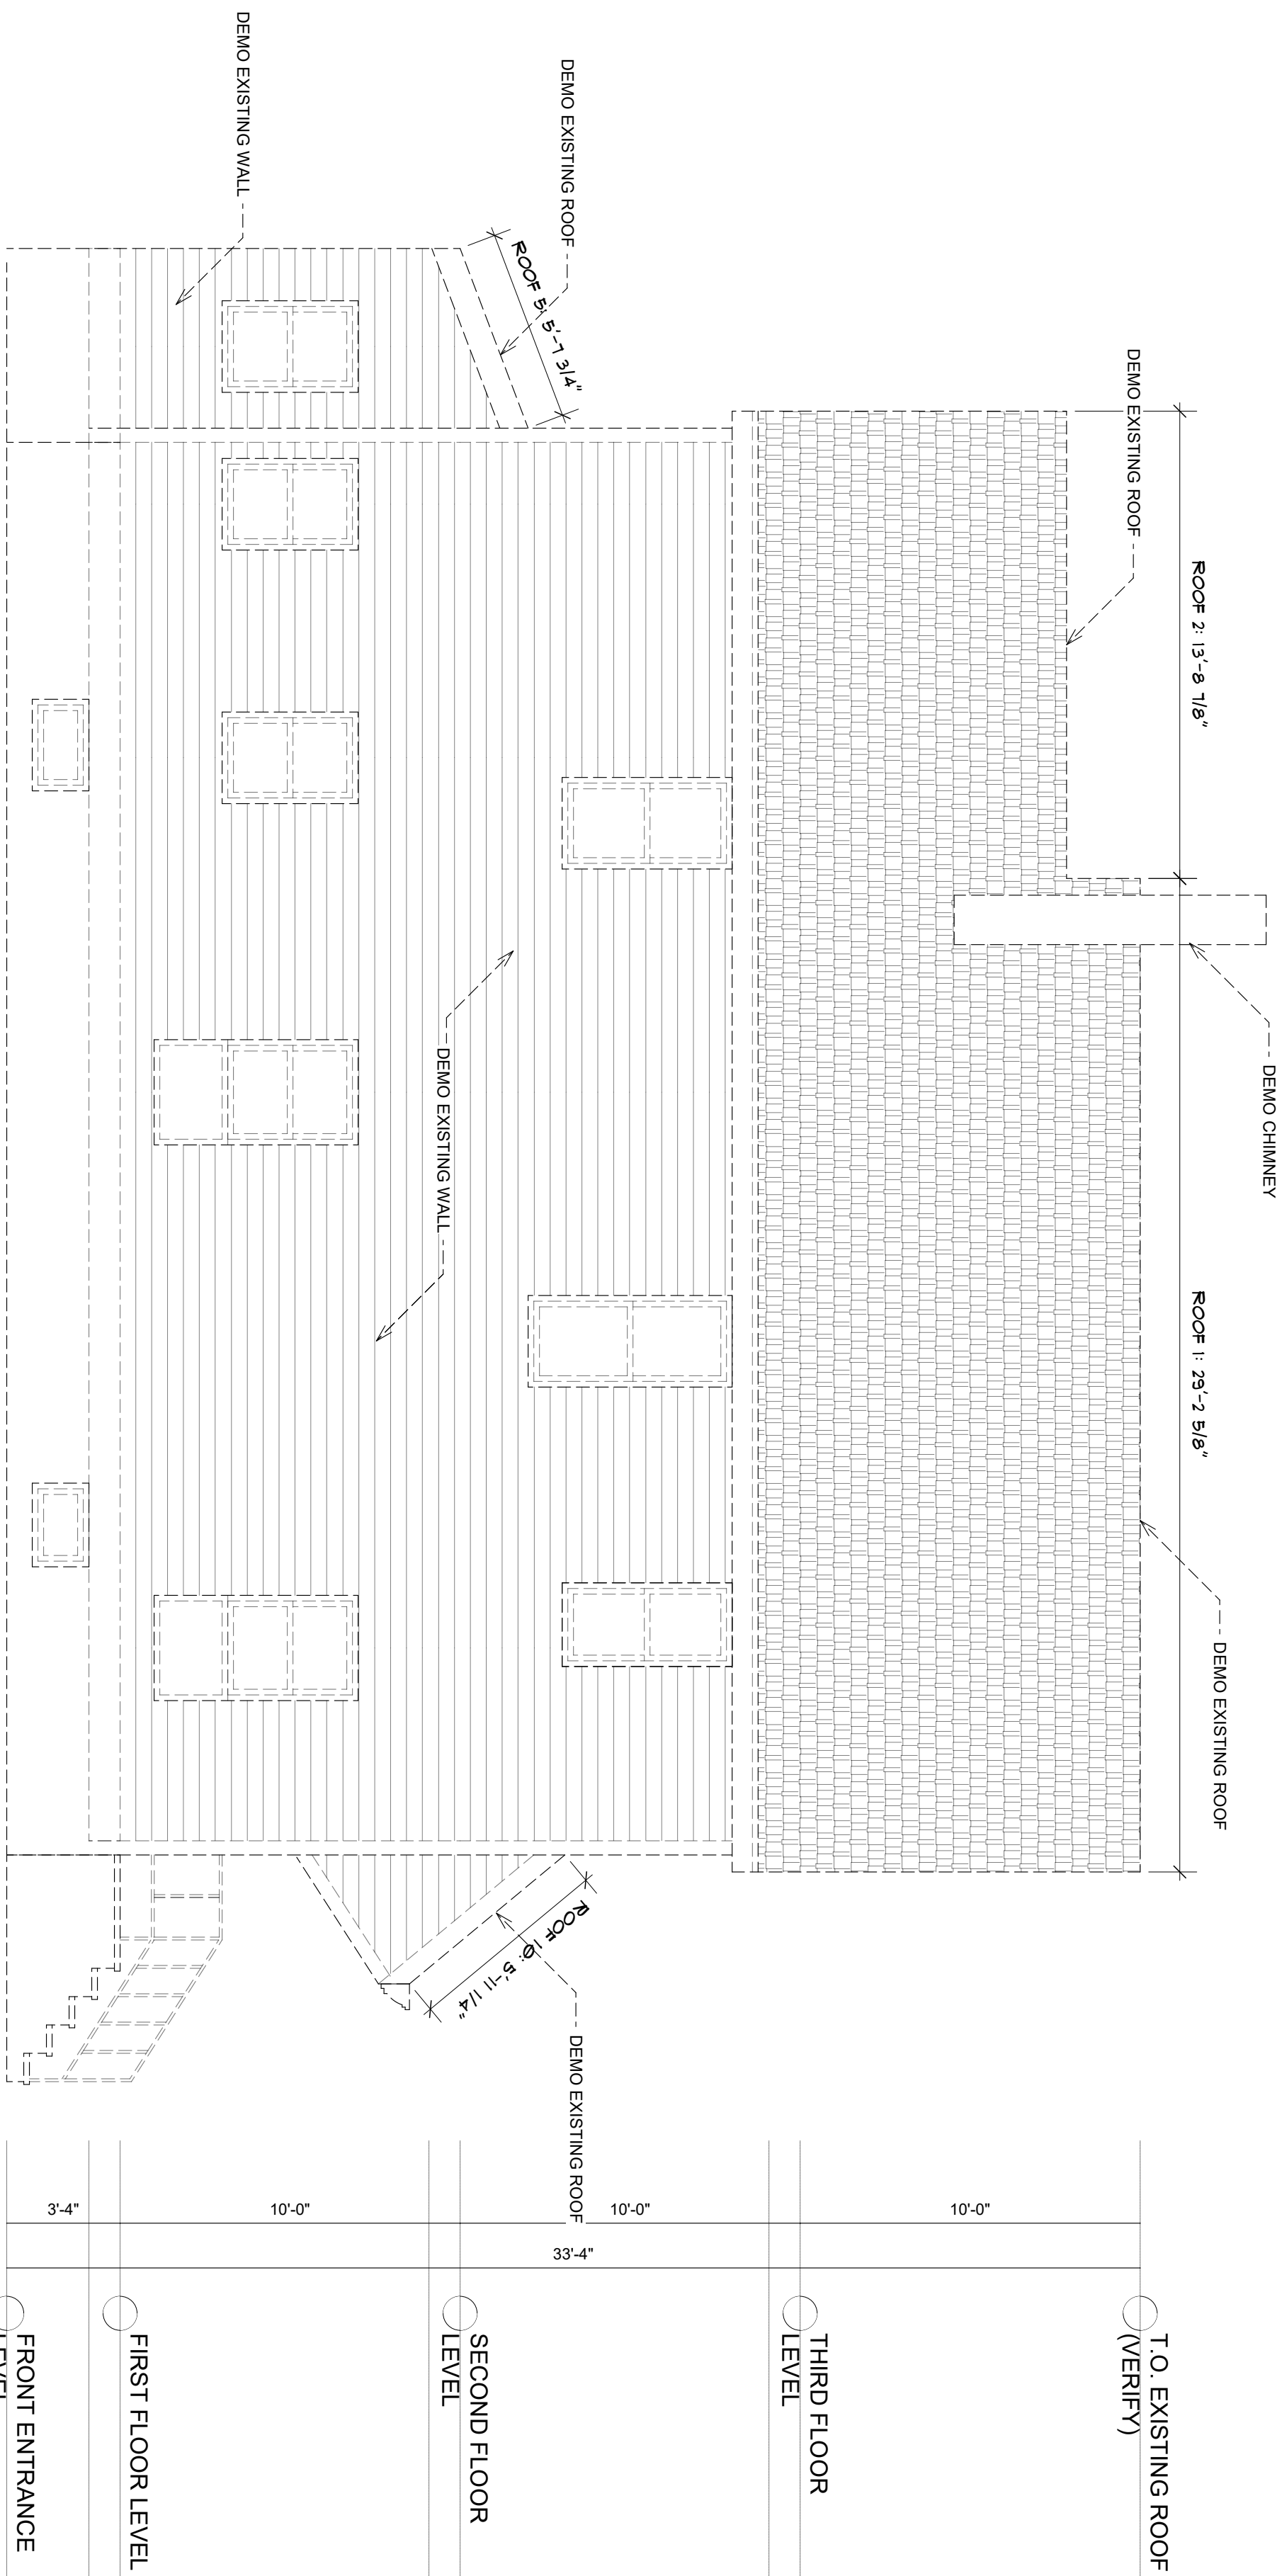

4 LEFT SIDE ELEVATION
Scale: 1/4" = 1'-0"

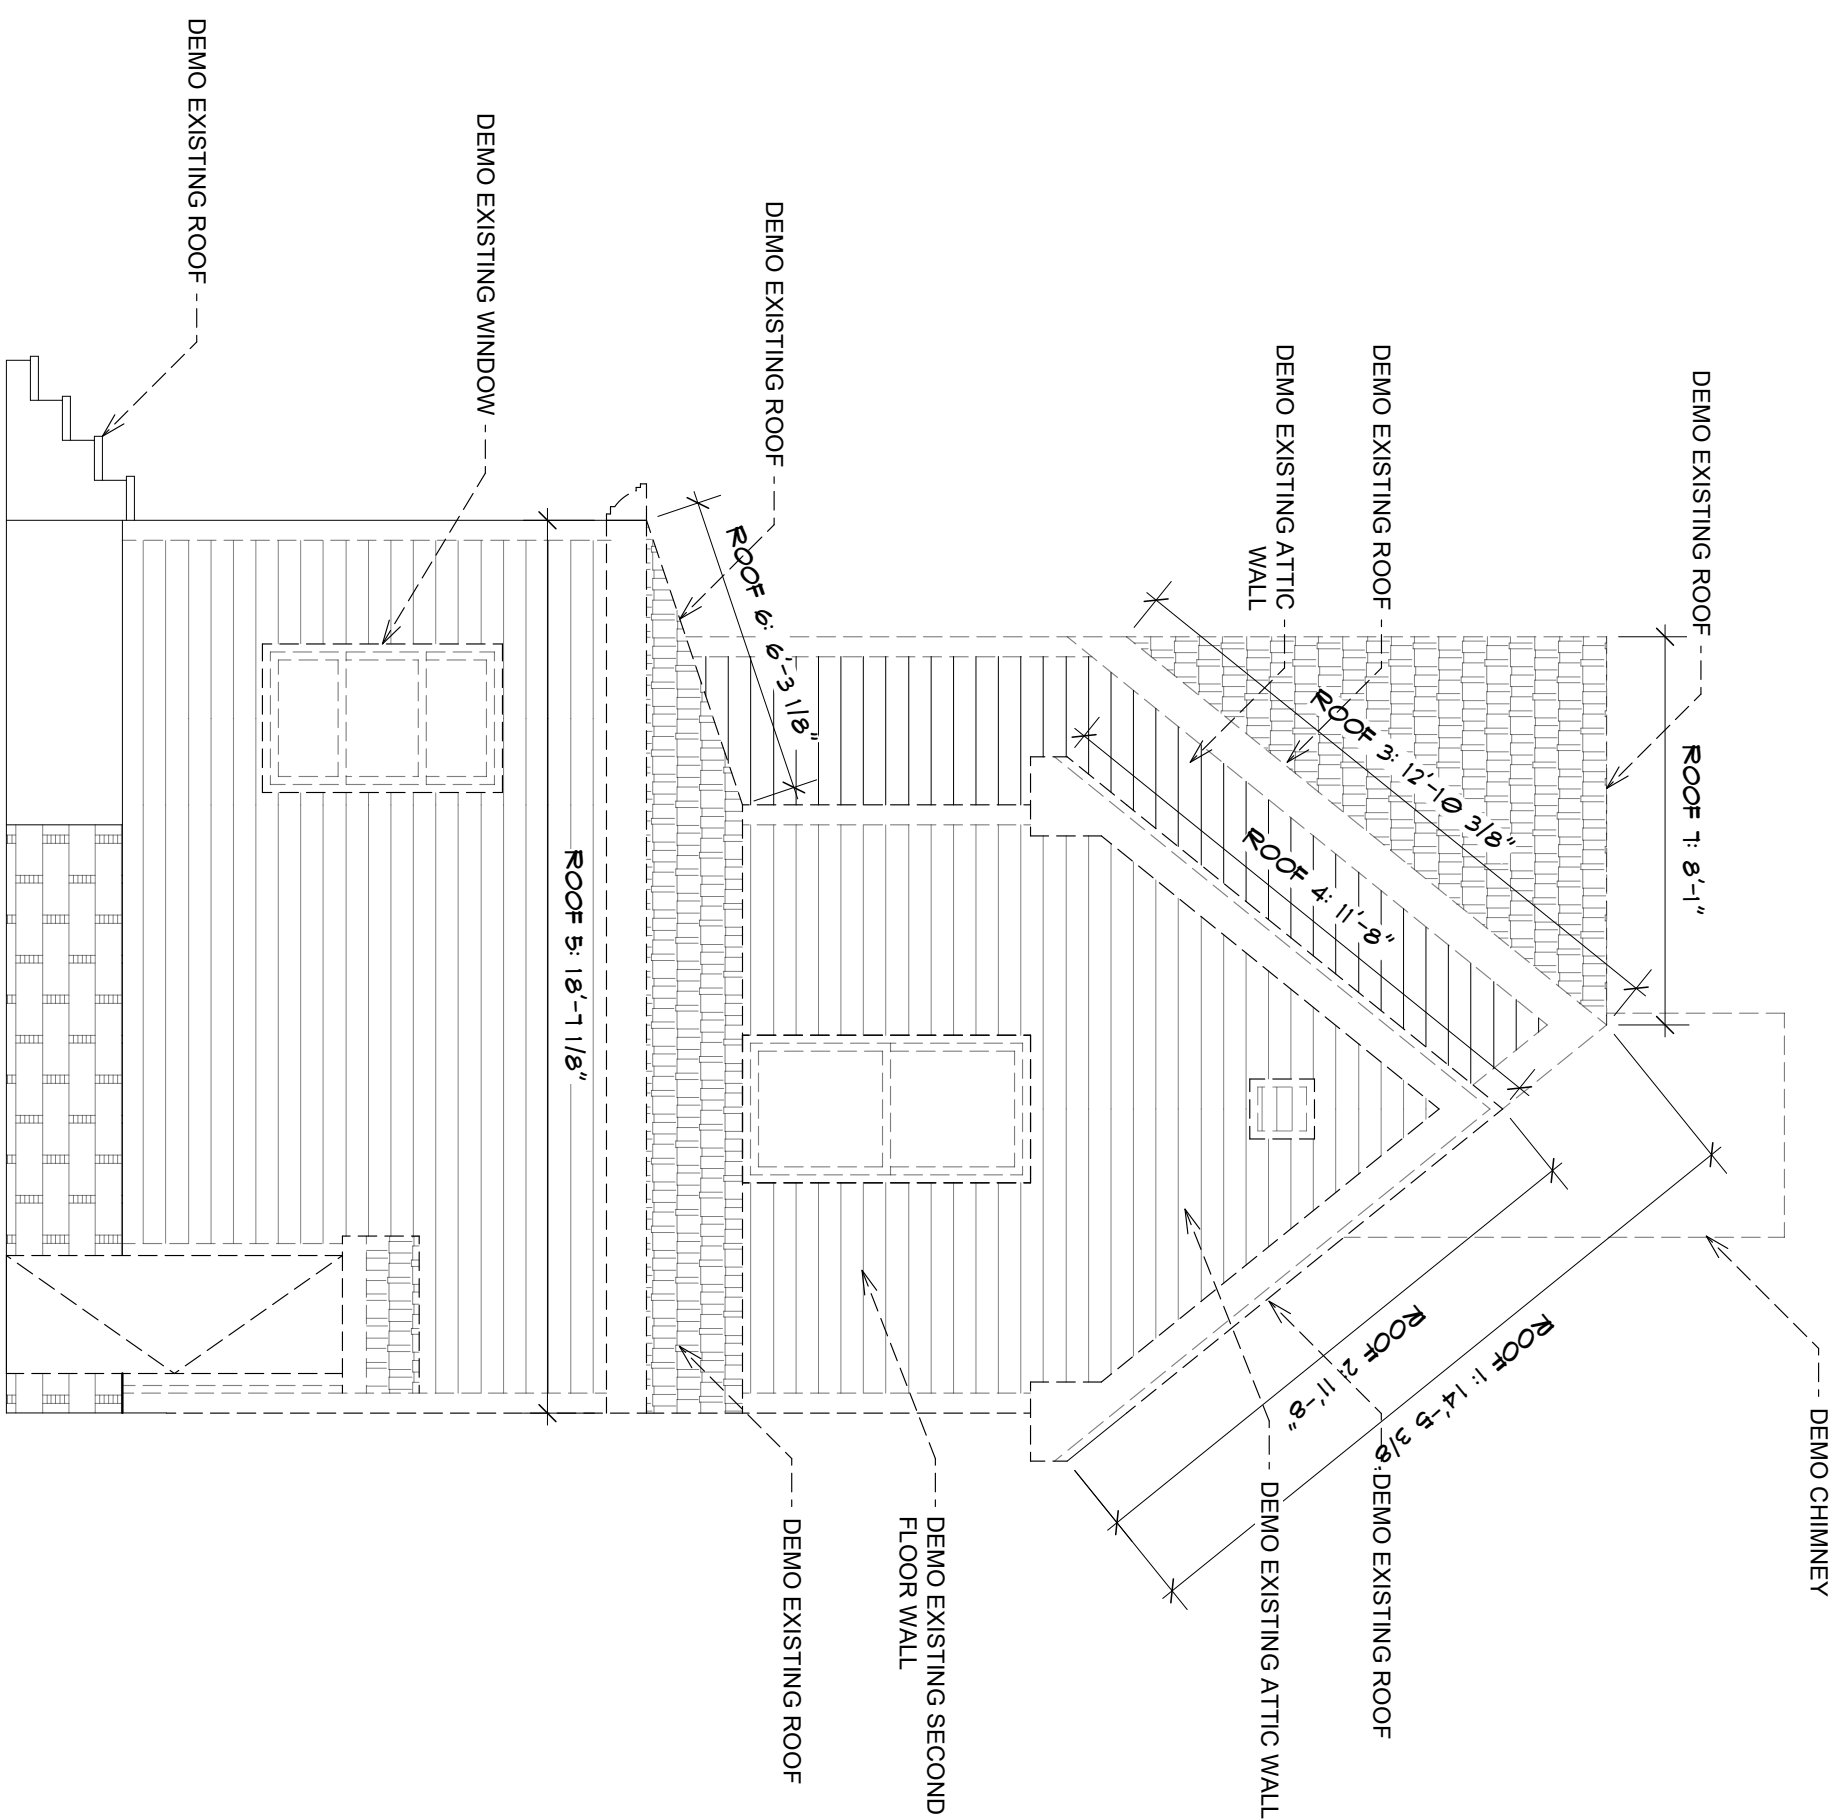

3 BACK ELEVATION
Scale: 1/4" = 1'-0"



2-1/2 STORY SINGLE FAMILY RESIDENCE REMODEL

62 ELMWOOD ST SOMMERVILLE, MA

Project Title

Designer
Jarvis Drafting & Design
11 Middlesex Ave. Unit 6
Wilmington, MA 01887

Owner

REV	DATE	DESCRIPTION
1	6/6/25	PER BID ZONING REVIEW

NO	DATE	ISSUE NOTE
B	5/18/2025	FOR PERMIT
A	5/12/2025	FOR PERMIT

Project Manager	Drawn By
May 2025	Reviewed By
Project ID	

Demo Elevations

Sheet No.

D1.1

2-1/2 STORY SINGLE FAMILY
RESIDENCE REMODEL

62 ELMWOOD ST SOMMERVILLE, MA

Project Title

Designer

Jarvis Drafting & Design
11 Middlesex Ave. Unit 6
Wilmington, MA 01887

Consultant

REV	DATE	DESCRIPTION
3	7/31/25	PER ISD ZONING REVIEW
1	6/6/25	PER ISD ZONING REVIEW

B	5/18/2025	FOR PERMIT
A	5/12/2025	FOR PERMIT


NO.	DATE	ISSUE NOTE

Project Manager	Drawn By
May 2025	Reviewed By
Project ID	

Floor Plans

Sheet No.

A1.0

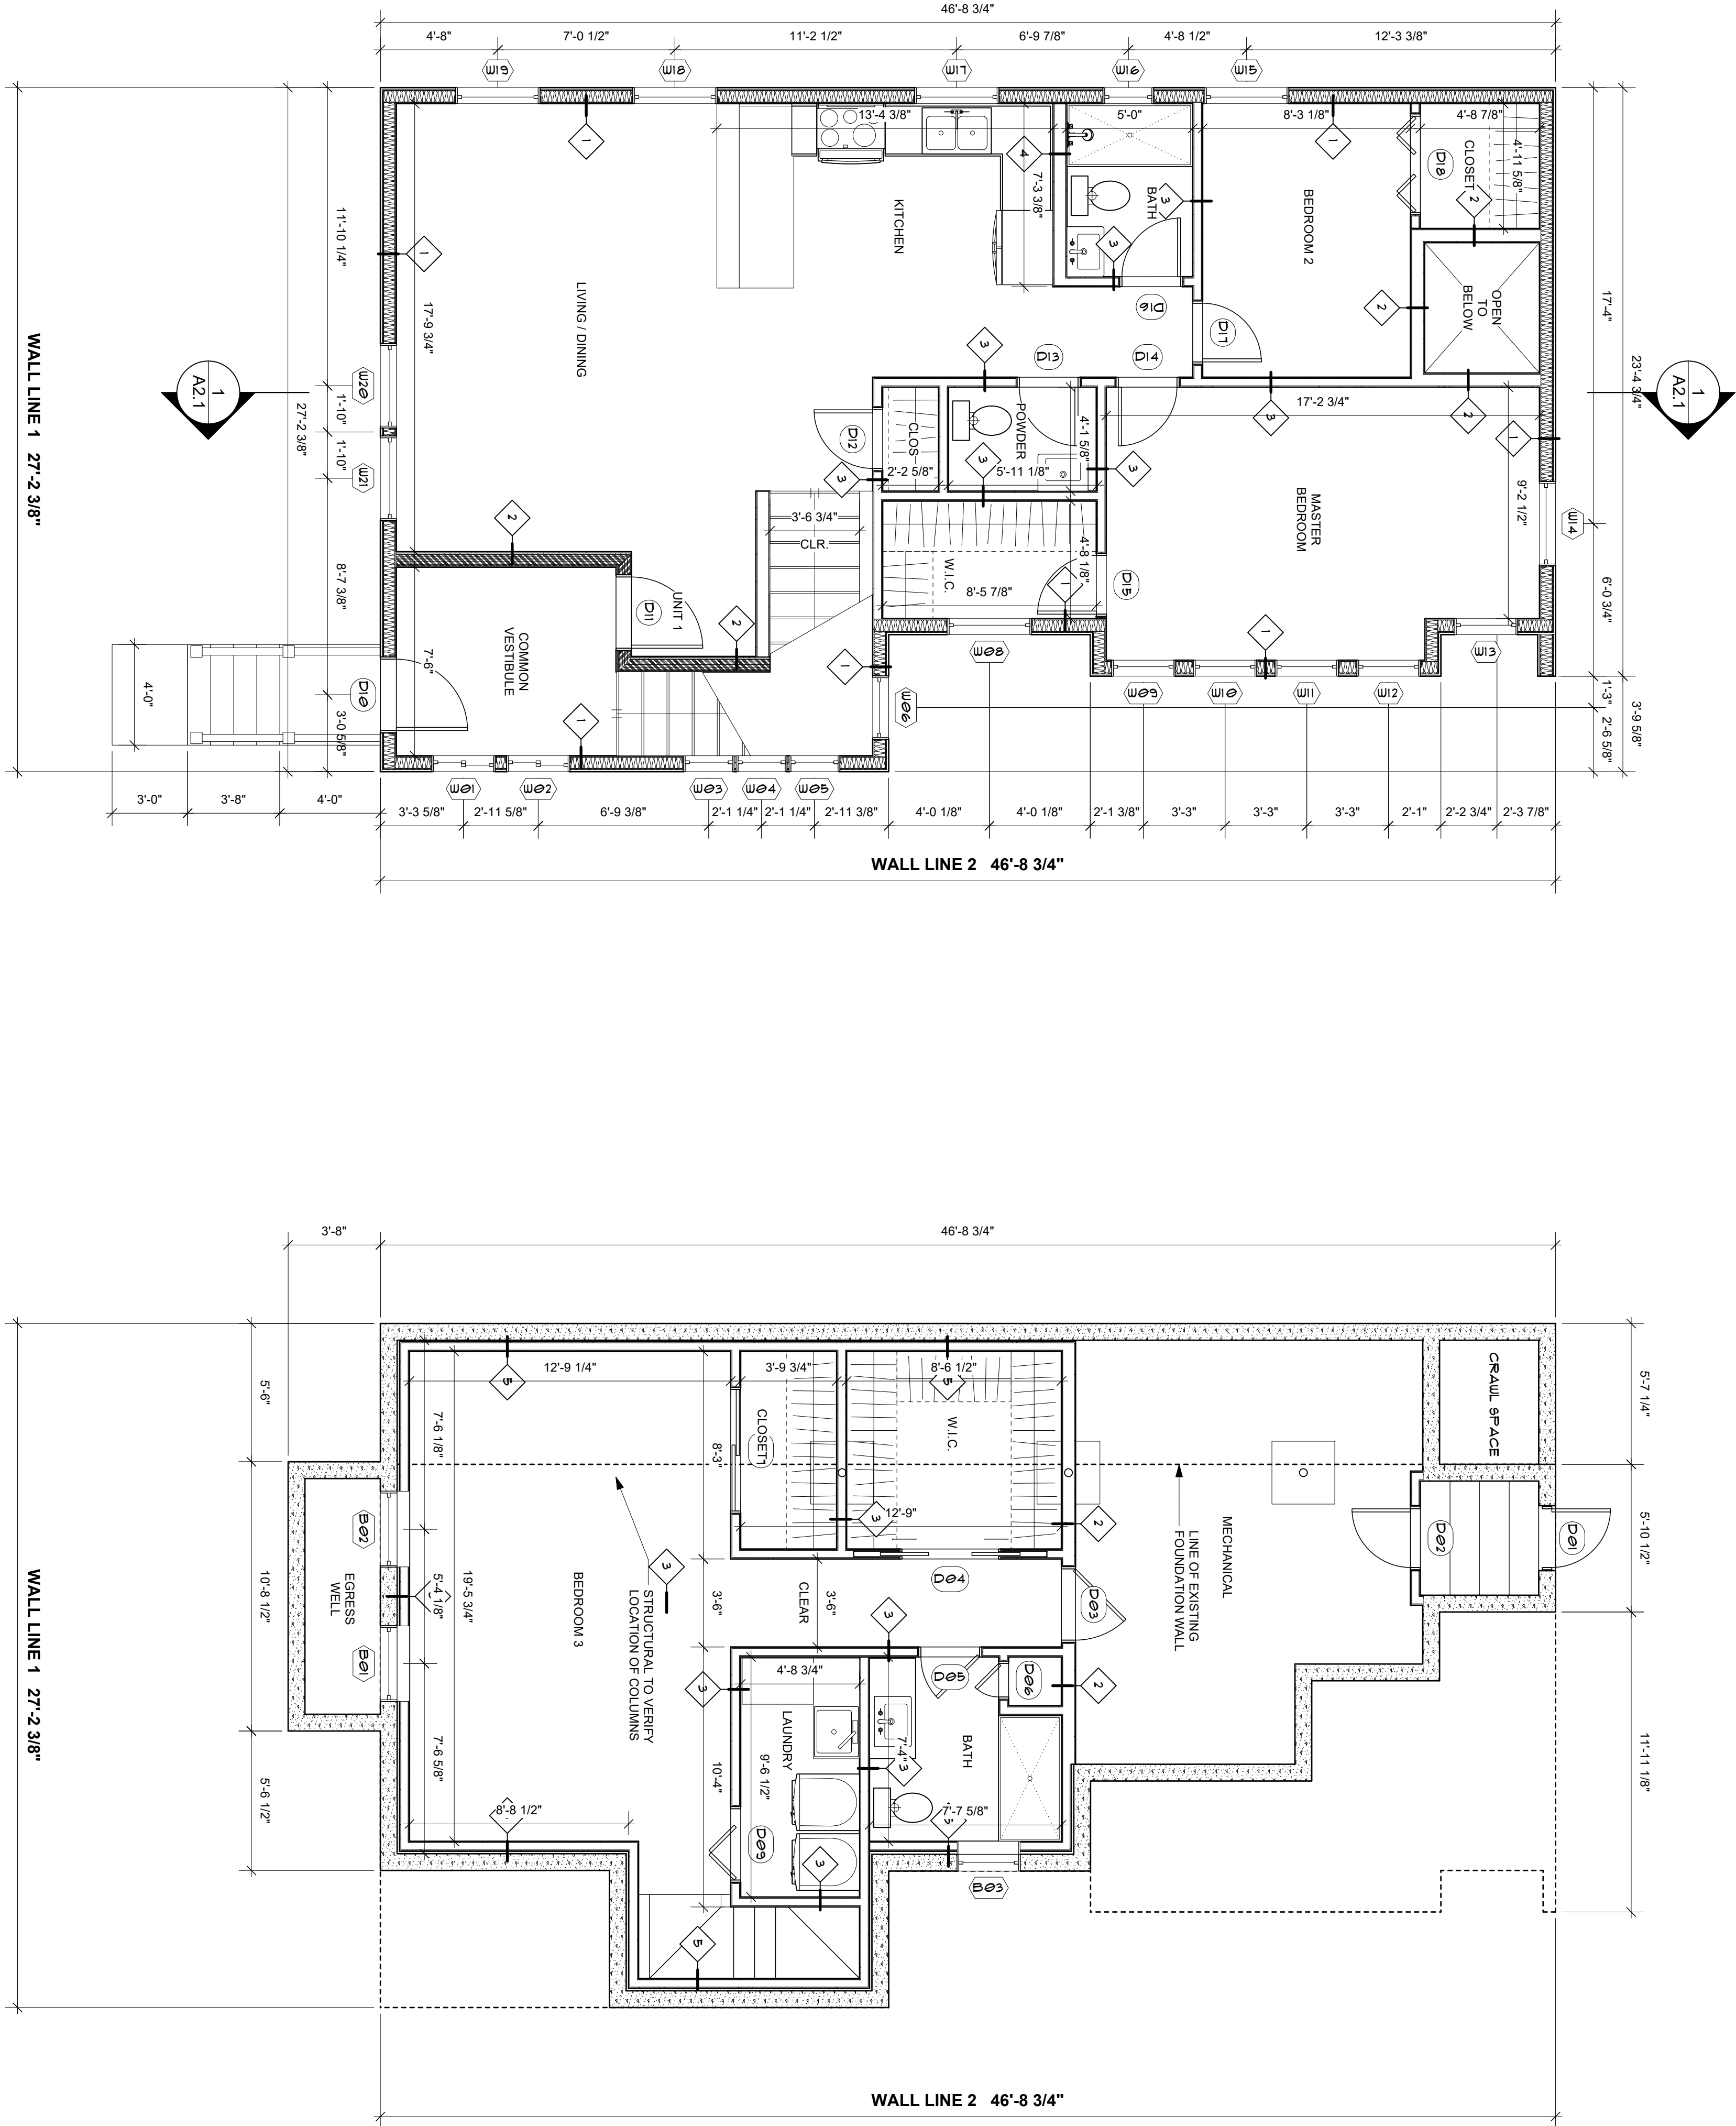

2-1/2 STORY SINGLE FAMILY
RESIDENCE REMODEL

62 ELMWOOD ST SOMMerville, MA

Project Title

Designer

Jarvis Drafting & Design
11 Middlesex Ave. Unit 6
Wilmington, MA 01887

Consultant

REV	DATE	DESCRIPTION
A	8/19/25	PER ISD ZONING REVIEW
B	7/31/25	PER ISD ZONING REVIEW
C	6/5/25	PER ISD ZONING REVIEW

NO.	DATE	ISSUE NOTE
B	5/18/2025	FOR PERMIT
A	5/12/2025	FOR PERMIT



Project Manager	Drawn By
May 2025	Reviewed By
Project ID	


Sheet Title

Floor Plans


Sheet No.

A1.1

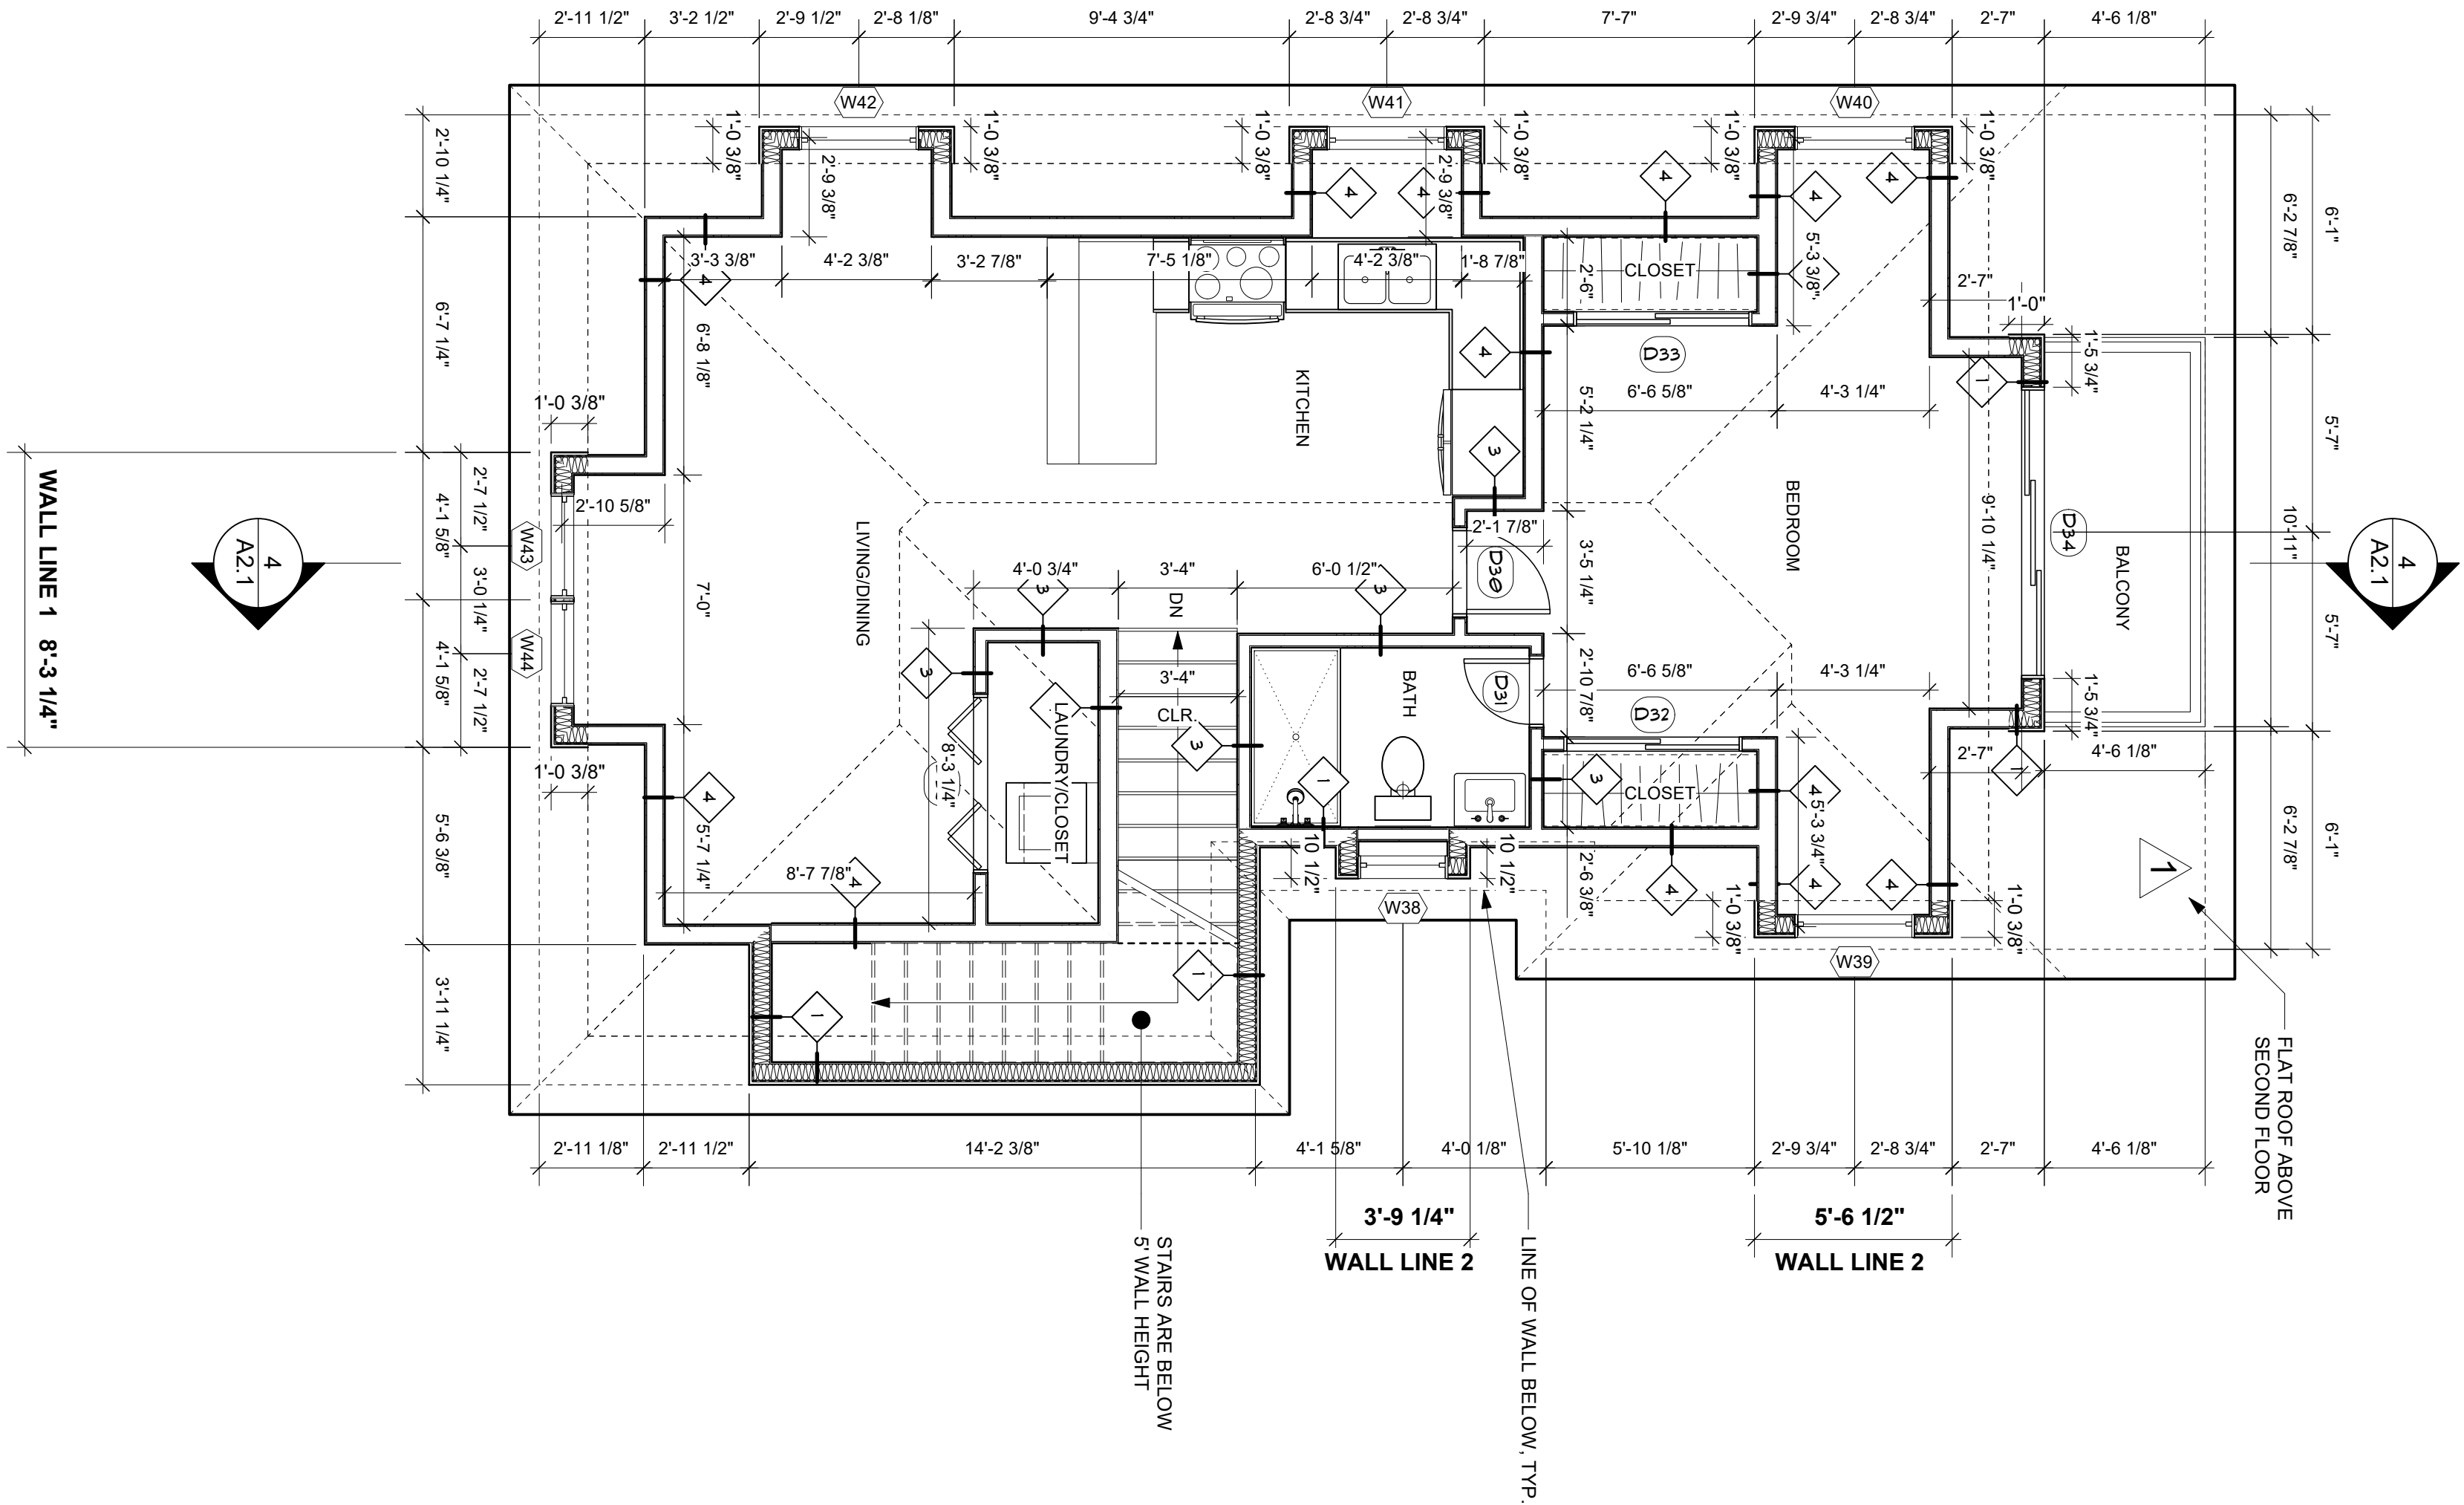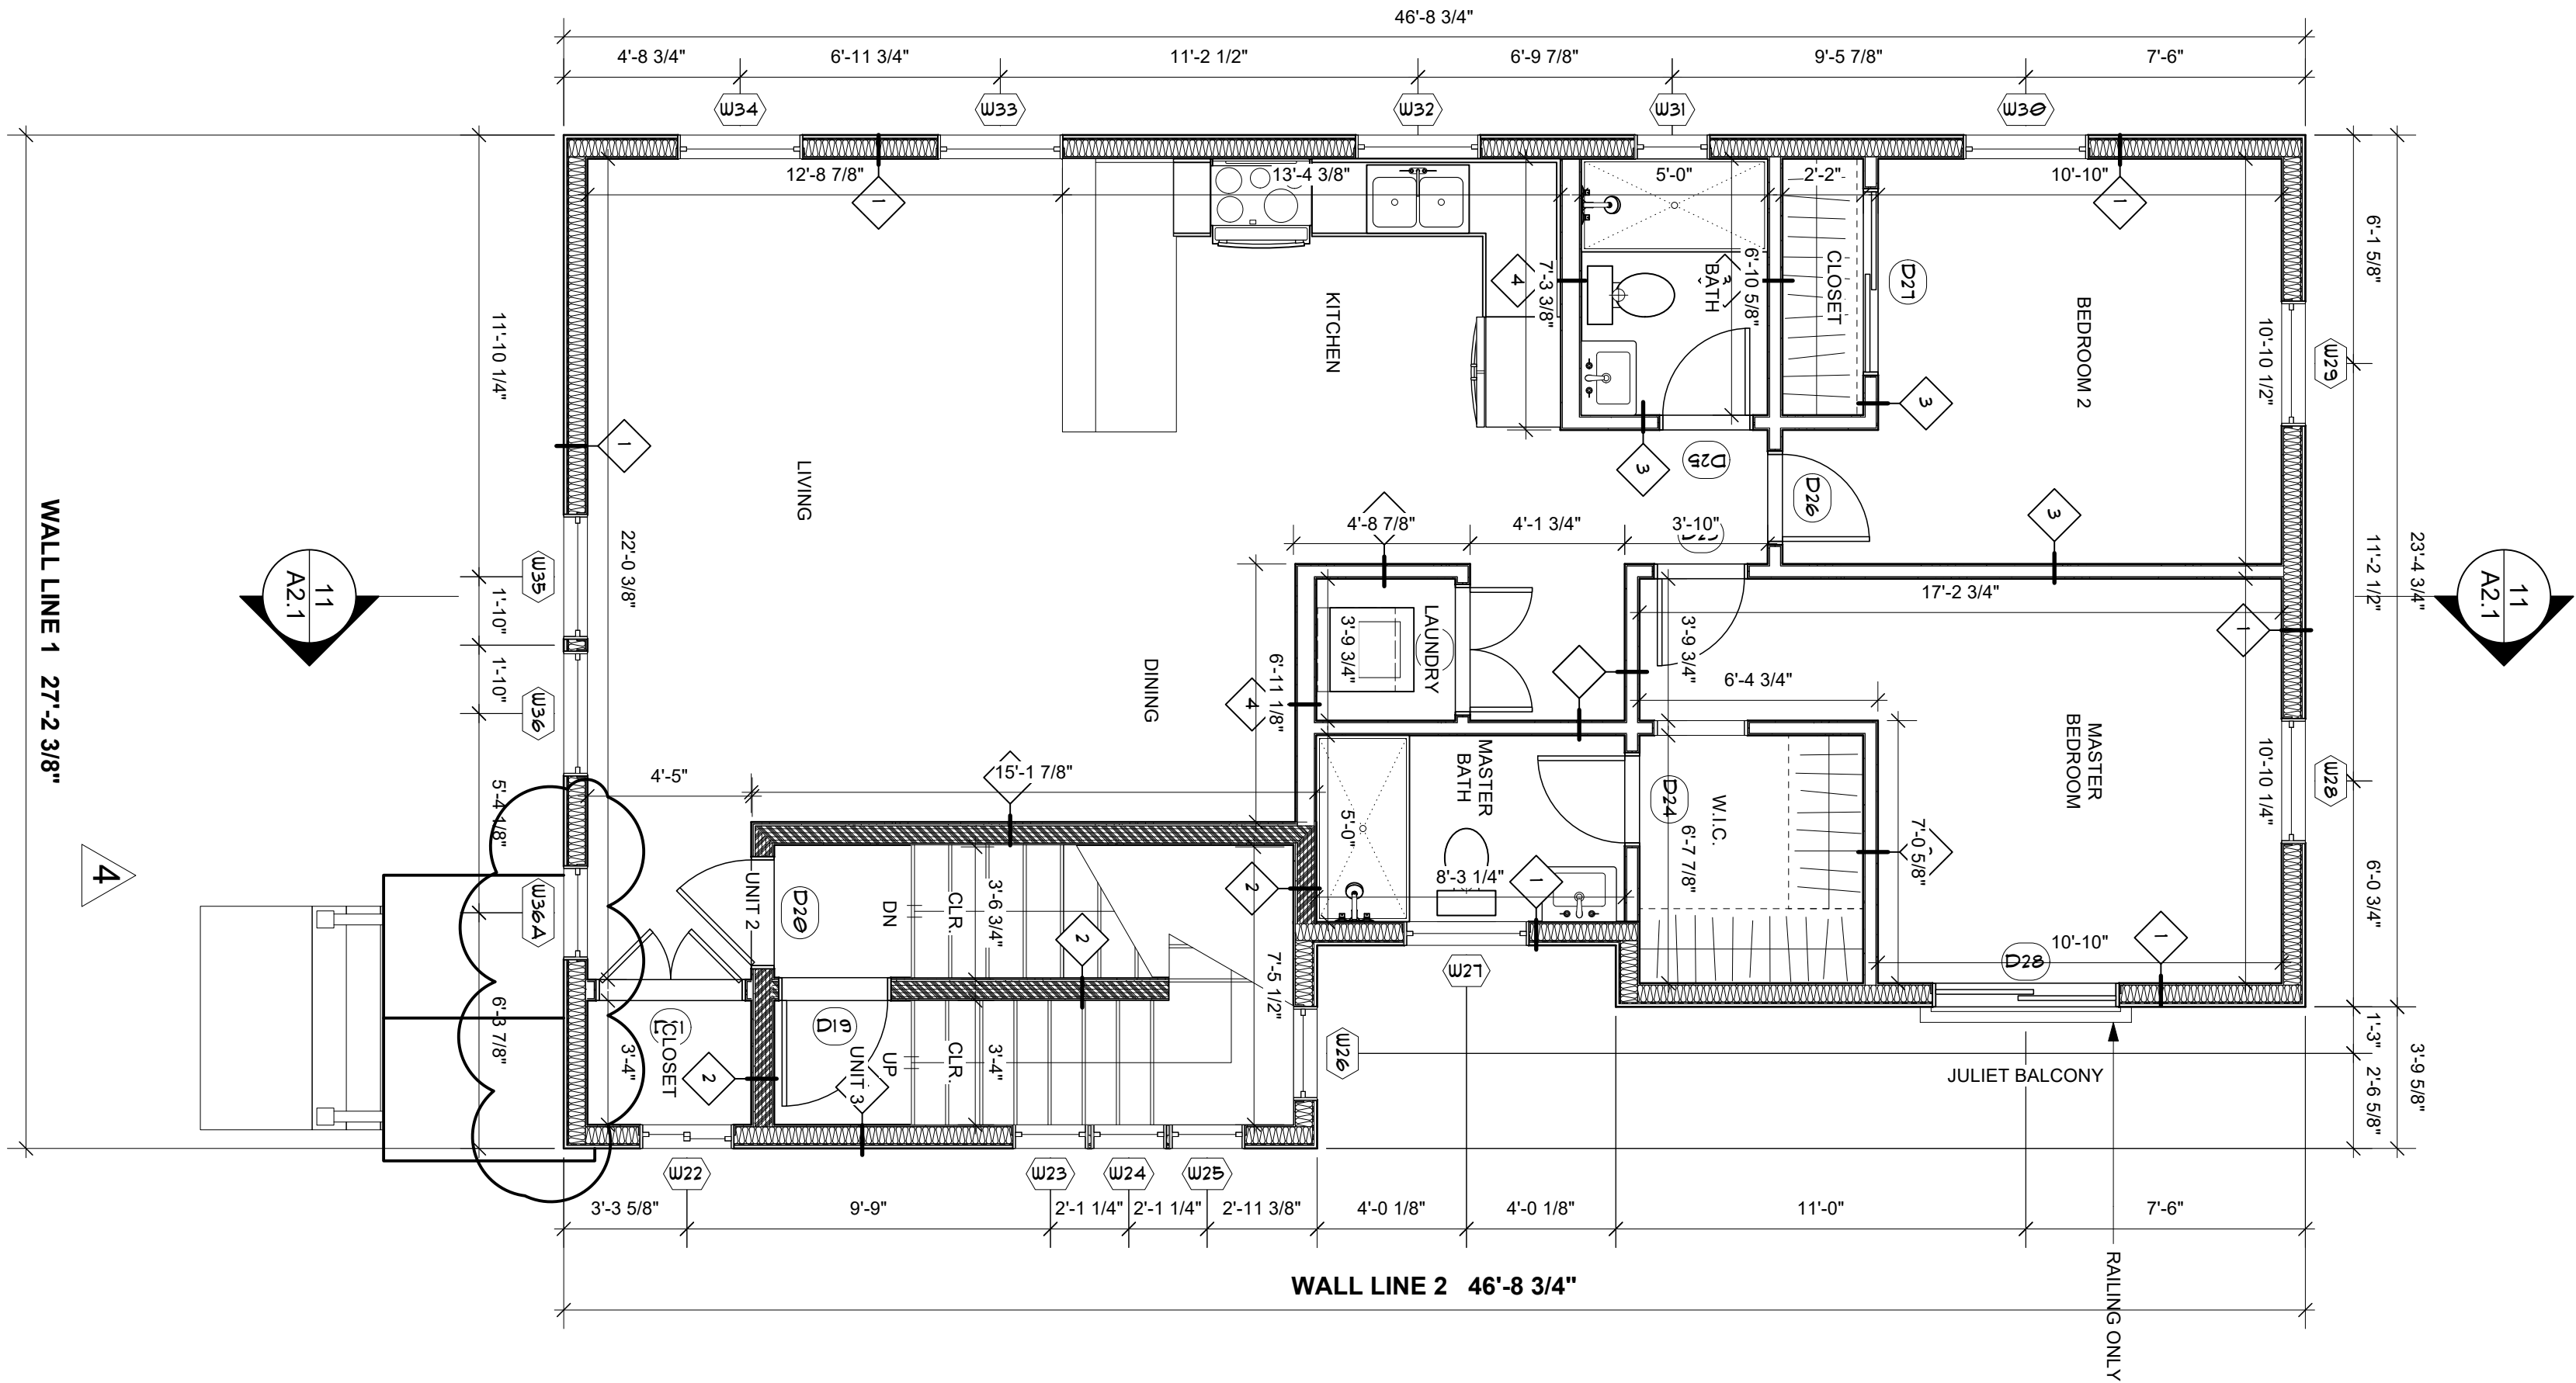


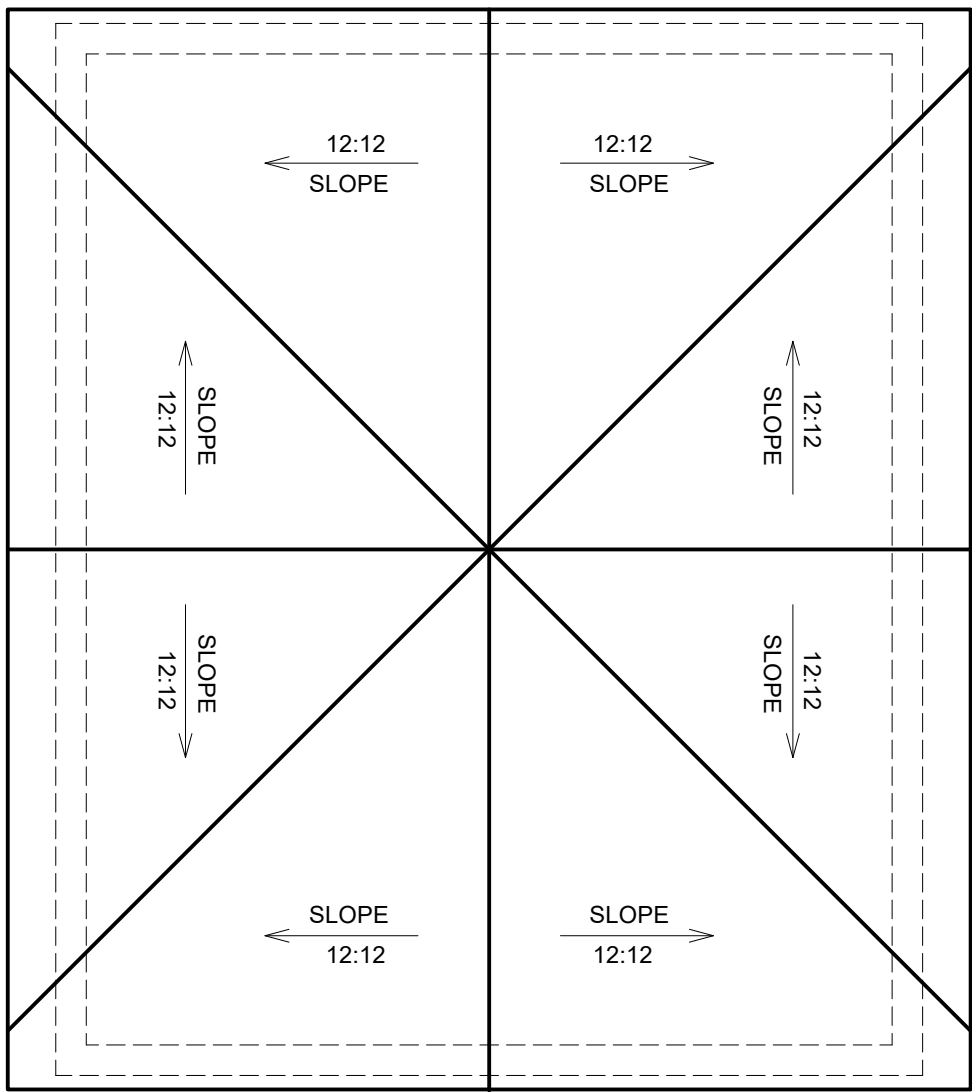


3 Roof Plan
Scale: 1/4" = 1'-0"

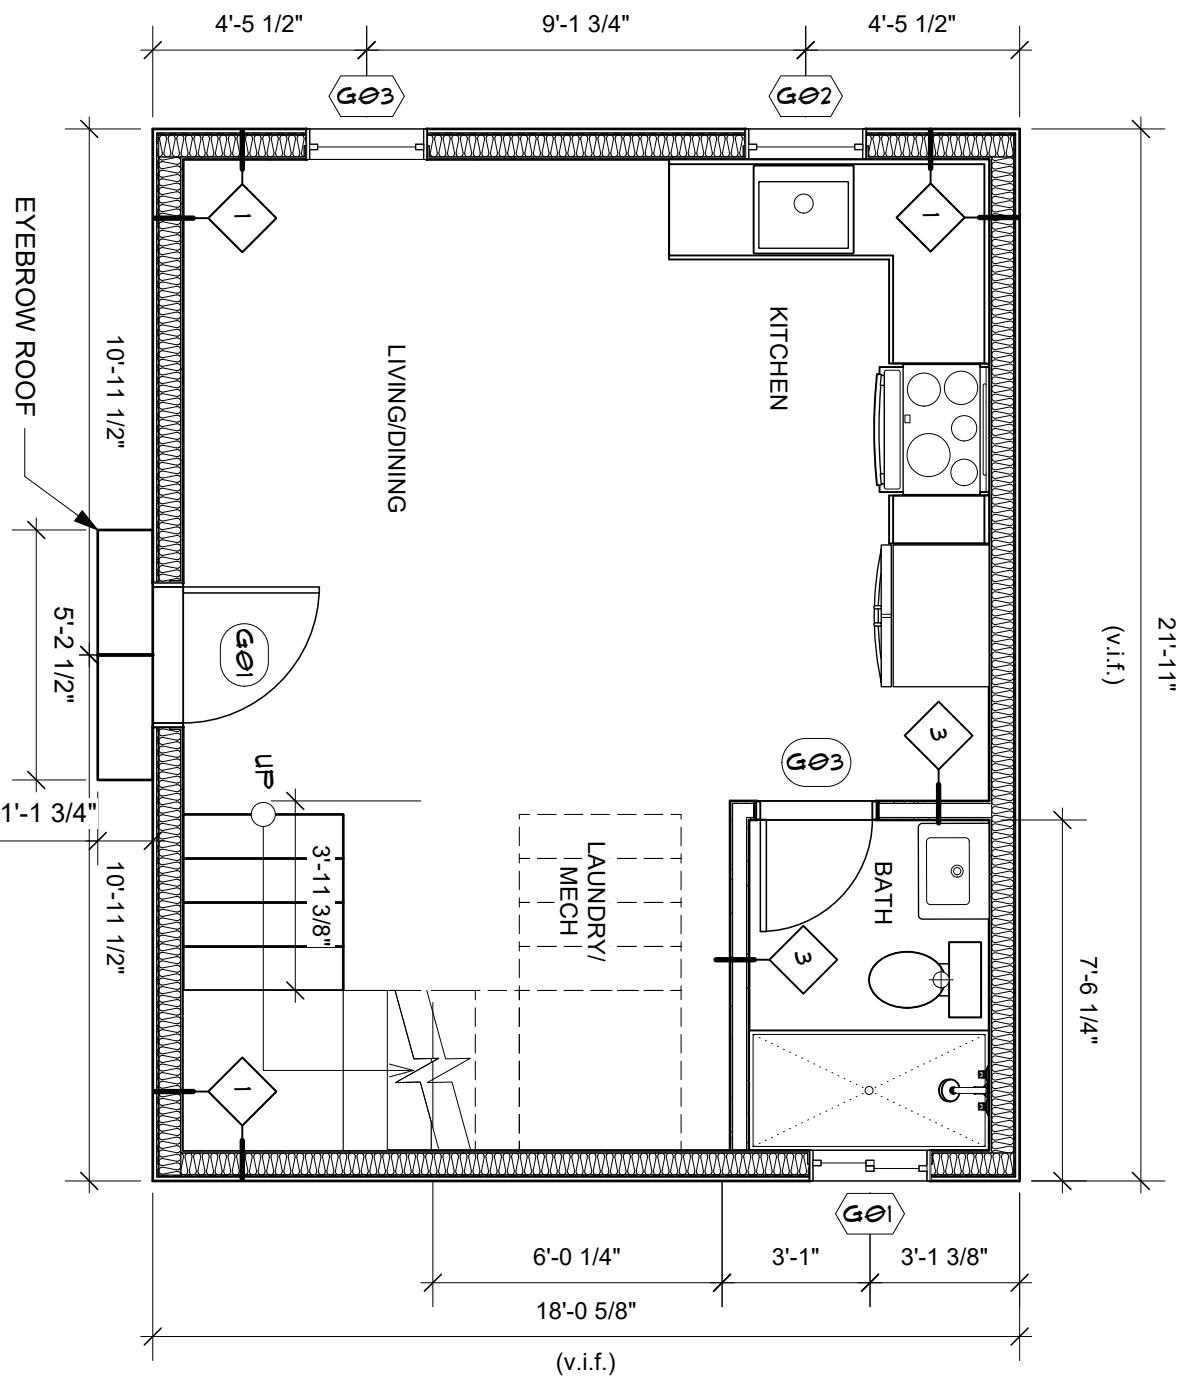


1 Floor Plan: First Floor
Scale: 1/4" = 1'-0"
FACING MAIN HOUSE

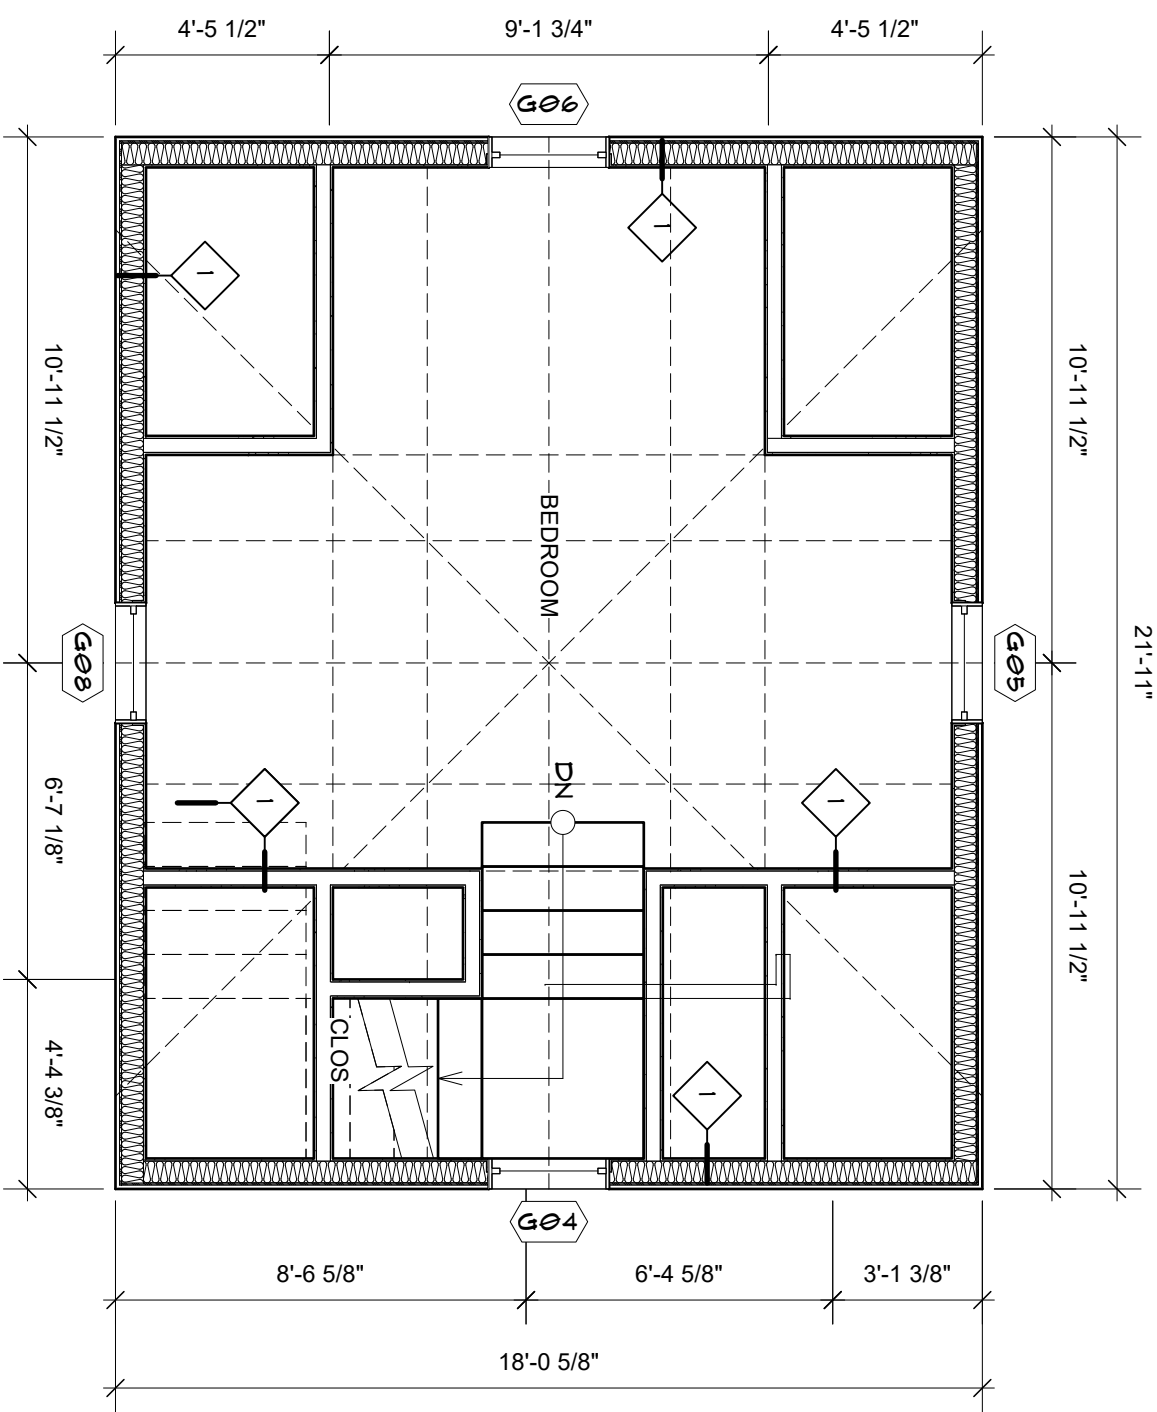


2 Floor Plan: Second Floor
Scale: 1/4" = 1'-0"

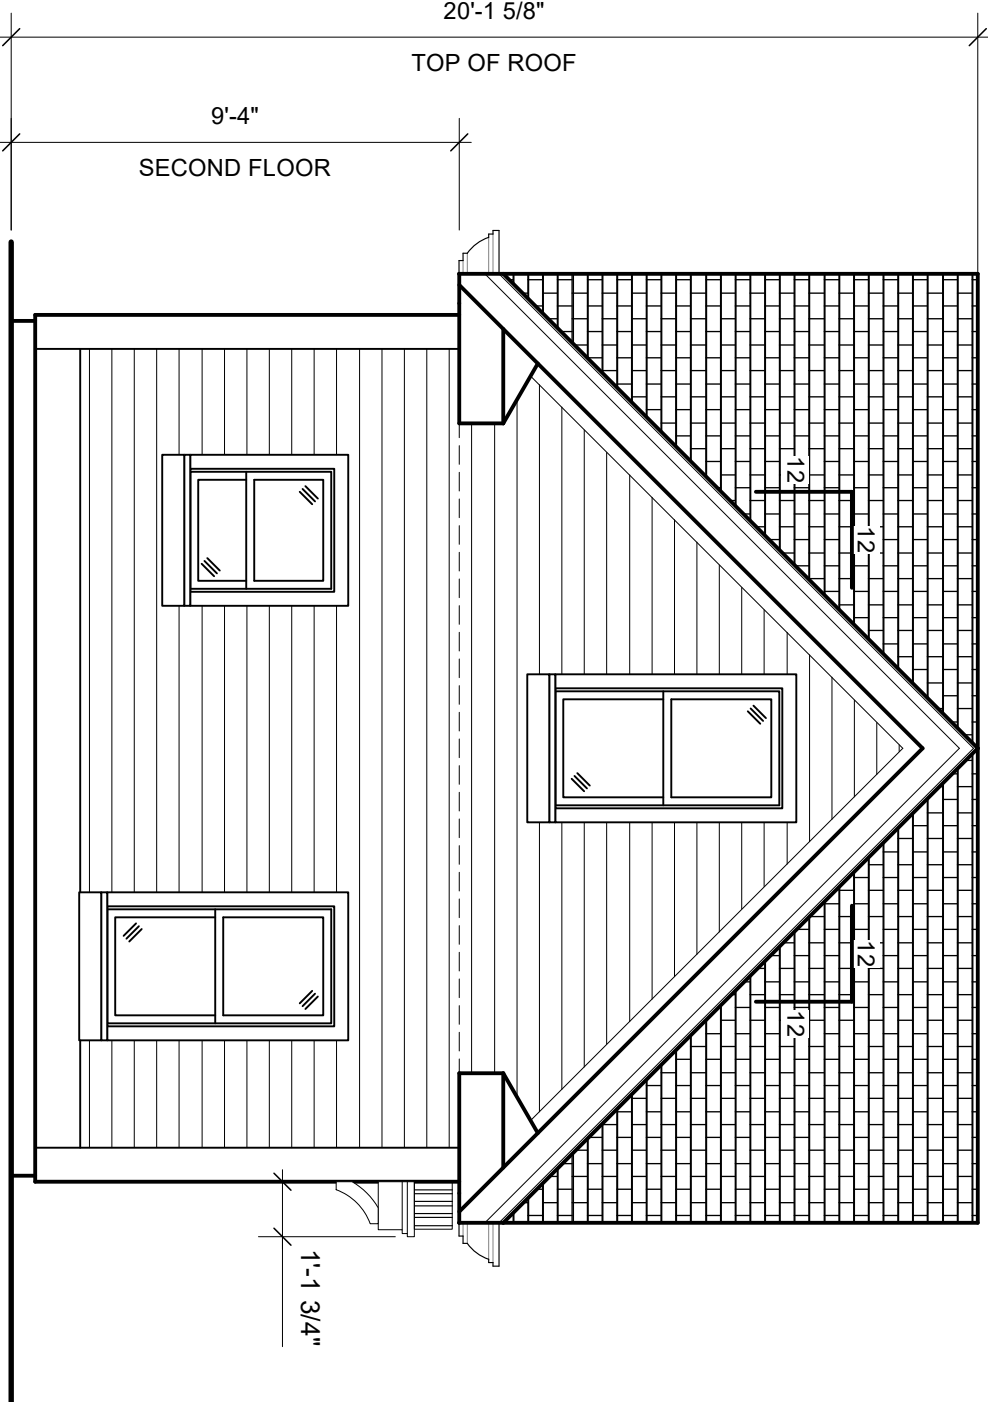


7 Left Side Elevation
Scale: 1/4" = 1'-0"

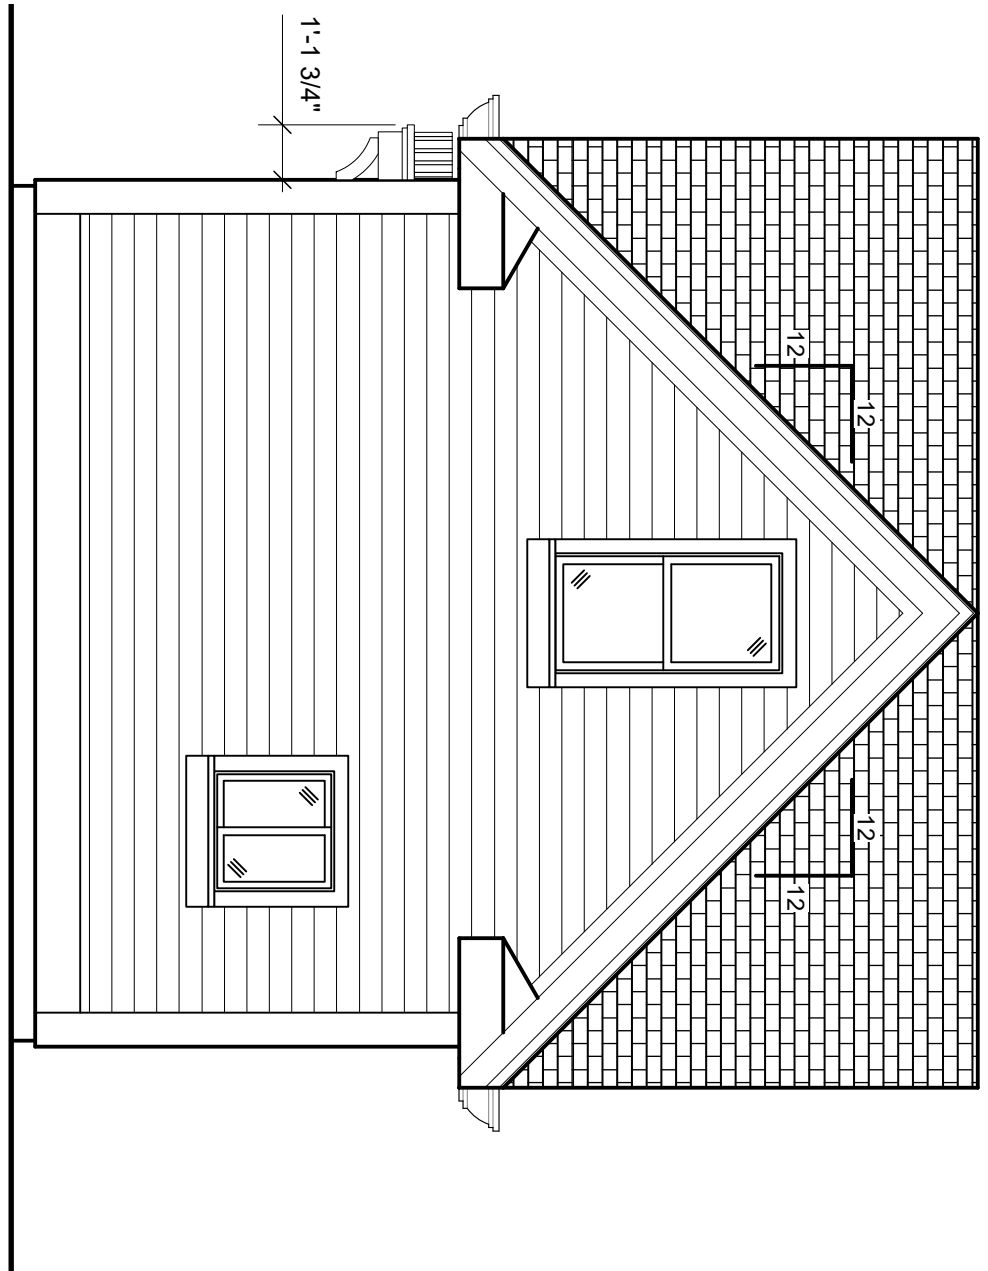

6 Back Elevation
Scale: 1/4" = 1'-0"

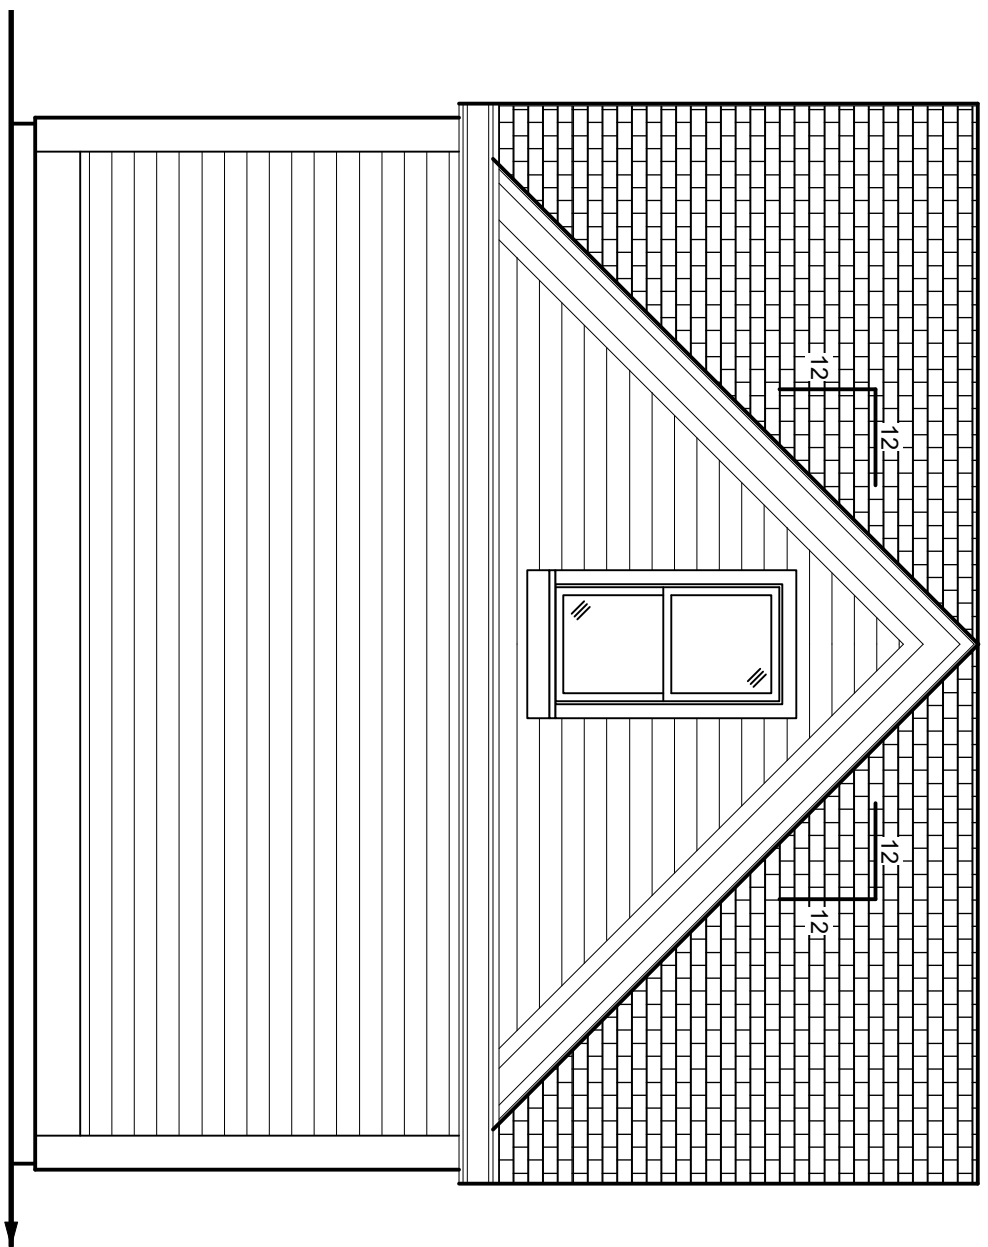

5 Right Side Elevation
Scale: 1/4" = 1'-0"

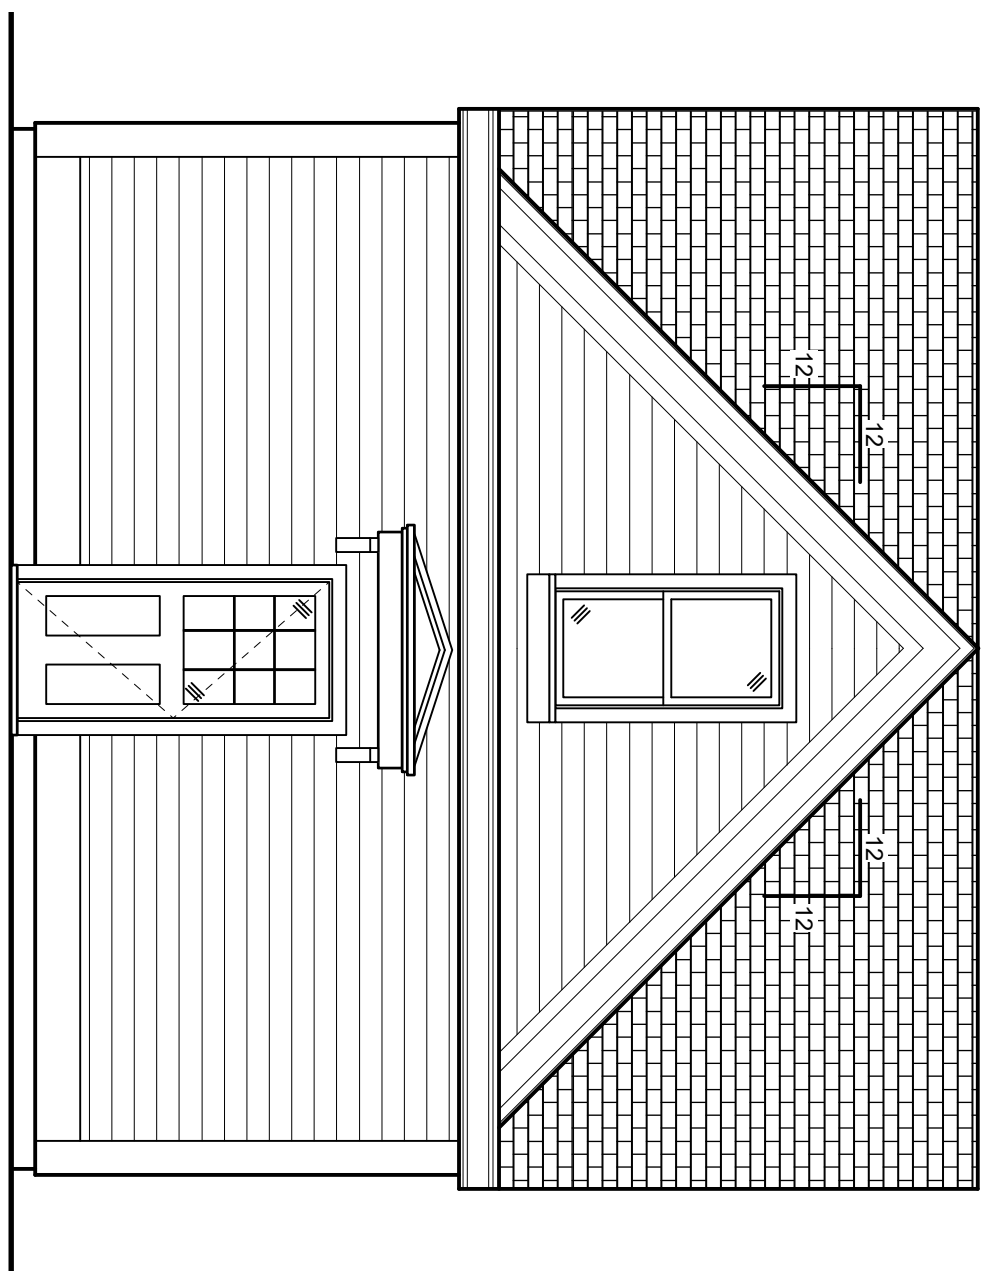


4 Front Elevation
Scale: 1/4" = 1'-0"
FACING MAIN HOUSE

REV	DATE	DESCRIPTION
1	6/5/25	PER BD ZONING REVIEW


B	5/18/2025	FOR PERMIT
A	5/12/2025	FOR PERMIT
NO	DATE	ISSUE NOTE
Project Manager		
Date	Drawn By	Reviewed By
May 2025		
Project ID		

Sheet Title
Garage Conversion Plans


Sheet No.
A1.2

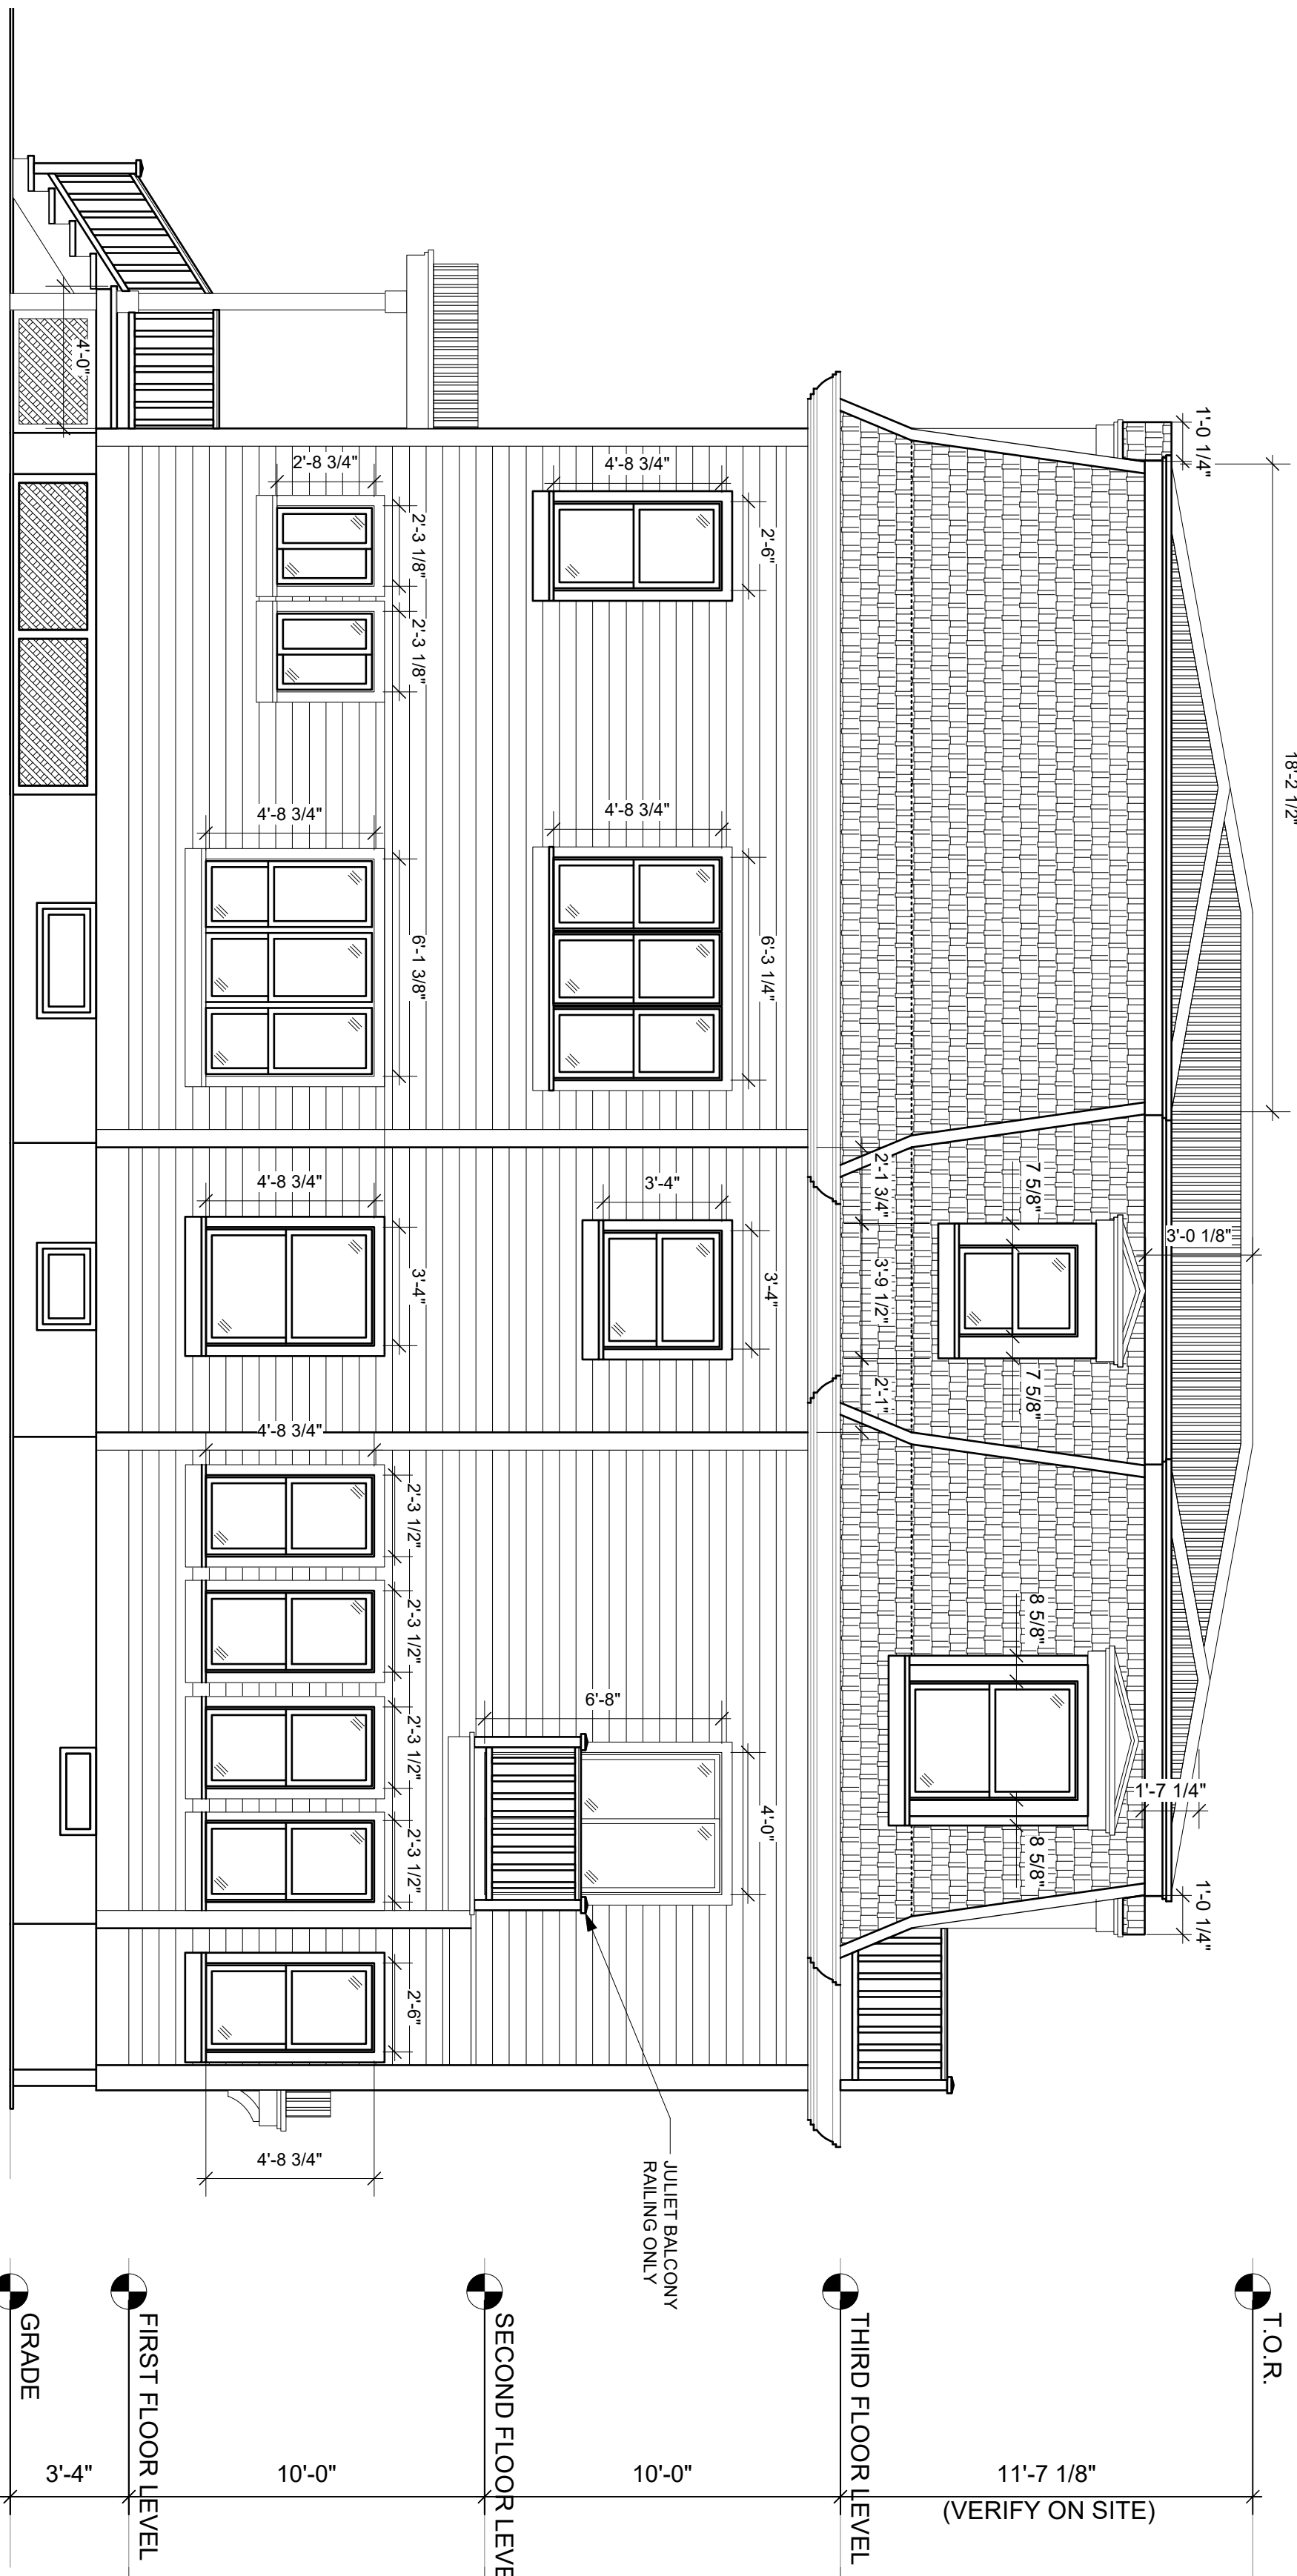


2 RIGHT SIDE ELEVATION
Scale: 1/4" = 1'-0"

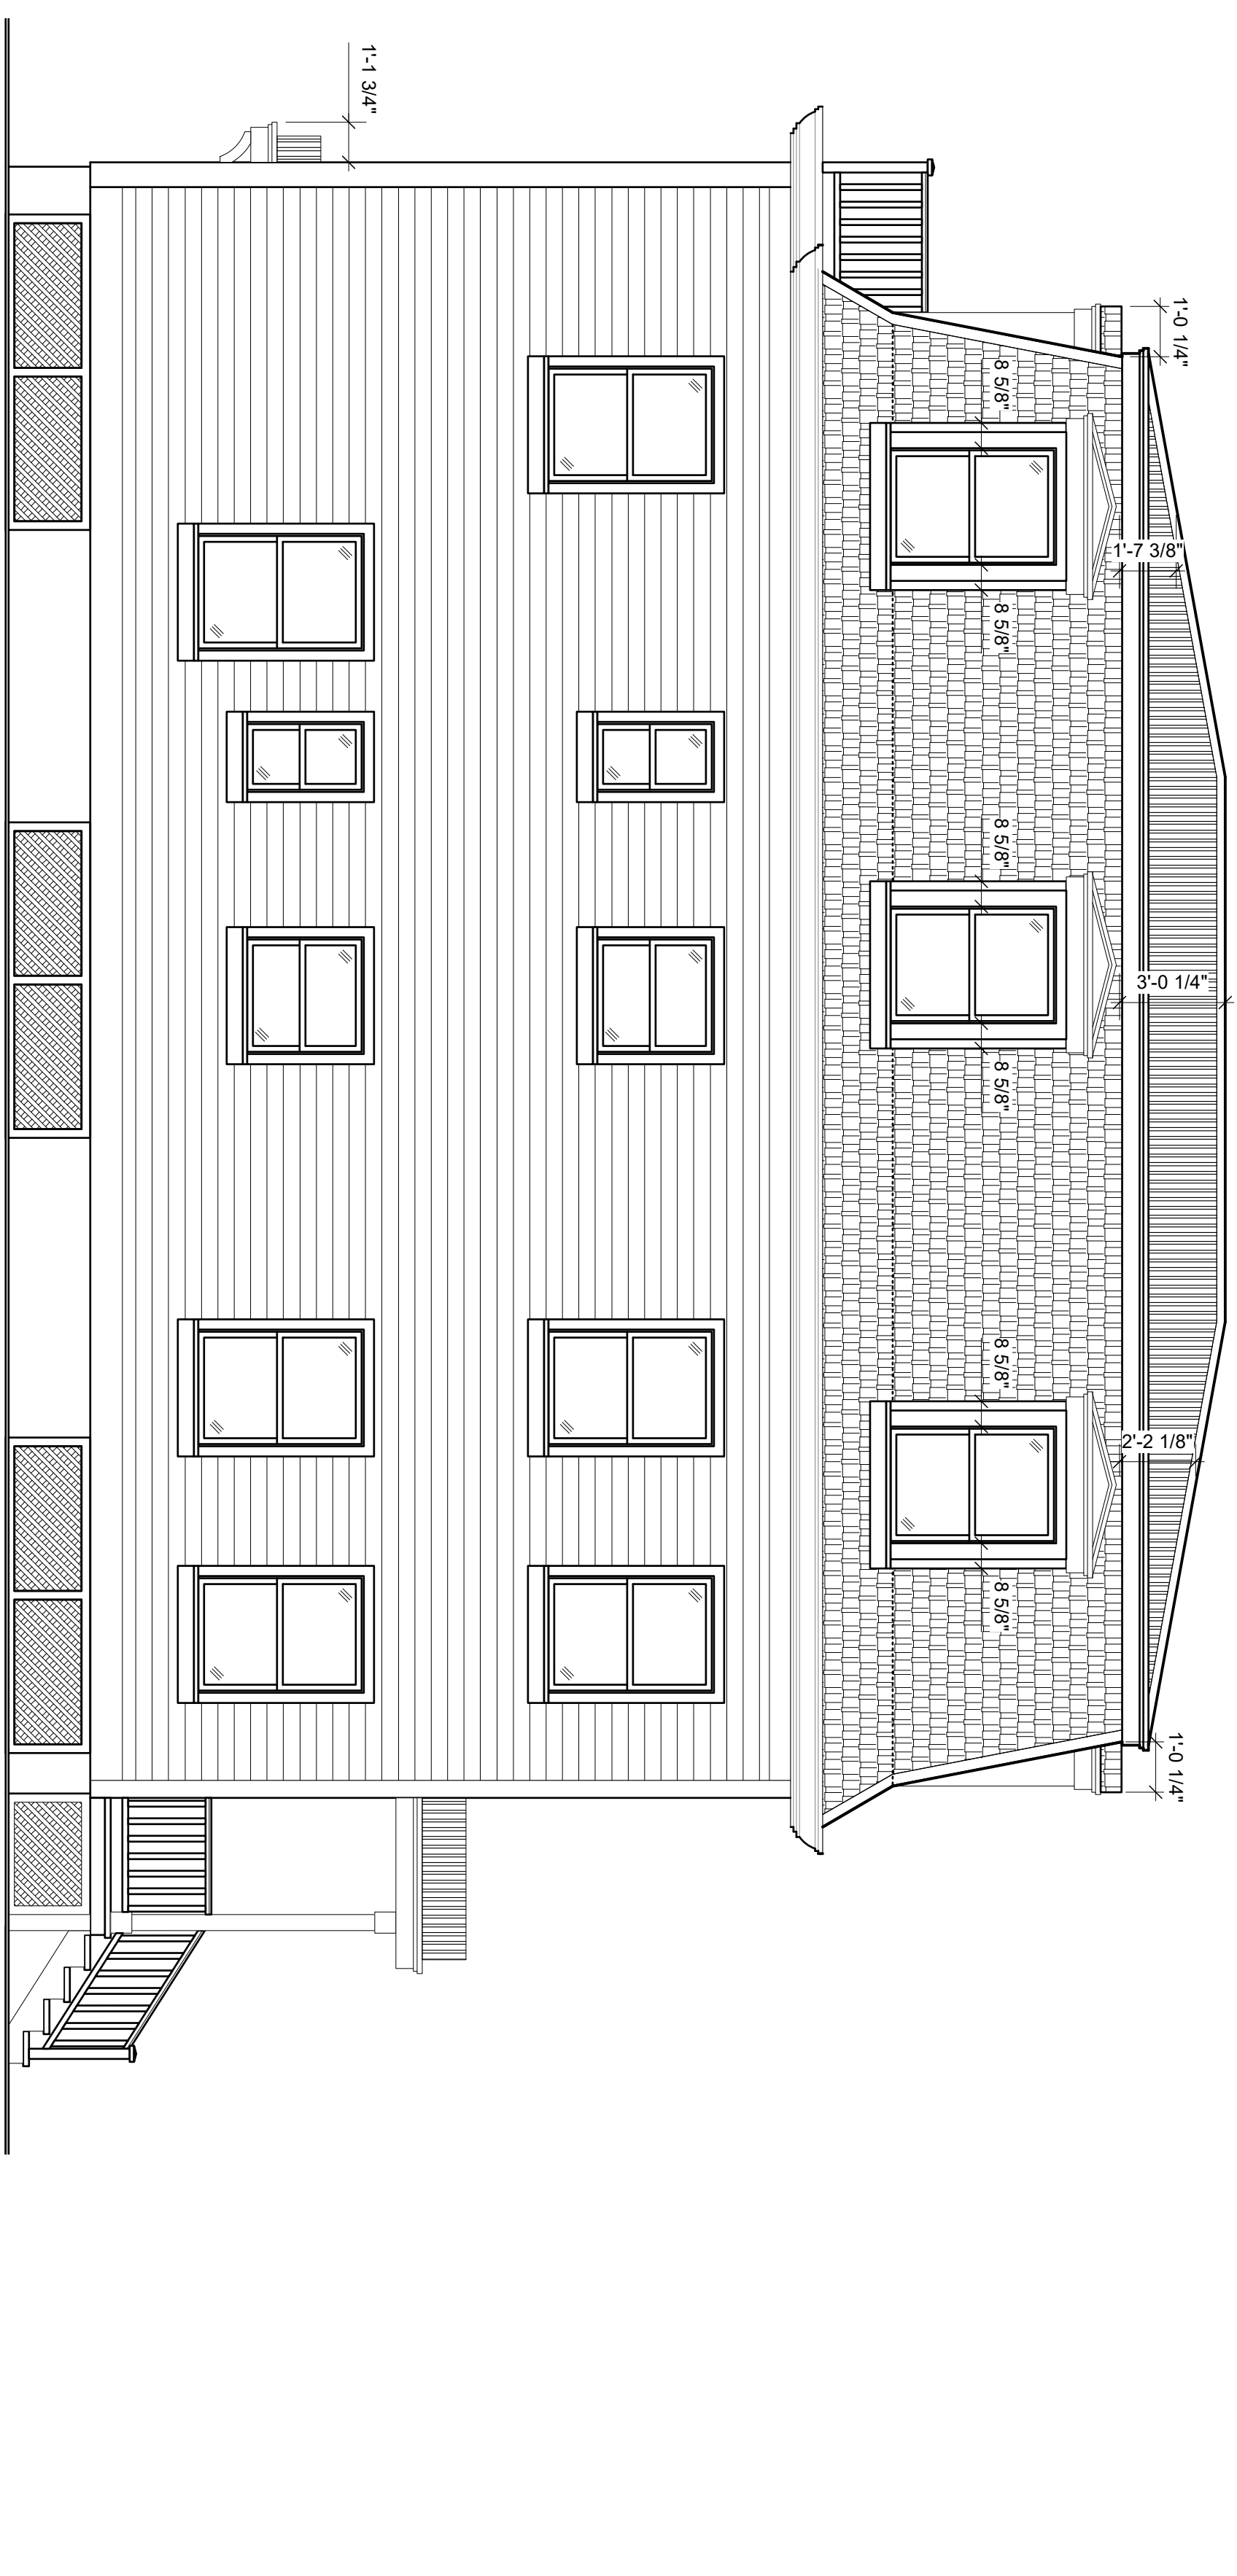

4 LEFT SIDE ELEVATION
Scale: 1/4" = 1'-0"

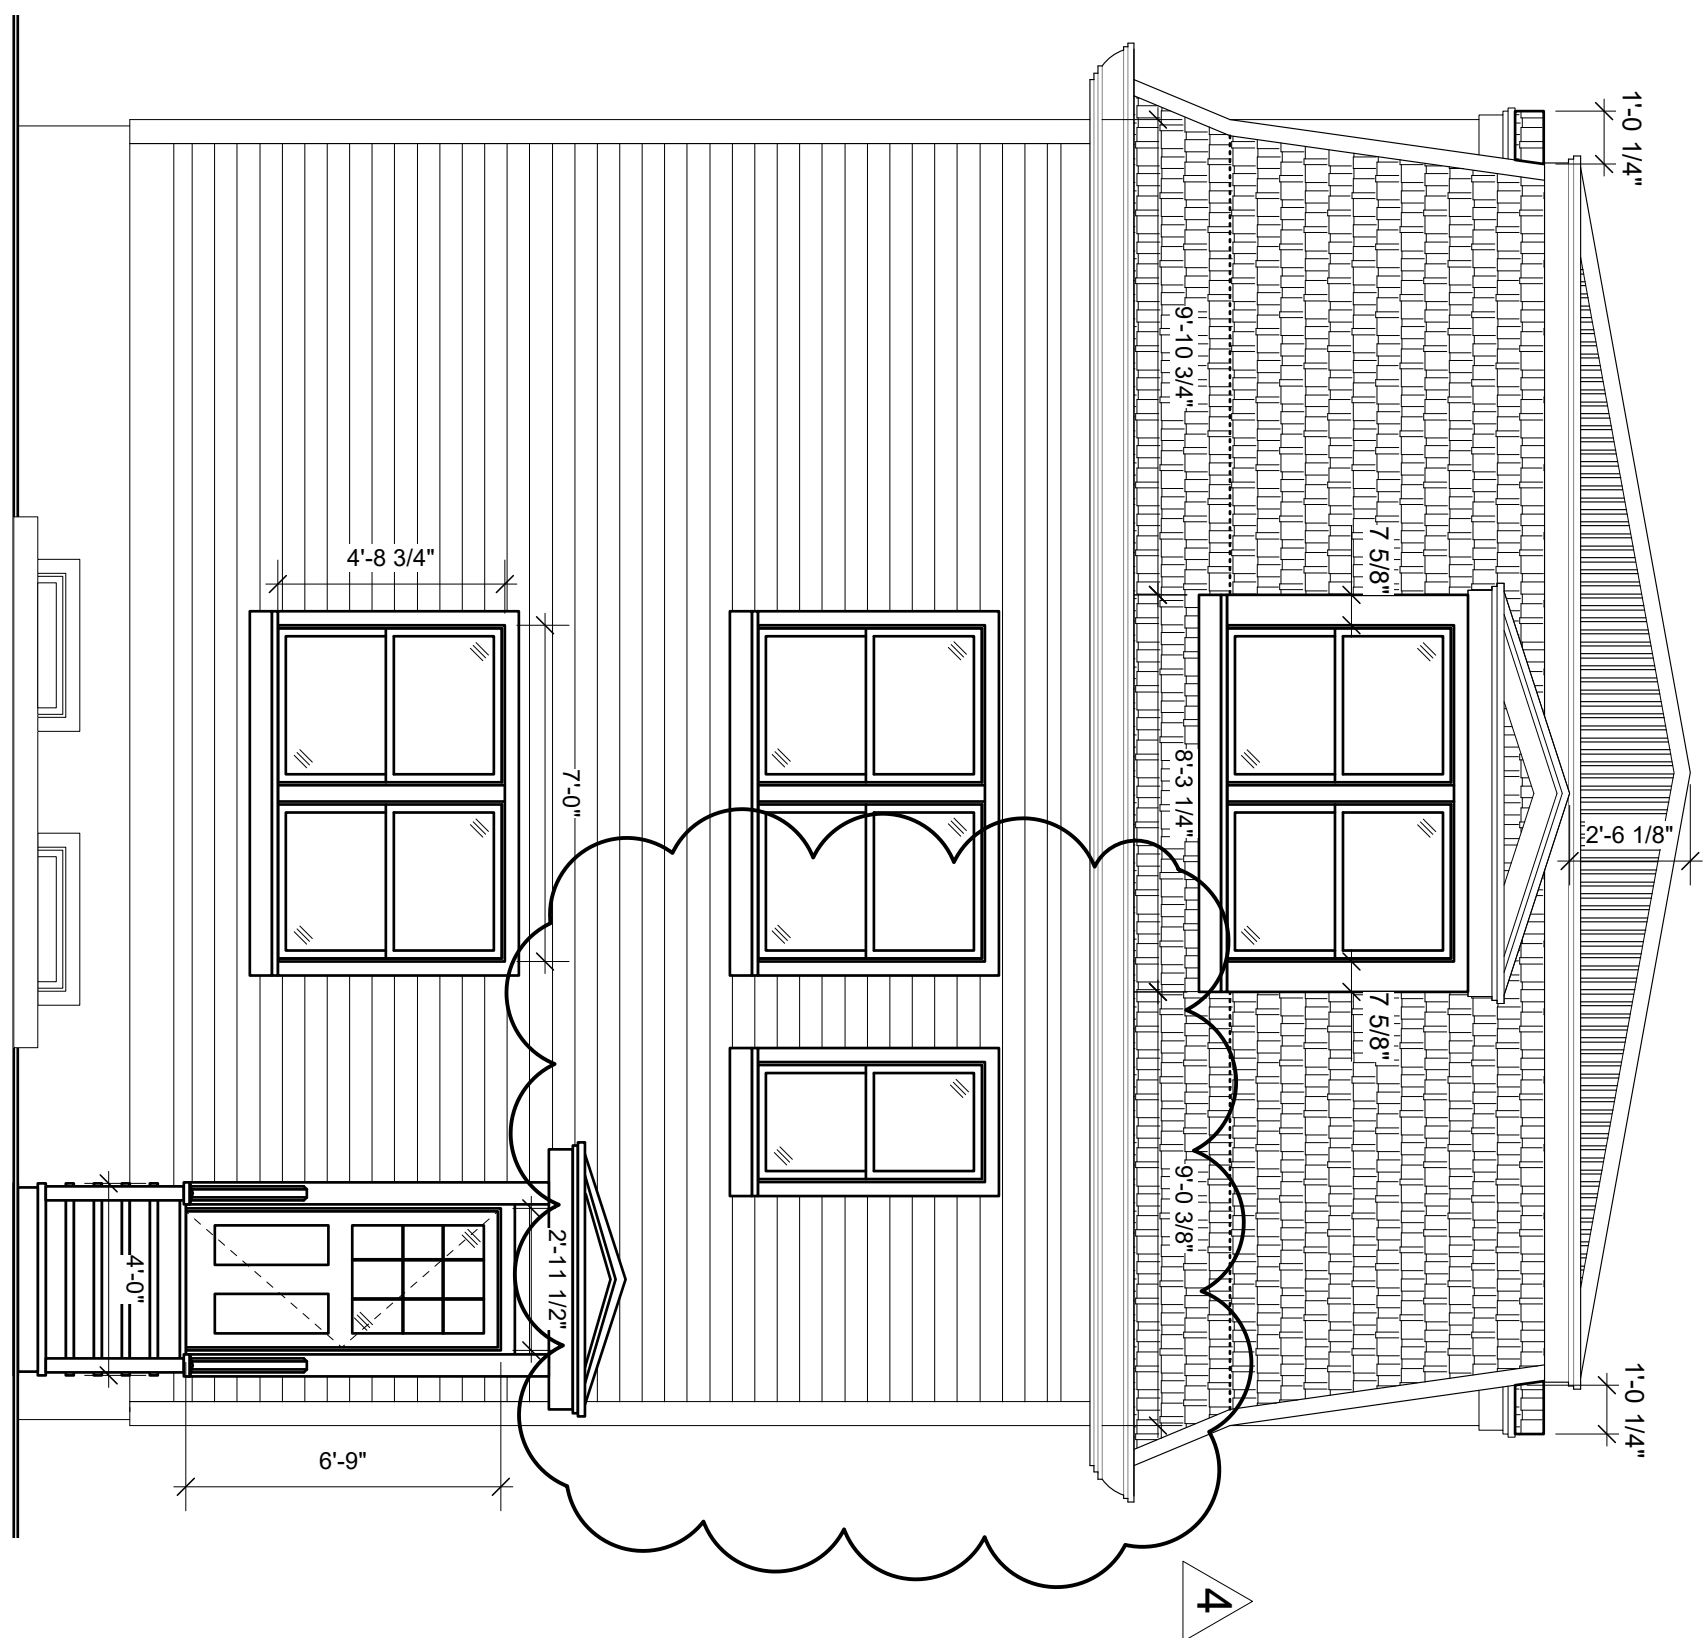


1 FRONT ELEVATION
Scale: 1/4" = 1'-0"

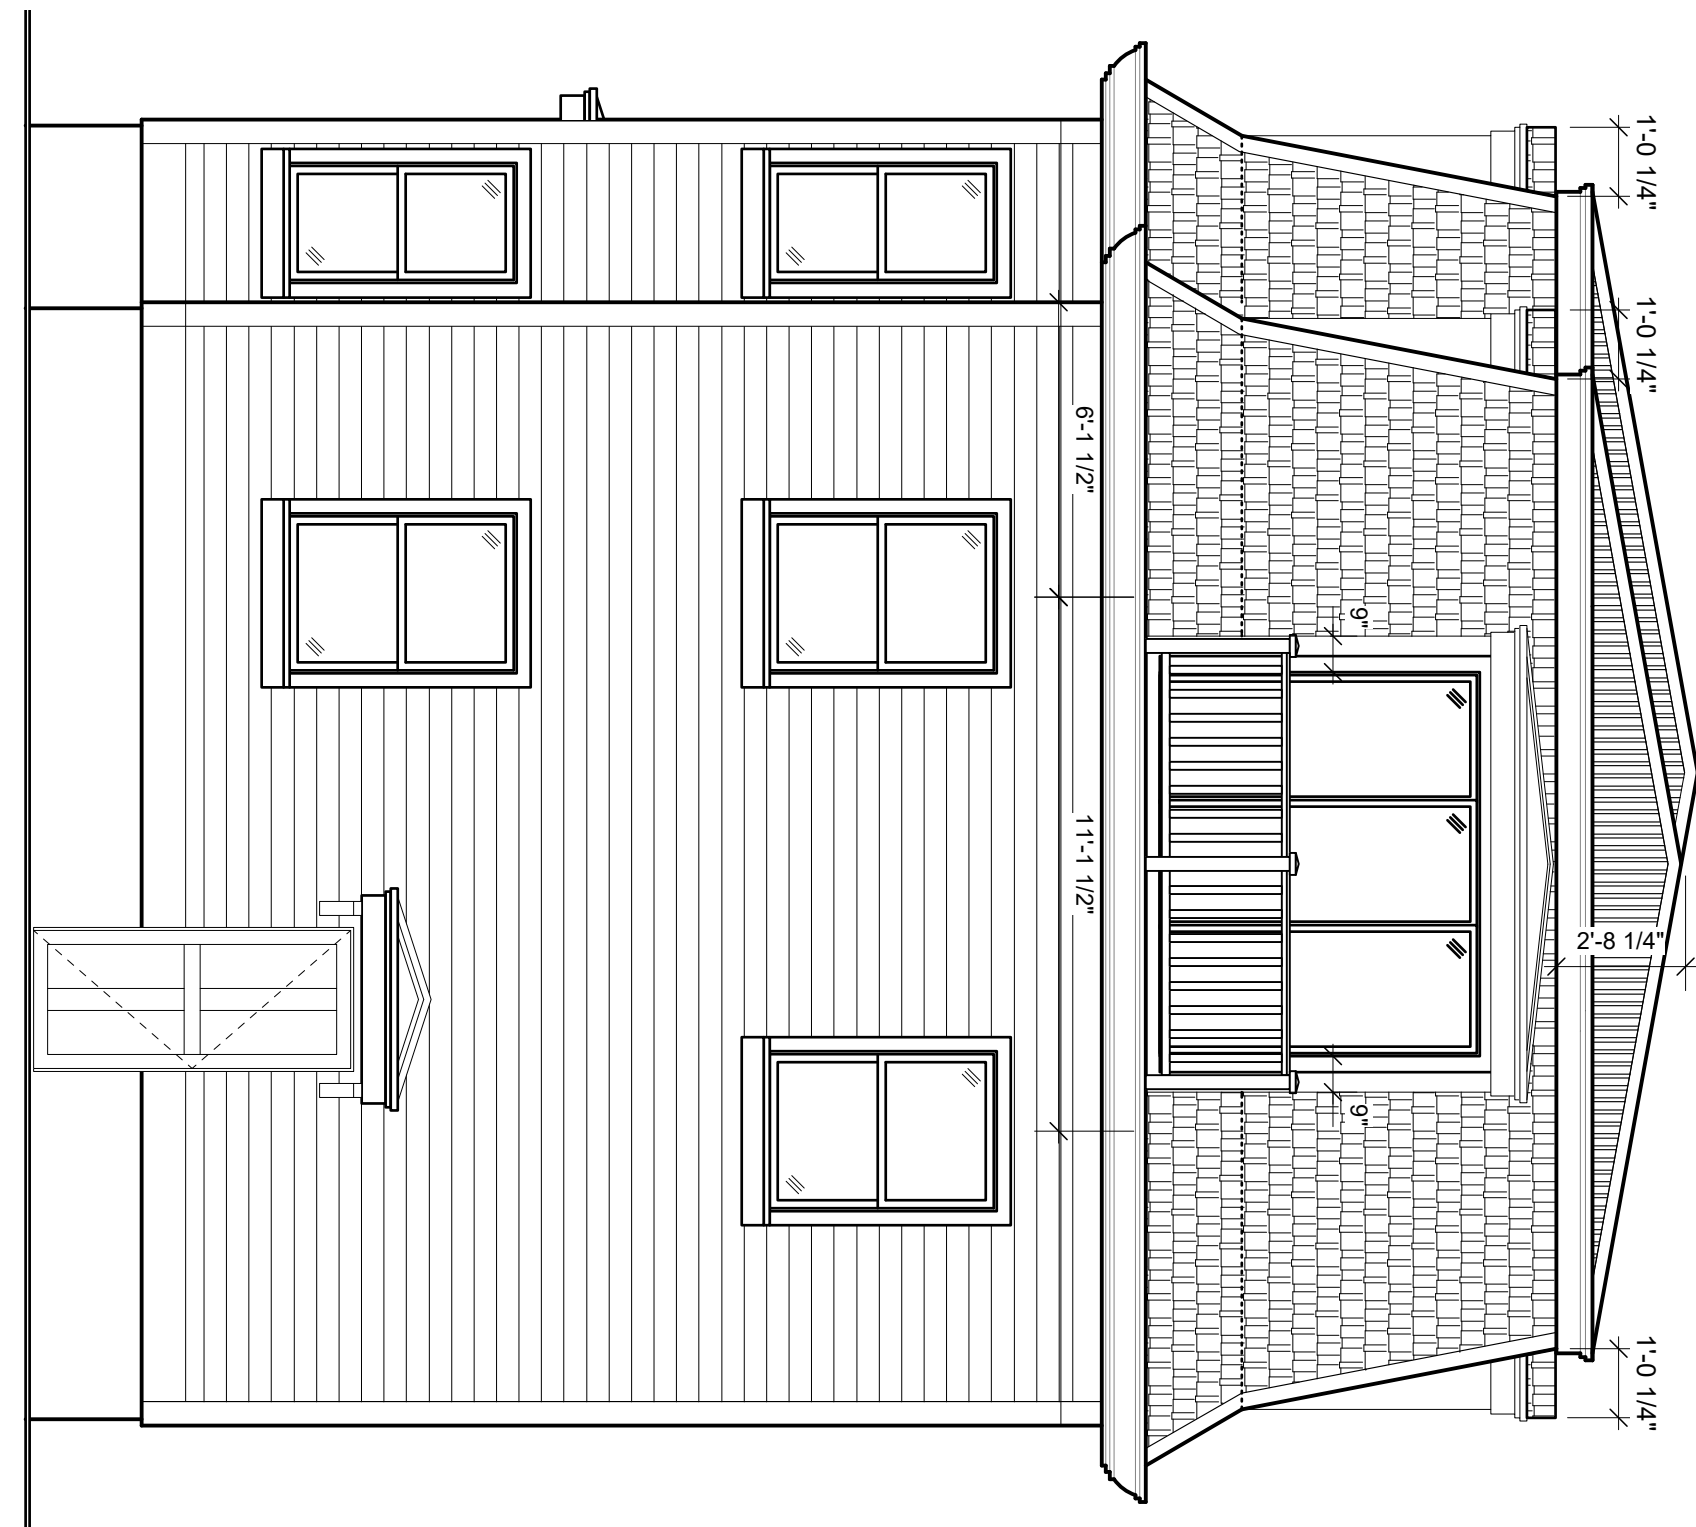

3 BACK ELEVATION
Scale: 1/4" = 1'-0"

REV.	DATE	DESCRIPTION
1	8/19/25	PER ISD ZONING REVIEW
2	7/31/25	PER ISD ZONING REVIEW
3	7/15/25	PER ISD ZONING REVIEW
4	6/5/25	PER ISD ZONING REVIEW

NO.	DATE	ISSUE NOTE
B	5/18/2025	FOR PERMIT
A	5/12/2025	FOR PERMIT
NO.	DATE	ISSUE NOTE
Project Manager	Drawn By	Reviewed By
May 2025		
Project ID		

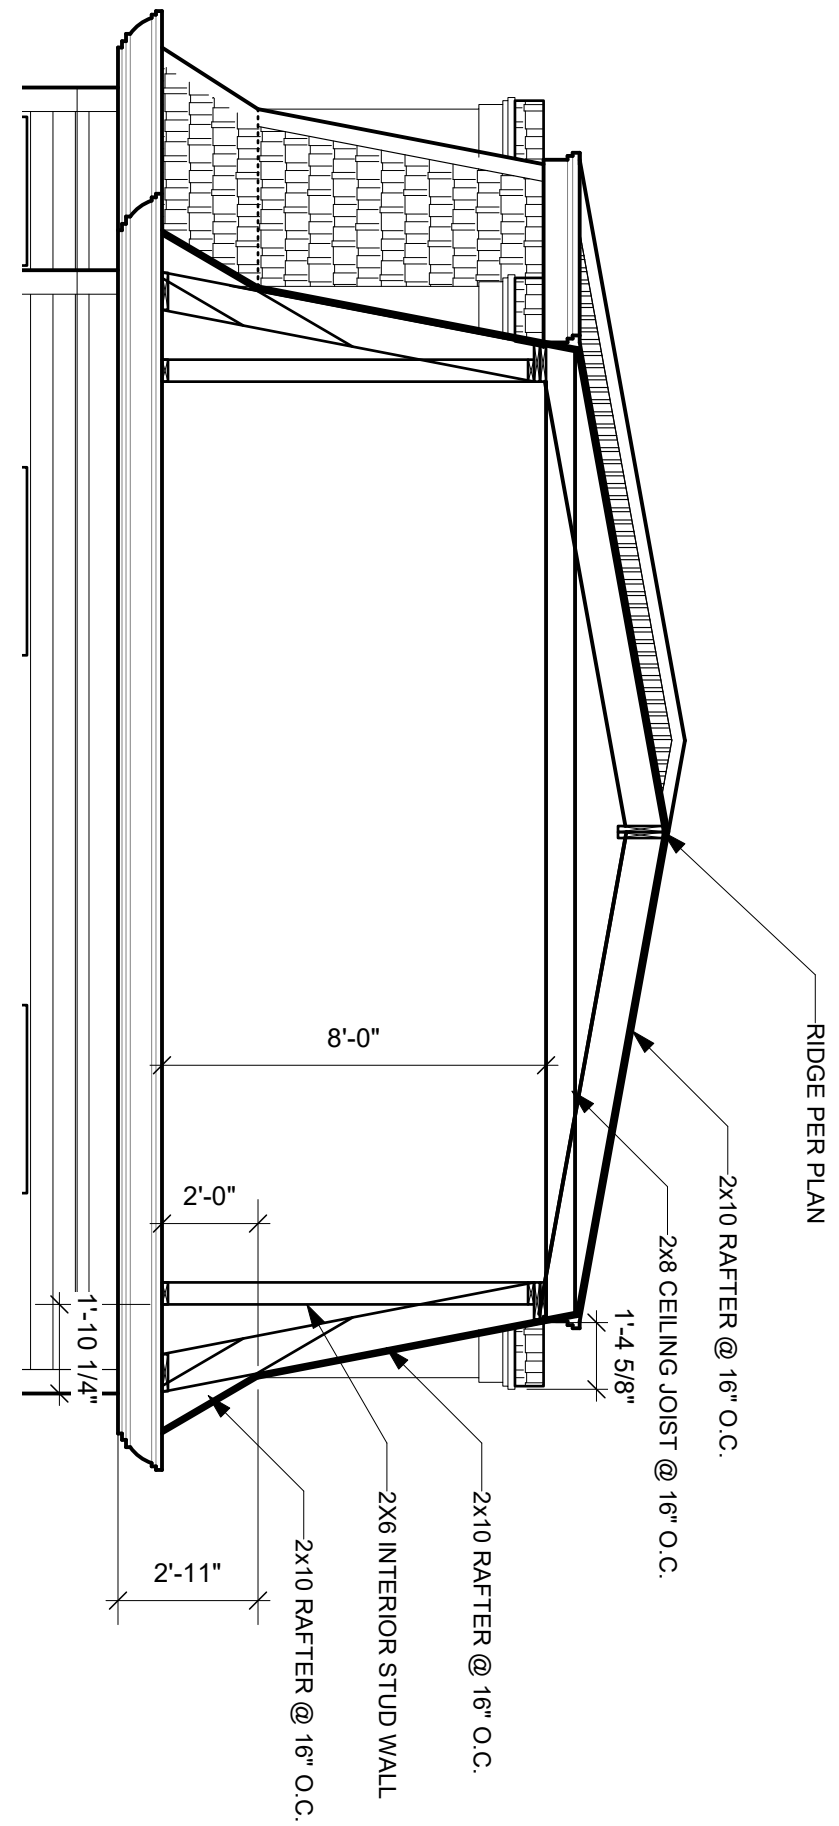


3 PARTIAL MANSARD ROOF FRAMING
Scale: 1/4" = 1'-0"


ROOF CONSTRUCTION:
ASPHALT SHIGLES OVER
5/8" ZIP SHEATHING OR EQUAL OVER
ROOF FRAMING PER STRUCTURALS
W/ R-49 INSULATION
AND 5/8" GYPBOARD INT. CEILING FINISH

WALL CONSTRUCTION:
SIDING T&D OVER
7/16" ZIP SHEATHING OR EQUAL OVER
2X6 STUD WALL @ 16" O.C.
W/ R-23 INSULATION
AND 5/8" GYPBOARD INT. WALL FINISH
(M.R. BRD @ WET WALLS)

UL RATED 1 HR. 50 STC/60 IIC
FLOOR/CEILING ASSEMBLY
R-30 INSULATION

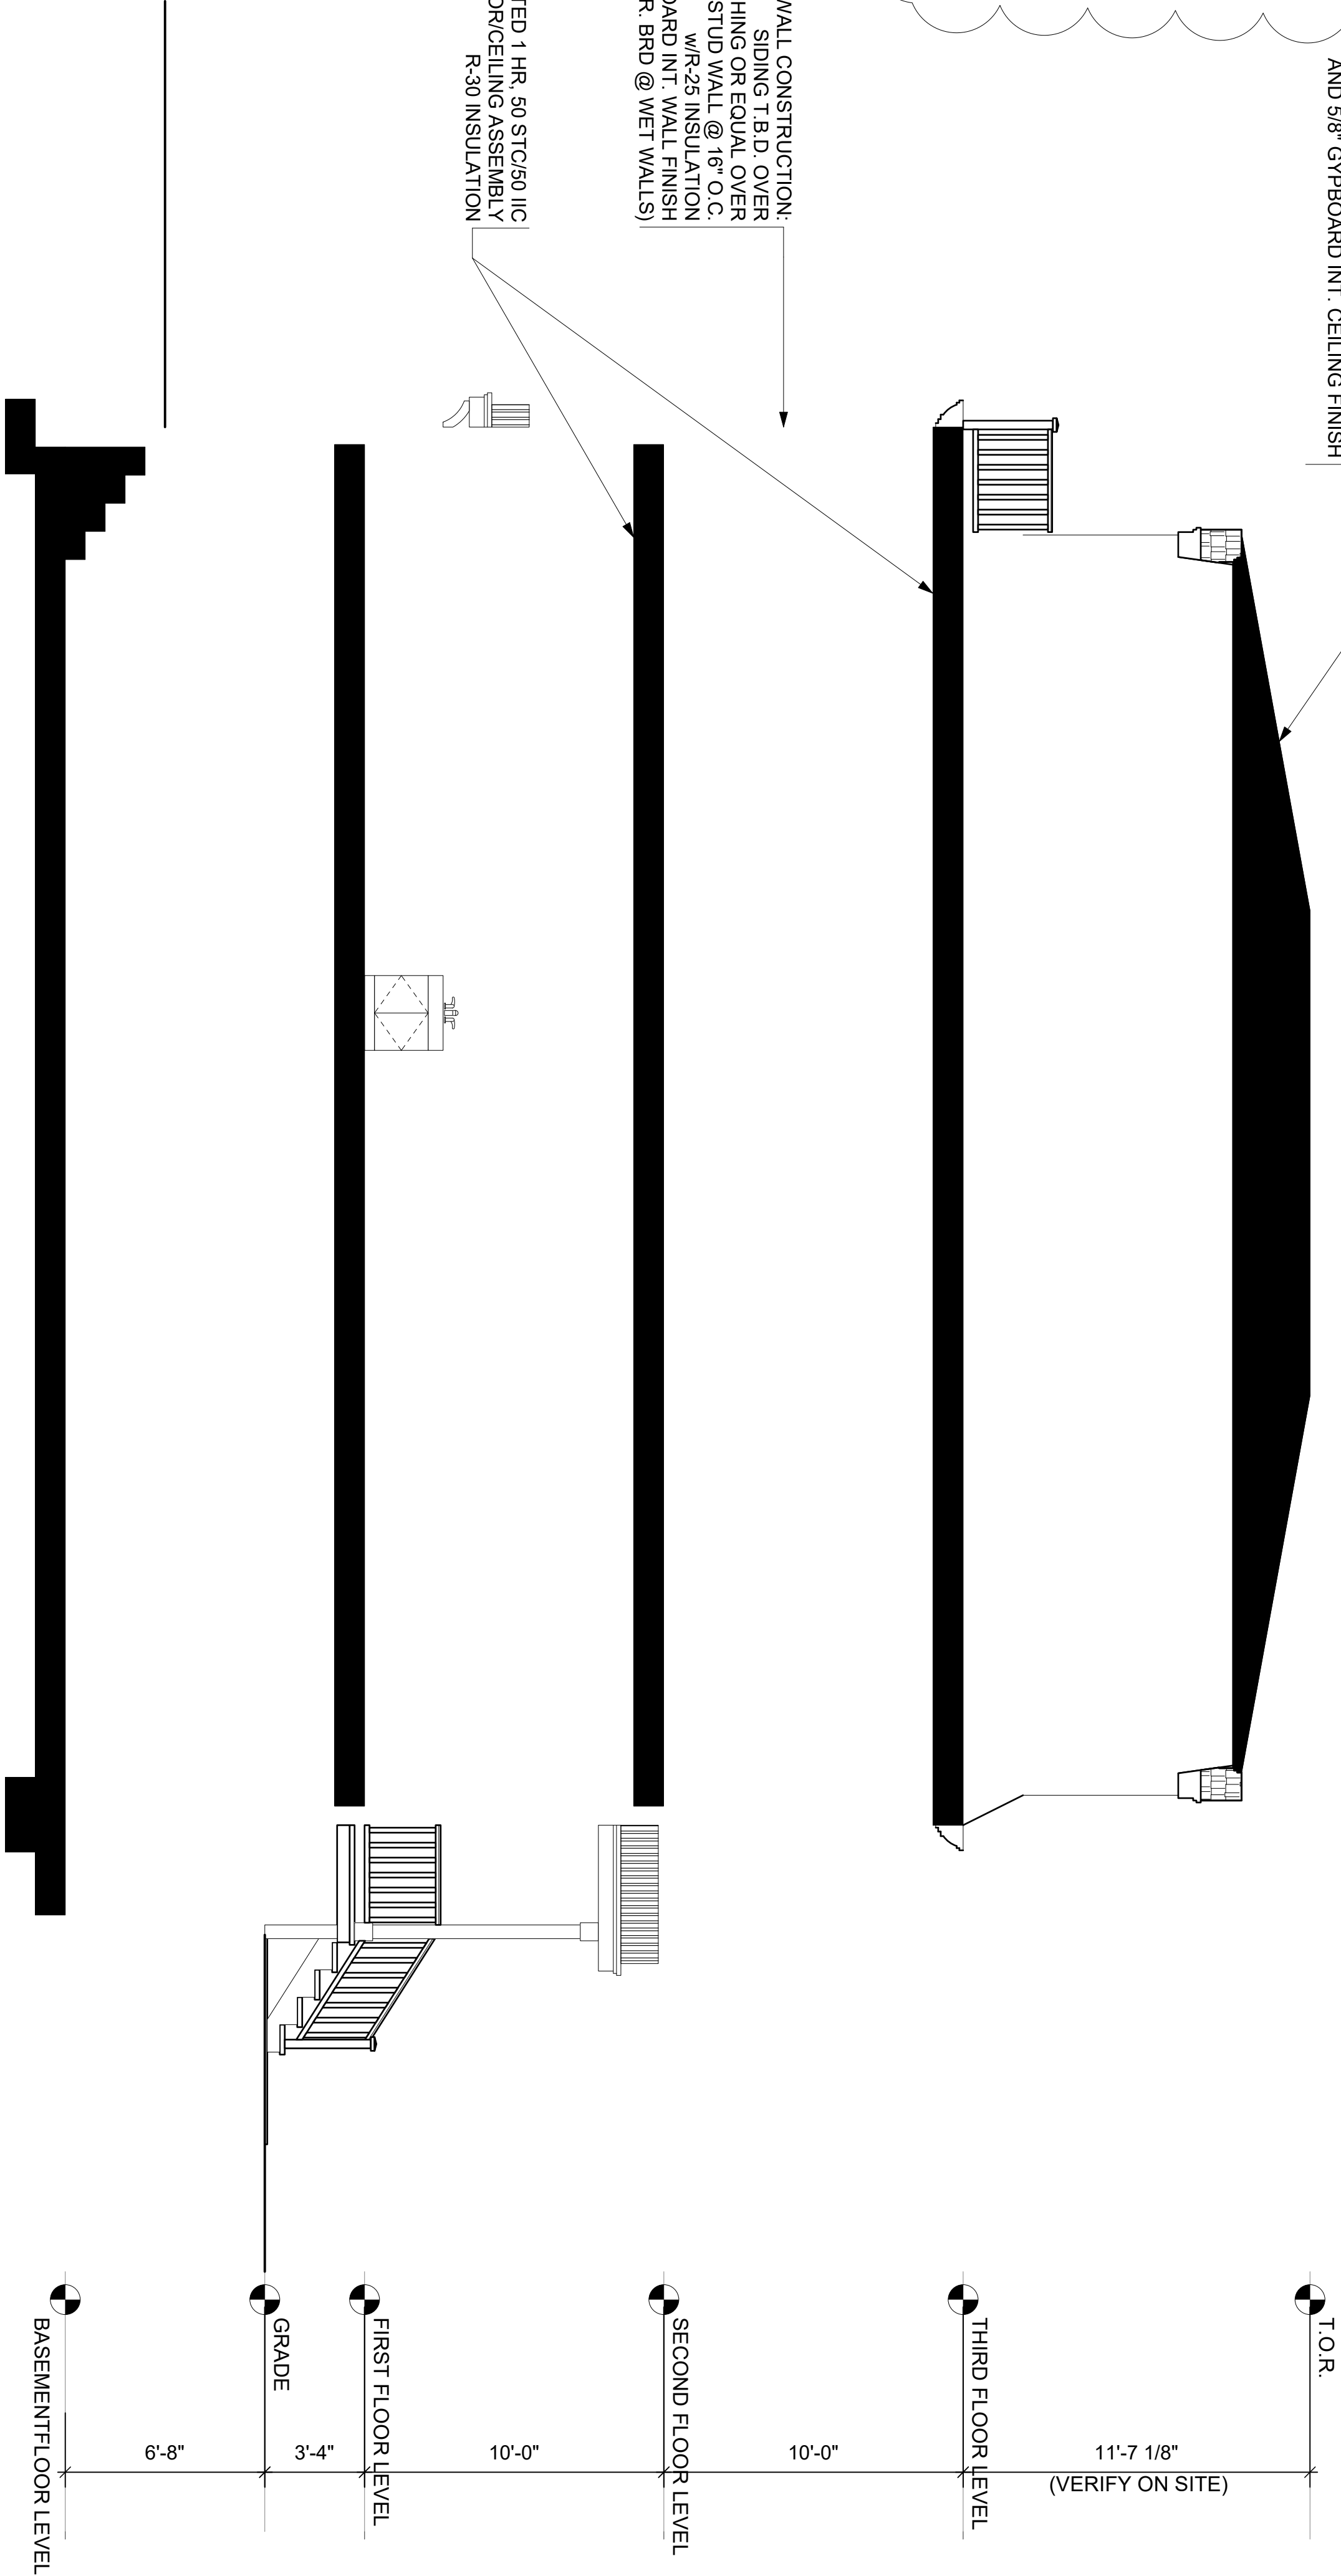

1 BUILDING SECTION
Scale: 1/4" = 1'-0"

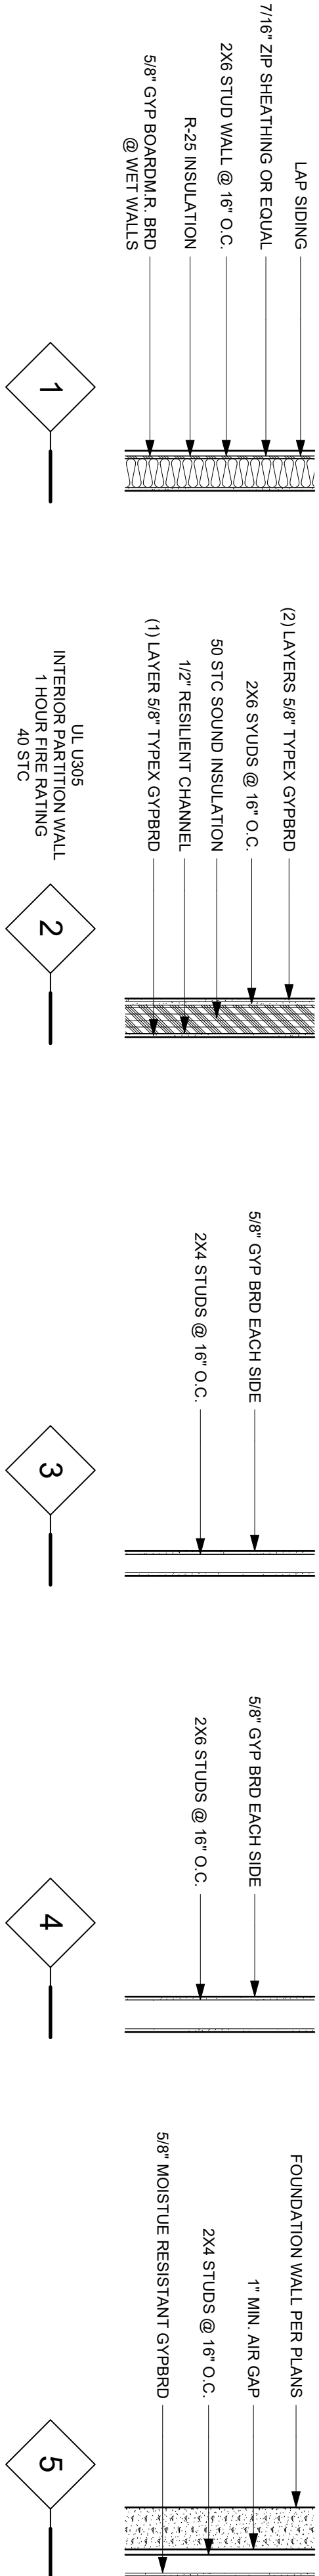

2 WALL TYPES
Scale: N.T.S.



2-1/2 STORY SINGLE FAMILY
RESIDENCE REMODEL

62 ELMWOOD ST SOMMERVILLE, MA

Project Title

Designer

Jarvis Drafting & Design
11 Middlesex Ave. Unit 6
Wilmington, MA 01887

Consultant

REV	DATE	DESCRIPTION
1	7/15/25	PER ISO ZONING REVIEW

NO.	DATE	ISSUE NOTE
B	5/18/2025	FOR PERMIT
A	5/12/2025	FOR PERMIT


Project Manager	Drawn By
May 2025	Reviewed By
Project ID	

Building Sections

Sheet No.


A2.1

Designer		Jarvis Drafting & Design 11 Middlesex Ave, Unit 6 Wilmington, MA 01887	
Drawn by		Client/Owner	
REV	DATE	DESCRIPTION	
		NO	
		DATE	
		ISSUE NOTE	
Project Manager		Drawn By	Reviewed By
Date		May 2025	
Project ID			
Sheet Title			

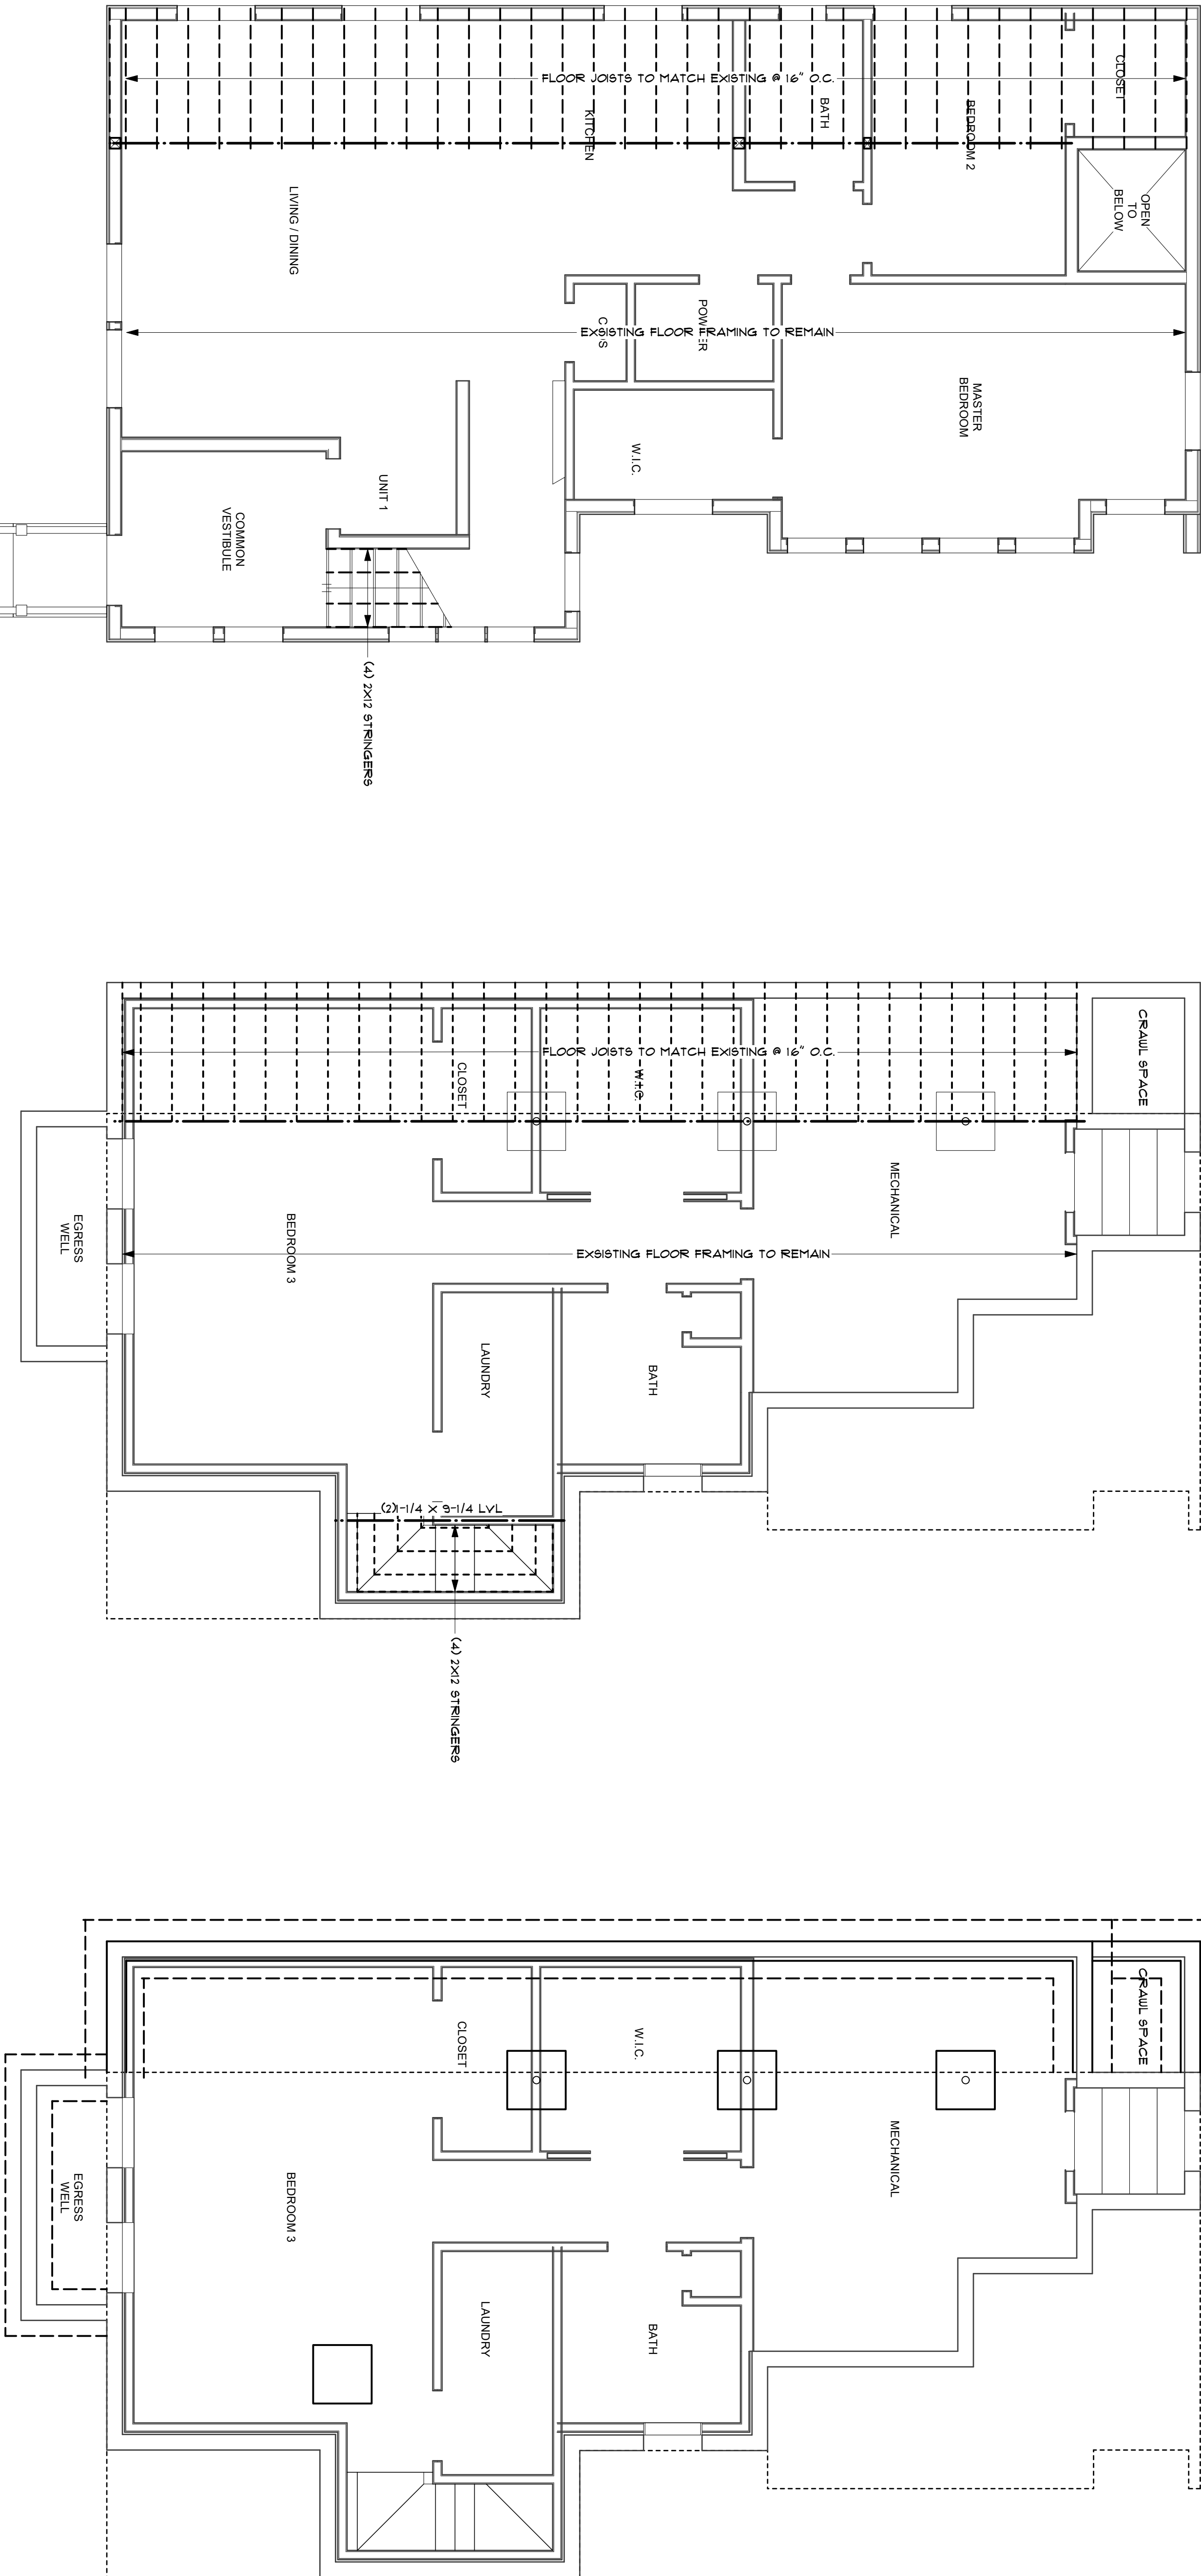


REV	DATE	DESCRIPTION

NO.	DATE	ISSUE NOTE
B	5/18/2025	FOR PERMIT
A	5/12/2025	FOR PERMIT
Project Manager	Drawn By	Reviewed By
May 2025		
Project ID		
Sheet Title		

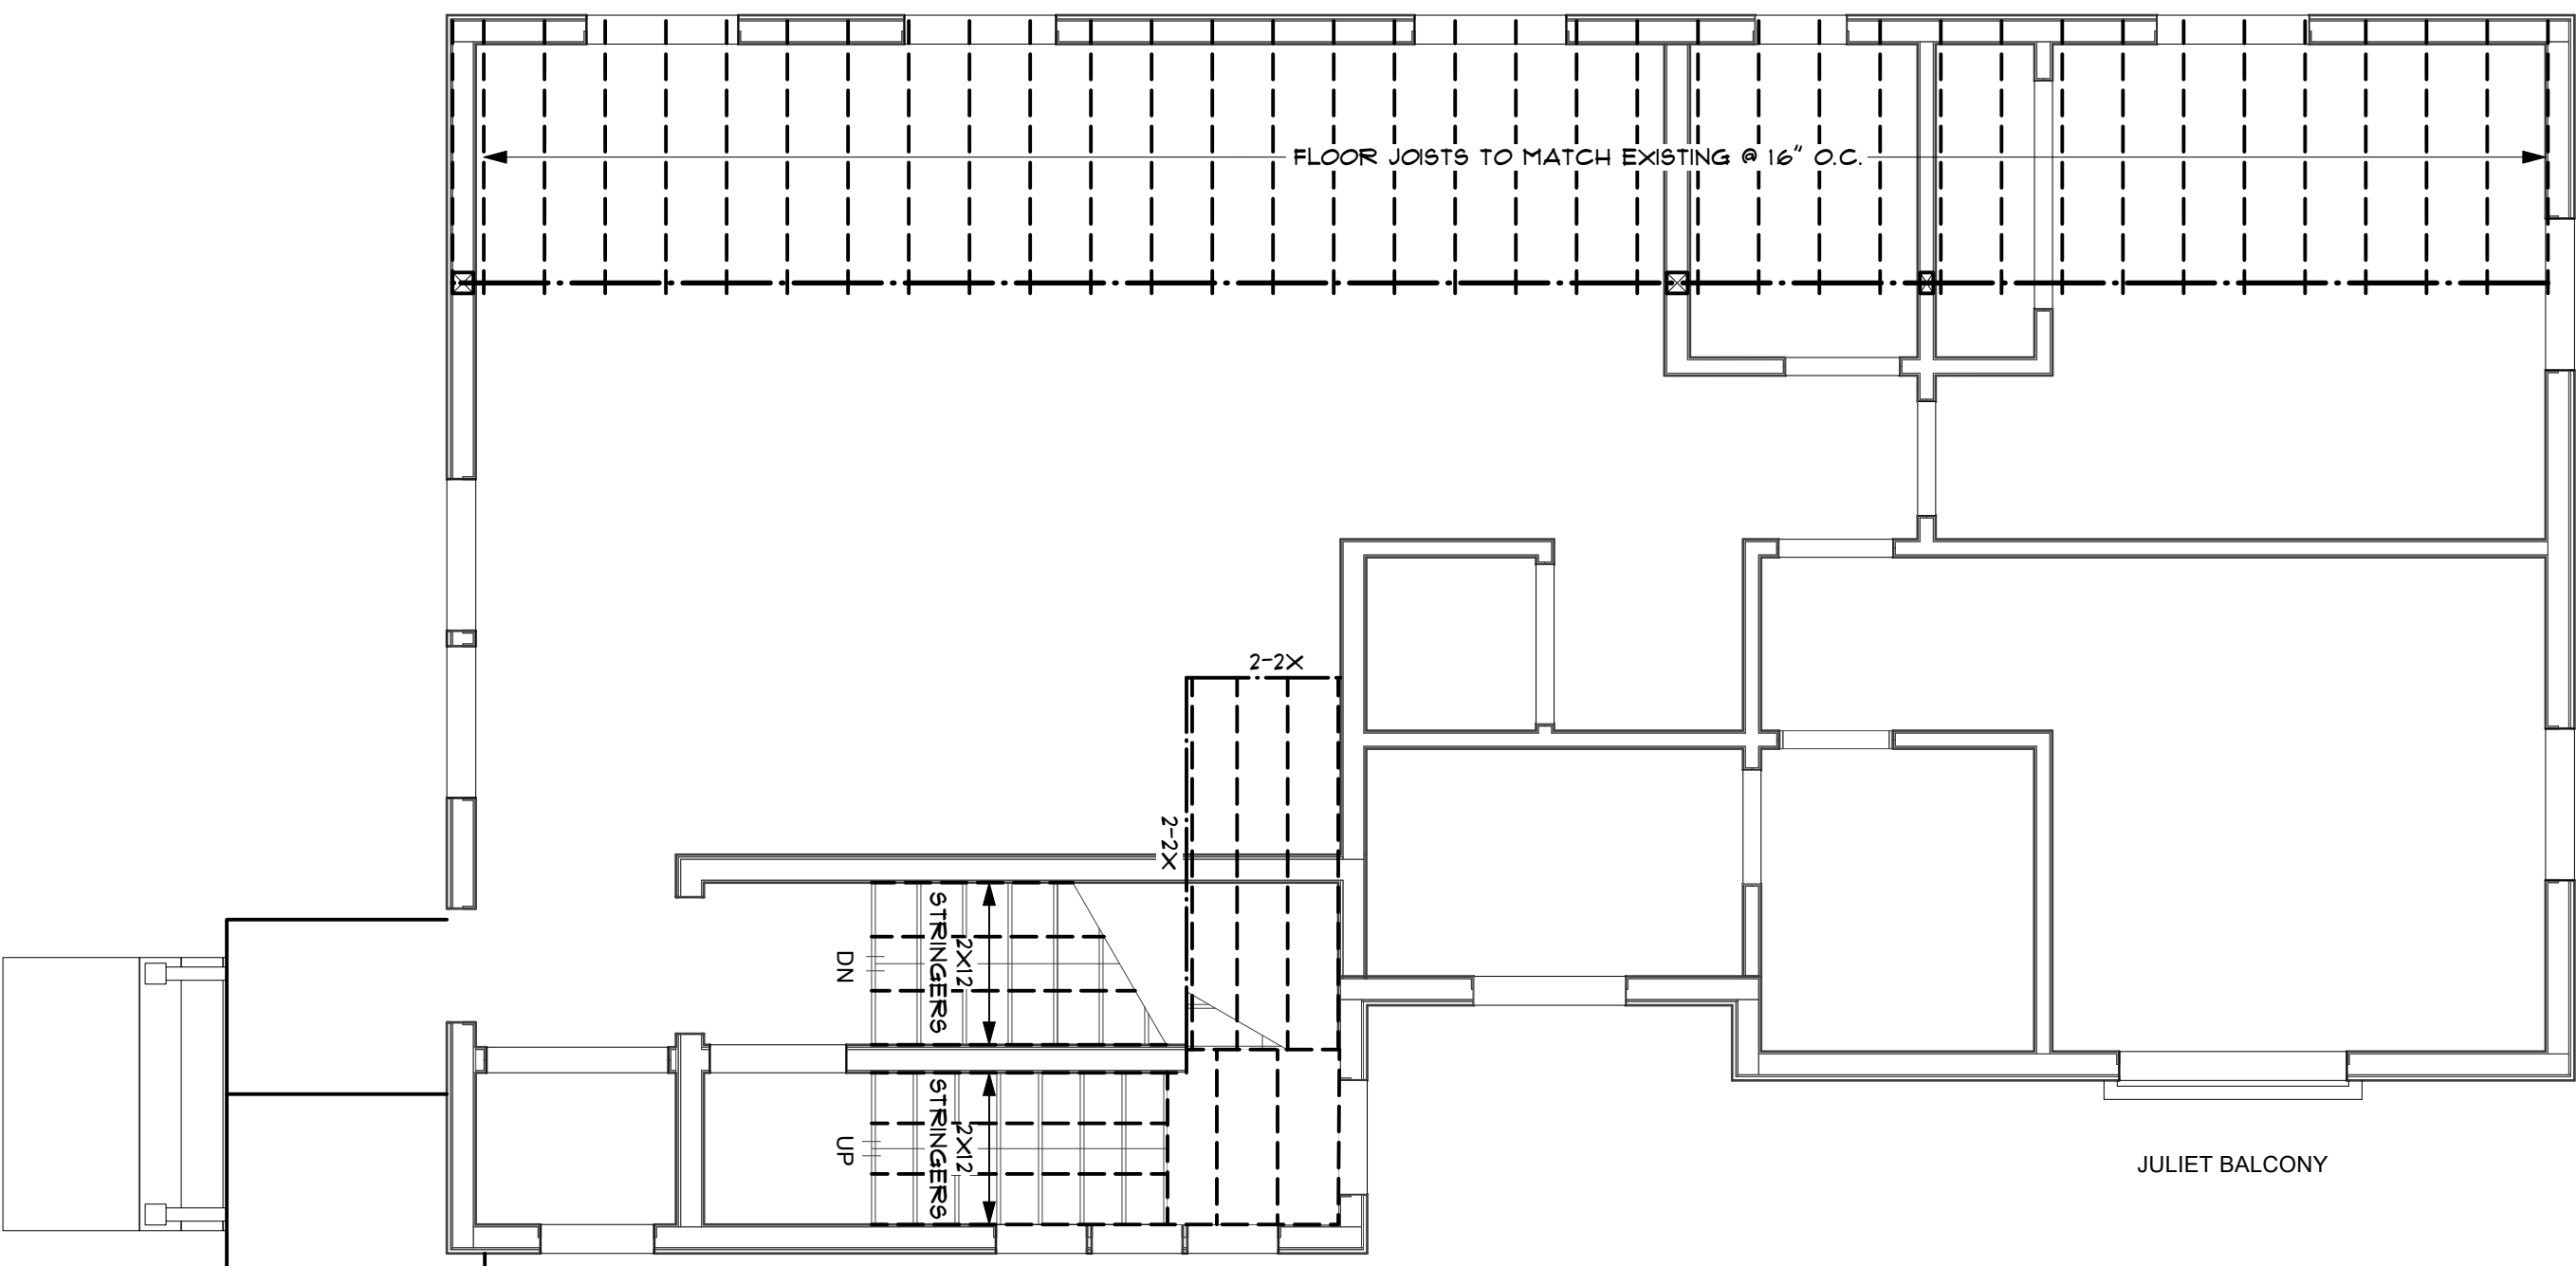

3 FLOOR FRAMING PLAN: SECOND FLOOR


Scale: 1/4" = 1'-0"

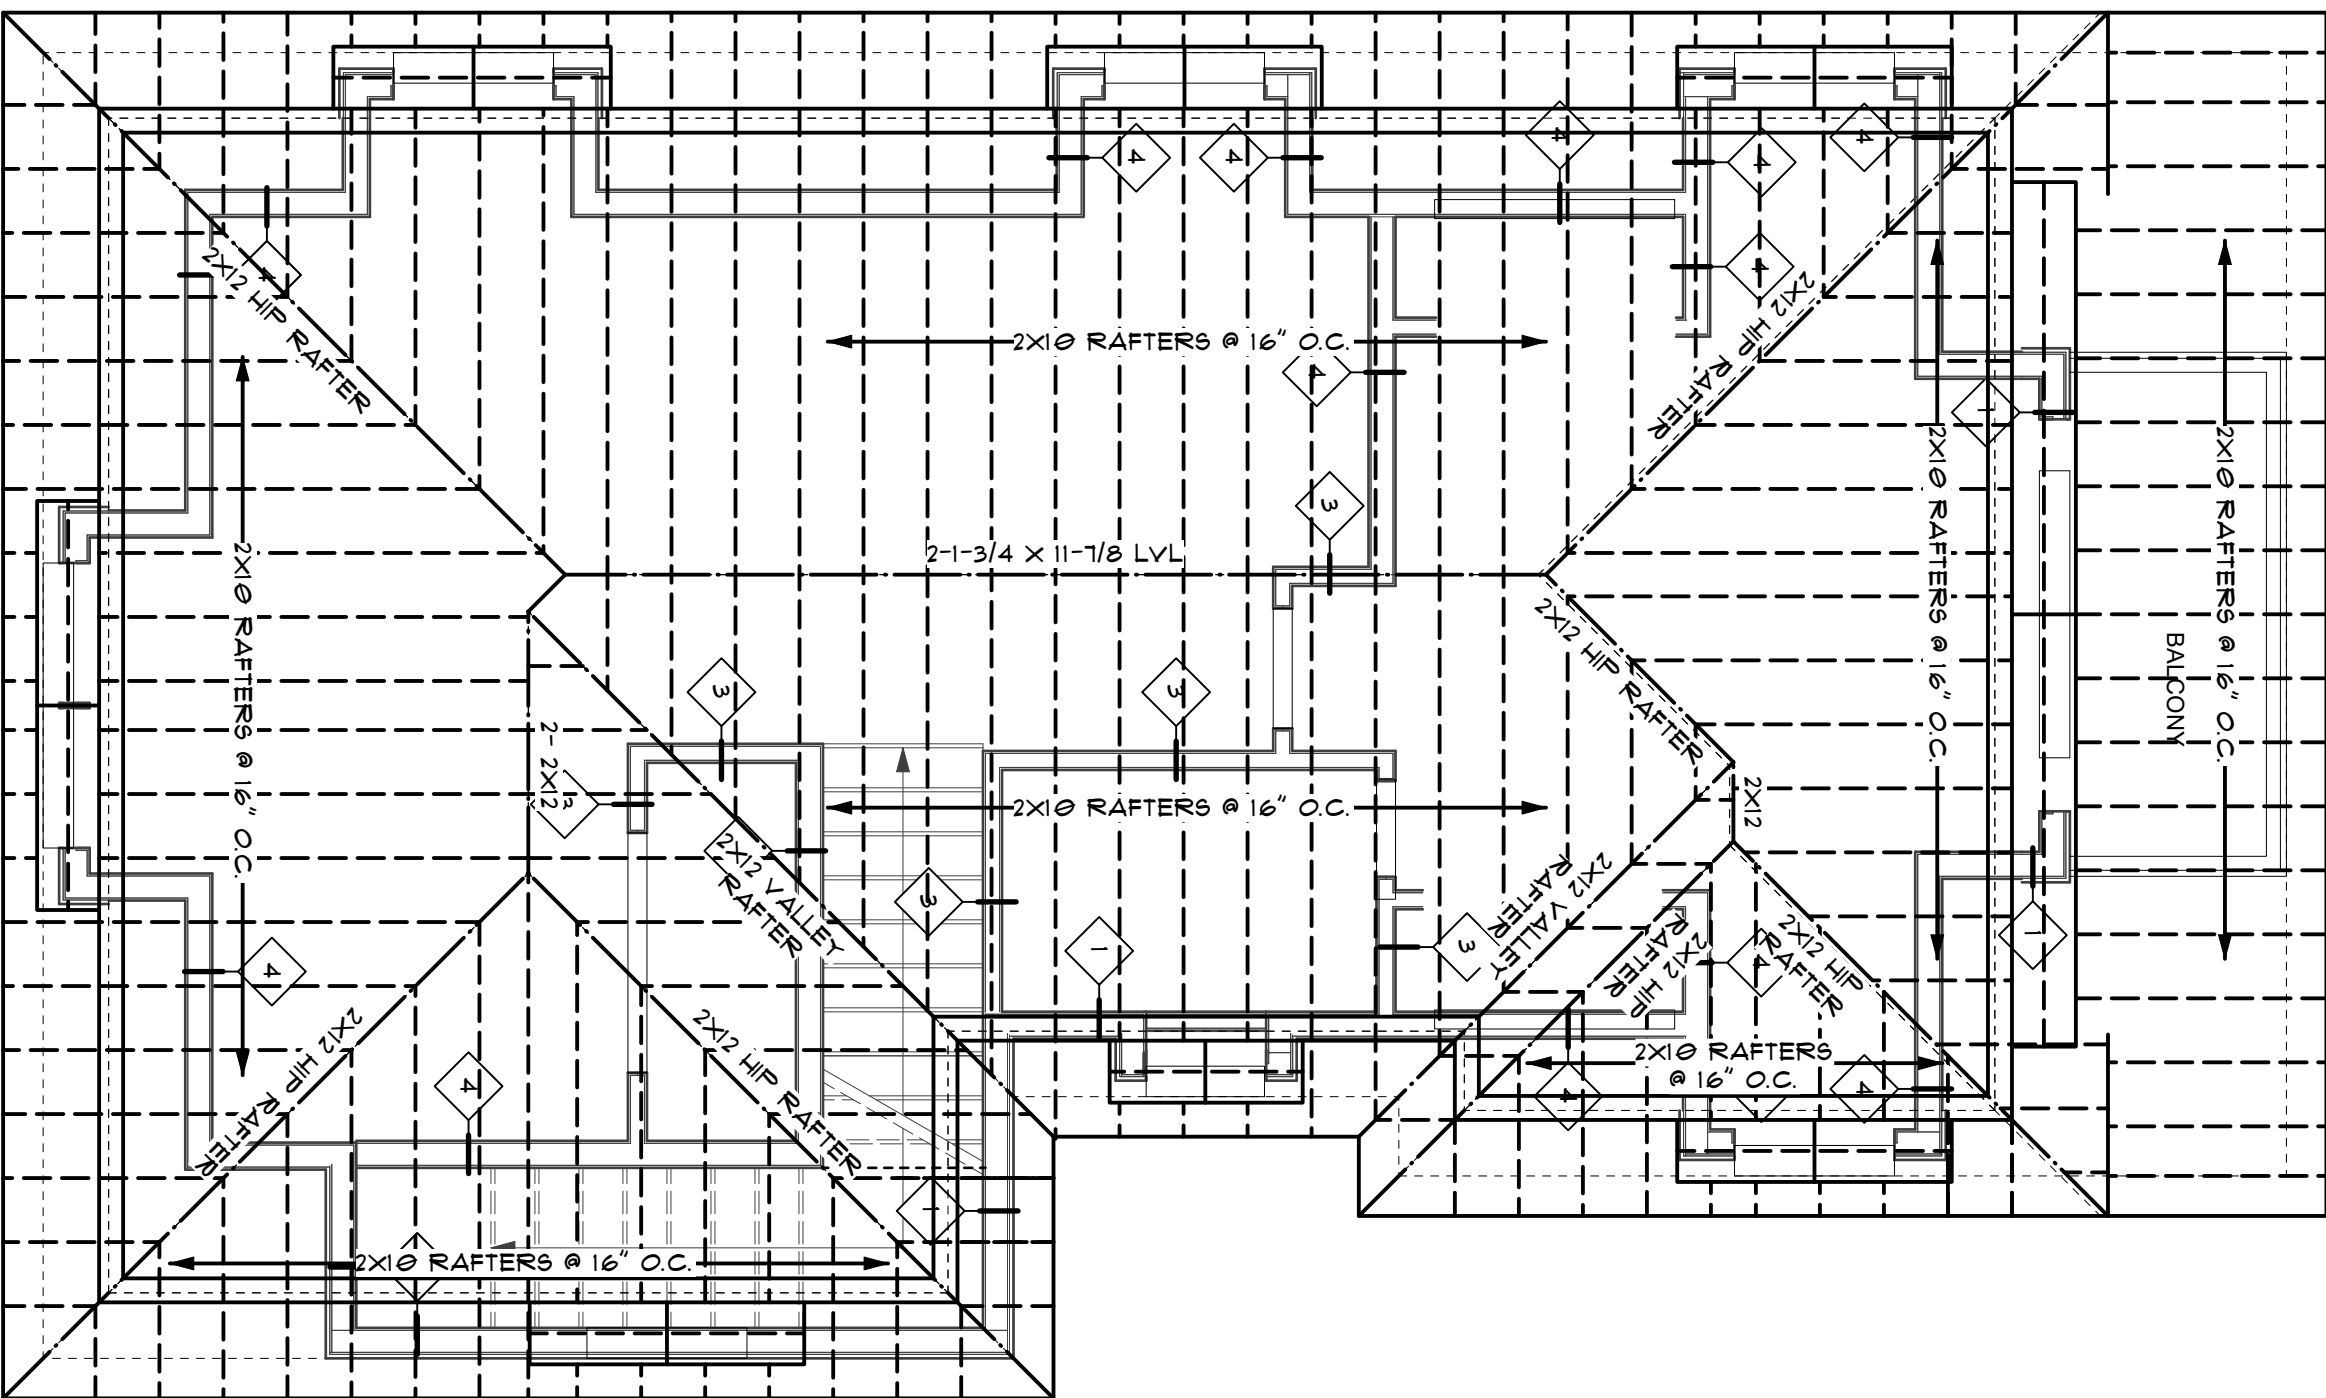

4 ROOF FRAMING PLAN

Scale: 1/4" = 1'-0"


EMERGENCY ESCAPE
& RESCUE WINDOW
OPENABLE AREA = 5.7 SQ. FT.

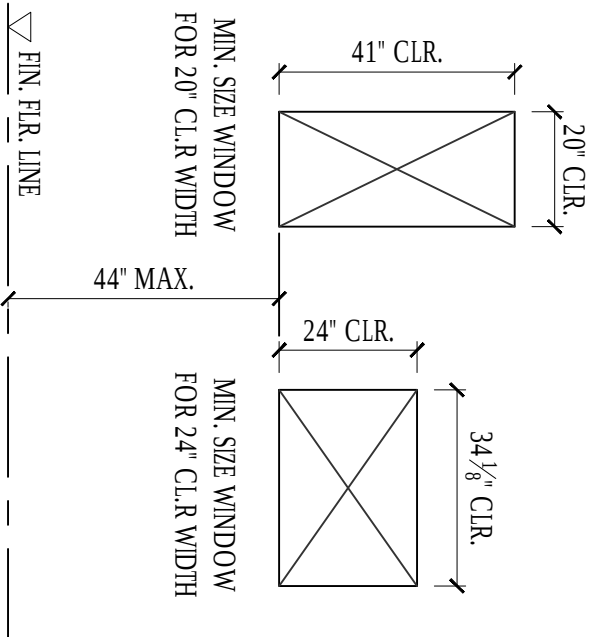

NOTES:

EGRESS WINDOWS

- EGRESS WINDOWS MUST NOT INFRINGE IN THE SIDE SETBACK
- EGRESS WINDOWS MUST BE PRESENT IN EACH BEDROOM OF EACH DWELLING UNIT
- THE MINIMUM DIMENSIONS REQUIRED ARE REFLECTED IN DETAILS BELOW. GENERAL CONTRACTOR MUST COMPLY WITH IRC 2015 WITH MA AMENDMENTS.

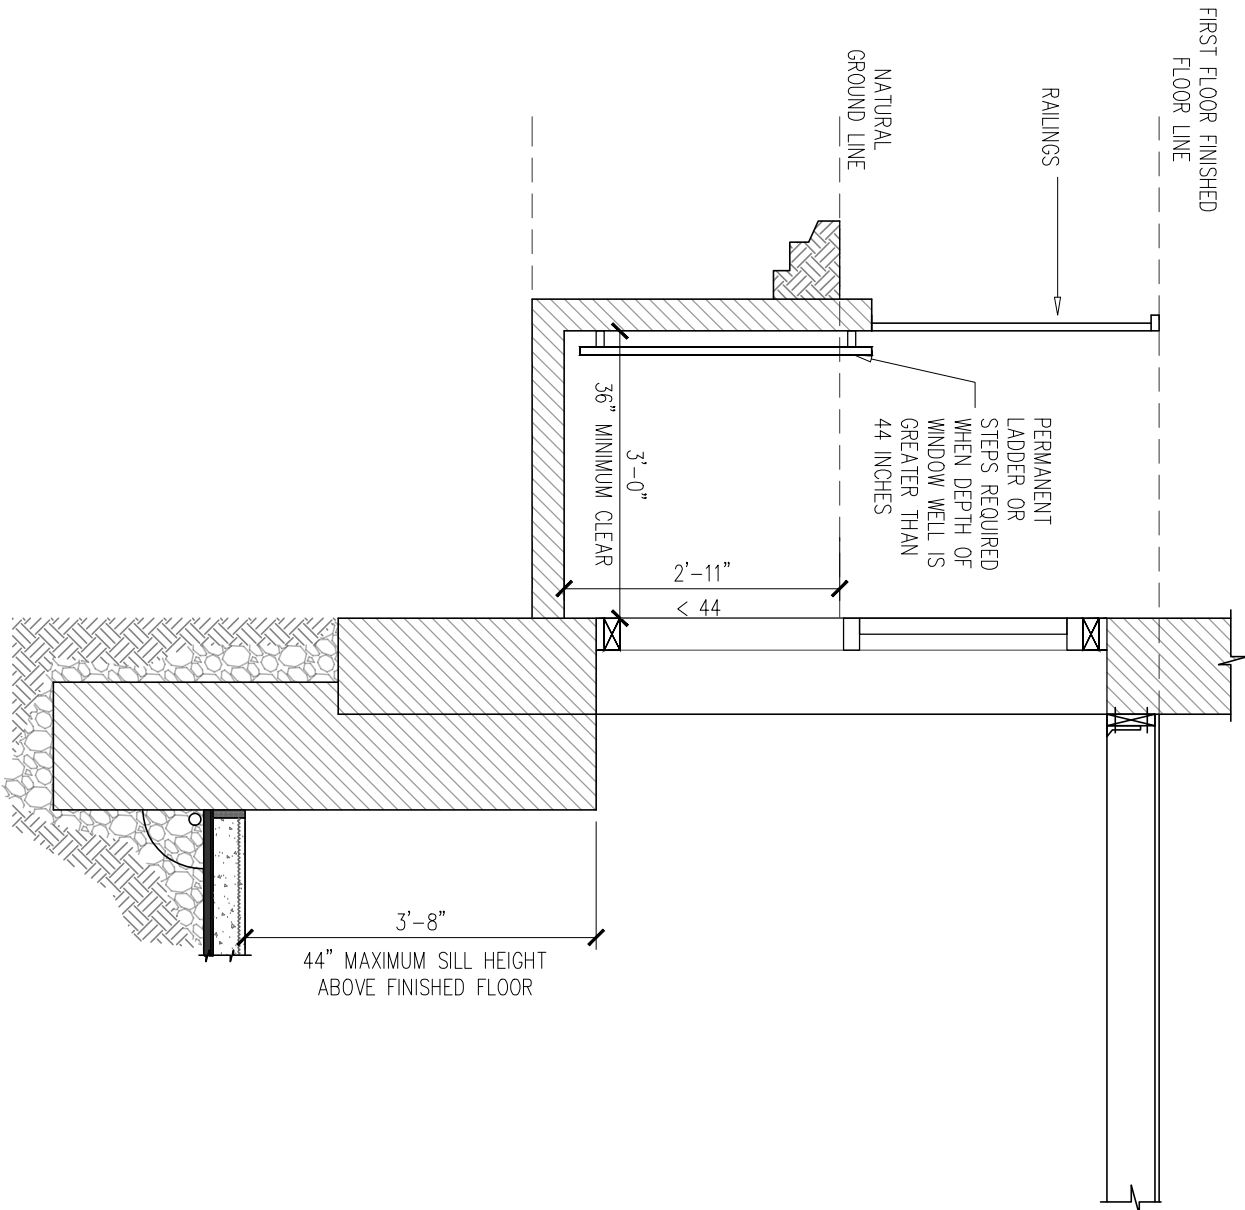


R310.2 WINDOW WELLS.
THE MINIMUM HORIZONTAL AREA OF THE WINDOW WELL SHALL BE 9 SQUARE FEET (0.9 M²), WITH A MINIMUM HORIZONTAL PROJECTION AND WIDTH OF 36 INCHES (914 MM). THE AREA OF THE WINDOW WELL SHALL ALLOW THE EMERGENCY ESCAPE AND RESCUE OPENING TO BE FULLY OPENED. EXCEPTION: THE LADDER OR STEPS REQUIRED BY SECTION R310.2.1 SHALL BE PERMITTED TO ENCRoACH A MAXIMUM OF 6 INCHES (152 MM) INTO THE REQUIRED DIMENSIONS OF THE WINDOW WELL.


R310.2.1 LADDER AND STEPS.

WINDOW WELLS WITH A VERTICAL DEPTH GREATER THAN 44 INCHES (1118 MM) SHALL BE EQUIPPED WITH A PERMANENTLY AFFIXED LADDER OR STEPS USABLE WITH THE WINDOW IN THE FULLY OPEN POSITION. LADDERS OR STEPS REQUIRED BY THIS SECTION SHALL NOT BE REQUIRED TO COMPLY WITH SECTIONS R311.7 AND R311.8. LADDERS OR RUNGS SHALL HAVE AN INSIDE WIDTH OF AT LEAST 12 INCHES (305 MM), SHALL PROJECT AT LEAST 3 INCHES (76 MM) FROM THE WALL AND SHALL BE SPACED NOT MORE THAN 18 INCHES (457 MM) ON CENTER VERTICALLY FOR THE FULL HEIGHT OF THE WINDOW WELL.

3 WINDOW WELL DETAIL
Scale: 1/4" = 1'-0"

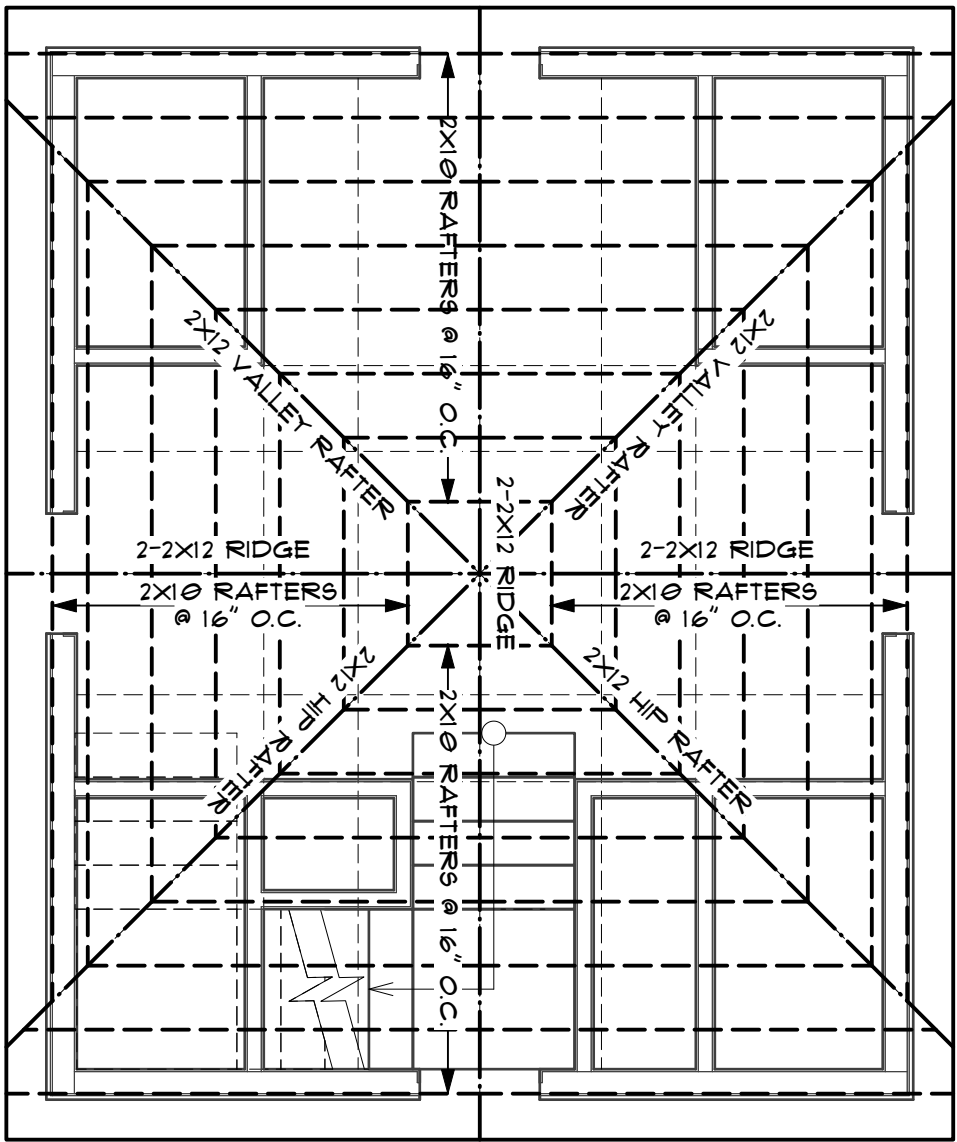

2 Roof Plan
Scale: 1/4" = 1'-0"

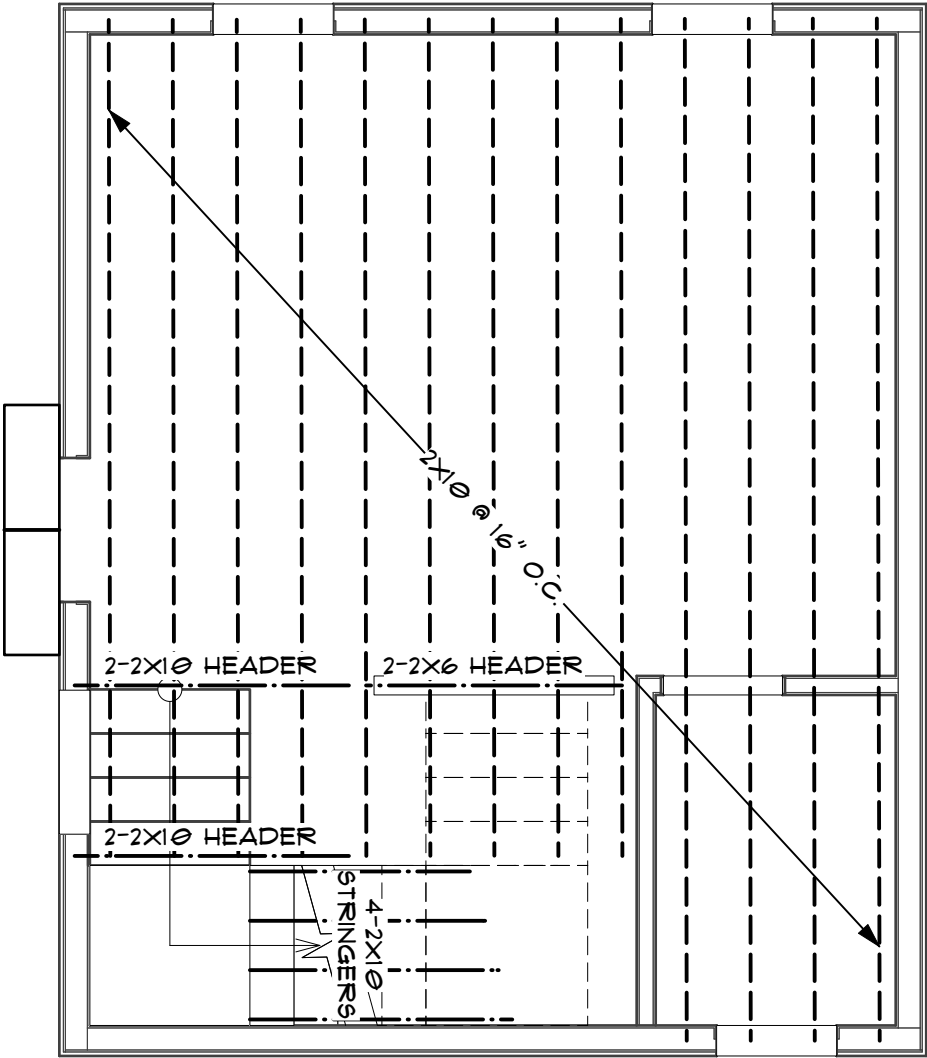

1 Floor Framing Plan
Scale: 1/4" = 1'-0"



2-1/2 STORY SINGLE FAMILY
RESIDENCE REMODEL

62 ELMWOOD ST SOMMerville, MA

Project Title

Designer

Jarvis Drafting & Design
11 Middlesex Ave. Unit 6
Wilmington, MA 01887

Consultant

REV	DATE	DESCRIPTION
-----	------	-------------

B	5/18/2025	FOR PERMIT
A	5/12/2025	FOR PERMIT

NO	DATE	ISSUE NOTE
----	------	------------

Project Manager	Drawn By
-----------------	----------

Date	Reviewed By
------	-------------

Project ID	Project ID
------------	------------

Sheet Title

Garage Framing
Plans

Sheet No.

A3.3



2-1/2 STORY SINGLE FAMILY
RESIDENCE REMODEL

62 ELMWOOD ST SOMMERVILLE, MA

Designer
Jarvis Drafting & Design
11 Middlesex Ave. Unit 6
Wilmington, MA 01887

Revision	
REV#	DATE DESCRIPTION


Project Manager		Drawn By	
Date		Reviewed By	
May 2025			
Project ID			

Door/Window
Schedule

Sheet No.


A4.1

WINDOW TYPE LEGEND

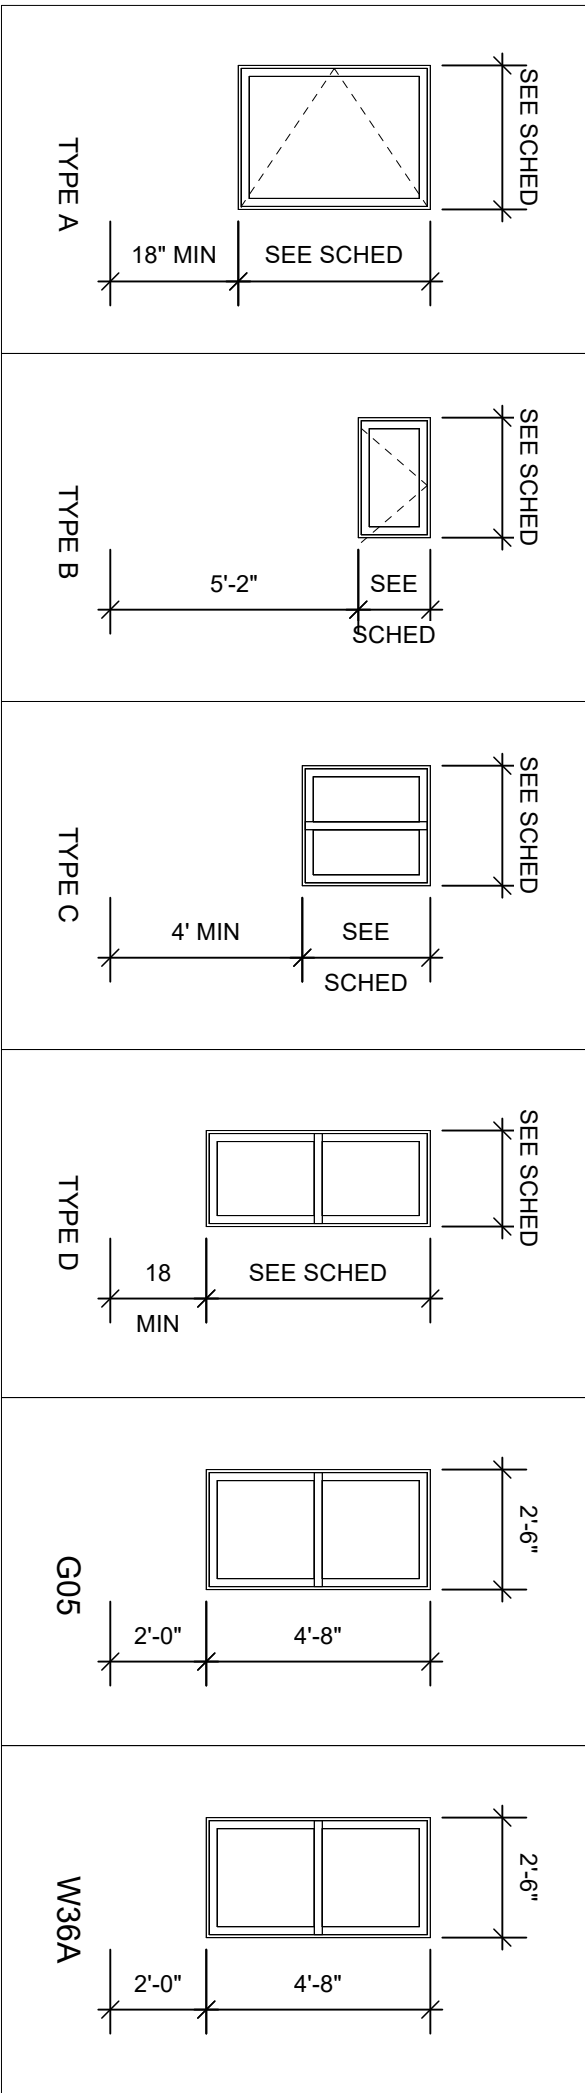


Window Schedule									
Mark	Nominal Size		Window Style		Glass	Openings			Window Data
	O.A. Width	O.A. Height	Configuration	Muntin Pattern		Egress Win	RO Width	RO Height	
B 01	30"	40"	Casement	Colonial	A	YES	30"	40"	
B 02	30"	40"	Casement	Colonial	A	YES	30"	40"	
B 03	28"	18"	Awning	Colonial	B	TEMPERED	28"	18"	
G 01	28"	28"	Horizontal Slider	Colonial	C	TEMPERED	28"	28"	
G 02	28"	30"	Double Hung	Colonial	D		28"	30"	
G 03	28"	48"	Double Hung	Colonial	D		28"	48"	
G 04	28"	48"	Double Hung	Colonial	D		28"	48"	
G 05	28"	48"	Double Hung	Colonial	D		28"	48"	
G 06	28"	48"	Double Hung	Colonial	D		28"	48"	
G 07	28"	48"	Double Hung	Colonial	D		28"	48"	
G 08	28"	48"	Double Hung	Colonial	D	YES	28"	48"	
W 01	28"	28"	Horizontal Slider	Colonial	C		28"	28"	
W 02	28"	28"	Horizontal Slider	Colonial	C		28"	28"	
W 03	20"	48"	Double Hung	Colonial	D		20"	48"	
W 04	20"	48"	Double Hung	Colonial	D		20"	48"	
W 05	20"	48"	Double Hung	Colonial	D		20"	48"	
W 06	28"	48"	Double Hung	Colonial	D		28"	48"	
W 08	34"	48"	Double Hung	Colonial	D		34"	48"	
W 09	28"	48"	Double Hung	Colonial	D		28"	48"	
W 10	28"	48"	Double Hung	Colonial	D		28"	48"	
W 11	28"	48"	Double Hung	Colonial	D		28"	48"	
W 12	28"	48"	Double Hung	Colonial	D		28"	48"	
W 13	28"	48"	Double Hung	Colonial	D		28"	48"	
W 14	34"	48"	Double Hung	Colonial	D	YES	34"	48"	
W 15	34"	48"	Double Hung	Colonial	D	YES	34"	48"	
W 16	20"	30"	Double Hung	Colonial	D	TEMPERED	20"	30"	
W 17	34"	30"	Double Hung	Colonial	D		34"	30"	
W 18	34"	48"	Double Hung	Colonial	D		34"	48"	
W 19	34"	48"	Double Hung	Colonial	D		34"	48"	
W 20	34"	48"	Double Hung	Colonial	D		34"	48"	
W 21	34"	48"	Double Hung	Colonial	D		34"	48"	
W 22	28"	28"	Horizontal Slider	Colonial	C		28"	28"	
W 23	20"	58"	Double Hung	Colonial	D		20"	58"	
W 24	20"	58"	Double Hung	Colonial	D		20"	58"	
W 25	20"	58"	Double Hung	Colonial	D		20"	58"	
W 26	28"	48"	Double Hung	Colonial	D		28"	48"	
W 27	34"	34"	Casement	Colonial	A		34"	34"	
W 28	34"	48"	Double Hung	Colonial	D	YES	34"	48"	
W 29	34"	48"	Double Hung	Colonial	D	YES	34"	48"	
W 30	34"	60"	Double Hung	Colonial	D		34"	60"	
W 31	20"	30"	Casement	Colonial	A	TEMPERED	20"	30"	
W 32	34"	30"	Casement	Colonial	A		34"	30"	
W 33	34"	58"	Double Hung	Colonial	D		34"	58"	
W 34	34"	58"	Double Hung	Colonial	D		34"	58"	
W 35	34"	48"	Double Hung	Colonial	D		34"	48"	
W 36	34"	48"	Double Hung	Colonial	D		34"	48"	
W 37	34"	48"	Double Hung	Colonial	D		34"	48"	
W 38	28"	34"	Double Hung	Colonial	D		28"	34"	
W 39	34"	48"	Double Hung	Colonial	D		34"	48"	
W 40	34"	48"	Double Hung	Colonial	D		34"	48"	
W 41	34"	34"	Double Hung	Colonial	D		34"	34"	
W 42	34"	48"	Double Hung	Colonial	D		34"	48"	
W 43	21 1/4"	48"	Double Hung	Colonial	D		21 1/4"	48"	
W 44	21 1/4"	48"	Double Hung	Colonial	D		21 1/4"	48"	


DOOR TYPE LEGEND

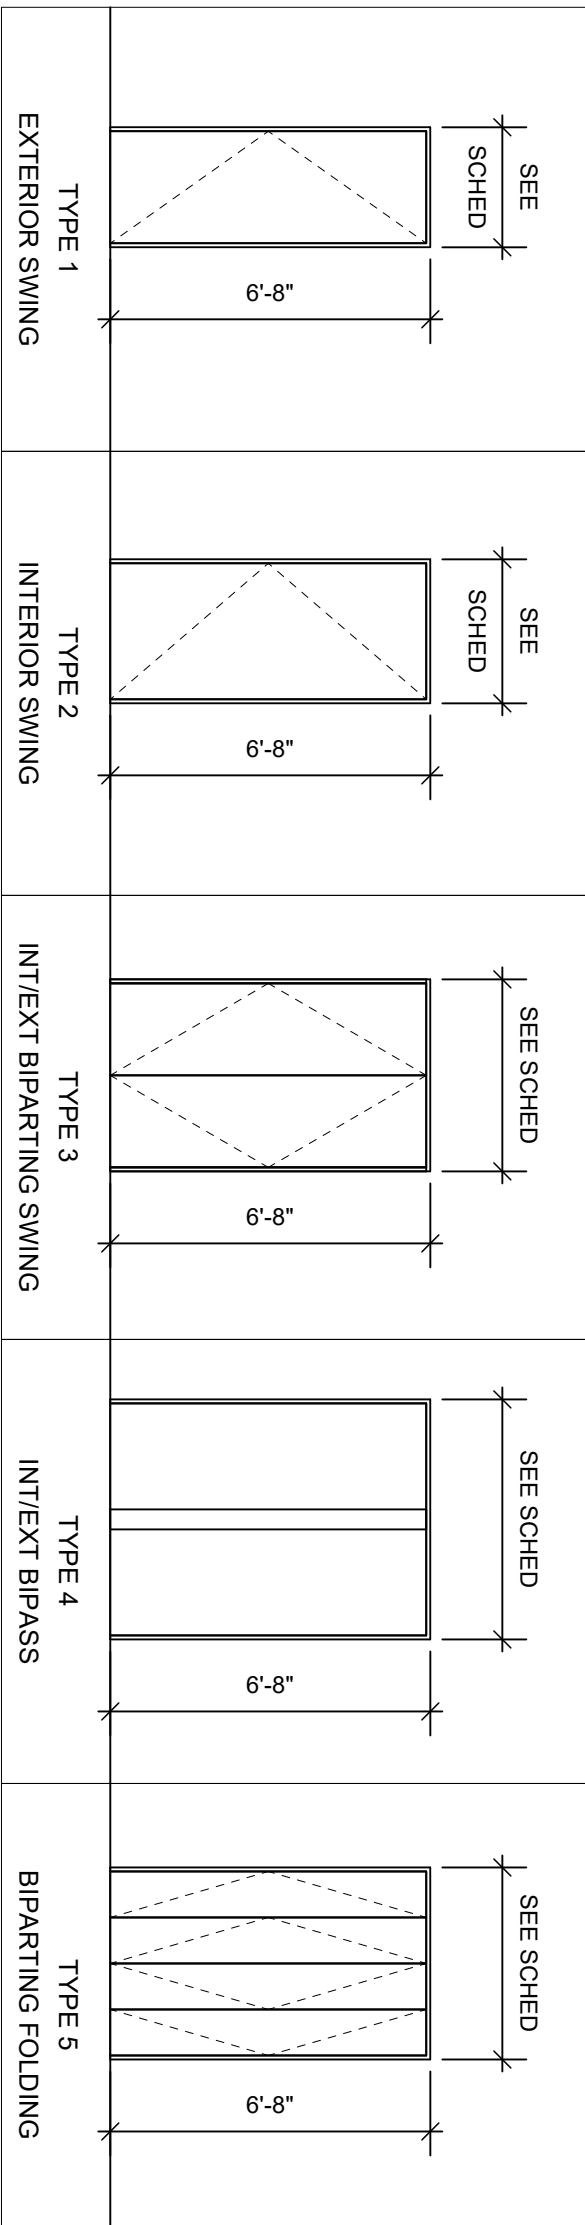


Door Schedule									
Mark	Nominal Size			Door Style		Openings		Door Data	
	Width	Height	Thickness	Configuration	Slab Style	Glaz. Style	RO Width	RO Height	
D 01	28"	68"	1 1/2"	Swing	Solid	27"	68 1/2"		
G 01	30"	88"	1 1/2"	Swing	Solid	30"	88"		
D 02	28"	68"	1 1/2"	Swing	Solid	None	27"	68 1/2"	
D 03	30"	68"	1 1/2"	Folding	Solid	None	30"	68"	
G 03	30"	68"	1 1/2"	Swing	Solid	None	30"	68"	
D 04	40"	68"	1 1/2"	Swing	Solid	None	40"	68 1/2"	
D 04	40"	68"	1 1/2"	Pocket	Solid	None	40"	68"	
G 04	40"	68"	1 1/2"	Sliding	Solid	None	40"	68"	
D 05	28"	68"	1 1/2"	Swing	Solid	None	28"	68"	
D 06	18"	68"	1 1/2"	Swing	Solid	None	18"	68"	
D 07	50"	68"	1 1/2"	Sliding	Solid	None	50"	68"	
D 08	60"	68"	1 1/2"	Swing	Solid	None	60"	68"	
D 09	30"	68"	1 1/2"	Folding	Solid	None	30"	68"	
D 10	30"	68"	1 1/2"	Swing	Glass	None	30"	68"	
D 11	30"	68"	1 1/2"	Swing	Solid	None	30"	68"	
D 12	28"	68"	1 1/2"	Swing	Solid	None	28"	68"	
D 13	28"	68"	1 1/2"	Swing	Solid	None	28"	68"	
D 14	28"	68"	1 1/2"	Swing	Solid	None	28"	68"	
D 15	28"	68"	1 1/2"	Swing	Solid	None	28"	68"	
D 16	28"	68"	1 1/2"	Swing	Solid	None	28"	68"	
D 17	28"	68"	1 1/2"	Swing	Solid	None	28"	68"	
D 18	40"	68"	1 1/2"	Folding	Solid	None	40"	68"	
D 19	30"	68"	1 1/2"	Swing	Solid	None	30"	68"	
D 20	30"	68"	1 1/2"	Swing	Solid	None	30"	68"	
D 21	40"	68"	1 1/2"	Swing	Solid	None	40"	68"	
D 22	38"	68"	1 1/2"	Swing	Solid	None	38"	68"	
D 23	28"	68"	1 1/2"	Swing	Solid	None	28"	68"	
D 24	28"	68"	1 1/2"	Swing	Solid	None	28"	68"	
D 25	28"	68"	1 1/2"	Swing	Solid	None	28"	68"	
D 26	28"	68"	1 1/2"	Swing	Solid	None	28"	68"	
D 27	50"	68"	1 1/2"	Sliding	Solid	None	50"	68"	
D 28	50"	68"	1 1/2"	Sliding	Glass	None	50"	68"	
D 29	50"	68"	1 1/2"	Sliding	Solid	None	50"	68"	
D 30	28"	68"	1 1/2"	Folding	Solid	None	27"	68 1/2"	
D 31	28"	68"	1 1/2"	Swing	Solid	None	27"	68 1/2"	
D 32	50"	68"	1 1/2"	Sliding	Solid	None	51"	68 1/2"	
D 33	50"	68"	1 1/2"	Sliding	Solid	None	51"	68 1/2"	
D 34	60"	68"	1 1/2"	Sliding	Glass	None	61"	68 1/2"	

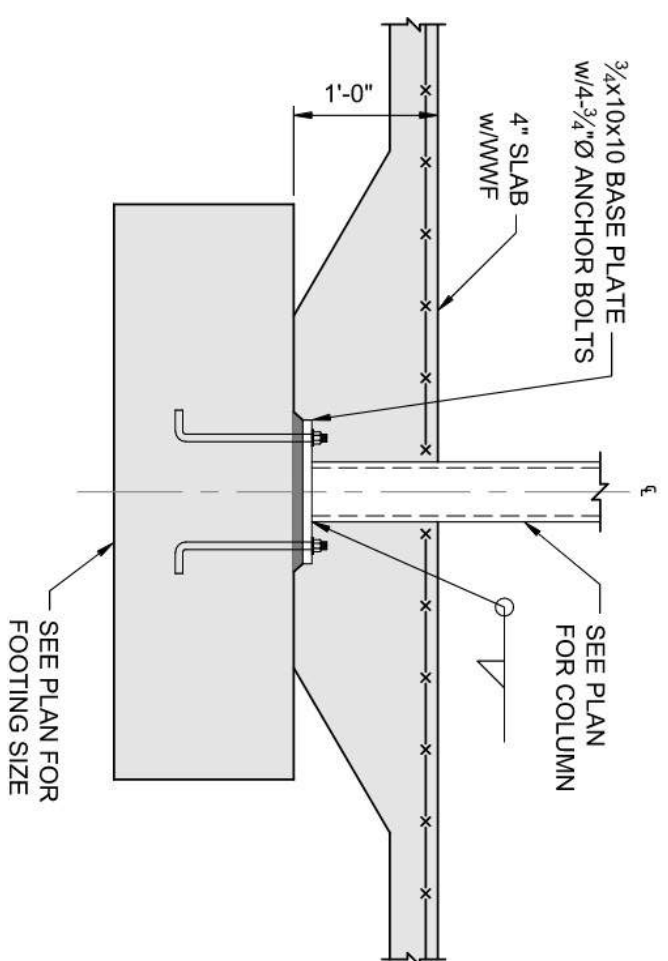


3
INTERNAL POST FOOTING DETAIL
Scale: 3/4" = 1'-0"

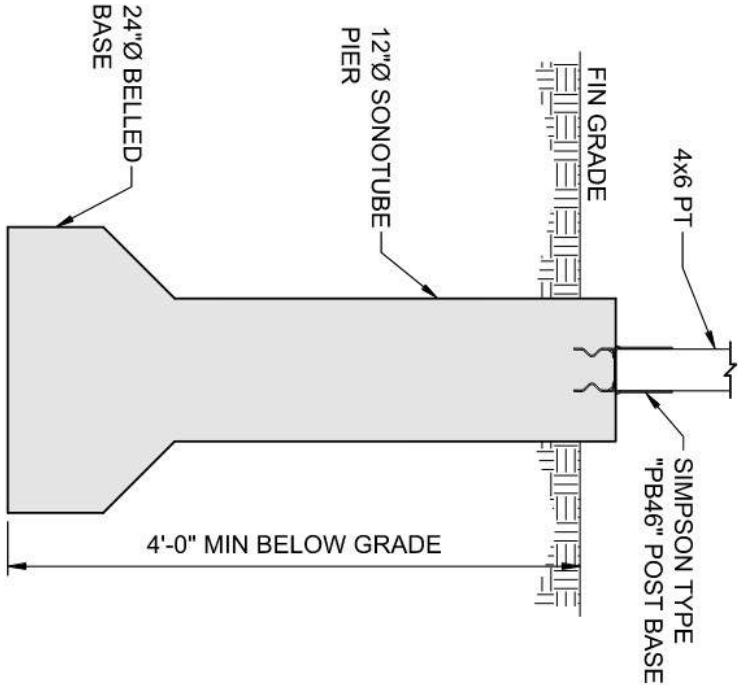


4 **BELL FOOTING DETAIL**
Scale: 3/4" = 1'-0"

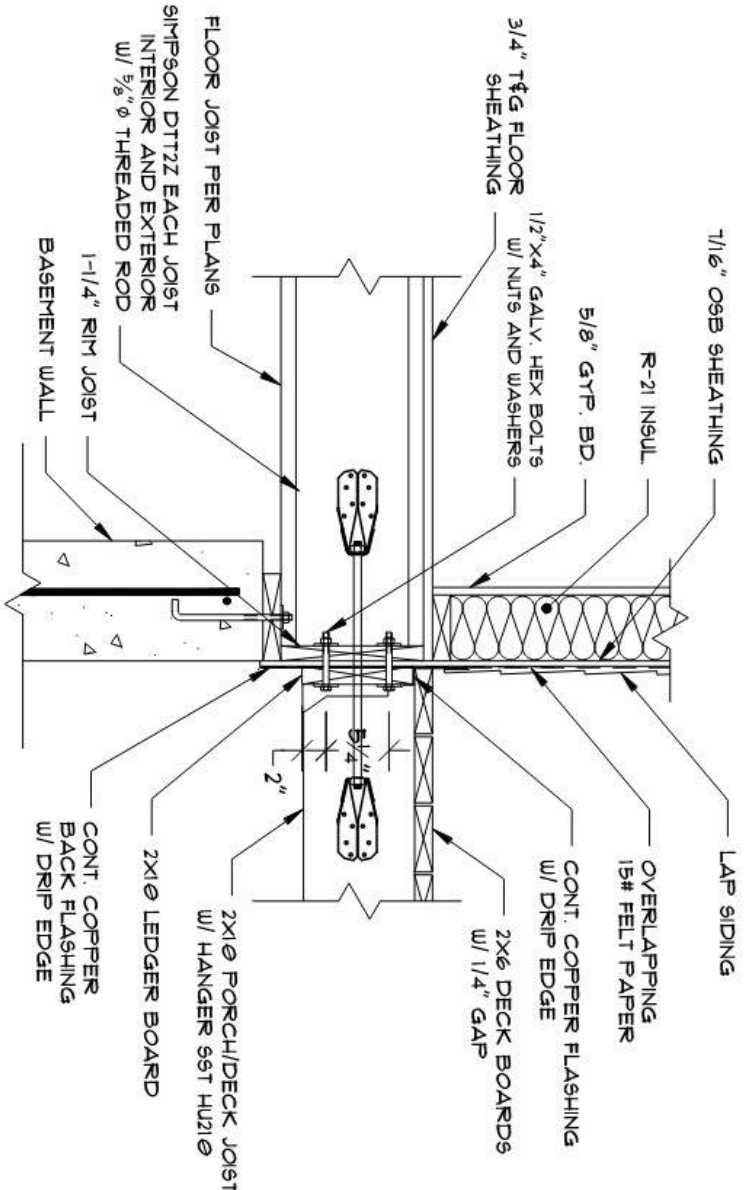


DECK CONNECTION DETAIL
Scale: 3/4" = 1'-0"

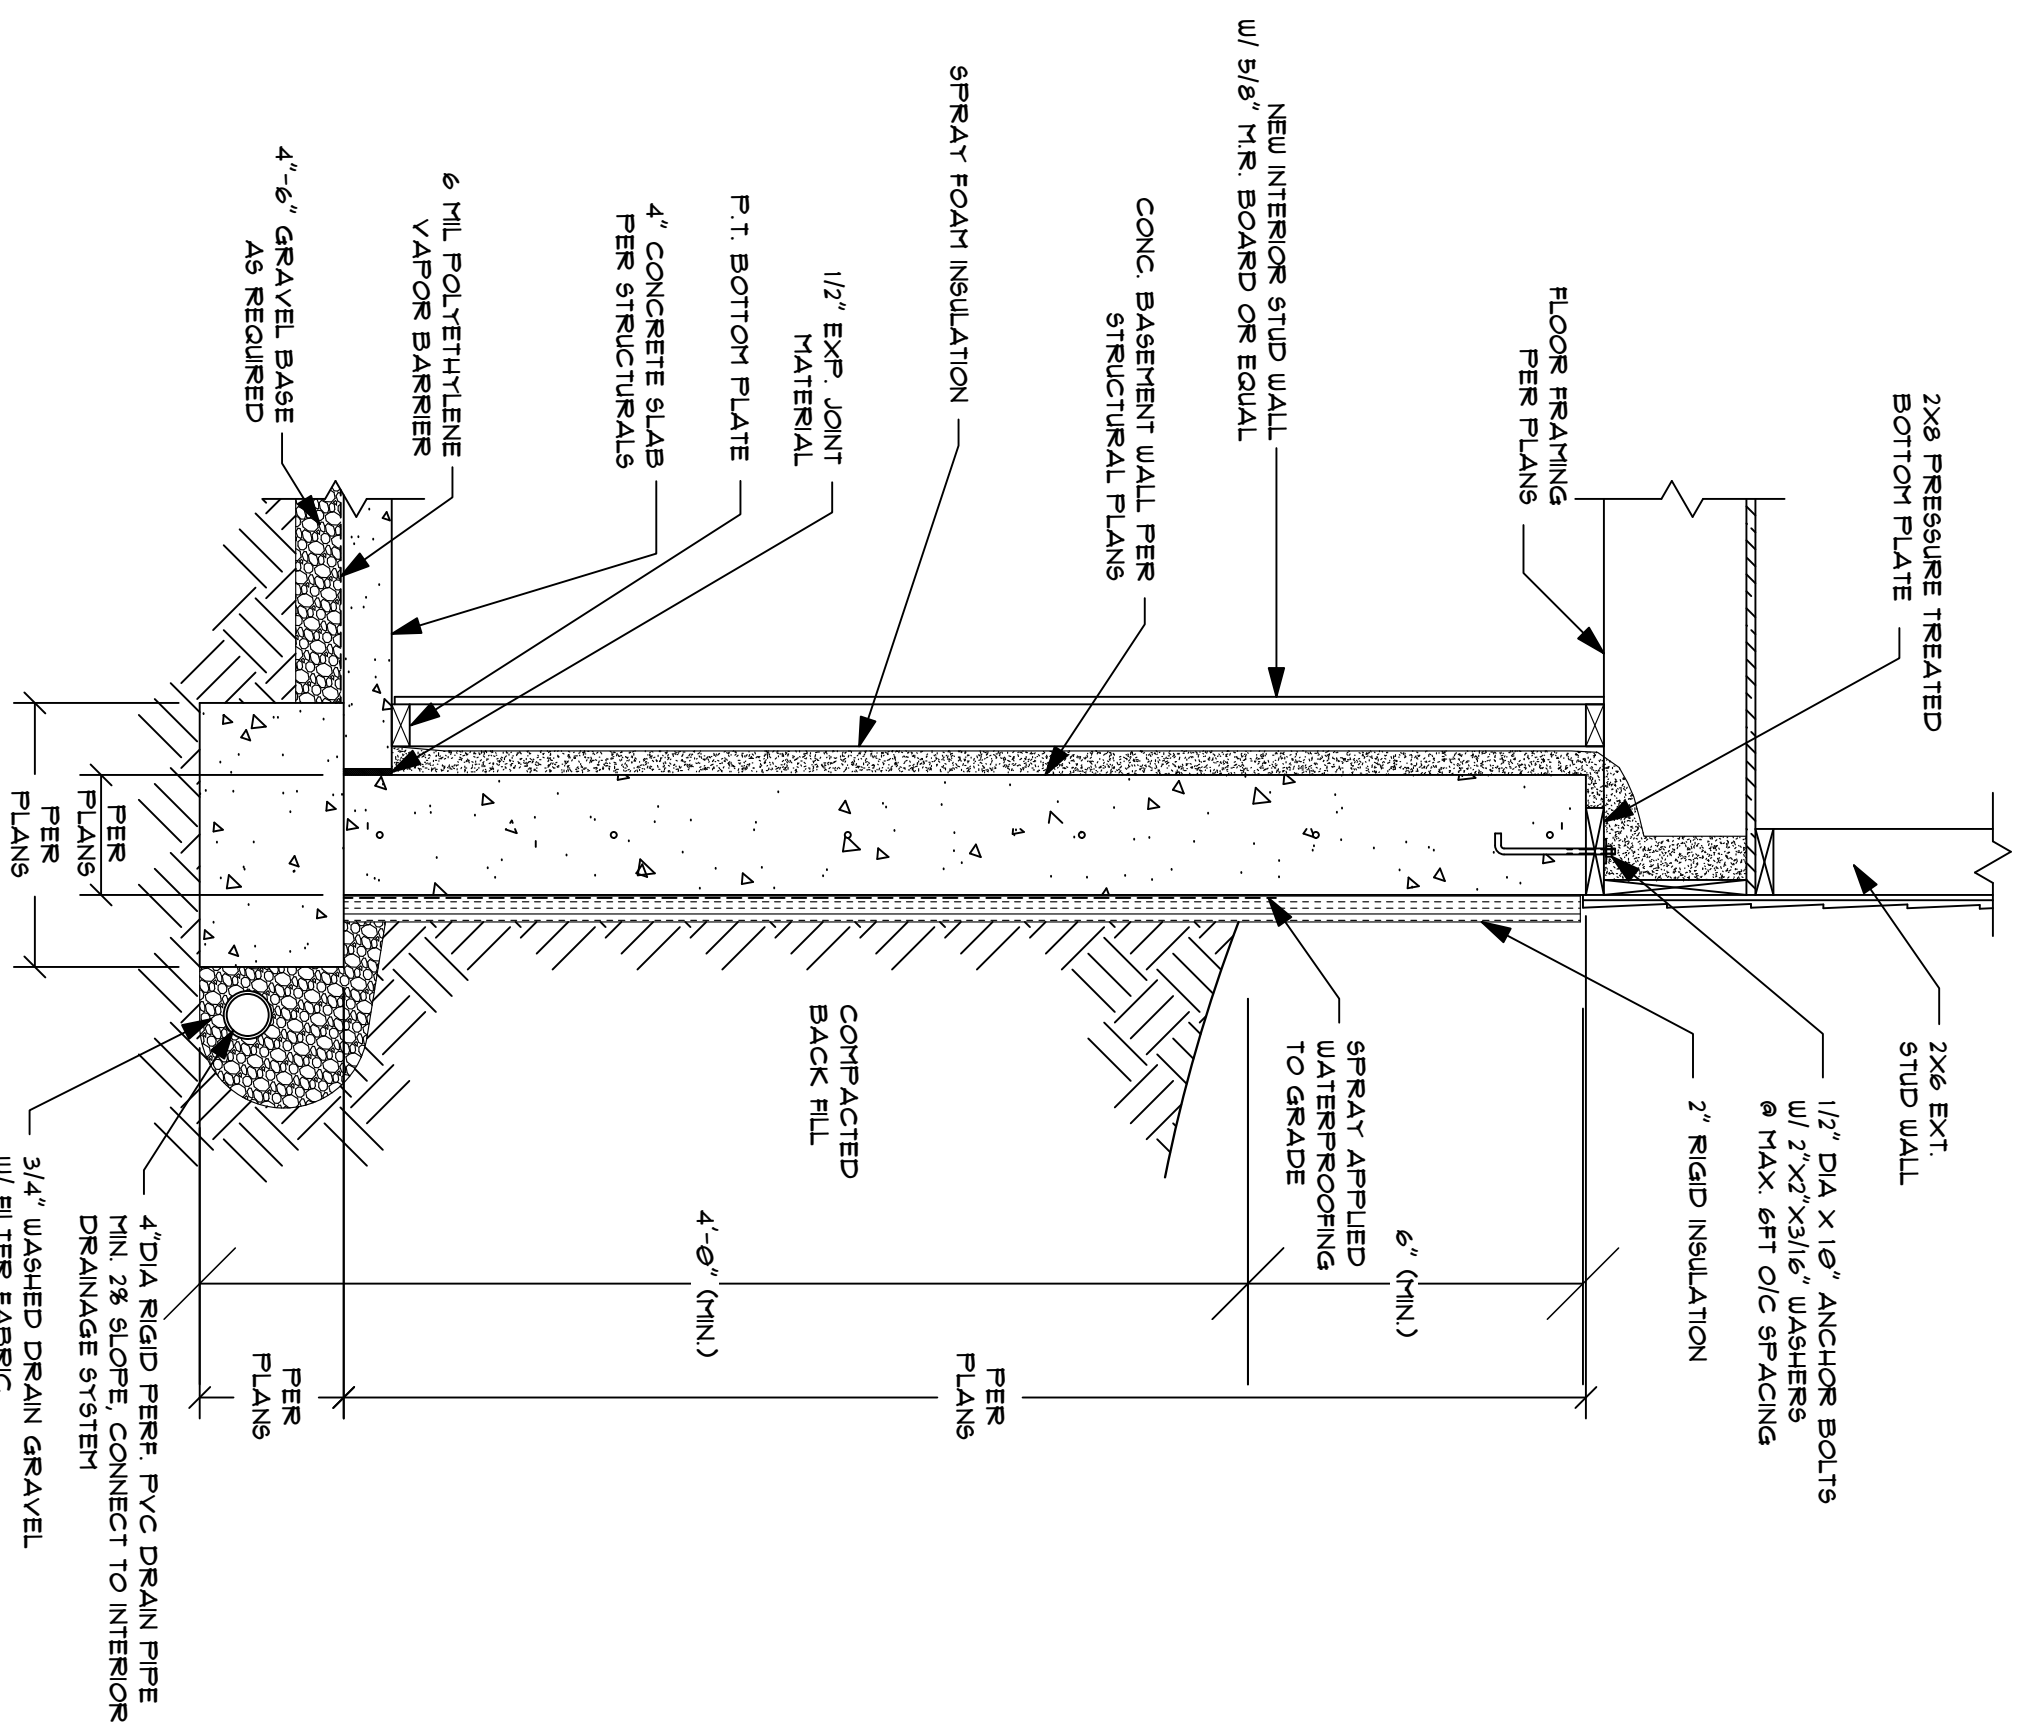


2 NEW FOUNDATION WALL DETAIL
Scale: 3/4" = 1'-0"

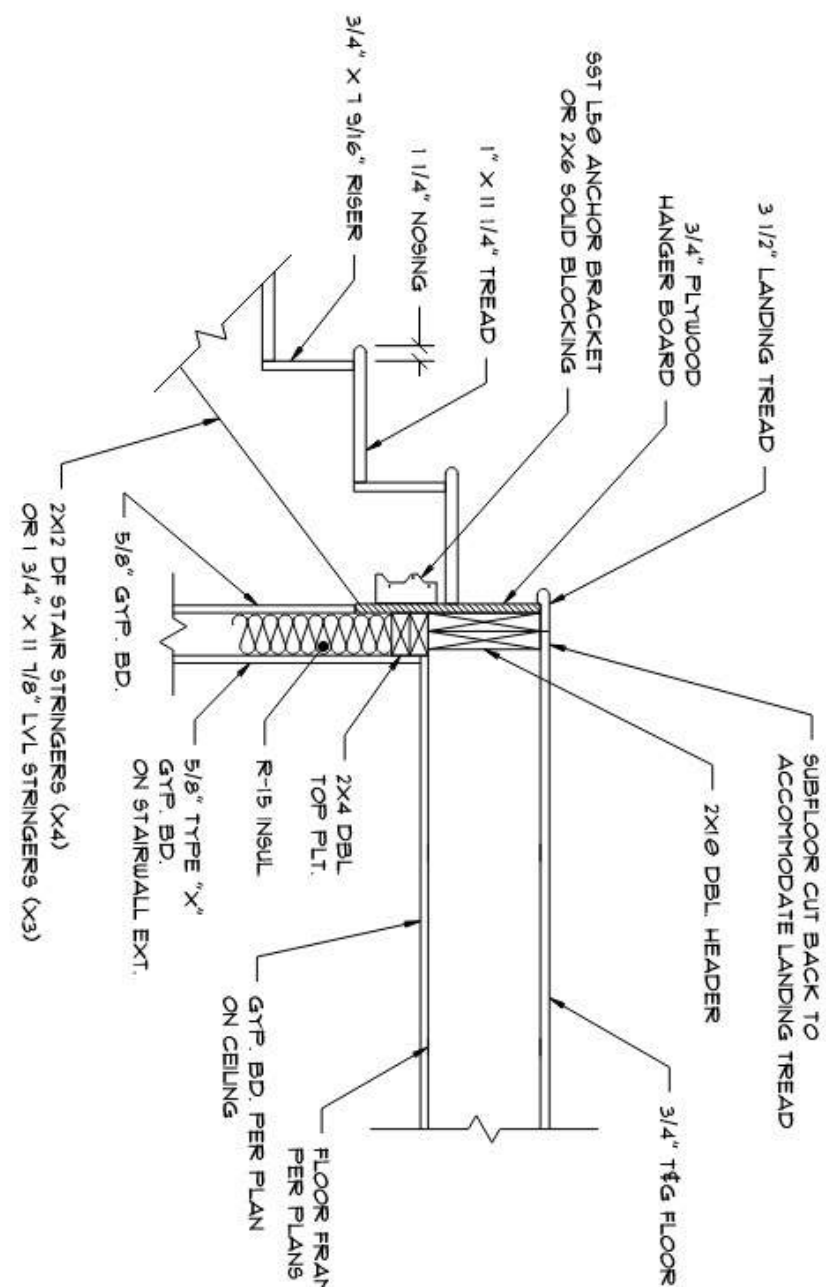


6 STAIR FRAMING DETAIL
Scale: 3/4" = 1'-0"

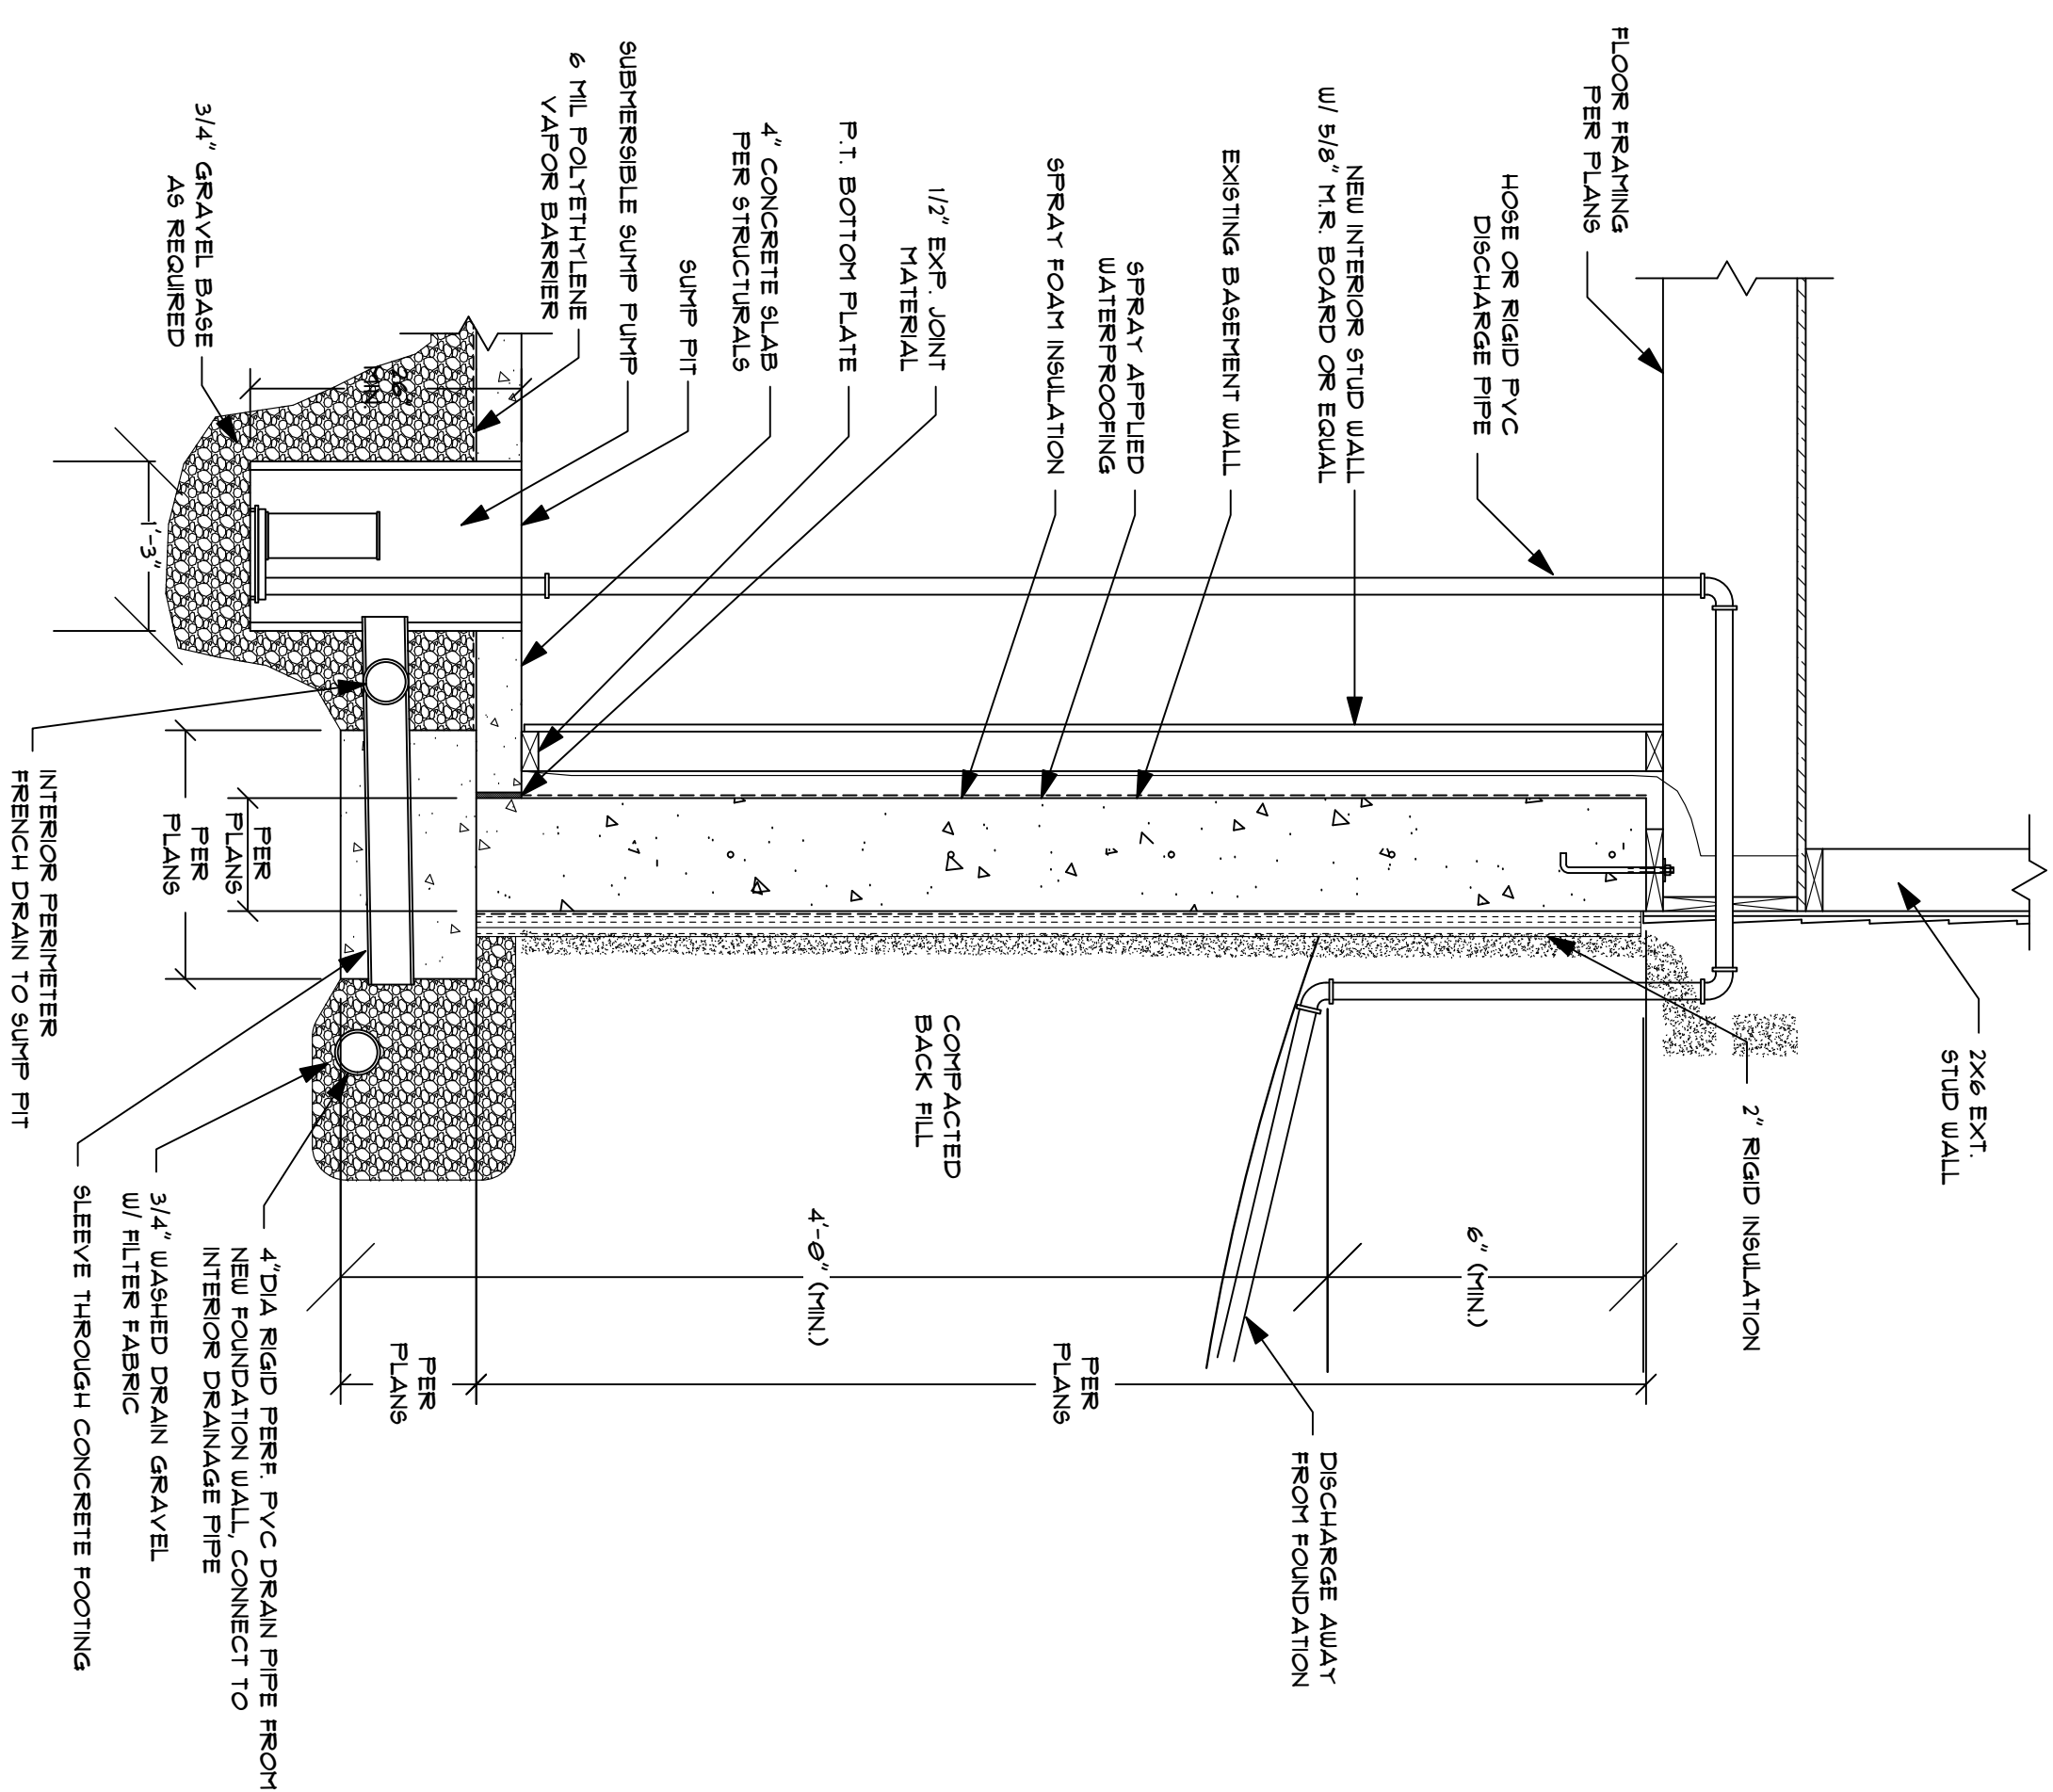

1 EXISTING PERIMETER WALL DRAINAGE DETAIL
Scale: 3/4" = 1'-0"

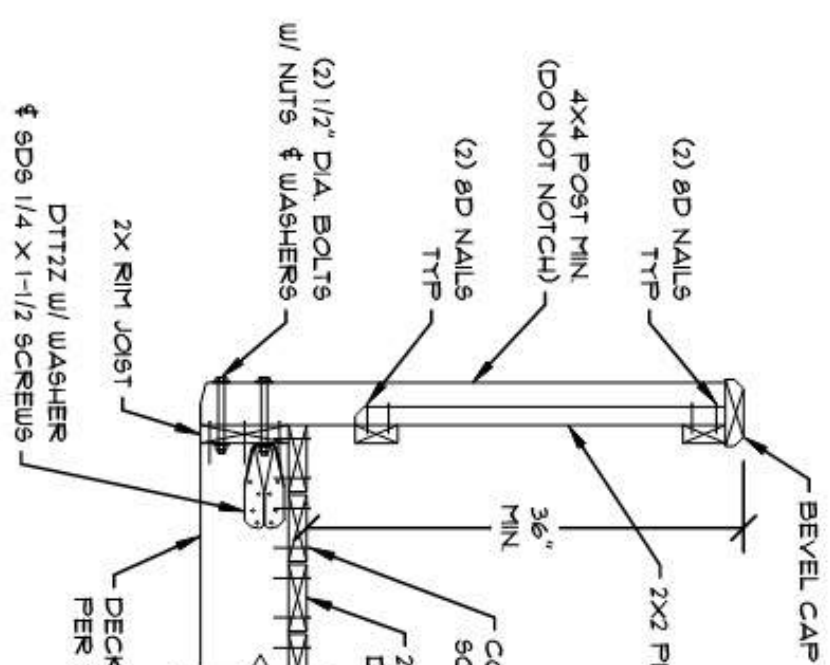

5 DECK RAILING DETAILS
Scale: 3/4" = 1'-0"

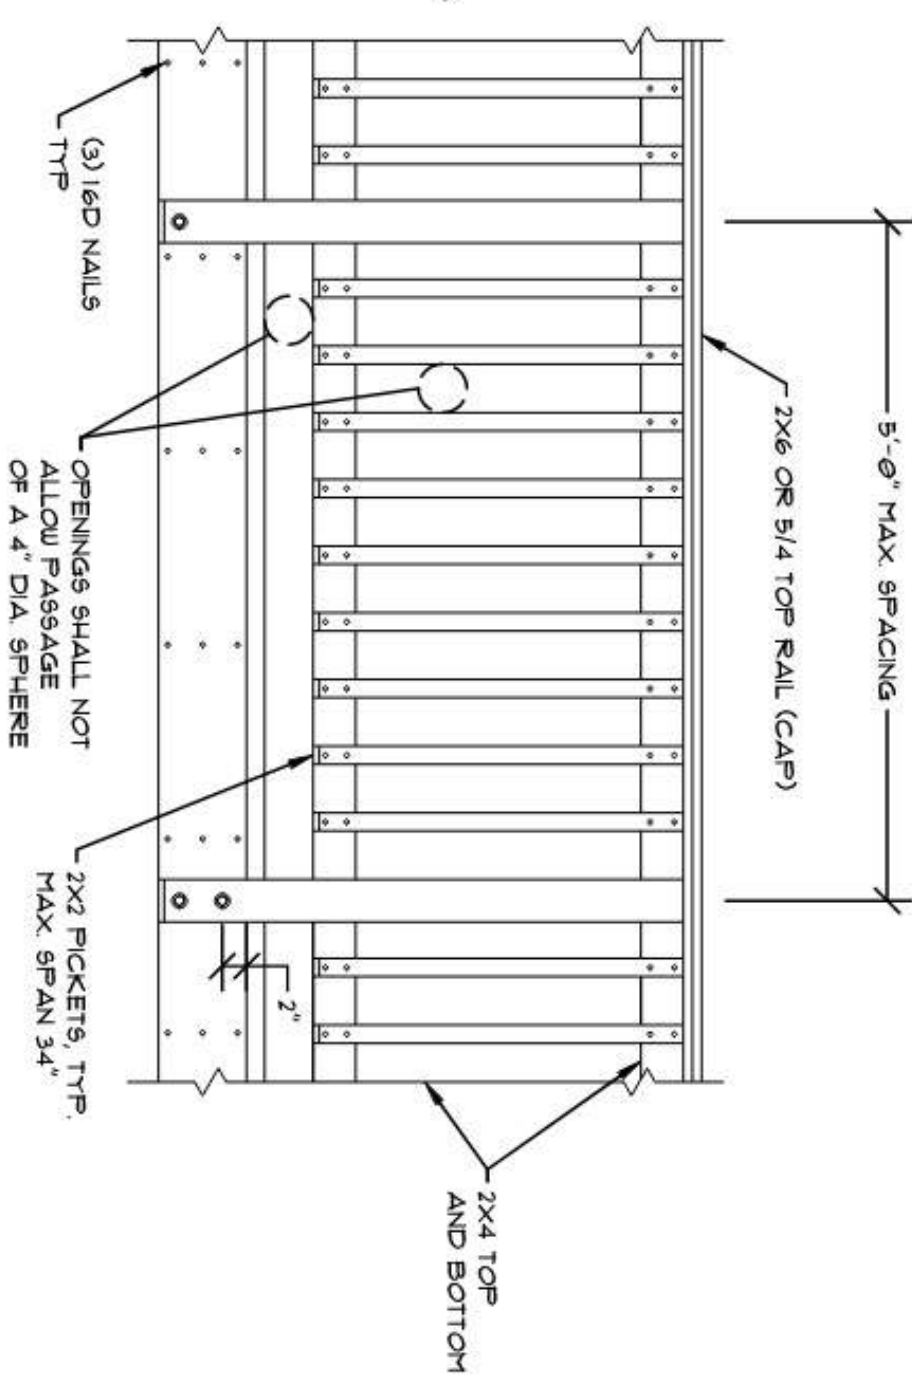

		
JARVIS DRAFTING & DESIGN		
2-1/2 STORY SINGLE FAMILY RESIDENCE REMODEL		
62 ELMWOOD ST SOMMERVILLE, MA		
Project Title		
Designer		
Jarvis Drafting & Design 11 Middlesex Ave, Unit 6 Wilmington, MA 01887		
Consultant		
REV	DATE	DESCRIPTION
B	5/1/2025	FOR PERMIT
A	5/12/2025	FOR PERMIT
NO.	DATE	ISSUE NOTE
Project Manager		Drawn By
Date	May 2025	Reviewed By
Project ID		
Sheet Title		
Details		
Sheet No.		
A5.1		

2-1/2 STORY SINGLE FAMILY
RESIDENCE REMODEL

62 ELMWOOD ST SOMMerville, MA

Project Title

Designer

Jarvis Drafting & Design
11 Middlesex Ave, Unit 6
Wilmington, MA 01887

Consultant

7/31/25	PER BID ZONING REVIEW
7/15/25	PER BID ZONING REVIEW
6/6/25	PER BID ZONING REVIEW
DATE	DESCRIPTION




B	5/18/2025	FOR PERMIT
A	5/12/2025	FOR PERMIT
NO.	DATE	ISSUE NOTE

Project Manager	Drawn By
Date	Reviewed By
May 2025	
Project ID	

Demo Floor Plans

Sheet No.

D1.0

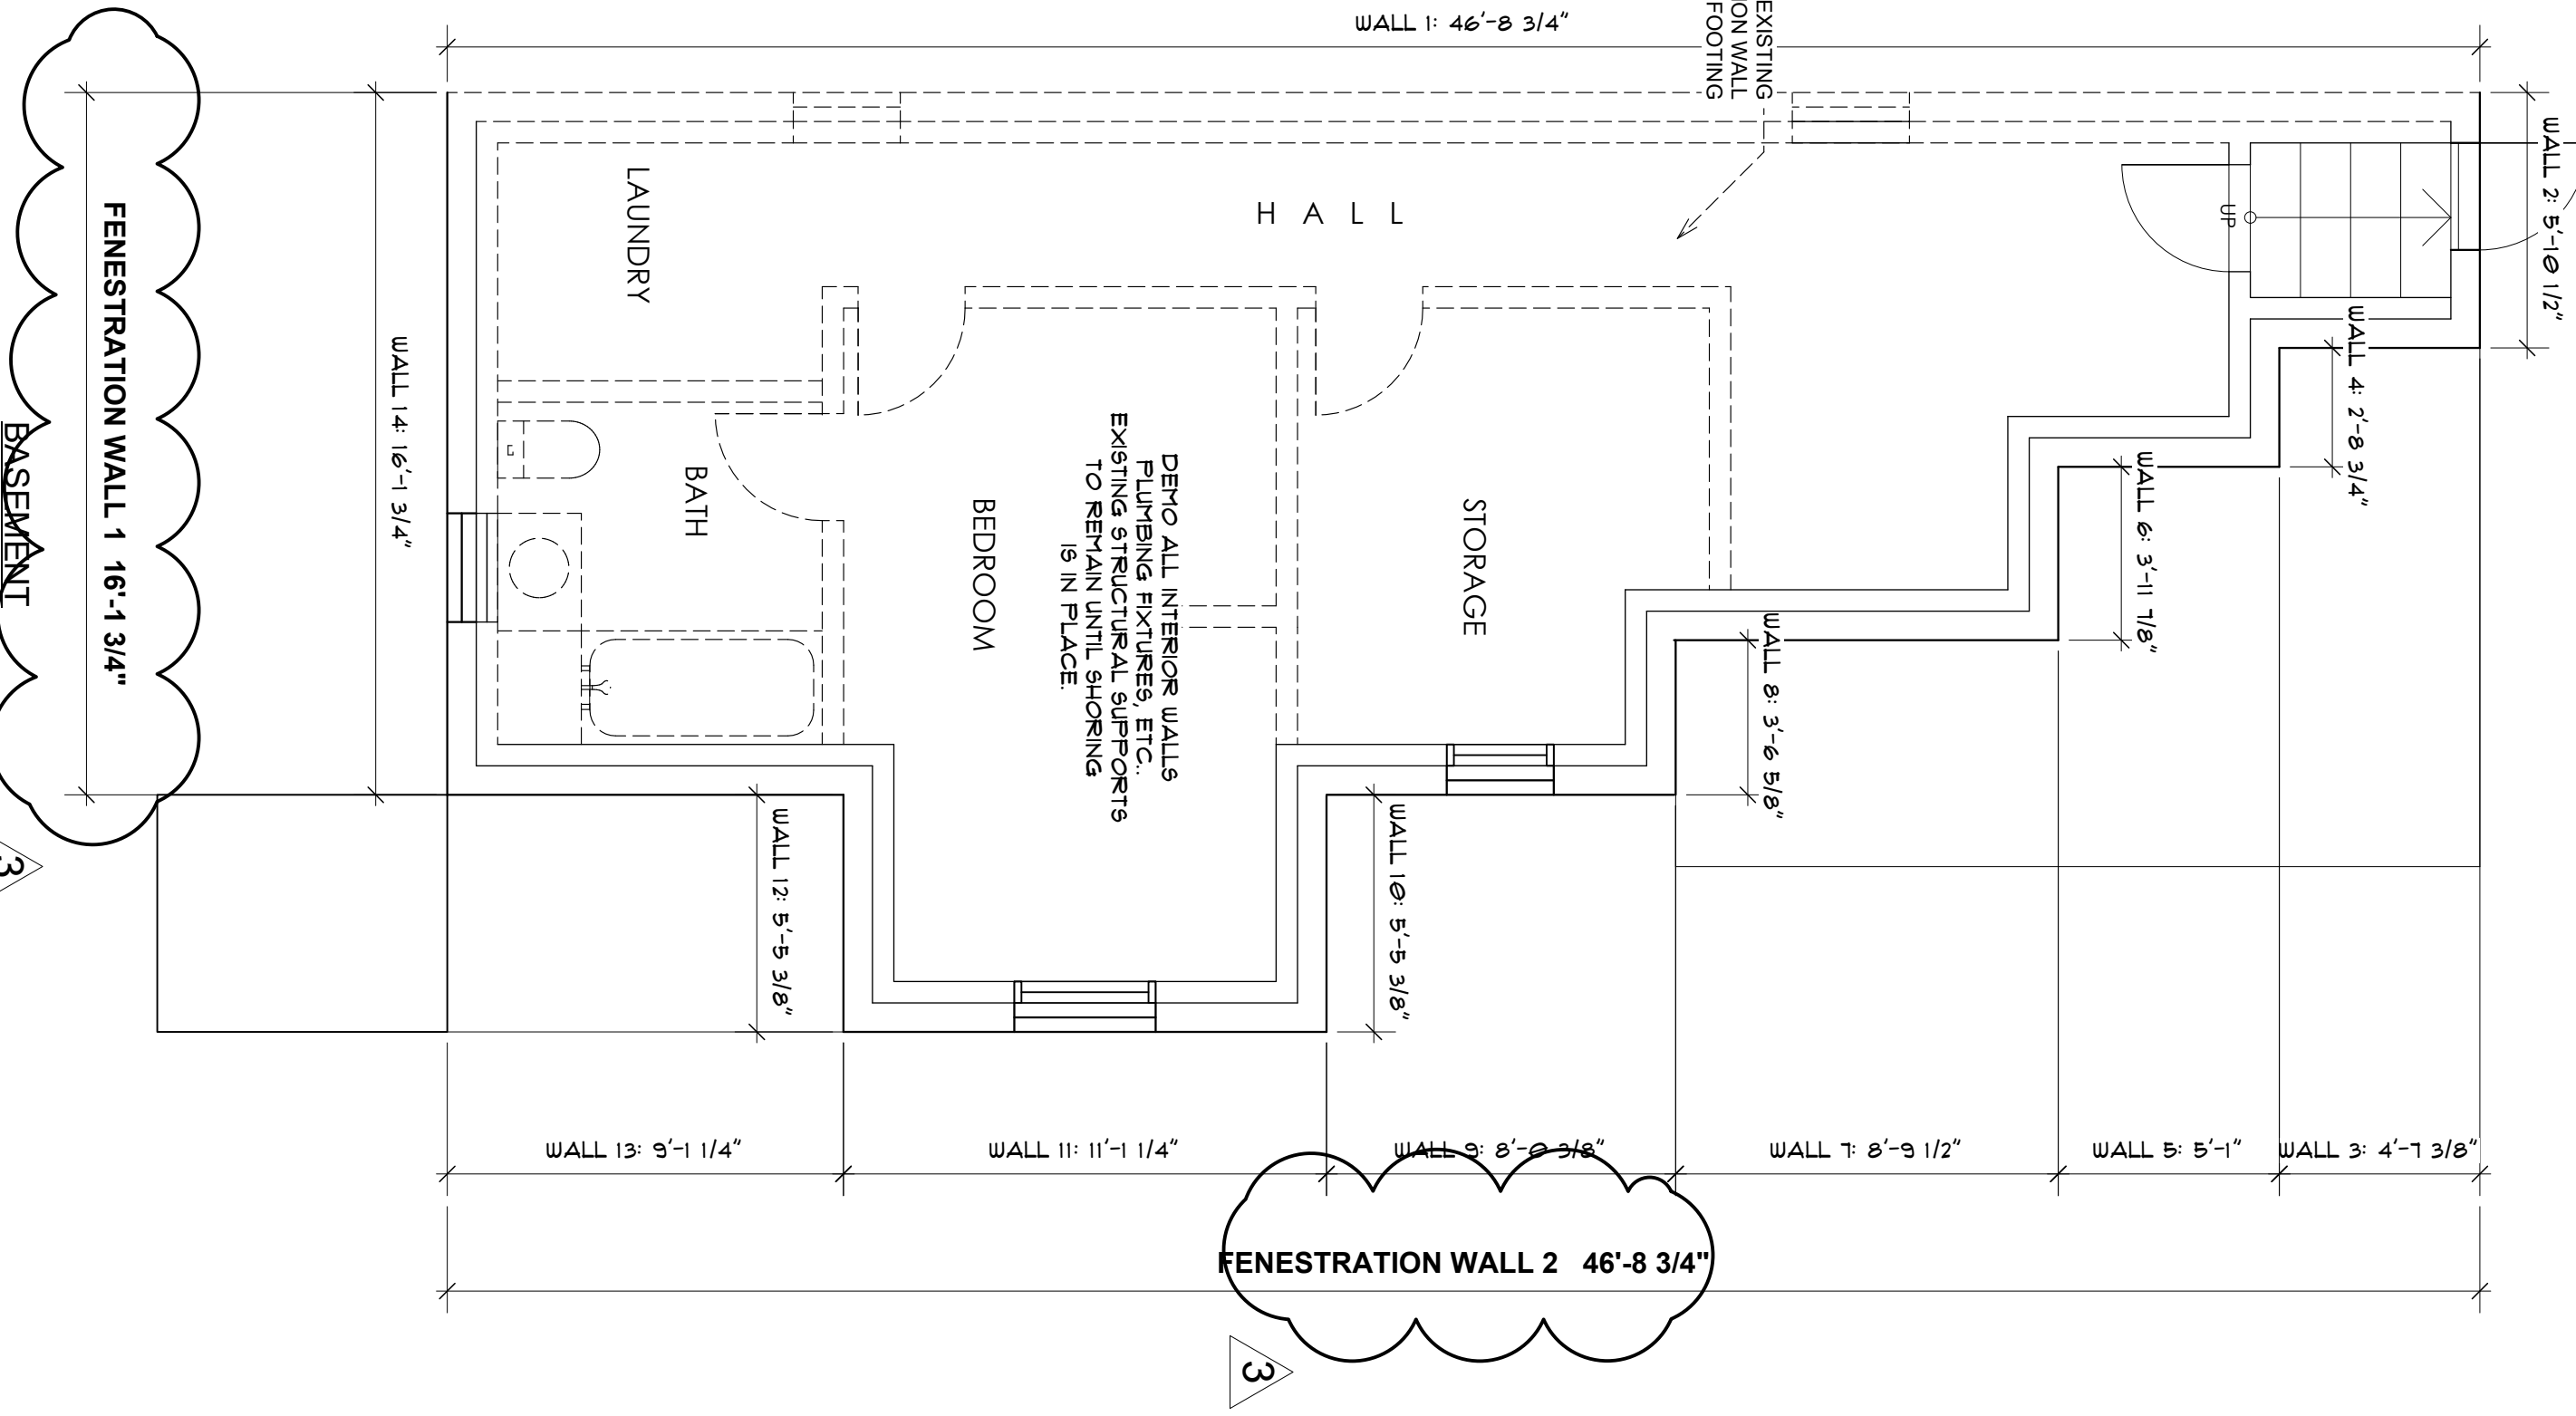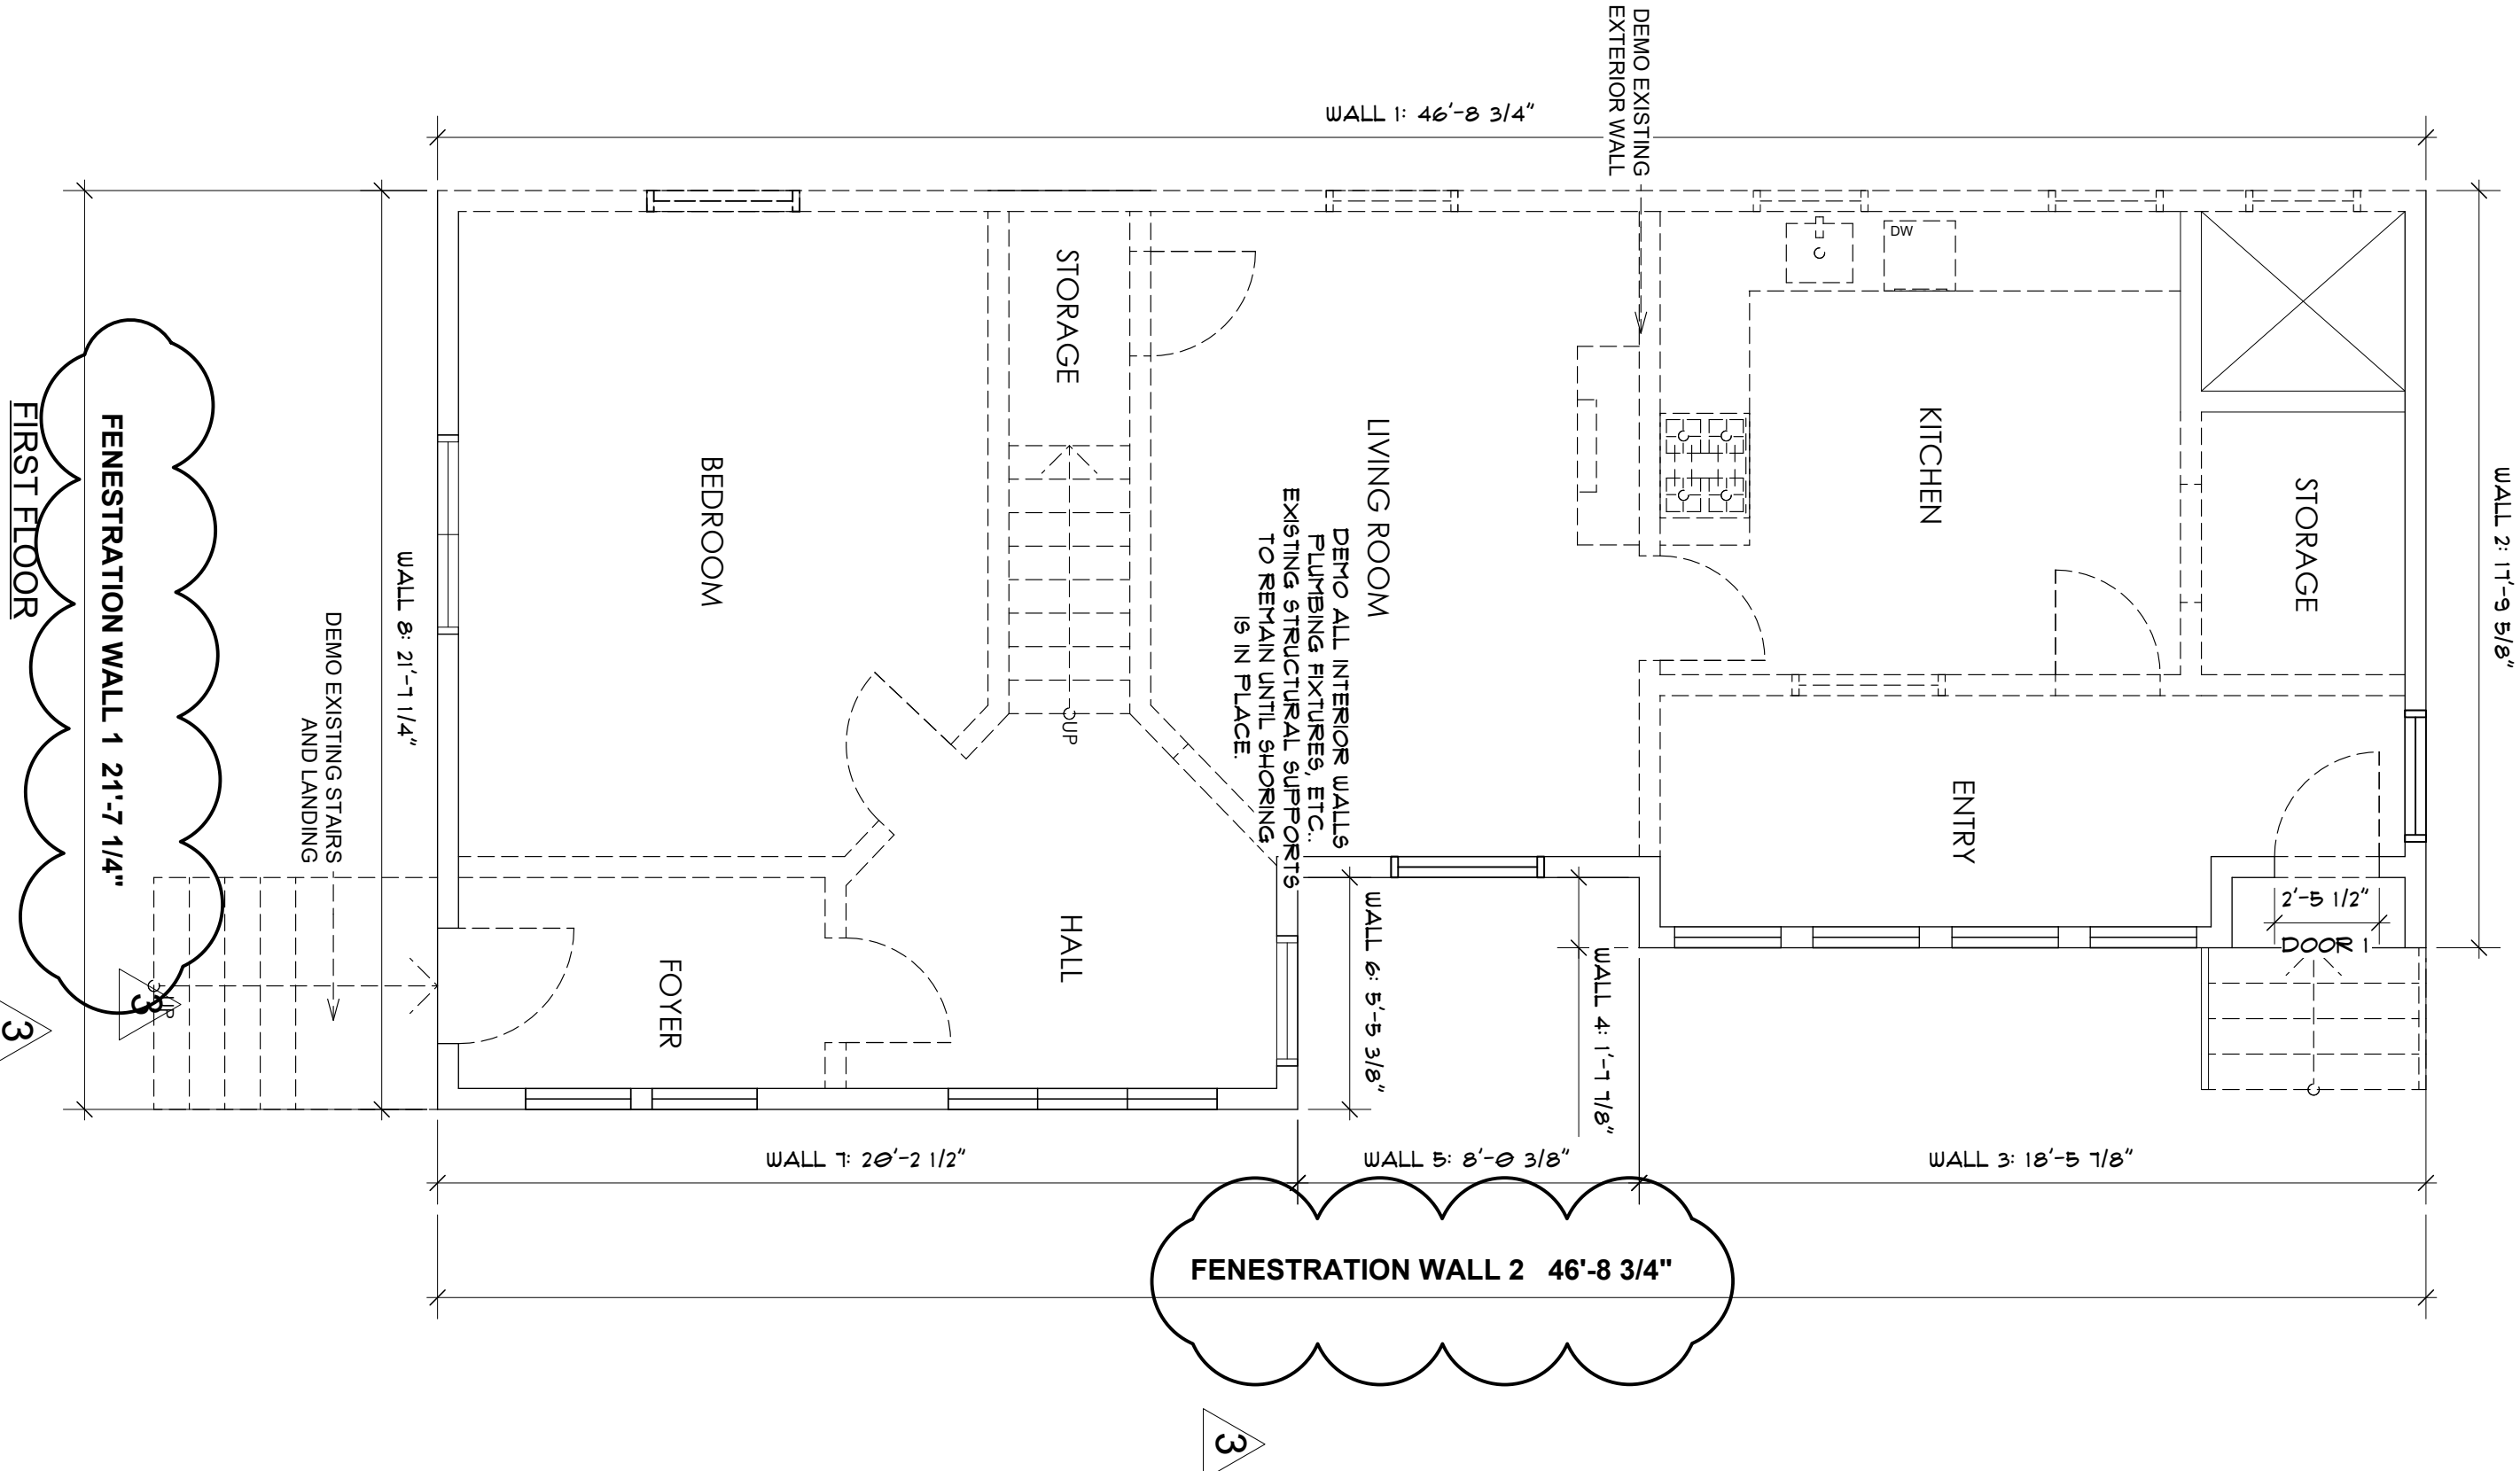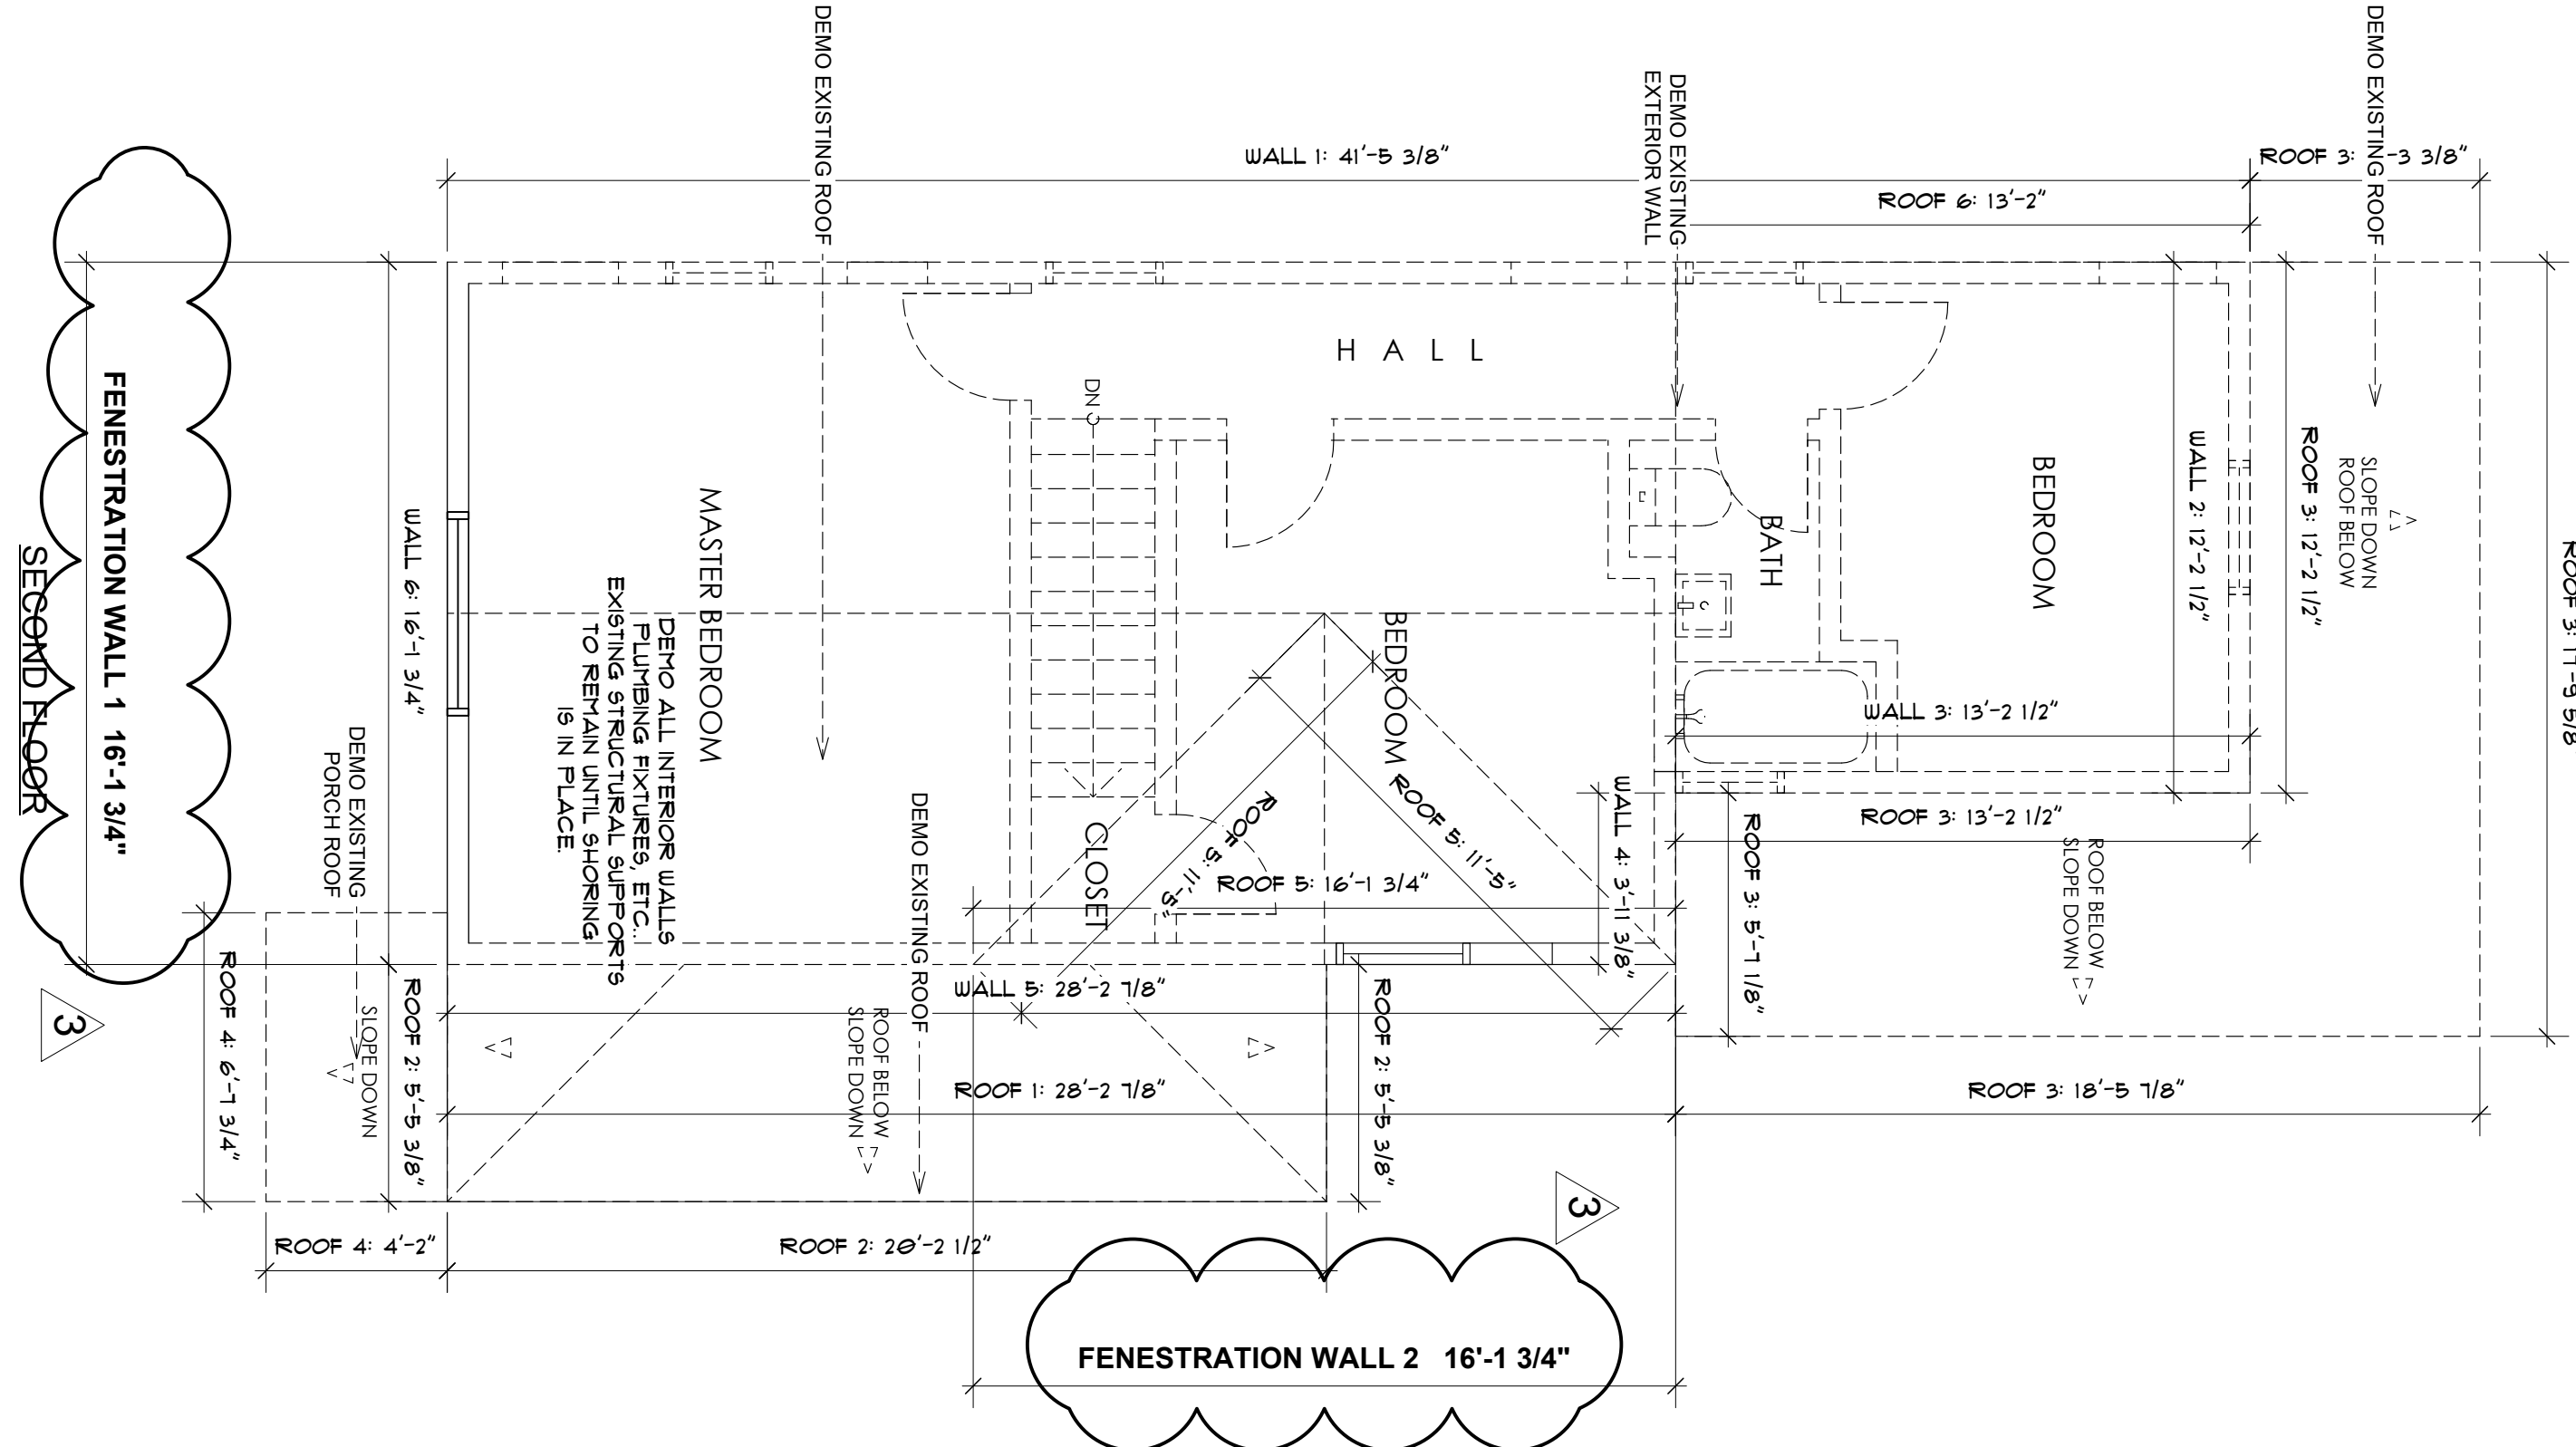

EXISTING / DEMO FLOOR PLANS

Scale: 1/4" = 1'-0"

1

FENESTRATION EQUATION: FENESTRATION % = (WINDOW AREA / WALL AREA) x 100

EXISTING FENESTRATION			
WALL #	EXISTING WALL AREA SQ FT	TOTAL FENESTRATION	FENESTRATION PERCENTAGE

Basement			
1	72.01	2.88	4%
2	14.68	6.71	46%
Total Basement	86.69	9.59	11%

First Floor			
1	219.8	20.29	9%
2	483.52	121.49	25%
Total First Floor	703.32	141.78	20%

Second Floor			
1	161.72	20.29	13%
2	232.36	19.15	8%
Total Second Floor	394.07	39.44	10%

Attic Level			
1	76.63	0	0%
2	80.86	0	0%
Total Attic Level	157.49	0	0%

Total Proposed Fenestration	1341.57	190.81	14%
-----------------------------	---------	--------	-----

PROPOSED FENESTRATION			
WALL #	WALL AREA SQ FT	TOTAL FENESTRATION	FENESTRATION PERCENTAGE

Basement			
1	90.65	6.5	7%
2	155.76	5.81	4%
Total Basement	246.41	12.31	5%

First Floor			
1	271.97	61.79	23%
2	467.29	112.19	24%
Total First Floor	739.26	173.98	24%

Second Floor			
1	271.97	33.1	12%
2	467.29	79.23	17%
Total Second Floor	739.26	112.33	15%

Attic Level			
1	50.47	33.1	66%
2	47.86	24.3	51%
Total Attic Level	98.33	57.4	58%

Total Proposed Fenestration	1823.26	356.02	20%
-----------------------------	---------	--------	-----

WALL DEMO SUMMARY










WALL #	EXISTING WALL AREA SQ FT	DEMO WALL AREA SQ FT	REMAINING WALL AREA SQ FT	PERCENT OF WALL
Basement				
1	341.76	341.76	0	100%
2	46.96	0	46.96	0%
3	36.88	0	36.88	0%
4	21.76	0	21.76	0%
5	40.64	0	40.64	0%
6	31.84	0	31.84	0%
7	70.32	0	70.32	0%
8	28.4	0	28.4	0%
9	64.24	0	64.24	0%
10	83.68	0	83.68	0%
11	88.8	0	88.8	0%
12	132.8	0	132.8	0%
13	72.8	0	72.8	0%
14	129.12	0	129.12	0%
Total Basement	1190	341.76	848.24	29%
First Floor				
1	384.48	384.48	0	100%
2	160.2	0	160.2	0%
3	166.32	0	166.32	0%
4	14.85	0	14.85	0%
5	72.27	0	72.27	0%
6	48.96	0	48.96	0%
7	181.8	0	181.8	0%
8	194.4	0	21.6	0%
Total First Floor	1223.28	384.48	838.8	31%
Second Floor				
1	372.96	372.96	0	100%
2	109.8	109.8	0	100%
3	118.8	118.8	0	100%
4	35.46	35.46	0	100%
5	254.07	254.07	0	100%
6	16.14	0	16.14	0%
Total Second Floor	2130.51	1219.57	910.94	60%
Total Wall Demo	4543.79	2001.81	2196.38	44%

ROOF DEMO SUMMARY

ROOF #	EXISTING ROOF SQ FT	DEMO ROOF SQ FT	REMAINING ROOF SQ FT	PERCENT OF ROOF
1	122.15	122.15	0	100%
2	160.29	160.29	0	100%
3	422.15	422.15	0	100%
4	160.29	160.29	0	100%
5	71.51	71.51	0	100%
6	119.46	119.46	0	100%
7	49.32	49.32	0	100%
8	51.66	51.66	0	100%
9	184.33	184.33	0	100%
10	39.45	39.45	0	100%
Total Roof Demo	1680.61	1680.61	0	100%

% OF ROOF'S REMAINING

TOTAL EXTERIOR SURFACE AREAS DEMOLISHED: 59%

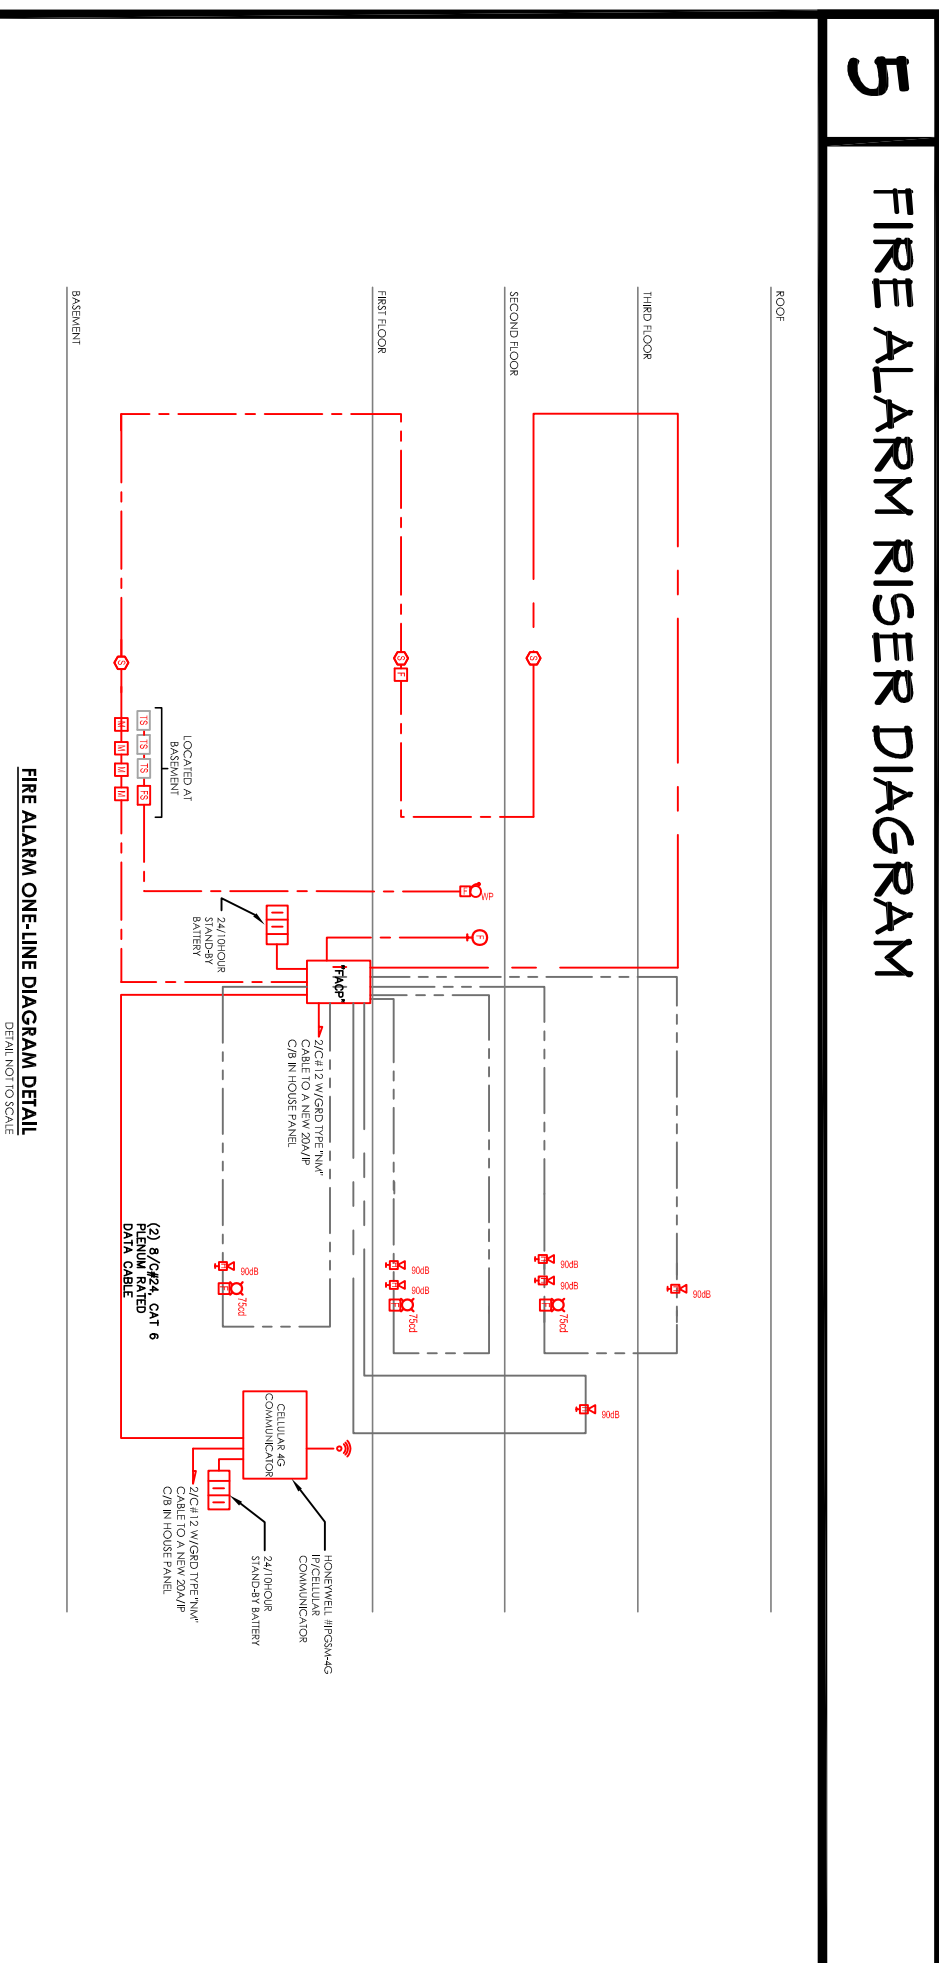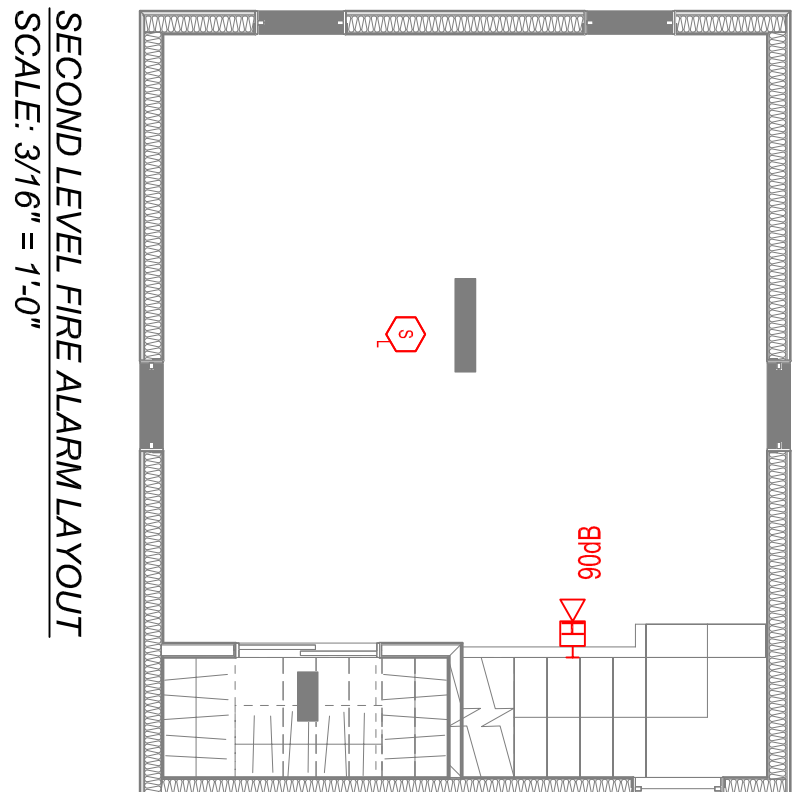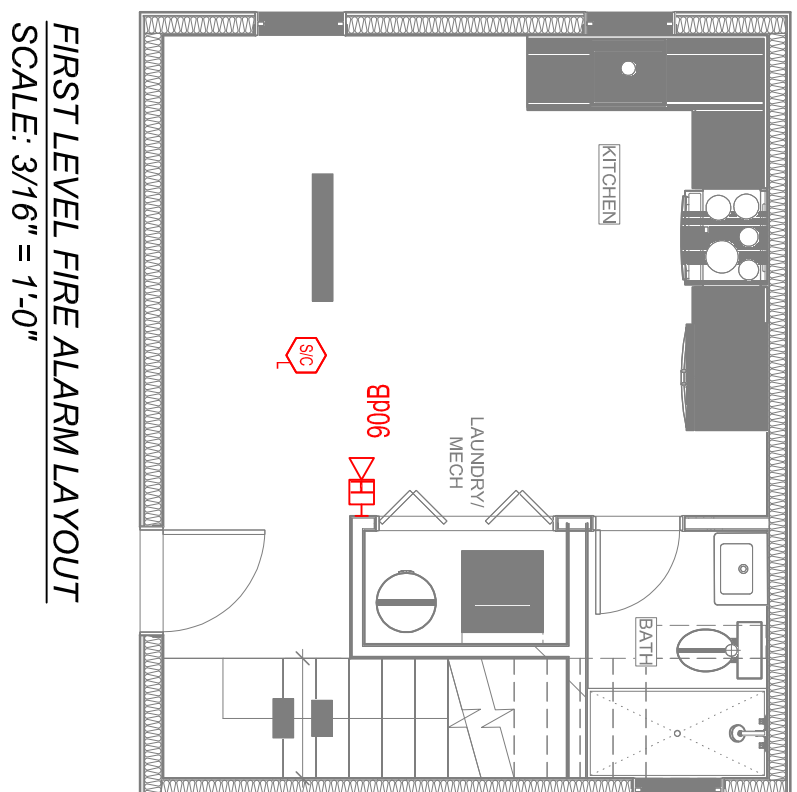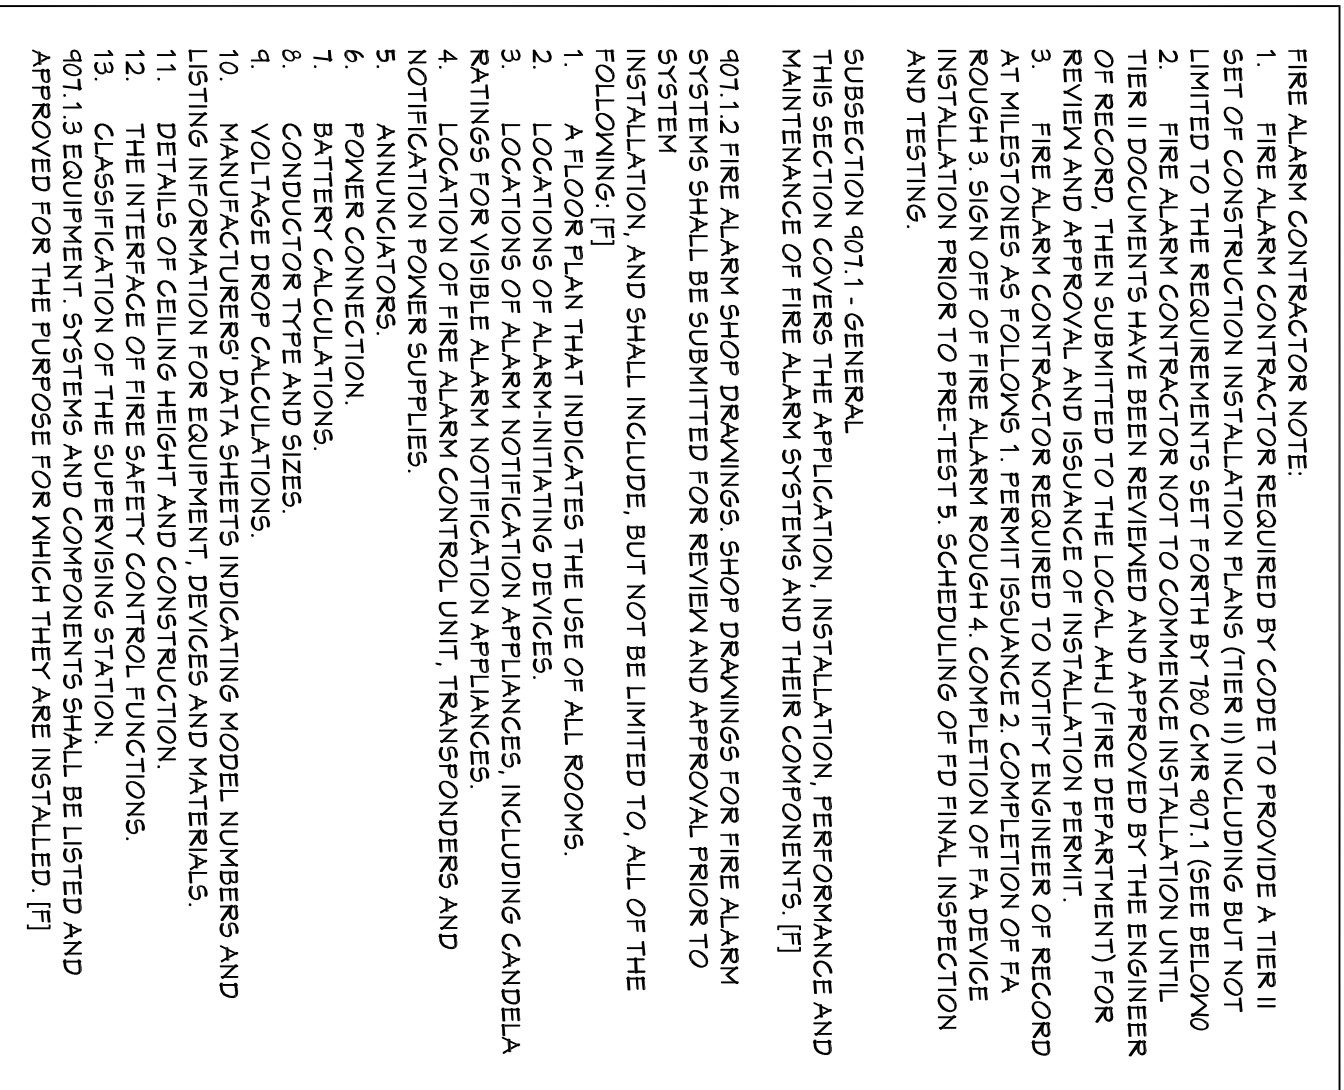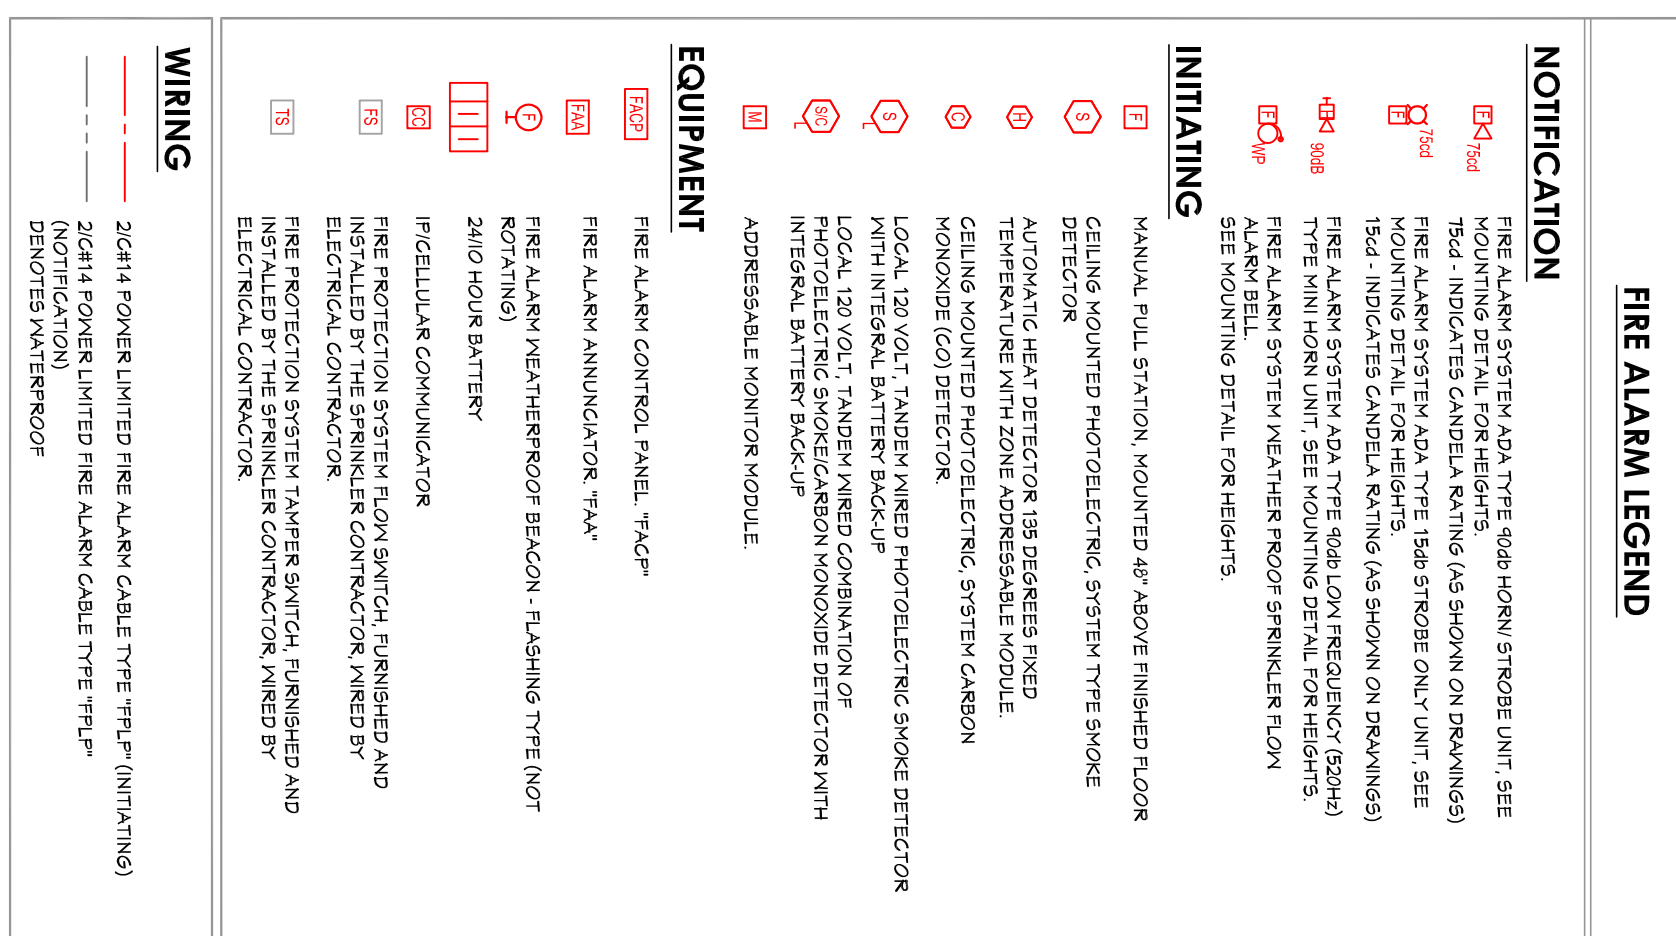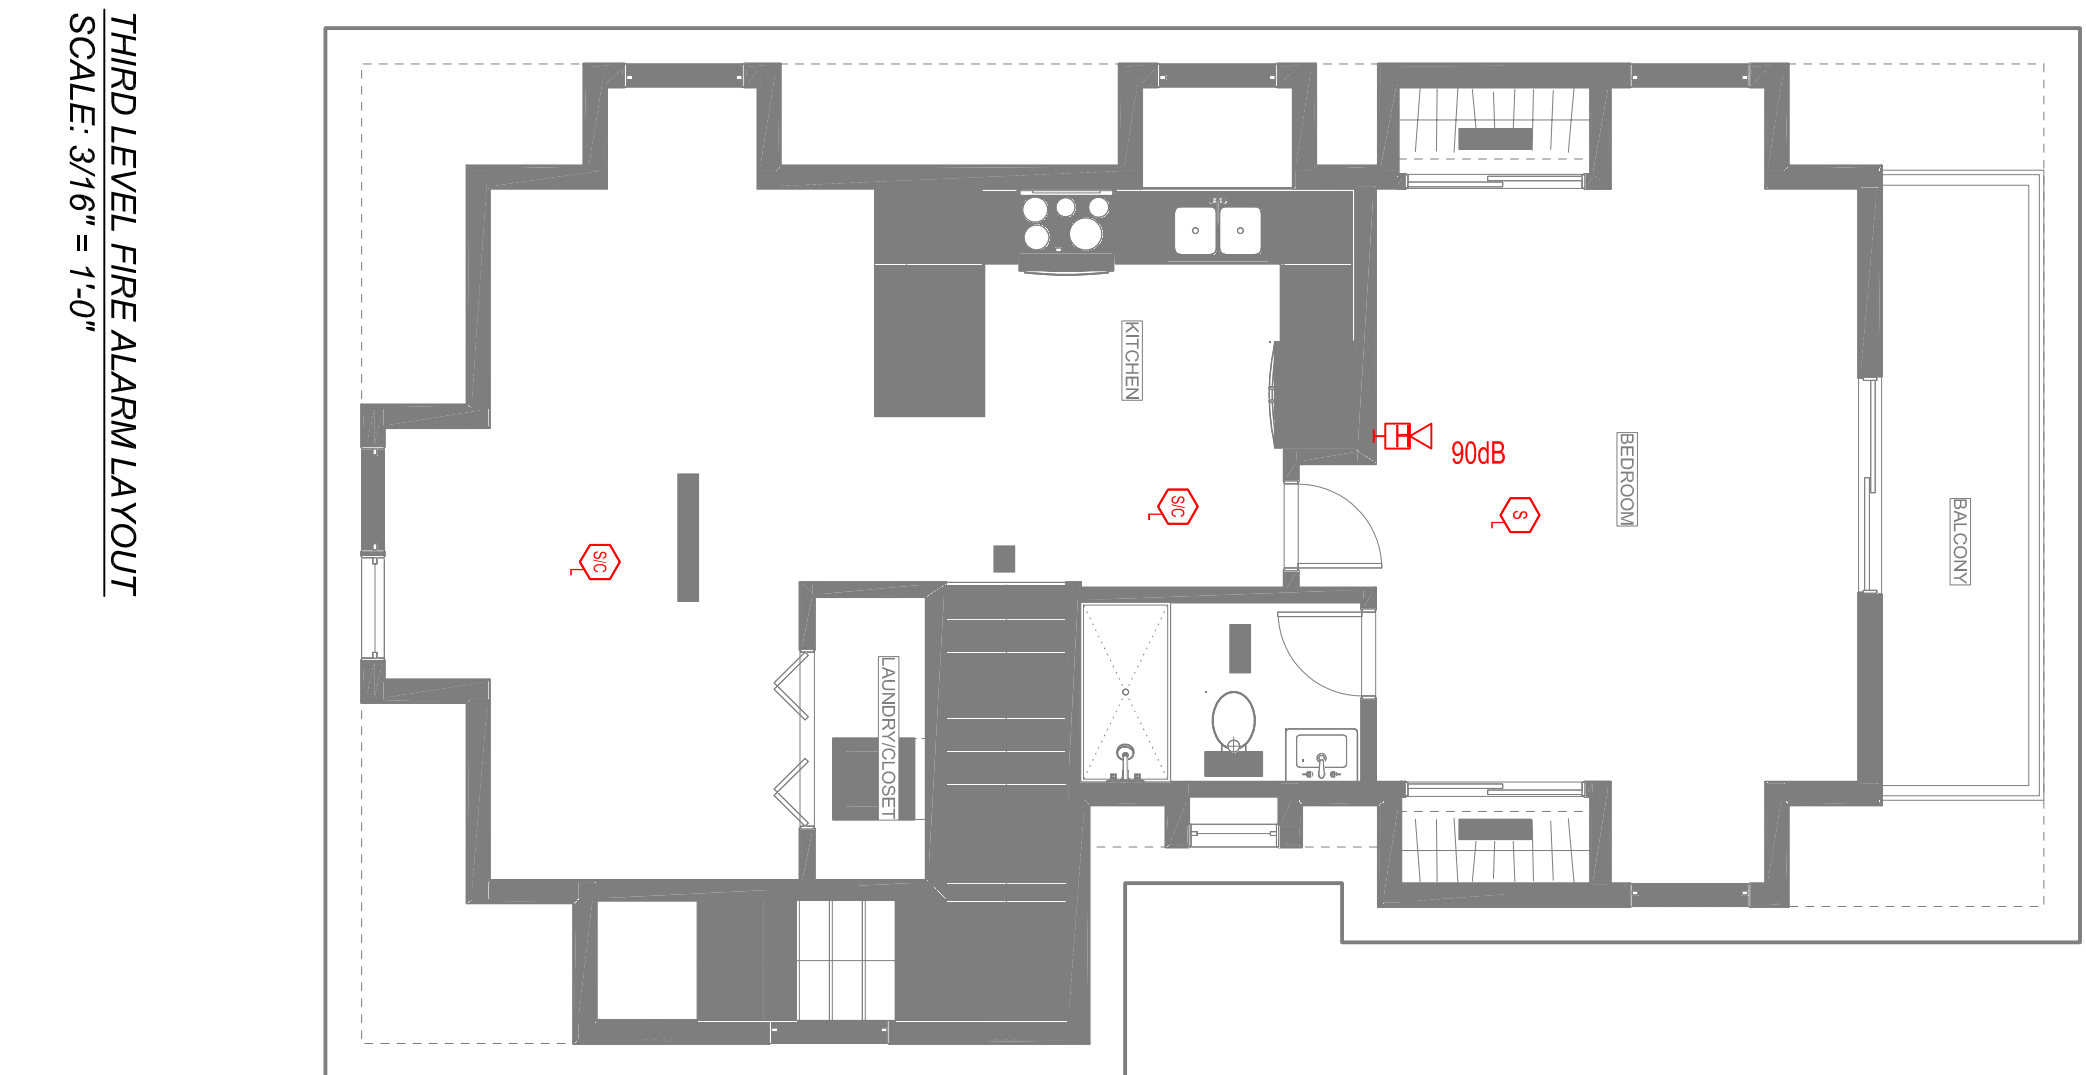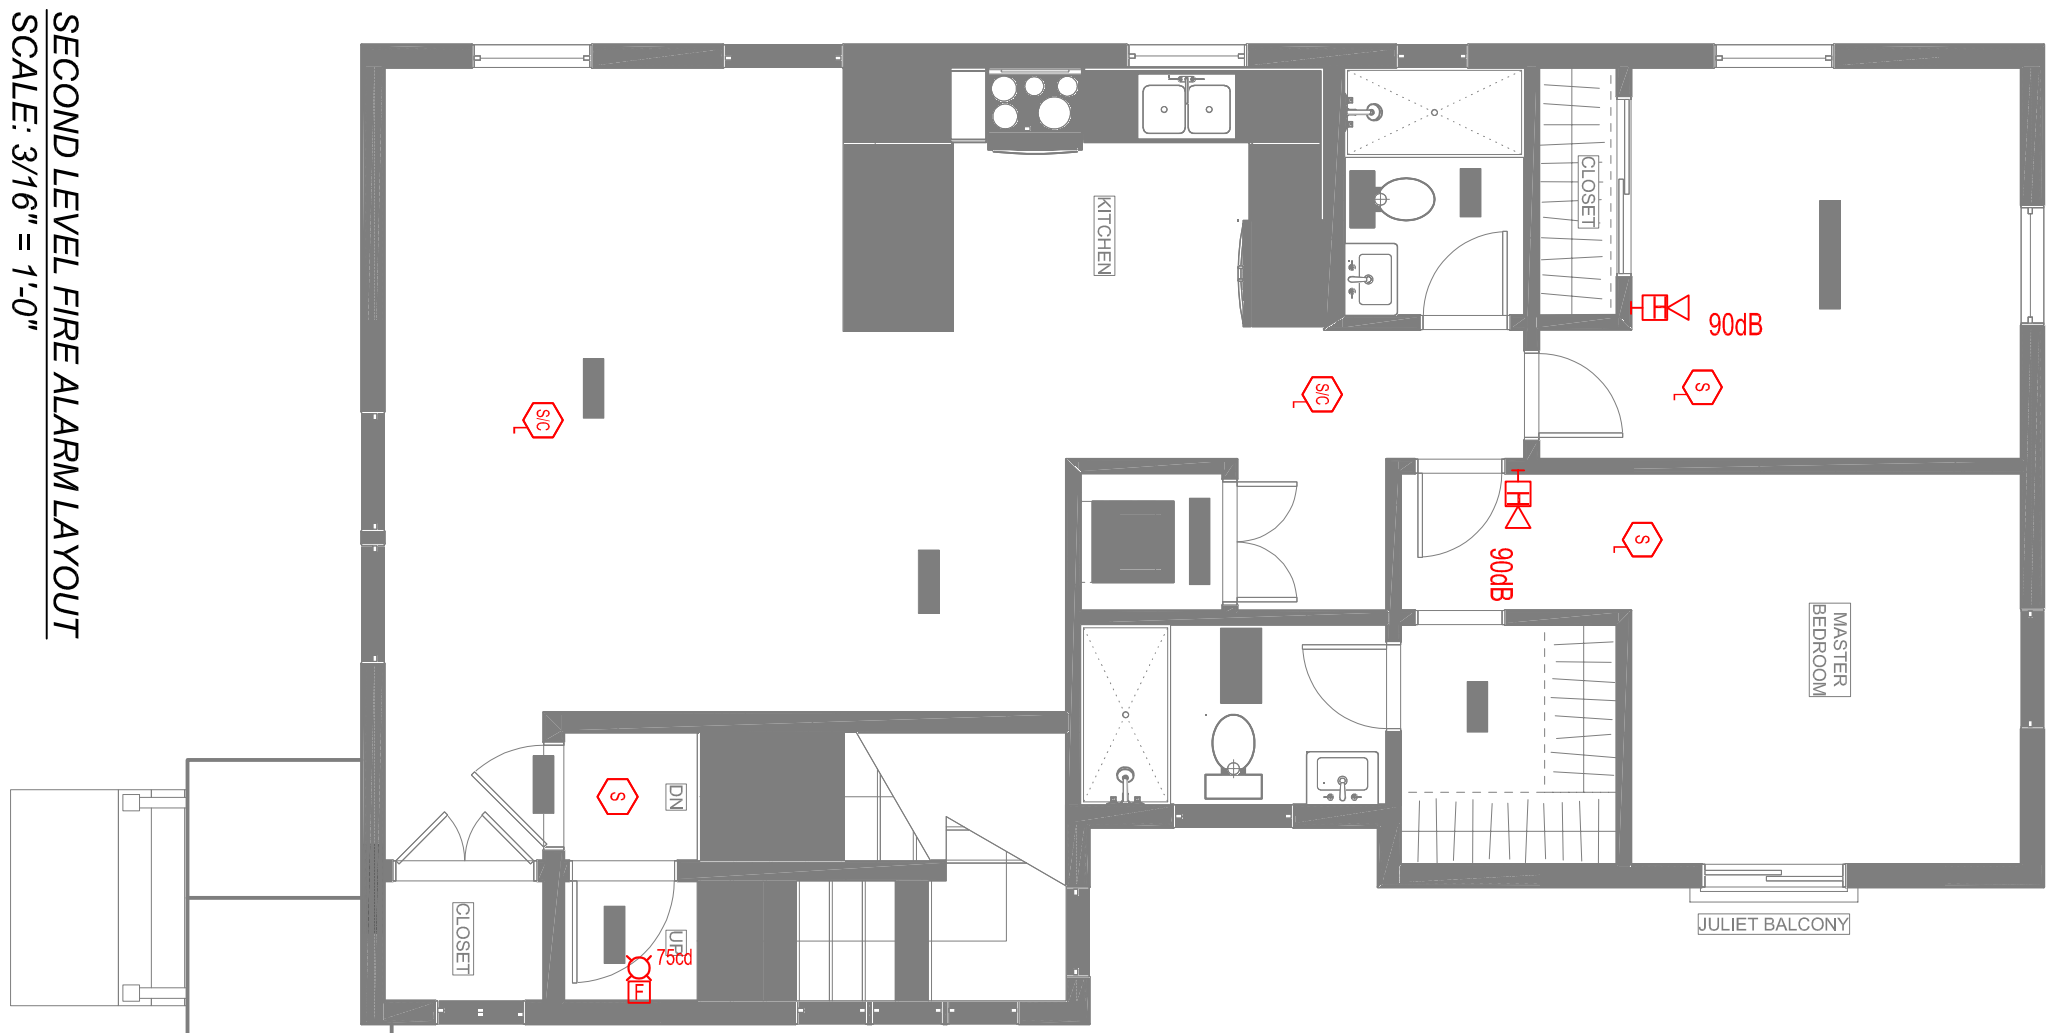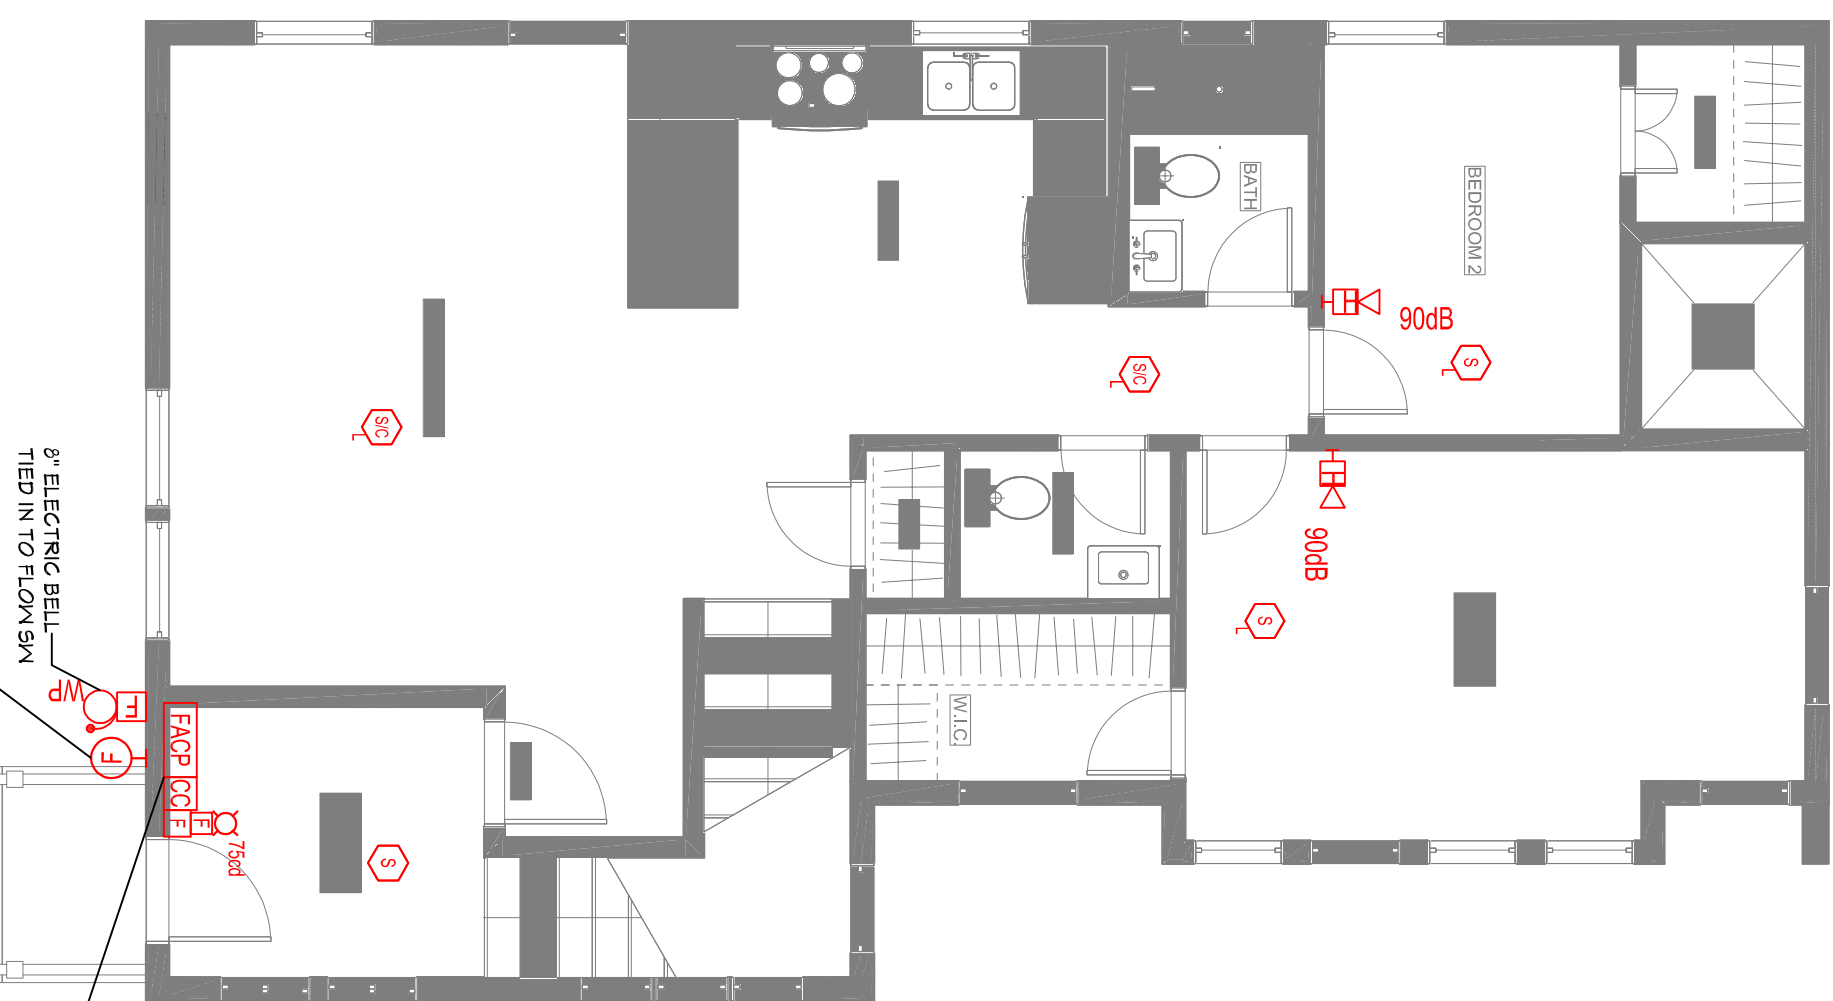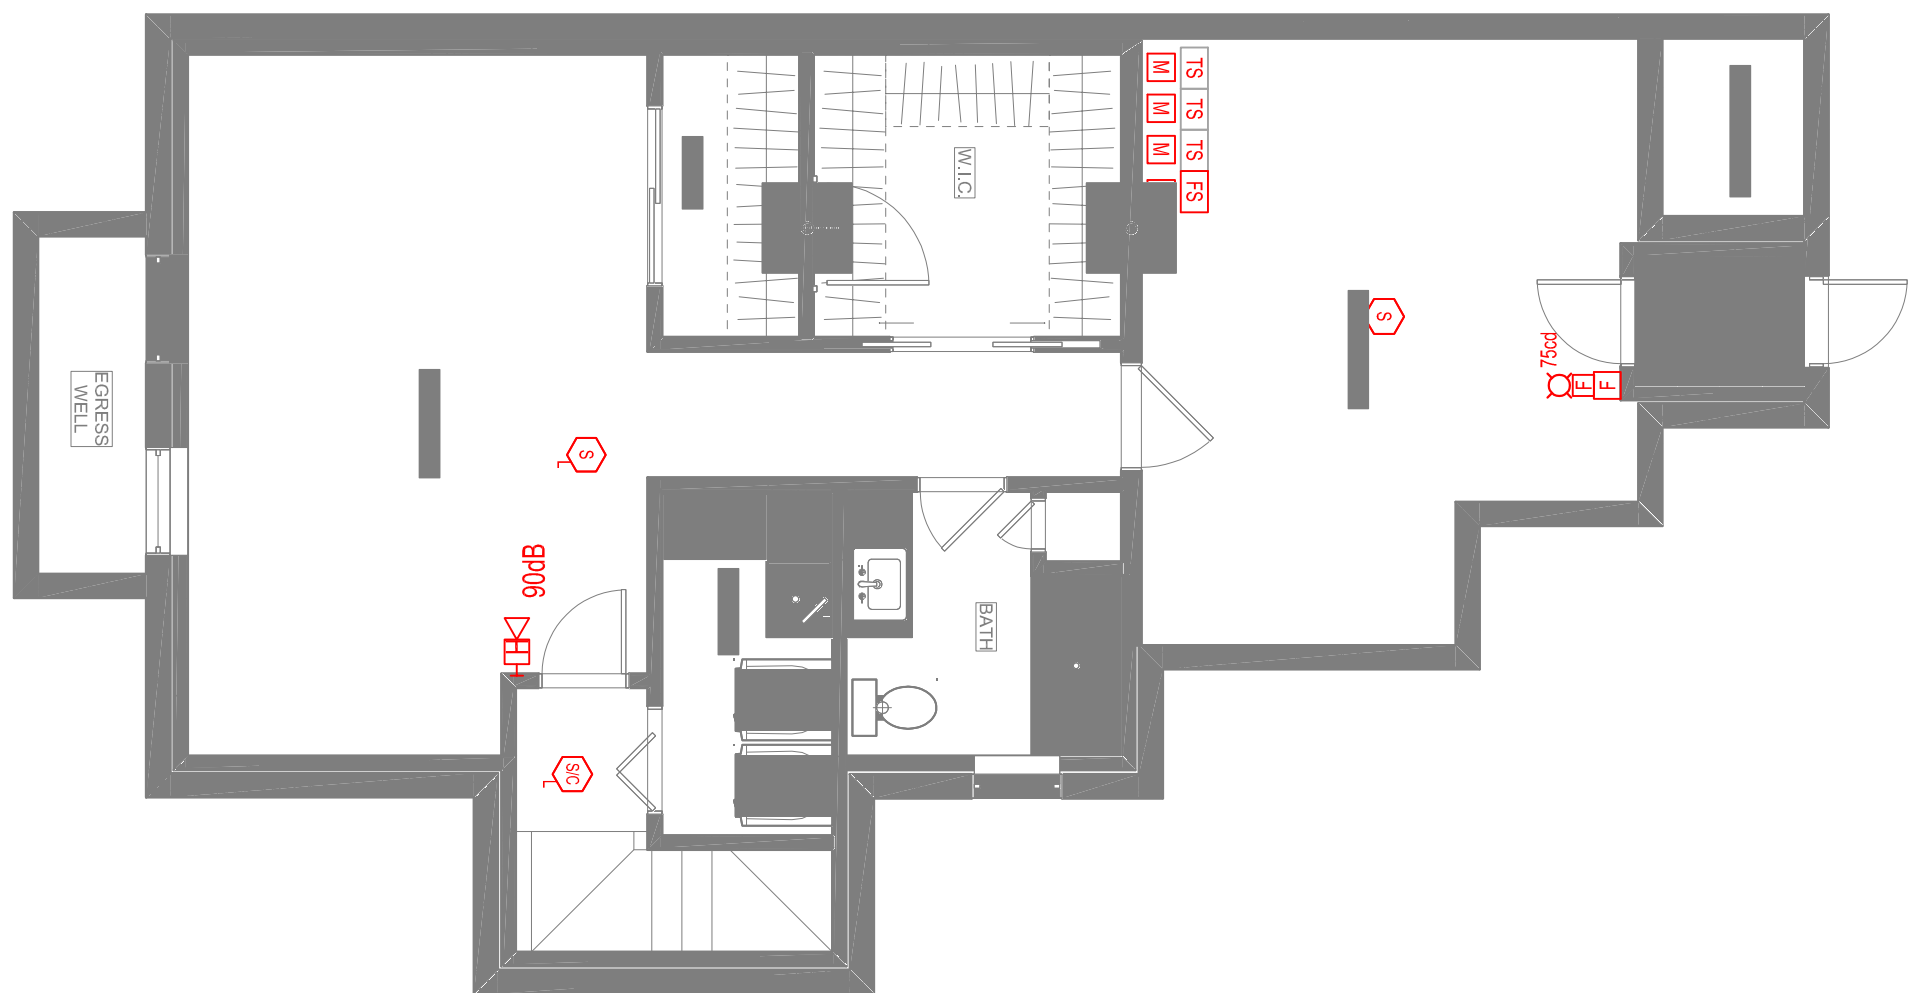

1	PROJECT INFORMATION
2	RISERZONING DETAIL
3	FIRE ALARM NOTES
4	GENERAL NOTES

	NOTES	DATE	REVISIONS DESCRIPTION	BY		CAP DESIGN GROUP www.capcofire.com 34 WALKERS BROOK DR. #1036 READING, MA 01867 (617) 644-0014?		---	--

