

IFB # 26-19
SOLICITATION FOR: Argenziano School Boiler Replacement



CITY OF SOMERVILLE, MASSACHUSETTS
Jake Wilson, Mayor

Procurement and Contracting Services Department
Angela M. Allen, Chief Procurement Officer

RELEASE DATE: 6/17/2026

QUESTIONS DUE: 6/24/2026 by 12PM EST

FILED SUB-BIDS DUE DATE AND TIME: 7/1/2026 by 3:00 PM EST

GENERAL BIDS DUE DATE AND TIME: 7/8/2026 by 3:00 PM EST

PRE-BID SITE VISIT MEETING DATE AND TIME: 6/22/2026 at 10:00 AM EST

PRE-BID SITE ADDRESS: 290 Washington Street, Somerville, MA

DELIVER TO:
City of Somerville
Procurement & Contracting Services

Attn: Thupten Chukhatsang
Senior Procurement Manager
tchukhatsang@somervillema.gov

93 Highland Avenue
Somerville, MA 02143

IFB # 26-19
Argenziano School Boiler Replacement

Key Project Information

Project Address	290 Washington Street, Somerville, MA
Estimated Construction Cost	\$868,000.00
Anticipated Contract Award	7/10/2026
Date of Substantial Completion	10/1/2026
Date of Final Completion	1/1/2027
Est. Contract Commencement Date	7/15/2026
Est. Contract Completion Date	1/31/2027
Governing Bid Law	MGL C. 149 (Vertical Construction)
Wage Requirements	State Prevailing Wages
Payment Bond Requirements	100% of Contract Value
Performance Bond Requirements	100% of Contract Value
Liquidated Damages (\$ per Day)	\$1000

Managing Department Information

Managing City Department	IAM Capital Projects
Project Manager	Deborah Mitrano
Project Manager Email	dmitrano@somervillema.gov

Designer Information

Designer Name	Rimkus Consulting Group, Inc.
Designer Address	313 Congress Street, Boston, MA 02210
Designer Specialty	Engineering
Designer Contact	Andrew Mitzan
Designer Contact Email	andrew.mitzan@rimkus.com

TABLE OF CONTENTS

- PART 1: INVITATION FOR BID DOCUMENTS**

Section 1: GENERAL INFORMATION ON BID PROCESS

1.1	General Instructions
1.2	Bid Schedule
1.3	Submission Instructions
1.4	Questions
1.5	General Terms

Section 2: RULE FOR AWARD, QUALITY REQUIREMENTS, AND PROJECT BACKGROUND

2.1	Rule For Award
2.2	Project Background
2.3	Minimum Quality Requirements

Section 3: BID PRICING

3.0	Form for General Bid and Alternates
	Form for Filed Sub-bid – HVAC and Electrical
	Unit Price Form (if applicable)

Section 4: REQUIRED BID FORMS / BIDDERS' CHECKLIST

4.1 (<i>required with bid</i>)	Signed Cover Letter
	Somerville Living Wage Form
	Quality Requirements Form (Section 2.0)
	Certificate of Non-Collusion & Tax Compliance
	Certificate of Signature Authority
	Reference Form (or equivalent may be attached)
	5% Bid Deposit
	Prevailing / Davis Bacon Wages, Statement of Compliance Form
	DCAMM Certification and Update Statement (General Bidders: General Building Construction and Filed Sub-Bidders: HVAC and Electrical)
	OSHA Form
	Vulnerable Road Users Ordinance
	Somerville Wage Theft Ordinance
	Responsible Employer Ordinance (if applicable)
	Acknowledgement of Addenda (if applicable)
4.2 (<i>required post bid</i>)	Signed W9
	Certificate of Good Standing (will be required of awarded Vendor; please furnish with bid if available)
	Insurance Specifications (will be required of awarded Vendor; furnish sample certificate with bid, if possible)
	Performance Bond (100% of the contract amount)
	Statement of Management (if applicable)
	Payment Bond (100% of the contract amount)

- PART 2: SAMPLE CONSTRUCTION CONTRACT / CITY's GENERAL TERMS AND CONDITIONS**
- PART 3: TECHNICAL SPECIFICATIONS, PLAN AND DETAILS**

PART 1: INVITATION FOR BID DOCUMENTS

IFB # 26-19
Argenziano School Boiler Replacement

1.1 General Instructions

This solicitation will be publicly available on the Procurement & Contracting Services (PCS) Department webpage <https://www.somervillema.gov/procurement> on and after 6/17/2026 . Interested parties can also contact the PCS department during the below-noted City Hall hours of operation.

City Hall Hours of Operation:	
Monday – Wednesday	8:30 a.m. to 4:30 p.m.
Thursday	8:30 a.m. to 7:30 p.m.
Friday	8:30 a.m. to 12:30 p.m.

All Responses Must be Sealed and Delivered To:
Procurement & Contracting Services Department City of Somerville 93 Highland Avenue Somerville, MA 02143
<i>It is the sole responsibility of the Offeror to ensure that the bid arrives on time at the designated place. Late bids will not be considered and will be rejected and returned.</i>
Bid Format:
Submit one, original (1) sealed bid package; it must be marked with the solicitation title and number. Online submission procedures are described below in Section 1.3.
BIDS SUBMITTED MUST BE AN ORIGINAL. The completion of the following forms is necessary for consideration of a potential contract award. submitting bid documents, please retain the order of documents as provided below: 1) Form for General Bid 2) Bid Form for Alternates 3) Unit Price Form (if applicable) 4) Somerville Living Wage Form 5) Quality Requirements Form 6) Certificate of Non-Collusion & Tax Compliance 7) Certificate of Signature Authority 8) Reference Form 9) 5% Bid Deposit 10) Prevailing Wages Statement of Compliance Form 11) OSHA Form 12) Responsible Employer Ordinance (if applicable) 13) Somerville Vulnerable Road Users Ordinance Form 14) Somerville Wage Theft Ordinance 15) DCAMM Certification and Update Statement (Required for 149 and 149A General Bidders if more than \$150K and Filed Sub-Bidders if more than \$25K)
If all required documents are not present, the bid may be deemed non-responsive and may result

in disqualification of the bid unless the City determines that such failure(s) constitute(s) a minor informality, as defined in Chapter MGL 30B.
A complete bid must also include a cover letter signed by an official authorized to bind the Offeror contractually and contain a statement that the proposal is firm for ninety (90) days. An unsigned letter, or one signed by an individual not authorized to bind the Offeror, may be disqualified.
The Offeror's authorized official(s) must sign all required bid forms.
The Price Form in Section 3.0 must be completed. No substitute form will be accepted. Pricing must remain firm for the entire contract period.
All information in the Offeror's response should be clear and concise. The successful response will be incorporated into a contract as an exhibit; therefore, Offerors should not make claims to which they are not prepared to commit themselves contractually.
The successful Offeror must be an Equal Opportunity Employer.
The City of Somerville values a diverse workforce and believes it contributes to a work product and customer experience that best reflects the community in our city. Applicants are highly encouraged to include any certifications and documents that recognize the diversity of the Offeror's work force, including ownership of the offering firm/organization, executive leadership, management, and employees proposed for the work in Somerville, including diversity of sub-consultants. Please use the supplier diversity form (see Section 4.0) with supporting documentation to share your diversity data with the City.

1.2 Bid Schedule

Key dates for this Invitation for Bids:	
IFB Issued	6/17/2026
Deadline for Submitting Questions to IFB	6/24/2026 by 12PM EST
Filed Sub-Bids Due	7/1/2026 by 3:00 PM EST
General Bids Due	7/8/2026 by 3:00 PM EST
Anticipated Contract Award	7/10/2026
Est. Contract Commencement Date	7/15/2026
Est. Contract Completion Date	1/31/2027

Responses must be delivered by 7/8/2026 by 3:00 PM EST to:	City of Somerville Procurement & Contracting Services Department Attn: Thupten Chukhatsang 93 Highland Avenue Somerville, MA 02143

1.3 Submission Instructions

If you submitting your bid online via Bidexpress.com , then you do not need to also submit a sealed bid package as instructed below. Email is not an acceptable method of submission of bids.

Please submit ***one sealed bid package*** with the following contents and marked in the following manner:

Contents of Sealed Bid Package	Marked As
Envelope 1: Sealed Bid: Shall Include (1) original and one (1) electronic copy. [Electronic copies are to be submitted on USB drives and are to be saved in Adobe Acrobat format. ("Read only" files are acceptable.)]	To Be Marked: IFB # 26-19 Argenziano School Boiler Replacement
Please send the complete sealed package to the attention of :	Thupten Chukhatsang Senior Procurement Manager Procurement & Contracting Services Department Somerville City Hall 93 Highland Avenue Somerville, MA 02143
FILED SUB-BIDS, Bid Opening Link Join Zoom Meeting https://us02web.zoom.us/j/86059110616?pwd=R1s0zk3HashbEHyZN0p0FV3yANIoA5.1 Meeting ID: 860 5911 0616 Passcode: 703458	
GENERAL BIDS, Bid Opening Link Join Zoom Meeting https://us02web.zoom.us/j/85776131273?pwd=kybcxebec4Njh7HfAUoLRJHtT7gSLC.1 Meeting ID: 857 7613 1273 Passcode: 149435	

Methods of Bid Submission

Bidders may submit bids in any of the following ways. All bids will be timestamped and must be received no later than due date and time.

1) Sealed bids can be sent to City Hall through the US Postal Service or other delivery service (e.g. FedEx, UPS).

2) BidExpress.com is an online bidding platform where bidders can submit all required documents. The fee to use this service is approximately \$50.00 unless your company has a subscription with BidExpress. You can access the bid package and forms via the City of Somerville BidExpress page at: <https://www.bidexpress.com/businesses/33100/home> A user guide is attached for your reference.

3) For any technical assistance while submitting the online bid, please contact the BidExpress Customer support team at www.bidexpress.com. Bidders may submit bids in any of the following ways. All bids will be timestamped and must be received no later than due date and time.

Bid Format

Responses shall be prepared on standard 8.5 x 11 inch paper (charts may be landscaped but must be on 8.5 x 11 inch paper) and shall be in a legible font size (12). All pages of each response shall be appropriately numbered (and with consecutive page numbering across tabs). **In an effort to reduce waste, we discourage the use of 3-ring binders.**

Elaborate format and binding are neither necessary nor desirable.

Qualifications & Experience

The Offeror may include any additional literature and product brochures. The Quality Requirements Form (Section 2), or set of basic business standards, must be submitted with bid.

References

The Offeror shall list at least three relevant references, which the City may contact. The City of Somerville reserves the right to use ourselves as a reference. References shall include the following information:

●The name, address, telephone number, and email address of each client listed above.	
●A description of the work performed under each contract.	●The amount of the contract.
●A description of the nature of the relationship between Offeror and the customer.	
●The dates of performance.	●The volume of the work performed.

1.4 Questions

Questions are due: 6/24/2026 by 12PM EST

Questions concerning this solicitation must be delivered in writing to:

Thupten Chukhatsang
Senior Procurement Manager
Somerville City Hall
Procurement & Contracting Services Department
93 Highland Avenue
Somerville, MA 02143

Or emailed to:

tchukhatsang@somervillema.gov

Or faxed to:

617-625-1344

Answers will be sent via an addendum to all Offerors who have registered as bid holders. Bidders are encouraged to contact the Procurement & Contracting Services Department to register as a bid document holder to automatically be alerted as to addenda as they are issued. It is the responsibility of the Offeror to also monitor the bid portal on the City's website for any updates, addenda, etc. regarding that specific solicitation. The web address is:

<https://www.somervillema.gov/procurement>.

Any bidders that contact City personnel outside of the Procurement & Contracting Services Department regarding this bid may be disqualified.

1.5 General Terms

Estimated Quantities

The City of Somerville has provided estimated quantities, which will be ordered/purchased over the course of the contract period. These estimates are estimates only and not guaranteed.

Bid Signature

A response must be signed as follows: 1) if the Offeror is an individual, by her/him personally; 2) if the Offeror is a partnership, by the name of the partnership, followed by the signature of each general partner; and 3) if the Offeror is a corporation, by the authorized officer, whose signature must be attested to by the clerk/secretary of the corporation (& with corporate seal).

Time for Bid Acceptance and City Contract Requirements

The contract will be awarded within 90 days after the bid opening. The time for award may be extended for up to 45 additional days by mutual agreement between the City and the apparent lowest responsive and responsible bidder. The Offeror's submission will remain in effect for a period of 90 days from the response deadline or until it is formally withdrawn, a contract is executed, or this solicitation is canceled, whichever occurs first. The Offeror will be required to sign a standard City contract per the City's general terms included herein as Part 2.

Holidays are as follows:

New Year's Day	Martin Luther King Day	Presidents' Day	Patriots' Day
Memorial Day	Juneteenth Independence Day	Independence Day	Labor Day
Indigenous Peoples' Day	Veterans' Day	Thanksgiving Day	Thanksgiving Friday
Christmas Eve (half day)	Christmas Day		

Please visit <http://www.somervillema.gov/> for the City's most recent calendar. *Under State Law, all holidays falling on Sunday must be observed on Monday.

If the awarded Offeror for their convenience desires to perform work during other than normal working hours or on other than normal work days, or if the Offeror is required to perform work at such times, the Offeror shall reimburse the City for any additional expense occasioned the City, thereby, such as, but not limited to, overtime pay for City employees, utilities service, etc. UNLESS otherwise specified in these provisions, services will be performed during normal work hours. When required services occur on holidays, work will be performed on either the previous or following work day, unless specified otherwise.

Unforeseen Office Closure

If, at the time of the scheduled bid opening, the Procurement & Contracting Services Department is closed due to uncontrolled events such as fire, snow, ice, wind, or building evacuation, the bid due date will be postponed until 2:00 p.m. on the next normal business day. Bids will be accepted until that date and time. In the event of inclement weather, the Offeror is responsible for listening to the media to determine if the City has been closed due to weather.

Changes & Addenda

If any changes are made to this solicitation, an addendum will be issued. All proposers on record as having picked up the solicitation will be alerted via email as to the posting of all addenda. The City will also post addenda on its website (<https://www.somervillema.gov/procurement>). No changes may be made to the solicitation documents by the Offerors without written authorization and/or an addendum from the Procurement & Contracting Services Department.

Modification or Withdrawal of Bids, Mistakes, and Minor Informalities

An Offeror may correct, modify, or withdraw a bid by written notice received by the City of Somerville prior to the time and date set for the bid opening. Bid modifications must be submitted in a sealed envelope clearly labeled "Modification No. __" to the address listed in Section 1. Each modification must be numbered in sequence and must reference the original solicitation. After the bid opening, an Offeror may not change any provision of the bid in a manner prejudicial to the interests of the City or fair competition. Minor informalities will be waived or the proposer will be allowed to correct them. If a mistake and the intended bid are clearly evident on the face of the bid document, the mistake will be corrected to reflect the intended correct bid, and the proposer will be notified in writing; the proposer may not withdraw the bid. A proposer may withdraw a bid if a mistake is clearly evident on the face of the bid document, but the intended correct bid is not similarly evident.

Right to Cancel/Reject Bids

The City of Somerville may cancel this solicitation, or reject in whole or in part any and all bids, if the City determines that cancellation or rejection serves the best interests of the City.

Unbalanced Bids

The City reserves the right to reject unbalanced, front-loaded, and conditional bids.

Brand Name "or Equal"

Any references to any brand name or proprietary product in the specifications shall require the acceptance of an equal or better brand. The City has the right to make the final determination as to whether an alternate brand is equal to the brand specified.

Electronic Funds Transfer (EFT)

For EFT payment, the following shall be included with invoices to the point of contact:

- Contract/Order number; Contractor's name & address as stated in the contract;
- The signature (manual or electronic, as appropriate) title, and telephone number of the Offeror's representative authorized to provide sensitive information;
- Name of financial institution; Financial institution nine (9) digit routing transit number;
- Offeror's account number; Type of account, i.e., checking or saving.

Project Schedule

Bidders are instructed to note the firmness of the dates of: Substantial Completion, and Final Completion. For the purpose of meeting these deadlines, the City may be prepared to authorize extended work hours beyond those prescribed by City ordinance, to include work on Sundays with the prior permission of the City.

Contractor submission of all paperwork required for the Construction Contract, including but not limited to insurance certificates, performance and payment bonds, a certificate of good standing from the Secretary of Corporations, and signature pages shall be submitted to the Chief Procurement Officer no later than 5 working days from award of the contract.

The successful bidder shall be required to submit a preliminary construction schedule within 10 days of the established date of award of the Contract and a more detailed Gantt-type construction schedule within 15 days of the established award of the contract, which shows the dates of substantial and final completion.

Sales Tax Exemption

Materials, equipment, and supplies for this project are exempt from sales tax in accordance with M.G.L. Chapter 64H, Section 6 (d). The city will furnish the successful bidder with its sales tax exemption number.

Permit Fees (Contractor responsible obtaining permits/City of Somerville permit fees waived)

DPW permits to obstruct or excavate the public streets and/or sidewalks; ISD building code permits; and Traffic and Parking

permits; are waived by the City of Somerville. However, license fees are not waived by the City of Somerville. The Contractor shall pay all license fees (e.g., drain layer's license fee). The City of Somerville Traffic and Parking Department must be contacted directly for all required permits. The vendor must also provide the City of Somerville Traffic and Parking Department with a traffic management plan, prior to the start of all work.

If water usage is required in the commitment of this project, the Contractor needs to contact the DPW Water Dept., and make arrangements for a water meter. There will be a charge for the water meter and the water usage.

The Contractor is responsible for obtaining EVERSOURCE work orders and for all costs and fees associated with EVERSOURCE.

Permits to excavate the public way cannot be issued until the applicant has notified the appropriate utility companies, as required by Massachusetts General Laws, Chapter 370 of the Acts of 1963. The applicant must either: 1) obtain written receipts from the affected utilities, and provide copies of same to the owner; or 2) utilize the Dig-Safe System for the required notifications, and also submit written notifications for those utilities not participating in the Dig-Safe System. Written notifications must state that utility companies have been notified and the contractor cleared to begin work.

<i>The following utility companies must be notified in writing:</i>		
M.B.T.A. Engineering and Maintenance Division 617-722-5454 Attn: Chief Engineer 500 Arborway Jamaica Plain, MA 02130	M.W.R.A. Sewer Division 617-242-6000 100 First Avenue Charlestown Navy Yard Boston, MA 02129	M.W.R.A. Water Division 617-242-6000 100 First Avenue Charlestown Navy Yard Boston, MA 02129
<i>The following utility companies must be notified in writing or through Dig-Safe:</i>		
Algonquin Gas Transmission Corp. 617-254-4050 Manager of Land and Public Relations 1284 Soldiers Field Road Brighton, MA 02135	Verizon 781-290-5154 460 Totten Pond Road Waltham, MA 02154	Boston Edison 617-541-5730 Right of Way 1165 Massachusetts Avenue Dorchester, MA 02125
Boston Gas Company 617-323-9210 201 Rivermoor Street West Roxbury, MA 02132	EVERSOURCE 617-497-1236, x4195 46 Blackstone Street Somerville, MA 02139	EVERSOURCE Steam 617-225-4568 Attn: Supervisor of Maintenance 265 First Street Somerville, MA 02142
EVERSOURCE Gas 617-369-5591 303 Third Street Somerville, MA 02142	A T & T Broadband 981-658-0400 760 Main Street Malden, MA 01887	Somerville Public Works Dept. 617-625-6600, x5200 One Franey Road Somerville, MA 02145
Somerville Fire Department 617-625-6600, x8100 266 Broadway Somerville, MA 02143	Dig-Safe 1-800-322-4844	

The contractor shall have all utilities marked out along the course of this work by such means as the Engineer shall approve and shall preserve such marked locations until the work has progressed to the point where the encountered utility is fully exposed and protected as required. It shall be the contractor's responsibility to notify utilities at least 48 hours prior to the start of any excavation.

The contractor is responsible for contacting any other utilities that are not listed herein.

Rodent Control

The Contractor shall retain the services of a licensed rodent exterminator to conduct an inspection of the work and laydown areas and report on the presence of rodents and take any necessary measures to eliminate rodent populations prior to start of work. All rodent control to be in place and approved prior to any equipment delivery or demolition.

A. Within ten (10) days after Notice to Proceed, submit to the Landscape Architect or Owners Representative a written description of rodent control measures to be used and the areas to be included.

B. Provide the names and background of the licensed rodent exterminator retained to provide any necessary rodent eradication measures prior to the start of work. The licensed rodent exterminator must be approved by the City Director of Inspectional Services.

C. Containers: Use metal or heavy-duty plastic refuse containers with tight fitting lids for disposal of all garbage, or trash associated with food. These containers shall not have opening that allow access by rodents.

Schedule of Values

Bidders do NOT need to include a Schedule of Values with their bid package. The successful bidder will be required to submit a refined and detailed schedule of values for review and approval by the design professional prior to signing the construction contract.

5% Bid Guaranty

All bids shall be accompanied by a bid bond or bank certified check or bank treasurer's check in the amount of 5% of the bid price, which shall become the property of the City of Somerville if the bid is accepted and the bidder neglects or refuses to comply with the terms of the bid.

Prevailing Wage Rate Requirements

The contractor shall pay Mass. Prevailing Wage Rates. The applicable prevailing wage rates are attached as part of this bid package and will be included in the resulting contract. Notwithstanding anything to the contrary, the City may, in its sole discretion withhold payment unless the City has in its possession payroll records that are complete, accurate, and current as of the date of said application for payment. A signed Compliance Form must be included with the bid package (form included).

a) The Contractor shall:

- Pay wages at least once a week;
- Submit payroll information on a weekly basis in a format approved by the City, numbered in numerical sequence and signed by the Contractor (including forms for weeks when the Contractor is not on the Project Site, in which case there shall be a notation to the effect "no work this payroll period" and a date anticipated for resuming work).

b) The Contractor shall submit to the City within the first week of construction:

- A list of apprenticeship programs with which the Contractor is affiliated;
- The number of apprentices that will be employed by the Contractor on the Project;
- A list of the Contractor's employee fringe benefits;
- A copy of each project schedule, including the anticipated commencement date for each Subcontractor; and
- A list of each Subcontractor's suppliers and material men.

c) The Contractor shall include language similar to the above in all subcontracts.

DCAMM Certification

General bidders must provide documentation certifying that they are DCAMM certified in General Building Construction,. **Filed sub bidders** must provide documentation certifying that they are DCAMM certified in HVAC and Electrical Work, respectively.

Reservation of Rights

The City reserves the right to extend the deadline for submission of bids, to waive minor informalities, and to reject any and all bids, if in its sole judgment, the best interests of the City of Somerville would be served by doing so.

Maintenance Manual and As-Built Drawing Requirements

Upon Final Completion of all construction, the contractor shall submit: two complete copies of a maintenance manual, and two copies of an as-built drawing set, with two USB copies of the as-built drawings. The City will not issue the final check for retainage until the submittal and approval of the maintenance manual and as-built drawings.

- 1) The Maintenance Manual shall be in the form of a three ring binder, organized and tabbed into appropriate sections, and shall include the following items:
 - A complete maintenance plan with recommended maintenance schedules and procedures for all systems including: HVAC, security (card access/cameras), fire suppression, irrigation, fertilization, and water systems shut-down procedures, etc., and all other applicable systems and procedures;
 - A letter from the contractor stating the period of warranty for all parts, materials, and workmanship, from the date of Final Completion;
 - A letter from the contractor stating the period of warranty for all systems (HVAC, irrigation, fire suppression, etc.);
 - All product information, product directions, and warranties;
 - List of all materials and sizes, etc.;
 - Copies of City permits with signatures of inspectors;
 - Contact information for all subcontractors including email addresses; and,
 - A record of all submittals and dates of approvals.
- 2) As-Built drawings shall be a complete and accurate record that incorporates any and all changes to the construction plan set issued at the time of contract initiation. As-built drawings shall be clearly marked and annotated and shall include but not be limited to: all field changes, change orders, and supplemental drawing provided by the architect/designer.
- 3) The USB hard drive shall include an electronic copy of all as-built drawings.

Police Details

Unless otherwise noted in the specifications, the Contractor will be responsible for requesting and paying for all necessary police details. These costs should be incorporated into the base bid amount. If use of the public way is required for staging, parking or deliveries, the Contractor is responsible for obtaining a Street Occupancy Permit, including a Traffic Management Plan (TMP) and for the cost of all police details.

Period of Performance

The period of performance for this contract begins on or about 7/15/2026 and ends on or about 1/31/2027. If applicable, optional renewal years may be exercised by the sole discretion of the City (see cover page for anticipated contract term).

Place of Performance

All services, delivery, and other required support shall be conducted in Somerville and other locations designated by the Department point of contact. Meetings between the Vendor and City personnel shall be held at the City of Somerville, Massachusetts, unless otherwise specified.

Vendor Conduct

The Vendor's employees shall comply with all City regulations, policies, and procedures. The Vendor shall ensure that their

employees present professional work attire at all times. The authorized contracting body of the City may, at his/her sole discretion, direct the Vendor to remove any Vendor employee from City facilities for misconduct or safety reasons. Such rule does not relieve the Vendor of their responsibility to provide sufficient and timely service. The City will provide the Vendor with immediate written notice for the removal of the employee. Vendors must be knowledgeable of the conflict of interest law found on the Commonwealth's website <https://www.mass.gov/info-details/gl-c-268a-the-conflict-of-interest-law-as-amended-by-c-248-acts-of-2024>. Vendors may be required to take the Conflict of Interest exam.

Vendor Personnel

The Vendor shall clearly state the name of the proposed project manager. All proposed staff must demonstrate the ability to carry out the specified requirements.

Confidentiality

The Vendor agrees that it will ensure that its employees and others performing services under this contract will not use or disclose any non-public information unless authorized by the City. That includes confidential reports, information, discussions, procedures, and any other data that are collected, generated or resulting from the performance of this scope of work. All documents, photocopies, computer data, and any other information of any kind collected or received by the Vendor in connection with the contract work shall be provided to the City upon request at the termination of the contract (i.e., the date on which final payment is made on the contract or at such other time as may be requested by the City or as otherwise agreed by City and the Vendor). The Vendor may not discuss the contract work in progress with any outside party, including responding to media and press inquiries, without the prior written permission of the City. In addition, the Vendor may not issue news releases or similar items regarding contract award, any subsequent contract modifications, or any other contract-related matter without the prior written approval of the City. Requests to make such disclosures should be addressed in writing to the Vendor's point of contact.

OSHA

Pursuant to M.G.L. c. 30, sec. 395 (a)(2) all employees to be employed on the project must have successfully completed a course in construction safety and health approved by OSHA and of at least 10 hours in duration. The vendor shall comply with all applicable OSHA standards, guidance, and rules and regulations relative to providing a safe working environment, in connection with the performance of its agents, servants, employees, contractors, and subcontractors under the terms of this contract.

Other Applicable Laws

In addition to applicable federal and state laws, the City has several ordinances that apply to the services requested in this contract. Such ordinances include but are not limited to: [living wage ordinance](#), [ordinance to protect vulnerable road users](#), [responsible employer ordinance](#), and [ordinance to protect against wage theft](#). Workplace safety is of paramount importance to all workers who perform services on City contracts and all bidders must certify that they will disclose any citations they may have received for OSHA violations.

Notice and Certification Pursuant to Somerville Wage Theft Ordinance

All Offerors, bidders, respondents have an affirmative duty to report to the Procurement & Contracting Services Department and provide a copy of any criminal or civil judgment, administrative citation, or final administrative determination, order, or debarment, relating to wage theft, against the bidder or any of its subcontractors entered within the five years prior to bid submission.

If you are the successful bidder, you and any of your subcontractors have an affirmative duty to report any criminal or civil judgment, administrative citation, final administrative determination, order, or debarment against the bidder or any its subcontractors while your contract with the City is in effect, within five business days of receipt.

You may not contract with the City if you have been either voluntarily or involuntarily debarred by the federal government, any agency of the Commonwealth of Massachusetts or any other state for the entire term of the debarment.

You may not use any subcontractor who has been debarred by the federal government or any state government during the period of that subcontractor's debarment.

You must post notices in accordance with M.G.L. c. 151 § 16 in a conspicuous location accessible to all of their employees in English and the primary language of the employee(s) at the particular workplace.

If not all employees would have reasonable access to the notice if posted in a single location, then you must inform the purchasing agent or other City Department of the number and location of postings in order to ensure that you provide reasonable notice to all of your employees.

As a condition of this bid, the bidder (a.k.a. Offeror, respondent) hereby certifies that neither the bidder nor any of the bidder's subcontractors have been subject to a criminal or civil judgment, administrative citation, final administrative determination, order, or debarment resulting from a violation of M.G.L. c. 149, M.G.L. c. 151, or 29 U.S.C. § 201 et seq. within five years prior to bid submission.

In the alternative, the Bidder hereby discloses a criminal or civil judgment, administrative citation, administrative determination, or debarment, within five years prior to bid submission. Included with the Bid is a copy of the same, in addition to documentation demonstrating that all damages, fines, costs, and fees have been paid.

IFB # 26-19
SECTION 2.0
RULE FOR AWARD /
PROJECT INFORMATION

2.1 Rule For Award

The contract shall be awarded to the responsible and eligible Bidder submitting the lowest total price. The contract will be awarded within ninety (90) days after the bid opening. The time for award may be extended for up to 45 additional days by mutual agreement between the City and the apparent lowest responsive and responsible bidder.

2.2 Background

Project Information	
Managing City Department:	IAM Capital Projects
Project Manager:	Deborah Mitrano
Project Manager Email:	dmitrano@somervillema.gov
Designer:	Rimkus Consulting Group, Inc.
Designer Contact:	Andrew Mitzan
Project Address:	290 Washington Street, Somerville, MA
Brief Project Description:	<i>Scope of the Work:</i> Specific requirements and details are listed throughout the specifications and drawings. The “Scope of the Work” in no way excludes any portion or sections of the specification or drawings: 1. Demolition of (3) existing Lochinvar condensing boilers and associated primary pumps, piping, gas piping, wiring, intake vent, exhaust flue, and controls. 2. Installation of (3) new condensing boilers and associated primary pumps, piping gas piping, condensate neutralizer, condensate piping wiring, intake vent, double walled stainless steel exhaust flue, wiring, and controls. 3. Enlargement of existing equipment concrete pad for the installation of new condensing boilers. <i>Alternates:</i> The following is a brief outline of the alternate scope of the work for this project: <i>Altenate#1A.</i> Equipment additional 24 month warranty following the included first year for parts for all new equipment. <i>Alternate#1B.</i> Equipment additional 24 month warranty following the included first year for part and labor for all new equipment.
Estimated Project Cost:	\$868,000.00

Liquidated Damages	\$1000 per day
Project Schedule	
Estimated Award Date:	7/10/2026
Estimated Start Date:	7/15/2026
*Date of Substantial Completion:	10/1/2026
Date of Final Completion:	1/1/2027

***IMPORTANT REQUIREMENT OF THIS PROJECT:**

The contractor is responsible for the installation and achieving substantial completion of the project by October 1st. Substantial completion will be defined as having boilers, pumps, controls, installed and operational with heat provided and available to all areas of the school building. All costs associated with the installation, operation, and removal of a temporary boiler system (if deemed necessary) shall be borne by this contractor if substantial completion is not achieved by October 1st. Contractor's bid shall include a written description of proposed means and methods, including necessary phasing logistics to utilize existing functional boilers (if so desired by this contractor), staffing levels, and/or a temporary heating system to comply with the Owner's substantial completion date.

2.3 Minimum Quality Requirements

Quality requirements, or basic business requirements, are the minimum set of standards that an entity must meet and certify to be considered responsible and responsive. **Please complete the Quality Requirements form, below, and submit it with your completed bid.** The City of Somerville will disqualify any response that does not meet the minimum quality requirements. A "No" response to items 1, 2, 3, 4 or 5, or a failure to respond to any of the following minimum standards, will result in disqualification of your bid.

QUALITY REQUIREMENTS		YES	NO
1.	Proposer has 3 or more public or commercial projects of similar size, scope and nature.		
2.	Are the General Contractor and Filed Sub-Bidder(s) DCAMM certified in the category of General Building Construction and Filed Sub-Bidder(s) in HVAC and Electrical Work, respectively?		
3.	Awarded General Contractor and Filed sub-bidders working on site will require CORI checks.		
4.	The contractor is responsible for the installation and achieving substantial completion of the project by October 1 st , 2026. Substantial completion will be defined as having boilers, pumps, controls, installed and operational with heat provided and available to all areas of the school building. All costs associated with the installation, operation, and removal of a temporary boiler system (if deemed necessary) shall be borne by this contractor if substantial completion is not achieved by October 1st. Contractor's bid shall include a written description of proposed means and methods, including necessary phasing logistics to utilize existing functional boilers (if so desired by this contractor), staffing levels, and/or a temporary heating system to comply with the Owner's substantial completion date.		
5.	Can the Vendor certify that all employees to be provided, have successfully completed at least 10 hours of OSHA approved training in Construction Safety and Health?		
6.	Optional: Are you a Mass. Supplier Diversity Office MBE/WBE certified minority or woman owned business? Additional minority designations may be submitted by attaching supporting documentation.		

In order to provide verification of affirmative responses to items 1, 2, 3, 4 and 5 under the quality requirements listed in the Quality Requirements Form, Offeror must submit written information that details the general background, experience, and qualifications of the organization. Subcontractors, if applicable, must be also included.

IFB # 26-19
SECTION 3.0
FORM FOR GENERAL BID

The undersigned proposes to furnish all labor and materials required for: Argenziano School Boiler Replacement

In accordance with the accompanying plans and specifications prepared by Rimkus Consulting Group, Inc. (313 Congress Street, Boston, MA 02210) and specified below, subject to additions and deductions according to the terms of the specifications.

The bidder certifies the following bulleted statements and offers to supply and deliver the materials and services specified below in full accordance with the Contract Documents supplied by the City of Somerville

- The bids will be received at the office of the Chief Procurement Officer, Somerville City Hall, 93 Highland Avenue, Somerville, MA 02143 no later than **7/8/2026 by 3:00 PM EST**
- If the **awarded** vendor is a Corporation a “Certificate of Good Standing” (produced by the Mass. Sec. of State) must be furnished with the resulting contract (see Section 4.0.)
- **Awarded Vendor** must comply with Living Wage requirements (see Section 4.0; only for services)
- **Awarded Vendor** must comply with all applicable laws, including but not limited to the [Somerville Wage Theft Ordinance](#).
- **Awarded Vendor** must comply with insurance requirements as stated in Section 4.0.
- The Chief Procurement Officer reserves the right to accept or reject any or all bids and/or to waive any informalities if in her/his sole judgment it is deemed to be in the best interest of the City of Somerville.
- The following prices shall include delivery, the cost of fuel, the cost of labor, and all other charges.
- This form to be enclosed in sealed bid package.

The proposed contract price is:	
Base bid (including sub-trade work) Total in figures:	\$ _____
Base bid (including sub-trade work) Total in words:	
Alternate #1A: Equipment additional 24 month warranty following the included first year for parts for all new equipment.	\$ _____
Alternate #1B: Equipment additional 24 month warranty following the included first year for labor for all new equipment.	\$ _____

The Undersigned Bidder certifies under penalties of perjury that the Bidder is not presently debarred from doing federal or state public construction work, that the Bidder has not had its low bid rejected by any municipality in the previous two years, except:	
in which case the reasons for rejection were as follows:	
The Undersigned Bidder certifies under penalties of perjury that the Bidder will comply with all applicable laws, including City of Somerville ordinances that include but are not limited to: living wage ordinance, ordinance to protect vulnerable road users, responsible employer ordinance, and ordinance to protect against wage theft.	
As a condition of this bid, the bidder hereby certifies that neither the bidder nor any of the bidder's subcontractors have been subject to a criminal or civil judgment, administrative citation, final administrative determination, order, or debarment resulting from a violation of M.G.L. c. 149, M.G.L. c. 151, or 29 U.S.C. § 201 et seq. within five years prior to bid submission.	
In the alternative, the Bidder hereby discloses a criminal or civil judgment, administrative citation, administrative determination, or debarment, within five years prior to bid submission. Included with the Bid is a copy of the same, in addition to documentation demonstrating that all damages, fines, costs, and fees have been paid.	
The Undersigned Bidder has submitted all requested referenced information on the Reference Form.	
The Undersigned Bidder understands that the contractor and subcontractors will be required to pay prevailing wages to laborers and mechanics, and that if the Undersigned's bid is significantly below the average bid, the Awarding Authority may require the Bidder to substantiate that the bid is based on payment of wages at prevailing rates.	
The Undersigned Bidder certifies that it can achieve substantial and final completion by the dates notes in Section 2.2, herein, unless otherwise noted in the Notice to Proceed as delivered to the awarded vendor.	
Should certain additional work be required, or should the quantities of certain classes of work be increased or decreased from those required by the Contract Documents, by authorization of the City, unit prices listed on the attached "Unit Price Form" shall at the option of the City be the basis of payment to the Contractor or credit to the City, for such increase or decrease in the work. The unit prices shall represent the exact net amount per unit to be paid the Contractor (in the case of addition or increase) or to be refunded the City (in the case of decrease). Contractually noted adjustments will be allowed for overhead, profit, insurance or other direct or indirect expenses of the Contractor or Subcontractors.	
The unit prices shall include cost of fuel, all labor, materials, equipment, overhead, profit, insurance, etc. to cover the finished work of the several kinds called for. Changes shall be processed in accordance with the provisions of the General Conditions governing changes in the work.	
Executed this _____ day of _____, 20____.	
Name of Company/Individual:	
Address, City, State, Zip:	
Tel #	Email:
Name and Title of Person Signing	
Signature of Authorized Individual	
Please acknowledge receipt of any and all Addenda (if applicable) by signing below and including this form in your bid package. Failure to do so may subject the proposer to disqualification.	
ACKNOWLEDGEMENT OF ADDENDA:	
Addendum #1 _____ #2 _____ #3 _____ #4 _____ #5 _____ #6 _____ #7 _____ #8 _____ #9 _____ #10 _____	

FORM FOR SUB-BID

Albert F. Argenziano School
290 Washington St.
Somerville MA 02145

DIVISION 23 – Heating, Ventilation, and Air Conditioning (HVAC)

TO ALL GENERAL BIDDERS EXCEPT THOSE EXCLUDED:

- A. The undersigned proposes to furnish all labor and materials required for completing, in accordance with the hereinafter described plans, specifications and addenda, all the work specified in Division 23 – HVAC of the specifications and in any plans, including but not limited to:

M0.00 – MECHANICAL LEGEND AND SCOPE OF WORK
M0.01 – MECHANICAL SPECIFICATIONS (PAGE 1 OF 2)
M0.02 – MECHANICAL SPECIFICATIONS (PAGE 2 OF 2)
M2.03A – MECHANICAL 3RD FLOOR DEMOLITION PLAN
M2.03B – MECHANICAL 3RD FLOOR GAS AND VENTING DEMOLITION PLAN
M2.04 – MECHANICAL ROOF DEMOLITION PLAN
M3.03A – MECHANICAL 3RD FLOOR PLAN
M3.03B – MECHANICAL 3RD FLOOR GAS AND VENTING PLAN
M3.04 – MECHANICAL ROOF PLAN
M6.00 – MECHANICAL DEMOLITION ONE-LINE DIAGRAM
M6.01 – MECHANICAL NEW ONE-LINE DIAGRAM
M7.00 – MECHANICAL DETAILS
M8.00 – MECHANICAL SCHEDULES

specified in such section prepared by Rimkus Consulting Group for Argenziano School Boiler Replacement for the City of Somerville, MA for the contract sum of:

_____ Dollars _____
Bid Amount in Words Bid Amount in Numbers

For Alternate(s):

No. <u>1A</u>	Add \$ _____	Subtract \$ _____
No. <u>1B</u>	Add \$ _____	Subtract \$ _____

- B. This Sub-bid includes addenda numbered _____.
C. This Sub-bid

☐ may be used by any General Bidder **except**: _____

☐ may **only be used** by the following General Bidders: _____

To exclude general bidders, insert "X" in one box only and fill in the blank following that box. Do not answer C if no general bidders are excluded.

- D. The undersigned agrees that, if selected as a sub-bidder, they will, within five days, Saturdays, Sundays and legal holidays excluded, after presentation of a subcontract by the general bidder selected as the general contractor, execute with such general bidder a subcontract in accordance with the terms of this sub-bid, and contingent upon the execution of the general contract, and, if requested to do so in the general bid by such general bidder, who shall pay the premiums therefor, furnish a performance and payment bond of a surety company qualified to do business under the laws of the commonwealth and satisfactory to the awarding authority, in the full sum of the subcontract price.
- E. The names of all persons, firms and corporations furnishing to the undersigned labor or labor and materials for the class or classes or part thereof of work for which the provisions of the section of the specifications for this sub-trade require a listing in this paragraph, including the undersigned if customarily furnished by persons on his own payroll and in the absence of a contrary provision in the specification the name of each such class of work

FORM FOR SUB-BID

Albert F. Argenziano School

290 Washington St.

Somerville MA 02145

DIVISION 23 – Heating, Ventilation, and Air Conditioning (HVAC)

or part thereto and the bid price for such class of work or part thereof are:

NAME	CLASS OF WORK	BID PRICE

(Do not give bid price for any class or part thereof furnished by the undersigned)

- F. The undersigned agrees that the above list of bids of the undersigned represents bona fide bids based on hereinbefore described plans, specifications and addenda, and that, if the undersigned is awarded the contract, they will be used for the work indicated at the amounts stated, if satisfactory to the awarding authority.
- G. The undersigned further agrees to be bound to the general contractor by the terms of the hereinbefore described plans, specifications (including all general conditions stated therein) and addenda, and to assume toward him all the obligations and responsibilities that the contractor, by those documents, assumes toward the owner.
- H. The undersigned offers the following information as evidence of the contractor's qualifications to perform the work as bid upon according to all the requirements of the plans and specifications:

1. Have been in business under present business name for _____ years.
2. Ever failed to complete any work awarded? _____
3. List one or more recent buildings with names of general contractor and architect on which you served as subcontractor for work of similar character as required for the above-named building.

Bldg. Type	Architect	General Contractor	Contract Amount
			\$
			\$
			\$

4. Bank Reference: _____

- I. The undersigned hereby certifies that he is able to furnish labor that can work in harmony with all other elements of labor employed or to be employed on the work; that all employees to be employed at the worksite will have successfully completed a course in construction safety and health approved by the United States Occupational Safety and Health Administration that is at least 10 hours in duration at the time the employee begins work and who shall furnish documentation of successful completion of said course with the first certified payroll report for each employee; and that he will comply fully with all laws and regulations applicable to awards of subcontracts subject to section 44F.
- J. The undersigned further certifies under penalty of perjury that this sub-bid is in all respects bona fide, fair and made without collusion or fraud with any other person. As used in this subsection the word "person" shall mean any natural person, joint venture, partnership, corporation or other business or legal entity. The undersigned further certifies under penalty of perjury that the said undersigned is not presently debarred from doing public construction work in the Commonwealth under the provisions of section twenty-nine F of chapter twenty-nine, or any other applicable debarment provisions of any other chapter of the General Laws or any rule or regulation promulgated there under.

FORM FOR SUB-BID

Albert F. Argenziano School

290 Washington St.

Somerville MA 02145

DIVISION 23 – Heating, Ventilation, and Air Conditioning (HVAC)

SIGNATURE

Name of Sub-Bidder

Signature and Title of Person Signing Bid

Business Address

Date

FORM FOR SUB-BID

Albert F. Argenziano School

290 Washington St.

Somerville MA 02145

DIVISION 26 – ELECTRICAL

TO ALL GENERAL BIDDERS EXCEPT THOSE EXCLUDED:

- A. The undersigned proposes to furnish all labor and materials required for completing, in accordance with the hereinafter described plans, specifications and addenda, all the work specified in Division 26 - Electrical of the specifications and in any plans, including but not limited to:

E0.00 – ELECTRICAL LEGEND AND SPECIFICATIONS

E2.03 – ELECTRICAL 3RD FLOOR DEMOLITION PLAN

E3.03 – ELECTRICAL 3RD FLOOR POWER PLAN

E6.00 – ELECTRICAL SCHEDULES

E7.00 – ELECTRICAL ONE-LINE DIAGRAM AND DETAILS

specified in such section prepared by Rimkus Consulting Group for Argenziano School Boiler Replacement for the City of Somerville, MA for the contract sum of:

_____ Dollars _____
Bid Amount in Words Bid Amount in Numbers

For Alternate(s):

No. n/a Add \$ _____ Subtract \$ _____
No. n/a Add \$ _____ Subtract \$ _____

- B. This Sub-bid includes addenda numbered _____.
C. This Sub-bid

☐ may be used by any General Bidder **except:** _____

☐ may **only be used** by the following General Bidders: _____

To exclude general bidders, insert "X" in one box only and fill in the blank following that box. Do not answer C if no general bidders are excluded.

- D. The undersigned agrees that, if selected as a sub-bidder, they will, within five days, Saturdays, Sundays and legal holidays excluded, after presentation of a subcontract by the general bidder selected as the general contractor, execute with such general bidder a subcontract in accordance with the terms of this sub-bid, and contingent upon the execution of the general contract, and, if requested to do so in the general bid by such general bidder, who shall pay the premiums therefor, furnish a performance and payment bond of a surety company qualified to do business under the laws of the commonwealth and satisfactory to the awarding authority, in the full sum of the subcontract price.
- E. The names of all persons, firms and corporations furnishing to the undersigned labor or labor and materials for the class or classes or part thereof of work for which the provisions of the section of the specifications for this sub-trade require a listing in this paragraph, including the undersigned if customarily furnished by persons on his own payroll and in the absence of a contrary provision in the specification the name of each such class of work or part thereto and the bid price for such class of work or part thereof are:

NAME	CLASS OF WORK	BID PRICE
_____	_____	_____
_____	_____	_____
_____	_____	_____

(Do not give bid price for any class or part thereof furnished by the undersigned)

FORM FOR SUB-BID

Albert F. Argenziano School

290 Washington St.

Somerville MA 02145

DIVISION 26 – ELECTRICAL

- F. The undersigned agrees that the above list of bids of the undersigned represents bona fide bids based on hereinbefore described plans, specifications and addenda, and that, if the undersigned is awarded the contract, they will be used for the work indicated at the amounts stated, if satisfactory to the awarding authority.
- G. The undersigned further agrees to be bound to the general contractor by the terms of the hereinbefore described plans, specifications (including all general conditions stated therein) and addenda, and to assume toward him all the obligations and responsibilities that the contractor, by those documents, assumes toward the owner.
- H. The undersigned offers the following information as evidence of the contractor's qualifications to perform the work as bid upon according to all the requirements of the plans and specifications:
1. Have been in business under present business name for _____ years.
 2. Ever failed to complete any work awarded? _____
 3. List one or more recent buildings with names of general contractor and architect on which you served as subcontractor for work of similar character as required for the above-named building.

Bldg. Type	Architect	General Contractor	Contract Amount
_____	_____	_____	\$ _____
_____	_____	_____	\$ _____
_____	_____	_____	\$ _____

4. Bank Reference: _____

- I. The undersigned hereby certifies that he is able to furnish labor that can work in harmony with all other elements of labor employed or to be employed on the work; that all employees to be employed at the worksite will have successfully completed a course in construction safety and health approved by the United States Occupational Safety and Health Administration that is at least 10 hours in duration at the time the employee begins work and who shall furnish documentation of successful completion of said course with the first certified payroll report for each employee; and that he will comply fully with all laws and regulations applicable to awards of subcontracts subject to section 44F.
- J. The undersigned further certifies under penalty of perjury that this sub-bid is in all respects bona fide, fair and made without collusion or fraud with any other person. As used in this subsection the word "person" shall mean any natural person, joint venture, partnership, corporation or other business or legal entity. The undersigned further certifies under penalty of perjury that the said undersigned is not presently debarred from doing public construction work in the Commonwealth under the provisions of section twenty-nine F of chapter twenty-nine, or any other applicable debarment provisions of any other chapter of the General Laws or any rule or regulation promulgated there under.

SIGNATURE

Name of Sub-Bidder

Signature and Title of Person Signing Bid

Business Address

Date

IFB # 26-19

SECTION 4.0

Argenziano School Boiler Replacement
**REQUIRE BID FORMS /
BIDDERS' CHECKLIST**

Please ensure all documents listed on this checklist are included with your bid. Failure to do so may subject the proposer to disqualification.

Required with Sealed Bids

	Signed Cover Letter
	Form for General Bid with Alternates
	Filed Sub-Bid Forms for HVAC with Alternates, and Electrical
	Unit Price Form (if applicable)
	Somerville Living Wage Form
	Quality Requirements Form (Section 2.0)
	Certificate of Non-Collusion & Tax Compliance
	Certificate of Signature Authority
	Reference Form (or equivalent may be attached)
	5% Bid Deposit
	Prevailing Wages Statement of Compliance Form
	Wage Theft Certification Form
	DCAMM Certification and Update Statement – (General Bids: General Building Construction) and (Filed Sub-Bids: HVAC and Electrical Work)
	OSHA Form
	Vulnerable Road Users Ordinance
	Responsible Employer Ordinance (if applicable)
	Acknowledgement of Addenda (if applicable)
	Signed W9

Required with Contract, *Post Award*

	Certificate of Good Standing from Secretary of State (furnish with bid if available)
	Certificate of Insurance (furnish sample certificate with bid, if possible)
	Statement of Management (if applicable)
	100% Performance Bond
	100% Payment Bond



SOMERVILLE LIVING WAGE ORDINANCE CERTIFICATION FORM
CITY OF SOMERVILLE CODE OF ORDINANCES SECTION 2-397 et seq.*

Instructions: This form shall be included in all Invitations for Bids and Requests for Proposals which involve the furnishing of labor, time or effort (with no end product other than reports) by vendors contracting or subcontracting with the City of Somerville, where the contract price meets or exceeds the following dollar threshold: **\$10,000**. If the undersigned is selected, this form will be attached to the contract or subcontract and the certifications made herein shall be incorporated as part of such contract or subcontract. **Complete this form and sign and date where indicated below on page 2.**

Purpose: The purpose of this form is to ensure that such vendors pay a “Living Wage” (defined below) to all covered employees (i.e., all employees except individuals in a city, state or federally funded youth program). In the case of bids, the City will award the contract to the lowest responsive and responsible bidder paying a Living Wage. In the case of RFP’s, the City will select the most advantageous proposal from a responsive and responsible offeror paying a Living Wage. In neither case, however, shall the City be under any obligation to select a bid or proposal that exceeds the funds available for the contract.

Definition of “Living Wage”: For this contract or subcontract, as of **7/1/2026** “Living Wage” shall be deemed to be an hourly wage of no less than **\$18.85** per hour. From time to time, the Living Wage may be upwardly adjusted and amendments, if any, to the contract or subcontract may require the payment of a higher hourly rate if a higher rate is then in effect.

CERTIFICATIONS

1. The undersigned shall pay no less than the Living Wage to all covered employees who directly expend their time on the contract or subcontract with the City of Somerville.
2. The undersigned shall post a notice, (copy enclosed), to be furnished by the contracting City Department, informing covered employees of the protections and obligations provided for in the Somerville Living Wage Ordinance, and that for assistance and information, including copies of the Ordinance, employees should contact the contracting City Department. Such notice shall be posted in each location where services are performed by covered employees, in a conspicuous place where notices to employees are customarily posted.
3. The undersigned shall maintain payrolls for all covered employees and basic records relating hereto and shall preserve them for a period of three years. The records shall contain the name and address of each employee, the number of hours worked, the gross wages, a copy of the social

* Copies of the Ordinance are available upon request to the Procurement & Contracting Services Department.

Form: _____
Contract Number: _____

CITY OF SOMERVILLE

Rev. 03/09/2026

security returns, and evidence of payment thereof and such other data as may be required by the contracting City Department from time to time.

4. The undersigned shall submit payroll records to the City upon request and, if the City receives information of possible noncompliance with the provisions the Somerville Living Wage Ordinance, the undersigned shall permit City representatives to observe work being performed at the work site, to interview employees, and to examine the books and records relating to the payrolls being investigated to determine payment of wages.

5. The undersigned shall not fund wage increases required by the Somerville Living Wage Ordinance by reducing the health insurance benefits of any of its employees.

6. The undersigned agrees that the penalties and relief set forth in the Somerville Living Wage Ordinance shall be in addition to the rights and remedies set forth in the contract and/or subcontract.

CERTIFIED BY:

Signature: _____
(Duly Authorized Representative of Vendor)

Title: _____

Name of Vendor: _____

Date: _____

INSTRUCTIONS: PLEASE POST

**NOTICE TO ALL EMPLOYEES
REGARDING PAYMENT OF LIVING WAGE**

Under the Somerville, Massachusetts' Living Wage Ordinance (Ordinance No. 1999-1), any person or entity who has entered into a contract with the City of Somerville is required to pay its employees who are involved in providing services to the City of Somerville no less than a "Living Wage".

The Living Wage as of 7/1/2026 is **\$18.85** per hour.

For assistance and information regarding the protections and obligations provided for in the Living Wage Ordinance and/or a copy of the Living Wage Ordinance, all employees should contact the City of Somerville's Procurement & Contracting Services Department directly.

Form: _____
Contract Number: _____

CITY OF SOMERVILLE

Rev. 08/01/12



Non-Collusion Form and Tax Compliance Certification

Instructions: Complete each part of this two-part form and sign and date where indicated below.

A. NON-COLLUSION FORM

I, the undersigned, hereby certify under penalties of perjury that this bid or proposal has been made and submitted in good faith and without collusion or fraud with any other person.

As used in this certification, the word "person" shall mean any natural person, business, partnership, corporation, union, committee, club, or other organization, entity, or group of individuals.

Signature: _____
(Individual Submitted Bid or Proposal)
Duly Authorized

Name of Business or Entity: _____

Date: _____

B. TAX COMPLIANCE CERTIFICATION

Pursuant to M.G.L. c. 62C, §49A, I certify under the penalties of perjury that, to the best of my knowledge and belief, I am in compliance with all laws of the Commonwealth relating to taxes, reporting of employees and contractors, and withholding and remitting child support, as well as paid all contributions and payments in lieu of contributions pursuant to MGL 151A, §19A(b).

Signature: _____
(Duly Authorized Representative of Vendor)

Name of Business or Entity: _____

Social Security Number or Federal Tax ID#: _____

Date: _____

Print



Certificate of Authority (Corporations Only)

Instructions: Complete this form and sign and date where indicated below.

1. I hereby certify that I, the undersigned, am the duly elected Clerk/Secretary of

(Insert Full Name of Corporation)

2. I hereby certify that the following individual _____
(Insert the Name of Officer who Signed the Contract and Bonds)

is the duly elected _____ of said Corporation.
(Insert the Title of the Officer in Line 2)

3. I hereby certify that on _____
(Insert Date: Must be on or before Date Officer Signed Contract/Bonds)

at a duly authorized meeting of the Board of Directors of said corporation, at which a quorum was present, it was voted that

(Insert Name of Officer from Line 2) (Insert Title of Officer from Line 2)

of this corporation be and hereby is authorized to make, enter into, execute, and deliver contracts and bonds in the name and on behalf of said corporation, and affix its Corporate Seal thereto, and such execution of any contract of obligation in this corporation's name and on its behalf, with or without the Corporate Seal, shall be valid and binding upon this corporation; and that the above vote has not been amended or rescinded and remains in full force and effect as of the date set forth below.

4. **ATTEST:**

Signature: _____
(Clerk or Secretary)

AFFIX CORPORATE SEAL HERE

Printed Name: _____

Printed Title: _____

Date: _____
(Date Must Be on or after Date Officer Signed Contract/Bonds)

Print

Form: _____
Contract Number: _____



Certificate of Authority (Limited Liability Companies Only)

Instructions: Complete this form and sign and date where indicated below.

1. I, the undersigned, being a member or manager of

_____,
(Complete Name of Limited Liability Company)

a limited liability company (LLC) hereby certify as to the contents of this form for the purpose of contracting with the City of Somerville.

2. The LLC is organized under the laws of the state of: _____.

3. The LLC is managed by **(check one)** a ☐ Manager or by its ☐ Members.

4. I hereby certify that each of the following individual(s) is:

- a member/manager of the LLC;
- duly authorized to execute and deliver this contract, agreement, and/or other legally binding documents relating to any contract and/or agreement on behalf of the LLC;
- duly authorized to do and perform all acts and things necessary or appropriate to carry out the terms of this contract or agreement on behalf of the LLC; and
- that no resolution, vote, or other document or action is necessary to establish such authority.

<u>Name</u>	<u>Title</u>

5. **Signature:** _____

Printed Name: _____

Printed Title: _____

Date: _____

Print

REFERENCE FORM

Bidder: _____

BID#/ Title: _____

Reference: _____ Contact: _____

Address: _____ Phone: _____

_____ Email: _____

Description and date(s) of supplies or services provided: _____

Reference: _____ Contact: _____

Address: _____ Phone: _____

_____ Email: _____

Description and date(s) of supplies or services provided: _____

Reference: _____ Contact: _____

Address: _____ Phone: _____

_____ Email: _____

Description and date(s) of supplies or services provided: _____



WAGE THEFT ORDINANCE CERTIFICATION FORM
CITY OF SOMERVILLE CODE OF ORDINANCES / 2019 / ORDINANCE NO. 2019-24 et seq.*.

Instructions: Contractors shall complete this form and sign and date where indicated below. This form will be attached to the contract or subcontract and the certifications made herein shall be incorporated as part of such contract or subcontract.

Purpose: The purpose of this form is to ensure that such vendors comply with applicable federal and state wage laws, treat their employees fairly and ensure that wage theft does not occur on their projects.

Definition of “Wage Theft”: an action by an Employer, their officers, agents or employees causing an Employer not to make a timely and/or complete payment of Wages, not to pay the Minimum Wage or Prevailing Wage, or not to pay Overtime earned and owing to an Employee.

CERTIFICATIONS

Whenever the City of Somerville is procuring construction services subject to the provisions of M.G.L. c. 149, c. 149A or c. 30, §39M, the terms of the Somerville Wage Theft Ordinance shall be incorporated into the procurement documents and made part of the specifications and contract. Any person, company or corporation shall acknowledge, in writing, receipt of said requirements with their bid or proposal and/or contract.

The undersigned bidder, proposer, contractor, subcontractor and/or trade contractor hereby acknowledges receipt of the below referenced requirements and verifies under oath that they will comply with the conditions set forth in the Somerville Wage Theft Ordinance 2019-24, which shall be incorporated into any contract entered into between the City and contractor.

The contractor shall not have been found within the past five years by a court or governmental agency in violation of any law relating to providing workers compensation insurance coverage, misclassification of employees as independent contractors, payment of employer payroll taxes, employee income tax withholding, earned sick time, wage and hour laws, prompt payment laws, or prevailing wage laws.

The contractor shall maintain appropriate industrial accident insurance sufficient to provide coverage for all the employees on the project in accordance with M.G.L. c. 152 and provide documentary proof of such coverage included with the contractor's submitted bid to the inspectional services department to be maintained as a public record.

* Read entire ordinance online at:

https://library.municode.com/ma/somerville/ordinances/code_of_ordinances?nodeId=1001376 or request from the Procurement & Contracting Services Department.

Bid ref.:

Contract Number:

The contractor shall properly classify employees as employees rather than independent contractors and treat them accordingly for purposes of prevailing wages and overtime, workers compensation insurance coverage, social security taxes and state and federal income tax withholding. (M.G.L. c. 149, § 148B on employee classification).

The contractor shall comply with M.G.L. c. 151, § 1A and M.G.L. c. 149, § 148 with respect to the payment of wages.

The city contractor must make arrangements to ensure that each employee of every contractor and subcontractor of any tier entering or leaving the project individually completes the appropriate entries in a daily sign-in/out log. The sign in/out log shall include: the location of the project; current date; printed employee name; signed employee name; name of employee's employer and the time of each entry or exiting. The log shall contain a prominent notice that employees are entitled under state law to receive the prevailing wage rate for their work on the project. Such sign-in/out logs shall be provided to the city on a weekly basis with the certified payrolls and shall be a public record.

Each contractor of any tier, prior to performing any work on the project, shall sign under oath and provide to the city contractor a certification that they are not debarred or otherwise prevented from bidding for or performing work on a public project in the Commonwealth of Massachusetts or in the city.

The contractor must comply with state and, where applicable, federal prevailing wage laws. Contractor shall submit weekly certified payrolls to the City for all employees working on the contract including subcontracted workers at all tiers. Contractor shall use the current standard Massachusetts weekly certified payroll report form. Each contractor shall provide a copy of the OSHA 10 card for every employee attached to the first certified payroll they submit on which the employee appears.

Each payment requisition shall include the following certification:

I certify under oath that each payment requisition is in full compliance with all obligations forth in the Wage Theft Ordinance.

SIGNED UNDER THE PAINS AND PENALTIES OF PERJURY,

Signature: _____
(Duly Authorized Representative of Contractor)

Title: _____

Name of Contractor: _____

Date: _____

Online at: <https://www.somervillema.gov/procurement>



WAGE THEFT ORDINANCE CERTIFICATION FORM
CITY OF SOMERVILLE CODE OF ORDINANCES / 2019 / ORDINANCE NO. 2019-24 et seq.*.

Instructions: Contractors shall complete this form and sign and date where indicated below. This form will be attached to the contract or subcontract and the certifications made herein shall be incorporated as part of such contract or subcontract.

Purpose: The purpose of this form is to ensure that such vendors comply with applicable federal and state wage laws, treat their employees fairly and ensure that wage theft does not occur on their projects.

Definition of “Wage Theft”: an action by an Employer, their officers, agents or employees causing an Employer not to make a timely and/or complete payment of Wages, not to pay the Minimum Wage or Prevailing Wage, or not to pay Overtime earned and owing to an Employee.

CERTIFICATIONS

Whenever the City of Somerville is procuring construction services subject to the provisions of M.G.L. c. 149, c. 149A or c. 30, §39M, the terms of the Somerville Wage Theft Ordinance shall be incorporated into the procurement documents and made part of the specifications and contract. Any person, company or corporation shall acknowledge, in writing, receipt of said requirements with their bid or proposal and/or contract.

The undersigned bidder, proposer, contractor, subcontractor and/or trade contractor hereby acknowledges receipt of the below referenced requirements and verifies under oath that they will comply with the conditions set forth in the Somerville Wage Theft Ordinance 2019-24, which shall be incorporated into any contract entered into between the City and contractor.

The contractor shall not have been found within the past five years by a court or governmental agency in violation of any law relating to providing workers compensation insurance coverage, misclassification of employees as independent contractors, payment of employer payroll taxes, employee income tax withholding, earned sick time, wage and hour laws, prompt payment laws, or prevailing wage laws.

The contractor shall maintain appropriate industrial accident insurance sufficient to provide coverage for all the employees on the project in accordance with M.G.L. c. 152 and provide documentary proof of such coverage included with the contractor's submitted bid to the inspectional services department to be maintained as a public record.

* Read entire ordinance online at:

https://library.municode.com/ma/somerville/ordinances/code_of_ordinances?nodeId=1001376 or request from the Procurement & Contracting Services Department.

Bid ref.:

Contract Number:

The contractor shall properly classify employees as employees rather than independent contractors and treat them accordingly for purposes of prevailing wages and overtime, workers compensation insurance coverage, social security taxes and state and federal income tax withholding. (M.G.L. c. 149, § 148B on employee classification).

The contractor shall comply with M.G.L. c. 151, § 1A and M.G.L. c. 149, § 148 with respect to the payment of wages.

The city contractor must make arrangements to ensure that each employee of every contractor and subcontractor of any tier entering or leaving the project individually completes the appropriate entries in a daily sign-in/out log. The sign in/out log shall include: the location of the project; current date; printed employee name; signed employee name; name of employee's employer and the time of each entry or exiting. The log shall contain a prominent notice that employees are entitled under state law to receive the prevailing wage rate for their work on the project. Such sign-in/out logs shall be provided to the city on a weekly basis with the certified payrolls and shall be a public record.

Each contractor of any tier, prior to performing any work on the project, shall sign under oath and provide to the city contractor a certification that they are not debarred or otherwise prevented from bidding for or performing work on a public project in the Commonwealth of Massachusetts or in the city.

The contractor must comply with state and, where applicable, federal prevailing wage laws. Contractor shall submit weekly certified payrolls to the City for all employees working on the contract including subcontracted workers at all tiers. Contractor shall use the current standard Massachusetts weekly certified payroll report form. Each contractor shall provide a copy of the OSHA 10 card for every employee attached to the first certified payroll they submit on which the employee appears.

Each payment requisition shall include the following certification:

I certify under oath that each payment requisition is in full compliance with all obligations forth in the Wage Theft Ordinance.

SIGNED UNDER THE PAINS AND PENALTIES OF PERJURY,

Signature: _____
(Duly Authorized Representative of Contractor)

Title: _____

Name of Contractor: _____

Date: _____

Online at: <https://www.somervillema.gov/procurement>

Form: _____
Contract Number: _____

CITY OF SOMERVILLE

Rev. 11/14/2014



OSHA GENERAL CONTRACTOR CERTIFICATION FORM

**Pursuant to Chapter 306 of the Acts of 2004
An Act Relative to the Health and Safety on Construction Projects**

GENERAL CONTRACTOR'S CERTIFICATION – BID FORM

I, the undersigned, hereby certify under penalties of perjury that I, and all subcontractors who are not filed sub-bidders, shall:

(1) certify that all employees to be employed at the worksite will have successfully completed a course in construction safety and health approved by the United States Occupational Safety and Health Administration that is a least 10 hours in duration at the time the employee begins work and who shall furnish documentation of successful completion of said course with the first certified payroll report for each employee.

As used in this certification, the word "person" shall mean any natural person, business, partnership, corporation, union, committee, club, or other organization, entity, or group of individuals.

Signature: _____
(Individual Submitting Bid)
Duly Authorized

Name of Business or Entity: _____

Date: _____

RETURN THIS FORM WITH YOUR BID



SOMERVILLE SUPPLIER DIVERSITY CERTIFICATION FORM

Background

The City of Somerville is an equal opportunity employer and encourages businesses to apply to work with the City that are representative of the City's diverse community. In an effort to increase the opportunities for disadvantaged and small businesses within Somerville and surrounding communities, the City recognizes Massachusetts' Operational Services Division's Supplier Diversity Office certification program.

Application Process

Applicable parties may learn more about the Commonwealth's supplier diversity certification process and apply here <https://www.mass.gov/supplier-diversity-office>. During the certification process, which takes approximately 30 days, the SDO investigates applicant companies to make sure they meet applicable legal requirements. Under SDO regulations, the applicant firm must prove it is at least 51% owned and dominantly controlled by adult minority, women, Portuguese, or veteran principals who are U.S. citizens or lawful permanent residents. Firms also must be ongoing and independent.

Certifications

Check all those that apply:

- ☐ **Minority Business Enterprises (MBE)**
- ☐ **Women Business Enterprises (WBE)**
- ☐ **Veteran Business Enterprises (VBE)**
- ☐ **Portuguese Business Enterprises (PBE)**
- ☐ **Other** _____

The undersigned certifies that the applicant has received certification from the Massachusetts Supplier Diversity Office for the SDO category/categories listed above and has provided the City of Somerville with a copy of the SDO certification letter.

CERTIFIED BY:

Signature: _____
(Duly Authorized Representative of Vendor)

Title: _____

Name of Vendor: _____

Date: _____



SOMERVILLE ORDINANCE TO SAFEGUARD

VULNERABLE ROAD USERS

CITY OF SOMERVILLE CODE OF ORDINANCES ARTICLE VIII, SEC. 12-117 et seq.

Prospective contractors must familiarize themselves with the City of Somerville's Ordinance to Protect Vulnerable Road Users. The full text of this local law can be found [here](#).

1. **Request for Inspection:** Inspections are conducted on Thursdays from 4pm-7pm at the Somerville Department of Public Works, located at 1 Franey Road. Each inspection takes approximately 20 minutes.

a. Any vendor covered by this Ordinance shall complete an inspection request form and email it to fleetinspections@somervillema.gov.

b. Please submit request form no later than 3pm on the Tuesday before the requested inspection date.

2. **Fee:** The fee for the initial inspection is \$100. The fee for a renewal inspection (every two years) is \$50.

a. Payment of the fee is due upon scheduling of the inspection. The fee can be paid via check or credit card. Checks should be made out to the City of Somerville and include the vendor's phone number.

3. **Approval:** Vehicles inspected and approved by the Fleet Division will have an inspection approval sticker affixed to the windshield of the vehicle. A copy of the inspection report and certificate of inspection shall be issued to the vendor.

a. Inspection stickers are not transferable.

b. Any major overhaul of safeguard equipment shall be required to be re-inspected.

4. **Rejection:** If a vehicle is rejected for failing to comply with any of the technical specifications outlined in the ordinance, it shall be corrected and henceforth re-inspected within 30 days at no additional fee.

a. If a second inspection results in a rejection, a fee of \$50 will be required for any subsequent inspections.

b. Any vendor who fails to comply within 60 days of their first inspection may be subject to having their contract cancelled.

5. **Questions:** Please direct questions about vehicle inspections to Department of Public Works, at: fleetinspections@somervillema.gov or call 617-625-6600 ext. 5100

Acknowledgement

In accordance with Sec. 12-119 "Requirements" in the Ordinance, bidders must sign the following:

Unless certified that the Ordinance is not applicable to this contract or otherwise waived by the City, I acknowledge that my company has installed (or will install prior to commencing work for the contract) side guards, cross-over mirrors or equivalent blind spot countermeasures, convex mirrors or equivalent blind spot countermeasures, side-visible turn signals, and appropriate warning signage, in accordance with SCO Chapter 12, Article VII on all large vehicles it uses or will use within the City of Somerville in connection with any contract.

Authorized Signatory's Name

Date

Company Name

I certify that the Ordinance does not apply to this contract for the following reason:

☐ Vehicles do not meet or exceed Class 3 GVWR

☐ Vehicles do not exceed 15 MPH

☐ No vehicles on project

☐ Other: _____

ORDINANCE REQUIREMENTS

LATERAL PROTECTIVE DEVICES (SIDE GUARDS)

- Vehicles must have device installed between the front & rear wheels to help prevent injuries to vulnerable road users, particularly from falling underneath the vehicle.



SIDE-VISIBLE TURN SIGNALS

- Vehicles must have at least one turn signal lamp on each side of the vehicle that is visible from any point to the left and right side along the full length of the vehicle.



CONVEX MIRRORS

- Vehicles must have mirrors which enable the driver to see anything that is three feet above the road and one foot in feet of or along side of the vehicle.



CROSS-OVER MIRRORS

- Vehicles must have mirrors that enable the driver to see anything at least three feet tall passing one foot in front of the vehicle and the area in front of the bumper where direct vision is not possible.

SAFETY DECALS

- Vehicles must have a minimum of three reflective decals on the rear and sides.
- The decals must be “safety yellow” in color and include language or images that warn of blind spots.

COMMON QUESTIONS

WHAT TYPES OF VEHICLES DOES THIS ORDINANCE APPLY TO? This ordinance applies to Class 3 or above vehicles with a gross vehicle weight rating exceeding 10,000 lbs., except for an ambulance, fire apparatus, low-speed vehicle with max speed under 15 mph, or agricultural tractors.

CAN TOOL BOXES BE USED AS SIDE GUARDS? Yes, as long as the tool box meets all of the required measurements in the ordinance.

IF I RENT TRUCKS FOR A JOB, DO THOSE VEHICLES NEED TO BE INSPECTED AND PERMITTED? Yes.

DO SUBCONTRACTORS' TRUCKS WORKING ON A CITY CONTRACT NEED TO BE INSPECTED & PERMITTED? Yes.

WILL THE CITY DO AN OFF-SITE INSPECTION FOR LARGER FLEETS? Yes, depending on the availability of inspectors and the distance to the site.

REGISTER FOR AN INSPECTION

Email inspection forms to: FleetInspections@SomervilleMA.gov




CITY OF SOMERVILLE

TRUCK SIDE GUARD ORDINANCE

Collisions with large vehicles are disproportionately likely to result in cyclist and pedestrian fatalities. The City of Somerville's Ordinance to Safeguard Vulnerable Road Users aims to prevent cyclists and pedestrians from the risk of being struck by a large vehicle because of limited driver visibility and lack of side-visible turn signals, as well as falling under the sides of large vehicles and being caught under the wheels.

The ordinance applies to large motor vehicles that are Class 3 or above with a gross vehicle weight rating (GVWR) exceeding 10,000 pounds, except for an ambulance, fire apparatus, low-speed vehicle with a maximum speed under 15 mph, or an agricultural tractor.

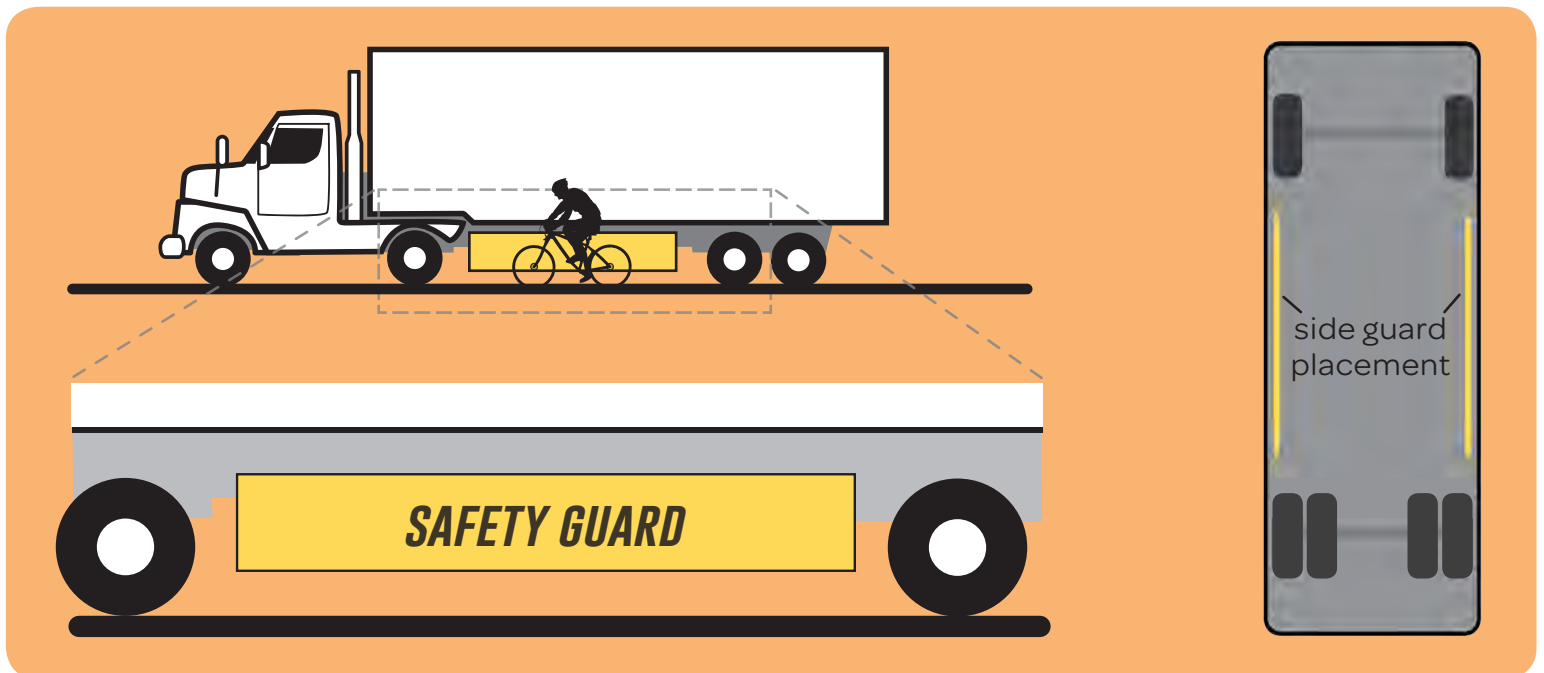

CITY OF SOMERVILLE
ORDINANCE NO. 2008-08
IN THE BOARD OF ALDERMEN: June 12, 2008

Be it ordained by the Board of Aldermen, in session assembled, that the Code of Ordinances of the City of Somerville, is hereby amended by adding a new Section 2-355 as follows:

Sec. 2-355. Responsible Employer Ordinance.

(a) The Board of Aldermen hereby finds and determines that the failure of certain construction firms awarded contracts funded by the City to include and enforce provisions requiring compliance with state laws governing the payment of prevailing wages, the provision of workers compensation coverage, and the proper classification of individuals as employees and not as independent contractors, as well as provisions concerning health insurance coverage and state-certified apprenticeship programs, is injurious to the life, health and happiness of individuals employed by such firms and is deleterious to the quality of life in the City where most of such individuals reside.

(b) Every contract awarded by the City under G. L. c. 149, § 44A (2) where the amount of the contract is more than one-hundred thousand dollars, and any subcontract awarded in connection with any such general contract where the amount of such subcontract is more than twenty-five thousand dollars, shall be deemed to incorporate by reference the provisions of sub-parts (1) through (5) of this subsection together with the provisions of subsections (c), (d) and (e) of this section.

1. The bidder and all subcontractors under the bidder shall comply with the requirements of G. L. c. 149 concerning the payment of prevailing wage rates to their employees;
2. The bidder and all subcontractors under the bidder must maintain and participate in a bona fide apprentice training program as defined by G. L. c. 23, §§ 11H & 11I for each apprenticeable trade or occupation represented in its workforce that is approved by the division of apprentice training of the department of labor and workforce development of the Commonwealth and must abide by the apprentice to journeymen ratio for each trade prescribed therein in the performance of the contract;
3. The bidder and all subcontractors under the bidder must offer, at its expense, hospitalization and medical benefits for all individuals employed on the project or coverage which is comparable to the hospitalization and medical benefits provided by the health and welfare plans in the applicable craft recognized by G. L. c. 149, § 26, in establishing minimum wage rates. All such plans shall meet or exceed state requirements for such plans.
4. The bidder and all subcontractors under the bidder must maintain appropriate industrial accident insurance coverage in accordance with G. L. c. 152 for all individuals employed on the project;
5. The bidder and all subcontractors under the bidder must properly classify individuals employed on the project as employees rather than independent contractors and comply with all laws concerning workers' compensation insurance coverage, unemployment taxes, social security taxes and income taxes as respects all such employees.

(c) All bidders and all subcontractors under such bidders who are awarded, or otherwise obtain, contracts from the city on projects governed by G. L. c. 149, § 44A (2), shall comply with the obligations described in sub-parts (1) through (5) of subsection (b) of this section for the entire duration of their work on the project, and an officer of each such bidder or subcontractor under the

bidder shall certify under oath and in writing on a weekly basis that they are in compliance with these obligations.

(d) Any bidder or subcontractor under the bidder who fails to comply with any of the obligations described in sub-parts (1) through (5) of subsection (b) of this section for any period of time, or fails to comply with the weekly certification obligations described in subsection (c) of this subsection shall be subject to any or all of the following sanctions:

1. temporary suspension of work on the project until compliance is obtained; or,
2. withholding by the City of payment due under the contract until compliance is obtained; or,
3. permanent removal from any further work on the project; or,
4. recovery by the city from the general contractor of 1/10 of 1% of the general contract or \$ 1,000.00, whichever sum is greater, in the nature of liquidated damages assessed for each week that the general contractor is in non-compliance or, if a subcontractor is in non-compliance, the recovery by the city from the general contractor as a back charge against the subcontractor of 1/10 of 1% of the subcontract price, or \$ 400.00, whichever sum is greater, in the nature of liquidated damages assessed for each week that the subcontractor is in non-compliance.

(e) In addition to these sanctions a general bidder or contractor shall be equally liable for any violation of the obligations described in sub-parts (1) through (5) of subsection (b) of this section committed by any of its subcontractors or sub bidders, excepting only those violations which arise from work performed by subcontractors with subcontracts governed by G. L. c. 149, § 44F. Any contractor or subcontractor who has been determined to have violated any of the provisions of subsections (b) or (c) of this section shall be barred from performing any work on any future contracts awarded by the City for six months for the first violation, three years for the second violation, and permanently for a third violation.

(f) The provisions of this section shall not apply to construction projects for which the low general bid was less than one-hundred thousand dollars, or to work performed pursuant to subcontracts governed by G. L. 149, § 44F where the bid for such subcontract was less than twenty-five thousand dollars.

Receipt Acknowledged _____ day of _____, _____.

Name of Vendor

By: _____
Name

Its: _____
Title

Signature

CITY OF SOMERVILLE
Responsible Employer Ordinance

WEEKLY COMPLIANCE FORM

In accordance with the Code of Ordinances of the City of Somerville, Section 2-355, all general contractors and all subcontractors under such general contractors who are awarded, or otherwise obtain, contracts from the city on projects governed by G. L. c. 149, § 44A (2), shall comply with the obligations described in sub-parts (1) through (5) of subsection (b) of this section for the entire duration of their work on the project, and an officer of each such general contractor or subcontractor under the general contractor where the amount of such subcontract is more than \$25,000.00, shall certify under oath and in writing on a weekly basis that they are in compliance with these obligations.

STATEMENT OF COMPLIANCE

Date _____

Period _____

I, _____,
(Print Name) (Title)

Do hereby state that _____ is in compliance with all
(Contractor or Subcontractor)

requirements of the City of Somerville's Responsible Employer Ordinance, City Ordinance Section 2-355, for the duration of all work performed on the

_____ by this general contractor or
(Building or Project)

subcontractor.

(Signature)

Signed under the pains and penalties of perjury

Request for Taxpayer Identification Number and Certification

Give Form to the
requester. Do not
send to the IRS.

► Go to www.irs.gov/FormW9 for instructions and the latest information.

Print or type. See Specific Instructions on page 3.	1 Name (as shown on your income tax return). Name is required on this line; do not leave this line blank.	
	2 Business name/disregarded entity name, if different from above	
	3 Check appropriate box for federal tax classification of the person whose name is entered on line 1. Check only one of the following seven boxes. ☐ Individual/sole proprietor or single-member LLC ☐ Limited liability company. Enter the tax classification (C=C corporation, S=S corporation, P=Partnership) ► _____ Note: Check the appropriate box in the line above for the tax classification of the single-member owner. Do not check LLC if the LLC is classified as a single-member LLC that is disregarded from the owner unless the owner of the LLC is another LLC that is not disregarded from the owner for U.S. federal tax purposes. Otherwise, a single-member LLC that is disregarded from the owner should check the appropriate box for the tax classification of its owner. ☐ Other (see instructions) ► _____	4 Exemptions (codes apply only to certain entities, not individuals; see instructions on page 3): Exempt payee code (if any) _____ Exemption from FATCA reporting code (if any) _____ <i>(Applies to accounts maintained outside the U.S.)</i>
	5 Address (number, street, and apt. or suite no.) See instructions.	Requester's name and address (optional)
	6 City, state, and ZIP code	
	7 List account number(s) here (optional)	

Part I Taxpayer Identification Number (TIN)

Enter your TIN in the appropriate box. The TIN provided must match the name given on line 1 to avoid backup withholding. For individuals, this is generally your social security number (SSN). However, for a resident alien, sole proprietor, or disregarded entity, see the instructions for Part I, later. For other entities, it is your employer identification number (EIN). If you do not have a number, see *How to get a TIN*, later.

Note: If the account is in more than one name, see the instructions for line 1. Also see *What Name and Number To Give the Requester* for guidelines on whose number to enter.

Social security number									
				-				-	
or									
Employer identification number									
				-					

Part II Certification

Under penalties of perjury, I certify that:

1. The number shown on this form is my correct taxpayer identification number (or I am waiting for a number to be issued to me); and
2. I am not subject to backup withholding because: (a) I am exempt from backup withholding, or (b) I have not been notified by the Internal Revenue Service (IRS) that I am subject to backup withholding as a result of a failure to report all interest or dividends, or (c) the IRS has notified me that I am no longer subject to backup withholding; and
3. I am a U.S. citizen or other U.S. person (defined below); and
4. The FATCA code(s) entered on this form (if any) indicating that I am exempt from FATCA reporting is correct.

Certification instructions. You must cross out item 2 above if you have been notified by the IRS that you are currently subject to backup withholding because you have failed to report all interest and dividends on your tax return. For real estate transactions, item 2 does not apply. For mortgage interest paid, acquisition or abandonment of secured property, cancellation of debt, contributions to an individual retirement arrangement (IRA), and generally, payments other than interest and dividends, you are not required to sign the certification, but you must provide your correct TIN. See the instructions for Part II, later.

Sign Here	Signature of U.S. person ►	Date ►

General Instructions

Section references are to the Internal Revenue Code unless otherwise noted.

Future developments. For the latest information about developments related to Form W-9 and its instructions, such as legislation enacted after they were published, go to www.irs.gov/FormW9.

Purpose of Form

An individual or entity (Form W-9 requester) who is required to file an information return with the IRS must obtain your correct taxpayer identification number (TIN) which may be your social security number (SSN), individual taxpayer identification number (ITIN), adoption taxpayer identification number (ATIN), or employer identification number (EIN), to report on an information return the amount paid to you, or other amount reportable on an information return. Examples of information returns include, but are not limited to, the following.

- Form 1099-INT (interest earned or paid)

- Form 1099-DIV (dividends, including those from stocks or mutual funds)
- Form 1099-MISC (various types of income, prizes, awards, or gross proceeds)
- Form 1099-B (stock or mutual fund sales and certain other transactions by brokers)
- Form 1099-S (proceeds from real estate transactions)
- Form 1099-K (merchant card and third party network transactions)
- Form 1098 (home mortgage interest), 1098-E (student loan interest), 1098-T (tuition)
- Form 1099-C (canceled debt)
- Form 1099-A (acquisition or abandonment of secured property)

Use Form W-9 only if you are a U.S. person (including a resident alien), to provide your correct TIN.

If you do not return Form W-9 to the requester with a TIN, you might be subject to backup withholding. See What is backup withholding, later.

By signing the filled-out form, you:

1. Certify that the TIN you are giving is correct (or you are waiting for a number to be issued),
2. Certify that you are not subject to backup withholding, or
3. Claim exemption from backup withholding if you are a U.S. exempt payee. If applicable, you are also certifying that as a U.S. person, your allocable share of any partnership income from a U.S. trade or business is not subject to the withholding tax on foreign partners' share of effectively connected income, and
4. Certify that FATCA code(s) entered on this form (if any) indicating that you are exempt from the FATCA reporting, is correct. See *What is FATCA reporting*, later, for further information.

Note: If you are a U.S. person and a requester gives you a form other than Form W-9 to request your TIN, you must use the requester's form if it is substantially similar to this Form W-9.

Definition of a U.S. person. For federal tax purposes, you are considered a U.S. person if you are:

- An individual who is a U.S. citizen or U.S. resident alien;
- A partnership, corporation, company, or association created or organized in the United States or under the laws of the United States;
- An estate (other than a foreign estate); or
- A domestic trust (as defined in Regulations section 301.7701-7).

Special rules for partnerships. Partnerships that conduct a trade or business in the United States are generally required to pay a withholding tax under section 1446 on any foreign partners' share of effectively connected taxable income from such business. Further, in certain cases where a Form W-9 has not been received, the rules under section 1446 require a partnership to presume that a partner is a foreign person, and pay the section 1446 withholding tax. Therefore, if you are a U.S. person that is a partner in a partnership conducting a trade or business in the United States, provide Form W-9 to the partnership to establish your U.S. status and avoid section 1446 withholding on your share of partnership income.

In the cases below, the following person must give Form W-9 to the partnership for purposes of establishing its U.S. status and avoiding withholding on its allocable share of net income from the partnership conducting a trade or business in the United States.

- In the case of a disregarded entity with a U.S. owner, the U.S. owner of the disregarded entity and not the entity;
- In the case of a grantor trust with a U.S. grantor or other U.S. owner, generally, the U.S. grantor or other U.S. owner of the grantor trust and not the trust; and
- In the case of a U.S. trust (other than a grantor trust), the U.S. trust (other than a grantor trust) and not the beneficiaries of the trust.

Foreign person. If you are a foreign person or the U.S. branch of a foreign bank that has elected to be treated as a U.S. person, do not use Form W-9. Instead, use the appropriate Form W-8 or Form 8233 (see Pub. 515, *Withholding of Tax on Nonresident Aliens and Foreign Entities*).

Nonresident alien who becomes a resident alien. Generally, only a nonresident alien individual may use the terms of a tax treaty to reduce or eliminate U.S. tax on certain types of income. However, most tax treaties contain a provision known as a "saving clause." Exceptions specified in the saving clause may permit an exemption from tax to continue for certain types of income even after the payee has otherwise become a U.S. resident alien for tax purposes.

If you are a U.S. resident alien who is relying on an exception contained in the saving clause of a tax treaty to claim an exemption from U.S. tax on certain types of income, you must attach a statement to Form W-9 that specifies the following five items.

1. The treaty country. Generally, this must be the same treaty under which you claimed exemption from tax as a nonresident alien.
2. The treaty article addressing the income.
3. The article number (or location) in the tax treaty that contains the saving clause and its exceptions.
4. The type and amount of income that qualifies for the exemption from tax.
5. Sufficient facts to justify the exemption from tax under the terms of the treaty article.

Example. Article 20 of the U.S.-China income tax treaty allows an exemption from tax for scholarship income received by a Chinese student temporarily present in the United States. Under U.S. law, this student will become a resident alien for tax purposes if his or her stay in the United States exceeds 5 calendar years. However, paragraph 2 of the first Protocol to the U.S.-China treaty (dated April 30, 1984) allows the provisions of Article 20 to continue to apply even after the Chinese student becomes a resident alien of the United States. A Chinese student who qualifies for this exception (under paragraph 2 of the first protocol) and is relying on this exception to claim an exemption from tax on his or her scholarship or fellowship income would attach to Form W-9 a statement that includes the information described above to support that exemption.

If you are a nonresident alien or a foreign entity, give the requester the appropriate completed Form W-8 or Form 8233.

Backup Withholding

What is backup withholding? Persons making certain payments to you must under certain conditions withhold and pay to the IRS 24% of such payments. This is called "backup withholding." Payments that may be subject to backup withholding include interest, tax-exempt interest, dividends, broker and barter exchange transactions, rents, royalties, nonemployee pay, payments made in settlement of payment card and third party network transactions, and certain payments from fishing boat operators. Real estate transactions are not subject to backup withholding.

You will not be subject to backup withholding on payments you receive if you give the requester your correct TIN, make the proper certifications, and report all your taxable interest and dividends on your tax return.

Payments you receive will be subject to backup withholding if:

1. You do not furnish your TIN to the requester,
2. You do not certify your TIN when required (see the instructions for Part II for details),
3. The IRS tells the requester that you furnished an incorrect TIN,
4. The IRS tells you that you are subject to backup withholding because you did not report all your interest and dividends on your tax return (for reportable interest and dividends only), or
5. You do not certify to the requester that you are not subject to backup withholding under 4 above (for reportable interest and dividend accounts opened after 1983 only).

Certain payees and payments are exempt from backup withholding. See *Exempt payee code*, later, and the separate Instructions for the Requester of Form W-9 for more information.

Also see *Special rules for partnerships*, earlier.

What is FATCA Reporting?

The Foreign Account Tax Compliance Act (FATCA) requires a participating foreign financial institution to report all United States account holders that are specified United States persons. Certain payees are exempt from FATCA reporting. See *Exemption from FATCA reporting code*, later, and the Instructions for the Requester of Form W-9 for more information.

Updating Your Information

You must provide updated information to any person to whom you claimed to be an exempt payee if you are no longer an exempt payee and anticipate receiving reportable payments in the future from this person. For example, you may need to provide updated information if you are a C corporation that elects to be an S corporation, or if you no longer are tax exempt. In addition, you must furnish a new Form W-9 if the name or TIN changes for the account; for example, if the grantor of a grantor trust dies.

Penalties

Failure to furnish TIN. If you fail to furnish your correct TIN to a requester, you are subject to a penalty of \$50 for each such failure unless your failure is due to reasonable cause and not to willful neglect.

Civil penalty for false information with respect to withholding. If you make a false statement with no reasonable basis that results in no backup withholding, you are subject to a \$500 penalty.

Criminal penalty for falsifying information. Willfully falsifying certifications or affirmations may subject you to criminal penalties including fines and/or imprisonment.

Misuse of TINs. If the requester discloses or uses TINs in violation of federal law, the requester may be subject to civil and criminal penalties.

Specific Instructions

Line 1

You must enter one of the following on this line; **do not** leave this line blank. The name should match the name on your tax return.

If this Form W-9 is for a joint account (other than an account maintained by a foreign financial institution (FFI)), list first, and then circle, the name of the person or entity whose number you entered in Part I of Form W-9. If you are providing Form W-9 to an FFI to document a joint account, each holder of the account that is a U.S. person must provide a Form W-9.

a. **Individual.** Generally, enter the name shown on your tax return. If you have changed your last name without informing the Social Security Administration (SSA) of the name change, enter your first name, the last name as shown on your social security card, and your new last name.

Note: ITIN applicant: Enter your individual name as it was entered on your Form W-7 application, line 1a. This should also be the same as the name you entered on the Form 1040/1040A/1040EZ you filed with your application.

b. **Sole proprietor or single-member LLC.** Enter your individual name as shown on your 1040/1040A/1040EZ on line 1. You may enter your business, trade, or "doing business as" (DBA) name on line 2.

c. **Partnership, LLC that is not a single-member LLC, C corporation, or S corporation.** Enter the entity's name as shown on the entity's tax return on line 1 and any business, trade, or DBA name on line 2.

d. **Other entities.** Enter your name as shown on required U.S. federal tax documents on line 1. This name should match the name shown on the charter or other legal document creating the entity. You may enter any business, trade, or DBA name on line 2.

e. **Disregarded entity.** For U.S. federal tax purposes, an entity that is disregarded as an entity separate from its owner is treated as a "disregarded entity." See Regulations section 301.7701-2(c)(2)(iii). Enter the owner's name on line 1. The name of the entity entered on line 1 should never be a disregarded entity. The name on line 1 should be the name shown on the income tax return on which the income should be reported. For example, if a foreign LLC that is treated as a disregarded entity for U.S. federal tax purposes has a single owner that is a U.S. person, the U.S. owner's name is required to be provided on line 1. If the direct owner of the entity is also a disregarded entity, enter the first owner that is not disregarded for federal tax purposes. Enter the disregarded entity's name on line 2, "Business name/disregarded entity name." If the owner of the disregarded entity is a foreign person, the owner must complete an appropriate Form W-8 instead of a Form W-9. This is the case even if the foreign person has a U.S. TIN.

Line 2

If you have a business name, trade name, DBA name, or disregarded entity name, you may enter it on line 2.

Line 3

Check the appropriate box on line 3 for the U.S. federal tax classification of the person whose name is entered on line 1. Check only one box on line 3.

IF the entity/person on line 1 is a(n) . . .	THEN check the box for . . .
• Corporation	Corporation
• Individual • Sole proprietorship, or • Single-member limited liability company (LLC) owned by an individual and disregarded for U.S. federal tax purposes.	Individual/sole proprietor or single-member LLC
• LLC treated as a partnership for U.S. federal tax purposes, • LLC that has filed Form 8832 or 2553 to be taxed as a corporation, or • LLC that is disregarded as an entity separate from its owner but the owner is another LLC that is not disregarded for U.S. federal tax purposes.	Limited liability company and enter the appropriate tax classification. (P= Partnership; C= C corporation; or S= S corporation)
• Partnership	Partnership
• Trust/estate	Trust/estate

Line 4, Exemptions

If you are exempt from backup withholding and/or FATCA reporting, enter in the appropriate space on line 4 any code(s) that may apply to you.

Exempt payee code.

- Generally, individuals (including sole proprietors) are not exempt from backup withholding.
- Except as provided below, corporations are exempt from backup withholding for certain payments, including interest and dividends.
- Corporations are not exempt from backup withholding for payments made in settlement of payment card or third party network transactions.
- Corporations are not exempt from backup withholding with respect to attorneys' fees or gross proceeds paid to attorneys, and corporations that provide medical or health care services are not exempt with respect to payments reportable on Form 1099-MISC.

The following codes identify payees that are exempt from backup withholding. Enter the appropriate code in the space in line 4.

- 1—An organization exempt from tax under section 501(a), any IRA, or a custodial account under section 403(b)(7) if the account satisfies the requirements of section 401(f)(2)
- 2—The United States or any of its agencies or instrumentalities
- 3—A state, the District of Columbia, a U.S. commonwealth or possession, or any of their political subdivisions or instrumentalities
- 4—A foreign government or any of its political subdivisions, agencies, or instrumentalities
- 5—A corporation
- 6—A dealer in securities or commodities required to register in the United States, the District of Columbia, or a U.S. commonwealth or possession
- 7—A futures commission merchant registered with the Commodity Futures Trading Commission
- 8—A real estate investment trust
- 9—An entity registered at all times during the tax year under the Investment Company Act of 1940
- 10—A common trust fund operated by a bank under section 584(a)
- 11—A financial institution
- 12—A middleman known in the investment community as a nominee or custodian
- 13—A trust exempt from tax under section 664 or described in section 4947

The following chart shows types of payments that may be exempt from backup withholding. The chart applies to the exempt payees listed above, 1 through 13.

IF the payment is for . . .	THEN the payment is exempt for . . .
Interest and dividend payments	All exempt payees except for 7
Broker transactions	Exempt payees 1 through 4 and 6 through 11 and all C corporations. S corporations must not enter an exempt payee code because they are exempt only for sales of noncovered securities acquired prior to 2012.
Barter exchange transactions and patronage dividends	Exempt payees 1 through 4
Payments over \$600 required to be reported and direct sales over \$5,000 ¹	Generally, exempt payees 1 through 5 ²
Payments made in settlement of payment card or third party network transactions	Exempt payees 1 through 4

¹ See Form 1099-MISC, Miscellaneous Income, and its instructions.

² However, the following payments made to a corporation and reportable on Form 1099-MISC are not exempt from backup withholding: medical and health care payments, attorneys' fees, gross proceeds paid to an attorney reportable under section 6045(f), and payments for services paid by a federal executive agency.

Exemption from FATCA reporting code. The following codes identify payees that are exempt from reporting under FATCA. These codes apply to persons submitting this form for accounts maintained outside of the United States by certain foreign financial institutions. Therefore, if you are only submitting this form for an account you hold in the United States, you may leave this field blank. Consult with the person requesting this form if you are uncertain if the financial institution is subject to these requirements. A requester may indicate that a code is not required by providing you with a Form W-9 with "Not Applicable" (or any similar indication) written or printed on the line for a FATCA exemption code.

A—An organization exempt from tax under section 501(a) or any individual retirement plan as defined in section 7701(a)(37)

B—The United States or any of its agencies or instrumentalities

C—A state, the District of Columbia, a U.S. commonwealth or possession, or any of their political subdivisions or instrumentalities

D—A corporation the stock of which is regularly traded on one or more established securities markets, as described in Regulations section 1.1472-1(c)(1)(i)

E—A corporation that is a member of the same expanded affiliated group as a corporation described in Regulations section 1.1472-1(c)(1)(i)

F—A dealer in securities, commodities, or derivative financial instruments (including notional principal contracts, futures, forwards, and options) that is registered as such under the laws of the United States or any state

G—A real estate investment trust

H—A regulated investment company as defined in section 851 or an entity registered at all times during the tax year under the Investment Company Act of 1940

I—A common trust fund as defined in section 584(a)

J—A bank as defined in section 581

K—A broker

L—A trust exempt from tax under section 664 or described in section 4947(a)(1)

M—A tax exempt trust under a section 403(b) plan or section 457(g) plan

Note: You may wish to consult with the financial institution requesting this form to determine whether the FATCA code and/or exempt payee code should be completed.

Line 5

Enter your address (number, street, and apartment or suite number). This is where the requester of this Form W-9 will mail your information returns. If this address differs from the one the requester already has on file, write NEW at the top. If a new address is provided, there is still a chance the old address will be used until the payor changes your address in their records.

Line 6

Enter your city, state, and ZIP code.

Part I. Taxpayer Identification Number (TIN)

Enter your TIN in the appropriate box. If you are a resident alien and you do not have and are not eligible to get an SSN, your TIN is your IRS individual taxpayer identification number (ITIN). Enter it in the social security number box. If you do not have an ITIN, see *How to get a TIN* below.

If you are a sole proprietor and you have an EIN, you may enter either your SSN or EIN.

If you are a single-member LLC that is disregarded as an entity separate from its owner, enter the owner's SSN (or EIN, if the owner has one). Do not enter the disregarded entity's EIN. If the LLC is classified as a corporation or partnership, enter the entity's EIN.

Note: See *What Name and Number To Give the Requester*, later, for further clarification of name and TIN combinations.

How to get a TIN. If you do not have a TIN, apply for one immediately. To apply for an SSN, get Form SS-5, Application for a Social Security Card, from your local SSA office or get this form online at www.SSA.gov. You may also get this form by calling 1-800-772-1213. Use Form W-7, Application for IRS Individual Taxpayer Identification Number, to apply for an ITIN, or Form SS-4, Application for Employer Identification Number, to apply for an EIN. You can apply for an EIN online by accessing the IRS website at www.irs.gov/Businesses and clicking on Employer Identification Number (EIN) under Starting a Business. Go to www.irs.gov/Forms to view, download, or print Form W-7 and/or Form SS-4. Or, you can go to www.irs.gov/OrderForms to place an order and have Form W-7 and/or SS-4 mailed to you within 10 business days.

If you are asked to complete Form W-9 but do not have a TIN, apply for a TIN and write "Applied For" in the space for the TIN, sign and date the form, and give it to the requester. For interest and dividend payments, and certain payments made with respect to readily tradable instruments, generally you will have 60 days to get a TIN and give it to the requester before you are subject to backup withholding on payments. The 60-day rule does not apply to other types of payments. You will be subject to backup withholding on all such payments until you provide your TIN to the requester.

Note: Entering "Applied For" means that you have already applied for a TIN or that you intend to apply for one soon.

Caution: A disregarded U.S. entity that has a foreign owner must use the appropriate Form W-8.

Part II. Certification

To establish to the withholding agent that you are a U.S. person, or resident alien, sign Form W-9. You may be requested to sign by the withholding agent even if item 1, 4, or 5 below indicates otherwise.

For a joint account, only the person whose TIN is shown in Part I should sign (when required). In the case of a disregarded entity, the person identified on line 1 must sign. Exempt payees, see *Exempt payee code*, earlier.

Signature requirements. Complete the certification as indicated in items 1 through 5 below.

1. Interest, dividend, and barter exchange accounts opened before 1984 and broker accounts considered active during 1983.

You must give your correct TIN, but you do not have to sign the certification.

2. Interest, dividend, broker, and barter exchange accounts opened after 1983 and broker accounts considered inactive during 1983. You must sign the certification or backup withholding will apply. If you are subject to backup withholding and you are merely providing your correct TIN to the requester, you must cross out item 2 in the certification before signing the form.

3. Real estate transactions. You must sign the certification. You may cross out item 2 of the certification.

4. Other payments. You must give your correct TIN, but you do not have to sign the certification unless you have been notified that you have previously given an incorrect TIN. "Other payments" include payments made in the course of the requester's trade or business for rents, royalties, goods (other than bills for merchandise), medical and health care services (including payments to corporations), payments to a nonemployee for services, payments made in settlement of payment card and third party network transactions, payments to certain fishing boat crew members and fishermen, and gross proceeds paid to attorneys (including payments to corporations).

5. Mortgage interest paid by you, acquisition or abandonment of secured property, cancellation of debt, qualified tuition program payments (under section 529), ABLE accounts (under section 529A), IRA, Coverdell ESA, Archer MSA or HSA contributions or distributions, and pension distributions. You must give your correct TIN, but you do not have to sign the certification.

What Name and Number To Give the Requester

For this type of account:	Give name and SSN of:
1. Individual	The individual
2. Two or more individuals (joint account) other than an account maintained by an FFI	The actual owner of the account or, if combined funds, the first individual on the account ¹
3. Two or more U.S. persons (joint account maintained by an FFI)	Each holder of the account
4. Custodial account of a minor (Uniform Gift to Minors Act)	The minor ²
5. a. The usual revocable savings trust (grantor is also trustee)	The grantor-trustee ¹
b. So-called trust account that is not a legal or valid trust under state law	The actual owner ¹
6. Sole proprietorship or disregarded entity owned by an individual	The owner ³
7. Grantor trust filing under Optional Form 1099 Filing Method 1 (see Regulations section 1.671-4(b)(2)(i)(A))	The grantor*
For this type of account:	Give name and EIN of:
8. Disregarded entity not owned by an individual	The owner
9. A valid trust, estate, or pension trust	Legal entity ⁴
10. Corporation or LLC electing corporate status on Form 8832 or Form 2553	The corporation
11. Association, club, religious, charitable, educational, or other tax-exempt organization	The organization
12. Partnership or multi-member LLC	The partnership
13. A broker or registered nominee	The broker or nominee

For this type of account:	Give name and EIN of:
14. Account with the Department of Agriculture in the name of a public entity (such as a state or local government, school district, or prison) that receives agricultural program payments	The public entity
15. Grantor trust filing under the Form 1041 Filing Method or the Optional Form 1099 Filing Method 2 (see Regulations section 1.671-4(b)(2)(i)(B))	The trust

¹ List first and circle the name of the person whose number you furnish. If only one person on a joint account has an SSN, that person's number must be furnished.

² Circle the minor's name and furnish the minor's SSN.

³ You must show your individual name and you may also enter your business or DBA name on the "Business name/disregarded entity" name line. You may use either your SSN or EIN (if you have one), but the IRS encourages you to use your SSN.

⁴ List first and circle the name of the trust, estate, or pension trust. (Do not furnish the TIN of the personal representative or trustee unless the legal entity itself is not designated in the account title.) Also see *Special rules for partnerships*, earlier.

***Note:** The grantor also must provide a Form W-9 to trustee of trust.

Note: If no name is circled when more than one name is listed, the number will be considered to be that of the first name listed.

Secure Your Tax Records From Identity Theft

Identity theft occurs when someone uses your personal information such as your name, SSN, or other identifying information, without your permission, to commit fraud or other crimes. An identity thief may use your SSN to get a job or may file a tax return using your SSN to receive a refund.

To reduce your risk:

- Protect your SSN,
- Ensure your employer is protecting your SSN, and
- Be careful when choosing a tax preparer.

If your tax records are affected by identity theft and you receive a notice from the IRS, respond right away to the name and phone number printed on the IRS notice or letter.

If your tax records are not currently affected by identity theft but you think you are at risk due to a lost or stolen purse or wallet, questionable credit card activity or credit report, contact the IRS Identity Theft Hotline at 1-800-908-4490 or submit Form 14039.

For more information, see Pub. 5027, Identity Theft Information for Taxpayers.

Victims of identity theft who are experiencing economic harm or a systemic problem, or are seeking help in resolving tax problems that have not been resolved through normal channels, may be eligible for Taxpayer Advocate Service (TAS) assistance. You can reach TAS by calling the TAS toll-free case intake line at 1-877-777-4778 or TTY/TDD 1-800-829-4059.

Protect yourself from suspicious emails or phishing schemes.

Phishing is the creation and use of email and websites designed to mimic legitimate business emails and websites. The most common act is sending an email to a user falsely claiming to be an established legitimate enterprise in an attempt to scam the user into surrendering private information that will be used for identity theft.

The IRS does not initiate contacts with taxpayers via emails. Also, the IRS does not request personal detailed information through email or ask taxpayers for the PIN numbers, passwords, or similar secret access information for their credit card, bank, or other financial accounts.

If you receive an unsolicited email claiming to be from the IRS, forward this message to phishing@irs.gov. You may also report misuse of the IRS name, logo, or other IRS property to the Treasury Inspector General for Tax Administration (TIGTA) at 1-800-366-4484. You can forward suspicious emails to the Federal Trade Commission at spam@uce.gov or report them at www.ftc.gov/complaint. You can contact the FTC at www.ftc.gov/idtheft or 877-IDTHEFT (877-438-4338). If you have been the victim of identity theft, see www.IdentityTheft.gov and Pub. 5027.

Visit www.irs.gov/IdentityTheft to learn more about identity theft and how to reduce your risk.

Privacy Act Notice

Section 6109 of the Internal Revenue Code requires you to provide your correct TIN to persons (including federal agencies) who are required to file information returns with the IRS to report interest, dividends, or certain other income paid to you; mortgage interest you paid; the acquisition or abandonment of secured property; the cancellation of debt; or contributions you made to an IRA, Archer MSA, or HSA. The person collecting this form uses the information on the form to file information returns with the IRS, reporting the above information. Routine uses of this information include giving it to the Department of Justice for civil and criminal litigation and to cities, states, the District of Columbia, and U.S. commonwealths and possessions for use in administering their laws. The information also may be disclosed to other countries under a treaty, to federal and state agencies to enforce civil and criminal laws, or to federal law enforcement and intelligence agencies to combat terrorism. You must provide your TIN whether or not you are required to file a tax return. Under section 3406, payers must generally withhold a percentage of taxable interest, dividend, and certain other payments to a payee who does not give a TIN to the payer. Certain penalties may also apply for providing false or fraudulent information.



SECRETARY OF THE COMMONWEALTH'S

CERTIFICATE OF GOOD STANDING

CERTIFICATE OF GOOD STANDING as provided by the Secretary of the Commonwealth

The Awarded Vendor must comply with our request for a CURRENT "Certificate of Good Standing" provided by the Secretary of the Commonwealth's Office

NOTE: A Certificate of Good Standing provided by the Department of Revenue will NOT be accepted. The Certificate *must* be provided by the Secretary of the Commonwealth's Office.

If you require information on how to obtain the "Certificate of Good Standing" or Certificate of Registration (Foreign Corporations) from the Commonwealth of Massachusetts, please call the

Secretary of The Commonwealth's Office at (617) 727-2850 (Press #1) located at One (1) Ashburton Place, 17 Floor, Boston, MA 02133 or you may access their web site at:
<http://corp.sec.state.ma.us/CorpWeb/Certificates/CertificateOrderForm.aspx>

If your company is incorporated outside of Massachusetts and therefore is a "foreign corporation", but is registered to do business in Massachusetts, please comply with our request for the Certificate of Registration from the Commonwealth of Massachusetts. If your company is a foreign corporation, but is not registered to do business in Massachusetts, please provide the Certificate of Good Standing from your state of incorporation.

Please note that without the above certificate (s), the City of Somerville cannot execute your contract.

IMPORTANT NOTICE

Requests for Certificates of Good Standing by mail may take a substantial amount of time. A certificate may be obtained immediately in person at the Secretary's Office at the address above. Also, at this time, the Secretary of State's Office may not have your current annual report recorded. If this is the case, and you are therefore unable to obtain the Certificate of Good Standing, please forward a copy of your annual report filing fee check with your signed contracts. Please forward your original Certificate of Good Standing to the Purchasing Department upon receipt.

INSURANCE SPECIFICATIONS

INSURANCE REQUIREMENTS FOR AWARDED VENDOR ONLY:

Prior to commencing performance of any work or supplying materials or equipment covered by these specifications, the contractor shall furnish to the Office of the Chief Procurement Officer a Certificate of Insurance evidencing the following:

A. GENERAL LIABILITY - Comprehensive Form

Bodily Injury Liability.....\$ One Million

Property Damage Liability.....\$ One Million

B. COVERAGE FOR PAYMENT OF WORKER'S COMPENSATION BENEFIT PURSUANT TO CHAPTER 152 OF THE MASSACHUSETTS GENERAL LAWS IN THE AMOUNT AS LISTED BELOW:

WORKER'S COMPENSATION.....\$ Statutory

EMPLOYERS' LIABILITY.....\$ Statutory

C. AUTOMOBILE LIABILITY INSURANCE AS LISTED BELOW:

BODILY INJURY LIABILITY.....\$ STATUTORY

1. A contract will not be executed unless a certificate (s) of insurance evidencing above-described coverage is attached.
2. Failure to have the above-described coverage in effect during the entire period of the contract shall be deemed to be a breach of the contract.
3. All applicable insurance policies shall read:
"CITY OF SOMERVILLE" as a certificate holder and as an additional insured for general liability only along with a description of operation in the space provided on the certificate.

Certificate Should Be Made Out To:

**City Of Somerville
c/o Procurement and Contracting Services Department
93 Highland Avenue
Somerville, MA 02143**

Note: If your insurance expires during the life of this contract, you shall be responsible to submit a new certificate(s) covering the period of the contract. No payment will be made on a contract with an expired insurance certificate.



CERTIFICATE OF LIABILITY INSURANCE

DATE (MM/DD/YYYY)

THIS CERTIFICATE IS ISSUED AS A MATTER OF INFORMATION ONLY AND CONFERS NO RIGHTS UPON THE CERTIFICATE HOLDER. THIS CERTIFICATE DOES NOT AFFIRMATIVELY OR NEGATIVELY AMEND, EXTEND OR ALTER THE COVERAGE AFFORDED BY THE POLICIES BELOW. THIS CERTIFICATE OF INSURANCE DOES NOT CONSTITUTE A CONTRACT BETWEEN THE ISSUING INSURER(S), AUTHORIZED REPRESENTATIVE OR PRODUCER, AND THE CERTIFICATE HOLDER.

IMPORTANT: If the certificate holder is an ADDITIONAL INSURED, the policy(ies) must be endorsed. If SUBROGATION IS WAIVED, subject to the terms and conditions of the policy, certain policies may require an endorsement. A statement on this certificate does not confer rights to the certificate holder in lieu of such endorsement(s).

PRODUCER	CONTACT NAME:		
	PHONE (A/C, No, Ext):	FAX (A/C, No):	
INSURED	E-MAIL ADDRESS:		
	INSURER(S) AFFORDING COVERAGE		NAIC #
	INSURER A :		
	INSURER B :		
	INSURER C :		
	INSURER D :		
INSURER E :			
INSURER F :			

COVERAGES

CERTIFICATE NUMBER:

REVISION NUMBER:

THIS IS TO CERTIFY THAT THE POLICIES OF INSURANCE LISTED BELOW HAVE BEEN ISSUED TO THE INSURED NAMED ABOVE FOR THE POLICY PERIOD INDICATED. NOTWITHSTANDING ANY REQUIREMENT, TERM OR CONDITION OF ANY CONTRACT OR OTHER DOCUMENT WITH RESPECT TO WHICH THIS CERTIFICATE MAY BE ISSUED OR MAY PERTAIN, THE INSURANCE AFFORDED BY THE POLICIES DESCRIBED HEREIN IS SUBJECT TO ALL THE TERMS, EXCLUSIONS AND CONDITIONS OF SUCH POLICIES. LIMITS SHOWN MAY HAVE BEEN REDUCED BY PAID CLAIMS.

INSR LTR	TYPE OF INSURANCE	ADDL INSR	SUBR WVD	POLICY NUMBER	POLICY EFF (MM/DD/YYYY)	POLICY EXP (MM/DD/YYYY)	LIMITS
	GENERAL LIABILITY ☐ COMMERCIAL GENERAL LIABILITY ☐ CLAIMS-MADE ☐ OCCUR GEN'L AGGREGATE LIMIT APPLIES PER: ☐ POLICY ☐ PRO-JECT ☐ LOC						EACH OCCURRENCE \$ DAMAGE TO RENTED PREMISES (Ea occurrence) \$ MED EXP (Any one person) \$ PERSONAL & ADV INJURY \$ GENERAL AGGREGATE \$ PRODUCTS - COMP/OP AGG \$ \$
	AUTOMOBILE LIABILITY ☐ ANY AUTO ☐ ALL OWNED AUTOS ☐ SCHEDULED AUTOS ☐ HIRED AUTOS ☐ NON-OWNED AUTOS						COMBINED SINGLE LIMIT (Ea accident) \$ BODILY INJURY (Per person) \$ BODILY INJURY (Per accident) \$ PROPERTY DAMAGE (Per accident) \$ \$
	UMBRELLA LIAB ☐ OCCUR EXCESS LIAB ☐ CLAIMS-MADE DED ☐ RETENTION \$						EACH OCCURRENCE \$ AGGREGATE \$ \$
	WORKERS COMPENSATION AND EMPLOYERS' LIABILITY ANY PROPRIETOR/PARTNER/EXECUTIVE OFFICER/MEMBER EXCLUDED? (Mandatory in NH) ☐ Y / N If yes, describe under DESCRIPTION OF OPERATIONS below		N / A				WC STATUTORY LIMITS ☐ OTH-ER ☐ E.L. EACH ACCIDENT \$ E.L. DISEASE - EA EMPLOYEE \$ E.L. DISEASE - POLICY LIMIT \$

DESCRIPTION OF OPERATIONS / LOCATIONS / VEHICLES (Attach ACORD 101, Additional Remarks Schedule, if more space is required)

DESCRIPTION OF PROJECT, SOLICITATION NUMBER AND THAT THE CITY OF SOMERVILLE IS A CERTIFICATE HOLDER AND ADDITIONAL INSURED

CERTIFICATE HOLDER**CANCELLATION**

CERTIFICATES SHOULD BE MADE OUT TO:

CITY OF SOMERVILLE
c/o PURCHASING DEPARTMENT
93 HIGHLAND AVE
SOMERVILLE, MA 02143

SHOULD ANY OF THE ABOVE DESCRIBED POLICIES BE CANCELLED BEFORE THE EXPIRATION DATE THEREOF, NOTICE WILL BE DELIVERED IN ACCORDANCE WITH THE POLICY PROVISIONS.

AUTHORIZED REPRESENTATIVE

STATEMENT OF MANAGEMENT
For Contracts over \$100,000

In accordance with M.G.L. Chapter 30, Section 39R, the undersigned successful bidder states that its system of internal accounting controls and that of its subsidiaries reasonably assure (1) that transactions are executed in accordance with management's general and specific authorization; (2) that transactions are recorded as necessary to permit preparation of financial statements in conformity with generally accepted accounting principles, and to maintain accountability for assets; (3) that access to assets is permitted only in accordance with management's general or specific authorization, and (4) that the recorded accountability for assets is compared with the existing assets at reasonable intervals and appropriate action was taken with respect to any difference.

Executed this _____ day of _____, _____

On behalf of _____
(Name of Successful Bidder)

(Address and telephone of Successful Bidder)

(Name and title of person signing statement)

By: _____
(Signature)

CERTIFIED PUBLIC ACCOUNTANT STATEMENT

In accordance with M.G.L. 30, Section 39R I, _____
a certified public accountant, state that I have examined the above Statement of Management on internal accounting controls, and that in my opinion (1) the representations of management are consistent with the result of management's evaluation of the system of internal accounting controls; and (2) that such representations of management are, in addition, reasonable with respect to transactions and assets in amounts which would be material when measured in relation to the above referenced successful bidder's financial statements.

(Signature)

(Business name, address and telephone number)

WEEKLY PAYROLL RECORDS REPORT & STATEMENT OF COMPLIANCE

In accordance with Massachusetts General Law c. 149, §27B, a true and accurate record must be kept of all persons employed on the public works project for which the enclosed rates have been provided. A Payroll Form is available from the Department of Labor Standards (DLS) at www.mass.gov/dols/pw and includes all the information required to be kept by law. Every contractor or subcontractor is required to keep these records and preserve them for a period of three years from the date of completion of the contract.

On a weekly basis, every contractor and subcontractor is required to submit a certified copy of their weekly payroll records to the awarding authority; this includes the payroll forms and the Statement of Compliance form. The certified payroll records must be submitted either by regular mail or by e-mail to the awarding authority. Once collected, the awarding authority is required to preserve those records for three years from the date of completion of the project.

Each such contractor and subcontractor shall furnish weekly **and** within 15 days after completion of its portion of the work, to the awarding authority directly by first-class mail or e-mail, a statement, executed by the contractor, subcontractor or by any authorized officer thereof who supervised the payment of wages, this form, accompanied by their payroll:

STATEMENT OF COMPLIANCE

_____, 20____

I, _____,
(Name of signatory party) (Title)

do hereby state:

That I pay or supervise the payment of the persons employed by

_____ on the _____
(Contractor, subcontractor or public body) (Building or project)

and that all mechanics and apprentices, teamsters, chauffeurs and laborers employed on said project have been paid in accordance with wages determined under the provisions of sections twenty-six and twenty-seven of chapter one hundred and forty nine of the General Laws.

Signature _____

Title _____

WEEKLY CERTIFIED PAYROLL REPORT AND WORKFORCE PARTICIPATION FORM

CERTIFIED PAYROLL REPORT: Pursuant to MGL c. 149, s. 27B, **every contractor and subcontractor is required to submit a true and accurate copy of their certified weekly payroll records** to the awarding authority by first-class mail or e-mail. In addition, each weekly payroll must be accompanied by a statement of compliance signed by the employer. Failure to comply may result in the commencement of a criminal action or the issuance of a civil citation.

WORKFORCE PARTICIPATION GOALS: The Commonwealth of Massachusetts has set the following goals for workforce participation for minorities and women. The participation goals for this project shall be 15.3% for minorities and 6.9% for women. The Contractor shall strive to achieve on this project the labor workforce participation goals contained herein. **The Contractor shall enter the number of hours worked in each trade by each employee, identified as woman, minority, or non-minority below.**

Company Name:					Address:					Phone No.:					Payroll No.:									
Employer's Signature:					Title:					Contract No.:		Tax Payer ID #:		Work Week Ending:										
Awarding Authority Name:					Public Works Project Name:					Public Works Project Location:					Min. Wage Rate Sheet Number:									
General / Prime Contractor's Name:					Subcontractor's Name:										Employer Hourly Fringe Benefit Contributions									
															(B+C+D+E) (A x F)									
Employee Name & Complete Address	Work Classification	Project Hours Non-Minority	Project Hours Minority	Project Hours Women	Employee is OSHA 10 certified (?)	Appr. Rate (%)	Hours Worked								Project Hours (A) All Other Hours	Hourly Base Wage (B)	Health & Welfare Insurance (C)	ERISA Pension Plan (D)	Supp. Unemp. (E)	Total Hourly Prev. Wage (F)	Project Gross Wages Total Gross Wages	Check No. (H)		
							Su.	Mo.	Tu.	We.	Th.	Fr.	Sa.											

APPRENTICESHIP DOCUMENTATION:

Please answer the questions below.

(1) Are any apprentice employees identified above?

YES

NO

(2) If yes, are all apprentice employees identified above currently registered with the MA DLS Division of Apprentices Standards?

YES

NO

(3) If yes, is a copy of the apprentice ID card issued by the MA DLS Division of Apprentices Standards included for all apprentice employees identified above?

YES

NO



**THE COMMONWEALTH OF MASSACHUSETTS
EXECUTIVE OFFICE OF LABOR AND WORKFORCE DEVELOPMENT
DEPARTMENT OF LABOR STANDARDS
Prevailing Wage Rates**

MAURA HEALEY
Governor

KIM DRISCOLL
Lt. Governor

**As determined by the Director under the provisions of the
Massachusetts General Laws, Chapter 149, Sections 26 to 27H**

LAUREN JONES
Secretary
MICHAEL FLANAGAN
Director

Awarding Authority:	Somerville	City/Town:	SOMERVILLE
Contract Number:	IFB 26-19		
Description of Work:	Replacement of (3) existing gas fired condensing boiler, (3)primary loop pumps, associated piping, valves ,wiring, controls, appurtenances.		
Job Location:	290 Washington Street, Somerville, MA 02143		

Information about Prevailing Wage Schedules for Awarding Authorities and Contractors

- The wage rates will remain in effect for the duration of the project, except in the case of multi-year public construction projects. For construction projects lasting longer than one year, awarding authorities must request an updated wage schedule no later than two weeks before the anniversary of the date the contract was executed by the awarding authority and the general contractor. For multi-year CM AT RISK projects, the awarding authority must request an annual update no later than two weeks before the anniversary date, determined as the earlier of: (a) the execution date of the GMP Amendment, or (b) the execution date of the first amendment to permit procurement of construction services. The updated wage schedule must be provided to all contractors, including general and sub-contractors, working on the construction project.
- This annual update requirement is generally not applicable to 27F “rental of equipment” contracts. For such contracts, the prevailing wage rates issued by DLS shall remain in effect for the duration of the contract term. However, if the prevailing wage rate sheet issued does not contain wage rates for each year covered by the contract term, the Awarding Authority must request updated rate sheets from DLS and provide them to the contractor to ensure the correct rates are being paid throughout the duration of the contract. Additionally, if an Awarding Authority exercises an option to renew or extend the contract term, they must request updated rate sheets from DLS and provide them to the contractor.
- This wage schedule applies only to the specific project referenced at the top of this page and uniquely identified by the “Wage Request Number” on all pages of this schedule.
- An Awarding Authority must request an updated wage schedule if it has not opened bids or selected a contractor within 90 days of the date of issuance of the wage schedule. For CM AT RISK projects (bid pursuant to G.L. c.149A), the earlier of: (a) the execution date of the GMP Amendment, or (b) the bid for the first construction scope of work must be within 90-days of the wage schedule issuance date.
- The wage schedule shall be incorporated in any advertisement or call for bids for the project as required by M.G.L. c. 149, § 27. The wage schedule shall be made a part of the contract awarded for the project. The wage schedule must be posted in a conspicuous place at the work site for the life of the project in accordance with M.G.L. c. 149 § 27. The wages listed on the wage schedule must be paid to employees performing construction work on the project whether they are employed by the prime contractor, a filed sub-bidder, or a sub-contractor.
- Apprentices working on the project are required to be registered with the Massachusetts Division of Apprentice Standards (DAS). Apprentices must keep their apprentice identification card on their persons during all work hours on the project. An apprentice registered with DAS may be paid the lower apprentice wage rate at the applicable step as provided on the prevailing wage schedule. **Any apprentice not registered with DAS regardless of whether they are registered with another federal, state, local, or private agency must be paid the journeyworker's rate.**
- Every contractor or subcontractor working on the construction project must submit weekly payroll reports and a Statement of Compliance directly to the awarding authority by mail or email and keep them on file for three years. Each weekly payroll report must contain: the employee’s name, address, occupational classification, hours worked, and wages paid. Do not submit weekly payroll reports to DLS. For a sample payroll reporting form go to <http://www.mass.gov/dols/pw>.
- Contractors with questions about the wage rates or classifications included on the wage schedule have an affirmative obligation to inquire with DLS at (617) 626-6953.
- Contractors must obtain the wage schedules from awarding authorities. Failure of a contractor or subcontractor to pay the prevailing wage rates listed on the wage schedule to all employees who perform construction work on the project is a violation of the law and subjects the contractor or subcontractor to civil and criminal penalties.
- Employees not receiving the prevailing wage rate set forth on the wage schedule may file a complaint with the Fair Labor Division of the office of the Attorney General at (617) 727-3465.

Construction

Classification	Effective Date	Base Wage	Health	Pension	Annuity	Supplemental Unemployment	Total Rate
(2 AXLE) DRIVER - EQUIPMENT	6/1/2026	\$43.05	\$15.41	\$21.78	\$0.00	\$0.00	\$80.24
TEAMSTERS JOINT COUNCIL NO. 10	8/1/2026	\$43.05	\$15.91	\$21.78	\$0.00	\$0.00	\$80.74
TEAMSTERS JOINT COUNCIL NO. 10 ZONE A	12/1/2026	\$43.05	\$15.91	\$23.52	\$0.00	\$0.00	\$82.48
(3 AXLE) DRIVER - EQUIPMENT	6/1/2026	\$43.12	\$15.41	\$21.78	\$0.00	\$0.00	\$80.31
TEAMSTERS JOINT COUNCIL NO. 10	8/1/2026	\$43.12	\$15.91	\$21.78	\$0.00	\$0.00	\$80.81
TEAMSTERS JOINT COUNCIL NO. 10 ZONE A	12/1/2026	\$43.12	\$15.91	\$23.52	\$0.00	\$0.00	\$82.55
(4 & 5 AXLE) DRIVER - EQUIPMENT	6/1/2026	\$43.24	\$15.41	\$21.78	\$0.00	\$0.00	\$80.43
TEAMSTERS JOINT COUNCIL NO. 10	8/1/2026	\$43.24	\$15.91	\$21.78	\$0.00	\$0.00	\$80.93
TEAMSTERS JOINT COUNCIL NO. 10 ZONE A	12/1/2026	\$43.24	\$15.91	\$23.52	\$0.00	\$0.00	\$82.67
ADS/SUBMERSIBLE PILOT	1/1/2024	\$117.16	\$10.08	\$11.62	\$12.67	\$0.00	\$151.53
PILE DRIVER LOCAL 56							
PILE DRIVER LOCAL 56 (ZONE 1)							
For apprentice rates see "Apprentice- PILE DRIVER"							
AIR TRACK OPERATOR	6/1/2026	\$49.15	\$10.90	\$9.75	\$9.65	\$0.00	\$79.45
LABORERS	12/1/2026	\$51.40	\$10.90	\$9.75	\$9.65	\$0.00	\$81.70
LABORERS - ZONE 1	6/1/2027	\$53.00	\$10.90	\$9.75	\$9.65	\$0.00	\$83.30
	12/1/2027	\$54.60	\$10.90	\$9.75	\$9.65	\$0.00	\$84.90
	6/1/2028	\$56.28	\$10.90	\$9.75	\$9.65	\$0.00	\$86.58
	12/1/2028	\$57.95	\$10.90	\$9.75	\$9.65	\$0.00	\$88.25
For apprentice rates see "Apprentice- LABORER"							
AIR TRACK OPERATOR (HEAVY & HIGHWAY)	6/1/2026	\$50.00	\$10.90	\$9.75	\$9.65	\$0.00	\$80.30
LABORERS	12/1/2026	\$51.50	\$10.90	\$9.75	\$9.65	\$0.00	\$81.80
LABORERS - ZONE 1 (HEAVY & HIGHWAY)							
For apprentice rates see "Apprentice- LABORER (Heavy and Highway)"							
ASBESTOS REMOVER - PIPE / MECH. EQUIPT.	12/1/2025	\$44.80	\$14.50	\$4.30	\$6.75	\$0.00	\$70.35
HEAT & FROST INSULATORS LOCAL 6							
HEAT & FROST INSULATORS LOCAL 6 (BOSTON)							
ASPHALT RAKER	6/1/2026	\$49.40	\$10.90	\$9.75	\$9.65	\$0.00	\$79.70
LABORERS	12/1/2026	\$50.90	\$10.90	\$9.75	\$9.65	\$0.00	\$81.20
LABORERS - ZONE 1	6/1/2027	\$52.50	\$10.90	\$9.75	\$9.65	\$0.00	\$82.80
	12/1/2027	\$54.10	\$10.90	\$9.75	\$9.65	\$0.00	\$84.40
	6/1/2028	\$55.78	\$10.90	\$9.75	\$9.65	\$0.00	\$86.08
	12/1/2028	\$57.45	\$10.90	\$9.75	\$9.65	\$0.00	\$87.75
For apprentice rates see "Apprentice- LABORER"							
ASPHALT RAKER (HEAVY & HIGHWAY)	6/1/2026	\$49.50	\$10.90	\$9.75	\$9.65	\$0.00	\$79.80
LABORERS	12/1/2026	\$51.00	\$10.90	\$9.75	\$9.65	\$0.00	\$81.30
LABORERS - ZONE 1 (HEAVY & HIGHWAY)							
For apprentice rates see "Apprentice- LABORER (Heavy and Highway)"							
ASPHALT/CONCRETE/CRUSHER PLANT-ON SITE	6/1/2026	\$59.38	\$17.05	\$13.35	\$3.25	\$0.00	\$93.03
OPERATING ENGINEERS LOCAL 4	12/1/2026	\$60.83	\$17.05	\$13.35	\$3.25	\$0.00	\$94.48
OPERATING ENGINEERS LOCAL 4							
For apprentice rates see "Apprentice- OPERATING ENGINEERS"							

Construction

Classification	Effective Date	Base Wage	Health	Pension	Annuity	Supplemental Unemployment	Total Rate
BACKHOE/FRONT-END LOADER	6/1/2026	\$59.38	\$17.05	\$13.35	\$3.25	\$0.00	\$93.03
OPERATING ENGINEERS LOCAL 4	12/1/2026	\$60.83	\$17.05	\$13.35	\$3.25	\$0.00	\$94.48
OPERATING ENGINEERS LOCAL 4							

For apprentice rates see "Apprentice- OPERATING ENGINEERS"

BARCO-TYPE JUMPING TAMPER	6/1/2026	\$49.40	\$10.90	\$9.75	\$9.65	\$0.00	\$79.70
LABORERS	12/1/2026	\$50.90	\$10.90	\$9.75	\$9.65	\$0.00	\$81.20
LABORERS - ZONE 1	6/1/2027	\$52.50	\$10.90	\$9.75	\$9.65	\$0.00	\$82.80
	12/1/2027	\$54.10	\$10.90	\$9.75	\$9.65	\$0.00	\$84.40
	6/1/2028	\$55.78	\$10.90	\$9.75	\$9.65	\$0.00	\$86.08
	12/1/2028	\$57.45	\$10.90	\$9.75	\$9.65	\$0.00	\$87.75

For apprentice rates see "Apprentice- LABORER"

BLOCK PAVER, RAMMER / CURB SETTER	6/1/2026	\$49.15	\$10.90	\$9.75	\$9.65	\$0.00	\$79.45
LABORERS	12/1/2026	\$51.40	\$10.90	\$9.75	\$9.65	\$0.00	\$81.70
LABORERS - ZONE 1	6/1/2027	\$53.00	\$10.90	\$9.75	\$9.65	\$0.00	\$83.30
	12/1/2027	\$54.60	\$10.90	\$9.75	\$9.65	\$0.00	\$84.90
	6/1/2028	\$56.28	\$10.90	\$9.75	\$9.65	\$0.00	\$86.58
	12/1/2028	\$57.95	\$10.90	\$9.75	\$9.65	\$0.00	\$88.25

For apprentice rates see "Apprentice- LABORER"

BLOCK PAVER, RAMMER / CURB SETTER (HEAVY & HIGHWAY)	6/1/2026	\$50.00	\$10.90	\$9.75	\$9.65	\$0.00	\$80.30
LABORERS	12/1/2026	\$51.50	\$10.90	\$9.75	\$9.65	\$0.00	\$81.80
LABORERS - ZONE 1 (HEAVY & HIGHWAY)							

For apprentice rates see "Apprentice- LABORER (Heavy and Highway)"

BOILER MAKER	1/1/2024	\$48.12	\$7.07	\$14.60	\$6.00	\$0.00	\$75.79
BOILERMAKERS LOCAL 29							
BOILERMAKERS LOCAL 29							

Apprentice: BOILER MAKER**Effective Date: 1/1/2024**

Step	Percent	Apprentice Base Wage	Health	Pension	Annuity	Supplemental Unemployment	Total Rate
1	65.00	\$31.28	\$7.07	\$9.32	\$3.90	\$0.00	\$51.57
2	65.00	\$31.28	\$7.07	\$9.32	\$3.90	\$0.00	\$51.57
3	70.00	\$33.68	\$7.07	\$10.03	\$4.20	\$0.00	\$54.98
4	75.00	\$36.09	\$7.07	\$10.74	\$4.50	\$0.00	\$58.40
5	80.00	\$38.50	\$7.07	\$11.45	\$4.80	\$0.00	\$61.82
6	85.00	\$40.90	\$7.07	\$12.18	\$5.10	\$0.00	\$65.25
7	90.00	\$43.31	\$7.07	\$12.88	\$5.40	\$0.00	\$68.66
8	95.00	\$45.71	\$7.07	\$13.62	\$5.70	\$0.00	\$72.10

Apprentice to Journeyworker Ratio: 1:4

BRICK/STONE/ARTIFICIAL MASONRY (INCL. MASONRY WATERPROOFING)	2/1/2026	\$67.95	\$12.84	\$15.57	\$8.02	\$0.00	\$104.38
BRICKLAYERS LOCAL 3	8/1/2026	\$70.15	\$12.84	\$15.57	\$8.02	\$0.00	\$106.58
BRICKLAYERS LOCAL 3 (BOSTON)	2/1/2027	\$71.55	\$12.84	\$15.57	\$8.02	\$0.00	\$107.98

Construction

Classification	Effective Date	Base Wage	Health	Pension	Annuity	Supplemental Unemployment	Total Rate
Apprentice: BRICK/STONE/ARTIFICIAL MASONRY (INCL. MASONRY WATERPROOFING)							
Effective Date: 2/1/2026							
Step	Percent	Apprentice Base Wage	Health	Pension	Annuity	Supplemental Unemployment	Total Rate
1	50.00	\$33.98	\$12.84	\$15.57	\$8.02	\$0.00	\$70.41
2	60.00	\$40.77	\$12.84	\$15.57	\$8.02	\$0.00	\$77.20
3	70.00	\$47.57	\$12.84	\$15.57	\$8.02	\$0.00	\$84.00
4	80.00	\$54.36	\$12.84	\$15.57	\$8.02	\$0.00	\$90.79
5	90.00	\$61.16	\$12.84	\$15.57	\$8.02	\$0.00	\$97.59
Apprentice: BRICK/STONE/ARTIFICIAL MASONRY (INCL. MASONRY WATERPROOFING)							
Effective Date: 8/1/2026							
Step	Percent	Apprentice Base Wage	Health	Pension	Annuity	Supplemental Unemployment	Total Rate
1	50.00	\$35.08	\$12.84	\$15.57	\$8.02	\$0.00	\$71.51
2	60.00	\$42.09	\$12.84	\$15.57	\$8.02	\$0.00	\$78.52
3	70.00	\$49.11	\$12.84	\$15.57	\$8.02	\$0.00	\$85.54
4	80.00	\$56.12	\$12.84	\$15.57	\$8.02	\$0.00	\$92.55
5	90.00	\$63.14	\$12.84	\$15.57	\$8.02	\$0.00	\$99.57
Apprentice to Journeyworker Ratio: 1:5							
BULLDOZER/GRADER/SCRAPER	6/1/2026	\$58.70	\$17.05	\$13.35	\$3.25	\$0.00	\$92.35
OPERATING ENGINEERS LOCAL 4	12/1/2026	\$60.14	\$17.05	\$13.35	\$3.25	\$0.00	\$93.79
For apprentice rates see "Apprentice- OPERATING ENGINEERS"							
CAISSON & UNDERPINNING BOTTOM MAN	6/1/2026	\$50.40	\$10.90	\$9.75	\$9.80	\$0.00	\$80.85
LABORERS	12/1/2026	\$51.90	\$10.90	\$9.75	\$9.80	\$0.00	\$82.35
LABORERS - FOUNDATION AND MARINE							
For apprentice rates see "Apprentice- LABORER"							
CAISSON & UNDERPINNING LABORER	6/1/2026	\$49.25	\$10.90	\$9.75	\$9.80	\$0.00	\$79.70
LABORERS	12/1/2026	\$50.75	\$10.90	\$9.75	\$9.80	\$0.00	\$81.20
LABORERS - FOUNDATION AND MARINE							
For apprentice rates see "Apprentice- LABORER"							
CAISSON & UNDERPINNING TOP MAN	6/1/2026	\$49.58	\$10.90	\$9.75	\$9.80	\$0.00	\$80.03
LABORERS	12/1/2026	\$51.08	\$10.90	\$9.75	\$9.80	\$0.00	\$81.53
LABORERS - FOUNDATION AND MARINE							
For apprentice rates see "Apprentice- LABORER"							
CARBIDE CORE DRILL OPERATOR	6/1/2026	\$49.40	\$10.90	\$9.75	\$9.65	\$0.00	\$79.70
LABORERS	12/1/2026	\$50.90	\$10.90	\$9.75	\$9.65	\$0.00	\$81.20
LABORERS - ZONE 1							
	6/1/2027	\$52.50	\$10.90	\$9.75	\$9.65	\$0.00	\$82.80
	12/1/2027	\$54.10	\$10.90	\$9.75	\$9.65	\$0.00	\$84.40
	6/1/2028	\$55.78	\$10.90	\$9.75	\$9.65	\$0.00	\$86.08
	12/1/2028	\$57.45	\$10.90	\$9.75	\$9.65	\$0.00	\$87.75
For apprentice rates see "Apprentice- LABORER"							

Construction

Classification	Effective Date	Base Wage	Health	Pension	Annuity	Supplemental Unemployment	Total Rate
CARPENTER	3/1/2026	\$62.19	\$10.58	\$11.47	\$8.50	\$0.00	\$92.74
CARPENTERS	9/1/2026	\$63.69	\$10.58	\$11.47	\$8.50	\$0.00	\$94.24
CARPENTERS -ZONE 1 (Metro Boston)	3/1/2027	\$65.19	\$10.58	\$11.47	\$8.50	\$0.00	\$95.74

Apprentice: CARPENTER							
Effective Date: 3/1/2026							
Step	Percent	Apprentice Base Wage	Health	Pension	Annuity	Supplemental Unemployment	Total Rate
1	45.00	\$27.99	\$11.08	\$0.00	\$1.73	\$0.00	\$40.80
2	45.00	\$27.99	\$11.08	\$0.00	\$1.73	\$0.00	\$40.80
3	55.00	\$34.20	\$11.08	\$0.00	\$3.40	\$0.00	\$48.68
4	55.00	\$34.20	\$11.08	\$0.00	\$3.40	\$0.00	\$48.68
5	70.00	\$43.53	\$11.08	\$11.41	\$5.10	\$0.00	\$71.12
6	70.00	\$43.53	\$11.08	\$11.41	\$5.10	\$0.00	\$71.12
7	80.00	\$49.75	\$11.08	\$11.44	\$6.80	\$0.00	\$79.07
8	80.00	\$49.75	\$11.08	\$11.44	\$6.80	\$0.00	\$79.07

Apprentice: CARPENTER							
Effective Date: 9/1/2026							
Step	Percent	Apprentice Base Wage	Health	Pension	Annuity	Supplemental Unemployment	Total Rate
1	45.00	\$28.66	\$11.08	\$0.00	\$1.73	\$0.00	\$41.47
2	45.00	\$28.66	\$11.08	\$0.00	\$1.73	\$0.00	\$41.47
3	55.00	\$35.03	\$11.08	\$0.00	\$3.40	\$0.00	\$49.51
4	55.00	\$35.03	\$11.08	\$0.00	\$3.40	\$0.00	\$49.51
5	70.00	\$44.58	\$11.08	\$11.41	\$5.10	\$0.00	\$72.17
6	70.00	\$44.58	\$11.08	\$11.41	\$5.10	\$0.00	\$72.17
7	80.00	\$50.95	\$11.08	\$11.44	\$6.80	\$0.00	\$80.27
8	80.00	\$50.95	\$11.08	\$11.44	\$6.80	\$0.00	\$80.27

Apprentice to Journeyworker Ratio: 1:5

CARPENTER WOOD FRAME	4/1/2026	\$39.39	\$8.29	\$4.47	\$5.00	\$0.00	\$57.15
CARPENTERS	10/1/2026	\$40.19	\$8.29	\$4.47	\$5.00	\$0.00	\$57.95
CARPENTERS -ZONE 1 (Wood Frame)	4/1/2027	\$40.99	\$8.29	\$4.47	\$5.00	\$0.00	\$58.75

All Aspects of New Wood Frame Work

Apprentice: CARPENTER WOOD FRAME							
Effective Date: 4/1/2026							
Step	Percent	Apprentice Base Wage	Health	Pension	Annuity	Supplemental Unemployment	Total Rate
1	50.00	\$19.70	\$8.29	\$0.00	\$0.00	\$0.00	\$27.99
2	50.00	\$19.70	\$8.29	\$0.00	\$0.00	\$0.00	\$27.99
3	55.00	\$21.66	\$8.29	\$0.00	\$2.00	\$0.00	\$31.95
4	55.00	\$21.66	\$8.29	\$0.00	\$2.00	\$0.00	\$31.95
5	70.00	\$27.57	\$8.29	\$4.47	\$3.00	\$0.00	\$43.33

Construction

Classification	Effective Date	Base Wage	Health	Pension	Annuity	Supplemental Unemployment	Total Rate
Apprentice: CARPENTER WOOD FRAME							
Effective Date: 4/1/2026							
Step	Percent	Apprentice Base Wage	Health	Pension	Annuity	Supplemental Unemployment	Total Rate
6	70.00	\$27.57	\$8.29	\$4.47	\$3.00	\$0.00	\$43.33
7	80.00	\$31.51	\$8.29	\$4.47	\$4.00	\$0.00	\$48.27
8	80.00	\$31.51	\$8.29	\$4.47	\$4.00	\$0.00	\$48.27

Apprentice: CARPENTER WOOD FRAME							
Effective Date: 10/1/2026							
Step	Percent	Apprentice Base Wage	Health	Pension	Annuity	Supplemental Unemployment	Total Rate
1	50.00	\$20.10	\$8.29	\$0.00	\$0.00	\$0.00	\$28.39
2	50.00	\$20.10	\$8.29	\$0.00	\$0.00	\$0.00	\$28.39
3	55.00	\$22.10	\$8.29	\$0.00	\$2.00	\$0.00	\$32.39
4	55.00	\$22.10	\$8.29	\$0.00	\$2.00	\$0.00	\$32.39
5	70.00	\$28.13	\$8.29	\$4.47	\$3.00	\$0.00	\$43.89
6	70.00	\$28.13	\$8.29	\$4.47	\$3.00	\$0.00	\$43.89
7	80.00	\$32.15	\$8.29	\$4.47	\$4.00	\$0.00	\$48.91
8	80.00	\$32.15	\$8.29	\$4.47	\$4.00	\$0.00	\$48.91

Apprentice to Journeyworker Ratio: 1:5

CEMENT MASONRY/PLASTERING	1/1/2026	\$53.24	\$13.35	\$16.43	\$7.78	\$1.80	\$92.60
PLASTERERS AND CEMENT MASONS LOCAL 534	7/1/2026	\$54.49	\$13.35	\$16.43	\$7.78	\$1.80	\$93.85
Plasterers and Cement Masons - Zone 1	1/1/2027	\$55.94	\$13.35	\$16.43	\$7.78	\$1.80	\$95.30
	7/1/2027	\$57.29	\$13.35	\$16.43	\$7.78	\$1.80	\$96.65
	1/1/2028	\$58.64	\$13.35	\$16.43	\$7.78	\$1.80	\$98.00

Apprentice: CEMENT MASONRY/PLASTERING							
Effective Date: 1/1/2026							
Step	Percent	Apprentice Base Wage	Health	Pension	Annuity	Supplemental Unemployment	Total Rate
1	50.00	\$26.62	\$13.35	\$16.43	\$0.00	\$0.00	\$56.40
2	60.00	\$31.94	\$13.35	\$16.43	\$7.78	\$1.80	\$71.30
3	65.00	\$34.61	\$13.35	\$16.43	\$7.78	\$1.80	\$73.97
4	70.00	\$37.27	\$13.35	\$16.43	\$7.78	\$1.80	\$76.63
5	75.00	\$39.93	\$13.35	\$16.43	\$7.78	\$1.80	\$79.29
6	80.00	\$42.59	\$13.35	\$16.43	\$7.78	\$1.80	\$81.95
7	90.00	\$47.92	\$13.35	\$16.43	\$0.00	\$0.00	\$77.70

Apprentice: CEMENT MASONRY/PLASTERING							
Effective Date: 7/1/2026							
Step	Percent	Apprentice Base Wage	Health	Pension	Annuity	Supplemental Unemployment	Total Rate

Construction

Classification	Effective Date	Base Wage	Health	Pension	Annuity	Supplemental Unemployment	Total Rate
Apprentice: CEMENT MASONRY/PLASTERING							
Effective Date: 7/1/2026							
Step	Percent	Apprentice Base Wage	Health	Pension	Annuity	Supplemental Unemployment	Total Rate
1	50.00	\$27.25	\$13.35	\$16.43	\$0.00	\$0.00	\$57.03
2	60.00	\$32.69	\$13.35	\$16.43	\$7.78	\$1.80	\$72.05
3	65.00	\$35.42	\$13.35	\$16.43	\$7.78	\$1.80	\$74.78
4	70.00	\$38.14	\$13.35	\$16.43	\$7.78	\$1.80	\$77.50
5	75.00	\$40.87	\$13.35	\$16.43	\$7.78	\$1.80	\$80.23
6	80.00	\$43.59	\$13.35	\$16.43	\$7.78	\$1.80	\$82.95
7	90.00	\$49.04	\$13.35	\$0.00	\$7.78	\$0.00	\$70.17
Apprentice to Journeyworker Ratio: 1:5							
CHAIN SAW OPERATOR	6/1/2026	\$49.40	\$10.90	\$9.75	\$9.65	\$0.00	\$79.70
LABORERS	12/1/2026	\$50.90	\$10.90	\$9.75	\$9.65	\$0.00	\$81.20
LABORERS - ZONE 1	6/1/2027	\$52.50	\$10.90	\$9.75	\$9.65	\$0.00	\$82.80
	12/1/2027	\$54.10	\$10.90	\$9.75	\$9.65	\$0.00	\$84.40
	6/1/2028	\$55.78	\$10.90	\$9.75	\$9.65	\$0.00	\$86.08
	12/1/2028	\$57.45	\$10.90	\$9.75	\$9.65	\$0.00	\$87.75
For apprentice rates see "Apprentice- LABORER"							
CLAM SHELLS/SLURRY BUCKETS/HEADING MACHINES	6/1/2026	\$60.61	\$17.05	\$13.35	\$3.25	\$0.00	\$94.26
OPERATING ENGINEERS LOCAL 4	12/1/2026	\$62.09	\$17.05	\$13.35	\$3.25	\$0.00	\$95.74
OPERATING ENGINEERS LOCAL 4							
For apprentice rates see "Apprentice- OPERATING ENGINEERS"							
COMPRESSOR OPERATOR	6/1/2026	\$37.63	\$17.05	\$13.35	\$3.25	\$0.00	\$71.28
OPERATING ENGINEERS LOCAL 4	12/1/2026	\$38.58	\$17.05	\$13.35	\$3.25	\$0.00	\$72.23
OPERATING ENGINEERS LOCAL 4							
For apprentice rates see "Apprentice- OPERATING ENGINEERS"							
DELEADER (BRIDGE)	1/1/2026	\$59.56	\$10.35	\$12.00	\$12.60	\$0.00	\$94.51
PAINTERS LOCAL 35							
PAINTERS LOCAL 35 - ZONE 1							
Apprentice: DELEADER (BRIDGE)							
Effective Date: 1/1/2026							
Step	Percent	Apprentice Base Wage	Health	Pension	Annuity	Supplemental Unemployment	Total Rate
1	50.00	\$29.78	\$10.35	\$0.00	\$0.00	\$0.00	\$40.13
2	55.00	\$32.76	\$10.35	\$0.00	\$6.93	\$0.00	\$50.04
3	60.00	\$35.74	\$10.35	\$0.00	\$7.56	\$0.00	\$53.65
4	65.00	\$38.71	\$10.35	\$0.00	\$8.19	\$0.00	\$57.25
5	70.00	\$41.69	\$10.35	\$12.00	\$8.82	\$0.00	\$72.86
6	75.00	\$44.67	\$10.35	\$12.00	\$9.45	\$0.00	\$76.47
7	80.00	\$47.65	\$10.35	\$12.00	\$10.08	\$0.00	\$80.08
8	90.00	\$53.60	\$10.35	\$12.00	\$11.34	\$0.00	\$87.29
Apprentice to Journeyworker Ratio: 1:1							

Construction

Classification	Effective Date	Base Wage	Health	Pension	Annuity	Supplemental Unemployment	Total Rate
DEMO: ADZEMAN LABORERS	6/1/2026	\$49.30	\$10.90	\$9.75	\$9.65	\$0.00	\$79.60
LABORERS - ZONE 1	12/7/2026	\$50.80	\$10.90	\$9.75	\$9.65	\$0.00	\$81.10
	6/7/2027	\$52.40	\$10.90	\$9.75	\$9.65	\$0.00	\$82.70
	12/6/2027	\$54.00	\$10.90	\$9.75	\$9.65	\$0.00	\$84.30
	6/5/2028	\$55.68	\$10.90	\$9.75	\$9.65	\$0.00	\$85.98
	12/4/2028	\$57.35	\$10.90	\$9.75	\$9.65	\$0.00	\$87.65
For apprentice rates see "Apprentice- LABORER"							
DEMO: BACKHOE/LOADER/HAMMER OPERATOR LABORERS	6/1/2026	\$50.30	\$10.90	\$9.75	\$9.65	\$0.00	\$80.60
LABORERS - ZONE 1	12/7/2026	\$51.80	\$10.90	\$9.75	\$9.65	\$0.00	\$82.10
	6/7/2027	\$53.40	\$10.90	\$9.75	\$9.65	\$0.00	\$83.70
	12/6/2027	\$55.00	\$10.90	\$9.75	\$9.65	\$0.00	\$85.30
	6/5/2028	\$56.68	\$10.90	\$9.75	\$9.65	\$0.00	\$86.98
	12/4/2028	\$58.35	\$10.90	\$9.75	\$9.65	\$0.00	\$88.65
For apprentice rates see "Apprentice- LABORER"							
DEMO: BURNERS LABORERS	6/1/2026	\$50.05	\$10.90	\$9.75	\$9.65	\$0.00	\$80.35
LABORERS - ZONE 1	12/7/2026	\$51.55	\$10.90	\$9.75	\$9.65	\$0.00	\$81.85
	6/7/2027	\$53.15	\$10.90	\$9.75	\$9.65	\$0.00	\$83.45
	12/6/2027	\$54.75	\$10.90	\$9.75	\$9.65	\$0.00	\$85.05
	6/5/2028	\$56.43	\$10.90	\$9.75	\$9.65	\$0.00	\$86.73
	12/4/2028	\$58.10	\$10.90	\$9.75	\$9.65	\$0.00	\$88.40
For apprentice rates see "Apprentice- LABORER"							
DEMO: CONCRETE CUTTER/SAWYER LABORERS	6/1/2026	\$50.30	\$10.90	\$9.75	\$9.65	\$0.00	\$80.60
LABORERS - ZONE 1	12/7/2026	\$51.80	\$10.90	\$9.75	\$9.65	\$0.00	\$82.10
	6/7/2027	\$53.40	\$10.90	\$9.75	\$9.65	\$0.00	\$83.70
	12/6/2027	\$55.00	\$10.90	\$9.75	\$9.65	\$0.00	\$85.30
	6/5/2028	\$56.68	\$10.90	\$9.75	\$9.65	\$0.00	\$86.98
	12/4/2028	\$58.35	\$10.90	\$9.75	\$9.65	\$0.00	\$88.65
For apprentice rates see "Apprentice- LABORER"							
DEMO: JACKHAMMER OPERATOR LABORERS	6/1/2026	\$50.05	\$10.90	\$9.75	\$9.65	\$0.00	\$80.35
LABORERS - ZONE 1	12/7/2026	\$51.55	\$10.90	\$9.75	\$9.65	\$0.00	\$81.85
	6/7/2027	\$53.15	\$10.90	\$9.75	\$9.65	\$0.00	\$83.45
	12/6/2027	\$54.75	\$10.90	\$9.75	\$9.65	\$0.00	\$85.05
	6/5/2028	\$56.43	\$10.90	\$9.75	\$9.65	\$0.00	\$86.73
	12/4/2028	\$58.10	\$10.90	\$9.75	\$9.65	\$0.00	\$88.40
For apprentice rates see "Apprentice- LABORER"							
DEMO: WRECKING LABORER LABORERS	6/1/2026	\$49.30	\$10.90	\$9.75	\$9.65	\$0.00	\$79.60
LABORERS - ZONE 1	12/7/2026	\$50.80	\$10.90	\$9.75	\$9.65	\$0.00	\$81.10
	6/7/2027	\$52.40	\$10.90	\$9.75	\$9.65	\$0.00	\$82.70
	12/6/2027	\$54.00	\$10.90	\$9.75	\$9.65	\$0.00	\$84.30
	6/5/2028	\$55.68	\$10.90	\$9.75	\$9.65	\$0.00	\$85.98
	12/4/2028	\$57.35	\$10.90	\$9.75	\$9.65	\$0.00	\$87.65
For apprentice rates see "Apprentice- LABORER"							
DIRECTIONAL DRILL MACHINE OPERATOR	6/1/2026	\$58.70	\$17.05	\$13.35	\$3.25	\$0.00	\$92.35
OPERATING ENGINEERS LOCAL 4	12/1/2026	\$60.14	\$17.05	\$13.35	\$3.25	\$0.00	\$93.79
OPERATING ENGINEERS LOCAL 4							

Construction

Classification	Effective Date	Base Wage	Health	Pension	Annuity	Supplemental Unemployment	Total Rate
For apprentice rates see "Apprentice- OPERATING ENGINEERS"							
DIVER PILE DRIVER LOCAL 56 PILE DRIVER LOCAL 56 (ZONE 1)	8/1/2024	\$78.11	\$10.08	\$11.62	\$10.04	\$0.00	\$109.85
as of 8-1-24, Apprentices with diving licenses begin at second year. % of Diver wage 70/80/90 2A \$69.83, 3A \$91.79,4A \$102.14 Total Rate							
DIVER TENDER PILE DRIVER LOCAL 56 PILE DRIVER LOCAL 56 (ZONE 1)	8/1/2024	\$55.79	\$10.08	\$11.62	\$12.67	\$0.00	\$90.16
as of 8-1-24, Apprentices with diving licenses begin at second year. % of Piledriver wage 70/80/90 2A \$54.20, 3A \$73.93,4A \$82.05 Total Rate							
DIVER TENDER (EFFLUENT) PILE DRIVER LOCAL 56 PILE DRIVER LOCAL 56 (ZONE 1)	8/1/2024	\$83.69	\$10.08	\$11.62	\$12.67	\$0.00	\$118.06
For apprentice rates see "Apprentice- PILE DRIVER"							
DIVER/SLURRY (EFFLUENT) PILE DRIVER LOCAL 56 PILE DRIVER LOCAL 56 (ZONE 1)	8/1/2024	\$117.16	\$10.08	\$11.62	\$12.67	\$0.00	\$151.53
For apprentice rates see "Apprentice- PILE DRIVER"							
DRAWBRIDGE OPERATOR (Construction) DRAWBRIDGE - SEIU LOCAL 888 DRAWBRIDGE - SEIU LOCAL 888	7/1/2020	\$26.77	\$6.67	\$3.93	\$0.00	\$0.16	\$37.53
ELECTRICIAN ELECTRICIANS LOCAL 103 ELECTRICIANS LOCAL 103	3/1/2026	\$66.86	\$13.00	\$14.64	\$9.00	\$0.00	\$103.50
	9/1/2026	\$68.78	\$13.00	\$14.69	\$9.00	\$0.00	\$105.47
	3/1/2027	\$69.97	\$13.00	\$14.73	\$9.00	\$0.00	\$106.70
	9/1/2027	\$71.88	\$13.00	\$14.79	\$9.00	\$0.00	\$108.67
	3/1/2028	\$73.08	\$13.00	\$14.82	\$9.00	\$0.00	\$109.90

Apprentice: ELECTRICIAN							
Effective Date: 3/1/2026							
Step	Percent	Apprentice Base Wage	Health	Pension	Annuity	Supplemental Unemployment	Total Rate
1	40.00	\$26.74	\$13.00	\$0.80	\$0.00	\$0.00	\$40.54
2	40.00	\$26.74	\$13.00	\$0.80	\$0.00	\$0.00	\$40.54
3	45.00	\$30.09	\$13.00	\$13.53	\$4.05	\$0.00	\$60.67
4	45.00	\$30.09	\$13.00	\$13.53	\$4.05	\$0.00	\$60.67
5	50.00	\$33.43	\$13.00	\$13.63	\$4.50	\$0.00	\$64.56
6	55.00	\$36.77	\$13.00	\$13.73	\$4.95	\$0.00	\$68.45
7	60.00	\$40.12	\$13.00	\$13.83	\$5.40	\$0.00	\$72.35
8	65.00	\$43.46	\$13.00	\$13.93	\$5.85	\$0.00	\$76.24
9	70.00	\$46.80	\$13.00	\$14.03	\$6.30	\$0.00	\$80.13
10	75.00	\$50.15	\$13.00	\$14.13	\$6.75	\$0.00	\$84.03

Construction

Classification	Effective Date	Base Wage	Health	Pension	Annuity	Supplemental Unemployment	Total Rate
Apprentice: ELECTRICIAN Effective Date: 9/1/2026							
Step	Percent	Apprentice Base Wage	Health	Pension	Annuity	Supplemental Unemployment	Total Rate
1	40.00	\$27.51	\$13.00	\$0.83	\$0.00	\$0.00	\$41.34
2	40.00	\$27.51	\$13.00	\$0.83	\$0.00	\$0.00	\$41.34
3	45.00	\$30.95	\$13.00	\$13.56	\$4.05	\$0.00	\$61.56
4	45.00	\$30.95	\$13.00	\$13.56	\$4.05	\$0.00	\$61.56
5	50.00	\$34.39	\$13.00	\$13.66	\$4.50	\$0.00	\$65.55
6	55.00	\$37.83	\$13.00	\$13.76	\$4.95	\$0.00	\$69.54
7	60.00	\$41.27	\$13.00	\$13.87	\$5.40	\$0.00	\$73.54
8	65.00	\$44.71	\$13.00	\$13.97	\$5.85	\$0.00	\$77.53
9	70.00	\$48.15	\$13.00	\$14.07	\$6.30	\$0.00	\$81.52
10	75.00	\$51.59	\$13.00	\$14.18	\$6.75	\$0.00	\$85.52

Apprentice Notes

:

Apprentice to Journeyworker Ratio: 2:3

ELEVATOR CONSTRUCTOR	1/1/2026	\$77.26	\$16.38	\$11.06	\$10.70	\$0.00	\$115.40
ELEVATOR CONSTRUCTORS LOCAL 4	1/1/2027	\$80.55	\$16.48	\$11.16	\$11.00	\$0.00	\$119.19
ELEVATOR CONSTRUCTORS LOCAL 4							

Apprentice: ELEVATOR CONSTRUCTOR Effective Date: 1/1/2026							
Step	Percent	Apprentice Base Wage	Health	Pension	Annuity	Supplemental Unemployment	Total Rate
1	50.00	\$38.63	\$0.00	\$0.00	\$0.00	\$0.00	\$38.63
2	55.00	\$42.49	\$16.38	\$11.06	\$10.70	\$0.00	\$80.63
3	65.00	\$50.22	\$16.38	\$11.06	\$10.70	\$0.00	\$88.36
4	70.00	\$54.08	\$16.38	\$11.06	\$10.70	\$0.00	\$92.22
5	80.00	\$61.81	\$16.38	\$11.06	\$10.70	\$0.00	\$99.95

Apprentice: ELEVATOR CONSTRUCTOR Effective Date: 1/1/2027							
Step	Percent	Apprentice Base Wage	Health	Pension	Annuity	Supplemental Unemployment	Total Rate
1	50.00	\$40.28	\$0.00	\$0.00	\$0.00	\$0.00	\$40.28
2	55.00	\$44.30	\$16.48	\$11.16	\$11.00	\$0.00	\$82.94
3	65.00	\$52.36	\$16.48	\$11.16	\$11.00	\$0.00	\$91.00
4	70.00	\$56.39	\$16.48	\$11.16	\$11.00	\$0.00	\$95.03
5	80.00	\$64.44	\$16.48	\$11.16	\$11.00	\$0.00	\$103.08

Apprentice to Journeyworker Ratio: 1:1

Construction

Classification	Effective Date	Base Wage	Health	Pension	Annuity	Supplemental Unemployment	Total Rate
ELEVATOR CONSTRUCTOR HELPER	1/1/2026	\$54.08	\$16.38	\$11.06	\$10.07	\$0.00	\$91.59
ELEVATOR CONSTRUCTORS LOCAL 4	1/1/2027	\$56.39	\$16.48	\$11.16	\$11.00	\$0.00	\$95.03
ELEVATOR CONSTRUCTORS LOCAL 4							
For apprentice rates see "Apprentice - ELEVATOR CONSTRUCTOR"							
FENCE & GUARD RAIL ERECTOR (HEAVY & HIGHWAY)	6/1/2026	\$49.50	\$10.90	\$9.75	\$9.65	\$0.00	\$79.80
LABORERS	12/1/2026	\$51.00	\$10.90	\$9.75	\$9.65	\$0.00	\$81.30
LABORERS - ZONE 1 (HEAVY & HIGHWAY)							
For apprentice rates see "Apprentice- LABORER (Heavy and Highway)"							
FIELD ENG.INST.PERSON-BLDG,SITE,HVY/HWY	5/1/2026	\$54.40	\$16.55	\$13.35	\$3.25	\$0.00	\$87.55
OPERATING ENGINEERS LOCAL 4	11/1/2026	\$55.69	\$16.55	\$13.35	\$3.25	\$0.00	\$88.84
OPERATING ENGINEERS LOCAL 4	5/1/2027	\$57.12	\$16.55	\$13.35	\$3.25	\$0.00	\$90.27
For apprentice rates see "Apprentice- OPERATING ENGINEERS"							
FIELD ENG.PARTY CHIEF-BLDG,SITE,HVY/HWY	5/1/2026	\$56.02	\$16.55	\$13.35	\$3.25	\$0.00	\$89.17
OPERATING ENGINEERS LOCAL 4	11/1/2026	\$57.32	\$16.55	\$13.35	\$3.25	\$0.00	\$90.47
OPERATING ENGINEERS LOCAL 4	5/1/2027	\$58.77	\$16.55	\$13.35	\$3.25	\$0.00	\$91.92
For apprentice rates see "Apprentice- OPERATING ENGINEERS"							
FIELD ENG.ROD PERSON-BLDG,SITE,HVY/HWY	5/1/2026	\$26.28	\$16.55	\$13.35	\$3.25	\$0.00	\$59.43
OPERATING ENGINEERS LOCAL 4	11/1/2026	\$27.04	\$16.55	\$13.35	\$3.25	\$0.00	\$60.19
OPERATING ENGINEERS LOCAL 4	5/1/2027	\$27.89	\$16.55	\$13.35	\$3.25	\$0.00	\$61.04
For apprentice rates see "Apprentice- OPERATING ENGINEERS"							
FIRE ALARM INSTALLER	3/1/2026	\$66.86	\$13.00	\$14.64	\$9.00	\$0.00	\$103.50
ELECTRICIANS LOCAL 103	9/1/2026	\$68.78	\$13.00	\$14.69	\$9.00	\$0.00	\$105.47
ELECTRICIANS LOCAL 103	3/1/2027	\$69.97	\$13.00	\$14.73	\$9.00	\$0.00	\$106.70
	9/1/2027	\$71.88	\$13.00	\$14.79	\$9.00	\$0.00	\$108.67
	3/1/2028	\$73.08	\$13.00	\$14.82	\$9.00	\$0.00	\$109.90
For apprentice rates see "Apprentice- ELECTRICIAN"							
FIRE ALARM REPAIR / MAINTENANCE	3/1/2026	\$53.49	\$13.00	\$14.23	\$7.20	\$0.00	\$87.92
/ COMMISSIONING	9/1/2026	\$55.02	\$13.00	\$14.28	\$7.20	\$0.00	\$89.50
ELECTRICIANS LOCAL 103	3/1/2027	\$55.98	\$13.00	\$14.31	\$7.20	\$0.00	\$90.49
ELECTRICIANS LOCAL 103	9/1/2027	\$57.50	\$13.00	\$14.36	\$7.20	\$0.00	\$92.06
	3/1/2028	\$58.46	\$13.00	\$14.38	\$7.20	\$0.00	\$93.04
For apprentice rates see "Apprentice- TELECOMMUNICATIONS TECHNICIAN"							
FIREMAN (ASST. ENGINEER)	6/1/2026	\$47.55	\$17.05	\$13.35	\$3.25	\$0.00	\$81.20
OPERATING ENGINEERS LOCAL 4	12/1/2026	\$48.73	\$17.05	\$13.35	\$3.25	\$0.00	\$82.38
OPERATING ENGINEERS LOCAL 4							
For apprentice rates see "Apprentice- OPERATING ENGINEERS"							
FLAGGER & SIGNALER (HEAVY & HIGHWAY)	6/1/2026	\$29.21	\$10.90	\$9.75	\$9.65	\$0.00	\$59.51
LABORERS	12/1/2026	\$29.21	\$10.90	\$9.75	\$9.65	\$0.00	\$59.51
LABORERS - ZONE 1 (HEAVY & HIGHWAY)							
For apprentice rates see "Apprentice- LABORER (Heavy and Highway)"							
FLOORCOVERER	3/1/2026	\$59.24	\$10.33	\$11.47	\$8.80	\$0.00	\$89.84
FLOORCOVERERS LOCAL 2168	9/1/2026	\$60.74	\$10.33	\$11.47	\$8.80	\$0.00	\$91.34
FLOORCOVERERS LOCAL 2168 ZONE I	3/1/2027	\$62.24	\$10.33	\$11.47	\$8.80	\$0.00	\$92.84

Construction

Classification	Effective Date	Base Wage	Health	Pension	Annuity	Supplemental Unemployment	Total Rate
Apprentice: FLOORCOVERER Effective Date: 3/1/2026							
Step	Percent	Apprentice Base Wage	Health	Pension	Annuity	Supplemental Unemployment	Total Rate
1	45.00	\$26.66	\$10.33	\$0.00	\$1.76	\$0.00	\$38.75
2	45.00	\$26.66	\$10.33	\$0.00	\$1.76	\$0.00	\$38.75
3	55.00	\$32.58	\$10.33	\$0.00	\$3.52	\$0.00	\$46.43
4	55.00	\$32.58	\$10.33	\$0.00	\$3.52	\$0.00	\$46.43
5	70.00	\$41.47	\$10.33	\$11.47	\$5.28	\$0.00	\$68.55
6	70.00	\$41.47	\$10.33	\$11.47	\$5.28	\$0.00	\$68.55
7	80.00	\$47.39	\$10.33	\$11.47	\$7.04	\$0.00	\$76.23
8	80.00	\$47.39	\$10.33	\$11.47	\$7.04	\$0.00	\$76.23
Apprentice: FLOORCOVERER Effective Date: 9/1/2026							
Step	Percent	Apprentice Base Wage	Health	Pension	Annuity	Supplemental Unemployment	Total Rate
1	45.00	\$27.33	\$10.33	\$0.00	\$1.76	\$0.00	\$39.42
2	45.00	\$27.33	\$10.33	\$0.00	\$1.76	\$0.00	\$39.42
3	55.00	\$33.41	\$10.33	\$0.00	\$3.52	\$0.00	\$47.26
4	55.00	\$33.41	\$10.33	\$0.00	\$3.52	\$0.00	\$47.26
5	70.00	\$42.52	\$10.33	\$11.47	\$5.28	\$0.00	\$69.60
6	70.00	\$42.52	\$10.33	\$11.47	\$5.28	\$0.00	\$69.60
7	80.00	\$48.59	\$10.33	\$11.47	\$7.04	\$0.00	\$77.43
8	80.00	\$48.59	\$10.33	\$11.47	\$7.04	\$0.00	\$77.43
Apprentice Notes Steps are 750 hrs.							
Apprentice to Journeyworker Ratio: 1:1							
FORK LIFT/CHERRY PICKER	6/1/2026	\$59.38	\$17.05	\$13.35	\$3.25	\$0.00	\$93.03
OPERATING ENGINEERS LOCAL 4	12/1/2026	\$60.83	\$17.05	\$13.35	\$3.25	\$0.00	\$94.48
OPERATING ENGINEERS LOCAL 4							
For apprentice rates see "Apprentice- OPERATING ENGINEERS"							
GENERATOR/LIGHTING PLANT/HEATERS	6/1/2026	\$37.63	\$17.05	\$13.35	\$3.25	\$0.00	\$71.28
OPERATING ENGINEERS LOCAL 4	12/1/2026	\$38.58	\$17.05	\$13.35	\$3.25	\$0.00	\$72.23
OPERATING ENGINEERS LOCAL 4							
For apprentice rates see "Apprentice- OPERATING ENGINEERS"							
GLAZIER (GLASS PLANK/AIR BARRIER/INTERIOR SYSTEMS)	1/1/2026	\$54.85	\$10.35	\$12.00	\$12.60	\$0.00	\$89.80
GLAZIERS LOCAL 35							
GLAZIERS LOCAL 35 (ZONE 1)							

Construction

Classification	Effective Date	Base Wage	Health	Pension	Annuity	Supplemental Unemployment	Total Rate
Apprentice: GLAZIER (GLASS PLANK/AIR BARRIER/INTERIOR SYSTEMS)							
Effective Date: 1/1/2026							
Step	Percent	Apprentice Base Wage	Health	Pension	Annuity	Supplemental Unemployment	Total Rate
1	50.00	\$27.43	\$10.35	\$0.00	\$0.00	\$0.00	\$37.78
2	55.00	\$30.17	\$10.35	\$0.00	\$6.88	\$0.00	\$47.40
3	60.00	\$32.91	\$10.35	\$0.00	\$7.50	\$0.00	\$50.76
4	65.00	\$35.65	\$10.35	\$0.00	\$8.13	\$0.00	\$54.13
5	70.00	\$38.40	\$10.35	\$11.95	\$8.75	\$0.00	\$69.45
6	75.00	\$41.14	\$10.35	\$11.95	\$9.38	\$0.00	\$72.82
7	80.00	\$43.88	\$10.35	\$11.95	\$10.00	\$0.00	\$76.18
8	90.00	\$49.37	\$10.35	\$11.95	\$11.25	\$0.00	\$82.92

Apprentice to Journeyworker Ratio: 1:1

HOISTING ENGINEER/CRANES/GRADALLS	6/1/2026	\$59.38	\$17.05	\$13.35	\$3.25	\$0.00	\$93.03
OPERATING ENGINEERS LOCAL 4	12/1/2026	\$60.83	\$17.05	\$13.35	\$3.25	\$0.00	\$94.48
OPERATING ENGINEERS LOCAL 4							

Apprentice: HOISTING ENGINEER/CRANES/GRADALLS							
Effective Date: 6/1/2026							
Step	Percent	Apprentice Base Wage	Health	Pension	Annuity	Supplemental Unemployment	Total Rate
1	55.00	\$32.66	\$0.00	\$0.00	\$0.00	\$0.00	\$32.66
2	60.00	\$35.63	\$17.05	\$13.35	\$3.25	\$0.00	\$69.28
3	65.00	\$38.60	\$17.05	\$13.35	\$3.25	\$0.00	\$72.25
4	70.00	\$41.57	\$17.05	\$13.35	\$3.25	\$0.00	\$75.22
5	75.00	\$44.54	\$17.05	\$13.35	\$3.25	\$0.00	\$78.19
6	80.00	\$47.50	\$17.05	\$13.35	\$3.25	\$0.00	\$81.15
7	85.00	\$50.47	\$17.05	\$13.35	\$3.25	\$0.00	\$84.12
8	90.00	\$53.44	\$17.05	\$13.35	\$3.25	\$0.00	\$87.09

Apprentice: HOISTING ENGINEER/CRANES/GRADALLS							
Effective Date: 12/1/2026							
Step	Percent	Apprentice Base Wage	Health	Pension	Annuity	Supplemental Unemployment	Total Rate
1	55.00	\$33.46	\$0.00	\$0.00	\$0.00	\$0.00	\$33.46
2	60.00	\$36.50	\$17.05	\$13.35	\$3.25	\$0.00	\$70.15
3	65.00	\$39.54	\$17.05	\$13.35	\$3.25	\$0.00	\$73.19
4	70.00	\$42.58	\$17.05	\$13.35	\$3.25	\$0.00	\$76.23
5	75.00	\$45.62	\$17.05	\$13.35	\$3.25	\$0.00	\$79.27
6	80.00	\$48.66	\$17.05	\$13.35	\$3.25	\$0.00	\$82.31
7	85.00	\$51.71	\$17.05	\$13.35	\$3.25	\$0.00	\$85.36
8	90.00	\$54.75	\$17.05	\$13.35	\$3.25	\$0.00	\$88.40

Apprentice to Journeyworker Ratio: 1:6

Construction

Classification	Effective Date	Base Wage	Health	Pension	Annuity	Supplemental Unemployment	Total Rate
HVAC (DUCTWORK) SHEETMETAL WORKERS LOCAL 17 SHEETMETAL WORKERS LOCAL 17 - A	2/1/2026	\$62.93	\$14.91	\$18.74	\$9.53	\$2.98	\$109.09
For apprentice rates see "Apprentice- SHEET METAL WORKER"							
HVAC (ELECTRICAL CONTROLS) ELECTRICIANS LOCAL 103 ELECTRICIANS LOCAL 103	3/1/2026	\$66.86	\$13.00	\$14.64	\$9.00	\$0.00	\$103.50
	9/1/2026	\$68.78	\$13.00	\$14.69	\$9.00	\$0.00	\$105.47
	3/1/2027	\$69.97	\$13.00	\$14.73	\$9.00	\$0.00	\$106.70
	9/1/2027	\$71.88	\$13.00	\$14.79	\$9.00	\$0.00	\$108.67
	3/1/2028	\$73.08	\$13.00	\$14.82	\$9.00	\$0.00	\$109.90
For apprentice rates see "Apprentice- ELECTRICIAN"							
HVAC (TESTING AND BALANCING - AIR) SHEETMETAL WORKERS LOCAL 17 SHEETMETAL WORKERS LOCAL 17 - A	2/1/2026	\$62.93	\$14.91	\$18.74	\$9.53	\$2.98	\$109.09
For apprentice rates see "Apprentice- SHEET METAL WORKER"							
HVAC (TESTING AND BALANCING -WATER) PIPEFITTERS LOCAL 537 PIPEFITTERS LOCAL 537	3/1/2026	\$70.58	\$13.95	\$14.00	\$9.55	\$0.00	\$108.08
For apprentice rates see "Apprentice- PIPEFITTER" or "PLUMBER/PIPEFITTER"							
HVAC MECHANIC PIPEFITTERS LOCAL 537 PIPEFITTERS LOCAL 537	3/1/2026	\$70.58	\$13.95	\$14.00	\$9.55	\$0.00	\$108.08
For apprentice rates see "Apprentice- PIPEFITTER" or "PLUMBER/PIPEFITTER"							
HYDRAULIC DRILLS LABORERS LABORERS - ZONE 1	6/1/2026	\$49.15	\$10.90	\$9.75	\$9.65	\$0.00	\$79.45
	12/1/2026	\$51.40	\$10.90	\$9.75	\$9.65	\$0.00	\$81.70
	6/1/2027	\$53.00	\$10.90	\$9.75	\$9.65	\$0.00	\$83.30
	12/1/2027	\$54.60	\$10.90	\$9.75	\$9.65	\$0.00	\$84.90
	6/1/2028	\$56.28	\$10.90	\$9.75	\$9.65	\$0.00	\$86.58
	12/1/2028	\$57.95	\$10.90	\$9.75	\$9.65	\$0.00	\$88.25
For apprentice rates see "Apprentice- LABORER"							
HYDRAULIC DRILLS (HEAVY & HIGHWAY) LABORERS LABORERS - ZONE 1 (HEAVY & HIGHWAY)	6/1/2026	\$50.00	\$10.90	\$9.75	\$9.65	\$0.00	\$80.30
	12/1/2026	\$51.50	\$10.90	\$9.75	\$9.65	\$0.00	\$81.80
For apprentice rates see "Apprentice- LABORER (Heavy and Highway)"							
INSULATOR (PIPES & TANKS) HEAT & FROST INSULATORS LOCAL 6 HEAT & FROST INSULATORS LOCAL 6 (BOSTON)	9/1/2025	\$60.34	\$14.75	\$9.52	\$10.09	\$0.00	\$94.70
	9/1/2026	\$63.76	\$14.75	\$9.52	\$10.09	\$0.00	\$98.12

Apprentice: INSULATOR (PIPES & TANKS)**Effective Date: 9/1/2025**

Step	Percent	Apprentice Base Wage	Health	Pension	Annuity	Supplemental Unemployment	Total Rate
1	50.00	\$30.17	\$14.75	\$9.27	\$5.05	\$0.00	\$59.24
2	60.00	\$36.20	\$14.75	\$9.32	\$6.05	\$0.00	\$66.32
3	70.00	\$42.24	\$14.75	\$9.37	\$7.06	\$0.00	\$73.42

Construction

Classification	Effective Date	Base Wage	Health	Pension	Annuity	Supplemental Unemployment	Total Rate
Apprentice: INSULATOR (PIPES & TANKS) Effective Date: 9/1/2025							
Step	Percent	Apprentice Base Wage	Health	Pension	Annuity	Supplemental Unemployment	Total Rate
4	80.00	\$48.27	\$14.75	\$9.42	\$8.07	\$0.00	\$80.51
Apprentice: INSULATOR (PIPES & TANKS) Effective Date: 9/1/2026							
Step	Percent	Apprentice Base Wage	Health	Pension	Annuity	Supplemental Unemployment	Total Rate
1	50.00	\$31.88	\$14.75	\$9.27	\$5.05	\$0.00	\$60.95
2	60.00	\$38.26	\$14.75	\$9.32	\$6.05	\$0.00	\$68.38
3	70.00	\$44.63	\$14.75	\$9.37	\$7.06	\$0.00	\$75.81
4	80.00	\$51.01	\$14.75	\$9.42	\$8.07	\$0.00	\$83.25
Apprentice to Journeyworker Ratio: 1:4							
IRONWORKER/WELDER IRONWORKERS LOCAL 7 IRONWORKERS LOCAL 7 (BOSTON AREA)	9/16/2025	\$57.87	\$9.05	\$12.75	\$14.50	\$0.00	\$94.17
Apprentice: IRONWORKER/WELDER Effective Date: 9/16/2025							
Step	Percent	Apprentice Base Wage	Health	Pension	Annuity	Supplemental Unemployment	Total Rate
1	60.00	\$34.72	\$9.05	\$12.75	\$4.50	\$0.00	\$61.02
2	75.00	\$43.40	\$9.05	\$12.75	\$4.50	\$0.00	\$69.70
3	85.00	\$49.19	\$9.05	\$12.75	\$4.50	\$0.00	\$75.49
4	0.00	\$0.00	\$0.00	\$0.00	\$0.00	\$0.00	\$0.00
5	0.00	\$0.00	\$0.00	\$0.00	\$0.00	\$0.00	\$0.00
6	0.00	\$0.00	\$0.00	\$0.00	\$0.00	\$0.00	\$0.00
Apprentice to Journeyworker Ratio: 1:4							
JACKHAMMER & PAVING BREAKER OPERATOR LABORERS LABORERS - ZONE 1	6/1/2026	\$49.40	\$10.90	\$9.75	\$9.65	\$0.00	\$79.70
	12/1/2026	\$50.90	\$10.90	\$9.75	\$9.65	\$0.00	\$81.20
	6/1/2027	\$52.50	\$10.90	\$9.75	\$9.65	\$0.00	\$82.80
	12/1/2027	\$54.10	\$10.90	\$9.75	\$9.65	\$0.00	\$84.40
	6/1/2028	\$55.78	\$10.90	\$9.75	\$9.65	\$0.00	\$86.08
	12/1/2028	\$57.45	\$10.90	\$9.75	\$9.65	\$0.00	\$87.75
For apprentice rates see "Apprentice- LABORER"							
LABORER LABORERS LABORERS - ZONE 1	6/1/2026	\$49.15	\$10.90	\$9.75	\$9.65	\$0.00	\$79.45
	12/1/2026	\$50.65	\$10.90	\$9.75	\$9.65	\$0.00	\$80.95
	6/1/2027	\$52.25	\$10.90	\$9.75	\$9.65	\$0.00	\$82.55
	12/1/2027	\$53.85	\$10.90	\$9.75	\$9.65	\$0.00	\$84.15
	6/1/2028	\$55.53	\$10.90	\$9.75	\$9.65	\$0.00	\$85.83
	12/1/2028	\$57.20	\$10.90	\$9.75	\$9.65	\$0.00	\$87.50

Construction

Classification	Effective Date	Base Wage	Health	Pension	Annuity	Supplemental Unemployment	Total Rate
Apprentice: LABORER Effective Date: 6/1/2026							
Step	Percent	Apprentice Base Wage	Health	Pension	Annuity	Supplemental Unemployment	Total Rate
1	60.00	\$29.49	\$10.90	\$9.75	\$9.65	\$0.00	\$59.79
2	70.00	\$34.41	\$10.90	\$9.75	\$9.65	\$0.00	\$64.71
3	80.00	\$39.32	\$10.90	\$9.75	\$9.65	\$0.00	\$69.62
4	90.00	\$44.24	\$10.90	\$9.75	\$9.65	\$0.00	\$74.54
Apprentice: LABORER Effective Date: 12/1/2026							
Step	Percent	Apprentice Base Wage	Health	Pension	Annuity	Supplemental Unemployment	Total Rate
1	60.00	\$30.39	\$10.90	\$9.75	\$9.65	\$0.00	\$60.69
2	70.00	\$35.46	\$10.90	\$9.75	\$9.65	\$0.00	\$65.76
3	80.00	\$40.52	\$10.90	\$9.75	\$9.65	\$0.00	\$70.82
4	90.00	\$45.59	\$10.90	\$9.75	\$9.65	\$0.00	\$75.89
Apprentice to Journeyworker Ratio: 1:5							
LABORER (HEAVY & HIGHWAY)	6/1/2026	\$49.25	\$10.90	\$9.75	\$9.65	\$0.00	\$79.55
LABORERS	12/1/2026	\$50.75	\$10.90	\$9.75	\$9.65	\$0.00	\$81.05
LABORERS - ZONE 1 (HEAVY & HIGHWAY)							
Apprentice: LABORER (HEAVY & HIGHWAY) Effective Date: 6/1/2026							
Step	Percent	Apprentice Base Wage	Health	Pension	Annuity	Supplemental Unemployment	Total Rate
1	60.00	\$29.55	\$10.90	\$9.75	\$9.65	\$0.00	\$59.85
2	70.00	\$34.48	\$10.90	\$9.75	\$9.65	\$0.00	\$64.78
3	80.00	\$39.40	\$10.90	\$9.75	\$9.65	\$0.00	\$69.70
4	90.00	\$44.33	\$10.90	\$9.75	\$9.65	\$0.00	\$74.63
Apprentice: LABORER (HEAVY & HIGHWAY) Effective Date: 12/1/2026							
Step	Percent	Apprentice Base Wage	Health	Pension	Annuity	Supplemental Unemployment	Total Rate
1	60.00	\$30.45	\$10.90	\$9.75	\$9.65	\$0.00	\$60.75
2	70.00	\$35.53	\$10.90	\$9.75	\$9.65	\$0.00	\$65.83
3	80.00	\$40.60	\$10.90	\$9.75	\$9.65	\$0.00	\$70.90
4	90.00	\$45.68	\$10.90	\$9.75	\$9.65	\$0.00	\$75.98
Apprentice to Journeyworker Ratio: 1:5							
LABORER: CARPENTER TENDER	6/1/2026	\$49.15	\$10.90	\$9.75	\$9.65	\$0.00	\$79.45

Construction

Classification	Effective Date	Base Wage	Health	Pension	Annuity	Supplemental Unemployment	Total Rate
LABORERS	12/1/2026	\$50.65	\$10.90	\$9.75	\$9.65	\$0.00	\$80.95
LABORERS - ZONE 1	6/1/2027	\$52.25	\$10.90	\$9.75	\$9.65	\$0.00	\$82.55
	12/1/2027	\$53.85	\$10.90	\$9.75	\$9.65	\$0.00	\$84.15
	6/1/2028	\$55.53	\$10.90	\$9.75	\$9.65	\$0.00	\$85.83
	12/1/2028	\$57.20	\$10.90	\$9.75	\$9.65	\$0.00	\$87.50
For apprentice rates see "Apprentice- LABORER"							
LABORER: CEMENT FINISHER TENDER	6/1/2026	\$49.15	\$10.90	\$9.75	\$9.65	\$0.00	\$79.45
LABORERS	12/1/2026	\$50.65	\$10.90	\$9.75	\$9.65	\$0.00	\$80.95
LABORERS - ZONE 1	6/1/2027	\$52.25	\$10.90	\$9.75	\$9.65	\$0.00	\$82.55
	12/1/2027	\$53.85	\$10.90	\$9.75	\$9.65	\$0.00	\$84.15
	6/1/2028	\$55.53	\$10.90	\$9.75	\$9.65	\$0.00	\$85.83
	12/1/2028	\$57.20	\$10.90	\$9.75	\$9.65	\$0.00	\$87.50
For apprentice rates see "Apprentice- LABORER"							
LABORER: HAZARDOUS WASTE/ASBESTOS REMOVER	6/1/2026	\$49.30	\$10.90	\$9.75	\$9.65	\$0.00	\$79.60
LABORERS	12/7/2026	\$50.80	\$10.90	\$9.75	\$9.65	\$0.00	\$81.10
LABORERS - ZONE 1	6/7/2027	\$52.40	\$10.90	\$9.75	\$9.65	\$0.00	\$82.70
	12/6/2027	\$54.00	\$10.90	\$9.75	\$9.65	\$0.00	\$84.30
	6/5/2028	\$55.68	\$10.90	\$9.75	\$9.65	\$0.00	\$85.98
	12/4/2028	\$57.35	\$10.90	\$9.75	\$9.65	\$0.00	\$87.65
For apprentice rates see "Apprentice- LABORER"							
LABORER: MASON TENDER	6/1/2026	\$49.40	\$10.90	\$9.75	\$9.65	\$0.00	\$79.70
LABORERS	12/1/2026	\$50.90	\$10.90	\$9.75	\$9.65	\$0.00	\$81.20
LABORERS - ZONE 1	6/1/2027	\$52.50	\$10.90	\$9.75	\$9.65	\$0.00	\$82.80
	12/1/2027	\$54.10	\$10.90	\$9.75	\$9.65	\$0.00	\$84.40
	6/1/2028	\$55.78	\$10.90	\$9.75	\$9.65	\$0.00	\$86.08
	12/1/2028	\$57.45	\$10.90	\$9.75	\$9.65	\$0.00	\$87.75
For apprentice rates see "Apprentice- LABORER"							
LABORER: MASON TENDER (HEAVY & HIGHWAY)	6/1/2026	\$49.50	\$10.90	\$9.75	\$9.65	\$0.00	\$79.80
LABORERS	12/1/2026	\$51.00	\$10.90	\$9.75	\$9.65	\$0.00	\$81.30
LABORERS - ZONE 1 (HEAVY & HIGHWAY)							
For apprentice rates see "Apprentice- LABORER (Heavy and Highway)"							
LABORER: MULTI-TRADE TENDER	6/1/2026	\$49.15	\$10.90	\$9.75	\$9.65	\$0.00	\$79.45
LABORERS	12/1/2026	\$50.65	\$10.90	\$9.75	\$9.65	\$0.00	\$80.95
LABORERS - ZONE 1	6/1/2027	\$52.25	\$10.90	\$9.75	\$9.65	\$0.00	\$82.55
	12/1/2027	\$53.85	\$10.90	\$9.75	\$9.65	\$0.00	\$84.15
	6/1/2028	\$55.53	\$10.90	\$9.75	\$9.65	\$0.00	\$85.83
	12/1/2028	\$57.20	\$10.90	\$9.75	\$9.65	\$0.00	\$87.50
For apprentice rates see "Apprentice- LABORER"							
LABORER: TREE REMOVER	6/1/2026	\$49.15	\$10.90	\$9.75	\$9.65	\$0.00	\$79.45
LABORERS	12/1/2026	\$50.65	\$10.90	\$9.75	\$9.65	\$0.00	\$80.95
LABORERS - ZONE 1	6/1/2027	\$52.25	\$10.90	\$9.75	\$9.65	\$0.00	\$82.55
	12/1/2027	\$53.85	\$10.90	\$9.75	\$9.65	\$0.00	\$84.15
	6/1/2028	\$55.53	\$10.90	\$9.75	\$9.65	\$0.00	\$85.83
	12/1/2028	\$57.20	\$10.90	\$9.75	\$9.65	\$0.00	\$87.50

This classification applies to the removal of standing trees, and the trimming and removal of branches and limbs when related to public works construction or site clearance

Construction

Classification	Effective Date	Base Wage	Health	Pension	Annuity	Supplemental Unemployment	Total Rate
incidental to construction . For apprentice rates see "Apprentice- LABORER"							
LASER BEAM OPERATOR	6/1/2026	\$49.40	\$10.90	\$9.75	\$9.65	\$0.00	\$79.70
LABORERS	12/1/2026	\$50.90	\$10.90	\$9.75	\$9.65	\$0.00	\$81.20
LABORERS - ZONE 1	6/1/2027	\$52.50	\$10.90	\$9.75	\$9.65	\$0.00	\$82.80
	12/1/2027	\$54.10	\$10.90	\$9.75	\$9.65	\$0.00	\$84.40
	6/1/2028	\$55.78	\$10.90	\$9.75	\$9.65	\$0.00	\$86.08
	12/1/2028	\$57.45	\$10.90	\$9.75	\$9.65	\$0.00	\$87.75
For apprentice rates see "Apprentice- LABORER"							
LASER BEAM OPERATOR (HEAVY & HIGHWAY)	6/1/2026	\$49.50	\$10.90	\$9.75	\$9.65	\$0.00	\$79.80
LABORERS	12/1/2026	\$51.00	\$10.90	\$9.75	\$9.65	\$0.00	\$81.30
LABORERS - ZONE 1 (HEAVY & HIGHWAY)							
For apprentice rates see "Apprentice- LABORER (Heavy and Highway)"							
MARBLE & TILE FINISHERS	2/1/2026	\$52.08	\$12.84	\$15.57	\$5.78	\$0.00	\$86.27
BRICKLAYERS LOCAL 3	8/1/2026	\$53.84	\$12.84	\$15.57	\$5.78	\$0.00	\$88.03
BRICKLAYERS LOCAL 3 - MARBLE & TILE	2/1/2027	\$54.96	\$12.84	\$15.57	\$5.78	\$0.00	\$89.15

Apprentice: MARBLE & TILE FINISHERS**Effective Date: 2/1/2026**

Step	Percent	Apprentice Base Wage	Health	Pension	Annuity	Supplemental Unemployment	Total Rate
1	50.00	\$26.04	\$12.84	\$15.57	\$5.78	\$0.00	\$60.23
2	60.00	\$31.25	\$12.84	\$15.57	\$5.78	\$0.00	\$65.44
3	70.00	\$36.46	\$12.84	\$15.57	\$5.78	\$0.00	\$70.65
4	80.00	\$41.66	\$12.84	\$15.57	\$5.78	\$0.00	\$75.85
5	90.00	\$46.87	\$12.84	\$15.57	\$5.78	\$0.00	\$81.06

Apprentice: MARBLE & TILE FINISHERS**Effective Date: 8/1/2026**

Step	Percent	Apprentice Base Wage	Health	Pension	Annuity	Supplemental Unemployment	Total Rate
1	50.00	\$26.92	\$12.84	\$15.57	\$5.78	\$0.00	\$61.11
2	60.00	\$32.30	\$12.84	\$15.57	\$5.78	\$0.00	\$66.49
3	70.00	\$37.69	\$12.84	\$15.57	\$5.78	\$0.00	\$71.88
4	80.00	\$43.07	\$12.84	\$15.57	\$5.78	\$0.00	\$77.26
5	90.00	\$48.46	\$12.84	\$15.57	\$5.78	\$0.00	\$82.65

Apprentice to Journeyworker Ratio: 1:5

MARBLE MASONS,TILELAYERS & TERRAZZO MECH	2/1/2026	\$67.97	\$12.84	\$15.57	\$7.99	\$0.00	\$104.37
BRICKLAYERS LOCAL 3	8/1/2026	\$70.17	\$12.84	\$15.57	\$7.99	\$0.00	\$106.57
BRICKLAYERS LOCAL 3 - MARBLE & TILE	2/1/2027	\$71.57	\$12.84	\$15.57	\$7.99	\$0.00	\$107.97

Construction

Classification	Effective Date	Base Wage	Health	Pension	Annuity	Supplemental Unemployment	Total Rate
Apprentice: MARBLE MASONS,TILELAYERS & TERRAZZO MECH Effective Date: 2/1/2026							
Step	Percent	Apprentice Base Wage	Health	Pension	Annuity	Supplemental Unemployment	Total Rate
1	50.00	\$33.99	\$12.84	\$15.57	\$7.99	\$0.00	\$70.39
2	60.00	\$40.78	\$12.84	\$15.57	\$7.99	\$0.00	\$77.18
3	70.00	\$47.58	\$12.84	\$15.57	\$7.99	\$0.00	\$83.98
4	80.00	\$54.38	\$12.84	\$15.57	\$7.99	\$0.00	\$90.78
5	90.00	\$61.17	\$12.84	\$15.57	\$7.99	\$0.00	\$97.57
Apprentice: MARBLE MASONS,TILELAYERS & TERRAZZO MECH Effective Date: 8/1/2026							
Step	Percent	Apprentice Base Wage	Health	Pension	Annuity	Supplemental Unemployment	Total Rate
1	50.00	\$35.09	\$12.84	\$15.57	\$7.99	\$0.00	\$71.49
2	60.00	\$42.10	\$12.84	\$15.57	\$7.99	\$0.00	\$78.50
3	70.00	\$49.12	\$12.84	\$15.57	\$7.99	\$0.00	\$85.52
4	80.00	\$56.14	\$12.84	\$15.57	\$7.99	\$0.00	\$92.54
5	90.00	\$63.15	\$12.84	\$15.57	\$7.99	\$0.00	\$99.55
Apprentice to Journeyworker Ratio: 1:5							
MECH. SWEEPER OPERATOR (ON CONST. SITES)	6/1/2026	\$58.70	\$17.05	\$13.35	\$3.25	\$0.00	\$92.35
OPERATING ENGINEERS LOCAL 4	12/1/2026	\$60.14	\$17.05	\$13.35	\$3.25	\$0.00	\$93.79
For apprentice rates see "Apprentice- OPERATING ENGINEERS"							
MECHANICS MAINTENANCE	6/1/2026	\$58.70	\$17.05	\$13.35	\$3.25	\$0.00	\$92.35
OPERATING ENGINEERS LOCAL 4	12/1/2026	\$60.14	\$17.05	\$13.35	\$3.25	\$0.00	\$93.79
For apprentice rates see "Apprentice- OPERATING ENGINEERS"							
MILLWRIGHT (Zone 1)	1/5/2026	\$52.47	\$10.58	\$11.47	\$10.25	\$0.00	\$84.77
MILLWRIGHTS LOCAL 1121							
MILLWRIGHTS LOCAL 1121 - Zone 1							
Apprentice: MILLWRIGHT (Zone 1) Effective Date: 1/5/2026							
Step	Percent	Apprentice Base Wage	Health	Pension	Annuity	Supplemental Unemployment	Total Rate
1	55.00	\$28.86	\$10.58	\$0.00	\$5.64	\$0.00	\$45.08
2	65.00	\$34.11	\$10.58	\$0.00	\$6.66	\$0.00	\$51.35
3	75.00	\$39.35	\$10.58	\$11.47	\$7.69	\$0.00	\$69.09
4	85.00	\$44.60	\$10.58	\$11.47	\$8.71	\$0.00	\$75.36

Construction

Classification	Effective Date	Base Wage	Health	Pension	Annuity	Supplemental Unemployment	Total Rate	
Apprentice Notes Step 1&2 Appr. indentured after 1/6/2020 receive no pension,	
Apprentice to Journeyworker Ratio: 1:4	
MORTAR MIXER	6/1/2026	\$49.40	\$10.90	\$9.75	\$9.65	\$0.00	\$79.70	
LABORERS	12/1/2026	\$50.90	\$10.90	\$9.75	\$9.65	\$0.00	\$81.20	
LABORERS - ZONE 1	6/1/2027	\$52.50	\$10.90	\$9.75	\$9.65	\$0.00	\$82.80	
	12/1/2027	\$54.10	\$10.90	\$9.75	\$9.65	\$0.00	\$84.40	
	6/1/2028	\$55.78	\$10.90	\$9.75	\$9.65	\$0.00	\$86.08	
	12/1/2028	\$57.45	\$10.90	\$9.75	\$9.65	\$0.00	\$87.75	
For apprentice rates see "Apprentice- LABORER"	
OILER (OTHER THAN TRUCK CRANES,GRADALLS)	6/1/2026	\$25.07	\$17.05	\$13.35	\$3.25	\$0.00	\$58.72	
OPERATING ENGINEERS LOCAL 4	12/1/2026	\$25.74	\$17.05	\$13.35	\$3.25	\$0.00	\$59.39	
OPERATING ENGINEERS LOCAL 4	
For apprentice rates see "Apprentice- OPERATING ENGINEERS"	
OILER (TRUCK CRANES, GRADALLS)	6/1/2026	\$31.17	\$17.05	\$13.35	\$3.25	\$0.00	\$64.82	
OPERATING ENGINEERS LOCAL 4	12/1/2026	\$31.97	\$17.05	\$13.35	\$3.25	\$0.00	\$65.62	
OPERATING ENGINEERS LOCAL 4	
For apprentice rates see "Apprentice- OPERATING ENGINEERS"	
OTHER POWER DRIVEN EQUIPMENT - CLASS II	6/1/2026	\$58.70	\$17.05	\$13.35	\$3.25	\$0.00	\$92.35	
OPERATING ENGINEERS LOCAL 4	12/1/2026	\$60.14	\$17.05	\$13.35	\$3.25	\$0.00	\$93.79	
OPERATING ENGINEERS LOCAL 4	
For apprentice rates see "Apprentice- OPERATING ENGINEERS"	
PAINTER (BRIDGES/TANKS)	1/1/2026	\$59.56	\$10.35	\$12.00	\$12.60	\$0.00	\$94.51	
PAINTERS LOCAL 35	
PAINTERS LOCAL 35 - ZONE 1	
Apprentice: PAINTER (BRIDGES/TANKS) Effective Date: 1/1/2026 <table> <tr> <th>Step</th><th>Percent</th><th>Apprentice Base Wage</th><th>Health</th><th>Pension</th><th>Annuity</th><th>Supplemental Unemployment</th><th>Total Rate</th></tr> <tr> <td>1</td><td>50.00</td><td>\$29.78</td><td>\$10.35</td><td>\$0.00</td><td>\$0.00</td><td>\$0.00</td><td>\$40.13</td></tr> <tr> <td>2</td><td>55.00</td><td>\$32.76</td><td>\$10.35</td><td>\$0.00</td><td>\$6.93</td><td>\$0.00</td><td>\$50.04</td></tr> <tr> <td>3</td><td>60.00</td><td>\$35.74</td><td>\$10.35</td><td>\$0.00</td><td>\$7.56</td><td>\$0.00</td><td>\$53.65</td></tr> <tr> <td>4</td><td>65.00</td><td>\$38.71</td><td>\$10.35</td><td>\$0.00</td><td>\$8.19</td><td>\$0.00</td><td>\$57.25</td></tr> <tr> <td>5</td><td>70.00</td><td>\$41.69</td><td>\$10.35</td><td>\$12.00</td><td>\$8.82</td><td>\$0.00</td><td>\$72.86</td></tr> <tr> <td>6</td><td>75.00</td><td>\$44.67</td><td>\$10.35</td><td>\$12.00</td><td>\$9.45</td><td>\$0.00</td><td>\$76.47</td></tr> <tr> <td>7</td><td>80.00</td><td>\$47.65</td><td>\$10.35</td><td>\$12.00</td><td>\$10.08</td><td>\$0.00</td><td>\$80.08</td></tr> <tr> <td>8</td><td>90.00</td><td>\$53.60</td><td>\$10.35</td><td>\$12.00</td><td>\$11.34</td><td>\$0.00</td><td>\$87.29</td></tr> </table>								Step	Percent	Apprentice Base Wage	Health	Pension	Annuity	Supplemental Unemployment	Total Rate	1	50.00	\$29.78	\$10.35	\$0.00	\$0.00	\$0.00	\$40.13	2	55.00	\$32.76	\$10.35	\$0.00	\$6.93	\$0.00	\$50.04	3	60.00	\$35.74	\$10.35	\$0.00	\$7.56	\$0.00	\$53.65	4	65.00	\$38.71	\$10.35	\$0.00	\$8.19	\$0.00	\$57.25	5	70.00	\$41.69	\$10.35	\$12.00	\$8.82	\$0.00	\$72.86	6	75.00	\$44.67	\$10.35	\$12.00	\$9.45	\$0.00	\$76.47	7	80.00	\$47.65	\$10.35	\$12.00	\$10.08	\$0.00	\$80.08	8	90.00	\$53.60	\$10.35	\$12.00	\$11.34	\$0.00	\$87.29
Step	Percent	Apprentice Base Wage	Health	Pension	Annuity	Supplemental Unemployment	Total Rate	
1	50.00	\$29.78	\$10.35	\$0.00	\$0.00	\$0.00	\$40.13	
2	55.00	\$32.76	\$10.35	\$0.00	\$6.93	\$0.00	\$50.04	
3	60.00	\$35.74	\$10.35	\$0.00	\$7.56	\$0.00	\$53.65	
4	65.00	\$38.71	\$10.35	\$0.00	\$8.19	\$0.00	\$57.25	
5	70.00	\$41.69	\$10.35	\$12.00	\$8.82	\$0.00	\$72.86	
6	75.00	\$44.67	\$10.35	\$12.00	\$9.45	\$0.00	\$76.47	
7	80.00	\$47.65	\$10.35	\$12.00	\$10.08	\$0.00	\$80.08	
8	90.00	\$53.60	\$10.35	\$12.00	\$11.34	\$0.00	\$87.29	
Apprentice to Journeyworker Ratio: 1:1	
PAINTER (SPRAY OR SANDBLAST, NEW) *	1/1/2026	\$56.25	\$10.35	\$12.00	\$12.60	\$0.00	\$91.20	
* If 30% or more of surfaces to be painted are new construction, NEW paint rate shall be used.	
PAINTERS LOCAL 35	

Construction

Classification	Effective Date	Base Wage	Health	Pension	Annuity	Supplemental Unemployment	Total Rate
PAINTERS LOCAL 35 - ZONE 1							

Apprentice: PAINTER (SPRAY OR SANDBLAST, NEW) *

Effective Date: 1/1/2026

Step	Percent	Apprentice Base Wage	Health	Pension	Annuity	Supplemental Unemployment	Total Rate
1	50.00	\$28.13	\$10.35	\$0.00	\$0.00	\$0.00	\$38.48
2	55.00	\$30.94	\$10.35	\$0.00	\$6.93	\$0.00	\$48.22
3	60.00	\$33.75	\$10.35	\$0.00	\$7.56	\$0.00	\$51.66
4	65.00	\$36.56	\$10.35	\$0.00	\$8.19	\$0.00	\$55.10
5	70.00	\$39.38	\$10.35	\$12.00	\$8.92	\$0.00	\$70.65
6	75.00	\$42.19	\$10.35	\$12.00	\$9.45	\$0.00	\$73.99
7	80.00	\$45.00	\$10.35	\$12.00	\$10.08	\$0.00	\$77.43
8	90.00	\$50.63	\$10.35	\$12.00	\$11.34	\$0.00	\$84.32

Apprentice to Journeyworker Ratio: 1:1

PAINTER (SPRAY OR SANDBLAST, REPAINT)	1/1/2026	\$54.31	\$10.35	\$12.00	\$12.60	\$0.00	\$89.26
PAINTERS LOCAL 35							
PAINTERS LOCAL 35 - ZONE 1							

Apprentice: PAINTER (SPRAY OR SANDBLAST, REPAINT)

Effective Date: 1/1/2026

Step	Percent	Apprentice Base Wage	Health	Pension	Annuity	Supplemental Unemployment	Total Rate
1	50.00	\$27.16	\$10.35	\$0.00	\$0.00	\$0.00	\$37.51
2	55.00	\$29.87	\$10.35	\$0.00	\$6.93	\$0.00	\$47.15
3	60.00	\$32.59	\$10.35	\$0.00	\$7.56	\$0.00	\$50.50
4	65.00	\$35.30	\$10.35	\$0.00	\$8.19	\$0.00	\$53.84
5	70.00	\$38.02	\$10.35	\$12.00	\$8.82	\$0.00	\$69.19
6	75.00	\$40.73	\$10.35	\$12.00	\$9.45	\$0.00	\$72.53
7	80.00	\$43.45	\$10.35	\$12.00	\$10.08	\$0.00	\$75.88
8	90.00	\$48.88	\$10.35	\$12.00	\$11.34	\$0.00	\$82.57

Apprentice to Journeyworker Ratio: 1:1

PAINTER / TAPER (BRUSH, NEW) *	1/1/2026	\$54.85	\$10.35	\$12.00	\$12.60	\$0.00	\$89.80
* If 30% or more of surfaces to be painted are new construction, NEW paint rate shall be used.							
PAINTERS LOCAL 35							
PAINTERS LOCAL 35 - ZONE 1							

Apprentice: PAINTER / TAPER (BRUSH, NEW) *

Effective Date: 1/1/2026

Step	Percent	Apprentice Base Wage	Health	Pension	Annuity	Supplemental Unemployment	Total Rate
1	50.00	\$27.43	\$10.35	\$0.00	\$0.00	\$0.00	\$37.78
2	55.00	\$30.17	\$10.35	\$0.00	\$6.93	\$0.00	\$47.45

Construction

Classification	Effective Date	Base Wage	Health	Pension	Annuity	Supplemental Unemployment	Total Rate
Apprentice: PAINTER / TAPER (BRUSH, NEW) * Effective Date: 1/1/2026							
Step	Percent	Apprentice Base Wage	Health	Pension	Annuity	Supplemental Unemployment	Total Rate
3	60.00	\$32.91	\$10.35	\$0.00	\$7.56	\$0.00	\$50.82
4	65.00	\$35.65	\$10.35	\$0.00	\$8.19	\$0.00	\$54.19
5	70.00	\$38.40	\$10.35	\$12.00	\$8.82	\$0.00	\$69.57
6	75.00	\$41.14	\$10.35	\$12.00	\$9.45	\$0.00	\$72.94
7	80.00	\$43.88	\$10.35	\$12.00	\$10.08	\$0.00	\$76.31
8	90.00	\$49.37	\$10.35	\$12.00	\$11.34	\$0.00	\$83.06
Apprentice to Journeyworker Ratio: 1:1							
PAINTER / TAPER (BRUSH, REPAINT)	1/1/2026	\$52.91	\$10.35	\$12.00	\$12.60	\$0.00	\$87.86
PAINTERS LOCAL 35							
PAINTERS LOCAL 35 - ZONE 1							
Apprentice: PAINTER / TAPER (BRUSH, REPAINT) Effective Date: 1/1/2026							
Step	Percent	Apprentice Base Wage	Health	Pension	Annuity	Supplemental Unemployment	Total Rate
1	50.00	\$26.46	\$10.35	\$0.00	\$0.00	\$0.00	\$36.81
2	55.00	\$29.10	\$10.35	\$0.00	\$6.93	\$0.00	\$46.38
3	60.00	\$31.75	\$10.35	\$0.00	\$7.56	\$0.00	\$49.66
4	65.00	\$34.39	\$10.35	\$0.00	\$8.19	\$0.00	\$52.93
5	70.00	\$37.04	\$10.35	\$12.00	\$8.82	\$0.00	\$68.21
6	75.00	\$39.68	\$10.35	\$12.00	\$9.45	\$0.00	\$71.48
7	80.00	\$42.33	\$10.35	\$12.00	\$10.08	\$0.00	\$74.76
8	90.00	\$47.62	\$10.35	\$12.00	\$11.34	\$0.00	\$81.31
Apprentice to Journeyworker Ratio: 1:1							
PAINTER TRAFFIC MARKINGS (HEAVY/HIGHWAY)	6/1/2026	\$49.25	\$10.90	\$9.75	\$9.65	\$0.00	\$79.55
LABORERS	12/1/2026	\$50.75	\$10.90	\$9.75	\$9.65	\$0.00	\$81.05
LABORERS - ZONE 1 (HEAVY & HIGHWAY)							
For apprentice rates see "Apprentice- LABORER (Heavy and Highway)							
PANEL & PICKUP TRUCKS DRIVER	6/1/2026	\$42.88	\$15.41	\$21.78	\$0.00	\$0.00	\$80.07
TEAMSTERS JOINT COUNCIL NO. 10	8/1/2026	\$42.88	\$15.91	\$21.78	\$0.00	\$0.00	\$80.57
TEAMSTERS JOINT COUNCIL NO. 10 ZONE A	12/1/2026	\$42.88	\$15.91	\$23.52	\$0.00	\$0.00	\$82.31
PIER AND DOCK CONSTRUCTOR (UNDERPINNING AND DECK)	8/1/2024	\$55.79	\$10.08	\$11.62	\$12.67	\$0.00	\$90.16
PILE DRIVER LOCAL 56							
PILE DRIVER LOCAL 56 (ZONE 1)							
For apprentice rates see "Apprentice- PILE DRIVER"							
PILE DRIVER	8/1/2024	\$55.79	\$10.08	\$11.62	\$12.67	\$0.00	\$90.16
PILE DRIVER LOCAL 56							
PILE DRIVER LOCAL 56 (ZONE 1)							

Construction

Classification	Effective Date	Base Wage	Health	Pension	Annuity	Supplemental Unemployment	Total Rate
Apprentice: PILE DRIVER Effective Date: 8/1/2024							
Step	Percent	Apprentice Base Wage	Health	Pension	Annuity	Supplemental Unemployment	Total Rate
1	45.00	\$25.11	\$10.08	\$0.00	\$2.53	\$0.00	\$37.72
2	55.00	\$30.68	\$10.08	\$0.00	\$5.07	\$0.00	\$45.83
3	70.00	\$39.05	\$10.08	\$11.62	\$7.60	\$0.00	\$68.35
4	80.00	\$44.63	\$10.08	\$11.62	\$10.14	\$0.00	\$76.47
Apprentice to Journeyworker Ratio: 1:5							
PIPEFITTER & STEAMFITTER	3/1/2026	\$70.58	\$13.95	\$14.00	\$9.55	\$0.00	\$108.08
PIPEFITTERS LOCAL 537							
PIPEFITTERS LOCAL 537							
Apprentice: PIPEFITTER & STEAMFITTER Effective Date: 3/1/2026							
Step	Percent	Apprentice Base Wage	Health	Pension	Annuity	Supplemental Unemployment	Total Rate
1	40.00	\$28.23	\$13.95	\$0.30	\$9.55	\$0.00	\$52.03
2	45.00	\$31.76	\$13.95	\$14.00	\$9.55	\$0.00	\$69.26
3	60.00	\$42.35	\$13.95	\$14.00	\$9.55	\$0.00	\$79.85
4	70.00	\$49.41	\$13.95	\$14.00	\$9.55	\$0.00	\$86.91
5	80.00	\$56.46	\$13.95	\$14.00	\$9.55	\$0.00	\$93.96
Apprentice to Journeyworker Ratio: 1:3							
PIPELAYER	6/1/2026	\$49.40	\$10.90	\$9.75	\$9.65	\$0.00	\$79.70
LABORERS	12/1/2026	\$50.90	\$10.90	\$9.75	\$9.65	\$0.00	\$81.20
LABORERS - ZONE 1	6/1/2027	\$52.50	\$10.90	\$9.75	\$9.65	\$0.00	\$82.80
	12/1/2027	\$54.10	\$10.90	\$9.75	\$9.65	\$0.00	\$84.40
	6/1/2028	\$55.78	\$10.90	\$9.75	\$9.65	\$0.00	\$86.08
	12/1/2028	\$57.45	\$10.90	\$9.75	\$9.65	\$0.00	\$87.75
For apprentice rates see "Apprentice- LABORER"							
PIPELAYER (HEAVY & HIGHWAY)	6/1/2026	\$49.50	\$10.90	\$9.75	\$9.65	\$0.00	\$79.80
LABORERS	12/1/2026	\$51.00	\$10.90	\$9.75	\$9.65	\$0.00	\$81.30
LABORERS - ZONE 1 (HEAVY & HIGHWAY)							
For apprentice rates see "Apprentice- LABORER (Heavy and Highway)"							
PLUMBERS & GASFITTERS	3/2/2026	\$72.64	\$15.32	\$12.61	\$8.00	\$0.00	\$108.57
PLUMBERS & GASFITTERS LOCAL 12	8/31/2026	\$74.79	\$15.32	\$12.61	\$8.00	\$0.00	\$110.72
PLUMBERS & GASFITTERS LOCAL 12	3/1/2027	\$76.94	\$15.32	\$12.61	\$8.00	\$0.00	\$112.87
	8/30/2027	\$79.09	\$15.32	\$12.61	\$8.00	\$0.00	\$115.02
	2/28/2028	\$81.29	\$15.32	\$12.61	\$8.00	\$0.00	\$117.22
	9/4/2028	\$83.49	\$15.32	\$12.61	\$8.00	\$0.00	\$119.42
	3/5/2029	\$85.69	\$15.32	\$12.61	\$8.00	\$0.00	\$121.62
	9/3/2029	\$87.89	\$15.32	\$12.61	\$8.00	\$0.00	\$123.82
	3/4/2030	\$89.84	\$15.32	\$12.61	\$8.00	\$0.00	\$125.77

Construction

Classification	Effective Date	Base Wage	Health	Pension	Annuity	Supplemental Unemployment	Total Rate
Apprentice: PLUMBERS & GASFITTERS							
Effective Date: 3/2/2026							
Step	Percent	Apprentice Base Wage	Health	Pension	Annuity	Supplemental Unemployment	Total Rate
1	35.00	\$25.42	\$15.32	\$4.61	\$2.80	\$0.00	\$48.15
2	40.00	\$29.06	\$15.32	\$5.22	\$3.20	\$0.00	\$52.80
3	55.00	\$39.95	\$15.32	\$7.07	\$4.40	\$0.00	\$66.74
4	65.00	\$47.22	\$15.32	\$8.30	\$5.20	\$0.00	\$76.04
5	75.00	\$54.48	\$15.32	\$9.53	\$6.00	\$0.00	\$85.33
Apprentice: PLUMBERS & GASFITTERS							
Effective Date: 8/31/2026							
Step	Percent	Apprentice Base Wage	Health	Pension	Annuity	Supplemental Unemployment	Total Rate
1	35.00	\$26.18	\$15.32	\$4.61	\$2.80	\$0.00	\$48.91
2	40.00	\$29.92	\$15.32	\$5.22	\$3.20	\$0.00	\$53.66
3	55.00	\$41.13	\$15.32	\$7.07	\$5.20	\$0.00	\$68.72
4	65.00	\$48.61	\$15.32	\$8.30	\$5.20	\$0.00	\$77.43
5	75.00	\$56.09	\$15.32	\$9.53	\$6.00	\$0.00	\$86.94
Apprentice to Journeyworker Ratio: 1:2							
PNEUMATIC CONTROLS (TEMP.)	3/1/2026	\$70.58	\$13.95	\$14.00	\$9.55	\$0.00	\$108.08
PIPEFITTERS LOCAL 537							
PIPEFITTERS LOCAL 537							
For apprentice rates see "Apprentice- PIPEFITTER" or "PLUMBER/PIPEFITTER"							
PNEUMATIC DRILL/TOOL OPERATOR	6/1/2026	\$49.40	\$10.90	\$9.75	\$9.65	\$0.00	\$79.70
LABORERS	12/1/2026	\$50.90	\$10.90	\$9.75	\$9.65	\$0.00	\$81.20
LABORERS - ZONE 1	6/1/2027	\$52.50	\$10.90	\$9.75	\$9.65	\$0.00	\$82.80
	12/1/2027	\$54.10	\$10.90	\$9.75	\$9.65	\$0.00	\$84.40
	6/1/2028	\$55.78	\$10.90	\$9.75	\$9.65	\$0.00	\$86.08
	12/1/2028	\$57.45	\$10.90	\$9.75	\$9.65	\$0.00	\$87.75
For apprentice rates see "Apprentice- LABORER"							
PNEUMATIC DRILL/TOOL OPERATOR (HEAVY & HIGHWAY)	6/1/2026	\$49.50	\$10.90	\$9.75	\$9.65	\$0.00	\$79.80
LABORERS	12/1/2026	\$51.00	\$10.90	\$9.75	\$9.65	\$0.00	\$81.30
LABORERS - ZONE 1 (HEAVY & HIGHWAY)							
For apprentice rates see "Apprentice- LABORER (Heavy and Highway)"							
POWDERMAN & BLASTER	6/1/2026	\$50.15	\$10.90	\$9.75	\$9.65	\$0.00	\$80.45
LABORERS	12/1/2026	\$51.65	\$10.90	\$9.75	\$9.65	\$0.00	\$81.95
LABORERS - ZONE 1	6/1/2027	\$53.25	\$10.90	\$9.75	\$9.65	\$0.00	\$83.55
	12/1/2027	\$54.85	\$10.90	\$9.75	\$9.65	\$0.00	\$85.15
	6/1/2028	\$56.53	\$10.90	\$9.75	\$9.65	\$0.00	\$86.83
	12/1/2028	\$58.20	\$10.90	\$9.75	\$9.65	\$0.00	\$88.50
For apprentice rates see "Apprentice- LABORER"							

Construction

Classification	Effective Date	Base Wage	Health	Pension	Annuity	Supplemental Unemployment	Total Rate
POWDERMAN & BLASTER (HEAVY & HIGHWAY)	6/1/2026	\$50.25	\$10.90	\$9.75	\$9.65	\$0.00	\$80.55
LABORERS	12/1/2026	\$51.75	\$10.90	\$9.75	\$9.65	\$0.00	\$82.05
LABORERS - ZONE 1 (HEAVY & HIGHWAY)							
For apprentice rates see "Apprentice- LABORER (Heavy and Highway)"							
POWER SHOVEL/DERRICK/TRENCHING MACHINE	6/1/2026	\$59.38	\$17.05	\$13.35	\$3.25	\$0.00	\$93.03
OPERATING ENGINEERS LOCAL 4	12/1/2026	\$60.83	\$17.05	\$13.35	\$3.25	\$0.00	\$94.48
OPERATING ENGINEERS LOCAL 4							
For apprentice rates see "Apprentice- OPERATING ENGINEERS"							
PUMP OPERATOR (CONCRETE)	6/1/2026	\$58.70	\$17.05	\$13.35	\$3.25	\$0.00	\$92.35
OPERATING ENGINEERS LOCAL 4	12/1/2026	\$60.14	\$17.05	\$13.35	\$3.25	\$0.00	\$93.79
OPERATING ENGINEERS LOCAL 4							
For apprentice rates see "Apprentice- OPERATING ENGINEERS"							
PUMP OPERATOR (DEWATERING, OTHER)	6/1/2026	\$37.63	\$17.05	\$13.35	\$3.25	\$0.00	\$71.28
OPERATING ENGINEERS LOCAL 4	12/1/2026	\$38.58	\$17.05	\$13.35	\$3.25	\$0.00	\$72.23
OPERATING ENGINEERS LOCAL 4							
For apprentice rates see "Apprentice- OPERATING ENGINEERS"							
READY MIX CONCRETE DRIVERS after 4/30/12 (Drivers Hired After 4/30/2012)	8/1/2022	\$30.40	\$11.91	\$15.25	\$0.00	\$0.00	\$57.56
TEAMSTERS 25 (Metro) - Aggregate							
TEAMSTERS 25 (Metro) - Aggregate							
READY-MIX CONCRETE DRIVER	8/1/2022	\$34.41	\$11.91	\$15.25	\$0.00	\$0.00	\$61.57
TEAMSTERS 25 (Metro) - Aggregate							
TEAMSTERS 25 (Metro) - Aggregate							
RECLAIMERS	6/1/2026	\$58.70	\$17.05	\$13.35	\$3.25	\$0.00	\$92.35
OPERATING ENGINEERS LOCAL 4	12/1/2026	\$60.14	\$17.05	\$13.35	\$3.25	\$0.00	\$93.79
OPERATING ENGINEERS LOCAL 4							
For apprentice rates see "Apprentice- OPERATING ENGINEERS"							
RIDE-ON MOTORIZED BUGGY OPERATOR	6/1/2026	\$49.40	\$10.90	\$9.75	\$9.65	\$0.00	\$79.70
LABORERS	12/1/2026	\$50.90	\$10.90	\$9.75	\$9.65	\$0.00	\$81.20
LABORERS - ZONE 1	6/1/2027	\$52.50	\$10.90	\$9.75	\$9.65	\$0.00	\$82.80
	12/1/2027	\$54.10	\$10.90	\$9.75	\$9.65	\$0.00	\$84.40
	6/1/2028	\$55.78	\$10.90	\$9.75	\$9.65	\$0.00	\$86.08
	12/1/2028	\$57.45	\$10.90	\$9.75	\$9.65	\$0.00	\$87.75
For apprentice rates see "Apprentice- LABORER"							
ROLLER/SPREADER/MULCHING MACHINE	6/1/2026	\$58.70	\$17.05	\$13.35	\$3.25	\$0.00	\$92.35
OPERATING ENGINEERS LOCAL 4	12/1/2026	\$60.14	\$17.05	\$13.35	\$3.25	\$0.00	\$93.79
OPERATING ENGINEERS LOCAL 4							
For apprentice rates see "Apprentice- OPERATING ENGINEERS"							
ROOFER (Inc.Roofers Waterproofing &Roofers Damproofg)	2/1/2026	\$53.53	\$14.53	\$12.67	\$9.03	\$0.00	\$89.76
ROOFERS LOCAL 33							
ROOFERS LOCAL 33							

Construction

Classification	Effective Date	Base Wage	Health	Pension	Annuity	Supplemental Unemployment	Total Rate
Apprentice: ROOFER (Inc.Roofers Waterproofing &Roofers Damproofg) Effective Date: 2/1/2026							
Step	Percent	Apprentice Base Wage	Health	Pension	Annuity	Supplemental Unemployment	Total Rate
1	50.00	\$26.77	\$14.53	\$6.52	\$9.03	\$0.00	\$56.85
2	60.00	\$32.12	\$14.53	\$12.67	\$9.03	\$0.00	\$68.35
3	65.00	\$34.79	\$14.53	\$12.67	\$9.03	\$0.00	\$71.02
4	75.00	\$40.15	\$14.53	\$12.67	\$9.03	\$0.00	\$76.38
5	85.00	\$45.50	\$14.53	\$12.67	\$9.03	\$0.00	\$81.73
Apprentice Notes ** 1:5, 2:6-10, the 1:10; Reroofing: 1:4, then 1:1							
Apprentice to Journeyworker Ratio: 1:5							
ROOFER SLATE / TILE / PRECAST CONCRETE	2/1/2026	\$53.78	\$14.53	\$12.67	\$9.03	\$0.00	\$90.01
ROOFERS LOCAL 33							
ROOFERS LOCAL 33							
For apprentice rates see "Apprentice- ROOFER"							
SHEETMETAL WORKER	2/1/2026	\$62.93	\$14.91	\$18.74	\$9.53	\$2.98	\$109.09
SHEETMETAL WORKERS LOCAL 17							
SHEETMETAL WORKERS LOCAL 17 - A							
Apprentice: SHEETMETAL WORKER Effective Date: 2/1/2026							
Step	Percent	Apprentice Base Wage	Health	Pension	Annuity	Supplemental Unemployment	Total Rate
1	42.00	\$26.43	\$14.91	\$6.19	\$0.00	\$0.00	\$47.53
2	42.00	\$26.43	\$14.91	\$6.19	\$0.00	\$0.00	\$47.53
3	47.00	\$29.58	\$14.91	\$10.93	\$1.25	\$1.62	\$58.29
4	47.00	\$29.58	\$14.91	\$10.93	\$1.25	\$1.62	\$58.29
5	52.00	\$32.72	\$14.91	\$11.66	\$1.50	\$1.74	\$62.53
6	52.00	\$32.72	\$14.91	\$11.66	\$1.75	\$1.75	\$62.79
7	60.00	\$37.76	\$14.91	\$12.84	\$2.00	\$1.93	\$69.44
8	65.00	\$40.90	\$14.91	\$13.58	\$2.25	\$2.04	\$73.68
9	75.00	\$47.20	\$14.91	\$15.06	\$2.75	\$2.28	\$82.20
10	85.00	\$53.49	\$14.91	\$16.53	\$2.75	\$2.49	\$90.17
Apprentice to Journeyworker Ratio: 1:4							
SPECIALIZED EARTH MOVING EQUIP < 35 TONS	6/1/2026	\$43.34	\$15.41	\$21.78	\$0.00	\$0.00	\$80.53
TEAMSTERS JOINT COUNCIL NO. 10	8/1/2026	\$43.34	\$15.91	\$21.78	\$0.00	\$0.00	\$81.03
TEAMSTERS JOINT COUNCIL NO. 10 ZONE A	12/1/2026	\$43.34	\$15.91	\$23.52	\$0.00	\$0.00	\$82.77
SPECIALIZED EARTH MOVING EQUIP > 35 TONS	6/1/2026	\$43.63	\$15.41	\$21.78	\$0.00	\$0.00	\$80.82
TEAMSTERS JOINT COUNCIL NO. 10	8/1/2026	\$43.63	\$15.91	\$21.78	\$0.00	\$0.00	\$81.32
TEAMSTERS JOINT COUNCIL NO. 10 ZONE A	12/1/2026	\$43.63	\$15.91	\$23.52	\$0.00	\$0.00	\$83.06

Construction

Classification	Effective Date	Base Wage	Health	Pension	Annuity	Supplemental Unemployment	Total Rate
SPRINKLER FITTER	1/1/2026	\$72.05	\$13.45	\$7.45	\$18.25	\$0.00	\$111.20
SPRINKLER FITTERS LOCAL 550							
SPRINKLER FITTERS LOCAL 550 - (Section A) Zone 1							

Apprentice: SPRINKLER FITTER							
Effective Date: 1/1/2026							
Step	Percent	Apprentice Base Wage	Health	Pension	Annuity	Supplemental Unemployment	Total Rate
1	35.00	\$25.22	\$13.45	\$13.84	\$0.00	\$0.00	\$52.51
2	40.00	\$28.82	\$13.45	\$14.75	\$0.00	\$0.00	\$57.02
3	45.00	\$32.42	\$13.45	\$15.67	\$0.00	\$0.00	\$61.54
4	50.00	\$36.03	\$13.45	\$16.57	\$0.00	\$0.00	\$66.05
5	55.00	\$39.63	\$13.45	\$17.49	\$0.00	\$0.00	\$70.57
6	60.00	\$43.23	\$13.45	\$18.40	\$0.00	\$0.00	\$75.08
7	65.00	\$46.83	\$13.45	\$19.32	\$0.00	\$0.00	\$79.60
8	70.00	\$50.44	\$13.45	\$20.22	\$0.00	\$0.00	\$84.11
9	75.00	\$54.04	\$13.45	\$21.15	\$0.00	\$0.00	\$88.64
10	80.00	\$57.64	\$13.45	\$22.05	\$0.00	\$0.00	\$93.14

Apprentice Notes

Apprentice entered prior 9/30/10:

Apprentice to Journeyworker Ratio: 1:3

STEAM BOILER OPERATOR	6/1/2026	\$58.70	\$17.05	\$13.35	\$3.25	\$0.00	\$92.35
OPERATING ENGINEERS LOCAL 4	12/1/2026	\$60.14	\$17.05	\$13.35	\$3.25	\$0.00	\$93.79
OPERATING ENGINEERS LOCAL 4							

For apprentice rates see "Apprentice- OPERATING ENGINEERS"

TAMPERS, SELF-PROPELLED OR TRACTOR DRAWN	6/1/2026	\$58.70	\$17.05	\$13.35	\$3.25	\$0.00	\$92.35
OPERATING ENGINEERS LOCAL 4	12/1/2026	\$60.14	\$17.05	\$13.35	\$3.25	\$0.00	\$93.79
OPERATING ENGINEERS LOCAL 4							

For apprentice rates see "Apprentice- OPERATING ENGINEERS"

TELECOMMUNICATION TECHNICIAN	3/1/2026	\$53.49	\$13.00	\$14.23	\$7.20	\$0.00	\$87.92
TELECOMMUNICATION TECHNICIAN	9/1/2026	\$55.02	\$13.00	\$14.28	\$7.20	\$0.00	\$89.50
ELECTRICIANS LOCAL 103	3/1/2027	\$55.98	\$13.00	\$14.31	\$7.20	\$0.00	\$90.49
ELECTRICIANS LOCAL 103	9/1/2027	\$57.50	\$13.00	\$14.36	\$7.20	\$0.00	\$92.06
	3/1/2028	\$58.46	\$13.00	\$14.38	\$7.20	\$0.00	\$93.04

For apprentice rates and ratios see "Apprentice- ELECTRICIAN"

Apprentice: TELECOMMUNICATION TECHNICIAN							
Effective Date: 3/1/2026							
Step	Percent	Apprentice Base Wage	Health	Pension	Annuity	Supplemental Unemployment	Total Rate
1	45.00	\$24.07	\$13.00	\$0.72	\$0.00	\$0.00	\$37.79
2	45.00	\$24.07	\$13.00	\$0.72	\$0.00	\$0.00	\$37.79
3	50.00	\$26.75	\$13.00	\$13.43	\$3.60	\$0.00	\$56.78

Construction

Classification	Effective Date	Base Wage	Health	Pension	Annuity	Supplemental Unemployment	Total Rate
Apprentice: TELECOMMUNICATION TECHNICIAN							
Effective Date: 3/1/2026							
Step	Percent	Apprentice Base Wage	Health	Pension	Annuity	Supplemental Unemployment	Total Rate
4	50.00	\$26.75	\$13.00	\$13.43	\$3.60	\$0.00	\$56.78
5	55.00	\$29.42	\$13.00	\$13.51	\$3.96	\$0.00	\$59.89
6	60.00	\$32.09	\$13.00	\$13.59	\$4.32	\$0.00	\$63.00
7	65.00	\$34.77	\$13.00	\$13.67	\$4.68	\$0.00	\$66.12
8	70.00	\$37.44	\$13.00	\$13.75	\$5.04	\$0.00	\$69.23
9	75.00	\$40.12	\$13.00	\$13.83	\$5.40	\$0.00	\$72.35
10	80.00	\$42.79	\$13.00	\$13.91	\$5.76	\$0.00	\$75.46

Apprentice: TELECOMMUNICATION TECHNICIAN							
Effective Date: 9/1/2026							
Step	Percent	Apprentice Base Wage	Health	Pension	Annuity	Supplemental Unemployment	Total Rate
1	45.00	\$24.76	\$13.00	\$0.74	\$0.00	\$0.00	\$38.50
2	45.00	\$24.76	\$13.00	\$0.74	\$0.00	\$0.00	\$38.50
3	50.00	\$27.51	\$13.00	\$13.46	\$3.60	\$0.00	\$57.57
4	50.00	\$27.51	\$13.00	\$13.46	\$3.60	\$0.00	\$57.57
5	55.00	\$30.26	\$13.00	\$13.54	\$3.96	\$0.00	\$60.76
6	60.00	\$33.01	\$13.00	\$13.62	\$4.32	\$0.00	\$63.95
7	65.00	\$35.76	\$13.00	\$13.70	\$4.68	\$0.00	\$67.14
8	70.00	\$38.51	\$13.00	\$13.79	\$5.04	\$0.00	\$70.34
9	75.00	\$41.27	\$13.00	\$13.87	\$5.40	\$0.00	\$73.54
10	80.00	\$44.02	\$13.00	\$13.96	\$5.76	\$0.00	\$76.74

Apprentice to Journeyworker Ratio: 1:1

TERRAZZO FINISHERS	2/1/2026	\$66.89	\$12.84	\$15.57	\$8.02	\$0.00	\$103.32
BRICKLAYERS LOCAL 3	8/1/2026	\$69.09	\$12.84	\$15.57	\$8.02	\$0.00	\$105.52
BRICKLAYERS LOCAL 3 - MARBLE & TILE	2/1/2027	\$70.49	\$12.84	\$15.57	\$8.02	\$0.00	\$106.92

Apprentice: TERRAZZO FINISHERS							
Effective Date: 2/1/2026							
Step	Percent	Apprentice Base Wage	Health	Pension	Annuity	Supplemental Unemployment	Total Rate
1	50.00	\$33.45	\$12.84	\$15.57	\$8.02	\$0.00	\$69.88
2	60.00	\$40.13	\$12.84	\$15.57	\$8.02	\$0.00	\$76.56
3	70.00	\$46.82	\$12.84	\$15.57	\$8.02	\$0.00	\$83.25
4	80.00	\$53.51	\$12.84	\$15.57	\$8.02	\$0.00	\$89.94
5	90.00	\$60.20	\$12.84	\$15.57	\$8.02	\$0.00	\$96.63

Construction

Classification	Effective Date	Base Wage	Health	Pension	Annuity	Supplemental Unemployment	Total Rate
Apprentice: TERRAZZO FINISHERS Effective Date: 8/1/2026							
Step	Percent	Apprentice Base Wage	Health	Pension	Annuity	Supplemental Unemployment	Total Rate
1	50.00	\$34.55	\$12.84	\$15.57	\$8.02	\$0.00	\$70.98
2	60.00	\$41.45	\$12.84	\$15.57	\$8.02	\$0.00	\$77.88
3	70.00	\$48.36	\$12.84	\$15.57	\$8.02	\$0.00	\$84.79
4	80.00	\$55.27	\$12.84	\$15.57	\$8.02	\$0.00	\$91.70
5	90.00	\$62.18	\$12.84	\$15.57	\$8.02	\$0.00	\$98.61
Apprentice to Journeyworker Ratio: 1:5							
TEST BORING DRILLER	6/1/2026	\$53.25	\$10.90	\$9.75	\$9.80	\$0.00	\$83.70
LABORERS	12/1/2026	\$54.75	\$10.90	\$9.75	\$9.80	\$0.00	\$85.20
LABORERS - FOUNDATION AND MARINE							
For apprentice rates see "Apprentice- LABORER"							
TEST BORING DRILLER HELPER	6/1/2026	\$49.37	\$10.90	\$9.75	\$9.80	\$0.00	\$79.82
LABORERS	12/1/2026	\$50.87	\$10.90	\$9.75	\$9.80	\$0.00	\$81.32
LABORERS - FOUNDATION AND MARINE							
For apprentice rates see "Apprentice- LABORER"							
TEST BORING LABORER	6/1/2026	\$49.25	\$10.90	\$9.75	\$9.80	\$0.00	\$79.70
LABORERS	12/1/2026	\$50.75	\$10.90	\$9.75	\$9.80	\$0.00	\$81.20
LABORERS - FOUNDATION AND MARINE							
For apprentice rates see "Apprentice- LABORER"							
TRACTORS/PORTABLE STEAM GENERATORS	6/1/2026	\$58.70	\$17.05	\$13.35	\$3.25	\$0.00	\$92.35
OPERATING ENGINEERS LOCAL 4	12/1/2026	\$60.14	\$17.05	\$13.35	\$3.25	\$0.00	\$93.79
OPERATING ENGINEERS LOCAL 4							
For apprentice rates see "Apprentice- OPERATING ENGINEERS"							
TRAILERS FOR EARTH MOVING EQUIPMENT	6/1/2026	\$43.92	\$15.41	\$21.78	\$0.00	\$0.00	\$81.11
TEAMSTERS JOINT COUNCIL NO. 10	8/1/2026	\$43.92	\$15.91	\$21.78	\$0.00	\$0.00	\$81.61
TEAMSTERS JOINT COUNCIL NO. 10 ZONE A	12/1/2026	\$43.92	\$15.91	\$23.52	\$0.00	\$0.00	\$83.35
TUNNEL WORK - COMPRESSED AIR	6/1/2026	\$61.48	\$10.90	\$9.75	\$10.25	\$0.00	\$92.38
LABORERS	12/1/2026	\$62.98	\$10.90	\$9.75	\$10.25	\$0.00	\$93.88
LABORERS (COMPRESSED AIR)							
For apprentice rates see "Apprentice- LABORER"							
TUNNEL WORK - COMPRESSED AIR (HAZ. WASTE)	6/1/2026	\$63.48	\$10.90	\$9.75	\$10.25	\$0.00	\$94.38
LABORERS	12/1/2026	\$64.98	\$10.90	\$9.75	\$10.25	\$0.00	\$95.88
LABORERS (COMPRESSED AIR)							
For apprentice rates see "Apprentice- LABORER"							
TUNNEL WORK - FREE AIR	6/1/2026	\$53.55	\$10.90	\$9.75	\$10.25	\$0.00	\$84.45
LABORERS	12/1/2026	\$55.05	\$10.90	\$9.75	\$10.25	\$0.00	\$85.95
LABORERS (FREE AIR TUNNEL)							
For apprentice rates see "Apprentice- LABORER"							

Construction

Classification	Effective Date	Base Wage	Health	Pension	Annuity	Supplemental Unemployment	Total Rate
TUNNEL WORK - FREE AIR (HAZ. WASTE) LABORERS	6/1/2026	\$55.55	\$10.90	\$9.75	\$10.25	\$0.00	\$86.45
LABORERS (FREE AIR TUNNEL)	12/1/2026	\$57.05	\$10.90	\$9.75	\$10.25	\$0.00	\$87.95
For apprentice rates see "Apprentice- LABORER"							
VAC-HAUL	6/1/2026	\$43.34	\$15.41	\$21.78	\$0.00	\$0.00	\$80.53
TEAMSTERS JOINT COUNCIL NO. 10	8/1/2026	\$43.34	\$15.91	\$21.78	\$0.00	\$0.00	\$81.03
TEAMSTERS JOINT COUNCIL NO. 10 ZONE A	12/1/2026	\$43.34	\$15.91	\$23.52	\$0.00	\$0.00	\$82.77
WAGON DRILL OPERATOR LABORERS	6/1/2026	\$49.40	\$10.90	\$9.75	\$9.65	\$0.00	\$79.70
LABORERS - ZONE 1	12/1/2026	\$50.90	\$10.90	\$9.75	\$9.65	\$0.00	\$81.20
	6/1/2027	\$52.50	\$10.90	\$9.75	\$9.65	\$0.00	\$82.80
	12/1/2027	\$54.10	\$10.90	\$9.75	\$9.65	\$0.00	\$84.40
	6/1/2028	\$55.78	\$10.90	\$9.75	\$9.65	\$0.00	\$86.08
	12/1/2028	\$57.45	\$10.90	\$9.75	\$9.65	\$0.00	\$87.75
For apprentice rates see "Apprentice- LABORER"							
WAGON DRILL OPERATOR (HEAVY & HIGHWAY) LABORERS	6/1/2026	\$49.50	\$10.90	\$9.75	\$9.65	\$0.00	\$79.80
LABORERS - ZONE 1 (HEAVY & HIGHWAY)	12/1/2026	\$51.00	\$10.90	\$9.75	\$9.65	\$0.00	\$81.30
For apprentice rates see "Apprentice- LABORER (Heavy and Highway)"							
WASTE WATER PUMP OPERATOR	6/1/2026	\$59.38	\$17.05	\$13.35	\$3.25	\$0.00	\$93.03
OPERATING ENGINEERS LOCAL 4	12/1/2026	\$60.83	\$17.05	\$13.35	\$3.25	\$0.00	\$94.48
OPERATING ENGINEERS LOCAL 4							
For apprentice rates see "Apprentice- OPERATING ENGINEERS"							
WATER METER INSTALLER	3/2/2026	\$72.64	\$15.32	\$12.61	\$8.00	\$0.00	\$108.57
PLUMBERS & GASFITTERS LOCAL 12	8/31/2026	\$74.79	\$15.32	\$12.61	\$8.00	\$0.00	\$110.72
PLUMBERS & GASFITTERS LOCAL 12	3/1/2027	\$76.94	\$15.32	\$12.61	\$8.00	\$0.00	\$112.87
	8/30/2027	\$79.09	\$15.32	\$12.61	\$8.00	\$0.00	\$115.02
	2/2/2028	\$81.29	\$15.32	\$12.61	\$8.00	\$0.00	\$117.22
	9/4/2028	\$83.49	\$15.32	\$12.61	\$8.00	\$0.00	\$119.42
	3/5/2029	\$85.69	\$15.32	\$12.61	\$8.00	\$0.00	\$121.62
	9/3/2029	\$87.89	\$15.32	\$12.61	\$8.00	\$0.00	\$123.82
	3/4/2030	\$89.84	\$15.32	\$12.61	\$8.00	\$0.00	\$125.77
For apprentice rates see "Apprentice- PLUMBER/PIPEFITTER" or "PLUMBER/GASFITTER"							

Additional Apprentice Information

All apprentices must be registered with the Division of Apprenticeship Training(DAS) in accordance with M.G.L.c. 23, §§ 11E-11L. Minimum wage rates for apprentices employed on public works projects are listed above as a percentage of the hourly prevailing wage rate established by the Commissioner under the provisions of M.G.L.c. 149, §§ 26-27D.

Apprentice ratios are established by DAS pursuant to M.G.L.c. 23, §§ 11E-11L. Ratios are expressed as the allowable number of apprentices to journeymen or fraction thereof, unless otherwise specified. The ratios listed herein have been taken from relevant private collective bargaining agreements(CBAs) and are provided for illustrative purposes only. They have not been independently verified as being accurate or continuing to be accurate.

Parties having questions regarding what ratio to use should contact DAS.

PART 2: SAMPLE CONSTRUCTION CONTRACT / CITY's GENERAL TERMS AND CONDITIONS

APPENDIX D
General Conditions

**GENERAL TERMS AND CONDITIONS OF THE CONTRACT
FOR CONSTRUCTION, RECONSTRUCTION, ALTERATIONS,
REMODELING, OR REPAIR OF ANY PUBLIC BUILDING OR PUBLIC WORKS
IN THE CITY OF SOMERVILLE**

TABLE OF CONTENTS

Article 1:	DEFINITIONS
Article 2:	ABOUT THE CONTRACT DOCUMENTS
Article 3:	THE CITY
Article 4:	THE DESIGN PROFESSIONAL
Article 5:	THE CONTRACTOR
Article 6:	SUBCONTRACTORS
Article 7:	PERFORMANCE AND PAYMENT BONDS
Article 8:	INSURANCE REQUIREMENTS
Article 9:	TESTS AND INSPECTIONS
Article 10:	UNCOVERING AND CORRECTING WORK
Article 11:	CHANGES IN THE WORK
Article 12:	CHANGE IN THE CONTRACT TIME
Article 13:	PAYMENTS
Article 14:	SUBSTANTIAL COMPLETION
Article 15:	GUARANTEES AND WARRANTIES
Article 16:	CLAIMS
Article 17:	EMERGENCIES
Article 18:	TERMINATION OR SUSPENSION OF THE CONTRACT
Article 19:	AMERICANS WITH DISABILITIES ACT
Article 20:	WRITTEN NOTICE TO THE PARTIES
Article 21:	MISCELLANEOUS PROVISIONS

ARTICLE 1
DEFINITIONS

1.1. In General.

1.1.1. Well-known meanings. When words or phrases that have a well-known technical, or construction industry, or trade meaning are used in the Contract Documents, such words or phrases shall be interpreted in accordance with that meaning, unless otherwise stated.

1.1.2. Capitalization. The words and terms defined in this Article are capitalized in these General Terms and Conditions of the Contract. Other capitalized words may refer to a specific document found in the Contract Documents.

1.1.3. Persons. Whenever the word person or persons is used, it includes, unless otherwise stated, entity or entities, respectively, including, but not limited to, corporations, partnerships, and joint venturers.

1.1.4. Singular and Plural. The following terms have the meanings indicated which are applicable to both the singular and the plural thereof.

1.2. Definitions.

1.2.1. Agreement. The Agreement is the written document between the City and the Contractor which is titled: Owner-Contractor Public Construction Agreement, which is the executed portion of the Contract, and which forms a part of the Contract. The Agreement also includes all documents required to be attached thereto, including, but not limited to, these general conditions, the performance bond, the labor and materials or payment bonds, certificates of insurance, and all Modifications of the Agreement.

1.2.2. Change Order. A Change Order is a document which is signed by the Contractor, the Design Professional, and the City; which is directed to the Contractor; which authorizes the Contractor to make an addition to, a deletion from or a revision in the Work, or an adjustment in the Contract Sum or in the Contract Time; and which is issued on or after the date of the Agreement between the Contractor and the City.

1.2.3. City. The City refers to the City of Somerville, which is the owner of the Project and is the public awarding authority with whom the Contractor has entered into the Contract and for whom the Work is to be provided.

1.2.4. Claim. A Claim is a dispute, demand, or assertion by one of the parties arising out of or relating to the Contract for which such party is seeking relief.

1.2.5. Contract. The Contract consists of all the Contract Documents. The Contract represents the entire and integrated agreement between the parties hereto and supersedes prior negotiations, representations, or agreements, either written or oral. The Contract may be amended or modified only by a Modification to the Contract signed by both parties.

1.2.6. Contract Documents. The Contract Documents consist of the Agreement; the notice of award of the Contract; the Notice to Proceed; the entire Project Manual; Change Orders; Construction Change Directives; the Contractor's Bid and all accompanying documents; and the Design Professional's written interpretations and clarifications issued on or after the issuance of the Notice to Proceed. Shop Drawing submittals and reports or drawings utilized by the Design Professional in preparing the Contract Documents are not Contract Documents.

1.2.7. Contractor. The Contractor is the person who is awarded the Contract for the Project herein pursuant to M.G.L. c. 149, §44A or M.G.L. c. 39, §39M; and is identified in the Agreement as such. The term "Contractor" is intended to include the Contractor as well as its authorized representative(s).

1.2.8. Contract Sum. The Contract Sum is the total amount stated in the Agreement payable by the City to the Contractor for the completion of the Work in accordance with the Contract Documents.

1.2.9. Contract Time. Unless otherwise provided, the Contract Time is the number of days allotted in the Contract Documents or the dates stated in the Agreement, including authorized adjustments, for Substantial Completion.

1.2.10. Coordination Drawings. Coordination Drawings are those drawings, which are prepared by the Contractor or a Subcontractor that show the exact alignment, physical locations, and configuration of the mechanical, electrical, and fire protection installations.

1.2.11. Day. The term "day" shall mean calendar day unless otherwise stated.

1.2.12. Design Professional. The Design Professional is the person lawfully licensed to practice architecture, engineering, or landscape architecture and has been selected by the City to administer the Contract. The term "Design Professional," while referred to in the singular, means the Design Professional and/or the Design Professional's representative.

1.2.13. Field Order. A Field Order is a written order issued by the Design Professional which orders minor changes in the Work, but which does not involve a change in the Contract Sum or the Contract Time.

1.2.14. Final Completion. Final Completion is the point in time when the Design Professional finds that the Work has been fully completed in accordance with the Contract Documents. Final Completion shall be no later than thirty (30) days after Substantial Completion.

1.2.15. General Requirements. General Requirements refer to Sections of Division 1 of the Specifications.

1.2.16. Modification. A Modification is a written instrument that amends the Contract after execution of the Agreement.

1.2.17. Notice to Proceed. A Notice to Proceed is a written notice given by the **City**, or the **Design Professional**, to the **Contractor** fixing the date on which the Contract Time will begin to run and on which the **Contractor** shall start to perform its obligations under the Contract Documents.

1.2.18. Plans. The Plans are the drawings which are the graphic and pictorial portions of the Contract Documents, wherever located and whenever issued, showing the design, location, dimensions, scope, extent, and character of the Work to be furnished and performed by the **Contractor** and which have been prepared or approved by the **Design Professional**.

1.2.19. Product Data. Product Data are illustrations, standard schedules, performance charts, instructions, brochures, diagrams, and other information furnished by the **Contractor** to illustrate materials or equipment for some portion of the Work. Product Data are not considered part of the Contract Documents.

1.2.20. Project. The Project is the total Work to be provided under the Contract Documents and may be the whole or a part as indicated elsewhere in the Contract Documents and may include construction by the **City** or by separate contractors. The Project is the Work described in the invitation to bid (advertisement) and Specifications and illustrated by the Plans, including any Modifications.

1.2.21. Project Manual. The Project Manual is the entire set of bidding documents which includes, but is not limited to, the invitation to bid (advertisement), the instructions to bidders, all of the forms, the wage rates, all City and state requirements, the General Terms and Conditions of the Contract, any supplementary conditions thereto, the Plans, the Specifications, and all addenda.

1.2.22. Proposed Change Order. A Proposed Change Order is a Change Order that has been submitted by the **Contractor** to the **Design Professional**, is under review, and has not been approved by the **City**.

1.2.23. Samples. Samples are physical examples of materials, equipment, or workmanship that are representative of some portion of the Work and which establish the standards by which such portion of the Work will be judged. Samples are not considered part of the Contract Documents.

1.2.24. Shop Drawings. Shop Drawings are all drawings, diagrams, illustrations, schedules, and other information that are specifically prepared or assembled by or for the **Contractor** and submitted by the **Contractor** to illustrate some portion of the Work. Shop Drawings are not considered part of the Contract Documents.

1.2.25. Site. The Site is the location of the Project and of the Work.

1.2.26. Specifications. Specifications are those portions of the Contract Documents consisting of written technical descriptions of materials, equipment, construction systems, standards, and workmanship as applied to the Work and certain administrative details applicable thereto.

1.2.27. Subcontractor. A Subcontractor is a person who contracts directly with the **Contractor**, unless otherwise stated.

1.2.28. Submittals. Submittals are those Shop Drawings, Product Data, Samples, or any other required document that are provided to the Design Professional for review and approval.

1.2.29. Substantial Completion. Substantial Completion means that the Work has been completed and the Site or the facility is opened for full and intended public use, except for minor incomplete or unsatisfactory items that do not materially impair the usefulness of the Work. The **Design Professional** shall decide what constitutes “minor,” “incomplete,” “unsatisfactory,” and “materially” and the **Design Professional's** decision shall be final.

1.2.30. Sub-subcontractor. A Sub-subcontractor is a person who has contracted directly with a Subcontractor.

1.2.31. Supplier. A Supplier is a manufacturer, fabricator, distributor, material person, or vendor having a direct contract with the Contractor or with any Subcontractor to furnish materials or equipment to be incorporated into the Work by the Contractor or any Subcontractor.

1.2.32. Work. Work refers to the services and the entire completed construction or the various separately identifiable parts thereof required by the Contract Documents, including all labor, materials, and equipment furnished, furnished and incorporated into the Project, or to be provided by the **Contractor** to fulfill the **Contractor's** obligations. The Work may constitute the whole or a part of the Project.

1.2.33. Construction Change Directive. A Construction Change Directive is a written directive to the **Contractor** ordering an addition to, a deletion from, or a revision to the Work issued on or after the date of the Agreement, signed by the **City**, and recommended by the **Design Professional**.

ARTICLE 2

ABOUT THE CONTRACT DOCUMENTS

2.1. Priority/Conflict.

2.1.1. Priority Among Contract Documents. In the event of conflict among the Contract Documents, the Contract Documents shall be construed according to the following priorities:

- Highest Priority: Modifications
- Second Priority: Agreement
- Third Priority: Addenda-later date to take precedence
- Fourth Priority: Supplementary General Conditions
- Fifth Priority: General Conditions
- Sixth Priority: Plans and Specifications

2.1.1.1. If there is a conflict between the Plans and Specifications, the figured dimensions shall govern over the scaled dimensions. Detailed Plans shall govern over the general Plans. Larger scale Plans shall take precedence over smaller scale Plans. Plans shall govern over Shop Drawings. Whenever notes, specifications, dimensions, details, or schedules in the Specifications or in the Plans, or between the Specifications and the Plans, or in all other instances not specifically noted above, the **Contractor** shall provide, unless otherwise directed by a Modification of the Contract, the better quality or greater quantity of Work at no increase in the Contract Sum or in the Contract Time.

2.1.1.2. Compliance with these priority conditions shall not justify any changes in the Work or any increase in the Contract Sum or Contract Time, unless any such compliance results in Work that may not be reasonably inferred from the Contract Documents as being required to produce the intended result as determined by the **Design Professional**.

2.1.2. Review of the Contract Documents and Field Conditions and Discovery of Conflict, Error, Ambiguity, or Discrepancy. Before starting the Work, and during the progress thereof, the **Contractor** shall carefully study and compare the Contract Documents with each other and with the information furnished by the **City** pursuant to Article 3 and shall at once report to the **Design Professional** any error, inconsistency, or omission the **Contractor** may discover. Any necessary change shall be ordered as provided in Article 11, subject to the requirements of any other provisions of the Contract Documents. The **Contractor** shall not proceed with the Work affected thereby (except in an emergency) until a Modification has been issued. If the **Contractor** proceeds with the Work having discovered such errors, inconsistencies, or omissions contrary to the provisions contained herein, or if by reasonable study of the Contract Documents the **Contractor** could have discovered such, the **Contractor** shall bear all costs arising therefrom. The **Contractor** shall be liable to the **City** for failure to report any conflict, error, ambiguity, or discrepancy of which it knew or should have known.

2.1.3. Field Measurements. The **Contractor** shall take field measurements and verify field conditions and shall carefully compare such field measurements and conditions and other information known to the **Contractor** with the Contract Documents before commencing activities. Errors, inconsistencies, or omissions discovered shall be reported to the **Design Professional** at once.

2.1.4. Statutory Provisions. The **City** and the **Contractor** recognize that other rights duties and obligations with respect to public construction contracts are provided for by statute, notwithstanding the fact that they may not be provided for in the Contract Documents. In case of conflict between the statutory provisions and other provisions of the Contract Documents and the provisions of any applicable statute, the statutory provisions shall govern.

2.1.5. Voided or Unlawful Provisions. In the event any provision in the Contract is voided or deemed unlawful, such provision shall be deleted without affecting the remainder of the Contract.

2.2. Execution.

2.2.1. Execution of the Agreement by the **Contractor** is a representation that the **Contractor** has visited the Site, become familiar with local conditions under which the Work is to be performed, and correlated personal observations with requirements of the Contract Documents.

2.3. Intent.

2.3.1. Entire Agreement. The Contract Documents comprise the entire agreement between the **City** and the **Contractor** concerning the Work. The intent of the Contract Documents is to include all items necessary for the proper execution and completion of the Work by the **Contractor**. The Contract Documents are complementary; what is required by one shall be as binding as if required by all. Performance by the **Contractor** shall be required only to the extent consistent with the Contract Documents and reasonably inferable from them as being necessary to produce the intended results. All Work mentioned or indicated in the Contract Documents shall be performed by the **Contractor** as part of this Contract unless it is specifically indicated in the Contract Documents that such Work is to be done by others.

2.3.2. Statutory Provisions. Each and every provision of law, code, and regulation, required by law to be inserted

in these Contract Documents shall be deemed to be inserted herein, and they shall be read and enforced as though it were included herein, and if through mistake or otherwise, any such provision is not inserted, or if not correctly inserted, then upon the application of either party, the Contract Documents shall forthwith be physically amended to make such insertion.

2.3.3. Functionally Complete Project. It is the intent of the Contract Documents to describe a functionally complete Project. The intent of the Contract Documents is to include all items necessary for the proper execution and completion of the Work by the **Contractor**. Any Work, materials, or equipment that may be reasonably inferred from the Contract Documents or from prevailing custom or trade usage as being required to produce the intended result will be furnished and performed by the **Contractor** whether or not specifically called for in the Contract Documents.

2.3.4. Indications or Notations. All indications or notations which apply to one of a number of similar situations, materials, or processes shall be deemed to apply to all such situations, materials, or processes wherever they appear in the Work, except where a contrary result is clearly indicated by the Contract Documents.

2.3.5. Standards or Quality of Materials or Workmanship. Where no explicit quality or standards for materials or workmanship are established for Work, such Work is to be of good quality for the intended use and consistent with the quality of the surrounding Work and of the construction of the Project generally.

2.3.6. Manufactured Products. All manufactured articles, materials, and equipment shall be applied, installed, connected, erected, used, cleaned, and conditioned in accordance with the manufacturer's written or printed directions and instructions unless otherwise indicated in the Contract Documents.

2.3.7. Mechanical, Electrical, and Fire Protection Plans. The mechanical, electrical, and fire protection Plans are diagrammatic only and are not intended to show the alignment, physical locations, or configurations of such Work. Such Work shall be installed without additional cost to the **City** to clear all obstructions, permit proper clearances for the Work of other trades, and present an orderly appearance where exposed. Prior to beginning such Work, the **Contractor** shall prepare Coordination Drawings and demonstrate to the **Design Professional's** satisfaction that the installations will comply with the preceding sentence. The **Contractor** shall be solely liable and responsible for any costs and/or delays resulting from the **Contractor's** failure to prepare such Coordination Drawings.

2.3.8. Locations of Fixtures and Outlets. Exact locations of fixtures and outlets shall be obtained from the **Design Professional** as provided in Article 5 before the Work is roughed in. Work installed without such information from the **Design Professional** shall be relocated at the **Contractor's** expense.

2.3.9. Tests. When test boring or soil test information are included with the Contract Documents or otherwise made available to the **Contractor** and such test boring or soil test information was obtained by the **City** for use by the **Design Professional** in the design of the Project or Work, the **City** does not hold out such information to the **Contractor** as an accurate or approximate indication of subsurface conditions, and no claim for extra cost of extension of time resulting from a reliance by the **Contractor** on such information shall be allowed except as otherwise provided herein. Any such reports are not part of the Contract Documents.

2.3.10. Joining Work. Where the Work is to fit with existing conditions or work to be performed by others, the **Contractor** shall fully and completely join the Work with such conditions or work, unless otherwise specified.

2.4. Organization.

2.4.1. Except as provided in M.G.L. c. 149, §44F, the organization of the Specifications into divisions, sections, and articles, and the arrangement of Plans shall not control the **Contractor** in dividing the Work among Subcontractors or in establishing the extent of Work to be performed by any trade.

2.5. References.

2.5.1. Where codes, manuals, specifications, standards, requirements and publications of public and private bodies are referred to in the Contract Documents whether specifically or by implication, references shall be understood to be to the latest revision prior to the date of receiving bids, except where otherwise indicated. Where statutes are referred to in the Contract Documents whether specifically or by implication, references shall be understood to be to the latest revision.

2.5.2. References herein to particular paragraphs or Articles are solely to facilitate finding additional information with regard to the specific matters and are not to be construed in any way as limiting the possible paragraphs and Articles in which such matters may be found elsewhere in this document.

2.6. Reuse of Design Professional's Written Instruments.

2.6.1. Neither the **Contractor** nor any Subcontractor or Supplier shall have or acquire any title to or ownership rights in any of the Plans, Specifications, or other documents prepared by the **Design Professional** and shall not reuse any of such Plans, Specifications, or other documents without prior written consent of the **City** and the **Design Professional**.

2.7. Written Material of the Contractor.

2.7.1. All written material prepared or collected by the **Contractor** in the course of completing the Work shall be the exclusive property of the **City** and shall not be used by the **Contractor** for any purpose other than the purpose of this Contract.

2.8. Modifying Words.

2.8.1. In the interest of simplicity, modifying words such as “all” and “any” may be omitted, but the fact that such words may be absent from one sentence and appear in another is not intended to affect the interpretation of either statement.

2.9. Use of Certain Words and Terms.

2.9.1. Whenever in the Contract Documents the terms “as ordered,” “as directed,” “as required,” “as allowed,” “as approved,” or terms of like effect or import are used, or the adjectives “reasonable,” “suitable,” “acceptable,” “proper,” “satisfactory,” or adjectives of like effect or import are used to describe a requirement, direction, review, or judgment of the **City** or of the **Design Professional** as to the Work, it is intended that such requirement, direction, review, or judgment will be solely to evaluate, in general, the completed Work for compliance with the requirements of and information in the Contract Documents and conformance with the design concept of the completed Project as a functioning whole as shown or indicated in the Contract Documents (unless there is a specific statement indicating otherwise).

2.9.2. The use of any such term or adjective shall not be effective to change the duties and responsibilities of the **City** or the **Design Professional** from those assigned in the Contract Documents or to assign any duty or authority to supervise or direct the furnishing or performance of the Work or any duty or authority to undertake responsibility contrary to the provisions of the Contract Documents.

2.9.3. When the words “Contractor,” “Subcontractor,” Sub-subcontractor,” and “Supplier” are used, they are intended to include their employees and agents, unless otherwise specified.

2.10. Modification of the Contract Documents.

2.10.1. Major Modifications. Major Modifications may affect the Contract Sum or the Contract Time. The Contract Documents may be amended to provide for additions, deletions, and revisions in the Work or to modify the terms and conditions thereof in one or more of the following ways, all of which must contain a written endorsement by the **City**:

- 2.10.1.1.** a formal written amendment;
- 2.10.1.2.** a Change Order;
- 2.10.1.3.** a **Construction Change** Directive; or
- 2.10.1.4.** the **Design Professional's** written interpretation, clarification, or decision.

2.10.2. Minor Modifications. Minor modifications do not affect the Contract Sum or the Contract Time. The requirements of the Contract Documents may be supplemented and minor variations and deviations of the Work may be authorized in one or more of the following ways:

- 2.10.2.1.** a Field Order; or
- 2.10.2.2.** the **Design Professional's** approval of a Shop Drawing or Sample.

**ARTICLE 3
THE CITY**

3.1. Signatory.

3.1.1. All documents which require a signature or an endorsement by the **City** must be signed by the Mayor in order to be deemed ratified by the **City**.

3.2. Requirements to Provide Documents.

3.2.1. To the extent they are available, the **City** shall furnish surveys describing physical characteristics, legal limitations, and utility locations for the site of the Project, and a legal description of the Site.

3.2.2. The **City** shall obtain and pay for necessary approvals, easements, assessments, and charges that are customarily secured prior to the execution of the Contract.

3.2.3. The **City** shall furnish information or services required of the **City** hereunder with reasonable promptness after receipt from the **Contractor** of a written request for such information or services.

3.2.4. The **City** shall provide the **Contractor**, at no charge, such copies of the Project Manual as are reasonably necessary for the execution of the Work.

3.3. Clerk of the Works.

3.3.1. The **City** may engage a Clerk of the Works for this Project, in which case the **City** shall, upon request of the **Contractor**, provide the **Contractor** with a written statement of the duties, responsibilities, and limitations of authority of such Clerk of the Works. Except as expressly set forth in such written statement, the Clerk of the Works shall have no authority to approve Work, to approve Change Orders, or to exercise any of the power and authority of the **City** or the **Design Professional**. The Clerk of the Works shall observe the **Contractor's** operations and construction activities for compliance with the Plans and Specifications. The Clerk of the Works shall have access to all areas of the Project at all times. The **Contractor** shall fully cooperate with the Clerk of the Works in the performance of the Clerk's duties.

3.4. City's Right to Perform Construction and to Award Separate Contracts.

3.4.1. The **City** reserves the right to perform construction or operations at the Site with its own forces or others. If the **Contractor** claims that a delay or additional cost is involved because of such action by the **City**, the **Contractor** shall make such Claim as provided elsewhere in the Contract Documents.

3.4.2. When the separate contracts are awarded for different portions of the Project or other construction or operations on the site, the term "**Contractor**" in the Contract Documents in each case shall mean the **Contractor** who executes each separate City-Contractor Agreement.

3.4.3. The **City** shall provide for coordination of the activities of the **City's** own forces and of each separate contractor with the Work of the **Contractor**, who shall cooperate with them. The **Contractor** shall afford each other person access to the Site and shall properly coordinate its Work with that of the persons performing other work. The **Contractor** shall participate with other separate contractors and the **City** in reviewing their construction schedules when directed to do so. The **Contractor** shall make any revisions to the construction schedules deemed necessary after a joint review and mutual agreement. The construction schedules shall then constitute the schedules to be used by the **Contractor**, separate contractors, and the **City** until subsequently revised.

3.5. Limitations on the City's Responsibilities.

3.5.1. The **City** shall not supervise, direct, or have control or authority over, nor be responsible for the **Contractor's** means, methods, techniques, sequences, or procedures of construction or the safety precautions and programs incident thereto, or for any failure of the **Contractor** to comply with laws, codes and regulations applicable to the furnishing or performance of the Work. The **City** will not be responsible for the **Contractor's** failure to perform or furnish the Work in accordance with the Contract Documents. The **City** is not responsible for the acts or omissions of the **Contractor**, any Subcontractor, Supplier, or anyone for whose acts the **Contractor**, any Subcontractor or Suppliers may be liable.

3.5.2. The **City's** authority to review any of the **Contractor's** progress schedules, or its decision to raise or not to raise any objections about such schedules shall not impose on the **City** any responsibility for the timing, planning, scheduling, or execution of the Work, nor in any way give rise to any duty or responsibility on the part of the **City** to exercise this authority for the benefit of the **Contractor**, any Subcontractor or Supplier or any other party.

3.5.3. The **City's** decision to raise or not to raise objections with regard to any aspects of the **Contractor's** insurance shall in no way give rise to any duty or responsibility on the part of the **City** to or for the benefit of the **Contractor**, any Subcontractor, any Supplier, or any other party.

3.6. Reservation of Rights.

3.6.1. The **City** reserves the right to correct at any time any error in any progress payment that may have been made.

3.6.2. Should defective Work be discovered subsequent to final payment, the **City** reserves the right to make a claim and recover all costs and professional fees associated therewith, including the cost of removing and/or replacing the defective Work.

3.7. Waivers.

3.7.1. All waivers by the **City** are valid only to the extent that they are signed by the **City**. Any such waivers pertain only to the specific matter contained in the waiver and not to any similar, subsequent matters.

ARTICLE 4 THE DESIGN PROFESSIONAL

4.1. City's Representative.

4.1.1. The **Design Professional** is the **City's** representative (1) during construction, (2) until final payment is due, and (3) with the **City's** concurrence, from time to time during the correction period described in Article 10. The **Design Professional** will advise and consult with the **City**. The **Design Professional** will have authority to act on behalf of the **City** only to the extent provided in the Contract Documents, unless otherwise modified by a written instrument in accordance with other provisions of the Contract.

4.1.2. The duties, responsibilities, and the limitations of authority of the **Design Professional** as the **City's** representative during construction are set forth in the Contract Documents and shall not be extended without the written consent of the **City** and the **Design Professional**.

4.2. Administration of the Contract.

4.2.1. The **Design Professional** will provide administration of the Contract as described in the Contract Documents, unless the **City** has engaged a construction manager.

4.3. Visits to the Site.

4.3.1. The **Design Professional** will visit the site at intervals appropriate to the stage of construction to become generally familiar with the progress and quality of the completed Work and to determine in general if the Work is being performed in a manner indicating that the Work, when completed, will be in accordance with the Contract Documents. However, the **Design Professional** will not be required to make exhaustive or continuous on-site inspections to check the quality or quantity of the Work. On the basis of on-site observations as an architect, engineer, or landscape architect, the **Design Professional** will keep the **City** informed of progress of the Work in writing and will endeavor to guard the **City** against defects and deficiencies in the Work.

4.4. Communications Facilitating Contract Administration.

4.4.1. Except as otherwise provided in the Contract Documents or when direct communications have been specially authorized, the **City** and the **Contractor** shall endeavor to communicate through the **Design Professional**. Communications by and with the **Design Professional's** consultants shall be through the **Design Professional**. Communications by and with Subcontractors and Suppliers shall be through the **Contractor**. Communications by and with **City** employees and separate contractors shall be through the **City**.

4.4.2. When it deems it necessary or expedient, the **City** may communicate directly with the **Contractor**, any Subcontractors, Suppliers, or consultants.

4.5. Certification of Applications for Payment.

4.5.1. Based on the **Design Professional's** observations and evaluations of the **Contractor's** applications for payment, the **Design Professional** will review and certify the amounts due the **Contractor** and will issue certificates for payment in such amounts.

4.6. Rejection of Work.

4.6.1. The **Design Professional** will have authority to reject or disapprove Work (1) that does not conform to the Contract Documents; (2) that the **Design Professional** believes to be defective; and (3) that the **Design Professional** believes will not produce a completed Project conforming to the Contract Documents or that will prejudice the integrity of the design concept of the completed Project as a functioning whole as indicated by the Contract Documents. Whenever the **Design Professional** considers it necessary or advisable for implementation of the intent of the Contract Documents, the **Design Professional** will have authority to require additional inspection or testing of the Work in accordance with Article 9, whether or not such Work is fabricated, installed, or completed. However, neither this authority of the **Design Professional** nor a decision made in good faith either to exercise or not to exercise such authority shall give rise to a duty or responsibility of the **Design Professional** to the **Contractor**, Subcontractors, Suppliers, or other persons performing portions of the Work.

4.7. Review of Submittals.

4.7.1. The **Design Professional** will review or take other appropriate action upon the **Contractor's** submittals such as Shop Drawings, Product Data, and Samples, but only for the limited purpose of checking for conformance with information given and the design concept expressed in the Contract Documents and only to the extent that the **Design Professional** believes desirable to protect the **City's** interest. The **Design Professional's** action will be taken with reasonable promptness, while allowing sufficient time in the **Design Professional's** professional judgment to permit adequate review, taking into account the

time periods set forth in the latest schedule prepared by the **Contractor** and approved by the **Design Professional**. Review of such submittals is not conducted for the purpose of determining the accuracy and completeness of other details such as dimensions and quantities, or for substantiating instructions for installation or performance of equipment or systems, all of which remain the responsibility of the **Contractor** as required by the Contract Documents. The **Design Professional's** review of the **Contractor's** submittals shall not relieve the **Contractor** of the obligations under Article 5. The **Design Professional's** review shall not constitute approval of safety precautions or of any construction means, methods, techniques, sequences, or procedures. The **Design Professional's** approval of a specific item shall not indicate approval of an assembly of which the item is a component. After the rejection of the second resubmittal of any one Submittal, the **Contractor** shall bear the cost of the review of each subsequent resubmittal.

4.8. Preparation of Change Orders and Construction Change Directives.

4.8.1. The **Design Professional** will prepare Change Orders and **Construction Change** Directives and may authorize minor Modifications in the Work as provided in Article 11.

4.9. Inspections.

4.9.1. The **Design Professional** will conduct inspections to determine the date or dates of Substantial Completion and the date of final completion; will receive and forward to the **City** for the **City's** review and records written warranties and related documents required by the Contract and assembled by the **Contractor**; and will issue a final certificate for payment upon the **Contractor's** compliance with all of the requirements of the Contract Documents.

4.10. Interpretations, Clarifications, and Decisions.

4.10.1. The **Design Professional** will interpret and decide matters concerning performance under and requirements of the Contract Documents on written request of either the **City** or the **Contractor**. The **Design Professional's** response to such requests will be made with reasonable promptness and within the time set forth in the Agreement between the **City** and the **Design Professional**. Any such written interpretations, clarifications, and decisions shall be binding on the **Contractor**.

4.10.2. Interpretations, clarifications, and decisions of the **Design Professional** will be consistent with the intent of and reasonably inferable from the Contract Documents and will be in writing or in the form of drawings. The **Design Professional** will not be liable to the **Contractor**, any Subcontractor, or Supplier for results of interpretations, clarifications, or decisions so rendered in good faith.

4.10.3. The **Design Professional** may, as the **Design Professional** judges desirable, issue additional drawings or instructions indicating in greater detail the construction or design of the various parts of the Work; such drawings or instructions may be effected by a Field Order or other notice to the **Contractor**, and provided such drawings or instructions are reasonably consistent with the previously existing Contract Documents, the Work shall be executed in accordance with such additional drawings or instructions without any additional cost or an extension of the Contract Time.

4.10.4. The **Design Professional's** decisions on matters relating to aesthetic effect must be consistent with the **City's** and will be final.

4.11. Limitation on the Design Professional's Responsibilities.

4.11.1. Neither the **Design Professional's** authority to act under the provisions of the Contract Documents nor any decision made by the **Design Professional** in good faith to exercise or not to exercise such authority shall give rise to any duty or responsibility of the **Design Professional** to the **Contractor**, any Subcontractor, any Supplier, any surety for any of them or any other person.

4.11.2. The **Design Professional** will not have control over or charge of and will not be responsible for construction means, methods, techniques, sequences, or procedures, or for safety precautions and programs in connection with the Work, since these are solely the **Contractor's** responsibility as provided in Article 5. The **Design Professional** will not be responsible for the **Contractor's** failure to carry out the Work in accordance with the Contract Documents. The **Design Professional** will not have control over or charge of and will not be responsible for acts or omissions of the **Contractor**, Subcontractors, Suppliers, or of any other persons performing portions of the Work.

**ARTICLE 5
THE CONTRACTOR**

5.1. Relationship with the City.

5.1.1. The **Contractor** is an independent contractor and not an employee of the **City**. The **Contractor** is engaged by virtue of the Contract to perform only those services contained therein. The **Contractor** is not authorized to contract on behalf of the **City** or to incur any liability on the part of the **City**.

5.2. Code of Conduct.

5.2.1. M.G.L. c. 268A establishes standards of conduct for officials and employees of the **City**. The **Contractor** shall familiarize itself with the statute and act accordingly.

5.3. Quality Assurance.

5.3.1. The **Contractor** shall be responsible for ensuring that it, all Subcontractors, Suppliers, and all persons employed to do the Work under the Contract Documents perform in a professional manner, provide a high quality of service and Work, and perform in accordance with the Contract Documents.

5.4. Supervision.

5.4.1. Competence and Efficiency. The **Contractor** shall supervise, inspect, and direct the Work competently and efficiently, devoting such attention thereto and applying such skills, attention and expertise as may be necessary to perform the Work in accordance with the Contract Documents.

5.4.2. Construction Means, Methods, Techniques, Etc. The **Contractor** shall be solely responsible for and have control over construction means, methods, techniques, sequences, and procedures and for coordinating all portions of the Work under the Contract. Where the Contract Documents refer to particular construction means, methods, techniques, sequences, or procedures or indicate or imply that such are to be used in the Work, such mention is intended only to indicate that the operations of the **Contractor** shall be such as to produce at least the quality of Work implied by the operations described. The actual determination of whether or not the described operations may be safely and suitably employed on the Work shall be the responsibility of the **Contractor**, who shall notify the **Design Professional** in writing, prior to implementation, of the actual means, methods, techniques, sequences, or procedures which will be employed on the Work, if these differ from those mentioned in the Contract Documents. All loss, damage, liability or cost of correcting defective work arising from the employment of any construction means, methods, techniques, sequences, or procedures shall be borne by the **Contractor**, notwithstanding that such construction means, methods, techniques, sequences, or procedures are referred to, indicated or implied by the Contract Documents, unless the **Contractor** has given timely notice to the **City** and the **Design Professional** in writing that such means, methods, techniques, sequences, or procedures are not safe or suitable, and the **City** has then instructed the **Contractor** in writing to proceed at the **City's** risk.

5.4.3. Variance between the Contract Documents and Statutes, Ordinances, Codes, Rules, and Regulations. The **Contractor** shall promptly notify the **Design Professional** and the **City** in writing of any variances between the Contract Documents and statutes, ordinances, codes, rules, and regulations. If the **Contractor**, without written notice to the **Design Professional** and the **City**, performs Work knowing that it is contrary to statutes, ordinances, codes, rules, and regulations, the **Contractor** shall assume full responsibility for such Work and shall bear the costs associated therewith, i.e., replacement, repairs, removal, and fines.

5.4.4. Acts and Omissions. The **Contractor** shall be responsible to the **City** for the acts and omissions of all persons performing or supplying the Work.

5.4.5. Inspections. The **Contractor** shall be responsible for inspection of portions of Work already performed under this Contract to determine whether such portions are in proper condition to receive subsequent Work.

5.5. Personnel.

5.5.1. Suitability. The **Contractor** shall provide competent, properly licensed and/or certified, suitably qualified, and reliable personnel to perform the Work required by the Contract Documents. The **Contractor** shall enforce strict discipline and maintain good order at the site at all times. The **Contractor** shall not employ any Subcontractor, Supplier, or other person, whether initially or as a substitute, against whom the **City** may have reasonable objection. Acceptance of any Subcontractor or other person by the **City** shall not constitute a waiver of any right of the **City** to reject defective Work.

5.5.2. Sexual Harassment. Sexual harassment is an unlawful practice under M.G.L. c. 151B. The **Contractor**, Subcontractors, and all other persons responsible for any portion of the Work shall refrain from engaging in sexual harassment. The **Contractor** shall be responsible for any acts of sexual harassment committed by any persons responsible for any portion of the Work. The **Contractor** shall take appropriate action against any such individuals.

5.5.3. Weapons and Illegal Drugs. No weapons or illegal drugs are permitted on the Site. It is the responsibility of the **Contractor** to ensure that no weapons or illegal drugs are brought to the Site.

5.5.4. Maximum Work Day and Work Week. (Reference: M.G.L. c. 149, §§30 and 34;). No laborer, worker, mechanic, foreperson or inspector working within this Commonwealth in the employ of the **Contractor**, Subcontractor or other person doing or contracting to do the whole or part of the work contemplated by the Contract, shall be required or permitted to work more than eight (8) hours in any one day or more than forty-eight (48) hours in any one week, or more than six (6) days in any one week, except in cases of emergency.

5.5.5. Lodging. (*Reference:* M.G.L. c. 149, §25;). Every employee under this Contract shall lodge, board and trade where and with whom he or she elects, and neither the **Contractor** nor its agents or employees shall, either directly or indirectly, require as a condition of the employment of any person that the employee shall lodge, board or trade at a particular place or with a particular person.

5.5.6. Wage Rates. (*Reference:* M.G.L. c. 149, §27). Mechanics and apprentices, teamsters, chauffeurs and laborers performing Work shall be paid no less than the minimum rate of wages included in the bid documents and the Project Manual and which are made part of the Contract. They shall continue to be the minimum rate of wages for said employees during the life of the Contract. The **Contractor** shall keep a legible copy of the wage rates posted in a conspicuous place at the site during the life of the Contract. These rates of wages shall include payments by employers to health and welfare plans, pension plans and supplementary unemployment benefit plans as provided in M.G.L. c. 149, §26; and such payments shall be considered as payments to persons under M.G.L. c. 149, §27 performing work as therein provided. If the **Contractor** does not make payments to a health and welfare plan, a pension plan and a supplementary unemployment benefit plan, where such payments are included in the rates of wages, the **Contractor** shall pay the amount of said payments directly to each employee engaged in the Work. If the **Contractor** pays less than the rate of wages, including payments to health and welfare funds and pension funds, or the equivalent payments in wages to any person performing Work within the classifications as determined by the Commissioner of Labor and Industries, and if the **Contractor** takes or receives for its own use or the use of any other person, as a rebate, refund or gratuity, or in any other guise, any part or portion of the wages, including payments to health and welfare funds and pension funds, or the equivalent payment in wages, paid to such person for Work done or service rendered on the Project, the **Contractor** will be subject to the penalties set forth in M.G.L. c. 149, §27. Notwithstanding the foregoing and the requirements of 5.5.7.1 and 5.5.7.2 below, if the Contract is federally funded, federal labor standards apply, including Davis Bacon minimum wage rates and payroll reporting requirements. See the "Federal Requirements" section at the end of these contract documents.

5.5.7. Payroll Records of Employees. (*Reference:* M.G.L. c. 149, §27B;). The **Contractor** and all Subcontractors who are subject to M.G.L. c. 149, §§27 and 27A shall keep a true and accurate record of all mechanics and apprentices, teamsters, chauffeurs, and laborers performing Work showing the name, address and occupational classification of each such employee, the hours worked by and the wages paid to all such employees. The **Contractor** and the Subcontractors shall submit a copy of said record to the **City** on a weekly basis.

5.5.7.1. (*Reference:* M.G.L. c. 149, §27B;). The **Contractor** and all Subcontractors who are subject to M.G.L. c. 149, §§27 and 27A shall preserve their payroll records for a period of three (3) years from the date of completion of the Contract.

5.5.7.2. (*Reference:* M.G.L. c. 149, §27B). The **Contractor** and all Subcontractors who are subject to M.G.L. c. 149, §§27 and 27A shall furnish to the Commissioner of Labor and Industries and the **City** within fifteen (15) days after completion of their portion of the Work a statement executed by the **Contractor** or Subcontractor or by any authorized officer or employee of the **Contractor** or Subcontractor who supervises the payment of wages in the form found in M.G.L. c.149, §27B.

5.6. Superintendence.

5.6.1. Employment of a Superintendent. The **Contractor** shall employ a competent, properly licensed superintendent, reasonably acceptable to the **City**, and necessary assistants who shall be in attendance at the Site full time during the progress of the Work until the date of Substantial Completion and for such additional time thereafter as the **Design Professional** or the **City** may determine to be necessary for the expeditious completion of the Work, including final completion. If continually in the employ of the Contractor, the same Superintendent shall be assigned to this project.

5.6.2. Removal/Replacement of a Superintendent. The **Contractor** shall remove the superintendent if requested to do so in writing by the **City** and shall promptly replace such superintendent with a competent person reasonably acceptable to the **City**. The superintendent shall represent the **Contractor**, and communications given to the superintendent shall be as binding as if given to the **Contractor**. The **Contractor** shall not replace the superintendent without written notice to the **City** and the **Design Professional**.

5.6.3. Registered Professional Engineer or Registered Land Surveyor. The **Contractor** shall retain a competent Registered Professional Engineer or Registered Land Surveyor, acceptable to the **Engineer**, who shall establish the exterior lines and required elevations of all buildings and structures to be erected on the site and shall establish sufficient lines and grades for the construction of associated Work such as, but not limited to, roads, utilities, and site grading. The Engineer or Land Surveyor shall certify as to the actual location of the constructed facilities in relation to property lines, building lines, easements, and other restrictive boundaries.

5.6.4. Building Grades, Lines, Etc.; The **Contractor** shall establish the building grades; lines; levels; and column, wall and partition lines required by the various Subcontractors in laying out their Work.

5.6.5. Coordination and Supervision. The **Contractor** shall coordinate and supervise the Work performed by Subcontractors to the end that the Work is carried out without conflict between trades and so that no trade, at any time, causes delay to the general progress of the Work. The **Contractor** and all Subcontractors shall at all times afford each trade, any separate contractor, or the **City**, every reasonable opportunity for the installation of Work and the storage of materials.

5.6.6. Job Meetings. There shall be job meetings held on a weekly basis, or more often if required by the **City**. The **Contractor** shall arrange for and attend weekly job meetings with the **Design Professional** and such other persons as the **Design Professional** may from time to time wish to have present. The **Contractor** shall be represented by a principal, project manager, general superintendent or other authorized main office representative, as well as by the **Contractor's** own superintendent. An authorized representative of any Subcontractor or Sub-subcontractor shall attend such meetings if the representative's presence is requested by the **Design Professional**. Such representatives shall be empowered to make binding commitments on all matters to be discussed at such meetings, including costs, payments, Change Orders, time schedules and workforce power. Any notices required under the Contract may be served on such representatives.

5.7. Materials, Labor, Equipment, Etc.

5.7.1. Provision of. Unless otherwise provided in the Contract Documents, the **Contractor** shall furnish and assume full responsibility for all materials, equipment, labor, transportation, construction equipment and machinery, tools, appliances, fuel, power, light, heat, telephone, water, sanitary facilities, temporary facilities, and all other facilities and incidentals necessary for the furnishing, performance, testing, start-up, and completion of the Work. The Contractor shall and will, in good workmanlike manner, do and perform all work and furnish all supplies and materials, machinery, equipment, facilities and means, except as herein otherwise expressly specified, necessary or proper to perform and complete all the work required by this contract, within the time herein specified, in accordance with the provisions of this contract and said specifications and in accordance with the plans and drawings, and in accordance with the directions of the Design Professional or CONTRACTING DEPARTMENT (AS STATED ON THE FIRST PAGE OF THE AGREEMENT) as given from time to time during the progress of the work. He shall furnish, erect, maintain and remove such construction plant and such temporary works as may be required. The Contractor shall observe, comply with and be subject to all terms, conditions, requirements and limitations of the contract and specifications, and shall do, carry on and complete the entire work to the satisfaction of the Design Professional and CONTRACTING DEPARTMENT (AS STATED ON THE FIRST PAGE OF THE AGREEMENT).

5.7.1.1. The Contractor shall furnish, install and/or maintain ample sanitary facilities for the workmen. As the needs arise, a sufficient number of enclosed temporary toilets shall be conveniently placed as required by the sanitary codes of the State and Local Government. Drinking water shall be provided from an approved source, so piped or transported as to keep it safe and fresh and served from single service containers or satisfactory types of sanitary drinking stands or fountains. All such facilities and services shall be furnished in strict accordance with existing and governing health regulations. Nothing in this Section shall be construed as forbidding the use of facilities available in existing buildings on the job site if they meet the above requirements and the use of them will not interfere with the progress of the work.

5.7.2. Quality and Use of. All materials and equipment shall be of good quality and new, except as otherwise provided in the Contract Documents. If required by the **Design Professional**, the **Contractor** shall furnish satisfactory evidence (including reports of required tests) as to the kind and quality of materials and equipment. All materials and equipment shall be applied, installed, connected, erected, used, cleaned, and conditioned in accordance with instructions of the applicable Supplier, except as otherwise provided in the Contract Documents.

5.7.3. Discrepancies or Defects. If the **Contractor** is unable to perform its Work because of discrepancies or defects in the work of the **City's** own forces or of a separate contractor, the **Contractor** shall immediately notify the **Design Professional** and the **City** in writing of the conditions that render unable to so perform. Failure to notify the **Design Professional** constitutes an acknowledgment and acceptance of the other work as being fit and proper for integration with the **Contractor's** Work except for latent or non-apparent defects and deficiencies in the other work.

5.8. Contractor's Management and Financial Statement Requirements. (*Reference:* M.G.L. c. 30, §39R)

5.8.1. The words defined herein shall have the meaning stated below whenever they appear in this Paragraph:

5.8.1.1. "Contractor" means any person, corporation, partnership, joint venture, sole proprietorship, or other entity awarded a contract pursuant to M.G.L. c.149, §44A-H or M.G.L. c. 30, §39M, inclusive.

5.8.1.2. "Contract" means any contract awarded or executed pursuant to M.G.L. c. 149, §44A-H or M.G.L. c. 30, §39M, which is for an amount or estimate amount that exceed the dollar amount set forth in M.G.L. c. 30, §39R.

5.8.1.3. "Records" means books of original entry, accounts, checks, bank statements and all other banking documents, correspondence, memoranda, invoices, computer printouts, tapes, discs, papers and other documents or transcribed information of any type, whether expressed in ordinary or machine language.

5.8.1.4. "Independent Certified Public Accountant" means a person duly registered in good standing and entitled to practice as a certified public accountant under the laws of the place of his/her residence or principal office and who is

in fact independent. In determining whether an accountant is independent with respect to a particular person, appropriate consideration should be given to all relationships between the accountant and that person or any affiliate thereof. Determination of an accountant's independence shall not be confined to the relationships existing in connection with the filing of reports with the City.

5.8.1.5. "Audit," when used in regard to financial statement, means an examination of records by an independent certified public accountant in accordance with generally accepted accounting principles and auditing standards for the purpose of expressing a certified opinion thereon, or, in the alternative, a qualified opinion or a declination to express an opinion for stated reasons.

5.8.1.6. "Accountant's Report," when used in regard to financial statements, means a document in which an independent certified accountant indicates the scope of the audit which s/he has made and sets forth his/her opinion regarding the financial statements taken as a whole with listing of noted exceptions and qualifications, or an assertion to the effect that an overall opinion cannot be expressed. When an overall opinion cannot be expressed the reason therefor shall be stated. An accountant's report shall include as part thereof a signed statement by the responsible corporate officer attesting that management has fully disclosed all material facts to the independent certified public accountant, and that the audited financial statement is a true and complete statement of the financial condition of the contractor.

5.8.1.7. "Management," when used herein, means the chief executive officers, partners, principals or other person or persons primarily responsible for the financial and operational policies and practices of the Contractor.

5.8.1.8. Accounting terms, unless otherwise defined herein shall have a meaning in accordance with generally accepted accounting principles and auditing standards.

5.8.2. The Contractor shall make, and keep for at least six (6) years after final payment, books, Records, and accounts that in reasonable detail accurately and fairly reflect the transactions and dispositions of the Contractor.

5.8.2.1 Federal Requirements: The Contractor shall permit the City, HUD and/or any other administering agency named herein, the Comptroller General of the United States, or any of their duly authorized representatives, to have access to any books, documents, papers, and records of the Contractor which are directly pertinent to a specific HUD program for the purpose of making audits, examinations, excerpts, and transcriptions.

5.8.3. Until the expiration of six (6) years after final payment, the Office of the Inspector General, and the Deputy Commissioner of the Division of Capital Asset Management shall have the right to examine any books, documents, papers or Records of the Contractor or of its Subcontractors that directly pertain to, and involve transactions relating to, the Contractor or its Subcontractors.

5.8.4. The Contractor shall describe any change in the method of maintaining Records or recording transactions which materially affect any statements filed with the City, including in its description the date of the change and reasons therefor, and shall accompany said description with a letter from the Contractor's Independent Certified Public Accountant approving or otherwise commenting on the changes.

5.8.5. The Contractor shall file a Statement of Management on internal accounting controls as set forth below prior to the execution of the Contract.

5.8.6. The Contractor shall file prior to the execution of the contract and shall continue to file annually, an Audited Financial Statement for the most recent completed fiscal year as set forth below.

5.8.7. The Contractor shall file with the City a Statement of Management as to whether the system of internal accounting controls of the Contractor and its subsidiaries reasonably assures that:

5.8.7.1. transactions are executed in accordance with Management's general and specific authorization;

5.8.7.2. transactions are recorded as necessary to permit preparation of financial statements in conformity with generally accepted accounting principles, and to maintain accountability for assets;

5.8.7.3. access to assets is permitted only in accordance with Management's general or specific authorization; and

5.8.7.4. the recorded accountability for assets is compared with the existing assets at reasonable intervals and appropriate action is taken with respect to any difference.

5.8.7.5. The Contractor shall also file with the City a statement prepared and signed by an Independent Certified Public Accountant stating that s/he has examined the Statement of Management on internal accounting controls, and expressing an opinion as to:

5.8.7.5.1. whether the representation of Management in response to this paragraph and paragraphs 5.8.2. through 5.8.6 above are consistent with the result of Management's evaluation of the system of internal accounting controls; and

5.8.7.5.2. whether such representations of Management are, in addition, reasonable with respect to transactions and assets in amounts which would be material when measured in relation to the applicant's financial statements.

5.8.8. The Contractor shall annually file with the Commissioner of the Division of Capital Asset Management during the term of the contract a financial statement prepared by an Independent Certified Public Accountant on the basis of an Audit by such accountant. The final statement filed shall include the date of final payment. All statements shall be accompanied by an accountant's report. Such statements shall be made available to the City upon request.

5.8.9. The City's Contracting Department, its authorized representative and agents and the HUD Representative for the Secretary shall, at all times have access to and be permitted to observe and review all work materials, equipment, payrolls, personnel records, employment conditions, material invoices, and other relevant data and records pertaining to this Contract, provided, however, that all instructions and approval with respect to the work will be given to the Contractor only by CONTRACTING DEPARTMENT (AS STATED ON THE FIRST PAGE OF THE AGREEMENT) through its authorized representatives or agents. Records and statements required to be made, kept or filed under the provisions of this section shall not be public records as defined in G.L. 4, §7 or equivalent federal legislation. They shall not be made available to the public, but shall be available only to the governmental authorities named herein.

5.9. Taxes.

5.9.1 The Contractor shall pay all sales, consumer, use, and other similar taxes for the Work or portions thereof which are provided by the Contractor which are legally enacted when bids are received, whether or not yet effective or merely scheduled to go into effect. However, the Contractor shall not pay, and the City shall not reimburse or pay the Contractor for, any sales taxes for building supplies or materials for which an exemption is provided in M.G.L. c. 64H, §6(f). The City's tax exemption number to be used by the Contractor in this regard is E04-600-1414.

5.10. Permits, Licenses, and Fees.

5.10.1 Unless otherwise provided, the Contractor shall obtain and pay the fees for all permits, licenses, and inspections that are necessary for the proper execution and completion of the Work and which are customarily secured after execution of the Contract and which are legally required. All fees for permits, licenses, and inspections required by any City department shall be waived. Unless otherwise agreed by the Awarding Authority in writing, the Contractor shall, prior to commencement of the work, (i) meet with the City of Somerville Inspectional Services Department to determine what permits are needed for the work; (ii) obtain all such permits; and (iii) provide copies of such permits to the Awarding Authority. Permits shall include, without limitation, demolition, foundation, digsafe, and building permits; permits for removal, sealing up, or installation of utilities, including gas, electrical, water and sewer; and permits for obstructing public streets and sidewalks.

5.11. Notices Required By Statutes, Ordinances, Codes, Rules, Regulations, and Orders of the City.

5.11.1 The Contractor shall give notices required by statutes, ordinances, codes, rules, regulations, and orders of the City bearing on performance of the Work.

5.12. Additional Information from Design Professional.

5.12.1. The Contractor shall perform the Work in accordance with the Contract Documents and submittals approved pursuant to Article 4.

5.12.2. The Contractor shall give the Design Professional timely notice of any additional Plans, Specifications, or instructions required to define the Work in greater detail, or to permit the proper progress of the Work.

5.12.3. The Contractor shall not proceed with any Work not clearly and consistently defined in detail in the Contract Documents, but shall request additional drawings or instructions from the Design Professional as provided in the previous Paragraph. If the Contractor proceeds with such Work without obtaining further drawings, Specifications, or instructions, the Contractor shall correct Work incorrectly done at the Contractor's own expense.

5.13. "Or equal."

5.13.1. Requirements for Substitutions. (Reference: M.G.L. c. 30, §39M(b).) Where products or materials are prescribed by manufacturer name, trade name, or catalog reference, the words "or approved equal" shall be understood to follow. An item shall be considered equal to the item so named or described if, in the opinion of the Design Professional:

5.13.1.1. it is at least equal in quality, durability, appearance, strength, and design;

5.13.1.2. it performs at least equally the function imposed by the general design for the Work;

5.13.1.3. it conforms substantially, even with deviations, to the detailed requirements for the items as indicated by the Specifications.

5.13.2. Net Savings. No proposed substitution will be permitted unless the Contractor certifies that the proposed substitution will yield a net savings to the City and will not extend the Contract Time.

5.13.3. Contractor's Expense. Any structural or mechanical changes made necessary to accommodate substituted

equipment under this paragraph (including but not limited to engineering fees) shall be at the expense of the **Contractor** or **Subcontractor** responsible for the Work item.

5.13.3.1. Any additional cost, or any loss or damage arising from the substitution of any material or any method for those originally specified shall be borne by the **Contractor**, notwithstanding approval or acceptance of such substitution by the **City** or the **Design Professional**, unless such substitution was made at the written request or direction of the **City** or the **Design Professional**.

5.13.3.2. All data to be provided by the **Contractor** in support of any proposed “or equal” or substitute item will be at the **Contractor's** expense.

5.13.4. Meeting Requirements. The **Contractor** shall be responsible for determining that all materials furnished for the Work meet all requirements of the Contract Documents. The **Design Professional** may require the **Contractor** to produce reasonable evidence that a material meets such requirements, such as certified reports of past tests by qualified testing laboratories, reports of studies by qualified experts, or other evidence which, in the opinion of the **Design Professional**, would lead to a reasonable certainty that any material used, or proposed to be used, in the Work meets the requirements of the Contract Documents. All such data shall be furnished at the **Contractor's** expense. This provision shall not require the **Contractor** to pay for periodic testing of different batches of the same material, unless such testing is specifically required by the Contract Documents to be performed at the **Contractor's** expense.

5.13.5. Named Manufacturer's Product. In all cases in which a manufacturer's name, trade name, or other proprietary designation is used in connection with materials or articles to be furnished under this Contract, whether or not the phrase “or equal” is used after such name, the **Contractor** shall furnish the product of the name manufacturer(s) without substitution, unless a written request for a substitute has been submitted by the **Contractor** and approved in writing by the **Design Professional** as provided in the following paragraph.

5.13.6. Deviations. If the **Contractor** proposes to use a material which while suitable for the intended use, deviates in any way from the detailed requirements of the Contract Documents, the **Contractor** shall inform the **Design Professional** in writing of the nature of such deviations at the time the material is submitted for approval and shall request written approval of the deviation from the requirements of the Contract Documents.

5.13.7. Rejection of Deviations. In requesting approval of deviations or substitutions, the **Contractor** shall provide, upon request, evidence leading to a reasonable certainty that the proposed substitution or deviation will provide a quality of result at least equal to that otherwise attainable. If, in the opinion of the **Design Professional**, the evidence presented by the **Contractor** does not provide a sufficient basis for such reasonable certainty, the **Design Professional** may reject such substitution or deviation without further investigation.

5.13.8. Consistent Character and Quality of Design. The Contract Documents are intended to produce a building of consistent character and quality of design. All components of the building including visible items of mechanical and electrical equipment have been selected to have a coordinated design in relation to the overall appearance of the Project. The **Design Professional** shall judge the design and appearance of proposed substitutes on the basis of their suitability in relation to the overall design of the Project, as well as for their intrinsic merits. The **Design Professional** will not approve as equal to materials specified proposed substitutes that, in the **Design Professional's** opinion, would be out of character, obtrusive, or otherwise inconsistent with the character or quality of design of the Project. In order to permit coordinated design of color and finishes the **Contractor** shall, if required by the **Design Professional**, furnish the substituted material in any color, finish, texture, or pattern which would have been available from the manufacturer originally specified, at no additional cost to the **City**.

5.13.9. Warranty. The warranties provided herein shall be in addition to and not in limitation of any other warranty required by the Contract Documents or otherwise prescribed by law.

5.13.10. Design Professional's Approval. The **Design Professional** will be the sole judge of acceptability. No “or equal” or substitute will be ordered, installed, or utilized without the **Design Professional's** prior written acceptance which will be evidenced by either a Change Order or an approved Shop Drawing. The **City** may require the **Contractor** to furnish at the **Contractor's** expense a special performance guarantee or other surety with respect to any “or equal” or substitute. The **Design Professional** will record the time required by the **Design Professional** and its consultants in evaluating substitutes proposed or submitted by the **Contractor** and in making changes in the Contract Documents (or in the provisions of any other direct contract with the **City** for work on the Project) occasioned thereby. Whether or not the **Design Professional** accepts a substitute item so proposed or submitted by the **Contractor**, the **Contractor** shall reimburse the **City** for the charges of the **Design Professional** and its consultants for evaluating each such proposed substitute item.

5.14. Substitute Construction Methods or Procedures.

5.14.1 If a specific means, method, technique, sequence, or procedure of construction is shown or indicated in and expressly required by the Contract Documents, the **Contractor** may furnish or utilize a substitute means, method, technique, sequence or procedure of construction acceptable to the **Design Professional**. The **Contractor** shall submit sufficient information to allow the **Design Professional**, in the **Design Professional's** sole discretion, to determine whether the substitute

proposed is equivalent to that expressly called for by the Contract Documents.

5.15. Contractor's Progress Schedule.

5.15.1. Before Starting Construction. Within ten (10) days after the date of the Notice to Proceed, the **Contractor** shall submit to the **Design Professional** for review:

5.15.1.1. a preliminary progress schedule indicating the times (number of days or dates) for starting and completing the various stages of the Work;

5.15.1.2. a preliminary schedule of Shop Drawing and Sample submittals which will list each required submittal and the times for submitting, reviewing, and processing such submittal; and

5.15.1.3. a refined schedule of values for all of the Work which will include quantities and prices of items aggregating the Contract Sum and will subdivide the Work into component parts in sufficient detail to serve as the basis for progress payments during construction. Such prices will include an appropriate amount of overhead and profit applicable to each item of Work.

5.15.2. Review of Progress Schedule. At least ten (10) days prior to the commencement of construction, the **Design Professional**, the **Contractor**, and any other appropriate persons will meet to review and discuss the acceptability to the **Design Professional** of the progress schedule. The **Contractor** will have an additional ten (10) days to make corrections and adjustments and to complete and resubmit the schedule. No progress payment shall be made to the **Contractor** until the schedule is submitted to and found acceptable by the **Design Professional** as provided below.

5.15.3. Acceptability of Progress Schedule. The progress schedule will be acceptable to the **Design Professional** if, according to the **Design Professional**, it provides an orderly progression of the Work to completion within any specified time frame, but such acceptance will neither impose on the **Design Professional** responsibility for the sequencing, scheduling, or progress of the Work nor interfere with or relieve the **Contractor** from the **Contractor's** full responsibility therefore. The **Contractor's** schedule of Submittals must be acceptable to the **Design Professional** in providing a workable arrangement for reviewing and processing the required Submittals. The **Contractor's** schedule of values must be acceptable to the **Design Professional** as to form and substance.

5.15.4. Sepia and Copies. After the **Design Professional** has approved the schedule, the **Contractor** shall submit to the **Design Professional** one (1) sepia and four (4) copies bearing the **Contractor's** stamp of approval as a representation to the **City** that the **Contractor** has determined or verified all data on that progress schedule and that the **Contractor**, the Subcontractors and Suppliers have reviewed and coordinated the sequences in that progress schedule with the requirements of the Work.

5.15.5. Adjustment of Schedule. The **Contractor** shall adhere to the established progress schedule which may be adjusted from time to time as follows: the **Contractor** shall submit to the **Design Professional** for acceptance proposed adjustments in the progress schedule that will not change the Contract Time. Such adjustments will conform generally to the progress schedule then in effect and will comply with any provisions of the requirements applicable thereto.

5.15.6. During Construction. The **Contractor** shall submit monthly progress schedules to the **Design Professional**. The schedules shall stay current with the **Contractor's** approach to the Work remaining.

5.15.7. Schedule of Submittals. The **Contractor** shall prepare and keep current, for the **Design Professional's** approval, a schedule of Submittals that is coordinated with the **Contractor's** construction schedule and allows the **Design Professional** reasonable time to review Submittals.

5.16. Project Coordination.

5.16.1. In General. The **Contractor** shall be responsible for the proper coordination of the Work of all of the trades.

5.16.2. Coordination with Subcontractors. The **Contractor** shall coordinate the work of each Subcontractor with the Work of every other Subcontractor whose Work affects the other.

5.16.3. Coordination with the City's Own Forces or Separate Contractors. The **Contractor** shall coordinate its operations with those of the **City's** own forces or separate contractors. The **Contractor** shall provide the **City's** own forces and separate contractors a reasonable opportunity for the handling, unloading and storage of their materials and equipment and execution of their work. The **Contractor** shall connect and coordinate its Work with theirs.

5.16.4. Coordination with Utility Companies. The **Contractor** shall coordinate its operations with all the appropriate utility companies to assure that the utilities required on the Project are available and functioning properly pursuant to the requirements of the Contract Documents.

5.17. Project Photographs.

5.17.1. In General. The **Contractor** shall take, at its own expense, interior and exterior photographs at the site, from different vantages as directed by the **Design Professional** or the **City**, before beginning any Work and thereafter, at a minimum, on the first work day of each month until final completion of the Work, including final Site photos. Photos shall be taken of any

Work that will be buried or concealed while the Work is still exposed. The photographs shall be taken by a skilled commercial photographer. The number of photographs required shall be at the discretion of the City or the **Design Professional**. One aerial photo shall be required a) prior to commencement of the work and b) at the completion of the work. See Section 01320 – Construction Progress Documentation.

5.17.2. Prints and Digital Media. Within fourteen (14) days after the photographs have been taken, the **Contractor** shall cause prints to be made and delivered to the City and the **Design Professional**. All photographs shall be 8” x 10”. Each print shall state the date of the photograph, the name of the Project, the description of the view and the name and address of the photographer. The City shall receive one glossy print of each photo as well as all prints in digital form on compact disc. The **Design Professional** shall receive one glossy print.

5.17.3. Failure to Comply. Should the **Contractor** fail to adhere to any requirement set forth in the previous two paragraphs, the City may have the photographs taken at the **Contractor's** expense or receive a set-off against the **Contractor's** next application for payment.

5.18. Record Documents and Samples at the Site.

5.18.1 The **Contractor** shall maintain in a safe place at the site one record copy of all Plans, Specifications, Modifications, Change Orders, **Construction Change** Directives, Field Orders and written interpretations and clarifications in good order and annotated to show all changes made during construction. These record documents together with all approved Samples and a counterpart of all approved Shop Drawings will be available to the **Design Professional** for reference. Upon completion of the Work, these record documents, Samples and Shop Drawings will be delivered by the **Contractor** to the **Design Professional** for the City.

5.19. Submittals.

5.19.1. Purpose. The purpose of Submittals is to demonstrate for those portions of the Work for which Submittals are required the way the **Contractor** proposes to conform to the information given and the design concept expressed in the Contract Documents.

5.19.2. Submittal Procedure. Within ten (10) days from the Notice to Proceed, the **Contractor** shall submit to the **Design Professional** a completed Submittals schedule. The **Contractor** shall review, approve, and submit to the **Design Professional** Submittals required by the Contract Documents with reasonable promptness and in such sequence as to cause no delay in the Work or in the activities of the City or of separate contractors. Submittals made by the **Contractor** that are not required by the Contract Documents may be returned without action. The schedules shall be updated and resubmitted each month. All Submittals will be identified as the **Design Professional** may require and in the number specified in the General Requirements. The data shown on the Shop Drawings will be complete with respect to quantities, dimensions, specified performance and design criteria, materials, and similar data to show the **Design Professional** the materials and equipment that the **Contractor** proposes to provide and to enable the **Design Professional** to review the information for the limited purposes stated below.

5.19.3. Samples. The **Contractor** shall also submit Samples to the **Design Professional** for review and approval in accordance with said accepted schedule of Submittals. Each Sample will be identified clearly as to material, Supplier, pertinent data such as catalog numbers and the use for which it is intended and otherwise as the **Design Professional** may require to enable the **Design Professional** to review the Submittal for the limited purposed stated below. The numbers of each Sample to be submitted will be as specified in the Specifications. Unless otherwise specified in the Specifications, three (3) specimens of each Sample shall be submitted.

5.19.3.1. The Samples shall be of sufficient size to permit proper evaluation of material. Where variations in color or other characteristics are to be expected, samples showing the minimum range of variation shall be submitted. Materials exceeding the range of variation of the approved Samples will not be approved on the Work.

5.19.3.2. All costs associated with delivery of Samples will be paid by the **Contractor**.

5.19.4. Contractor's Verifications. Before submitting each Submittal, the **Contractor** shall have determined and verified:

5.19.4.1. all field measurements, quantities, dimensions specified performance criteria, installation requirements, materials, catalog numbers, and similar information with respect thereto;

5.19.4.2. all materials with respect to intended use, fabrication, shipping, handling, storage, assembly, and installation pertaining to the performance of the Work; and

5.19.4.3. all information relative to the **Contractor's** sole responsibilities in respect of means, methods, techniques, sequences, and procedures of construction and safety precautions and programs incident thereto.

5.19.5. Contractor's Representations. By approving and providing Submittals, the **Contractor** thereby represents that the **Contractor** has determined and verified all dimensions, quantities, field dimensions, relations to existing Work, coordination with Work to be installed later, coordination with information on previously accepted Submittals and verification of

compliance with all the requirements of the Contract Documents. The accuracy of all such information is the responsibility of the **Contractor**. In reviewing Submittals, the **Design Professional** shall be entitled to rely upon the **Contractor's** representation that such information is correct and accurate.

5.19.6. Coordination. The **Contractor** shall also have reviewed and coordinated each Submittal with other Submittals and with the requirements of the Work and the Contract Documents.

5.19.7. Stamp or Specific Written Indication. Each Submittal will bear a stamp or specific written indication that the **Contractor** has satisfied the **Contractor's** obligations under the Contract Documents with respect to the **Contractor's** review and approval of that Submittal.

5.19.8. Written Notice of Variations. At the time of each Submittal, the **Contractor** shall give the **Design Professional** specific written notice of such variations, if any, that the Submittal may have from the requirements of the Contract Documents. Such notice is to be in a written communication separate from the Submittal. Moreover, the **Contractor** shall make a specific notation on each Submittal to the **Design Professional** for review and approval of each such variation.

5.19.9. Review and Approval by the Design Professional. The **Contractor** shall perform no portion of the Work requiring a Submittal until the respective Submittal has been approved by the **Design Professional**. Such Work shall be in accordance with approved Submittals.

5.19.9.1. The **Design Professional** will review and approve Submittals in accordance with the schedule of Submittals accepted by the **Design Professional** as required above. The **Design Professional's** review and approval will be only to determine if the items covered by the Submittals will, after installation or incorporation in the Work, conform to the information given in the Contract Documents and be compatible with the design concept of the completed Project as a functioning whole as indicated in the Contract Documents. The **Design Professional's** review and approval will not extend to means, method, technique, sequences, or procedures of construction (except where a particular means, method, technique, sequences or procedures of construction is specifically and expressly called for by the Contract Documents) or to safety precautions or programs incident thereto. The review and approval of a separate item as such will not indicate approval of the assembly in which the item functions.

5.19.10.Deviations. The **Contractor** shall not be relieved of responsibility for deviations from requirements of the Contract Documents by the **Design Professional's** approval of Submittals unless the **Contractor** has specifically informed the **Design Professional** in writing of such deviation at the time of Submittal and the **Design Professional** has given written approval to the specific deviation. The **Contractor** shall not be relieved of responsibility for errors or omissions in Submittals by the **Design Professional's** approval thereof.

5.19.11.Revisions. The **Contractor** shall make corrections required by the **Design Professional** and shall return the required number of corrected copies of Submittals and submit as required new Submittals for review and approval. The **Contractor** shall direct specific attention, in writing or on resubmitted Submittals, to revisions other than those requested by the **Design Professional** on previous Submittals. Unless such written notice has been given, the **Design Professional's** approval of a resubmitted Submittal shall not constitute approval of any changes not requested on the prior Submittal.

5.19.12.Related Work. Where a Submittal is required by the Contract Documents or the schedule of Submittals accepted by the **Design Professional**, any related Work performed prior to the **Design Professional's** review and approval of the pertinent Submittal will be at the sole expense and responsibility of the **Contractor**.

5.19.13.Informational Submittals. Informational Submittals upon which the **Design Professional** is not expected to take responsive action may be so identified in the Contract Documents.

5.19.14.Certification. When professional certification of performance criteria of materials, systems or equipment is required by the Contract Documents, the City shall be entitled to rely upon such certifications, and neither the City nor the **Design Professional** shall be expected to make any independent examination with respect thereto.

5.20. Continuing the Work.

5.20.1. The **Contractor** shall carry on the Work and adhere to the progress schedule during all disputes or disagreements with the City. No Work shall be delayed or postponed pending resolution of any disputes or disagreements, except as otherwise provided herein or as the City and the **Contractor** may agree in writing.

5.21. Use of Site; Access to Work.

5.21.1. The right of possession of the premises and the improvements made thereon by the **Contractor** shall remain at all times in the City. The **Contractor's** right to entry and use thereof arises solely from the permission granted by the City under the Contract Documents. The **Contractor** shall confine the **Contractor's** apparatus, the storage of materials, and the operations of the **Contractor's** workers to limits indicated by law, ordinance, the Contract Documents and permits and/or directions of the **Design Professional** and shall not unreasonably encumber the premises with the **Contractor's** materials. The City shall not be liable to the **Contractor**, the Subcontractors, Suppliers, or anyone else with respect to the conditions of the premises, except for a condition caused directly and solely by the negligence of the City.

5.21.2. At all times, the City and the Design Professional shall have access to the Work.

5.22. Protection of Persons and Property.

5.22.1. In General. The Contractor shall be responsible for initiating, maintaining, and supervising all health and safety precautions and programs in connection with the performance of the Contract. The Contractor is responsible for the implementation of all Federal, State, and local health and safety requirements. The Contractor shall be responsible for all damages to persons or property that occur as a result of the Contractor's fault or negligence in connection with the prosecution of the work and shall be responsible for the proper care and protection of all materials delivered and work performed until completion and final acceptance by CONTRACTING DEPARTMENT (AS STATED ON THE FIRST PAGE OF THE AGREEMENT).

The Contractor shall provide sufficient competent watchmen, both day and night, including Saturdays, Sundays and holidays, as necessary, from the time the work is commenced until final completion and acceptance. Sufficient lighting shall be provided to aid in the prevention of injury to passersby or vandalism to the property or other illegal activities.

The Contractor shall avoid damage as a result of its operations to existing sidewalks, streets, curbs, pavements, utilities (except those which are to be replaced or removed), adjoining property, etc. and the Contractor shall at its own expense completely repair any damage thereto caused by its operations.

The Contractor shall shore up, brace, underpin, secure, and protect as may be necessary, all foundations and other parts of existing structure adjacent to, adjoining, and in the vicinity of the site, which may be in any way affected by the excavations or other operations connected with the construction of the improvements embraced in this Contract. The Contractor shall be responsible for the giving of any and all required notices to any adjoining or adjacent property owner or other party before the commencement of work. The Contractor shall indemnify and save harmless the City of Somerville and CONTRACTING DEPARTMENT (AS STATED ON THE FIRST PAGE OF THE AGREEMENT) from any liability for damages on account of settlement or the loss of lateral support of adjoining property resulting from the Contractor's failure to comply with this section.

5.22.1.1. If this contract is in excess of \$100,000 and is federally funded, the Contractor shall comply with all applicable standards, orders, or regulations issued pursuant to the Clean Air Act (42 U.S.C. 7401 et seq.) and the Federal Water Pollution Control Act as amended (33 U.S.C. 1251 et seq.)

5.22.1.2. If this contract is in excess of \$2,000 and is federally funded, the Contractor shall comply with Sections 103 and 107 of the Contract Work Hours Safety Standards Acts (40 U.S.C. 327-333), as supplemented by Department of Labor regulations at 29 CFR part 5. To that end, the Contractor shall compute the wages of every mechanic and laborer on the basis of a standard workweek of 40 hours. Work in excess of the standard workweek is permissible, provided that the worker is compensated at a rate of not less than 1-1/2 times the basic rate of pay for all hours worked in excess of 40 hours in the workweek. The Contractor shall ensure that no laborer or mechanic is required to work in surroundings or under working conditions which are unsanitary, hazardous, or dangerous.

5.22.2. The Contractor shall take reasonable precautions for safety of, and shall provide reasonable protection to prevent damage, injury, or loss to:

5.22.2.1. employees on the site and other persons who may be affected thereby;

5.22.2.2. the Work, materials, and equipment to be incorporated therein, whether in storage on or off the site, under the care, custody or control of the Contractor, Subcontractors, or Sub-subcontractors;

5.22.2.3. other property at the site or adjacent or in close proximity thereto, such as trees, shrubs, lawns, walks, pavements, roadways, structures, and utilities not designated for removal, relocation, or replacement in the course of construction; and

5.22.2.4. any other property of the City, whether or not forming part of the Work, located at the site or adjacent thereto in areas to which the Contractor has access.

5.22.3. Notices and Compliance. The Contractor shall give notices and comply in all other respects with applicable laws, ordinances, rules, regulations, codes, and lawful orders of public authorities bearing on the safety of persons or property or their protection from damage, injury, or loss. The Contractor shall notify owners of adjacent and nearby properties of underground facilities and utility owners when prosecution of the Work may affect them and shall cooperate with them in the protection, removal, relocation, and replacement of their property.

5.22.3.1. Should the Contractor in the execution of his work uncover or discover utility service lines not indicated on the relevant drawings, or that do not show signs of singular service to any existing structures being demolished, the Contractor shall cease work in that area immediately and promptly notify the Public Works Department. Within forty-eight hours, the Public Works Department will inspect the site and issue written instructions to the Contractor. The Contractor shall proceed

with only after such written instructions have been received and shall proceed in full compliance with such instructions. The above mentioned situation or similar circumstances and/or modification if any, shall not relieve the Contractor from his responsibilities in this Contract and also it is without prejudice to any and all rights of CONTRACTING DEPARTMENT (AS STATED ON THE FIRST PAGE OF THE AGREEMENT) covering this said contract and surety or bonds.

5.22.4. Erection and Maintenance of Safeguards. The Contractor shall erect and maintain, as required by existing conditions and the terms of the Contract, reasonable safeguards for safety and protection, including posting danger signs and other warnings against hazards, promulgating safety regulations, and notifying owners and users of adjacent and nearby sites and utilities.

5.22.5. Hazardous Materials and Equipment. When use or storage of explosives or other hazardous materials or equipment or unusual methods are necessary for execution of the Work, the Contractor shall exercise utmost care and carry on such activities under the supervision of properly qualified personnel.

5.22.6. Damage to Property. The Contractor shall promptly remedy damage and loss to property referred to above. If the damage or loss is due in whole or in part to the Contractor's failure to take the precautions required herein, the Contractor shall bear the cost, subject to any reimbursement to which the Contractor is entitled under property insurance required by the Contract Documents. The Contractor shall be fully and solely responsible for all Work and other operations carried out on adjacent properties. The insurance required under Article 8 shall cover such Work or operations, and the Contractor shall indemnify and defend the City, the Design Professional, and the owners of such adjacent or nearby properties from and against all claims, suits, losses, or costs arising out of such Work or operations.

5.22.7. Fire Protection Equipment and Services. The Contractor shall provide and maintain in good operating condition suitable and adequate fire protection equipment and services and shall comply with all reasonable recommendations regarding fire protection made by the representatives of the fire insurance company carrying insurance on the Work or by the local fire chief or fire marshal. The area within the site limits shall be kept orderly and clean and all combustible rubbish shall be promptly removed from the site.

5.22.8. Protection of Excavations, Trenches, etc. The Contractor shall at all times protect excavations, trenches, buildings and materials from rain water, ground water, backup or leakage of sewers, drains and other piping, and from water of any other origin and shall remove promptly any accumulation of water. The Contractor shall provide and operate all pumps, piping, and other equipment necessary to this end.

5.22.9. Snow and Ice Removal. The Contractor shall remove snow and ice that might result in damage or delay.

5.22.10. Safety Representative. The Contractor shall designate a qualified and experienced safety representative at the site whose duties and responsibilities shall be the prevention of accidents and the maintaining and supervising of safety precautions and programs.

5.22.11. Weather Protection. (Reference: M.G.L. c. 149, §44F(1).) The Contractor shall install weather protection and furnish adequate heat in the protected area from November 1 through March 31. In the event of temporary suspension of work, during inclement weather, the Contractor will carefully protect and will cause his subcontractors to carefully protect all work and materials against damage or injury from the weather. If, in the opinion of the Design Professional or CONTRACTING DEPARTMENT (AS STATED ON THE FIRST PAGE OF THE AGREEMENT), any work or materials shall have been damaged or injured by reason of failure on the part of the Contractor or any of his Subcontractors so to protect the work, such work or materials shall be removed and replaced at the expense of the Contractor. These Specifications are not to be construed as requiring enclosures or heat for operations that are not economically feasible to protect in the judgment of CONTRACTING DEPARTMENT (AS STATED ON THE FIRST PAGE OF THE AGREEMENT). Included in the preceding category, without limitation, are such items as site work, excavation, pile driving, steel erection, erection of certain "exterior" wall panels, roofing, and similar operation:

(1) "WEATHER PROTECTION" shall mean the temporary protection of that work adversely affected by moisture, wind and cold, by covering, enclosing and/or heating.

This protection shall provide adequate working areas during the months of November through March as determined by the Design Professional and consistent with the approved construction schedule to permit the continuous progress of all work necessary to maintain an orderly and efficient sequence of construction operations. The General Contractor shall furnish and install all "Weather Protection" material and be responsible for all costs, including heating required to maintain a minimum temperature of 40 degrees F, at the working surface. This provision does not supersede any specific requirements for methods of construction, curing of materials or the applicable General Conditions set forth in the Contract Articles with added regard to performance obligations of the Contractor.

(2) Within 30 calendar days after his award of contract, the General Contractor shall submit in writing to CONTRACTING DEPARTMENT (AS STATED ON THE FIRST PAGE OF THE AGREEMENT) for approval, three copies of his proposed methods for "Weather Protection".

(3) Installation of weather protection and heating devices shall comply with all safety regulations including provisions for

adequate ventilation and fire protection devices. Heating devices which may cause damage to finish surfaces shall not be used.

(4) The General Contractor shall furnish and install one accurate Fahrenheit thermometer at each work area as designated by the Designer. However, one additional accurate Fahrenheit thermometer shall be provided for every 2,000 square feet of floor space where the work areas exceed 2,000 square feet.

5.22.12. Security. The **Contractor** shall provide, within the Contract Sum, a sufficient number of security personnel at the Site at all times when the **Contractor's** personnel are not present, from commencement of the Work until Substantial Completion to assure that the Site, the facility, and the Work, and all materials and equipment stored at the Site are fully and completely protected against loss or damage due to vandalism, theft, or malicious mischief. If the **Contractor** elects, in addition, to use guard dogs for this purpose, each dog shall at all times be accompanied by an adult handler. If the **Contractor** fails to comply with the requirements of this paragraph, then the **City** may provide appropriate security and charge the cost thereof to the **Contractor**. The **City's** provision of such security, or failure to do so, shall not relieve the **Contractor** of its responsibility to pay for loss or damage due to vandalism, theft, or malicious mischief at the Site.

5.22.13. Hazard Communication Programs. The **Contractor** shall be responsible for coordinating any exchange of material safety data sheets or other hazard communications information required to be made available to or exchanged between or among employers at the site in accordance with laws, codes and regulations.

5.22.14. Noise Pollution Control. The **Contractor** shall comply with all applicable provisions of Somerville Municipal Code §9-109.

5.23. Cutting and Patching.

5.23.1. In General. Unless otherwise provided in the Contract Documents, the **Contractor** shall be responsible for cutting, fitting, or patching required to complete the Work or to make its parts fit together properly, including the work of the **City** or of separate contractors.

5.23.2. Damage to Work of City or of Separate Contractor. The **Contractor** shall not damage or endanger a portion of the Work or fully or partially completed construction of the **City** or separate contractors by cutting, patching, or otherwise altering such construction, or by excavation. The **Contractor** shall not cut or otherwise alter such construction by the **City** or a separate contractor except with prior written consent of the **City** and of such separate contractor; such consent shall not be unreasonably withheld. The **Contractor** shall not unreasonably withhold from the **City** or a separate contractor the **Contractor's** consent to cutting or otherwise altering the Work.

5.23.3. Damage Caused by Contractor. Should the **Contractor** cause damage to the work or property of any separate contractor at the Site, or should any claim arising out of the **Contractor's** performance of Work at the Site be made by any separate contractor against the **Contractor**, the **City**, the **Design Professional**, or any of the **Design Professional's** consultants, the **Contractor** shall promptly attempt to settle with such other contractor by agreement, or to otherwise resolve the dispute by arbitration or at law. The **Contractor** shall, to the fullest extent permitted by laws and regulations, indemnify and hold harmless the **City**, the **Design Professional**, and the **Design Professional's** consultants from and against all claims, damages, losses and expenses (including, but not limited to, fees of the Design Professional, the Design Professional's consultants, attorneys, and other professionals, and court and arbitration or mediation costs) arising directly, indirectly or consequentially out of any action, legal or equitable, brought by any separate contractor against the **City**, the **Design Professional**, or any of the **Design Professional's** consultants, to the extent based on a claim arising out of the **Contractor's** performance of the Work. Should a separate contractor cause damage to the Work or property of the **Contractor** or should the performance of work by any separate contractor at the site give rise to any other claim, the **Contractor** shall not institute any action, legal or equitable, against the **City**, the **Design Professional**, or any of the **Design Professional's** consultants, or permit any action against any of them to be maintained and continued in its name or for its benefit in any court or before any arbiter which seeks to impose liability on or to recover damages from the **City**, the **Design Professional**, or any of the **Design Professional's** consultants, on account of any such damage or claim. If the **Contractor** delays at any time in performing or furnishing Work by any act or neglect of a separate contractor and the **City** and the **Contractor** are unable to agree as to the extent of any adjustment in the Contract Time attributable thereto, the **Contractor** may make a claim for an extension of time in accordance with Article 16. An extension of the Contract Time shall be the **Contractor's** exclusive remedy with respect to the **City**, the **Design Professional**, and the **Design Professional's** consultants, for any delay, disruption, interference, or hindrance caused by any separate contractor.

5.24. Cleaning Up.

5.24.1. During the progress of the Work, the **Contractor** shall keep the premises and surrounding area free from accumulation of waste materials and rubbish caused by operations under the Contract or other debris. At the completion of the Work, the **Contractor** shall remove from and about the Project all waste materials, rubbish, and debris, and the **Contractor's** tools, construction equipment, machinery, and surplus materials. Surplus materials to be provided to the **City** by specifications shall be stored in a clean, safe and secure area as directed by the **City**. The **Contractor** shall leave the site clean and ready for

occupancy by the **City** at Substantial Completion of the Work. Immediately prior to the **Design Professional's** inspection for Substantial Completion, the **Contractor** shall completely clean the premises. Concrete and ceramic surfaces shall be cleaned and washed. Resilient coverings shall be cleaned, waxed and buffed. Woodwork shall be dusted and cleaned. Sash, fixtures and equipment shall be thoroughly cleaned. Stains, spots, dust, marks and smears shall be removed from all surfaces. Hardware and all metal surfaces shall be cleaned and polished. Glass and plastic surfaces shall be thoroughly cleaned by professional window cleaners. All damaged, broken or scratched glass or plastic shall be replaced by the **Contractor** at the **Contractor's** expense. The **Contractor** shall restore to original condition all property not designated for alteration by the Contract Documents.

5.24.2. If the **Contractor** fails to clean up as provided herein, the **City** may do so and charge the cost thereof to the **Contractor**.

5.25. Royalties and Patents.

5.25.1 The **Contractor** shall pay all license fees and royalties and assume all costs incident to the use in the performance of the Work or the incorporation in the Work of any invention, design, process, product, or device which is the subject of patent rights or copyrights held by others. To the fullest extent permitted by law, the **Contractor** shall indemnify and hold harmless the **City** and the **Design Professional** from and against all claims, costs, losses, and damages arising out of or resulting from any infringement of patent rights or copyrights incident to the use in the performance of the work or resulting from the incorporation in the work of any invention, design, process, product, or device not specified in the Contract Documents.

5.26. Contractor's Obligation to Perform.

5.26.1. The **Contractor's** obligation to perform and complete the Work in accordance with the Contract Documents is absolute. None of the following will constitute an acceptance of Work that is not in accordance with the Contract Documents or a release of the **Contractor's** obligation to perform the Work in accordance with the Contract Documents:

5.26.1.1.	observations by the Design Professional ;
5.26.1.2.	recommendation of any progress or final payment by the Design Professional ;
5.26.1.3.	the issuance of a certificate of Substantial Completion or any payment by the City to the Contractor under the Contract Documents;
5.26.1.4.	use or occupancy of the Work, Project, or Site, or any part thereof, by the City ;
5.26.1.5.	any acceptance by the City or any failure to do so;
5.26.1.6.	any review and approval of a Shop Drawing or Sample submittal or the issuance of a notice of acceptance by the Design Professional ;
5.26.1.7.	any inspection, test, or approval by others; or
5.26.1.8.	any correction of defective Work by the City .

5.27. Indemnification; and Covenant Not To Sue.

5.27.1. To the fullest extent permitted by law, the **Contractor** shall assume the defense of, indemnify and hold harmless the **City**, the **Design Professional**, the **Design Professional's** consultants, and agents and employees of any of them, from and against claims, suits, causes of action, demands, liabilities, damages, losses, and expenses, including, but not limited, to attorneys' fees, arising out of or resulting from performance of the Work, provided that such claim, damage, loss, or expense is attributable to bodily injury, sickness, disease, or death, or to injury to or destruction of tangible property (other than the Work itself) including loss of use resulting therefrom, caused in whole or in part by alleged negligent acts or omissions of the **Contractor**, a Subcontractor, anyone directly or indirectly employed by them, or anyone for whose acts they may be liable, regardless of whether or not such claim, damage, loss, or expense is caused in part by a party indemnified hereunder. Such obligation shall not be construed to negate, abridge, or reduce other rights or obligations of indemnity which would otherwise exist as to a party or person described in this paragraph.

5.27.2. In claims against any person or entity indemnified under the foregoing paragraph by an employee of the **Contractor**, a Subcontractor, anyone directly or indirectly employed by them or anyone for whose acts they may be liable, the indemnification obligation under the foregoing paragraph shall not be limited by a limitation on the amount or type of damages, compensation or benefits payable by or for the **Contractor** or a Subcontractor under Workers' Compensation laws, disability benefit acts or other employee benefit acts.

5.27.3. The obligations of the **Contractor** in this Article shall not extend to the liability of the **Design Professional**, the **Design Professional's** consultants, and agents or employees of any of them arising out of (1) the preparation of maps, Plans, opinions, reports, surveys, Change Orders, designs, or Specifications, or (2) directions or instructions given by the **Design Professional**, the **Design Professional's** consultants and agents or employees of any of them, provided such instructions or directions are the primary cause of the injury or damage.

5.27.4. The **Contractor**, or any successor, assign, or subrogee of the **Contractor** agrees not to bring any civil suit,

action, or other proceeding in law, equity or arbitration against the **Design Professional**, or the officers, employees, agents, or consultants of the **Design Professional**, for the enforcement of any action which the **Contractor** may have arising out of or in any manner connected with the Work. The **Contractor** shall assure that this covenant not to sue is contained in all subcontracts and sub-subcontracts of every tier and shall assure its enforcement. The **Design Professional**, its officers, employees, agents, and consultants are intended third-party beneficiaries of this covenant not to sue, and are entitled to enforce this covenant in law or equity.

5.28. Survival of Obligations.

5.28.1 All representations, indemnifications, warranties, and guarantees made in, required by or given in accordance with the Contract Documents, as well as all continuing obligations indicated in the Contract Documents, will survive final payment, completion and acceptance of the Work and termination or completion of the Contract.

**ARTICLE 6
SUBCONTRACTORS**

6.1 Use of Subcontractors.

The **Contractor** shall use the Subcontractors named in the **Contractor's** Bid. The Contractor shall not award any work to any Subcontractor without prior written approval of the CONTRACTING DEPARTMENT (AS STATED ON THE FIRST PAGE OF THE AGREEMENT). The Contractor shall not award any work to any subcontractor without prior written approval of CONTRACTING DEPARTMENT (AS STATED ON THE FIRST PAGE OF THE AGREEMENT), which approval will not be given until the Contractor submits a written approval statement concerning the proposed award to the subcontractor, which statement shall contain such information as CONTRACTING DEPARTMENT (AS STATED ON THE FIRST PAGE OF THE AGREEMENT) may require. All subcontracts subject to Mass. General laws, Chapter 149, Sections 44A-J, shall comply with the filed sub-bid requirements of that statute. The Contractor shall be as fully responsible for the acts and omissions of his subcontractors, and of persons either directly or indirectly employed by them, as he is for the acts and omissions of persons directly employed by him. The Contractor shall cause appropriate provisions to be inserted in all subcontracts relative to the work to bind subcontractors to the Contractor by the Terms of the General Conditions and other contract documents insofar as applicable to the work of subcontractors and to give the Contractor the same power as regards terminating any subcontract that CONTRACTING DEPARTMENT (AS STATED ON THE FIRST PAGE OF THE AGREEMENT) may exercise over the Contractor under any provision of the contract documents. Nothing contained in this contract shall create any contractual relation between any subcontractor and CONTRACTING DEPARTMENT (AS STATED ON THE FIRST PAGE OF THE AGREEMENT).

6.2 Substitution of Subcontractors.

6.2.1 The **Contractor** shall not substitute another Subcontractor therefor without notice to the **City** and the **City's** prior written consent of such substitution.

6.3 Names of Subcontractors.

6.3.1 Upon execution of the Contract with the **City**, the **Contractor** shall provide in writing to the **City**, through the **Design Professional**, the names, addresses, telephone numbers, and fax numbers of all persons proposed for each principal portion of the Work.

6.4. Objections to Subcontractors.

6.4.1 The **Contractor** shall not use any Subcontractor against whom the **City** has a reasonable objection. The **Contractor** shall not be required to contract with any person or entity against whom it has a reasonable objection.

6.5. Form of the Subcontract.

6.5.1 All Work performed by a Subcontractor shall be through an appropriate subcontract. The form of subcontract shall be submitted to the **City** for its approval, which shall not be unreasonably withheld or delayed.

6.6. Content of the Subcontract.

6.6.1. In addition to all statutorily mandated provisions and provisions required elsewhere in the Contract Documents, each subcontract shall expressly provide that:

6.6.1.1. Each subcontract agreement for a portion of the Work is assigned by the **Contractor** to the **City** provided that:

6.6.1.1.1. the assignment is effective only after termination of the Contract by the **City** or the

Contractor and only for those subcontract agreements which the **City** accepts by notifying the Subcontractor in writing; and

6.6.1.1.2. the assignment is subject to the prior rights of the surety, if any, obligated under bond relating to the Contract.

6.6.1.2. Each Subcontractor is bound by the requirements of the Contract Documents for the express benefit of the **City**.

6.6.1.3. Each Subcontractor shall assume toward the **Contractor** all the obligations that the **Contractor** assumes toward the **City** and the **Design Professional**, unless otherwise provided by law.

**ARTICLE 7
PERFORMANCE AND PAYMENT BONDS**

7.1. Form of Bonds.

7.1.1 The performance and labor and material or payment bonds shall be in the form required by the **City**, copies of which are included in the Project Manual. The **City** reserves the right to reject any bond that does not conform to the **City's** requirements.

7.2. Furnished by the Contractor. (Reference: M.G.L. c. 30, §39M(c); M.G.L. c. 149, §29).

7.2.1 The **Contractor** shall furnish a performance bond and a labor and materials or payment bond, each with a surety company qualified to do business under the laws of the Commonwealth and satisfactory to the **City** and each in the sum of the Contract Sum, the premiums for which are to be paid by the **Contractor** and are included in the Contract Sum. The bonds shall remain in effect until final payment is made. The sum of the performance bond shall increase each time the Contract Sum is increased as a result of a Change Order.

7.3. Submission to the City.

7.3.1 The **Contractor** must submit the performance and a labor and materials or payment bonds to the **City** upon the **Contractor's** execution of the Agreement.

**ARTICLE 8
INSURANCE REQUIREMENTS**

8.1 Insurance Certificates.

8.1.1 Prior to starting work on this project, the contractor shall deposit with the **City**, certificates from insurers clearly stating that the required insurance policies have been issued to the **Contractor** and will remain in effect during the time period required to complete this contract. ACCORD forms will not be accepted. The certificates must be in a form satisfactory to the **City**. The insurance shall include all major divisions of coverage, and shall be on a comprehensive general basis including: Premises and Operations (including X-C-U), Owners and Contractors Protective, Products and Completed Operations, Owned, Non-owned or Hired and/or Leased Motor Vehicles. Such insurance shall be written for not less than any limits of liability, required by law or the following limits, whichever are greater.

8.2 Minimum Coverages. The **Contractor** shall possess and maintain throughout the contract period/project, insurance in the kinds and amounts as stated in the Specification included in Appendix C of this Agreement. The **Contractor** may purchase and maintain excess liability insurance in the in the umbrella form in order to satisfy the limits of liability required for the insurance to be purchased and maintained in accordance with the required requirements set forth above (in addition to the umbrella limits required). Evidence of such excess liability shall be delivered to the **City** in the form of a certificate and the certificate indicating the policy numbers and limits of liability of all underlying insurance.

8.3 Additional Insured. The **City** shall be named as an additional insured on each certificate, and the certificate must have the endorsement of the insurance agency.

8.4 Notice. Each certificate shall contain a notation that the insurer will give 30 days notice to the **City** prior to cancellation, change or non-renewal of policy.

8.5 Carrier Rating. Insurance carriers MUST have an A.M. Best rating of "A" or better.

8.6 Material Breach. Failure of the contractor to provide and continue in force such insurance shall be deemed a material breach of contract and shall operate as immediate termination thereof.

**ARTICLE 9
TESTS AND INSPECTIONS**

9.1. Access.

9.1.1 The City, the **Design Professional**, and all other persons designated by the City shall have access to the Work at reasonable times for observing, inspecting, and testing. The **Contractor** shall provide them with proper and safe conditions for such access and advise them of the **Contractor's** site safety procedures and programs so that they may comply therewith as applicable.

9.2. Tests and Inspections.

9.2.1. The **Contractor** shall give the **Design Professional** timely notice of readiness of the Work for all required inspections, tests, or approvals and shall cooperate with inspection and testing personnel to facilitate required inspections or tests.

9.2.2. Unless otherwise provided, the **Contractor** shall make arrangements for such tests, inspections, and approvals with an independent testing laboratory or entity acceptable to the City, or with the appropriate public authority and shall bear all related costs of tests, inspections, and approvals. If the laws or regulations of any public body having jurisdiction require any Work or part thereof specifically to be inspected, tested, or approved by an employee or other representative of such public body, the **Contractor** shall assume full responsibility for arranging and obtaining such inspections, tests, or approvals, pay all costs in connection therewith and furnish the **Design Professional** with the required certificates of inspection, testing, or approval.

9.2.3. The **Contractor** shall be responsible for arranging and obtaining and shall pay all costs in connection with any inspections, tests, or approvals required for the **Design Professional's** acceptance of materials or equipment to be incorporated into the Work, or of materials, mix designs, or equipment submitted for approval prior to the **Contractor's** purchase thereof for incorporation into the Work.

9.2.4. If any Work that is to be inspected, tested, or approved is covered by the **Contractor**, Subcontractor, or Sub-subcontractor without the prior written consent of the **Design Professional**, it must be uncovered for observation, inspection, testing, or approval, if requested by the **Design Professional**. The **Contractor** must recover the Work at its own expense.

9.2.5. The **Contractor** shall not be relieved of obligations to perform the Work in accordance with the Contract Documents either by activities or duties of the **Design Professional** in the **Design Professional's** administration of the Contract or by tests, inspections, or approvals required or performed by persons other than the **Contractor**.

**ARTICLE 10
UNCOVERING AND CORRECTING WORK**

10.1. Uncovering Work.

10.1.1. If a portion of the Work is covered contrary to the **Design Professional's** request or to requirements specifically expressed in the Contract Documents, it must, if required in writing by the **Design Professional**, be uncovered for the **Design Professional's** observation and be replaced, both at the **Contractor's** expense and without change in the Contract Time.

10.1.2. If a portion of the Work has been covered which the **Design Professional** has not specifically requested to observe prior to its being covered, the **Design Professional** may request to see such Work, and it shall be uncovered by the **Contractor**. If it is found that such Work is in accordance with the Contract Documents, costs of uncovering and replacing shall, by appropriate Change Order, be charged to the City. If it is found that such Work is defective or not in accordance with the Contract Documents, the **Contractor** shall pay all claims, costs, losses, and damages caused by, arising out of or resulting from such uncovering, exposure, observation, inspection, and testing and of satisfactory replacement of reconstruction (including, but not limited to, all costs of repair or replacement of work of others); and the City shall be entitled to an appropriate decrease in the Contract Sum. The City may take such decrease by reducing the then current application for payment accordingly or subsequent applications, if necessary, until the decrease is paid in full.

10.2. Correcting Work.

10.2.1. The **Contractor** shall promptly correct Work rejected by the **Design Professional** or failing to conform to the requirements of the Contract Documents, whether observed before or after Substantial Completion and whether or not fabricated, installed, or completed. The **Contractor** shall bear all costs of correcting such rejected Work including additional testing and inspections and compensation for the **Design Professional's** services and expenses made necessary thereby and any cost, loss, or damages to the City resulting from such failure or defect.

10.2.2. If, within one (1) year after the date of Substantial Completion of the Work or designated portion thereof, or after the date for commencement of warranties established in Article 15, or by terms of an applicable special warranty required by the Contract Documents, any of the Work is found to be not in accordance with the requirements of the Contract Documents, the Contractor shall correct it promptly after receipt of written notice from the City to do so, unless the City has previously given the Contractor a written acceptance of such condition. This period of one (1) year shall be extended with respect to portions of Work first performed after Substantial Completion by the period of time between Substantial Completion and the actual performance of the Work. This obligation to correct under this paragraph shall survive acceptance of the Work under the Contract and termination of the Contract. The City shall give such notice promptly after discovery of the condition.

10.2.3. The **Contractor** shall correct, remove, or replace portions of the Work that are not in accordance with the requirements of the Contract Documents and are neither corrected by the **Contractor** nor accepted by the City.

10.2.4. If the **Contractor** fails within a reasonable time to correct nonconforming Work, or to remove and replace rejected Work, or fails to perform the Work in accordance with the Contract Documents, the **City** may correct it in accordance with the provisions herein. If the **Contractor** does not proceed with correction, removal, or replacement of such nonconforming Work within seven (7) days from the date of written notice from the **Design Professional**, the **City** may correct it and store any salvageable materials or equipment at the **Contractor's** expense. If the **Contractor** does not pay costs of any such removal and storage within ten (10) days after written notice, the **City** may upon ten (10) additional days' written notice sell such materials and equipment at auction or at private sale and shall account for the proceeds thereof, after deducting costs and damages that should have been borne by the **Contractor**, including compensation for the **Design Professional's** services and expenses made necessary thereby. If such proceeds of sale do not cover all the costs that the **Contractor** should have born, the Contract Sum shall be reduced by the deficiency. If payments then or thereafter due the **Contractor** are not sufficient to cover such amount, the **Contractor** shall pay the difference to the **City**.

10.2.5. The **Contractor** shall bear the cost of correcting destroyed or damaged construction, whether completed or partially completed, of the **City** or separate contractors caused by the **Contractor's** correction or removal of Work which is not in accordance with the requirements of the Contract Documents.

10.2.6. Nothing contained in this paragraph shall be construed to establish a period of limitation with respect to other obligations that the **Contractor** might have under the Contract Documents. Establishment of the time period of one (1) year as described in the above paragraph related only to the specific obligation of the **Contractor** to correct the Work and has no relationship to the time within which the obligation to comply with the Contract Documents may be sought to be enforced nor to the time within which proceedings may be commenced to establish the **Contractor's** liability with respect to the **Contractor's** obligations other than specifically to correct the Work.

10.3. Acceptance of Nonconforming Work.

10.3.1 If, instead of requiring correction or removal and replacement of defective or nonconforming Work, the **City** prefers to accept Work which is not in accordance with the requirements of the Contract Documents, the **City** may do so instead of requiring its removal and correction, in which case the **Contractor** shall pay all claims, costs, losses, and damages attributable to the **City's** evaluation of and determination to accept such defective or non-conforming Work. The Contract Sum will be reduced as appropriate. Such adjustment shall be effected whether or not final payment has been made.

ARTICLE 11 CHANGES IN THE WORK

11.1. In General.

11.1.1. The Contract Sum constitutes the total compensation (subject to authorized adjustments) payable to the **Contractor** for performing the Work. All duties, responsibilities and obligations assigned to or undertaken by the **Contractor** shall be at the **Contractor's** expense without any change in the Contract Sum.

11.1.2. Without invalidating the Contract and without notice to any surety, the **City** may, at any time or from time to time, order additions to, deletions from, or revisions in the Work. Such additions, deletions, or revisions will be authorized by a Change Order, a Modification or a **Construction Change Directive**. Upon receipt of any such document, the **Contractor** shall promptly proceed with the Work involved that will be performed under the applicable conditions of the Contract Documents (except as otherwise specifically provided).

11.1.3. The **Contractor** shall not be entitled to an increase in the Contract Sum or an extension of the Contract Time with respect to any Work performed that is not required by the Contract Documents as amended, modified, or supplemented, except as otherwise provided herein.

11.2. Change Orders.

11.2.1. (*Reference: M.G.L. c. 30, §39I*). The **Contractor** shall perform all the Work required by this Contract in conformity with the Plans and Specifications contained herein. No willful and substantial deviation from said Plans and Specifications shall be made unless authorized in writing by the **City** and the **Design Professional** in charge of the Work who is duly authorized by the **City** to approve such deviations. In order to avoid delays in the prosecution of the Work required by such Contract, such deviation from the Plans or Specifications may be authorized by a written order of the **City** or the **Design Professional** so authorized to approve such deviation. Within thirty (30) days thereafter, such written order shall be confirmed by a certificate of the **City**, using AIA Document G701 (or its equivalent), stating: (1) If such deviation involves any substitution or elimination of materials, fixtures or equipment, the reasons why such materials, fixtures, or equipment were included in the first instance and the reasons for substitution or elimination, and, if the deviation is of any other nature, the reasons for such deviation, giving justification therefor; (2) that the specified deviation does not materially injure the Project as a whole; (3) that either the work substituted for the Work specified is of the same cost and quality, or that an equitable adjustment has been agreed upon between the **City** and the **Contractor** and the amount in dollars of said adjustment; and (4) that the

deviation is in the best interest of the **City**. The Change Order shall also indicate whether or not the date of substantial completion has been extended. The equitable adjustment in price shall be determined by the unit prices, if any, in the General Contractor's bid; otherwise, it shall be a number which is agreed to by both parties as a fair adjustment and which can be itemized and substantiated to the reasonable satisfaction of the Contracting Authority. Where increases and decreases to the Contract Sum are included in one Change Order, the negotiated allowance for overhead and profit shall be calculated on the basis of the net increase, if any.

11.3. Construction Change Directive.

11.3.1. A **Construction Change Directive** shall be used in the absence of total agreement on the terms of a Change Order.

11.3.2. Upon request of the **City** or the **Design Professional**, the **Contractor** shall without cost to the **City** submit to the **Design Professional** in such form as the **Design Professional** may require, an accurate written estimate of the cost of any proposed extra work or change. The estimate shall indicate the quantity and unit cost of each item of materials, and the number of hours of work and hourly rate for each class of labor, as well as the description and amounts of all other costs chargeable under the terms of this Article. Unit labor costs for the installation of each item of materials shall be shown if required by the **Design Professional**. If required by the **Design Professional**, in order to establish the exact cost of new Work added or of previously required Work omitted, the **Contractor** shall obtain and furnish to the **Design Professional** bona fide proposals from recognized Suppliers for furnishing any material included in such Work. Such estimates shall be furnished promptly so as to occasion no delay in the Work, and shall be furnished at the **Contractor's** expense.

11.3.3. The **Contractor** shall state in the estimate any extension of time required for the completion of the Work if the change or extra Work is ordered. The **Contractor** shall document, through a critical path analysis, or some other clearly delineated explanation, how the proposed change affects other aspects of the Work, and why it would require an extension of time. The **Contractor** shall promptly revise and resubmit such estimate if the **Design Professional** determines that it is not in compliance with the requirements of this Article, or that it contains errors of fact or mathematical errors.

11.3.4. If the **Construction Change Directive** provides for an adjustment to the Contract Sum, the adjustment shall be based on one of the following methods, as selected by the **City**, selection of which does not require the consent of the **Contractor**:

11.3.4.1. by unit prices stated in the Contract Documents or otherwise mutually agreed upon; or

11.3.4.2. by Cost and Percentages estimated by the **Contractor** as provided herein and accepted by the **City**, whereupon the **Contractor's** estimate shall become a fixed price which shall not be changed by any variation in the actual cost of executing the Work covered by the change; or

11.3.4.3. by actual Cost determined after the Work covered by the change is completed, plus Percentage; or

11.3.4.4. by submission to arbitration or a court, which shall determine the fair value of the Work covered by the change.

11.3.5. "Cost" shall mean the estimated or actual net increase or decrease in cost to the **Contractor**, Subcontractor, or Sub-subcontractor for performing the Work covered by the change, including actual payments for materials, equipment rentals, expendable items, wages, and associated benefits to the workers and to supervisors employed full time at the Site, insurance, bonds, and other provable direct costs, but not including any administrative, accounting or expediting costs, or other indirect or overhead costs, or any wages or benefits of supervisory personnel not assigned full time to the Site, or any amount for profit or fee to the **Contractor**, Subcontractor, or Sub-subcontractor.

11.3.6. "Percentage" shall mean an allowance to be added to or subtracted from the Cost in lieu of overhead and profit and of any other expense that is not included in the Cost of the Work covered by the change, as defined above. Percentage for a Sub-subcontractor shall be 8% of any net increase or decrease of Cost of any Work performed by the Sub-subcontractor's own forces plus 4% of any net increase or decrease in Cost of any Work performed for the Sub-subcontractor by lower tier Sub-subcontractors. Percentage for a Subcontractor shall be 12% of any net increase or decrease of Cost of any Work performed by the Subcontractor's own forces plus 4% of the Cost of Work performed by Sub-subcontractors. Percentage for the **Contractor** shall be 15% of any net increase or decrease of Cost of any Work performed by the **Contractor's** own forces plus 5% of any net increase or decrease in the Cost for all other Work covered by the change. When the **Contractor** is also performing Work as a Subcontractor or Sub-subcontractor, the **Contractor** shall only be entitled to a total of no more than 15% of any net increase or decrease of Cost of any Work.

11.3.7. When in the reasonable judgment of the **Design Professional** a series of **Construction Change Directives** or Change Orders effect a single change, Percentage shall be calculated on the cumulative net increase or decrease in Cost, if any.

11.3.8. If unit prices are stated in the Contract Documents or are subsequently agreed upon, and if quantities originally contemplated are so changed in a Proposed Change Order or **Construction Change Directive** that the application of such unit prices to quantities of Work proposed will cause substantial inequity to the **City** or the **Contractor**, the applicable unit prices shall be equitably adjusted. Wherever the estimated quantities of work to be done and materials to be furnished under this

contract are shown in any of the documents including the proposal, they are given for use in comparing bids and the right is especially reserved herein otherwise specifically limited, to increase or diminish them as may be deemed reasonably necessary or desirable by CONTRACTING DEPARTMENT (AS STATED ON THE FIRST PAGE OF THE AGREEMENT) to complete the work contemplated by the contract, nor shall any such increases or diminution shall in no way violate this contract, nor shall any such increase or diminution give cause for claims or liability for damages.

11.3.9. If the **City** elects to determine the Cost of the Work as provided in method (11.3.4.1) using unit prices stated in the Contract Documents or subsequently agreed upon, the unit prices shall be subject to the prior paragraph. Notwithstanding the inclusion of unit prices in the Contract Documents, it shall be the **City's** option to require the Cost of any given change to be determined by one of the other methods stated in 11.3.4. If the **City** elected to determine the Cost of the change by unit prices and the nature of the work is such that its extent cannot readily be measured after the completion of such work or any subsequent Work, the **Contractor** shall keep daily records, available at all times to the **Design Professional** for inspection, of the actual quantities of such Work put in place, and delivery receipts or other adequate evidence, acceptable to the **Design Professional**, indicating the quantities of materials delivered to the Site for use in such unit price Work, and distinguishing such from other similar material delivered for use in Work include in the base Contract Sum. If so required by the **Design Professional**, materials for use in unit price Work shall be stored apart from all other materials on the Project.

11.3.10. If the **City** elects to determine the Cost of the Work as provided in methods 11.3.4.3. or 11.3.4.4. or if the method of determining the Cost has not been established before the Work is begun, the **Contractor** shall keep detailed daily records of labor and material costs applicable to the Work.

11.3.11. Upon receipt of a **Construction Change** Directive, the **Contractor** shall promptly proceed with the change in the Work involved and advise the **Design Professional** in writing of the **Contractor's** agreement or disagreement with the method, if any, provided in the **Construction Change** Directive for determining the proposed adjustment in the Contract Time.

11.3.12.A **Construction Change** Directive signed by the **Contractor** indicates the agreement of the **Contractor** therewith, including adjustment in the Contract Sum and Contract Time or the method for determining them. Such agreement shall be effective immediately and shall be recorded as a Change Order.

11.3.13. If the **Design Professional** and the **Contractor** do not agree with the adjustment in the Contract Time or the method for determining it, the adjustment or the method shall be referred to the **Design Professional** for determination.

11.4. Minor Changes in the Work.

11.4.1. The **Design Professional** has the authority to order minor changes in the Work. "Minor changes" as used in this paragraph mean changes which are so insignificant as to not affect the Contract Sum or the Contract Time and which are not inconsistent with the intent of the Contract Documents. Any minor change shall be committed to a written order which shall be binding on both the **City** and the **Contractor** and which shall be promptly carried out by the **Contractor**.

11.5. Certificate of Appropriations. (*Reference:* M.G.L. c. 44, §31C;). This Contract shall not be deemed to have been made until the **City's** auditor has certified thereon that an appropriation in the amount of this Contract is available therefor and that an officer or agent of the **City** has been authorized to execute said Contract and approve all requisitions and change orders. No order to the **Contractor** for a change in or addition to the Work, whether in the form of a drawing, plan, detail or any other written instruction, unless it is an order which the **Contractor** is willing to perform without any increase to the Contract price, shall be deemed to be given until the auditor has certified thereon that an appropriation in the amount of such order is available therefore; but such certificate shall not be construed as an admission by the **City** of its liability to pay for such work. The certificate of the auditor that an appropriation in the amount of this Contract or in the amount of such order is available shall bar any defense by the **City** on the grounds of insufficient appropriation.

ARTICLE 12
CHANGE IN THE CONTRACT TIME

12.1. Date of Commencement.

12.1.1 The date of commencement of the Work is the date established in the Notice to Proceed. The date shall not be postponed by the failure to act of the **Contractor** or persons or entities for whom the **Contractor** is responsible.

12.2. Progress and Completion.

12.2.1. Time is of the essence; all time limits stated in the Contract Documents are of the essence of the Contract. By executing the Agreement, the **Contractor** confirms that the Contract Time is a reasonable period for performing the Work.

12.2.2. The **Contractor** shall proceed expeditiously with adequate forces and shall achieve Substantial Completion within the Contract Time.

12.2.3. At least ten (10) working days after the Notice to Proceed or twenty (20) working days before the first application for payment, the **Contractor** shall submit to the **Design Professional** a progress schedule showing for each class of

Work included in the schedule of values, the percentage of completion to be obtained and the total dollar value of Work to be completed as of the first of each month until Substantial Completion. All calculations shall be on the basis of Work in place, but may include, at the **Design Professional's** discretion, the value of materials delivered but not in place.

12.2.4. The progress schedule shall be based on an orderly progression of the Work, allowing adequate time for each operation (including adequate time for submission and review of submittals), and leading to a reasonable certainty of Substantial Completion by the date established in the Agreement. The progress schedule will be reviewed by the **Design Professional** for compliance with the requirements of this Article and will be accepted by the **Design Professional** or returned to the **Contractor** for revision and resubmittal. Unless specifically required by law, no payment under this Contract shall be due until the progress schedule has been approved by the **Design Professional**. The **Design Professional's** review of the progress schedule shall not impose any duty on the **Design Professional** or the **City** with respect to the timing, planning, scheduling, or execution of the Work. In particular, if the **Contractor** proposes a progress schedule indicating a date of Substantial Completion which is earlier than the Contract Time, the **Contractor** shall not be entitled to additional payment or compensation of any kind if, for any reason, the full Contract Time is required to achieve Substantial Completion of the Work.

12.2.5. If in any Application for Payment, the total value of the completed Work in place, as certified by the **Design Professional**, is less than 90% of the total value of the Work in place estimated in the progress schedule, the **City** may, at the **City's** option, require the **Contractor** to accelerate the progress of the Work without cost to the **City** by increasing the workforce or hours or Work or by other reasonable means approved by the **Design Professional**.

12.2.6. If each of three successive applications, as certified by the **Design Professional**, indicate that the actual Work completed is less than 90% of the values estimated in the progress schedule to be completed by the respective dates, the **City** may at the **City's** option, treat the **Contractor's** delinquency as a default justifying the action permitted under Article 18.

12.2.7. If the **Design Professional** has determined that the **Contractor** should be permitted to extend the time for completion as provided below, the calendar dates in the progress schedule shall be adjusted accordingly to retain their same relationship to the adjusted date of Substantial Completion, and the dollar value of the Work to be completed as of the first of each month shall be adjusted pro rata.

12.2.8. If the **Contractor** fails to submit any application for payment in any month, the **Design Professional** shall, for the purpose of this evaluation of progress, certify separately to the actual value of the Work in place completed as of the first of the month to the best of the **Design Professional's** knowledge.

12.2.9. Nothing herein shall limit the **City's** right to liquidated or other damages for delays by the **Contractor** or to any other remedy which the **City** may be entitled to or may possess under other provisions of the Contract Documents or by law.

12.3. Delays and Extensions of Time.

12.3.1. If the **Contractor** is delayed at any time in the progress of the Work by an act or neglect of the **City** or the **Design Professional**, or of an employee of either, or of a separate contractor employed by the **City**, or by changes ordered in the Work, or by labor disputes, fire, unusual delay in deliveries, unavoidable casualties, or other causes (except weather) beyond the **Contractor's** control, or by delay authorized by the **City**, or by other causes which the **Design Professional** determines may justify delay, then the Contract Time shall be extended by Change Order or **Construction Change** Directive for such reasonable time as the **Design Professional** may determine.

12.3.2. Claims relating to time shall be made in accordance with applicable provisions of Article 16.

12.3.3. No claim for extension of time shall be allowed on account of failure of the **Design Professional** to furnish Plans, Specifications or instructions or to return Shop Drawings or Samples until fifteen (15) days after receipt by the **Design Professional** by registered or certified mail of written demand for such instructions, Plans, Specifications, or Samples, and then not unless such claim is reasonable.

12.3.4. No extensions of time shall be granted because of seasonal or abnormal variations in temperature, humidity or precipitation, which conditions shall be wholly at the risk of the **Contractor**, whether occurring within the time originally scheduled for completion or within the period of any extension granted. There shall be no increase in the Contract Sum on account of any additional costs of operations or conditions resulting therefrom.

12.3.5. The **Contractor** hereby agrees that the **Contractor** shall have no claim for damages of any kind against the **City** or the **Design Professional** on account of any delay in the commencement of the Work and/or any hindrance, delay, or suspension of any portion of the Work, whether such delay is caused by the **City**, the **Design Professional**, or otherwise, except as and to the extent expressly provided under M.G.L. c. 30, §390, in the case of written orders by the **City**. The **Contractor** acknowledges that the **Contractor's** sole remedy for any such delay and/or suspension will be an extension of time as provided in this Article.

12.3.6. (*Reference:* M.G.L. c. 30, §390;). (a) The **City** may order the **Contractor** in writing to suspend, delay, or interrupt all or any part of the Work for such period of time as it may determine to be appropriate for the convenience of the **City**, provided however that if there is a suspension, delay, or interruption for fifteen (15) days or more due to a failure of the **City** to act within the time specified in this Contract, the **City** shall make an adjustment in the

Contract prices for any increase in the cost of performance of this Contract under this provision for any suspension, delay, interruption, or failure to act to the extent that such is due to any cause for which this Contract provides for an equitable adjustment of the Contract price under any other Contract provisions.

(b) The **Contractor** must submit the amount of a claim under provision (a) to the **City** in writing as soon as practicable after the end of the suspension, delay, interruption, or failure to act and, in any event, not later than the date of final payment under this Contract and, except for costs due to a suspension order, the **City** shall not approve any costs in the claim incurred more than twenty (20) days before the **Contractor** notified the **City** in writing of the act or a failure to act involved in the Claim.

In the event a suspension, delay, interruption, or failure to act of the **City** increases the cost of performance to any Subcontractor, that Subcontractor shall have the same rights against the **Contractor** for payment for an increase in the cost of its performance as provisions (a) and (b) give the **Contractor** against the **City**, but nothing in provisions (a) and (b) shall in any way change, modify, or alter any other rights which the **Contractor** or the Subcontractor may have against each other.

12.4. Liquidated Damages.

12.4.1. If the **Contractor** shall fail to achieve Substantial Completion within the Contract Time, it shall be liable to pay the **City** the daily amount specified in the Agreement, not as a penalty, but as a fixed and agreed upon damages for breach of contract. The said amount is fixed and agreed upon because of the difficulty of ascertaining the **City's** actual damages. It is mutually understood that the said amount is a reasonable approximation or estimate thereof as of the date of the Agreement. The **City** may elect to withhold said amount from periodic or final payments due to the **Contractor**, in addition to retainage and other back charges.

12.5. Changes in the Contract Time.

12.5.1. In Writing. The Contract Time may only be changed by a Change Order or a Modification. Any claim for an adjustment of the Contract Time shall be based on a written notice delivered to the party making the claim to the other party and to the **Design Professional** promptly (but in no event later than seven (7) days) after the occurrence of the event giving rise to the claim and stating the general nature of the claim. Notice of the extent of the claim with supporting data shall be delivered within thirty (30) days after such occurrence and shall be accompanied by the claimant's written statement that the adjustment claimed is the entire adjustment to which the claimant has reason to believe it is entitled as a result of the occurrence of said event. All claims for adjustment in the Contract Time shall be determined by the **Design Professional** in accordance with Article 16. No claim for an adjustment in the Contract Time will be valid if not submitted in accordance with the requirements of this paragraph.

12.5.2. Early Completion. The Contract Time shall not be changed due to a delay in the **Contractor's** early completion date.

**ARTICLE 13
PAYMENTS**

13.1. Schedule of Values.

13.1.1. The **Contractor** shall submit to the **Design Professional** a schedule of values which shall subdivide the Work into its component parts and shall include quantities, direct craft labor worker hours, labor cost and material/equipment cost. Labor cost shall include an appropriate amount of construction equipment costs, supplemental costs, administrative expenses, contingencies, and profit. The **Contractor** shall prepare the schedule of values in such form and supported by such data to substantiate its accuracy as the **Design Professional** may require and shall be revised if later found by the **Design Professional** to be inaccurate. This schedule, unless objected to by the **Design Professional**, shall be used as a basis for reviewing the **Contractor's** applications for payment.

13.2. Content and Submission of Applications for Payment.

13.2.1. At least ten (10) days before the date established for each progress payment, the **Contractor** shall submit to the **Design Professional** six (6) copies of an itemized application for payment for Work completed in accordance with the schedule of values. Such application shall be in a form or format established or approved by the **Design Professional** and shall be supported by documentation substantiating the **Contractor's** right to payment.

13.2.2. When **Construction Change** Directives have set forth an adjustment to the Contract Sum but have not yet been included in Change Orders, the value established by the **City** may be included in the application.

13.2.3. Applications covering Work of Subcontractors or Suppliers shall not include requests for payments of amounts the **Contractor** does not intend to pay to a Subcontractor or Supplier because of a dispute or other reason. The **Contractor** shall not be paid for any Work performed by a Subcontractor unless and until the **City** receives for that Subcontractor a certificate of insurance that conforms to the requirements of the Contract Documents .

13.2.4. Unless otherwise provided in the Contract Documents, payments shall be made on account of materials and

equipment delivered and suitably stored at the Site for subsequent incorporation in the Work. If approved in advance by the **City**, payment may similarly be made for materials and equipment suitably stored off the Site at a location agreed upon in writing. Payment for materials and equipment stored on or off the Site shall be conditioned upon the application for payment being accompanied by a bill of sale, an invoice, or other documentation warranting that the **City** has received the materials and equipment free and clear of all liens, claims, security interests, or encumbrances, hereinafter collectively referred to as "liens," and evidence that the materials and equipment are covered by appropriate insurance and other arrangements to protect the **City's** interest therein.

13.2.5. Each application for payment or periodic estimate requesting payment shall be accompanied by, at the **City's** option, a certificate from each Subcontractor stating that the Subcontractor has been paid all amounts due the Subcontractor on the basis of the previous periodic payment to the **Contractor**, or else stating the amount not so paid and the reason for the discrepancy. In the event of any such discrepancy, the **Contractor** shall furnish the **Contractor's** own written explanation to the **City** through the **Design Professional**. Such waiver or certificate shall be in a form acceptable to the **City**.

13.3. False Applications for Payment.

13.3.1. (Reference: M.G.L. c. 266, §§67B). Any person who makes or presents to any claim upon or against any employee or department of the **City**, knowing such claim to be false, fictitious, or fraudulent shall be punished by a fine or not more than ten thousand dollars (\$10,000) or by imprisonment in the state prison for not more than five (5) years, or in the house of correction for not more than two and one-half years, or both.

13.4. Review of Applications for Payment.

13.4.1. The **Design Professional** shall review each application for payment and will reject any application that (1) is not accompanied by the required documentation or (2) contains errors, mathematical or otherwise.

13.4.2. Within five (5) business days after receipt of an application for payment, the **Design Professional** will either (1) return the application to the **Contractor** with a written explanation as to why it was rejected or (2) issue to the **City** a certificate for payment, with a copy to the **Contractor**, for such amount as the **Design Professional** determines is properly due. In the event an application is returned to the **Contractor**, the date of receipt of the application shall be the date of receipt of the corrected application.

13.4.3. The **Design Professional** or the **City** may make changes to any application submitted by the **Contractor**.

13.4.4. By recommending any payment, the **Design Professional** will not thereby be deemed to have represented that: (1) exhaustive or continuous on-site inspections have been made to check the quality or the quantity of the Work beyond the responsibilities specifically assigned to the **Design Professional** in the Contract Documents or (2) that there may not be other matters or issues between the parties that might entitle the **Contractor** to be paid additionally by the **City** or entitle the **City** to withhold payment to the **Contractor**. The **Design Professional's** approval of the application for payment and the accompanying documentation shall indicate that to the best of the **Design Professional's** knowledge, information, and belief, the Work has progressed to the point indicated by the **Contractor**, and that the quality of the Work is in accordance with the Contract Documents, subject to an evaluation of the Work as a functioning whole prior to or upon Substantial Completion, the results of any subsequent tests specified in the Contract Documents, final determination of quantities and classifications for unit price work and any other qualifications so stated.

13.4.5. The **Design Professional's** recommendation of any payment shall not mean that the **Design Professional** is responsible for the **Contractor's** means, methods, techniques, sequences, or procedures of construction, or the safety precautions and programs incident thereto, or for any failure of the **Contractor** to comply with laws and regulations applicable to the furnishing or performance of Work, or for any failure of the **Contractor** to perform or furnish Work in accordance with the Contract Documents.

13.4.6. No certificate given or payment made shall be evidence of the performance of this Contract, either wholly or in part and no payment, whether made upon the final certificate or otherwise, shall be construed as an acceptance of defective work or materials.

13.5. Decisions to Withhold Certification.

13.5.1. The **Design Professional** may refuse to recommend the whole or any part of any payment if, in the **Design Professional's** opinion, it would be incorrect to make the representations to the **City** referred to above.

13.5.2. If the **Contractor** and the **Design Professional** cannot agree on a revised amount, the **Design Professional** will promptly approve a certificate for payment for the amount for which the **Design Professional** is able to make such representations to the **City**. The **Design Professional** may also decide not to certify payment or, because of subsequently discovered evidence or subsequent observations, may nullify the whole or a part of a certificate for payment previously issued, to such extent as may be necessary in the **Design Professional's** opinion to protect the **City** from loss because of:

13.5.2.1. defective Work not remedied;

13.5.2.2. third party claims filed or reasonable evidence indicating probable filing of such claims;
 13.5.2.3. failure of the **Contractor** to make payments properly to Subcontractors or for labor, materials or equipment;
 13.5.2.4. reasonable evidence that the Work cannot be completed for the unpaid balance of the Contract Sum;
 13.5.2.5. damage to the **City** or another contractor;
 13.5.2.6. reasonable evidence that the Work will not be completed within the Contract Time, and that retainage currently held by the **City** would not be adequate to cover actual or liquidated damage for the anticipated delay;
 13.5.2.7. persistent failure to carry out the Work in accordance with the Contract Documents; or
 13.5.2.8. failure of mechanical trade or electrical trade subcontractors to comply with mandatory requirements for maintaining record drawings. The **Contractor** shall check record drawings each month. Written confirmation that the record drawings are current will be required by the **Design Professional** before approval of the **Contractor's** monthly payment requisition.
 13.5.3. When the above reasons for withholding certification are removed, certification will be made for amounts previously withheld.

13.6. Progress Payments.

13.6.1. After the **Design Professional** has issued a certificate for payment, the **City** shall make payment in the manner and within the time provided in the Contract Documents.

13.6.2. (Reference: M.G.L. c. 30, §39G, 39K;). In the case of Contracts for the construction, reconstruction, alteration, remodeling, repair or demolition of any public building when the amount is more than two thousand dollars, the following paragraph applies: Within fifteen days (30 days in the case of the commonwealth, including local housing authorities) after receipt from the contractor, at the place designated by the awarding authority if such a place is so designated, of a periodic estimate requesting payment of the amount due for the preceding month, the awarding authority will make a periodic payment to the contractor for the work performed during the preceding month and for the materials not incorporated in the work but delivered and suitably stored at the site (or at some location agreed upon in writing) to which the contractor has title or to which a subcontractor has title and has authorized the contractor to transfer title to the awarding authority, upon certification by the contractor that he is the lawful owner and that the materials are free from all encumbrances, but less (1) a retention based on its estimate of the fair value of its claims against the contractor and less (2) a retention for direct payments to subcontractors based on demands for same in accordance with the provisions of section thirty-nine F, and less (3) a retention not exceeding five per cent of the approved amount of the periodic payment. After the receipt of a periodic estimate requesting final payment and within sixty-five days after (a) the contractor fully completes the work or substantially completes the work so that the value of the work remaining to be done is, in the estimate of the awarding authority, less than one per cent of the original contract price, or (b) the contractor substantially completes the work and the awarding authority takes possession for occupancy, whichever occurs first, the awarding authority shall pay the contractor the entire balance due on the contract less (1) a retention based on its estimate of the fair value of its claims against the contractor and of the cost of completing the incomplete and unsatisfactory items of work and less (2) a retention for direct payments to subcontractors based on demands for same in accordance with the provisions of section thirty-nine F, or based on the record of payments by the contractor to the subcontractors under this contract if such record of payment indicates that the contractor has not paid subcontractors as provided in section thirty-nine F. If the awarding authority fails to make payment as herein provided, there shall be added to each such payment daily interest at the rate of three percentage points above the rediscount rate than charged by the Federal Reserve Bank of Boston commencing on the first day after said payment is due and continuing until the payment is delivered or mailed to the contractor; provided, that no interest shall be due, in any event, on the amount due on a periodic estimate for final payment until fifteen days (twenty-four days in the case of the commonwealth) after receipt of such a periodic estimate from the contractor, at the place designated by the awarding authority if such a place is so designated. The contractor agrees to pay to each subcontractor a portion of any such interest paid in accordance with the amount due each subcontractor.

For all other construction contracts, progress payments are governed by chapter 30, §39G, and as follows: The **City** shall pay the amount due pursuant to any periodic, Substantial Completion or final estimate within thirty-five (35) days after receipt of written acceptance for such estimate from the **Contractor**. In the case of periodic payments, the **City** may deduct from its payment a retention based on its estimate of the fair value of its claims against the **Contractor**, a retention for direct payments to Subcontractors based on demands for same in accordance with M.G.L. c. 30, §39F; and a retention to secure satisfactory performance of the contractual work, not exceeding five percent (5%) of the approved amount of any periodic payment, and the same right to retention shall apply to bonded Subcontractors entitled to direct payment under M.G.L. c. 30, §39F; provided, that a five percent (5%) value of all items that are planted in the ground shall be deducted from the periodic payments until final acceptance.

Retainage prior to Substantial Completion. In all construction contracts, the **City** may hold back a retainage of up to five percent of each progress payment to ensure satisfactory completion of the work. In addition, the **City** may withhold any amounts in dispute, including disputed change orders and direct payments owed to subcontractors pursuant to Chapter 30, §39F of the General Laws.

Payment upon Substantial Completion. In the case of contracts for construction, reconstruction, alteration, repair, remodeling, or demolition of a public building, where the amount is more than \$2,000, Chapter 30, Section 39K, of the General Laws governs payment upon substantial completion. For all other contracts, Chapter 30, Section 39F of the General Laws governs payment upon substantial completion.

13.6.3. No periodic, Substantial Completion or final estimate or acceptance or payment thereof shall bar the **Contractor** from reserving all rights to dispute the quantity and amount of, or the failure of the **City** to approve a quantity and amount of, all or part of any Work item or extra Work item.

13.7. Final Payment.

13.7.1. After final inspection and after the **Contractor** has completed all the required corrections to the satisfaction of the **Design Professional** and the **City** and delivered in accordance with the Contract Documents all maintenance and operating instructions, schedules, guarantees, bonds, certificates, or other evidence of insurance, certificates of inspection, marked-up record documents, and all other documents called for in the Contract Documents, as well as any surplus materials requested by the **City**, the **Contractor** may make an application for final payment as provided below.

13.7.2. (Reference: M.G.L. c. 30, §39G;). Within thirty (30) days after receipt by the **City** of a notice from the **Contractor** stating that all of the Work required by the Contract has been completed, the **City** shall prepare and forthwith send to the **Contractor** for acceptance a final estimate for the quantity and price of the Work done and all retainage on the Work less all payments made to date, unless the **City's** inspection shows that Work required by the Contract remains incomplete or unsatisfactory, or that documentation required by the Contract has not been completed.

13.7.3. The making and acceptance of final payment will constitute a waiver of all claims by the **Contractor** against the **City** other than those previously made in writing and still unsettled.

13.7.4. Interest. If the **City** fails to pay the **Contractor** within the time periods mandated by statute, the **City** shall pay interest to the **Contractor** in accordance with Chapter 30, Sections 39G and 39K, whichever is applicable.

13.8. Payments to Subcontractors.

13.8.1. Neither the **City** nor the **Design Professional** shall have an obligation to pay or see to the payment of money to a Subcontractor, Sub-subcontractor, or Supplier except as may otherwise be required by law.

13.8.2. (Reference: M.G.L. c. 30, §39F;). (1) Every contract awarded pursuant to sections forty-four A to L, inclusive, of chapter one hundred and forty-nine shall contain the following subparagraphs (a) through (i) and every contract awarded pursuant to section thirty-nine M of chapter thirty shall contain the following subparagraphs (a) through (h) and in each case those subparagraphs shall be binding between the general contractor and each subcontractor.

(a) Forthwith after the **Contractor** receives payment on account of a periodic estimate, the **Contractor** shall pay to each Subcontractor the amount paid for the labor performed and the materials furnished by that Subcontractor, less any amount specified in any court proceedings barring such payment and also less any amount claimed due from the Subcontractor by the **Contractor**.

(b) Not later than the sixty-fifth day after each Subcontractor substantially completes its Work in accordance with the Plans and Specifications, the entire balance due under the subcontract, less amounts retained by the **City** as the estimated cost of completing the incomplete and unsatisfactory items of Work, shall be due the Subcontractor; and the **City** shall pay that amount to the **Contractor**. The **Contractor** shall forthwith pay to the Subcontractor the full amount received from the **City** less any amount specified in any court proceeding barring such payment and also less any amount claimed due from the Subcontractor by the **Contractor**.

(c) Each payment made by the **City** to the **Contractor** pursuant to paragraphs (a) and (b) of M.G.L. c. 30, §39F(1); for the labor performed and the materials furnished by a Subcontractor shall be made to the **Contractor** for the account of that Subcontractor; and the **City** shall take reasonable steps to compel the **Contractor** to make each such payment to each such Subcontractor. If the **City** has received a demand for direct payment from a Subcontractor for any amount which has already been included in a payment to the **Contractor** or which is to be include in a payment to the **Contractor** for payment to the Subcontractor as provided in paragraphs (a) and (b) of M.G.L. c. 30, §39F(1), the **City** shall act upon the demand as provided in M.G.L. c. 30, §39F.

(d) If, within seventy (70) days after the Subcontractor has substantially completed the subcontract Work, the Subcontractor has not received from the **Contractor** the balance due under the subcontract including any amount due for extra labor and materials furnished to the **Contractor**, less any amount retained by the **City** as the estimated cost of completing the incomplete and unsatisfactory items of Work, the Subcontractor may demand direct payment of that

balance from the **City**. The demand shall be by a sworn statement delivered to or sent by certified mail to the **City**, and a copy shall be delivered to or sent by certified mail to the **Contractor** at the same time. The demand shall contain a detailed breakdown of the balance due under the subcontract and also a statement of the status of completion of the subcontract Work. [The demand letter shall indicate the certified mail number assigned by the postal service or the date of delivery to the **Contractor**.] Any demand made after substantial completion of the subcontract Work shall be valid even if delivered or mailed prior to the seventieth day after the Subcontractor has substantially completed the subcontract Work. Within ten (10) days after the Subcontractor has delivered or so mailed the demand to the **City** and delivered or so mailed a copy to the **Contractor**, the **Contractor** may reply to the demand. The reply shall be by a sworn statement delivered to or sent by certified mail to the **City**, and a copy shall be delivered to or sent by certified mail to the Subcontractor at the same time. The reply shall contain a detailed breakdown of the balance due under the subcontract, including any amount due for extra labor and materials furnished to the **Contractor** and of the amount due for each claim made by the **Contractor** against the Subcontractor.

(e) Within fifteen (15) days after receipt of the demand by the **City**, but in no event prior to the seventieth day after substantial completion of the subcontract Work, the **City** shall make direct payment to the Subcontractor of the balance due under the subcontract, including any amount due for extra labor and materials furnished to the **Contractor**, less any amount (i) retained by the **City** as the estimated cost of completing the incomplete or unsatisfactory items of Work, (ii) specified in any court proceedings barring such payment, or (iii) disputed by the **Contractor** in the sworn reply; provided that the **City** shall not deduct from a direct payment any amount as provided in part (iii) if the reply is not sworn to or for which the sworn reply does not contain the detailed breakdown required by the previous paragraph. The **City** shall make further direct payments to the Subcontractor forthwith after the removal of the basis for deductions from direct payments made as provided in parts (i) and (ii) of this paragraph.

(f) The **City** shall forthwith deposit the amount deducted from a direct payment as provided in part (iii) of the previous paragraph in an interest-bearing joint account in the names of the **Contractor** and the Subcontractor in a bank in Massachusetts selected by the **City** or agreed upon by the **Contractor** and the Subcontractor and shall notify the **Contractor** and the Subcontractor of the date of the deposit and the bank receiving the deposit. The bank shall pay the amount in the account, including accrued interest, as provided in an agreement between the **Contractor** and the Subcontractor or as determined by decree of a court of competent jurisdiction.

(g) All direct payments and all deductions from demands for direct payments deposited in an interest-bearing account or accounts in a bank pursuant to the previous paragraph shall be made out of amounts payable to the **Contractor** at the time of receipt of a demand for direct payment from a Subcontractor and out of amounts which later become payable to the **Contractor** and in the order of receipt of such demands from Subcontractors. All direct payments shall discharge the obligation of the **City** to the **Contractor** to the extent of such payment.

(h) The **City** shall deduct from payments to a **Contractor** amounts that, together with the deposits in interest-bearing accounts pursuant to paragraph (f), are sufficient to satisfy all unpaid balances of demands for direct payment received from Subcontractors. All such amounts shall be earmarked for such direct payments, and the Subcontractors shall have a right in such deductions prior to any claims against such amounts by creditors of the **Contractor**.

(i) If the Subcontractor does not receive payment as provided in paragraph (a) or if the **Contractor** does not submit a periodic estimate for the value of the labor or materials performed or furnished by the Subcontractor and the Subcontractor does not receive payment for same when due less the deductions provided for in paragraph (a), the Subcontractor may demand direct payment by following the procedure in paragraph (d) and the **Contractor** may file a sworn reply as provided in that same paragraph. A demand made after the first day of the month following that for which the Subcontractor performed or furnished the labor and materials for which the Subcontractor seeks payment shall be valid even if delivered or mailed prior to the time payment was due on a periodic estimate from the **Contractor**. Thereafter the **City** shall proceed as provided in paragraphs (e), (f), (g), and (h). "Subcontractor" as used in this paragraph (1)(i) shall mean a person approved by the **City** in writing as a person performing labor or both performing labor and furnishing materials pursuant to a contract with the **Contractor**.

(2) Any assignment by a Subcontractor of the rights under this section to a surety company furnishing a bond under the provisions of M.G.L. c. 149, §29; shall be invalid. The assignment and subrogation rights of the surety to amounts included in a demand for direct payment which are in the possession of the **City** or which are on deposit pursuant to paragraph (g) shall be subordinate to the rights of all Subcontractors who are entitled to be paid under this section and who have not been paid in full.

(3) A **Contractor** or a Subcontractor shall enforce a claim to any portion of the amount of a demand for direct payment deposited as provided in herein by a petition in equity in the superior court against the other and the bank shall not be a necessary party. A Subcontractor shall enforce a claim for direct payment or a right to require a deposit as provided in paragraph (f) by a petition in equity in the superior court against the **City** and the **Contractor** shall not be a

necessary party. Upon motion of any party the court shall advance for speedy trial any petition filed as provided in this paragraph. M.G.L. c. 231, §§59 and 59B shall apply to such petitions. The court shall enter an interlocutory decree upon which execution shall issue for any part of a claim found due pursuant to §§59 and 59B and, upon motion of any party, shall advance for speedy trial the petition to collect the remainder of the claim. Any party aggrieved by such interlocutory decree shall have the right to appeal therefrom as from a final decree. The court shall not consolidate for trial the petition of any Subcontractor with the petition of one or more Subcontractors or the same general contract unless the court finds that a substantial portion of the evidence of the same events during the course of construction (other than the fact that the claims sought to be consolidated arise under the same general contract) is applicable to the petitions sought to be consolidated and that such consolidation will present unnecessary duplication of evidence. A decree in any such proceeding shall not include interest on the disputed amount deposited in excess of the interest earned for the period of any such deposit. No person except a Subcontractor filing a demand for direct payment for which no funds due the **Contractor** are available for direct payment shall have a right to file a petition in court of equity against the **City** claiming a demand for direct payment is premature, and such Subcontractor must file the petition before the **City** has made a direct payment to the Subcontractor and has made a deposit of the disputed portion as provided in part (iii) of paragraph (e) and in paragraph (f).

(4) In any petition to collect any claim for which a Subcontractor has filed a demand for direct payment the court shall, upon motion of the **Contractor**, reduce by the amount of any deposit of a disputed amount by the **City** as provided in part (iii) of paragraph (e) and in paragraph (f) any amount held under a trustee writ or pursuant to a restraining order or injunction.

ARTICLE 14 SUBSTANTIAL COMPLETION

14.1. Substantial Completion.

14.1.1. Upon Substantial Completion of the Work, the **Contractor** shall present in writing to the **City** its certification that the Work has been substantially completed and include in its certification (1) a list of items to be completed or corrected, (2) all special warranties required by the Contract Documents, endorsed by the **Contractor** and in a form reasonably acceptable to the **Design Professional** and (3) the permits and certificates referred to in 13.7.1., or elsewhere. The failure to include any item on the list mentioned in the preceding sentence does not alter the responsibility of the **Contractor** to complete all Work in accordance with the Contract Documents. When the **Design Professional** on the basis of an inspection determines that the Work or designed portion thereof is substantially complete and the other conditions have been met, the **Design Professional** will then prepare a certificate of Substantial Completion which shall establish the date of Substantial Completion, shall state the responsibilities of the **City** and the **Contractor** for security, maintenance, heat, utilities, damage to the Work, and insurance, and shall fix the time within which the **Contractor** shall complete the items listed therein. The certificate of Substantial Completion shall be submitted to the **City** and the **Contractor** for their written acceptance of the responsibilities assigned to them in such certificate.

14.1.2. Within twenty-one (21) days after receipt of the certification from the **Contractor**, the **City** shall present to the **Contractor** either a written declaration that the Work has been substantially completed or an itemized list of incomplete or unsatisfactory work items required by the Contract sufficient to demonstrate that the Work has not been substantially completed. The **City** may include with such list a notice setting forth a reasonable time within which the **Contractor** must achieve Substantial Completion of the Work. If the **City** fails to respond, by presentation of a written declaration or itemized list as aforesaid, to the **Contractor's** certification within the twenty-one (21) day period, the **Contractor's** certification shall take effect as the **City's** declaration that the Work has been substantially completed.

14.2. Partial Use or Occupancy of the Premises.

14.2.1. The **City** may occupy or use any completed or partially completed portion of the Work at any stage. Such partial occupancy or use may begin whether or not the portion is substantially complete, provided that the respective responsibilities of the **City** and the **Contractor** with respect to payments, retainage, if any, security, maintenance, heat, utilities, damage to the Work, insurance, correction of the Work, and warranties shall be established by agreement of the **City** and the **Contractor** or, absent such agreement, shall be determined by the **Design Professional** subject to the right of either party to contest such determination as provided in Article 16.

14.2.2. Immediately prior to such partial occupancy or use, the **City**, the **Contractor** and the **Design Professional** shall jointly inspect the area to be occupied or portion of the Work to be used in order to determine and record the condition of the Work.

14.2.3. Unless otherwise agreed upon, partial occupancy or use of a portion or portions of the Work shall not constitute acceptance of Work not complying with the requirements of the Contract Documents.

14.2.4. (Reference: M.G.L. c. 30, §39G;). Within sixty-five (65) days after the effective date of a declaration of

Substantial Completion, the **City** shall prepare and send to the **Contractor** for acceptance a Substantial Completion estimate for the quantity and price of the Work done and all but one percent (1%) retainage on that Work, including the quantity, price and all but one percent (1%) retainage for the undisputed part of each item and extra work item in dispute, but excluding the disputed part thereof, less the estimated cost of completing all incomplete and unsatisfactory items and less the total periodic payments made to date for the Work. The **City** shall also deduct from the Substantial Completion estimate an amount equal to the sum of all demands for direct payment filed by Subcontractors and not yet paid to Subcontractors or deposited in joint accounts pursuant to M.G.L. c. 30, §39F.

14.2.5. (Reference: M.G.L. c. 30, §39G). If the **City** fails to prepare and send to the **Contractor** any Substantial Completion estimate required by the provisions herein on or before the date specified, the **City** shall pay to the **Contractor** interest on the amount which would have been due to the **Contractor** pursuant to such Substantial Completion estimate at the rate of three (3) percentage points above the rediscount rate then charged by the Federal Reserve Bank of Boston from such date to the date on which the **City** sends that Substantial Completion estimate to the **Contractor** for acceptance or to the date of payment therefor, whichever occurs first. The **City** shall include the amount of such interest in the Substantial Completion estimate.

14.2.6. (Reference: M.G.L. c. 30, §39G). Within fifteen (15) days after the effective date of the declaration of Substantial Completion, the **City** shall send to the **Contractor** by certified mail, return receipt requested, a complete list of all incomplete or unsatisfactory items, and unless delayed by causes beyond its control, the **Contractor** shall complete all such items within forty-five (45) days after the receipt of such list or before the date for final payment and acceptance, whichever is later. If the **Contractor** fails to complete such Work within such time, the **City** may, subsequent to seven (7) days' written notice to the **Contractor** by certified mail, return receipt requested, terminate the Contract and complete the incomplete or unsatisfactory items and charge the cost of same to the **Contractor**.

14.3. Final Inspection.

14.3.1. Upon written notice from the **Contractor** that the entire Work or an agreed portion thereof is complete, the **Design Professional** will make a final inspection with the **City** and the **Contractor** and will notify the **Contractor** in writing of all particulars which this inspection reveals that the Work is incomplete or defective. The **Contractor** shall immediately take such measures as are necessary to complete such Work or remedy such deficiencies.

**ARTICLE 15
GUARANTEES AND WARRANTIES**

15.1. In General.

15.1.1. All guarantees and warranties specifically called for by the Specifications shall expressly run to the benefit of the **City**. Neither the final certificate of payment nor any provision in the Contract Documents, nor partial or entire occupancy of the premises by the **City** shall constitute any acceptance of work not done in accordance with the Contract Documents or relieve the Contractor of liability in respect to any express warranties or responsibility for faulty materials or workmanship. The Contractor shall remedy any defects in the work and pay for any damage to other work resulting therefrom, which shall appear within a period of one year from the date of final acceptance of the work unless a longer period is specified. CONTRACTING DEPARTMENT (AS STATED ON THE FIRST PAGE OF THE AGREEMENT) will give notice of observed defects with reasonable promptness.

15.2. Warranties.

15.2.1. Warranties required by the Contract Documents shall commence on the date of Substantial Completion of the Work or designated portion thereof, unless otherwise provided in the certificate of Substantial Completion.

15.2.2. The **Contractor** warrants that the materials and equipment furnished under the Contract will be new and of recent manufacture unless otherwise specified, and that all Work will be of good quality, free from faults and defects, and in conformance with the Contract Documents. Work not conforming to these requirements, including substitutions not properly approved and authorized, may be considered defective. The **Contractor's** warranty excludes remedy for damage or defect caused by abuse, Modifications not executed by the **Contractor**, improper or insufficient maintenance, improper operation, or normal wear and tear under normal usage. If required by the **Design Professional**, the **Contractor** shall furnish satisfactory evidence as to the kind and quality of material and equipment.

15.2.3. The **Contractor** warrants that title to all Work covered by an application for payment will pass to the **City** either by incorporation in the construction or upon the receipt of payment by the **Contractor**, whichever occurs first, free and clear of all liens. The **Contractor** further agrees that the submission of any application for payment shall conclusively be deemed to waive all liens with respect to said Work to which the **Contractor** may then be entitled, provided that such waiver of the lien rights shall not waive the **Contractor's** right to payment for such Work.

15.2.4. The **Contractor** warrants and guarantees that title to all Work, materials, and equipment covered by any

application for payment, whether incorporated in the Project or not, will pass to the **City** no later than the time of payment free and clear of all liens.

15.2.5. No materials or supplies for the Work shall be purchased by the **Contractor** or Subcontractor subject to any chattel mortgage or under a conditional sale contract or other agreement by which an interest is retained by the seller. The **Contractor** warrants that it has good title to all materials and supplies used by it in the Work, free from all liens.

15.2.6. The **Contractor** shall indemnify and hold the **City** harmless from all claims growing out of the lawful demands of Subcontractors, laborers, workers, mechanics, material persons, and furnishers of machinery and parts thereof, equipment, power tools, and all supplies, including commissary, incurred in the furtherance of the performance of this Contract. The **Contractor** shall at the **City's** request, furnish satisfactory evidence that all obligations of the nature hereinabove designated have been paid, discharged, or waived. If the **Contractor** fails to do so, then the **City** may, after having served written notice on the **Contractor** either pay unpaid bills, of which the **City** has written notice, direct, or withhold from the **Contractor's** unpaid compensation a sum of money deemed reasonably sufficient to pay any and all such lawful claims until satisfactory evidence is furnished that all liabilities have been fully discharged whereupon payment to the **Contractor** shall be resumed, in accordance with the terms of this Contract, but in no event shall the provisions of this sentence be construed to impose any obligations on the **City** to either the **Contractor** or its surety. In paying any unpaid bills of the **Contractor**, the **City** shall be deemed the agent of the **Contractor** and any payment so made by the **City** shall be considered as payment made under the Contract by the **City** to the **Contractor** and the **City** shall not be liable to the **Contractor** for any such payment made in good faith.

15.3. Extended Warranties and Guarantees.

15.3.1. Any defective Work that is either corrected or replaced will be warranted and guaranteed for a period of three (3) years from the date of such correction or replacement.

**ARTICLE 16
CLAIMS**

16.1. In General.

16.1.1. Written Notice. A Claim must be made by written notice to the other party.

16.1.2. Content of Notice. The notice must include all written supporting data.

16.1.3. Burden of Proof. The party making the Claim must substantiate the Claim.

16.2. Time Limits on Claims.

16.2.1. Unless otherwise provided, all Claims must be made within twenty-one (21) days after the occurrence of the event giving rise to such Claim or within twenty-one (21) days after the claimant first recognizes the condition giving rise to the Claim, whichever is later. Any change or addition to a previously made Claim shall be made by a written notice within the twenty-one-day period in order to be valid.

16.3. Continuing Contract Performance.

16.3.1. Pending final resolution of a Claim including arbitration, unless otherwise agreed in writing, the **Contractor** shall proceed diligently with performance of the Contract and the **City** shall continue to make payments in accordance with the Contract Documents.

16.4. Types of Claims.

16.4.1. Claims for Differing Subsurface or Latent Physical Conditions. (*Reference: M.G.L. c. 30, §39N;*). If, during the progress of the Work, the **Contractor** or the **City** discovers that the actual subsurface or latent physical conditions encountered at the Site differ substantially or materially from those shown on the Plans or indicated in the Contract Documents, either the **Contractor** or the **City** may request an equitable adjustment in the Contract Sum of the Contract applying to Work affected by the differing Site conditions. A request for such an adjustment shall be in writing and shall be delivered by the party making such claim to the other party as soon as possible after such conditions are discovered. Upon receipt of such a claim from a **Contractor**, or upon its own initiative, the **City** shall make an investigation of such physical conditions, and if they differ substantially or materially from those shown on the Plans or indicated in the Contract Documents or from those ordinarily encountered and generally recognized as inherent in Work of the character provided for in the Plans and Contract Documents and are of such a nature as to cause an increase or decrease in the cost of performance of the Work or a change in the construction methods required for the performance of the Work which results in an increase or decrease in the cost of the Work, the **City** shall make an equitable adjustment in the Contract Sum and the Contract shall be modified in writing accordingly.

16.4.2. Claims for Additional Cost. If the **Contractor** claims that any acts or omissions of the **City** or the **Design Professional**, including any instructions or orders, whether oral, written, by drawings, or otherwise, involve extra cost or time, and the **Contractor** has not received a written acknowledgment by the **City** or the **Design Professional** that extra payment will

be made or time extended on account thereof, the **Contractor** shall promptly so notify the **Design Professional** in writing of such Claim and shall proceed with the Work relating to such Claim and all rights of both parties with respect to such Claim shall be deemed to have been reserved. No Claim by the **Contractor** on account of such acts, omissions, instructions, or orders shall be valid unless the **Contractor** has so notified the **Design Professional** before proceeding.

16.4.2.1. Under no circumstances shall a Claim be made for additional cost where adverse weather conditions are the basis for the Claim.

16.4.3. Claims for Additional Time. If the **Contractor** wishes to make a Claim for an increase in the Contract Time, written notice as provided herein shall be given. The **Contractor** shall have the burden of demonstrating the effect of the claimed delay on the Contract Time and shall furnish the **Design Professional** with such documentation relating thereto as the **Design Professional** may reasonably require. Under no circumstances shall the **Contractor** make a Claim for an increase in the Contract Time due to a change in the **Contractor's** early completion date. If the increase in the Contract Time extends beyond the Contract Time established by the **City**, only the time that so extends beyond the Contract Time shall be reviewed and considered. In the case of a continuing delay, only one Claim is necessary.

16.4.3.1. Under no circumstances shall a Claim be made for additional time where adverse weather conditions are the basis for the Claim.

16.4.4. Claims for Injury to Person or Damage to Property. Should either party to the Contract suffer injury to person or damage to property because of any error, omission, or act of the other party or of any of the other party's employees or agents or others for whose acts the other party is legally liable, a Claim will be made in writing to the other party within twenty-one (21) days of the occurrence of the act giving rise to the injury or damage.

16.5. Review of Claims.

16.5.1. Initial Referral. All Claims, the bases of which arise prior to final payment or the earlier termination of the Contract, shall be referred initially to the **Design Professional** for action as provided herein.

16.5.2. Time Period and Action. The **Design Professional** shall review Claims and shall do one of the following within fourteen (14) days of receipt of the Claim:

16.5.2.1. defer any action with respect to all or any part of a Claim for the purpose of requesting and receiving additional information from either party;

16.5.2.2. decline in writing to render a decision for any reason which it deems appropriate (including, but not limited to, the fact that the Claim involves allegations of fault on the part of the **Design Professional**); or

16.5.2.3. render a decision on all or a part of the Claim.

16.5.3. If the **Design Professional** requests additional information, the **Design Professional** shall take action with respect to the Claim no later than fourteen (14) days after receipt of the additional information. The **Design Professional** shall notify the parties in writing of its disposition of such Claim. If the **Design Professional** renders a decision or declines to render a decision, either party may proceed in accordance with paragraph 16.7.

16.6. Decisions.

16.6.1. Decisions by the City or the Design Professional. (Reference: M.G.L. c. 30, §39P;). In every case in which this Contract requires the **City**, any official, or its **Design Professional** to make a decision on interpretation of the Specifications, approval of equipment, material or any other approval, or progress of the Work, the decision shall be made promptly and, in any event, no later than fourteen (14) days after the written submission for decision; but if such decision requires extended investigation and study, the **City**, the official, or the **Design Professional** shall, within fourteen (14) days after the receipt of the submission, give the party making the submission written notice of the reasons why the decision cannot be made within the thirty-day period and the date by which the decision will be made.

16.6.2. When Decision of the Design Professional is Final and Binding. The decision of the **Design Professional** shall be final and binding on the parties, unless a party files suit or a demand for arbitration within thirty (30) days after the date of the decision.

16.6.3. When Decision of the Design Professional is Not Final and Binding. (Reference: M.G.L. c. 30, §39J). Notwithstanding any contrary provision of this Contract, no decision by the **City** or by the **Design Professional** on a dispute, whether of fact or of law, arising under said Contract shall be final or conclusive if such decision is made in bad faith, fraudulently, capriciously, arbitrarily, is unsupported by substantial evidence, or is based upon error of law.

16.6.4. Resolved Claims. If a Claim is resolved, the **Design Professional** shall obtain or prepare the appropriate documentation and provide the **City** and the **Contractor** with a copy of same.

16.7. Arbitration.

16.7.1. Controversies and Claims Subject to Arbitration. Any controversy or Claim arising out of or related to the

Contract, or the breach thereof, shall be settled by arbitration in accordance with the Construction Industry Arbitration Rules of the American Arbitration Association, and judgment upon the award rendered by the arbitrator or arbitrators may be entered in any court having jurisdiction thereof, except controversies or Claims relating to aesthetic effect, subject to the provisions of paragraph 16.7.7. In any such arbitration in which the amount stated in the demand is \$100,000 or less, the American Arbitration Association shall appoint a single arbitrator in accordance with such Rules, who shall be a lawyer. In any such arbitration in which the amount stated in the demand is in excess of \$100,000, the demand shall include the name of an arbitrator appointed by the claimant. The respondent shall appoint a second arbitrator and shall notify the claimant in writing of such appointment within thirty (30) days of receipt of the demand, failing which the matter shall be decided by the arbitrator named in the claimant's demand. Within thirty (30) days after the claimant's receipt of notice of the appointment of the second arbitrator, the two arbitrators shall appoint a neutral arbitrator and shall notify the parties in writing of such appointment, failing which either party may apply to the American Arbitration Association to appoint such neutral arbitrator. If such neutral arbitrator is appointed by the American Arbitration Association, he or she shall be a lawyer.

16.7.2. Rules for Arbitration. If the neutral arbitrator is appointed by the American Arbitration Association, the said Association shall administer the arbitration and its Construction Industry Arbitration Rules shall govern all aspects of the proceeding including the enforcement of any award. If the neutral arbitrator is not appointed by the American Arbitration Association, then the panel of arbitrators shall act as the administrator of the arbitration but the Construction Industry Arbitration Rules of the Association shall nonetheless govern all aspects of the proceeding, including the enforcement of any award, provided however that the arbitration panel shall have all of the powers and duties conferred on the Association pursuant to said rules. In addition, the following rules shall govern the selection of arbitrators and the proceedings:

16.7.2.1. Neither party may appoint as arbitrator an employee or an owner of that party, nor the parent, spouse, or child of an employee or owner of that party.

16.7.2.2. After the neutral arbitrator has been appointed, neither party may engage in *ex parte* communication with any arbitrator.

16.7.3. When Arbitration May Be Demanded. Demand for arbitration of any Claim, the basis of which arises prior to final payment or the earlier termination of the Contract may not be made before the earlier of (1) the date on which the **Design Professional** has rendered a written decision on the Claim or has notified the parties in writing that such decision will not be rendered or (2) forty-five (45) days following receipt by the **Design Professional** of a written request for a decision sent by registered or certified mail to both the **Design Professional** and the other party to this Contract.

16.7.3.1. In no event shall a demand for arbitration be made after the date when the institution of legal or equitable proceedings based on such Claim would be barred by the applicable statute of limitations.

16.7.4. Limitation on Consolidation or Joinder. No arbitration arising out of or relating to the Contract Documents shall include, by consolidation or joinder or in any other manner, the **Design Professional**, the **Design Professional's** employees or consultants, except by written consent containing specific reference to the Contract and signed by the **Design Professional**, the **City**, the **Contractor**, and any other person or entity sought to be joined. No arbitration shall include, by consolidation or joinder or in any other manner, parties other than the **City**, the **Contractor**, a separate contractor, and other persons substantially involved in a common question of fact or law whose presence is required if complete relief is to be accorded in arbitration. No person or entity other than the **City**, the **Contractor**, or a separate contractor shall be included as an original third party or additional third party to an arbitration whose interest or responsibility is insubstantial. Consent to arbitration involving an additional person or entity shall not constitute consent to arbitration of a dispute not described therein or with a person or entity so named or described herein. The foregoing agreement to arbitrate and other agreements to arbitrate with an additional person or entity duly consented to by parties to the Contract shall be specifically enforceable under applicable law in any court having jurisdiction thereof.

16.7.5. Claims and Timely Assertion of Claims. A party who files a notice of demand for arbitration must assert in the demand all Claims then known to that party on which arbitration is permitted to be demanded. When a party fails to include a Claim through oversight, inadvertence, or excusable neglect, or when a Claim has matured or been acquired subsequently, the arbitrator or arbitrators may permit amendment.

16.7.6. Award Final. The award rendered by the arbitrator or arbitrators shall be final, and judgment may be entered upon it in accordance with applicable law in any court having jurisdiction thereof.

16.7.7. The City's Reservation of Rights. Notwithstanding any provision contained in this Article 16 or elsewhere in the Contract Documents, the **City** reserves the following rights in connection with Claims between the **City** and the **Contractor**, which rights may be exercised by the **City** unilaterally, in the **City's** sole discretion, and without the consent of the **Contractor**:

16.7.7.1. the right to institute legal action against the **Contractor** in any court of competent jurisdiction in lieu of demanding arbitration, in which case the dispute or disputes which are the subject of such action shall be decided by such court, and not by arbitration;

16.7.7.2. the right to obtain from any court of competent jurisdiction a stay of any arbitration instituted by the **Contractor**, provided that the application for such stay is made before the appointment of the neutral arbitrator in

such arbitration, in which case the dispute or disputes which are the subject of such arbitration shall be decided by such court and not by arbitration;

16.7.7.3. the right to require the **Contractor** to join as a party in any arbitration between the **City** and the **Design Professional** relating to the Project, in which case the **Contractor** agrees to be bound by the decision of the arbitrator or arbitrators in such arbitration.

16.7.8. In case the **City** elects to proceed in accordance with 16.7.7.1. or 16.7.7.2. above, the word "litigation" shall be deemed to replace the word "arbitration" wherever the latter word appears in the Contract Documents.

ARTICLE 17 EMERGENCIES

17.1. In an emergency affecting the health and safety of persons or property, the **Contractor** shall act to prevent threatened damage, injury, or loss.

17.2. In emergencies affecting the health, safety, or protection of persons, the Work or property at the Site or adjacent thereto, the **Contractor**, without special instruction or authorization from the **City** or the **Design Professional**, is obligated to act to prevent threatened damage, injury, or loss. The **Contractor** shall give the **Design Professional** prompt written notice if the **Contractor** believes that any significant changes in the Work or variations from the Contract Documents have been caused thereby. If the **Design Professional** determines that a change in the Contract Documents is required because of the action taken by the **Contractor** in response to such an emergency, a **Construction Change** Directive or Change Order will be issued to document the consequences of such action.

ARTICLE 18 TERMINATION OR SUSPENSION OF THE CONTRACT

18.1. Suspension by the City.

18.1.1. At any time and without cause, the **City** may suspend the Work or any portion thereof for a period of not more than ninety (90) days by notice in writing to the **Contractor** and the **Design Professional** that will fix the date on which Work will be resumed. The **Contractor** shall resume Work on the date so fixed. The **Contractor** shall be allowed an adjustment in the Contract Sum or an extension of the Contract Time, or both, directly attributable to any such suspension if the **Contractor** makes an approved Claim therefor, provided, however, that if there is a suspension, delay or interruption for fifteen days or more or due to a failure of the Awarding Authority to act within the time specified in this contract, the Awarding Authority shall make an adjustment in the contract price for any increase in the cost of performance of this contract but shall not include any profit to the General Contractor on such increase; and provided further, that the Awarding Authority shall not make any adjustment in the contract price under this provision for any suspension, delay, interruption, or failure to act to the extent that such is due to any cause for which this contract provides for an equitable adjustment of the contract price under any other contract provisions. The General Contractor must submit the amount of a claim under provision (1) to the Awarding Authority in writing as soon as practicable after the end of the suspension, delay, interruption or failure to act and, in any event, not later than the date of final payment under this contract and, except for costs due to a suspension order, the Awarding Authority shall not approve any costs in the claim incurred more than twenty days before the General Contractor notified the Awarding Authority in writing of the act or failure to act involved in the claim. The General Contractor must submit the amount of a claim under provision (1) to the Awarding Authority in writing as soon as practicable after the end of the suspension, delay, interruption or failure to act and, in any event, not later than the date of final payment under this contract and, except for costs due to a suspension order, the Awarding Authority shall not approve any costs in the claim incurred more than twenty days before the General Contractor notified the Awarding Authority in writing of the act or failure to act involved in the claim.

18.1.1.1 Notwithstanding the above, if the City is required to suspend the work as a result of a request from the Office of the Attorney General in connection with a bid protest or an injunction, the Contractor shall not have a claim for damages, but the City shall extend the date of substantial completion for a period of time commensurate with the period of the suspension, and the liquidated damages clause shall not take effect until the extended date of substantial completion. If any of the following occurrences causes a delay in the work, the Contractor shall immediately notify CONTRACTING DEPARTMENT (AS STATED ON THE FIRST PAGE OF THE AGREEMENT) in writing. If, upon investigation, the City finds that the delay is excusable, the City shall extend the date of substantial completion for a period of time commensurate with the period of the excusable delay, and the liquidated damages clause shall not take effect until the extended date of substantial completion: (1) any acts of the Government, including controls or restrictions upon or requisitioning of materials, equipment, tools, or labor by reason of war, National Defense, or any other national emergency; (2) delays which are caused by the City and which are not occasioned by the Contractor's failure to supply CONTRACTING DEPARTMENT (AS STATED ON THE FIRST PAGE OF THE AGREEMENT) or its design professional with progress schedules, documents, samples, and the like, in a timely manner; (3) causes not reasonably foreseeable by the parties to this Contract, which are beyond the reasonable

control of the Contractor, such as blizzards, floods, hurricanes, tornadoes, and strikes; (4) any delay of any subcontractor resulting from paragraphs (1), (2), or (3).

18.1.2. If the Work is defective, if the **Contractor** fails to provide a sufficient number of skilled workers or suitable materials or equipment, or if the **Contractor** defaults or neglects to carry out the Work in accordance with the Contract Documents and fails within a seven-day period after receipt of written notice from the **City** to begin and prosecute correction of such default or neglect with diligence and promptness, the **City** may correct such deficiencies, without prejudice to other remedies the **City** may have. In such case, an appropriate **Construction Change** Directive shall be issued deducting from payments then or thereafter due to the **Contractor** the cost of correcting such deficiencies including compensation for the **Design Professional's** additional services and expenses made necessary by such default, neglect, or failure and any and all direct, indirect, or consequential costs associated with the order to stop the Work. If such payments then or thereafter due the **Contractor** are not sufficient to cover such amounts, the **Contractor** shall immediately pay the difference to the **City**. The **Contractor** shall remain responsible for maintaining progress and shall not be entitled to any increase in the Contract Time or the Contract Sum.

18.2. Termination by the Contractor.

18.2.1. If, through no act or fault of the **Contractor**, a Subcontractor, or a Sub-subcontractor, the Work is suspended for a period of more than ninety (90) days by the **City**, or under an order of court or other public authority, or the **Design Professional** fails to act on any application for payment within thirty (30) days after it is submitted in proper form and content or the **City** fails for thirty (30) days to pay the **Contractor** any sum finally determined to be due, then the **Contractor** may terminate the Contract upon seven (7) days' written notice to the **City**, provided that the **City** does not remedy such suspension or failure within that time.

18.3. Termination by the City.

18.3.1. If the **Contractor** is adjudged a bankrupt, or if the **Contractor** makes a general assignment for the benefit of the **Contractor's** creditors, or if a receiver is appointed on account of the **Contractor's** insolvency, or if the Contractor makes a written admission of the Contractor's inability to pay debts, or if the Contractor becomes a debtor or defendant in (i) a voluntary or involuntary petition in bankruptcy, (ii) a petition for appointment of a receiver, (iii) a levy of an attachment or execution, (iv) a winding up or dissolution of a partnership or corporation, (v) or any other proceeding under which a court of competent jurisdiction assumes custody or control over the Contractor, or if the **Contractor** persistently or repeatedly refuses or fails, except in cases for which extension of time is provided, to supply enough properly skilled workers or proper materials, or fails to prosecute the work with such diligence as will, in the reasonable estimation of the City, ensure substantial completion within the time specified in the Contract Documents, or if the **Contractor** fails to make prompt payment to Subcontractors or for materials or labor, or persistently disregards laws, ordinances, rules, regulations, or orders of any public authority having jurisdiction or disregards an instruction, order, or decision of the **Design Professional**, or otherwise is in breach of any provision of the Contract and has failed to cure such breach after written notice from the City specifying 1) the breach, 2) what must be done to cure the breach, and 3) the time within which the breach must be cured, or otherwise is guilty of substantial violation of any provision of the Contract, then the **Contractor** shall be in default, and the **City** may, without prejudice to any other right or remedy and upon written notice to the **Contractor**, temporarily withhold cash payments pending correction of the deficiency, hold the Contractor and its sureties liable in damages, require the Contractor's sureties to complete the Contract, take possession of all materials, tools, appliances, equipment, construction equipment and machinery and vehicles, offices and other facilities on the Project Site, and all materials intended for the Work, wherever stored, without liability for loss or damage, following which use, the Contractor shall be liable for their removal from the site; and, seven (7) days after such notice, may terminate the employment of the **Contractor**, accept assignment of any or all subcontracts pursuant to Paragraph 6.6.1.1, and finish the Work by whatever method the **City** may deem expedient (including but not limited to using the services of another contractor (in which case the City shall have no obligation to use a competitive process to obtain the lowest contract prices) and look to the Contractor and the Contractor's sureties for the difference between the cost to complete the work and the contract sum hereunder.

The **City** shall be entitled to collect from the **Contractor** all direct, indirect, and consequential damages suffered by the **City** on account of the **Contractor's** default, including without limitation additional services and expenses of the **Design Professional** made necessary thereby. The **City** shall be entitled to hold all amounts due to the **Contractor** at the date of termination until all of the **City's** damages have been established, and to apply such amounts to such damages.

18.3.1.1. HUD Action. If the Contractor is in default, HUD and/or any other administering agency named herein may, with or without the consent of the City, cancel, suspend, or terminate this Contract in whole or in part; require the withholding or disallowance all or part of the funding for the project; declare the contractor ineligible for further Government contracts or avail itself of any other remedies available under the law.

18.3.2. (Reference: Somerville Municipal Code Chapter 2.117, Section 2.117.110C). In the event the **Contractor** or any of its agents or employees violates any provision of Somerville Municipal Code Chapter 2.117 that is applicable to **City**

contractors in connection with the awarding, administration, or performance of the Contract, the **City** may terminate the sat Contract.

18.3.3. (a) The City may terminate this Contract without cause, at any time, effective upon the date of termination specified by written notice to the Contractor, in which case, the Contractor shall be compensated for: (1) sums due under this Contract incurred up to the date of termination for all Work performed and accepted by the City up to the termination date, calculated on a percentage completion basis covering the period of time between the last approved application for payment and the date of termination using the progress schedule and schedule of values. The Contractor shall use its best efforts to mitigate any expenses and shall in no event incur any new obligations after the date of termination.

(1) Payment by the City as provided in this section shall be deemed to fully compensate the Contractor for all expenses and those of any consultants, subcontractors and suppliers, directly or indirectly attributable to the termination. Lost profits shall not be payable. Any such termination shall not give rise to any cause of action for damages against the City.

(b) **Contractor's Duties Upon Termination For Convenience.** Upon termination of this Contract without cause, the Contractor shall: (1) immediately stop the Work; (2) stop placing orders and Subcontracts in connection with this Contract; (3) cancel all existing orders and Subcontracts (subject to the City providing notice that it accepts assignment of any or all subcontracts pursuant to Paragraph 6.6.1.1); (4) surrender the site to City in a safe condition; and (5) promptly transfer to City all materials, supplies, work in process, appliances, facilities, equipment and machinery of this Contract, and all work product, plans, drawings, specifications and other information and documents used in connection with Services performed under this Contract. Failure by the Contractor to comply with said duties shall relieve the City of its obligation to compensate the Contractor, as provided for under this section.

ARTICLE 19

AMERICANS WITH DISABILITIES ACT (42 U.S. 12131)

19.1. On July 26, 1994, the Americans with Disabilities Act ("the Act") became effective for employers of fifteen or more employees.

19.2. The Act protects against discrimination on the basis of "disability," which is defined as a physical or mental impairment that substantially limits at least one "major life activity;" or discrimination against an individual who has a record of such impairment; or discrimination against an individual being regarded - even if inaccurately - as having such impairment. The Act also expressly prohibits job discrimination that is based on any individual's relationship or association with a disabled person.

19.3. If the **Contractor** is subject to the Act, it must comply with its provisions.

ARTICLE 20

WRITTEN NOTICE TO THE PARTIES

20.1. In General.

20.1.1. All written communications from the **Design Professional** to the **Contractor** shall be copied to the **City**. All written communications from the **Contractor** to the **Design Professional** shall be copied to the **City**. All written communications from the **Contractor** to the **City** shall be copied to the **Design Professional**.

20.2. Addresses.

20.2.1. To the City. Written notice to the **City** shall be sent or hand-delivered to:

Mayor
City of Somerville
93 Highland Avenue
Somerville, MA 02143

City Solicitor
Law Department
93 Highland Avenue
Somerville, MA 02143

Director of Contracting Department (as stated on first page of this Agreement)
City Hall
93 Highland Avenue
Somerville, MA 02143

20.2.2. To the Contractor. Both the address given on the bid form upon which the Agreement is founded and the **Contractor's** office at or near the Site of the Work are hereby designated as places to either of which notices, letters, and other communications to the **Contractor** shall be certified, mailed, or delivered. Delivery of any notice, letter, or other communication to the **Contractor** at or depositing same in a postpaid wrapper directed to either place shall be deemed sufficient service thereof upon the **Contractor**. Written notice shall be deemed to have been duly served on the **Contractor** if it is sent or hand-delivered to any member or officer of the **Contractor**. The date of said service shall be the date of such delivery or mailing. The address may be changed at any time by an instrument in writing, executed and acknowledged by the **Contractor** and delivered to the **City** and to the **Design Professional**. Nothing herein contained shall be deemed to preclude or render inoperative the service of any notice, letter, or other communication upon the **Contractor** personally. Moreover, any notice, letter, or other communication required under the Contract may be served on the **Contractor's** representative at job meetings. The **Contractor** shall provide the **City** with its change of address seven (7) days prior to its effective date.

20.2.3. To the Design Professional. Written notice to the **Design Professional** shall be sent or hand-delivered to the address appearing on the Project Manual. Written notice shall be deemed to have been duly served on the **Design Professional** if it is sent or hand-delivered to any member or officer of the **Design Professional**.

ARTICLE 21

MISCELLANEOUS PROVISIONS

21.1. Governing Law.

21.1.1. This Contract shall be governed by the laws of the Commonwealth of Massachusetts and the United States of America.

21.2. Venue.

21.2.1. Venue for any court action or proceeding shall be Middlesex County in the Commonwealth of Massachusetts only. The **Contractor**, all Subcontractors, and Suppliers waive any and all jurisdictional and venue defenses.

21.3. Successors and Assigns.

21.3.1. The **Contractor** shall not assign, in whole or in part, its rights and obligations under the Contract Documents without prior written consent of the **City**. An assignment without the prior written consent of the **City** shall not relieve the **Contractor** of its obligations thereunder.

21.3.2. The **City** and the **Contractor** respectively bind themselves, their partners, successors, assigns, and legal representatives to the other party hereto and to partners, successors, assigns, and legal representatives of such other party in respect to covenants, agreements, and obligations contained in the Contract Documents.

21.4. Statutory Limitation Period.

21.4.1. It is expressly agreed that the obligations of the **Contractor** hereunder arise out of contractual duties, and that the failure of the **Contractor** to comply with the requirements of the Contract Documents shall constitute a breach of contract, not a tort, for the purpose of applicable statutes of limitations and repose. Any cause of action which the **City** may have on account of such failure shall be deemed to accrue only when the **City** has obtained actual knowledge of such failure, not before.

21.5. Rights and Remedies.

21.5.1. Duties and obligations imposed by the Contract Documents and rights and remedies available thereunder shall be in addition to and not a limitation of duties, obligations, rights, and remedies otherwise imposed or available by law.

21.5.2. No action or failure to act by the **City**, the **Design Professional**, or the **Contractor** shall constitute a waiver of a right or duty afforded them under the Contract, nor shall such action or failure to act constitute approval of or acquiescence in a breach thereunder, except as may be specifically agreed in writing.

21.6 Severability. In the event that any provision of this Agreement is found to be legally unenforceable, the remainder of the Agreement shall remain in full force and effect.

21.7 Conflict of Interest Laws. The City and the Contractor shall comply with all applicable conflict of interest statutes and regulations.

21.8 If this contract is in excess of \$2,000 and is federally funded, the Contractor shall comply with the Copeland "Anti-Kickback Act" (18 U.S.C. 874 and 29 CFR Part 3), and shall not induce any person employed in the construction, completion, or repair of a public building or public work, to give up any part of the compensation to which he would otherwise be entitled.

21.9. EQUAL EMPLOYMENT OPPORTUNITY/NONDISCRIMINATION

a) the Contractor shall not discriminate against any employee or applicant for employment because of race, color, religion, sex, marital status, sexual orientation, national origin, age, disability, Vietnam Era veteran status or because an employee or applicant is a recipient of federal, state, or local public assistance or housing subsidies; and

b) the Contractor shall not discriminate, in any stage of the contract from award to completion, in the selection or retention of subcontractors, suppliers, and materialmen, or in the procurement of materials or supplies, or the rental of equipment, on the basis of race, religion, sex, marital status, sexual orientation, national origin, age, disability, Vietnam Era veteran status, or because an individual is a recipient of federal, state, or local public assistance or housing subsidies; and

c) the Contractor shall post an equal employment opportunity notice in conspicuous places at the worksite, shall make copies of such notice available to employees and job applicants, and shall send such notice to each labor union or representative of workers with which the Contractor has a collective bargaining agreement or other contract or understanding; and

d) the Contractor shall, to the greatest extent feasible, give employment and on-site training opportunities, to lower-income, minority, women, and disabled members of the local community and shall award subcontracts, when possible, to Minority Business Enterprises (MBE) and Women Business Enterprises (WBE).

e) the contractor shall include language similar to the above in all subcontracts.

END

PART 3: TECHNICAL SPECIFICATIONS, PLANS AND DETAILS

PROJECT MANUAL

ALBERT F. ARGENZIANO SCHOOL

BOILER REPLACEMENT PROJECT

290 WASHINGTON STREET,
SOMERVILLE, MA 02143

CONSTRUCTION DOCUMENTS

June 3, 2026



CREDIT: HOMES.COM


RIMKUS
313 CONGRESS STREET
2ND FLOOR
BOSTON, MA 02210
617-330-9390
WWW.RIMKUS.COM
MATTER# 100334971

TABLE OF CONTENTS

DIVISION 01 GENERAL REQUIREMENTS

Section 01 00 00 – GENERAL REQUIREMENTS

Section 01 10 00 – SUMMARY

Section 01 11 00 – SCOPE OF WORK

Section 01 25 00 – SUBSTITUTION PROCEDURES

Section 01 31 00 – PROJECT MANAGEMENT AND COORDINATION

Section 01 32 00 – CONSTRUCTION PROGRESS DOCUMENTATION

Section 01 32 33 – PHOTOGRAPHIC DOCUMENTATION

Section 01 33 00 – SUBMITTAL PROCEDURES

Section 01 40 00 – QUALITY REQUIREMENTS

Section 01 42 00 – REFERENCES

Section 01 73 00 – EXECUTIONS

Section 01 77 00 – CLOSEOUT PROCEDURES

DIVISION 23 HEATING, VENTILATION, AND AIR CONDITIONING

Section 23 05 00 – COMMON WORK RESULTS FOR HVAC

Section 23 05 23 – GENERAL-DUTY VALVES FOR HVAC PIPING

Section 23 05 29 – HANGERS AND SUPPORTS FOR HVAC PIPING AND EQUIPMENT

Section 23 05 46 – COATINGS FOR HVAC

Section 23 05 48 – VIBRATION AND SEISMIC CONTROLS FOR HVAC

Section 23 05 48.13 – VIBRATION CONTROLS FOR HVAC

Section 23 05 53 – IDENTIFICATION FOR HVAC PIPING AND EQUIPMENT

Section 23 05 93 – TESTING, ADJUSTING, AND BALANCING

Section 23 07 16 – HVAC EQUIPMENT INSULATION

Section 23 07 19 – HVAC PIPING INSULATION

Section 23 08 00 – COMMISSIONING OF HVAC

Section 23 09 23.11 – CONTROL VALVES

Section 23 09 23.23 – PRESSURE INSTRUMENTS

Section 23 09 23.27 – TEMPERATURE INSTRUMENTS

Section 23 09 93.11 – SEQUENCE OF OPERATIONS FOR HVAC DDC

Section 23 11 23 – FACILITY NATURAL-GAS PIPING

Section 23 21 13 – HYDRONIC PIPING

Section 23 21 16 – HYDRONIC PIPING SPECIALTIES

Section 23 21 23 – HYDRONIC PUMPS

Section 23 25 13 – WATER TREATMENT FOR CLOSED-LOOP HYDRONIC SYSTEMS

Section 23 31 13 – METAL DUCTS

Section 23 51 00 – BREECHING, CHIMNEY & STACK

Section 23 52 16 – CONDENSING BOILERS

DIVISION 26 ELECTRICAL

Section 26 05 00 - COMMON WORK RESULTS FOR ELECTRICAL

Section 26 05 19 - LOW-VOLTAGE ELECTRICAL POWER CONDUCTORS AND CABLES

Section 26 05 20 - LOW-VOLTAGE ELECTRICAL MINERAL INSULATED CONDUCTORS
AND CABLES

Section 26 05 23 - CONTROL-VOLTAGE ELECTRICAL POWERCABLES

Section 26 05 26 - GROUNDING AND BONDING FOR ELECTRICAL SYSTEMS

Section 26 05 29 - HANGERS AND SUPPORTS FOR ELECTRICAL SYSTEMS

Rimkus
313 Congress Street
Boston, MA 02210

Argenziano School
Boiler Replacement Project
Somerville, MA 02143

Section 26 05 33 - RACEWAY AND BOXES FOR ELECTRICAL SYSTEMS

Section 26 05 36 - CABLE TRAYS FOR ELECTRICAL SYSTEMS

Section 26 05 48 - VIBRATION AND SEISMIC CONTROLS FOR ELECTRICAL SYSTEMS

Section 26 05 53 - IDENTIFICATION FOR ELECTRICAL SYSTEMS

Section 26 24 16 - PANELBOARDS

Section 26 27 26 - WIRING DEVICES

Section 26 28 16 - ENCLOSED SWITCHES AND CIRCUIT BREAKERS

Section 26 29 23 - VARIABLE-FREQUENCY MOTOR CONTROLLERS ()

Section 27 05 00 - COMMON WORK RESULTS FOR COMMUNICATIONS ()

Section 28 05 00 - COMMON WORK RESULT FOR ELECTONIC SAFETYAND SECURITY

Rimkus
313 Congress Street
Boston, MA 02210

Argenziano School
Boiler Replacement Project
Somerville, MA 02143

DIVISION 01

GENERAL REQUIREMENTS

Rimkus
313 Congress Street
Boston, MA 02210

Argenziano School
Boiler Replacement Project
Somerville, MA 02143

(This page left blank intentionally)

SECTION 01 10 00 - SUMMARY

PART 1 - GENERAL

1.01 RELATED DOCUMENTS

- A. Drawings and general provisions of the Contract, including General and Supplementary Conditions, apply to this Section.

1.02 PROJECT INFORMATION

- A. Project Identification: Argenziano School Boiler Replacement Project
 - 1. Project Location: 290 Washington Street, Somerville, MA
- B. Owner: City of Somerville
 - 1. Owner's Representative: Bret Winkler, bret.winkler@rimkus.com, (857-321-3918)
- C. Architect/Engineer: Rimkus, 313 Congress Street, 2nd Floor, Boston, MA; (617-330-9390).

1.03 WORK COVERED BY CONTRACT DOCUMENTS

- A. The Work of this Project is defined by the Contract Documents and consists of the following:
 - 1. Replacement of (3) existing gas fired condensing boilers, (3) primary loop pumps, associated piping, valves, wiring, controls, appurtenances, and other Work indicated in the Contract Documents.
- B. Type of Contract:
 - 1. This Project will be constructed under a single prime contract.

1.04 ACCESS TO SITE

- A. General: Contractor shall have full use of the Project site for construction operations during construction period. Contractor's use of the Project site is limited only by Owner's right to perform work or to retain other contractors on portions of the Project.
- B. Use of Site: Limit use of the Project site to Work in areas indicated. Do not disturb portions of the Project site beyond areas in which the Work is indicated.
 - 1. Driveways, Walkways, and Entrances: Keep driveways, loading areas, and entrances serving premises clear and available to Owner, Owner's employees, and emergency vehicles at all times. Do not use these areas for parking or for storage of materials.
 - 2. Condition of Existing Building: Maintain portions of existing building affected by construction operations in a weathertight condition throughout construction period. Repair damage caused by construction operations.

1.05 COORDINATION WITH OCCUPANTS

- A. Where any work requires interruption of any services, the Contractor shall make advanced arrangements with the Owner for dealing with such interruption. The Contractor will be responsible for the electrical connection for all scaffolding equipment requiring electrical power and shall retain a licensed electrician to perform this work.
- B. Partial Owner Occupancy: Owner will occupy the premises during entire construction period, with the exception of areas under construction. Cooperate with Owner during construction operations to minimize conflicts and facilitate Owner usage. Perform the Work so as not to interfere with Owner's operations. Maintain existing exits unless otherwise indicated.

1.06 WORK RESTRICTIONS

- A. Work Restrictions, General: Comply with restrictions on construction operations.
 - 1. Comply with limitations on use of public streets and with other requirements of authorities having jurisdiction.
- B. On-Site Work Hours: Limit work in the existing building to normal business working hours of 8:00 a.m. to 5:00 p.m., Monday through Friday, unless otherwise indicated and approved by the Owner.
- C. Existing Utility Interruptions: Do not interrupt utilities serving facilities occupied by Owner or others unless permitted under the following conditions and then only after providing temporary utility services according to requirements indicated:
 - 1. Notify Owner not less than five (5) days in advance of proposed utility interruptions.
 - 2. Obtain Owner's written permission before proceeding with utility interruptions.
- D. Nonsmoking Building: Smoking is not permitted within the building or within 25 feet of entrances, operable windows, or outdoor-air intakes.
- E. Restricted Substances: Use of tobacco products and other controlled substances within the existing building or on the Project site is not permitted.

1.07 WARRANTY

- A. Contractor to provide a contractor's 1-year material and labor warranty for all work, upon completion of the Project as indicated herein. Warranty shall protect against improper material, performance, and application of all the materials.

END OF SECTION - 01 10 00

PART 1 - GENERAL

1.01 RELATED DOCUMENTS

- A. Drawings and general provisions of the Contract, including General and Supplementary Conditions, apply to this Section.

1.02 SCOPE OF WORK

- A. The following is a brief outline of the scope of the work for this project. Specific requirements and details are listed throughout the specification and drawings. The "Scope of the Work" in no way excludes any portion or sections of the specification or drawings.
 - 1. Demolition of (3) existing Lochinvar condensing boilers and associated primary pumps, piping, gas piping, wiring, intake vent, exhaust flue, and controls.
 - 2. Installation of (3) new condensing boilers and associated primary pumps, piping gas piping, condensate neutralizer, condensate piping wiring, intake vent, double-walled stainless steel exhaust flue, wiring, and controls.
 - 3. Enlargement of existing equipment concrete pad for the installation of new condensing boilers.

1.03 ALTERNATES

- A. The following is a brief outline of the alternate scope of the work for this project.
 - 1A. Equipment additional 24 month warranty following the included first year for parts for all new equipment.
 - 1B. Equipment additional 24 month warranty following the included first year for labor for all new equipment.

PART 2 - PRODUCTS

- A. Not used.

PART 3 - EXECUTION

- A. Not used.

END OF SECTION - 01 11 00

Rimkus
313 Congress Street
Boston, MA 02210

Argenziano School
Boiler Replacement Project
Somerville, MA 02143

(This page left blank intentionally)

SECTION 01 25 00 SUBSTITUTION PROCEDURES

PART 1 - GENERAL

1.01 RELATED DOCUMENTS

- A. Drawings and general provisions of the Contract, including General and Supplementary Conditions, apply to this Section.

1.02 SUMMARY

- A. Section includes administrative and procedural requirements for substitutions.

1.03 DEFINITIONS

- A. Substitutions: Changes in products, materials, equipment, and methods of construction from those required by the Contract Documents and proposed by Contractor.

1.04 ACTION SUBMITTALS

- A. Substitution Requests: Submit electronic copies of each request for consideration. Identify product or fabrication or installation method to be replaced. Include Specification Section number and title and Drawing numbers and titles.
 - 1. Documentation: Show compliance with requirements for substitutions and the following, as applicable:
 - a. Statement indicating why specified product or fabrication, or installation method cannot be provided, if applicable.
 - b. Coordination of information, including a list of changes or revisions needed to other parts of the Work and to construction performed by Owner and separate contractors that will be necessary to accommodate proposed substitution.
 - c. Product Data, including drawings and descriptions of products and fabrication and installation procedures.
 - d. Samples, where applicable or requested.
 - e. Certificates and qualification data, where applicable or requested.
 - f. List of similar installations for completed projects, with project names and addresses as well as names and addresses of architects and owners.
 - g. Detailed comparison of Contractor's construction schedule using proposed substitutions with products specified for the Work, including effect on the overall Contract Time. If specified product or method of construction cannot be provided within the Contract Time, include letter from manufacturer, on manufacturer's letterhead, stating date of receipt of purchase order, lack of availability, or delays in delivery.

- h. Cost information, including a proposal of change, if any, in the Contract Sum.
 - i. Contractor's certification that proposed substitution complies with requirements in the Contract Documents, except as indicated in substitution request, is compatible with related materials and is appropriate for applications indicated.
 - 2. Rimkus's Action: If necessary, Rimkus will request additional information or documentation for evaluation within 7 days of receipt of a request for substitution. Rimkus will notify Contractor of acceptance or rejection of proposed substitution within 15 days of receipt of request, or 7 days of receipt of additional information or documentation, whichever is later.
 - a. Forms of Acceptance: Owner Approved Proposal and Executed AIA Change Order.

1.05 SUBSTITUTIONS

- A. Substitutions for Cause: Submit requests for substitution immediately on discovery of need for change, but not later than 15 days prior to time required for preparation and review of related submittals.
 - 1. Conditions: Rimkus will consider Contractor's request for substitution when the following conditions are satisfied. Considerations for substitutions do not guarantee or constitute acceptance of substitution request. If the following conditions are not satisfied, Rimkus will return requests without action, except to record noncompliance with these requirements:
 - a. Requested substitution is consistent with the Contract Documents and will produce indicated results.
 - b. Substitution request is fully documented and properly submitted.
 - c. Requested substitution will not adversely affect Contractor's construction schedule.
 - d. Requested substitution has received necessary approvals of authorities having jurisdiction.
 - e. Requested substitution is compatible with other portions of the Work.
 - f. Requested substitution provides specified warranty.
 - g. If requested substitution involves more than one contractor, requested substitution has been coordinated with other portions of the Work, is uniform and consistent, is compatible with other products, and is acceptable to all contractors involved.

END OF SECTION - 01 25 00

01 31 00 PROJECT MANAGEMENT AND COORDINATION

PART 1 - GENERAL

1.01 RELATED DOCUMENTS

- A. Drawings and general provisions of the Contract, including General and Supplementary Conditions, apply to this Section.

1.02 SUMMARY

- A. Section includes administrative provisions for coordinating construction operations on the Project including, but not limited to: General coordination procedures, RFIs, Digital project management procedures and project meetings.

1.03 DEFINITIONS

- A. RFI: Request for Information. Request from Owner, Rimkus, or Contractor seeking information required by or clarifications of the Contract Documents.

1.04 INFORMATIONAL SUBMITTALS

- A. Subcontract List: Prepare a written summary identifying individuals or firms proposed for each portion of the Work, including those who are to furnish products or equipment fabricated to a special design. Include the following information in tabular form:
1. Name, address, telephone number, and email address of entity performing subcontract or supplying products.
 2. Number and title of related Specification Section(s) covered by subcontract.
 3. Drawing number and detail references, as appropriate, covered by subcontract.

1.05 GENERAL COORDINATION PROCEDURES

- A. Coordination: Coordinate construction operations included in different Sections of the Specifications to ensure efficient and orderly installation of each part of the Work. Coordinate construction operations included in different Sections that depend on each other for proper installation, connection, and operation.
1. Schedule construction operations in sequence required to obtain the best results where installation of one part of the Work depends on installation of other components, before or after its own installation.
 2. Coordinate installation of different components to ensure maximum performance and accessibility for required maintenance, service, and repair.
 3. Make adequate provisions to accommodate items scheduled for later installation.
- B. Administrative Procedures: Coordinate scheduling and timing of required administrative procedures with other construction activities to avoid conflicts and to ensure orderly

progress of the Work. Such administrative activities include, but are not limited to, the following:

1. Preparation of Contractor's construction schedule.
2. Preparation of the schedule of values.
3. Installation and removal of temporary facilities and controls.
4. Delivery and processing of submittals.
5. Progress meetings.
6. Site inspections.
7. Project closeout activities.

1.06 DIGITAL PROJECT MANAGEMENT PROCEDURES

- A. PDF Document Preparation: Where PDFs are required to be submitted to Rimkus, prepare as follows:
1. Assemble complete submittal package into a single indexed file incorporating submittal requirements of a single Specification Section and transmittal form with links enabling navigation to each item.
 2. Name file with submittal number or other unique identifier, including revision identifier.
 3. Certifications: Where digitally submitted certificates and certifications are required, provide a digital signature with digital certificate on where indicated.

1.07 PROJECT MEETINGS

- A. General: Rimkus will schedule and conduct meetings and site inspections at the Project site unless otherwise indicated.
- B. Preconstruction Meeting: Rimkus will schedule and conduct a preconstruction meeting before starting construction, at a time convenient to Owner and Rimkus.
1. Attendees: Authorized representatives of Owner, Owner's Commissioning Authority, Rimkus, and their consultants; Contractor and its superintendent; major subcontractors; suppliers; and other concerned parties shall attend the meeting. Participants at the meeting shall be familiar with the Project and authorized to conclude matters relating to the Work.
 2. Agenda: Discuss items of significance that could affect progress, including the following:
 - a. Responsibilities, personnel assignments, and designation of key personnel and their duties.
 - b. Tentative construction schedule.

- c. Phasing (if required).
 - d. Client work sequencing.
 - e. Critical work sequencing and long lead items.
 - f. Lines of communications.
 - g. Procedures for processing field decisions and Change Orders.
 - h. Procedures for RFIs.
 - i. Procedures for testing and inspecting.
 - j. Procedures for processing Applications for Payment.
 - k. Distribution of the Contract Documents.
 - l. Submittal procedures.
 - m. Use of the premises and existing building.
 - n. Work restrictions.
 - o. Working hours.
 - p. Owner's occupancy requirements.
 - q. Responsibility for temporary facilities and controls.
 - r. Procedures for moisture and mold control.
 - s. Procedures for disruptions and shutdowns.
 - t. Construction waste management and recycling.
 - u. Office, work, and storage areas.
 - v. Equipment deliveries and priorities.
 - w. First aid.
 - x. Security.
 - y. Progress cleaning.
3. Minutes: Rimkus will record and distribute meeting minutes.
- C. Site Inspections: Coordinate a site inspection with Rimkus at the Project site before each construction activity when required by other sections and when required for coordination with other construction.
- 1. Attendees: Installer and representatives of manufacturers and fabricators involved in or affected by the installation and its coordination or integration with other

materials and installations that have preceded or will follow, shall attend the site inspection. Advise Rimkus and Owner's Commissioning Authority of requested site inspection.

2. Agenda: Review progress of other construction activities and preparations for the particular activity under consideration, including requirements for the following:
 - a. Options.
 - b. Deliveries.
 - c. Submittals.
 - d. Review of mockups.
 - e. Possible conflicts.
 - f. Compatibility requirements.
 - g. Time schedules.
 - h. Weather limitations.
 - i. Manufacturer's written instructions.
 - j. Warranty requirements.
 - k. Compatibility of materials.
 - l. Acceptability of substrates.
 - m. Regulations of authorities having jurisdiction.
 - n. Testing and inspecting requirements.
 - o. Installation procedures.
 - p. Coordination with other work.
 - q. Required performance results.
 - r. Protection of adjacent work.
 - s. Protection of construction and personnel.
3. Significant discussions, agreements, and disagreements, including required corrective measures and actions shall be recorded by Rimkus.
4. Reporting: Rimkus will distribute a field report of the site inspection to each party present and to other parties requiring information within two (2) business days.
5. Do not proceed with installation if the site inspection cannot be successfully concluded. Initiate whatever actions are necessary to resolve impediments to

performance of the Work and reconvene the site inspection at earliest feasible date.

D. Progress Meetings: Rimkus will conduct progress meetings at weekly intervals.

1. Coordinate dates of meetings with preparation of payment requests. Attendees: In addition to representatives of Owner, Owner's Commissioning Authority, and Rimkus, each contractor, subcontractor, supplier, and other entity concerned with current progress or involved in planning, coordination, or performance of future activities shall be represented at these meetings. All participants at the meeting shall be familiar with the Project and authorized to conclude matters relating to the Work.
2. Agenda: Review and correct or approve minutes of previous progress meeting. Review other items of significance that could affect progress. Include topics for discussion as appropriate to status of the Project.
 - a. Contractor's Construction Schedule: Review progress since the last meeting. Determine whether each activity is on time, ahead of schedule, or behind schedule, in relation to Contractor's construction schedule. Determine how construction behind schedule will be expedited; secure commitments from parties involved to do so. Discuss whether schedule revisions are required to ensure that current and subsequent activities will be completed within the Contract Time.
 - b. Review schedule for next period.
 - c. Provide revised construction schedule one (1) day prior to meeting.
 - d. Provide updated log of all weather / missed work days along with the reason for the missed days, prior to the meeting.
 - e. Review present and future needs of each entity present, including the following:
 - f. Interface requirements.
 - g. Sequence of operations.
 - h. Status of submittals.
 - i. Deliveries.
 - j. Off-site fabrication.
 - k. Access.
 - l. Site use.
 - m. Temporary facilities and controls.
 - n. Progress cleaning.

Rimkus
313 Congress Street
Boston, MA 02210

Argenziano School
Boiler Replacement Project
Somerville, MA 02143

- o. Quality and work standards.
 - p. Status of correction of deficient items.
 - q. Field observations.
- 3. Minutes: Rimkus will record and distribute the meeting minutes to each party present and to parties requiring information within two (2) business days.
- 4. Schedule Updating: Revise Contractor's construction schedule after each progress meeting where revisions to the schedule have been made or recognized. Issue revised schedule concurrently with the report of each meeting.

END OF SECTION - 01 31 00

01 32 00 CONSTRUCTION PROGRESS DOCUMENTATION

PART 1 - GENERAL

1.01 RELATED DOCUMENTS

- A. Drawings and general provisions of the Contract, including General and Supplementary Conditions, apply to this Section.

1.02 SUMMARY

- A. Section includes administrative and procedural requirements for documenting the progress of construction during performance of the Work, including the following:
 - 1. Contractor's Construction Schedule.
 - 2. Construction schedule updating reports.
 - 3. Daily construction reports.
 - 4. Site condition reports.

1.03 DEFINITIONS

- A. Activity: A discrete part of a project that can be identified for planning, scheduling, monitoring, and controlling the construction Project. Activities included in a construction schedule consume time and resources.
- B. Critical Activity: An activity on the critical path that must start and finish on the planned early start and finish times.
 - 1. Predecessor Activity: An activity that precedes another activity in the network.
 - 2. Successor Activity: An activity that follows another activity in the network.

1.04 INFORMATIONAL SUBMITTALS

- A. Format for Submittals: Submit required submittals in the following format:
 - 1. PDF file.
 - 2. Three paper copies, of sufficient size to display entire period or schedule, as required.
- B. Contractor's Construction Schedule: Initial schedule, of size required to display entire schedule for entire construction period.
- C. Construction Schedule Updating Reports: Submit with Applications for Payment.
- D. Daily Construction Reports: Submit at weekly intervals.
- E. Site Condition Reports: Submit at time of discovery of differing conditions.

1.05 COORDINATION

- A. Coordinate Contractor's Construction Schedule with the schedule of values, submittal schedule, progress reports, payment requests, and other required schedules and reports.
 - 1. Secure time commitments for performing critical elements of the Work from entities involved.
 - 2. Coordinate each construction activity in the network with other activities and schedule them in proper sequence.

1.06 CONTRACTOR'S CONSTRUCTION SCHEDULE, GENERAL

- A. Time Frame: Extend schedule from date established for commencement of the Work to date of final completion.
 - 1. Contract completion date shall not be changed by submission of a schedule that shows an early completion date, unless specifically authorized by Change Order.
 - a. Activities: Treat each scaffold location, roof, or other area as a separate numbered activity for each main element of the Work. Comply with the following:
 - b. Activity Duration: Define activities so no activity is longer than 20 days, unless specifically allowed by Rimkus.
 - c. Procurement Activities: Include procurement process activities for the following long lead items and major items, requiring a cycle of more than 60 days, as separate activities in schedule. Procurement cycle activities include, but are not limited to, submittals, approvals, purchasing, fabrication, and delivery.
 - d. Submittal Review Time: Include review and resubmittal times indicated in Section 01 33 00 "Submittal Procedures" in schedule. Coordinate submittal review times in Contractor's Construction Schedule with submittal schedule.
 - e. Punch List and Final Completion: Include not more than 30 days for completion of punch list items and final completion.
 - 2. Constraints: Include constraints and work restrictions indicated in the Contract Documents and as follows in schedule, and show how the sequence of the Work is affected.
 - 3. Phasing: Arrange list of activities on schedule by phase.
 - 4. Owner-Furnished Products: Include a separate activity for each product. Include delivery date indicated in Section 01 10 00 "Summary." Delivery dates indicated stipulate the earliest possible delivery date.
 - 5. Work Restrictions: Show the effect of the following items on the schedule:

- a. Coordination with existing construction.
 - b. Limitations of continued occupancies.
 - c. Uninterruptible services.
 - d. Use-of-premises restrictions.
 - e. Provisions for future construction.
 - f. Seasonal variations.
 - g. Environmental control.
6. Milestones: Include milestones indicated in the Contract Documents in schedule, including, but not limited to, the Notice to Proceed, and final completion.
7. Upcoming Work Summary: Prepare summary report indicating activities scheduled to occur or commence prior to submittal of next schedule update. Summarize the following issues:
 - a. Unresolved issues.
 - b. Unanswered Requests for Information.
 - c. Rejected or unreturned submittals.
 - d. Notations on returned submittals.
 - e. Pending modifications affecting the Work and the Contract Time.
8. Contractor's Construction Schedule Updating: At bi-monthly intervals, update schedule to reflect actual construction progress and activities. Issue schedule one week before each regularly scheduled progress meeting.
 - a. Revise schedule immediately after each meeting or other activity where revisions have been recognized or made. Issue updated schedule concurrently with the report of each such meeting.
 - b. Include a report with updated schedule that indicates every change, including, but not limited to, changes in logic, durations, actual starts and finishes, and activity durations.
 - c. As the Work progresses, indicate final completion percentage for each activity.
9. Distribution: Distribute copies of approved schedule to Rimkus, Owner, separate contractors, testing and inspecting agencies, and other parties identified by Contractor with a need-to-know schedule responsibility.
10. Provide copies at each Progress meeting.

- a. When revisions are made, distribute updated schedules to the same parties and post in the same locations.

1.07 GANTT-CHART SCHEDULE REQUIREMENTS

- A. Gantt-Chart Schedule: Submit a comprehensive, fully developed, horizontal, Gantt-chart-type, Contractor's Construction Schedule within 30 days of date established for the Notice of Award.
- B. Preparation: Indicate each significant construction activity separately. Identify first workday of each week with a continuous vertical line.
 1. For construction activities that require three months or longer to complete, indicate an estimated completion percentage in 10 percent increments within time bar.
 - a. Horizontal time scale: Identify first work day of each week.
 - b. Scale and spacing: To allow space for updating.
 - c. Sheet Size: Gantt-chart schedule shall be sized to fit on an 11" x 17" sheet.

END OF SECTION - 01 32 00

01 32 33 PHOTOGRAPHIC DOCUMENTATION

PART 1 - GENERAL

1.01 RELATED DOCUMENTS

- A. Drawings and general provisions of the Contract, including General and Supplementary Conditions, apply to this Section.

1.02 SUMMARY

- A. Section includes administrative and procedural requirements for the following: Preconstruction photographs, Periodic construction photographs and Final completion construction photographs.

1.03 INFORMATIONAL SUBMITTALS

- A. Key Plan: Submit key plan of the Project site or the building with notation of vantage points marked for location and direction of each photograph. Indicate elevation or story of construction. Include same information as corresponding photographic documentation.
- B. Digital Photographs: Submit image files within three (3) days of taking photographs.
 - 1. Submit photos by uploading to web-based project software site or provide USB Flash Drive. Include copy of key plan indicating each photograph's location and direction.
 - 2. Identification: Provide the following information with each image description in file metadata tag or in web-based project software site: Name of Project, Rimkus project number, Name of Contractor, Date photograph was taken, Description of location, vantage point, and direction and Unique sequential identifier keyed to accompanying key plan.

1.04 FORMATS AND MEDIA

- A. Digital Images: Submit digital media as originally recorded in the digital camera, without alteration, manipulation, editing, or modifications using image-editing software.
- B. Metadata: Record accurate date and time from camera.
- C. File Names: Name media files with date, Rimkus project number, Project area, and sequential numbering suffix.

1.05 CONSTRUCTION PHOTOGRAPHS

- A. Pre-construction Photographs: Before starting construction, take photographs of the Project site, surrounding properties, and apartment interiors (as required), including existing items to remain during construction, from different vantage points, as directed by Rimkus, A Rimkus Company.
 - 1. Take photographs to show existing conditions adjacent to property before starting the Work.

Rimkus
313 Congress Street
Boston, MA 02210

Argenziano School
Boiler Replacement Project
Somerville, MA 02143

2. Take photographs of existing buildings either on or adjoining property to accurately record physical conditions at start of construction.
- B. Periodic Construction Photographs: Take photographs monthly. Select vantage points to show status of construction and progress since last photographs were taken.
 - C. Final Completion Construction Photographs: Take photographs after date of Final Completion for submission as Project Record Documents. Rimkus, A Rimkus Company will inform photographer of desired vantage points.

END OF SECTION - 01 32 33

01 33 00 SUBMITTAL PROCEDURES

PART 1 - GENERAL

1.01 SUMMARY

- A. Section includes Submittal schedule requirements and Administrative and procedural requirements for submittals.

1.02 DEFINITIONS

- A. Action Submittals: Written and graphic information and physical samples that require Rimkus's responsive action. Action submittals are those submittals indicated in individual Specification Sections as "action submittals."
- B. Informational Submittals: Written and graphic information and physical samples that do not require Rimkus's responsive action. Submittals may be rejected for not complying with requirements. Informational submittals are those submittals indicated in individual Specification Sections as "informational submittals."

1.03 SUBMITTAL FORMATS

- A. Submittal Information: Include the following information in each submittal:
 - 1. Project name.
 - 2. Date.
 - 3. Rimkus project number.
 - 4. Name of Contractor.
 - 5. Names of subcontractor, manufacturer, and supplier.
 - 6. Unique submittal number, including revision identifier. Include Specification Section number with sequential alphanumeric identifier, and alphanumeric suffix for resubmittals.
 - 7. Category and type of submittal.
 - 8. Number and title of Specification Section, with paragraph number and generic name for each of multiple items.
 - 9. Indication of full or partial submittal.
 - 10. Location(s) where product is to be installed, as appropriate.
 - 11. Other necessary identification.
- B. Options: Identify options requiring selection by Rimkus.

- C. Deviations and Additional Information: On each submittal, clearly indicate deviations from requirements in the Contract Documents, including minor variations and limitations; include relevant additional information and revisions, other than those requested by Rimkus on previous submittals. Indicate by highlighting on each submittal or noting on attached separate sheet.
- D. PDF Submittals: Prepare submittals as PDF package, incorporating complete information into each PDF file. Name PDF file with submittal number.

1.04 SUBMITTAL PROCEDURES

- A. Prepare and submit submittals required by individual Specification Sections. Types of submittals are indicated in individual Specification Sections.
 - 1. Email: Prepare submittals as PDF package, and transmit to Rimkus by sending via email. Include PDF transmittal form. Include information in email subject line as requested by Rimkus.
- B. Coordination: Coordinate preparation and processing of submittals with performance of construction activities.
 - 1. Coordinate each submittal with fabrication, purchasing, testing, delivery, other submittals, and related activities that require sequential activity.
 - 2. Submit all submittal items required for each Specification Section concurrently unless partial submittals for portions of the Work are indicated on approved submittal schedule.
- C. Processing Time: Allow time for submittal review, including time for resubmittals, as follows. Time for review shall commence on Rimkus's receipt of submittal. No extension of the Contract Time will be authorized because of failure to transmit submittals enough in advance of the Work to permit processing, including resubmittals.
 - 1. Initial Review: Allow 15 days for initial review of each submittal. Allow additional time if coordination with subsequent submittals is required. Rimkus will advise Contractor when a submittal being processed must be delayed for coordination.
 - 2. Resubmittal Review: Allow 15 days for review of each resubmittal.
- D. Resubmittals: Make resubmittals in same form and number of copies as initial submittal.
- E. Distribution: Furnish copies of final submittals to manufacturers, subcontractors, suppliers, fabricators, installers, authorities having jurisdiction, and others as necessary for performance of construction activities. Show distribution on transmittal forms.
- F. Use for Construction: Retain complete copies of submittals on the Project site. Use only final action submittals that are marked with approval notation from Rimkus's action stamp.

1.05 SUBMITTAL REQUIREMENTS

- A. Product Data: Collect information into a single submittal for each element of construction and type of product or equipment.

1. If information must be specially prepared for submittal because standard published data are unsuitable for use, submit as Shop Drawings, not as Product Data.
 2. Mark each copy of each submittal to show which products and options are applicable.
 3. Include the following information, as applicable:
 - a. Manufacturer's catalog cuts.
 - b. Manufacturer's product specifications.
 - c. Standard color charts.
 - d. Statement of compliance with specified referenced standards.
 - e. Testing by recognized testing agency.
 - f. Application of testing agency labels and seals.
 - g. Availability and delivery time information.
 4. Submit Product Data before Shop Drawings, and before or concurrent with Samples.
- B. Shop Drawings: Prepare Project-specific information, drawn accurately to scale. Do not base Shop Drawings on reproductions of the Contract Documents or standard printed data.
1. Preparation: Fully illustrate requirements in the Contract Documents. Include the following information, as applicable:
 - a. Identification of products.
 - b. Schedules.
 - c. Compliance with specified standards.
 - d. Notation of coordination requirements.
 - e. Notation of dimensions established by field measurement.
 - f. Relationship and attachment to adjoining construction clearly indicated.
 - a. Seal and signature of professional Rimkus if specified.
 2. Paper Sheet Size: Except for templates, patterns, and similar full-size Drawings, submit Shop Drawings on sheets at least 8-1/2 by 11 inches, but no larger than 24 by 36 inches.
 - a. Two opaque (bond) copies of each submittal. Rimkus will return one copy.

- C. Samples: Submit Samples for review of kind, color, pattern, and texture for a check of these characteristics with other materials.
1. Transmit Samples that contain multiple, related components such as accessories together in one submittal package.
 2. Identification: Permanently attach label on unexposed side of Samples that includes the following:
 - a. Project name and submittal number.
 - b. Generic description of Sample.
 - c. Product name and name of manufacturer.
 - d. Sample source.
 - e. Number and title of applicable Specification Section.
 - f. Specification paragraph number and generic name of each item.
 3. Email Transmittal: Provide PDF transmittal. Include digital image file illustrating Sample characteristics, and identification information for record.
 4. Disposition: Maintain sets of approved Samples at the Project site, available for quality-control comparisons throughout the course of construction activity. Sample sets may be used to determine final acceptance of construction associated with each set.
 - a. Samples that may be incorporated into the Work are indicated in individual Specification Sections. Such Samples must be in an undamaged condition at time of use.
 - b. Samples not incorporated into the Work, or otherwise designated as Owner's property, are the property of Contractor.
 5. Samples for Initial Selection: Submit manufacturer's color charts consisting of units or sections of units showing the full range of colors, textures, and patterns available.
 - a. Number of Samples: Submit one full set of available choices where color, pattern, texture, or similar characteristics are required to be selected from manufacturer's product line. Rimkus will return submittal with options selected.
 6. Samples for Verification: Submit full-size units or Samples of size indicated, prepared from same material to be used for the Work, cured and finished in manner specified, and physically identical with material or product proposed for use, and that show full range of color and texture variations expected. Samples include, but are not limited to, the following: partial sections of manufactured or fabricated components; small cuts or containers of materials; complete units of repetitively used materials; swatches showing color, texture, and pattern; color range sets; and components used for independent testing and inspection.

- a. Number of Samples: Submit three sets of Samples. Rimkus will retain two Sample sets; remainder will be returned.
 1. Submit a single Sample where assembly details, workmanship, fabrication techniques, connections, operation, and other similar characteristics are to be demonstrated.
 2. If variation in color, pattern, texture, or other characteristic is inherent in material or product represented by a Sample, submit at least three sets of paired units that show approximate limits of variations.
- D. Design Data: Prepare and submit written and graphic information indicating compliance with indicated performance and design criteria in individual Specification Sections. Include list of assumptions and summary of loads. Include load diagrams if applicable. Provide name and version of software, if any, used for calculations. Number each page of submittal.
- E. Certificates:
 1. Certificates and Certifications Submittals: Submit a statement that includes signature of entity responsible for preparing certification. Certificates and certifications shall be signed by an officer or other individual authorized to sign documents on behalf of that entity. Provide a notarized signature where indicated.
 2. Installer Certificates: Submit written statements on manufacturer's letterhead certifying that Installer complies with requirements in the Contract Documents and, where required, is authorized by manufacturer for this specific Project.
 3. Manufacturer Certificates: Submit written statements on manufacturer's letterhead certifying that manufacturer complies with requirements in the Contract Documents. Include evidence of manufacturing experience where required.
 4. Material Certificates: Submit written statements on manufacturer's letterhead certifying that material complies with requirements in the Contract Documents.
 5. Product Certificates: Submit written statements on manufacturer's letterhead certifying that product complies with requirements in the Contract Documents.
 6. Welding Certificates: Prepare written certification that welding procedures and personnel comply with requirements in the Contract Documents. Submit record of Welding Procedure Specification and Procedure Qualification Record on AWS forms. Include names of firms and personnel certified.
- F. Test and Research Reports:
 1. Compatibility Test Reports: Submit reports written by a qualified testing agency, on testing agency's standard form, indicating and interpreting results of compatibility tests performed before installation of product. Include written recommendations for primers and substrate preparation needed for adhesion.

2. Field Test Reports: Submit written reports indicating and interpreting results of field tests performed either during installation of product or after product is installed in its final location, for compliance with requirements in the Contract Documents.
3. Material Test Reports: Submit reports written by a qualified testing agency, on testing agency's standard form, indicating and interpreting test results of material for compliance with requirements in the Contract Documents.
4. Preconstruction Test Reports: Submit reports written by a qualified testing agency, on testing agency's standard form, indicating and interpreting results of tests performed before installation of product, for compliance with performance requirements in the Contract Documents.
5. Product Test Reports: Submit written reports indicating that current product produced by manufacturer complies with requirements in the Contract Documents. Base reports on evaluation of tests performed by manufacturer and witnessed by a qualified testing agency, or on comprehensive tests performed by a qualified testing agency.

1.06 DELEGATED-DESIGN SERVICES

- A. Performance and Design Criteria: Where professional design services or certifications by a design professional are specifically required of Contractor by the Contract Documents, provide products and systems complying with specific performance and design criteria indicated.
 2. If criteria indicated are insufficient to perform services or certification required, submit a written request for additional information to Rimkus.
- B. Delegated-Design Services Certification: In addition to Shop Drawings, Product Data, and other required submittals, submit digitally signed PDF file or three paper copies of certificate, signed and sealed by the responsible design professional, for each product and system specifically assigned to Contractor to be designed or certified by a design professional.
 1. Indicate that products and systems comply with performance and design criteria in the Contract Documents. Include list of codes, loads, and other factors used in performing these services.

1.07 CONTRACTOR'S REVIEW

- B. Action Submittals and Informational Submittals: Review each submittal and check for coordination with other Work of the Contract and for compliance with the Contract Documents. Note corrections and field dimensions. Mark with approval stamp before submitting to Rimkus.
- A. Contractor's Approval: Indicate Contractor's approval for each submittal with a uniform approval stamp. Include name of reviewer, date of Contractor's approval, and statement certifying that submittal has been reviewed, checked, and approved for compliance with the Contract Documents.

Rimkus
313 Congress Street
Boston, MA 02210

Argenziano School
Boiler Replacement Project
Somerville, MA 02143

1. Rimkus will not review submittals received from Contractor that do not have Contractor's review and approval.

1.02 RIMKUS'S REVIEW

- A. Action Submittals: Rimkus will review each submittal, indicate corrections or revisions required, and return it.
 1. PDF Submittals: Rimkus will indicate, via markup on each submittal, the appropriate action, as follows:
 - a. "Reviewed" - Contractor may proceed ordering material, fabricating units, etc.
 - b. "Reviewed as Noted" - Contractor may proceed ordering materials, fabricating units, etc. based on corrections made by Rimkus.
 - c. "Revise and Resubmit" - Extensive changes must be made and resubmitted within three (3) business days.
 - d. "Not Reviewed" - Contractor to provide missing information as required to review submittal.
 - e. "Rejected" - Submittal package must be completely revised and new package must be submitted within five (5) business days.
- B. Incomplete submittals are unacceptable, will be considered nonresponsive, and will be returned for resubmittal without review.
- B. Submittals not required by the Contract Documents will be returned by Rimkus without action.

END OF SECTION - 01 33 00

Rimkus
313 Congress Street
Boston, MA 02210

Argenziano School
Boiler Replacement Project
Somerville, MA 02143

(This page left blank intentionally)

SECTION 01 40 00 QUALITY REQUIREMENTS

PART 1 - GENERAL

1.01 RELATED DOCUMENTS

- A. Drawings and general provisions of the Contract, including General and Supplementary Conditions, apply to this Section.

1.02 SUMMARY

- A. Section includes administrative and procedural requirements for quality assurance and quality control.
- B. Testing and inspection services are required to verify compliance with requirements specified or indicated. These services do not relieve Contractor of responsibility for compliance with the Contract Document requirements.
 - 1. Specified tests, inspections, and related actions do not limit Contractor's other quality-assurance and quality-control procedures that facilitate compliance with the Contract Document requirements.
 - 2. Requirements for Contractor to provide quality-assurance and quality-control services required by Rimkus, Owner, Commissioning Authority, or authorities having jurisdiction are not limited by provisions of this Section.

1.03 DEFINITIONS

- A. Experienced: When used with an entity or individual, "experienced" unless otherwise further described means having successfully completed a minimum of five (5) previous projects similar in nature, size, and extent to this Project; being familiar with special requirements indicated; and having complied with requirements of authorities having jurisdiction.
- B. Field Quality-Control Tests: Tests and inspections that are performed on-site for installation of the Work and for completed Work.
- C. Installer/Applicator/Erector: Contractor or another entity engaged by Contractor as an employee, Subcontractor, or Sub-subcontractor, to perform a particular construction operation, including installation, erection, application, assembly, and similar operations.
 - 1. Use of trade-specific terminology in referring to a trade or entity does not require that certain construction activities be performed by accredited or unionized individuals, or that requirements specified apply exclusively to specific trade(s).
- D. Mockups: Full-size physical assemblies that are constructed on-site either as freestanding temporary built elements or as part of permanent construction. Mockups are constructed to verify selections made under Sample submittals; to demonstrate aesthetic effects and qualities of materials and execution; to review coordination, testing, or operation; to show interface between dissimilar materials; and to demonstrate compliance with specified installation tolerances. Mockups are not Samples. Unless otherwise indicated, approved mockups establish the standard by which the Work will be judged.

- E. Preconstruction Testing: Tests and inspections performed specifically for the Project before products and materials are incorporated into the Work, to verify performance or compliance with specified criteria.
- F. Testing Agency: An entity engaged to perform specific tests, inspections, or both. Testing laboratory shall mean the same as testing agency.
- G. Quality-Assurance Services: Activities, actions, and procedures performed before and during execution of the Work to guard against defects and deficiencies and substantiate that proposed construction will comply with requirements.
- H. Quality-Control Services: Tests, inspections, procedures, and related actions during and after execution of the Work to evaluate that products incorporated into the Work and completed construction comply with requirements. Contractor's quality-control services do not include contract administration activities performed by Rimkus.

1.04 DELEGATED-DESIGN SERVICES

- A. Performance and Design Criteria: Where professional design services or certifications by a design professional are specifically required of Contractor by the Contract Documents, provide products and systems complying with specific performance and design criteria indicated.

1.05 CONFLICTING REQUIREMENTS

- A. Conflicting Standards and Other Requirements: If compliance with two or more standards or requirements are specified and the standards or requirements establish different or conflicting requirements for minimum quantities or quality levels, comply with the most stringent requirement. Refer conflicting requirements that are different, but apparently equal, to Rimkus for direction before proceeding.
- B. Minimum Quantity or Quality Levels: The quantity or quality level shown or specified shall be the minimum provided or performed. The actual installation may comply exactly with the minimum quantity or quality specified, or it may exceed the minimum within reasonable limits. To comply with these requirements, indicated numeric values are minimum or maximum, as appropriate, for the context of requirements. Refer uncertainties to Rimkus for a decision before proceeding.

1.06 INFORMATIONAL SUBMITTALS

- A. Permits, Licenses, and Certificates: For Owner's record, submit copies of permits, licenses, certifications, inspection reports, releases, jurisdictional settlements, notices, receipts for fee payments, judgments, correspondence, records, and similar documents established for compliance with standards and regulations bearing on performance of the Work.

1.07 REPORTS AND DOCUMENTS

- A. Test and Inspection Reports: Where required, prepare, and submit certified written reports specified in other Sections. Include the following:
 - 1. Date of issue.

2. Project title and number.
 3. Name, address, telephone number, and email address of testing agency.
 4. Dates and locations of samples and tests or inspections.
 5. Names of individuals making tests and inspections.
 6. Description of the Work and test and inspection method.
 7. Identification of product
 8. Complete test or inspection data.
 9. Test and inspection results and an interpretation of test results.
 10. Comments or professional opinion on whether tested or inspected Work complies with the Contract Document requirements.
 11. Name and signature of laboratory inspector.
 12. Recommendations on retesting and reinspecting.
- B. Manufacturer's Technical Representative's Field Reports: Prepare written information documenting manufacturer's technical representative's tests and inspections specified in other Sections. Include the following:
1. Statement on condition of substrates and their acceptability for installation of product.
 2. Statement that products at the Project site comply with requirements.
 3. Summary of installation procedures being followed, whether they comply with requirements and, if not, what corrective action was taken.
 4. Other required items indicated in individual Specification Sections.

1.08 QUALITY ASSURANCE

- A. General: Qualifications paragraphs in this article establish the minimum qualification levels required; individual Specification Sections specify additional requirements.
- B. Manufacturer Qualifications: A firm experienced in manufacturing products or systems similar to those indicated for this Project and with a record of successful in-service performance, as well as sufficient production capacity to produce required units. As applicable, procure products from manufacturers able to meet qualification requirements, warranty requirements, and technical or factory-authorized service representative requirements.
- C. Fabricator Qualifications: A firm experienced in producing products similar to those indicated for this Project and with a record of successful in-service performance, as well as sufficient production capacity to produce required units.

- D. Installer Qualifications: A firm or individual experienced in installing, erecting, applying, or assembling work similar in material, design, and extent to that indicated for this Project, whose work has resulted in construction with a record of successful in-service performance.
- E. Professional Engineer Qualifications: A professional engineer who is legally qualified to practice in jurisdiction where the Project is located and who is experienced in providing engineering services of the kind indicated. Engineering services are defined as those performed for installations of the system, assembly, or product that are similar in material, design, and extent to those indicated for this Project.
- F. Specialists: Certain Specification Sections require that specific construction activities shall be performed by entities who are recognized experts in those operations. Specialists shall satisfy qualification requirements indicated and shall be engaged for the activities indicated.
 - 1. Requirements of authorities having jurisdiction shall supersede requirements for specialists.
- G. Testing Agency Qualifications: An NRTL, an NVLAP, or an independent agency with the experience and capability to conduct testing and inspection indicated, as documented according to ASTM E 329 with additional qualifications specified in individual Sections; and, where required by authorities having jurisdiction, that is acceptable to authorities.
- H. Manufacturer's Technical Representative Qualifications: An authorized representative of manufacturer who is trained and approved by manufacturer to observe and inspect installation of manufacturer's products that are similar in material, design, and extent to those indicated for this Project.
- I. Preconstruction Testing: Where testing agency is indicated to perform preconstruction testing for compliance with specified requirements for performance and test methods, comply with the following:
 - 1. Contractor responsibilities include the following:
 - a. Provide test specimens representative of proposed products and construction.
 - b. Submit specimens in a timely manner with sufficient time for testing and analyzing results to prevent delaying the Work.
 - c. Build laboratory mockups at testing facility using personnel, products, and methods of construction indicated for the completed Work.
 - d. When testing is complete, remove test specimens and test assemblies, and mockups, and laboratory mockups; do not reuse products on this Project unless otherwise directed.
 - 2. Testing Agency Responsibilities: Submit a certified written report of each test, inspection, and similar quality-assurance service to Rimkus and Commissioning Authority with copy to Contractor. Interpret tests and inspections and state in each

report whether tested and inspected work complies with or deviates from the Contract Documents.

- J. Mockups: Before installing portions of the Work requiring mockups, build mockups for each form of construction and finish required to comply with the following requirements, using materials indicated for the completed Work:
1. Build mockups in location indicated or, if not indicated, as directed by Rimkus.
 2. Notify Rimkus and Owner seven (7) days in advance of dates and times when mockups will be constructed.
 3. Employ supervisory personnel who will oversee mockup construction. Employ workers that will be employed to perform same tasks during the construction at the Project.
 4. Demonstrate the proposed range of aesthetic effects and workmanship.
 5. Obtain Owner's and Rimkus's approval of mockups before starting corresponding work, fabrication, or construction.
 - a. Allow seven (7) days for initial review and each re-review of each mockup.
 6. Maintain mockups during construction in an undisturbed condition as a standard for judging the completed Work.
 7. Demolish and remove mockups when directed unless otherwise indicated.

1.09 QUALITY CONTROL

- A. Owner Responsibilities: Where quality-control services are indicated as Owner's responsibility, Owner will engage a qualified testing agency to perform these services.
1. Owner will furnish Contractor with names, addresses, and telephone numbers of testing agencies engaged and a description of types of testing and inspection they are engaged to perform.
 2. Costs for retesting and reinspecting construction that replaces or is necessitated by work that failed to comply with the Contract Documents will be charged to Contractor, and the Contract Sum will be adjusted by Change Order.
- B. Contractor Responsibilities: Tests and inspections not explicitly assigned to Owner are Contractor's responsibility. Perform additional quality-control activities, whether specified or not, to verify and document that the Work complies with requirements.
1. Engage a qualified testing agency to perform quality-control services.
 - a. Contractor shall not employ same entity engaged by Owner, unless agreed to in writing by Owner.
 2. Notify testing agencies at least 24 hours in advance of time when Work that requires testing or inspection will be performed.

3. Where quality-control services are indicated as Contractor's responsibility, submit a certified written report, in duplicate, of each quality-control service.
 4. Testing and inspection requested by Contractor and not required by the Contract Documents are Contractor's responsibility.
 5. Submit additional copies of each written report directly to authorities having jurisdiction, when they so direct.
- C. Retesting/Reinspecting: Regardless of whether original tests or inspections were Contractor's responsibility, provide quality-control services, including retesting and reinspecting, for construction that replaced Work that failed to comply with the Contract Documents.
- D. Testing Agency Responsibilities: Cooperate with Rimkus, Commissioning Authority, and Contractor in performance of duties. Provide qualified personnel to perform required tests and inspections.
- E. Notify Rimkus and Contractor promptly of irregularities or deficiencies observed in the Work during performance of its services.
1. Determine the locations from which test samples will be taken and in which in-situ tests are conducted.
 2. Conduct and interpret tests and inspections and state in each report whether tested and inspected work complies with or deviates from requirements.
 3. Submit a certified written report, in duplicate, of each test, inspection, and similar quality-control service through Contractor.
 4. Do not release, revoke, alter, or increase the Contract Document requirements or approve or accept any portion of the Work.
 5. Do not perform duties of Contractor.
- F. Manufacturer's Field Services: Where indicated, engage a factory-authorized service representative to inspect field-assembled components and equipment installation, including service connections. Report results in writing as specified in Section 01 33 00 "Submittal Procedures."
- G. Manufacturer's Technical Services: Where indicated, engage a manufacturer's technical representative to observe and inspect the Work. Manufacturer's technical representative's services include participation in preinstallation conferences, examination of substrates and conditions, verification of materials, observation of Installer activities, inspection of completed portions of the Work, and submittal of written reports.
- H. Associated Contractor Services: Cooperate with agencies and representatives performing required tests, inspections, and similar quality-control services, and provide reasonable auxiliary services as requested. Notify agency sufficiently in advance of operations to permit assignment of personnel. Provide the following:
1. Access to the Work.

2. Incidental labor and facilities necessary to facilitate tests and inspections.
 3. Adequate quantities of representative samples of materials that require testing and inspection. Assist agency in obtaining samples.
 4. Facilities for storage and field curing of test samples.
 5. Preliminary design mix proposed for use for material mixes that require control by testing agency.
 6. Security and protection for samples and for testing and inspection equipment at the Project site.
- I. Coordination: Coordinate sequence of activities to accommodate required quality-assurance and quality-control services with a minimum of delay and to avoid necessity of removing and replacing construction to accommodate testing and inspection.
1. Schedule times for tests, inspections, obtaining samples, and similar activities.

1.10 SPECIAL TESTS AND INSPECTIONS

- A. Special Tests and Inspections: When required, Owner will engage a qualified special inspector to conduct special tests and inspections required by authorities having jurisdiction as the responsibility of Owner, as indicated on the Project Drawings and as follows:
1. Verifying that manufacturer maintains detailed fabrication and quality-control procedures and reviewing the completeness and adequacy of those procedures to perform the Work.
 2. Notifying Rimkus and Contractor promptly of irregularities and deficiencies observed in the Work during performance of its services.
 3. Submitting a certified written report of each test, inspection, and similar quality-control service to Rimkus with copy to Contractor and to authorities having jurisdiction.
 4. Submitting a final report of special tests and inspections at Substantial Completion, which includes a list of unresolved deficiencies.
 5. Interpreting tests and inspections and stating in each report whether tested and inspected work complies with or deviates from the Contract Documents.
 6. Retesting and reinspecting corrected work.

PART 2 - PRODUCTS

- A. Not used.

PART 3 - EXECUTION

3.01 REPAIR AND PROTECTION

- A. General: On completion of testing, inspection, sample taking, and similar services, repair damaged construction and restore substrates and finishes.
 - 1. Provide materials and comply with installation requirements specified in other Specification Sections or matching existing substrates and finishes. Restore patched areas and extend restoration into adjoining areas with durable seams that are as invisible as possible. Comply with the Contract Document requirements for cutting and patching in Section 01 73 00 "Execution."
- B. Protect construction exposed by or for quality-control service activities.
- C. Repair and protection are Contractor's responsibility, regardless of the assignment of responsibility for quality-control services.

END OF SECTION - 01 40 00

SECTION 01 42 00 REFERENCES

PART 1 - GENERAL

1.01 RELATED DOCUMENTS

- A. Drawings and general provisions of the Contract, including General and Supplementary Conditions and other Division 1 Specification Sections, apply to this Section.

1.02 DEFINITIONS

- A. General: Basic Contract definitions are included in the Conditions of the Contract.
- B. "Approved": When used to convey Architect's action on Contractor's submittals, applications, and requests, "approved" is limited to Architect's duties and responsibilities as stated in the Conditions of the Contract.
- C. "Directed": A command or instruction by Government. Other terms including "requested," "authorized," "selected," "approved," "required," and "permitted" have the same meaning as "directed."
- D. "Indicated": Requirements expressed by graphic representations or in written form on Drawings, in Specifications, and in other Contract Documents. Other terms including "shown," "noted," "scheduled," and "specified" have the same meaning as "indicated."
- E. "Regulations": Laws, ordinances, statutes, and lawful orders issued by authorities having jurisdiction, and rules, conventions, and agreements within the construction industry that control performance of the Work.
- F. "Furnish": Supply and deliver to Project site, ready for unloading, unpacking, assembly, installation, and similar operations.
- G. "Install": Operations at Project site including unloading, temporarily storing, unpacking, assembling, erecting, placing, anchoring, applying, working to dimension, finishing, curing, protecting, cleaning, and similar operations.
- H. "Provide": Furnish and install, complete and ready for the intended use.
- I. "Project Site": Space available for performing construction activities. The extent of Project site is shown on Drawings and may or may not be identical with the description of the land on which Project is to be built.

1.03 INDUSTRY STANDARDS

- J. Applicability of Standards: Unless the Contract Documents include more stringent requirements, applicable construction industry standards have the same force and effect as bound or copied directly into the Contract Documents to the extent referenced.
- K. Publication Dates: Comply with standards in effect as of date of the Contract Documents, unless otherwise indicated.

Rimkus
313 Congress Street
Boston, MA 02210

Argenziano School
Boiler Replacement Project
Somerville, MA 02143

- L. Copies of Standards: Each entity engaged in construction on Project should be familiar with industry standards applicable to its construction activity. Copies of applicable standards are not bound with the Contract Documents.
 - 1. Where copies of standards are needed to perform a required construction activity, obtain copies directly from publication source.
- M. Abbreviations and Acronyms for Standards and Regulations: Where abbreviations and acronyms are used in Specifications or other Contract Documents, they shall mean the recognized name of the standards and regulations in the following list. Names, telephone numbers, and Web-site addresses are subject to change and are believed to be accurate and up to-date as of the date of the Contract Documents.

Rimkus
313 Congress Street
Boston, MA 02210

Argenziano School
Boiler Replacement Project
Somerville, MA 02143

ACI	ACI International (American Concrete Institute) www.aci-int.org	(248) 848-3700
AF&PA	American Forest & Paper Association www.afandpa.org	(800) 878-8878 (202) 463-2700
AGA	American Gas Association www.aga.org	(202) 824-7000
AGC	Associated General Contractors of America (The) www.agc.org	(703) 548-3118
AHA	American Hardboard Association (Now part of CPA)	
AIA	American Institute of Architects (The) www.aia.org	(800) 242-3837 (202) 626-7300
AISC	American Institute of Steel Construction www.aisc.org	(800) 644-2400 (312) 670-2400
AISI	American Iron and Steel Institute www.steel.org	(202) 452-7100
ALSC	American Lumber Standard Committee, Incorporated www.alsc.org	(301) 972-1700
AMCA	Air Movement and Control Association International, Inc. www.amca.org	(847) 394-0150
ANSI	American National Standards Institute www.ansi.org	(202) 293-8020
APA	APA - The Engineered Wood Association www.apawood.org	(253) 565-6600
ARI	Air-Conditioning & Refrigeration Institute www.ari.org	(703) 524-8800
ARMA	Asphalt Roofing Manufacturers Association www.asphaltroofing.org	(202) 207-0917
ASCE	American Society of Civil Engineers www.asce.org	(800) 548-2723 (703) 295-6300
ASHRAE	American Society of Heating, Refrigerating and Air-Conditioning Engineers www.ashrae.org	(800) 527-4723 (404) 636-8400

ASME	ASME International (The American Society of Mechanical Engineers International) www.asme.org	(800) 843-2763 (212) 591-7722
ASSE	American Society of Sanitary Engineering www.asse-plumbing.org	(440) 835-3040
ASTM	ASTM International (American Society for Testing and Materials International) www.astm.org	(610) 832-9585
AWCI	AWCI International (Association of the Wall and Ceiling Industries International) www.awci.org	(703) 534-8300
AWCMA	American Window Covering Manufacturers Association (Now WCSC)	
AWI	Architectural Woodwork Institute www.awinet.org	(800) 449-8811 (703) 733-0600
AWPA	American Wood-Preservers' Association www.awpa.com	(334) 874-9800
AWS	American Welding Society www.aws.org	(800) 443-9353 (305) 443-9353
BHMA	Builders Hardware Manufacturers Association www.buildershardware.com	(212) 297-2122
BICSI	BICSI www.bicsi.org	(813) 979-1991
BIFMA	BIFMA International (Business and Institutional Furniture Manufacturer's Association International) www.bifma.com	(616) 285-3963
CCC	Carpet Cushion Council www.carpetcushion.org	(203) 637-1312
CFFA	Chemical Fabrics & Film Association, Inc. www.chemicalfabricsandfilm.com	(216) 241-7333
CIMA	Cellulose Insulation Manufacturers Association www.cellulose.org	(888) 881-2462 (937) 222-2462
CISCA	Ceilings & Interior Systems Construction Association www.cisca.org	(630) 584-1919

Rimkus
313 Congress Street
Boston, MA 02210

Argenziano School
Boiler Replacement Project
Somerville, MA 02143

CPPA	Corrugated Polyethylene Pipe Association www.cppa-info.org	(800) 510-2772 (202) 462-9607
CRSI	Concrete Reinforcing Steel Institute www.crsi.org	(847) 517-1200
CSA	CSA International (Formerly: IAS - International Approval Services) www.csa-international.org	(800) 463-6727 (416) 747-4000
CSI	Construction Specifications Institute (The) www.csinet.org	(800) 689-2900 (703) 684-0300
DHI	Door and Hardware Institute www.dhi.org	(703) 222-2010
EIA	Electronic Industries Alliance www.eia.org	(703) 907-7500
EJMA	Expansion Joint Manufacturers Association, Inc. www.ejma.org	(914) 332-0040
FM	Factory Mutual System (Now FMG)	
FMG	FM Global (Formerly: FM - Factory Mutual System) www.fmglobal.com	(401) 275-3000
GA	Gypsum Association www.gypsum.org	(202) 289-5440
HMMA	Hollow Metal Manufacturers Association (Part of NAAMM)	
HPW	H. P. White Laboratory, Inc. www.hpwhite.com	(410) 838-6550
IAS	International Approval Services (Now CSA International)	
ICEA	Insulated Cable Engineers Association, Inc. www.icea.net	(770) 830-0369
IEEE	Institute of Electrical and Electronics Engineers, Inc. (The) www.ieee.org	(212) 419-7900
IESNA	Illuminating Engineering Society of North America www.iesna.org	(212) 248-5000

(See ICC)

ICBO ES ICBO Evaluation Service, Inc.
(See ICC-ES)

ICC International Code Council (703) 931-4533
(Formerly: CABO - Council of American Building Officials)
www.iccsafe.org

ICC-ES ICC Evaluation Service, Inc. (800) 423-6587
www.icc-es.org (562) 699-0543

NES National Evaluation Service
(See ICC-ES)

C. Federal Government Agencies: Where abbreviations and acronyms are used in Specifications or other Contract Documents, they shall mean the recognized name of the entities in the following list. Names, telephone numbers, and Web-site addresses are subject to change and are believed to be accurate and up-to-date as of the date of the Contract Documents.

CE Army Corps of Engineers
www.usace.army.mil

CPSC Consumer Product Safety Commission (800) 638-2772
www.cpsc.gov (301) 504-6816

DOC Department of Commerce (202) 482-2000
www.commerce.gov

DOD Department of Defense (215) 697-6257
www.dodssp.daps.mil

DOE Department of Energy (202) 586-9220
www.eren.doe.gov

EPA Environmental Protection Agency (202) 272-0167
www.epa.gov

GSA General Services Administration (800) 488-3111
www.gsa.gov (202) 501-1888

NIST National Institute of Standards and Technology (301) 975-6478
www.nist.gov

OSHA Occupational Safety & Health Administration (800) 321-6742
www.osha.gov (202) 693-1999

SD State Department (202) 647-4000

Rimkus
313 Congress Street
Boston, MA 02210

Argenziano School
Boiler Replacement Project
Somerville, MA 02143

ISO	International Organization for Standardization www.iso.ch	41 22 749 01 11
ITU	International Telecommunication Union www.itu.int/home	41 22 730 51 11
KCMA	Kitchen Cabinet Manufacturers Association www.kcma.org	(703) 264-1690
LMA	Laminating Materials Association (Now part of CPA)	
MFMA	Metal Framing Manufacturers Association www.metalframingmfg.org	(312) 644-6610
MH	Material Handling (Now MHIA)	
MHIA	Material Handling Industry of America www.mhia.org	(800) 345-1815 (704) 676-1190
MPI	Master Painters Institute www.paintinfo.com	(888) 674-8937
MSS	Manufacturers Standardization Society of The Valve and Fittings Industry Inc. www.mss-hq.com	(703) 281-6613
NAAMM	National Association of Architectural Metal Manufacturers www.naamm.org	(312) 332-0405
NACE	NACE International (National Association of Corrosion Engineers International) www.nace.org	(281) 228-6200
NAIMA	North American Insulation Manufacturers Association (The) www.naima.org	(703) 684-0084
NCMA	National Concrete Masonry Association www.ncma.org	(703) 713-1900
NECA	National Electrical Contractors Association www.necanet.org	(301) 657-3110
NelMA	Northeastern Lumber Manufacturers' Association www.nelma.org	(207) 829-6901

Rimkus
313 Congress Street
Boston, MA 02210

Argenziano School
Boiler Replacement Project
Somerville, MA 02143

NEMA	National Electrical Manufacturers Association www.nema.org	(703) 841-3200
NETA	InterNational Electrical Testing Association www.netaworld.org	(303) 697-8441
NFPA	NFPA (National Fire Protection Association) www.nfpa.org	(800) 344-3555 (617) 770-3000
NLGA	National Lumber Grades Authority www.nlga.org	(604) 524-2393
NRCA	National Roofing Contractors Association www.nrca.net	(800) 323-9545 (847) 299-9070
NSF	NSF International (National Sanitation Foundation International) www.nsf.org	(800) 673-6275 (734) 769-8010
NWWDA	National Wood Window and Door Association (Now WDMA)	
PDI	Plumbing & Drainage Institute www.pdionline.org	(800) 589-8956 (978) 557-0720
PGI	PVC Geomembrane Institute http://pgi-tp.ce.uiuc.edu	(217) 333-3929
RCSC	Research Council on Structural Connections www.boltcouncil.org	(800) 644-2400 (312) 670-2400
RFCI	Resilient Floor Covering Institute www.rfci.com	(301) 340-8580
SAE	SAE International www.sae.org	(724) 776-4841
SDI	Steel Door Institute www.steeldoor.org	(440) 899-0010
SEI	Structural Engineering Institute www.seinstitute.com	(800) 548-2723 (703) 295-6195
SMACNA	Sheet Metal and Air Conditioning Contractors' National Association www.smacna.org	(703) 803-2980
SPIB	Southern Pine Inspection Bureau (The)	(850) 434-2611

	www.spib.org	
TIA/EIA	Telecommunications Industry Association/Electronic Industries Alliance www.tiaonline.org	(703) 907-7700
UL	Underwriters Laboratories Inc. www.ul.com	(800) 285-4476 (847) 272-8800
WCLIB	West Coast Lumber Inspection Bureau www.wclib.org	(800) 283-1486 (503) 639-0651
WCMA	Window Covering Manufacturers Association (Now WCSC)	
WCSC	Window Covering Safety Council (Formerly: WCMA - Window Covering Manufacturers Association) www.windowcoverings.org	(800) 506-4636 (212) 661-4261
WDMA	Window & Door Manufacturers Association (Formerly: NWWDA - National Wood Window and Door Association) www.wdma.com	(800) 223-2301 (847) 299-5200
WI	Woodwork Institute (Formerly: WIC - Woodwork Institute of California) www.wicnet.org	(916) 372-9943
WMMPA	Wood Moulding & Millwork Producers Association www.wmmpa.com	(800) 550-7889 (530) 661-9591

- B. Code Agencies: Where abbreviations and acronyms are used in Specifications or other Contract Documents, they shall mean the recognized name of the entities in the following list. Names, telephone numbers, and Web-site addresses are subject to change and are believed to be accurate and up-to-date as of the date of the Contract Documents.

BOCA	BOCA International, Inc. (See ICC)	
CABO	Council of American Building Officials (See ICC)	
IAPMO	International Association of Plumbing and Mechanical Officials www.iapmo.org	(909) 472-4100
ICBO	International Conference of Building Officials	

PART 2 - PRODUCTS

- A. Not used.

PART 3 - EXECUTION

- A. Not used.

Rimkus
313 Congress Street
Boston, MA 02210

Argenziano School
Boiler Replacement Project
Somerville, MA 02143

END OF SECTION - 01 42 00

01 73 00 EXECUTION

PART 1 - GENERAL

1.01 RELATED DOCUMENTS

- A. Drawings and general provisions of the Contract, including General and Supplementary Conditions, apply to this Section.

1.02 SUMMARY

- A. Section includes general administrative and procedural requirements governing execution of the Work including, but not limited to, the following:
1. Construction layout.
 2. Field engineering and surveying.
 3. Installation of the Work.
 4. Cutting and patching.
 5. Progress cleaning.
 6. Starting and adjusting.
 7. Protection of installed construction.

1.03 QUALITY ASSURANCE

- A. Cutting and Patching: Comply with requirements for and limitations on cutting and patching of construction elements.
1. Structural Elements: When cutting and patching structural elements, notify Rimkus of locations and details of cutting and await directions from Rimkus before proceeding. Shore, brace, and support structural elements during cutting and patching. Do not cut and patch structural elements in a manner that could change their load-carrying capacity or increase deflection.
 2. Operational Elements: Do not cut and patch operating elements and related components in a manner that results in reducing their capacity to perform as intended or that results in increased maintenance or decreased operational life or safety.
 3. Other Construction Elements: Do not cut and patch other construction elements or components in a manner that could change their load-carrying capacity, that results in reducing their capacity to perform as intended, or that results in increased maintenance or decreased operational life or safety.
 4. Visual Elements: Do not cut and patch construction in a manner that results in visual evidence of cutting and patching. Do not cut and patch exposed construction in a manner that would, in Rimkus's opinion, reduce the building's aesthetic

qualities. Remove and replace construction that has been cut and patched in a visually unsatisfactory manner.

5. Manufacturer's Installation Instructions: Obtain and maintain on-site manufacturer's written recommendations and instructions for installation of products and equipment.

PART 2 - PRODUCTS

2.01 MATERIALS

- A. General: Comply with requirements specified in other Sections.
 1. For projects requiring compliance with sustainable design and construction practices and procedures, use products for patching that comply with sustainable design requirements.
- B. In-Place Materials: Use materials for patching identical to in-place materials. For exposed surfaces, use materials that visually match in-place adjacent surfaces to the fullest extent possible.
 1. If identical materials are unavailable or cannot be used, use materials that, when installed, will provide a match acceptable to Rimkus for the visual and functional performance of in-place materials.

2.02 EXAMINATION

- A. Existing Conditions: The existence and location of underground and other utilities and construction indicated as existing are not guaranteed. Before beginning sitework, investigate and verify the existence and location of underground utilities, and other construction affecting the Work.
 1. Before construction, verify the location and invert elevation at points of connection of sanitary sewer, storm sewer, and water-service piping; underground electrical services; and other utilities.
 2. Furnish location data for work related to the Project that must be performed by public utilities serving the Project site.
- B. Examination and Acceptance of Conditions: Before proceeding with each component of the Work, examine substrates, areas, and conditions, with Installer or Applicator present where indicated, for compliance with requirements for installation tolerances and other conditions affecting performance. Record observations.
 1. Examine walls and roofs for suitable conditions where products and systems are to be installed.
 2. Verify compatibility with and suitability of substrates, including compatibility with existing finishes or primers.
- C. Proceed with installation only after unsatisfactory conditions have been corrected. Proceeding with the Work indicates acceptance of surfaces and conditions.

2.03 PREPARATION

- A. Existing Utility Information: Furnish information to Owner that is necessary to adjust, move, or relocate existing utility structures, utility poles, lines, services, or other utility appurtenances located in or affected by construction. Coordinate with authorities having jurisdiction.
- B. Field Measurements: Take field measurements as required to fit the Work properly. Recheck measurements before installing each product. Where portions of the Work are indicated to fit to other construction, verify dimensions of other construction by field measurements before fabrication. Coordinate fabrication schedule with construction progress to avoid delaying the Work.
- C. Space Requirements: Verify space requirements and dimensions of items shown diagrammatically on Drawings.
- D. Review of Contract Documents and Field Conditions: Immediately on discovery of the need for clarification of the Contract Documents caused by differing field conditions outside the control of Contractor, submit a request for information to Rimkus according to requirements in Section 01 31 00 "Project Management."

2.04 CONSTRUCTION LAYOUT

- A. Verification: Before proceeding to lay out the Work, verify layout information shown on Drawings, in relation to the property survey and existing benchmarks. If discrepancies are discovered, notify Rimkus promptly.

PART 3 - EXECUTION

3.01 INSTALLATION

- A. General: Locate the Work and components of the Work accurately, in correct alignment and elevation, as indicated.
 - 1. Make vertical work plumb and make horizontal work level.
 - 2. Where space is limited, install components to maximize space available for maintenance and ease of removal for replacement.
- B. Comply with manufacturer's written instructions and recommendations for installing products in applications indicated.
- C. Install products at the time and under conditions that will ensure the best possible results. Maintain conditions required for product performance until Substantial Completion.
- D. Conduct construction operations so no part of the Work is subjected to damaging operations or loading in excess of that expected during normal conditions of occupancy.
- E. Sequence the Work and allow adequate clearances to accommodate movement of construction items on site and placement in permanent locations.

- F. Tools and Equipment: Where possible, select tools or equipment that minimize production of excessive noise levels.
- G. Templates: Obtain and distribute to the parties involved templates for work specified to be factory prepared and field installed. Check Shop Drawings of other portions of the Work to confirm that adequate provisions are made for locating and installing products to comply with indicated requirements.
- H. Attachment: Provide blocking and attachment plates and anchors and fasteners of adequate size and number to securely anchor each component in place, accurately located and aligned with other portions of the Work. Where size and type of attachments are not indicated, verify size and type required for load conditions.
 - 1. Allow for building movement, including thermal expansion and contraction.
 - 2. Coordinate installation of anchorages. Furnish setting drawings, templates, and directions for installing anchorages, including sleeves, concrete inserts, anchor bolts, and items with integral anchors, that are to be embedded in concrete or masonry. Deliver such items to the Project site in time for installation.
- I. Joints: Make joints of uniform width. Where joint locations in exposed work are not indicated, arrange joints for the best visual effect. Fit exposed connections together to form hairline joints.
- J. Remove and replace damaged, defective, or non-conforming Work.

3.02 CUTTING AND PATCHING

- A. Cutting and Patching, General: Employ skilled workers to perform cutting and patching. Proceed with cutting and patching at the earliest feasible time, and complete without delay.
 - 1. Cut in-place construction to provide for installation of other components or performance of other construction, and subsequently patch as required to restore surfaces to their original condition.
- B. Existing Warranties: Remove, replace, patch, and repair materials and surfaces cut or damaged during installation or cutting and patching operations, by methods and with materials so as not to void existing warranties.
- C. Temporary Support: Provide temporary support of work to be cut.
- D. Protection: Protect in-place construction during cutting and patching to prevent damage. Provide protection from adverse weather conditions for portions of the Project that might be exposed during cutting and patching operations.
- E. Adjacent Occupied Areas: Where interference with use of adjoining areas or interruption of free passage to adjoining areas is unavoidable, coordinate cutting and patching according to requirements in Section 01 10 00 "Summary."
- F. Existing Utility Services and Mechanical/Electrical Systems: Where existing services/systems are required to be removed, relocated, or abandoned, bypass such services/systems before cutting to minimize interruption to occupied areas.

- G. Cutting: Cut in-place construction by sawing, drilling, breaking, chipping, grinding, and similar operations, including excavation, using methods least likely to damage elements retained or adjoining construction. If possible, review proposed procedures with original Installer; comply with original Installer's written recommendations.
1. In general, use hand or small power tools designed for sawing and grinding, not hammering, and chopping. Cut holes and slots neatly to minimum size required, and with minimum disturbance of adjacent surfaces. Temporarily cover openings when not in use.
 2. Finished Surfaces: Cut or drill from the exposed or finished side into concealed surfaces.
 3. Concrete and Masonry: Cut using a cutting machine, such as an abrasive saw or a diamond-core drill.
 4. Excavating and Backfilling: Comply with requirements in applicable Sections where required by cutting and patching operations.
 5. Proceed with patching after construction operations requiring cutting are complete.
- H. Patching: Patch construction by filling, repairing, refinishing, closing up, and similar operations following performance of other work. Patch with durable seams that are as invisible as practicable. Provide materials and comply with installation requirements specified in other Sections, where applicable.
1. Inspection: Where feasible, test and inspect patched areas after completion to demonstrate physical integrity of installation.
 2. Exposed Finishes: Restore exposed finishes of patched areas and extend finish restoration into retained adjoining construction in a manner that will minimize evidence of patching and refinishing.
 3. Floors and Walls: Where walls or partitions that are removed extend one finished area into another, patch and repair floor and wall surfaces in the new space. Provide an even surface of uniform finish, color, texture, and appearance. Remove in-place floor and wall coverings and replace with new materials, if necessary, to achieve uniform color and appearance.
 4. Ceilings: Patch, repair, or rehang in-place ceilings as necessary to provide an even-plane surface of uniform appearance.
 5. Exterior Building Enclosure: Patch components in a manner that restores enclosure to a weathertight condition and ensures thermal and moisture integrity of building enclosure.
- I. Cleaning: Clean areas and spaces where cutting and patching are performed. Remove paint, mortar, oils, putty, and similar materials from adjacent finished surfaces.

3.03 PROGRESS CLEANING

- A. General: Clean the Project site and work areas daily, including common areas. Enforce requirements strictly. Dispose of materials lawfully.
 - 1. Comply with requirements in NFPA 241 for removal of combustible waste materials and debris.
 - 2. Do not hold waste materials more than 7 days during normal weather or 3 days if the temperature is expected to rise above 80° F.
 - 3. Containerize hazardous and unsanitary waste materials separately from other waste. Mark containers appropriately and dispose of legally, according to regulations.
 - a. Use containers intended for holding waste materials of type to be stored.
 - 4. Coordinate progress cleaning for joint-use areas where Contractor and other contractors are working concurrently.
- B. Site: Maintain the Project site free of waste materials and debris.
- C. Work Areas: Clean areas where work is in progress to the level of cleanliness necessary for proper execution of the Work.
 - 1. Remove liquid spills promptly.
 - 2. Where dust would impair proper execution of the Work, broom-clean or vacuum the entire work area, as appropriate.
- D. Installed Work: Keep installed work clean. Clean installed surfaces according to written instructions of manufacturer or fabricator of product installed, using only cleaning materials specifically recommended. If specific cleaning materials are not recommended, use cleaning materials that are not hazardous to health or property and that will not damage exposed surfaces.
- E. Concealed Spaces: Remove debris from concealed spaces before enclosing the space.
- F. Exposed Surfaces in Finished Areas: Clean exposed surfaces and protect as necessary to ensure freedom from damage and deterioration at time of Substantial Completion.
- G. Waste Disposal: Do not bury or burn waste materials on-site. Do not wash waste materials down sewers or into waterways.
- H. During handling and installation, clean and protect construction in progress and adjoining materials already in place. Apply protective covering where required to ensure protection from damage or deterioration at Substantial Completion.
- I. Clean and provide maintenance on completed construction as frequently as necessary through the remainder of the construction period. Adjust and lubricate operable components to ensure operability without damaging effects.

- J. Limiting Exposures: Supervise construction operations to ensure that no part of the construction, completed or in progress, is subject to harmful, dangerous, damaging, or otherwise deleterious exposure during the construction period.

3.04 PROTECTION OF EXISTING CONSTRUCTION

- A. Protection of Existing Items: Provide protection and ensure that existing items to remain undisturbed by construction are maintained in condition that existed at commencement of the Work.
- B. Roof Protection: Protection shall consist of the following: 2" rigid polystyrene insulation and 3/4" plywood under all work areas, material storage, and walking paths.
- A. Interior Protection: interior corridors and stairways must be properly protected and maintained to the satisfaction of the Owner and Rimkus for the duration of the Project.
- C. Comply with manufacturer's written instructions for temperature and relative humidity.

3.05 PROTECTION OF INSTALLED CONSTRUCTION

- A. Provide final protection and maintain conditions that ensure installed Work is without damage or deterioration at time of Substantial Completion.
- B. Comply with manufacturer's written instructions for temperature and relative humidity.

END OF SECTION - 01 73 00

Rimkus
313 Congress Street
Boston, MA 02210

Argenziano School
Boiler Replacement Project
Somerville, MA 02143

(This page left blank intentionally)

SECTION 01 77 00 CLOSEOUT PROCEDURES

PART 1 - GENERAL

1.01 RELATED DOCUMENTS

- A. Drawings and general provisions of the Contract, including General and Supplementary Conditions, apply to this Section.

1.02 SUMMARY

- A. Section includes administrative and procedural requirements for contract closeout, including, but not limited to, the following: Final completion procedures, Warranties, Final Cleaning and Repair of Work.

1.03 CLOSEOUT SUBMITTALS

- A. Closeout submittals shall include Contractor Warranty, Manufacturer Warranty, as required and Certificate of Insurance: For continuing coverage.

1.04 FINAL COMPLETION PROCEDURES

- A. Submittals Prior to Final Completion: Before requesting final inspection for determining final completion, complete the following:
 - 1. Submit a final Application for Payment according to Section 01 29 00 "Payment Procedures."
- B. Inspection: Submit a written request for final inspection to determine acceptance a minimum of 10 days prior to date the work will be completed and ready for final inspection and tests. On receipt of request, Rimkus will either proceed with inspection or notify Contractor of unfulfilled requirements. Rimkus will prepare a final Certificate for Payment after inspection or will notify Contractor of construction that must be completed or corrected before certificate will be issued.

1.05 LIST OF INCOMPLETE ITEMS (PUNCH LIST)

- A. List of incomplete items (Punch List) shall be continually organized and updated in Field Reports. Location and condition affected by construction operations for incomplete items and items needing correction including, if necessary, areas disturbed by Contractor that are outside the limits of construction.

1.06 SUBMITTAL OF PROJECT WARRANTIES

- A. Time of Submittal: Submit written warranties at request of Rimkus for designated portions of the Work where warranties are required to commence on dates of final completion.
- A. Organize warranty documents into an orderly sequence based on the table of contents of the Project Manual.
- B. Warranty Electronic File: Provide warranties in PDF format. Assemble complete warranty submittal package into a single electronic PDF file

- C. Provide additional copies of each warranty to include in operation and maintenance manuals.

PART 2 - PRODUCTS

2.01 MATERIALS

- A. Cleaning Agents: Use cleaning materials and agents recommended by manufacturer or fabricator of the surface to be cleaned. Do not use cleaning agents that are potentially hazardous to health or property or that might damage finished surfaces.

PART 3 - EXECUTION

3.01 FINAL CLEANING

- A. General: Perform final cleaning. Conduct cleaning and waste-removal operations to comply with local laws and ordinances and Federal and local environmental and antipollution regulations.
- B. Cleaning: Employ experienced workers or professional cleaners for final cleaning. Clean each surface or unit to condition expected in an average commercial building cleaning and maintenance program. Comply with manufacturer's written instructions.
 - 1. Complete the following cleaning operations before requesting for final inspection for the entire Project or for a designated portion of the Project:
 - 2. Clean the Project site, and grounds, in areas disturbed by construction activities, including landscape development areas, of rubbish, waste material, litter, and other foreign substances.
 - a. Clean exposed exterior finishes to a dirt-free condition, free of stains, films, and similar foreign substances. Avoid disturbing natural weathering of exterior surfaces. Restore reflective surfaces to their original condition.
 - b. Replace disposable air filters and clean permanent air filters. Clean exposed surfaces of diffusers, registers, and grills.
 - c. Clean exterior light fixtures to function with full efficiency.
 - 3. Construction Waste Disposal: Comply with state and local waste disposal requirements.

3.02 REPAIR OF THE WORK

- A. Complete repair and restoration operations, before requesting inspection for determination of Substantial Completion.
- B. Repair, or remove and replace, defective construction. Repairing includes replacing defective parts, refinishing damaged surfaces, touching up with matching materials, and properly adjusting operating equipment. Where damaged or worn items cannot be repaired or restored, provide replacements. Remove and replace operating components

Rimkus
313 Congress Street
Boston, MA 02210

Argenziano School
Boiler Replacement Project
Somerville, MA 02143

that cannot be repaired. Restore damaged construction and permanent facilities used during construction to the specified condition.

END OF SECTION - 01 77 00

Rimkus
313 Congress Street
Boston, MA 02210

Argenziano School
Boiler Replacement Project
Somerville, MA 02143

(This page left blank intentionally)

SECTION 23 05 00 - COMMON WORK RESULTS FOR HVAC

PART 1 - GENERAL

1.1 SUMMARY

A. Section Includes:

1. Motors.
2. Packed expansion joints.
3. Packless expansion joints.
4. Grooved-joint expansion joints.
5. Alignment guides and anchors.
6. Sleeves without waterstop.
7. Sleeves with waterstop.
8. Stack-sleeve fittings.
9. Sleeve-seal systems.
10. Grout.
11. Silicone sealants.
12. Escutcheons.
13. Thermometers, bimetallic actuated.
14. Thermometers, filled system.
15. Thermometers, liquid in glass.
16. Thermometers, light activated.
17. Duct-thermometer mounting brackets.
18. Thermowells.
19. Pressure gauges, dial type.
20. Gauge attachments.
21. Test plugs.
22. Test-plug kits.
23. Sight flow indicators.
24. Flowmeters.
25. Thermal-energy meters.

B. Related Requirements:

1. Section 231123 "Facility Natural-Gas Piping" for gas meters.
2. Section 232216 "Steam and Condensate Piping Specialties" for steam and condensate meters.
3. Section 230923.13 "Energy Meters" for thermal-energy meters connecting with the DDC system.
4. Section 230923.14 "Flow Instruments" for primary flow instruments connecting with the DDC system.

1.2 DEFINITIONS

- A. Existing Piping To Remain: Existing piping that is not to be removed and that is not

otherwise indicated to be removed, removed and salvaged, or removed and reinstalled.

1.3 ACTION SUBMITTALS

- A. Product Data:
 - 1. For each type of product, excluding motors which are included in Part 1 of HVAC equipment Sections.
 - a. Include construction details, material descriptions, and dimensions of individual components, and finishes.
 - b. Include operating characteristics and furnished accessories.
- B. Delegated Design Submittals: For each anchor and alignment guide, including analysis data, signed and sealed by the qualified professional engineer responsible for their preparation.
 - 1. Design Calculations: Calculate requirements for thermal expansion of piping systems and for selecting and designing expansion joints, loops, and swing connections.
 - 2. Anchor Details: Detail fabrication of each anchor indicated. Show dimensions and methods of assembly and attachment to building structure.
 - 3. Alignment Guide Details: Detail field assembly and attachment to building structure.
 - 4. Schedule: Indicate type, manufacturer's number, size, material, pressure rating, end connections, and location for each expansion joint.
- C. Sustainable Design Submittals:
 - 1. Product Data: For sealants, indicating VOC content.
 - 2. Laboratory Test Reports: For sealants, indicating compliance with requirements for low-emitting materials.

1.4 INFORMATIONAL SUBMITTALS

- A. Product Certificates: For each type of meter.
- B. Welding certificates.
- C. Field quality-control reports.

1.5 CLOSEOUT SUBMITTALS

- A. Operation and Maintenance Data: For each type of **expansion joint, meter, and gauge** to include in operation and maintenance manuals.

1.6 QUALITY ASSURANCE

- A. Welding Qualifications: Qualify procedures and personnel in accordance with AWS D1.1/D1.1M.
- B. Pipe and Pressure-Vessel Welding Qualifications: Qualify procedures and operators in accordance with 2021 ASME Boiler and Pressure Vessel Code, Section IX.

1.7 COORDINATION

- A. Coordinate features of motors, installed units, and accessory devices to be compatible with the following:
 - 1. Motor controllers.
 - 2. Torque, speed, and horsepower requirements of the load.
 - 3. Ratings and characteristics of supply circuit and required control sequence.
 - 4. Ambient and environmental conditions of installation location.

PART 2 - PRODUCTS

2.1 MOTORS

- A. Motor Requirements, General:
 - 1. Content includes motors for use on alternating-current power systems of up to 600 V and installed at equipment manufacturer's factory or shipped separately by equipment manufacturer for field installation.
 - 2. Comply with requirements in this Section except when stricter requirements are specified in equipment schedules or Sections.
 - 3. Comply with NEMA MG 1 unless otherwise indicated.
 - 4. Comply with IEEE 841 for severe-duty motors.
- B. Motor Characteristics:
 - 1. Duty: Continuous duty at ambient temperature of 40 deg C and at altitude of **3300 ft.** above sea level.
 - 2. Capacity and Torque Characteristics: Sufficient to start, accelerate, and operate connected loads at designated speeds, at installed altitude and environment, with indicated operating sequence, and without exceeding nameplate ratings or considering service factor.
- C. Polyphase Motors:
 - 1. Description: NEMA MG 1, Design B, medium induction motor.
 - 2. Efficiency: Premium Efficient, as defined in NEMA MG 1.
 - 3. Service Factor: 1.15.
 - 4. Multispeed Motors: Variable torque.

- a. For motors with 2:1 speed ratio, consequent pole, single winding.
 - b. For motors with other than 2:1 speed ratio, separate winding for each speed.
5. Multispeed Motors, Two Winding: Separate winding for each speed.
6. Rotor: Random-wound, squirrel cage.
7. Bearings: Regreasable, shielded, antifriction ball bearings suitable for radial and thrust loading.
8. Temperature Rise: Match insulation rating.
9. Insulation: **Class F**
10. Code Letter Designation:
 - a. Motors 15 Hp and Larger: NEMA starting Code F or Code G.
 - b. Motors Smaller Than 15 Hp: Manufacturer's standard starting characteristic.
11. Enclosure Material: Cast iron for motor frame sizes **324T** and larger; rolled steel for motor frame sizes smaller than **324T**.

D. Additional Requirements for Polyphase Motors:

1. Motors Used with Reduced-Voltage and Multispeed Controllers: Match wiring connection requirements for controller with required motor leads. Provide terminals in motor terminal box, suited to control method.
2. Motors Used with Variable-Frequency Controllers: **Ratings, characteristics, and features coordinated with and approved by controller manufacturer.**
 - a. Windings: Copper magnet wire with moisture-resistant insulation varnish, designed and tested to resist transient spikes, high frequencies, and short time-rise pulses produced by pulse-width-modulated inverters.
 - b. Premium-Efficient Motors: Class B temperature rise; Class F insulation.
 - c. Inverter-Duty Motors: Class F temperature rise; Class H insulation.
 - d. Thermal Protection: Comply with NEMA MG 1 requirements for thermally protected motors.
3. Severe-Duty Motors: Comply with IEEE 841, with 1.15 minimum service factor.

E. Single-Phase Motors:

1. Motors larger than 1/20 hp must be one of the following, to suit starting torque and requirements of specific motor application:
 - a. Permanent-split capacitor.
 - b. Split phase.
 - c. Capacitor start, inductor run.
 - d. Capacitor start, capacitor run.
2. Multispeed Motors: Variable-torque, permanent-split-capacitor type.
3. Bearings: Prelubricated, antifriction ball bearings or sleeve bearings suitable for radial and thrust loading.
4. Motors 1/20 hp and Smaller: Shaded-pole type.

5. Thermal Protection: Internal protection to automatically open power supply circuit to motor when winding temperature exceeds a safe value calibrated to temperature rating of motor insulation. Thermal-protection device will automatically reset when motor temperature returns to normal range.

F. Electronically Commutated Motors:

1. Microprocessor-Based Electronic Control Module: Converts **120 V or 240 V** single-phase AC power to three-phase DC power to operate the brushless DC motor.
2. Three-phase power motor module with permanent magnet rotor.
3. **Circuit board or digital speed controller/LED display.**
4. Building Automation System Interface: Via **AC voltage signal, DC voltage signal or Digital Serial Interface (DSI).**

2.2 EXPANSION FITTINGS AND LOOPS FOR HVAC PIPING

A. Performance Requirements:

1. Compatibility: Provide products suitable for piping service fluids, materials, working pressures, and temperatures.
2. Capability: Provide products and installations that will accommodate maximum axial movement as scheduled or indicated on Drawings.

B. Alignment Guides and Anchors:

1. Anchor Materials:

- a. Steel Shapes and Plates: ASTM A36/A36M.
- b. Bolts and Nuts: ASME B18.10 or ASTM A183, steel hex head.
- c. Washers: ASTM F844, steel, plain, flat washers.
- d. Mechanical Fasteners: Insert-wedge-type stud with expansion plug anchor for use in hardened portland cement concrete, with tension and shear capacities appropriate for application.
 - 1) Stud: Threaded, **zinc-coated carbon, stainless** steel.
 - 2) Expansion Plug: **Zinc-coated carbon, Stainless** steel.
 - 3) Washer and Nut: **Zinc-coated carbon, Stainless** steel.
- e. Chemical Fasteners: Insert-type stud, bonding-system anchor for use with hardened portland cement concrete, with tension and shear capacities appropriate for application.
 - 1) Bonding Material: ASTM C881/C881M, Type IV, Grade 3, two-component epoxy resin suitable for surface temperature of hardened concrete where fastener is to be installed.
 - 2) Stud: ASTM A307, **zinc-coated carbon, stainless** steel with continuous thread on stud, unless otherwise indicated.
 - 3) Washer and Nut: **Zinc-coated carbon, Stainless** steel.

2.3 SLEEVES AND SLEEVE SEALS

A. Sleeves without Waterstop:

1. Cast-Iron Pipe Sleeves: Cast or fabricated of cast or ductile iron, with plain ends.
2. Steel Pipe Sleeves: ASTM A53/A53M, Type E, Grade B, Schedule 40, hot-dip galvanized, with plain ends.
3. Steel Sheet Sleeves: ASTM A653/A653M, **24 gauge** minimum thickness; hot-dip galvanized, round tube closed with welded longitudinal joint.
4. PVC Pipe Sleeves: ASTM D1785, Schedule 40.
5. Molded-PVC Sleeves: With nailing flange.
6. Molded-PE or -PP Sleeves: Removable, tapered-cup shaped, and smooth outer surface with nailing flange.

B. Grout:

1. Description: Nonshrink, for interior and exterior sealing openings in non-fire-rated walls or floors.
2. Standard: ASTM C1107/C1107M, Grade B, post-hardening and volume-adjusting, dry, hydraulic-cement grout.
3. Design Mix: **5000 psi**, 28-day compressive strength.
4. Packaging: Premixed and factory packaged.

C. Silicone Sealants:

1. Sealant shall have a VOC content of **250 g/L** or less.
 - a. Sealant shall comply with the testing and product requirements of the California Department of Public Health's "Standard Method for the Testing and Evaluation of Volatile Organic Chemical Emissions from Indoor Sources Using Environmental Chambers."
 - b. Sealant shall comply with the testing and product requirements of the California Department of Public Health's "Standard Method for the Testing and Evaluation of Volatile Organic Chemical Emissions from Indoor Sources Using Environmental Chambers."
 - c. Sealant shall comply with the testing and product requirements of the California Department of Public Health's "Standard Method for the Testing and Evaluation of Volatile Organic Chemical Emissions from Indoor Sources Using Environmental Chambers." Formaldehyde emissions shall not exceed 9 mcg/cu. m or 7 ppb, whichever is less.
 - d. Sealant shall comply with the testing and product requirements of the California Department of Public Health's "Standard Method for the Testing and Evaluation of Volatile Organic Chemical Emissions from Indoor Sources Using Environmental Chambers."
 - e. Sealant shall comply with the testing and product requirements of the California Department of Public Health's "Standard Method for the Testing and Evaluation of Volatile Organic Chemical Emissions from Indoor Sources Using Environmental Chambers." The building concentration of formaldehyde shall not exceed half of the indoor recommended exposure limit, or 33 mcg/cu. m, and that of acetaldehyde shall not exceed 9 mcg/cu.

2.4 METERS AND GAUGES FOR HVAC PIPING

A. Duct-Thermometer Mounting Brackets:

1. Description: Flanged bracket with screw holes, for attachment to air duct and made to hold thermometer stem.

B. Thermowells:

1. Standard: ASME B40.200.
2. Description: Pressure-tight, socket-type fitting made for insertion in piping tee fitting.
3. Material for Use with Copper Tubing: **CNR or CUNI**.
4. Material for Use with Steel Piping: **CRES, CSA**.
5. Type: Stepped shank unless straight or tapered shank is indicated.
6. External Threads: **NPS 1/2, NPS 3/4, or NPS 1**, ASME B1.20.1 pipe threads.
7. Internal Threads: **1/2, 3/4, and 1 inch**, with ASME B1.1 screw threads.
8. Bore: Diameter required to match thermometer bulb or stem.
9. Insertion Length: Length required to match thermometer bulb or stem.
10. Lagging Extension: Include on thermowells for insulated piping and tubing.
11. Bushings: For converting size of thermowell's internal screw thread to size of thermometer connection.
12. Heat-Transfer Medium: **Mixture of graphite and glycerin**.

C. Gauge Attachments:

1. Snubbers: ASME B40.100, brass; with **NPS 1/4, NPS 1/4 or NPS 1/2, NPS 1/2**, ASME B1.20.1 pipe threads and **piston porous-metal** -type surge-dampening device. Include extension for use on insulated piping.
2. Siphons: Loop-shaped section of **brass, stainless steel, steel** pipe with **NPS 1/4, NPS 1/4 or NPS 1/2, NPS 1/2** pipe threads.
3. Valves: **Brass ball, Brass or stainless steel needle**, with **NPS 1/4, NPS 1/4 or NPS 1/2, NPS 1/2**, ASME B1.20.1 pipe threads.

D. Flowmeters:

1. Performance Requirements: Manufacturer is to certify that each flowmeter complies with specified performance requirements and characteristics.

PART 3 - EXECUTION

3.1 INSTALLATION OF EXPANSION JOINTS - GENERAL

- A. Install expansion joints of sizes matching sizes of piping in which they are installed.

3.2 INSTALLATION OF PACKED EXPANSION JOINTS

- A. Install packed expansion joints with packing suitable for fluid service.

3.3 INSTALLATION OF PACKLESS EXPANSION JOINTS

- A. Install metal-bellows packless expansion joints in accordance with EJMA's "Standards of the Expansion Joint Manufacturers Association, Inc."
- B. Install rubber packless expansion joints in accordance with FSA-PSJ-703.

3.4 INSTALLATION OF GROOVED-JOINT EXPANSION JOINTS

- A. Install grooved-joint expansion joints to grooved-end steel piping.

3.5 INSTALLATION OF ALIGNMENT GUIDES AND ANCHORS

- A. Install alignment guides to guide expansion and to avoid end-loading and torsional stress.
- B. Install **[one][two]** guide(s) on each side of pipe expansion fittings and loops. Install guides nearest to expansion joint not more than **[four]<Insert number>** pipe diameters from expansion joint.
- C. Attach guides to pipe, and secure guides to building structure.
- D. Install anchors at locations to prevent stresses from exceeding those permitted by ASME B31.9 and to prevent transfer of loading and stresses to connected equipment.
- E. Anchor Attachments:
 - 1. Anchor Attachment to Steel Pipe: Attach by welding. Comply with ASME B31.9.
 - 2. Anchor Attachment to Copper Tubing: Attach with pipe hangers. Use MSS SP-58, Type 24; U bolts bolted to anchor.
- F. Fabricate and install steel anchors by welding steel shapes, plates, and bars. Comply with ASME B31.9 and AWS D1.1/D1.1M.
 - 1. Anchor Attachment to Steel Structural Members: Attach by welding.
 - 2. Anchor Attachment to Concrete Structural Members: Attach by fasteners. Follow fastener manufacturer's written instructions.
 - 3. Use grout to form flat bearing surfaces for guides and anchors attached to concrete.

3.6 INSTALLATION OF PIPE LOOPS AND SWING CONNECTIONS

- A. Install pipe loops cold-sprung in tension or compression as required to partly absorb tension or compression produced during anticipated change in temperature.
- B. Connect risers and branch connections to mains with at least **five** pipe fittings, including tee in main.

- C. Connect risers and branch connections to terminal units with at least **four** pipe fittings, including tee in riser.
- D. Connect mains and branch connections to terminal units with at least **four** pipe fittings, including tee in main.

3.7 INSTALLATION OF SLEEVES - GENERAL

- A. Install sleeves for piping passing through penetrations in floors, partitions, roofs, and walls.
- B. For sleeves that will have sleeve-seal system installed, select sleeves of size large enough to provide **1-inch** annular clear space between piping and concrete slabs and walls.
 - 1. Sleeves are not required for core-drilled holes.
- C. Install sleeves in concrete floors, concrete roof slabs, and concrete walls as new slabs and walls are constructed.
 - 1. Permanent sleeves are not required for holes in slabs formed by molded-PE or -PP sleeves.
 - 2. Cut sleeves to length for mounting flush with both surfaces.
 - a. Exception: Extend sleeves installed in floors of mechanical equipment areas or other wet areas **2 inches** above finished floor level.
 - 3. Using **grout or silicone sealant**, seal space outside of sleeves in floors/slabs/walls without sleeve-seal system. Select to maintain fire resistance of floor/slab/wall.
- D. Install sleeves for pipes passing through interior partitions.
 - 1. Cut sleeves to length for mounting flush with both surfaces.
 - 2. Install sleeves that are large enough to provide **1/4-inch** annular clear space between sleeve and pipe or pipe insulation.
 - 3. Seal annular space between sleeve and piping or piping insulation; use joint sealants that joint sealant manufacturer's literature indicates is appropriate for size, depth, and location of joint.
- E. Fire-Resistance-Rated Penetrations, Horizontal Assembly Penetrations, and Smoke-Barrier Penetrations: Maintain indicated fire or smoke rating of walls, partitions, ceilings, and floors at pipe penetrations. Seal pipe penetrations with fire- and smoke-stop materials. Comply with requirements for firestopping and fill materials specified in Section 078413 "Penetration Firestopping."

3.8 INSTALLATION OF SLEEVES WITH WATERSTOP

- A. Install sleeve with waterstop as new walls and slabs are constructed.

- B. Assemble fitting components of length to be flush with both surfaces of concrete slabs and walls. Position waterstop flange centered across width of concrete slab or wall.
- C. Secure nailing flanges to wooden concrete forms.
- D. Using **grout or silicone sealant**, seal space around outside of sleeves.

3.9 INSTALLATION OF STACK-SLEEVE FITTINGS

- A. Install stack-sleeve fittings in new slabs as slabs are constructed.
 - 1. Install fittings that are large enough to provide **1/4-inch** annular clear space between sleeve and pipe or pipe insulation.
 - 2. Secure flashing between clamping flanges for pipes penetrating floors with membrane waterproofing. Comply with requirements for flashing specified in Section 076200 "Sheet Metal Flashing and Trim."
 - 3. Install section of cast-iron soil pipe to extend sleeve to **3 inches** above finished floor level.
 - 4. Extend cast-iron sleeve fittings below floor slab as required to secure clamping ring if ring is specified.
 - 5. Using silicone sealant, seal space between top hub of stack-sleeve fitting and pipe.
- B. Fire-Resistance-Rated Penetrations, Horizontal Assembly Penetrations, and Smoke Barrier Penetrations: Maintain indicated fire or smoke rating of floors at pipe penetrations. Seal pipe penetrations with fire- and smoke-stop materials. Comply with requirements for firestopping specified in Section 078413 "Penetration Firestopping."

3.10 INSTALLATION OF SLEEVE-SEAL SYSTEMS

- A. Install sleeve-seal systems in sleeves in exterior concrete walls and slabs-on-grade at service piping entries into building, and passing through exterior walls.
- B. Select type, size, and number of sealing elements required for piping material and size and for sleeve ID or hole size. Assemble sleeve-seal system components, and install in annular space between piping and sleeve. Tighten bolts against pressure plates that cause sealing elements to expand and make a watertight seal.

3.11 INSTALLATION OF METERS AND GAUGES

- A. Install thermowells with socket extending **a minimum of 2 inches into fluid, one-third of pipe diameter to center of pipe** and in vertical position in piping tees.
- B. Install thermowells of sizes required to match thermometer connectors. Include bushings if required to match sizes.
- C. Install thermowells with extension on insulated piping.

- D. Fill thermowells with heat-transfer medium.
- E. Install direct-mounted thermometers in thermowells and adjust vertical and tilted positions.
- F. Install remote-mounted thermometer bulbs in thermowells and install cases on panels; connect cases with tubing, and support tubing to prevent kinks. Use minimum tubing length.
- G. Install pipe-mounted thermal-energy temperature sensors in thermowells and extend wiring to indicator.
- H. Install duct-thermometer-mounting brackets in walls of ducts. Attach to duct with screws.
- I. Install direct-mounted pressure gauges in piping tees with pressure gauge located on pipe at the most readable position.
- J. Install remote-mounted pressure gauges on panel.
- K. Install valve and snubber in piping for each pressure gauge for fluids (except steam).
- L. Install valve and syphon fitting in piping for each pressure gauge for steam.
- M. Install test plugs in piping tees.
- N. Install flow indicators in piping systems in accessible positions for easy viewing.
- O. Assemble and install connections, tubing, and accessories between flow-measuring elements and flowmeters according to manufacturer's written instructions.
- P. Install flowmeter elements in accessible positions in piping systems.
- Q. Install wafer-orifice flowmeter elements between orifice-type pipe flanges.
- R. Install all flowmeter elements, with at least minimum straight lengths of pipe, upstream and downstream from element according to manufacturer's written instructions.
- S. Install permanent indicators on walls or brackets in accessible and readable positions.
- T. Install connection fittings in accessible locations for attachment to portable indicators.
- U. Mount thermal-energy meters on wall if accessible; if not, provide brackets to support meters.
- V. Install thermometers in the following locations:
 - 1. Inlet and outlet of each hydronic zone.
 - 2. Inlet and outlet of each hydronic boiler.
 - 3. Two inlet and two outlet of hydraulic de-coupler.
 - 4. Primary pump inlet and outlet

5. Secondary pump discharge.

W. Install pressure gauges in the following locations:

1. Discharge of each pressure-reducing valve.
2. Inlet and outlet of each boiler.
3. Suction and discharge of each pump.

3.12 CONNECTIONS

- A. Install meters and gauges adjacent to machines and equipment to allow space for service and maintenance of meters, gauges, machines, and equipment.
- B. Connect flowmeter-system elements to meters.
- C. Connect flowmeter transmitters to meters.
- D. Connect thermal-energy meter transmitters to meters.

3.13 ADJUSTING

- A. After installation, calibrate meters according to manufacturer's written instructions.
- B. Adjust faces of meters and gauges to proper angle for best visibility.

3.14 FIELD QUALITY CONTROL

- A. Sleeves and Sleeve Seals:
 1. Perform the following tests and inspections:
 - a. Leak Test: After allowing for a full cure, test sleeves and sleeve seals for leaks. Repair leaks and retest until no leaks exist.
 - b. Sleeves and sleeve seals will be considered defective if they do not pass tests and inspections.
 2. Prepare test and inspection reports.

3.15 SLEEVES APPLICATION

- A. Use sleeves and sleeve seals for the following piping-penetration applications:
 1. Exterior Concrete Walls above and below Grade:
 - a. Sleeves with waterstops.
 - 1) Select sleeve size to allow for **1-inch** annular clear space between

piping and sleeve for installing sleeve-seal system.

2. Concrete Slabs-on-Grade:
 - a. Sleeves with waterstops.
 - 1) Select sleeve size to allow for **1-inch** annular clear space between piping and sleeve for installing sleeve-seal system.
3. Concrete Slabs above Grade:
 - a. **Sleeves with waterstops or stack-sleeve fittings.**
4. Interior Walls and Partitions:
 - a. Sleeves without waterstops.

3.16 THERMOMETER APPLICATION

- A. Thermometers at inlet and outlet of each hydronic zone are to be the following:
 1. **Liquid-filled Sealed**, bimetallic-actuated type.
 2. **Direct, Remote** -mounted, **metal, plastic** -case, vapor-actuated type.
 3. **Compact** style, liquid-in-glass type.
 4. **Direct, Remote** -mounted, light-activated type.
 5. Test plug with **chlorosulfonated polyethylene synthetic, EPDM** self-sealing rubber inserts.
- B. Thermometers at inlet and outlet of each hydronic boiler are to be the following:
 1. **Liquid-filled, Sealed**, bimetallic-actuated type.
 2. **Direct, Remote** -mounted, **metal, plastic** -case, vapor-actuated type.
 3. **Compact** -style, liquid-in-glass type.
 4. **Direct, Remote** -mounted, light-activated type.
 5. Test plug with **chlorosulfonated polyethylene synthetic, EPDM** self-sealing rubber inserts.
- C. Thermometers at inlets and outlets of hydraulic de-coupler are to be the following:
 1. **Liquid-filled, Sealed**, bimetallic-actuated type.
 2. **Direct, Remote** -mounted, **metal, plastic** -case, vapor-actuated type.
 3. **Compact** -style, liquid-in-glass type.
 4. **Direct, Remote** -mounted, light-activated type.
 5. Test plug with **chlorosulfonated polyethylene synthetic, EPDM** self-sealing rubber inserts.
- D. Thermometers at inlet and outlet of each primary pump are to be the following:
 1. **Liquid-filled, Sealed**, bimetallic-actuated type.
 2. **Direct, Remote** -mounted, **metal, plastic** -case, vapor-actuated type.

3. **Compact** -style, liquid-in-glass type.
4. **Direct, Remote** -mounted, light-activated type.
5. Test plug with **chlorosulfonated polyethylene synthetic, EPDM** self-sealing rubber inserts.

E. Thermometers at inlets and outlets of each secondary pump are to be the following:

1. **Liquid-filled, Sealed**, bimetallic-actuated type.
2. **Direct, Remote** -mounted, **metal, plastic** -case, vapor-actuated type.
3. **Compact** -style, liquid-in-glass type.
4. **Direct, Remote** -mounted, light-activated type.
5. Test plug with **chlorosulfonated polyethylene synthetic, EPDM** self-sealing rubber inserts.

F. Thermometer stems are to be of length to match thermowell insertion length.

3.17 THERMOMETER SCALE-RANGE APPLICATION

A. Scale Range for Heating, Hot-Water Piping:

1. **[0 to 250 deg F]**[0 to 250 deg F and 0 to 150 deg C].
2. **[20 to 240 deg F]**[20 to 240 deg F and 0 to 150 deg C] .
3. **[30 to 240 deg F]**[30 to 240 deg F and 0 to plus 115 deg C].
4. **[50 to 400 deg F]**[50 to 400 deg F and 0 to 200 deg C].
5. **[50 to 550 deg F]**[50 to 550 deg F and 10 to 300 deg C].

3.18 PRESSURE-GAUGE APPLICATION

A. Pressure gauges at discharge of each pressure-reducing valve are to be the following:

1. **Liquid filled, Sealed, Open front, pressure relief, Solid front, pressure relief, direct, remote** mounted, metal case.
2. **Sealed, direct, remote** mounted, plastic case.
3. Test plug with **chlorosulfonated polyethylene synthetic, EPDM]** self-sealing rubber inserts.

B. Pressure gauges at inlet and outlet of each boiler hot connection are to be the following:

1. **Liquid filled, Sealed, Open front, pressure relief, Solid front, pressure relief, direct, remote** mounted, metal case.
2. **Sealed, direct, remote** mounted, plastic case.
3. Test plug with **chlorosulfonated polyethylene synthetic, EPDM]** self-sealing rubber inserts.

C. Pressure gauges at suction and discharge of each pump are to be the following:

1. **Liquid filled, Sealed, Open front, pressure relief, Solid front, pressure relief, direct, remote** mounted, metal case.

2. **Sealed, direct, remote** mounted, plastic case.
3. Test plug with **chlorosulfonated polyethylene synthetic, EPDM** self-sealing rubber inserts.

3.19 PRESSURE-GAUGE SCALE-RANGE APPLICATION

A. Scale Range for Heating, Hot-Water Piping:

1. **[30 in. Hg to 15 psi]**[30 in. Hg to 15 psi and minus 100 to 0 kPa].
2. **[0 to 30 psi]**[0 to 30 psi and 0 to 240 kPa].
3. **[0 to 100 psi]**[0 to 100 psi and 0 to 600 kPa].
4. **[0 to 160 psi]**[0 to 160 psi and 0 to 1100 kPa].
5. **[0 to 200 psi]**[0 to 200 psi and 0 to 1400 kPa].
6. **[0 to 300 psi]**[0 to 300 psi and 0 to 2500 kPa].
7. **[0 to 600 psi]**[0 to 600 psi and 0 to 4000 kPa].

END OF SECTION 23 05 00

SECTION 23 05 23 - GENERAL-DUTY VALVES FOR HVAC PIPING

PART 1 - GENERAL

1.1 SUMMARY

- A. Section Includes:
 - 1. Angle valves.
 - 2. Globe valves.
 - 3. Ball valves.
 - 4. Butterfly valves.
 - 5. Check valves.
 - 6. Gate valves.
 - 7. Plug valves.
 - 8. Chainwheels.

1.2 DEFINITIONS

- A. CWP: Cold working pressure.
- B. EPDM: Ethylene-propylene-diene monomer.
- C. FKM: Fluoroelastomer.
- D. NBR: Nitrile butadiene rubber (also known as "Buna-N").
- E. NRS: Nonrising stem.
- F. OS&Y: Outside screw and yoke.
- G. PTFE: Polytetrafluoroethylene.
- H. RPTFE: Reinforced polytetrafluoroethylene.
- I. RS: Rising stem.
- J. SWP: Steam working pressure.

1.3 ACTION SUBMITTALS

- A. Product Data: For each type of product.
 - 1. Include material descriptions and dimensions of individual components.
 - 2. Include operating characteristics and furnished accessories.

1.4 DELIVERY, STORAGE, AND HANDLING

- A. Prepare valves for shipping as follows:
 - 1. Protect internal parts against rust and corrosion.
 - 2. Protect threads, flange faces, grooved ends, press ends, solder ends, and weld ends.
 - 3. Set ball valves open to minimize exposure of functional surfaces.
 - 4. Set butterfly valves closed or slightly open.
 - 5. Block check valves in either closed or open position.
 - 6. Set gate valves closed to prevent rattling.
 - 7. Set plug valves to open to minimize exposure of functional surfaces.
- B. Use the following precautions during storage:
 - 1. Maintain valve end protection.
 - 2. Store valves indoors and maintain at higher than ambient dew point temperature. If outdoor storage is necessary, store valves off the ground in watertight enclosures.
- C. Use sling to handle large valves; rig sling to avoid damage to exposed parts. Do not use operating handles or stems or other components as lifting or rigging points unless specifically indicated for this purpose in manufacturer's written instructions.

PART 2 - PRODUCTS

2.1 SOURCE LIMITATIONS

- A. Obtain each type of valve from single source from single manufacturer.

2.2 PERFORMANCE REQUIREMENTS

- A. ASME Compliance:
 - 1. ASME B1.20.1 for threads for threaded-end valves.
 - 2. ASME B16.1 for flanges on iron valves.
 - 3. ASME B16.5 for flanges on steel valves.
 - 4. ASME B16.10 and ASME B16.34 for ferrous valve dimensions and design criteria.
 - 5. ASME B16.18 for cast-copper solder-joint connections.
 - 6. ASME B16.22 for wrought copper and copper-alloy solder-joint connections.
 - 7. ASME B16.34 for flanged- and threaded-end connections.
 - 8. ASME B16.51 for press joint connections.
 - 9. ASME B31.1 for power piping valves.
 - 10. ASME B31.9 for building services piping valves.
- B. AWWA Compliance: Comply with AWWA C606 for grooved-end connections.

- C. Provide bronze valves made with dezincification-resistant materials. Bronze valves made with copper alloy (brass) containing more than 15 percent zinc are unacceptable.
- D. Valve Pressure-Temperature Ratings: Not less than indicated and as required for system pressures and temperatures.
- E. Valve Sizes: Same as upstream piping unless otherwise indicated.
- F. Valve Bypass and Drain Connections: MSS SP-45.
- G. Wrench: Furnish Owner with one wrench for every **3** plug valves, for each size square plug-valve head.
- H. Valve Actuator Type:
 - 1. Gear Actuator: For quarter-turn ball valves **NPS 4** and larger.
 - 2. Hand Lever: For quarter-turn ball valves smaller than **NPS 4**.
- I. Valves in Insulated Piping:
 - 1. Provide **2-inch** extended neck stems.
 - 2. Provide extended operating handles with nonthermal-conductive covering material and protective sleeves that allow operation of valves without breaking vapor seals or disturbing insulation.
 - 3. Provide memory stops that are fully adjustable after insulation is applied.

2.3 PLUG VALVES

- A. Plug Valves, Eccentric Type, Flanged Ends - with Resilient Seat, 175 CWP.
 - 1. Manufacturers: Subject to compliance with requirements, **provide products by the following available manufacturers offering products that may be incorporated into the Work include, but are not limited to, the following:**
 - a. Clow Valve Company; a subsidiary of McWane, Inc.
 - b. DeZURIK.
 - c. Flowserve Corporation.
 - d. GA Industries, Inc.
 - e. Homestead Valve: a division of Olson Technologies, Inc.
 - f. Kennedy Valve Company; a division of McWane, Inc.
 - g. Milliken Valve Company; a Mueller brand.
 - h. National Oilwell Varco.
 - i. Nordstrom; a Flowserve Corporation brand.
 - j. Val-Matic Valve & Manufacturing Corp.
 - 2. Basis-of-Design Product: Subject to compliance with requirements, provide product by one of the following:
 - 3. Standard: MSS SP-108.
 - 4. CWP Rating: **175 psig** minimum.
 - 5. Body and Plug: ASTM A48/A48M, gray iron; ASTM A126, gray iron; or ASTM

- A536, ductile iron.
6. Bearings: Oil-impregnated bronze or stainless steel.
 7. Ends: Flanged.
 8. Stem-Seal Packing: Asbestos free.
 9. Plug, Resilient-Seat Material: Suitable for potable-water service unless otherwise indicated.

PART 3 - EXECUTION

3.1 EXAMINATION

- A. Examine valve interior for cleanliness, freedom from foreign matter, and corrosion. Remove special packing materials, such as blocks, used to prevent disc movement during shipping and handling.
- B. Operate valves in positions from fully open to fully closed. Examine guides and seats made accessible by such operations.
- C. Examine threads on valve and mating pipe for form and cleanliness.
- D. Examine mating flange faces for conditions that might cause leakage. Check bolting for proper size, length, and material. Verify that gasket is of proper size, that its material composition is suitable for service, and that it is free from defects and damage.
- E. Examine press fittings to verify they have been properly pressed.
- F. Do not attempt to repair defective valves; replace with new valves. Remove defective valves from site.

3.2 INSTALLATION OF VALVES

- A. Install valves with unions or flanges at each piece of equipment arranged to allow service, maintenance, and equipment removal without system shutdown.
- B. Provide support of piping adjacent to valves such that no force is imposed upon valves.
- C. Locate valves for easy access and where not blocked by equipment, other piping, or building components.
- D. For valves in horizontal piping, install valves with stem at or above center of pipe.
- E. Install valves in position that does not project into aisles or block access to other equipment.
- F. Install valves in position to allow full stem and actuator or manual operator movement.
- G. Verify that joints of each valve have been properly installed and sealed to ensure that there is no leakage or damage.

- H. Chainwheels: Install chainwheels on manual operators for **globe, butterfly, gate, and plug** valves **NPS 4** and larger and more than **84 inches** above floor. Extend chains to **60 inches** above finished floor.
- I. Install check valves for proper direction of flow and as follows:
 - 1. Check Valves: **Center-guided type and plate type**, in horizontal or vertical position, between flanges.
 - 2. Check Valves, Swing Type: In horizontal position with hinge pin level.
 - 3. Check Valves, Lift Type: With stem upright and plumb.
- J. Valve Tags: Comply with requirements for valve tags and schedules in Section 230553 "Identification for HVAC Piping and Equipment."
- K. Adhere to manufacturer's written installation instructions. When soldering or brazing valves, do not heat valves above maximum permitted temperature. Do not use solder with melting point temperature above valve of manufacturer's written recommended maximum.

3.3 ADJUSTING

- A. Adjust or replace valve packing after piping systems have been tested and put into service, but before final adjusting and balancing. Replace valves if persistent leaking occurs.

3.4 GENERAL REQUIREMENTS FOR VALVE APPLICATIONS

- A. If valves with specified SWP classes or CWP ratings are unavailable, the same types of valves with higher SWP classes or CWP ratings may be substituted.
- B. Select valves with the following end connections:
 - 1. For Copper Tubing, NPS 2 (DN 50) and Smaller: Threaded ends except where solder-joint valve-end option is indicated in valve schedules.
 - 2. For Copper Tubing, NPS 2-1/2 to NPS 4 (DN 65 to DN 100): Flanged ends except where threaded valve-end option is indicated in valve schedules.
 - 3. For Copper Tubing, NPS 5 (DN 125) and Larger: Flanged ends.
 - 4. For Steel Piping, NPS 2 (DN 50) and Smaller: Threaded ends.
 - 5. For Steel Piping, NPS 2-1/2 to NPS 4 (DN 65 to DN 100): Flanged ends except where threaded valve-end option is indicated in valve schedules.
 - 6. For Steel Piping, NPS 5 (DN 125) and Larger: Flanged ends.
 - 7. For Grooved-End Copper Tubing, except Steam and Steam Condensate Piping: Valve ends may be grooved.
 - 8. For Grooved-End Steel Piping, except Steam and Steam Condensate Piping: Valve ends may be grooved.
 - 9. Wafer-Type Valves: Flanged connections.

3.5 HEATING-WATER ANGLE OR GLOBE VALVE SCHEDULE

A. Pipe NPS 2 (DN 50) and Smaller:

1. Angle valves, threaded ends - bronze, Class 125.
2. Angle valves, threaded ends - bronze, Class 150; **PTFE, stainless steel** disc.
3. Globe valves, threaded or soldered ends - bronze, Class 125; **threaded, soldered** ends.
4. Globe valves, threaded ends - bronze, Class 150; **PTFE, stainless steel** disc.

B. Pipe NPS 2-1/2 (DN 65) and Larger:

1. Globe valves, flanged ends - iron, Class 125.
2. Globe valves, flanged ends - iron, Class 250.

3.6 HEATING-WATER BALL VALVE SCHEDULE

A. Pipe NPS 2 (DN 50) and Smaller:

1. Ball valves, threaded ends - brass, one piece.
2. Ball valves, threaded or soldered ends - brass, two piece with full port and brass trim; **threaded, soldered** ends.
3. Ball valves, press ends - brass, two piece with full port and brass trim.
4. Ball valves, threaded or soldered ends - brass, two piece with full port and stainless steel trim; **threaded, soldered** ends.
5. Ball valves, press ends - brass, two piece with full port and stainless steel trim.
6. Ball valves, threaded or soldered ends - brass, two piece with regular port and brass trim; **threaded, soldered** ends.
7. Ball valves, threaded or soldered ends - brass, two piece with regular port and stainless steel trim; **threaded, soldered** ends.
8. Ball valves, threaded or soldered ends - brass, three piece with full port and brass trim; **threaded, soldered** ends.
9. Ball valves, threaded or soldered ends - brass, three piece with full port and stainless steel trim; **threaded, soldered** ends.
10. Ball valves, threaded ends - bronze, one piece with bronze trim.
11. Ball valves, threaded ends - bronze, one piece with stainless steel trim.
12. Ball valves, threaded or soldered ends - bronze, two piece with full port and bronze or brass trim; **threaded, soldered** ends.
13. Ball valves, press ends - bronze, two piece with full port and bronze or brass trim.
14. Ball valves, threaded or soldered ends - bronze, two piece with full port and stainless steel trim; **threaded, soldered** ends.
15. Ball valves, threaded ends - bronze, two piece with regular port and bronze or brass trim.
16. Ball valves, threaded ends - bronze, two piece with regular port and stainless steel trim.
17. Ball valves, threaded ends - bronze, three piece with full port and bronze or brass trim.
18. Ball valves, threaded ends - bronze, three piece with full port and stainless steel trim.

19. Ball valves, threaded or soldered ends - bronze, three piece with regular port and bronze or brass trim; **threaded, soldered** ends.
20. Ball valves, threaded or soldered ends - bronze, three piece with regular port and stainless steel trim; **threaded, soldered** ends.

B. Pipe NPS 2-1/2 (DN 65) and Larger:

1. Ball valves, flanged ends - steel, with full port and stainless steel trim, Class 150.
2. Ball valves, flanged ends - steel, with full port and stainless steel trim, Class 300.
3. Ball valves, flanged ends - iron, Class 125.

3.7 HEATING-WATER BUTTERFLY VALVE SCHEDULE

A. Pipe NPS 2-1/2 (DN 65) and Larger:

1. Butterfly valves, single flange (lug type) - iron, with aluminum-bronze disc; **150, 200 CWP, EPDM, NBR** seat.
2. Butterfly valves, single flange (lug type) - iron, with ductile-iron disc; **150, 200 CWP, EPDM, NBR** seat.
3. Butterfly valves, single flange (lug type) - iron, with stainless steel disc; **150, 200 CWP, EPDM, NBR** seat.
4. Butterfly valves, flangeless (wafer type) - iron, with aluminum-bronze disc; **150, 200 CWP, EPDM, NBR** seat.
5. Butterfly valves, flangeless (wafer type) - iron, with stainless steel disc; **150, 200 CWP, EPDM, NBR** seat.
6. Butterfly valves, grooved end - ductile iron, 175 CWP.
7. Butterfly valves, grooved end - ductile iron, 300 CWP.
8. Butterfly valves, single flange (lug type) - high performance, Class 150; **carbon steel, stainless steel** body.
9. Butterfly valves, single flange (lug type) - high performance, Class 300; **carbon steel, stainless steel** body.

3.8 HEATING-WATER CHECK VALVE SCHEDULE

A. Pipe NPS 2 (DN 50) and Smaller:

1. Check valves, lift type, threaded ends - bronze, with bronze disc, Class 125.
2. Check valves, lift type, threaded ends - bronze, with nonmetallic disc, Class 125.
3. Check valves, swing type, threaded ends - bronze, with bronze disc, Class 125.
4. Check valves, swing type, threaded ends - bronze, with nonmetallic disc, Class 125.
5. Check valves, swing type, threaded ends - bronze, with bronze disc, Class 150.
6. Check valves, swing type, threaded ends - bronze, with nonmetallic disc, Class 150.
7. Check valves, swing type, press ends - bronze.

B. Pipe NPS 2-1/2 (DN 65) and Larger:

1. Check valves, swing type, flanged ends - iron, with metal seats, Class 125.

2. Check valves, swing type, flanged ends - iron, with nonmetallic-to-metal seats, Class 125.
3. Check valves, swing type, flanged ends - iron, with metal seats, Class 250.
4. Check valves, center guided - iron, compact wafer, with metal seat, Class 125.
5. Check valves, center guided - iron, globe, with metal seat, Class 125.
6. Check valves, center guided - iron, compact wafer, with metal seat, Class 150.
7. Check valves, center guided - iron, globe, with metal seat, Class 150.
8. Check valves, center guided - iron, compact wafer, with metal seat, Class 250.
9. Check valves, center guided - iron, globe, with metal seat, Class 250.
10. Check valves, center guided - iron, compact wafer, with metal seat, Class 300.
11. Check valves, center guided - iron, globe, with metal seat, Class 300.
12. Check valves, center guided - iron, compact wafer, with resilient seat, Class 125; [EPDM][NBR].
13. Check valves, center guided - iron, globe, with resilient seat, Class 125; [EPDM][NBR].
14. Check valves, center guided - iron, compact wafer, with resilient seat, Class 150; [EPDM][NBR].
15. Check valves, center guided - iron, globe, with resilient seat, Class 150; [EPDM][NBR].
16. Check valves, center guided - iron, compact wafer, with resilient seat, Class 250; [EPDM][NBR].
17. Check valves, center guided - iron, globe, with resilient seat, Class 250; [EPDM][NBR].
18. Check valves, center guided - iron, compact wafer, with resilient seat, Class 300; [EPDM][NBR].
19. Check valves, center guided - iron, globe, with resilient seat, Class 300; [EPDM][NBR].
20. Check valves, dual-plate type - iron, with metal seat, Class 125.
21. Check valves, dual-plate type - iron, with metal seat, Class 150.
22. Check valves, dual-plate type - iron, with metal seat, Class 250.
23. Check valves, dual-plate type - iron, with metal seat, Class 300.
24. Check valves, single-plate type - iron, with resilient seat, Class 125; [EPDM][NBR] seat.
25. Check valves, dual-plate type - iron, with resilient seat, Class 125; [EPDM][NBR] seat.
26. Check valves, dual-plate type - iron, with resilient seat, Class 150; [EPDM][NBR] seat.
27. Check valves, single-plate type - iron, with resilient seat, Class 250; [EPDM][NBR] seat.
28. Check valves, dual-plate type - iron, with resilient seat, Class 250; [EPDM][NBR] seat.
29. Check valves, dual-plate type - iron, with resilient seat, Class 300; [EPDM][NBR] seat.

C. Pipe NPS 2-1/2 to NPS 12 (DN 65 to DN 300):

1. Check valves, swing type, flanged ends - iron, with lever- and spring-closure control, Class 125.
2. Check valves, swing type, flanged ends - iron, with lever- and weight-closure control, Class 125.

D. Pipe NPS 3 to NPS 12 (DN 80 to DN 300):

1. Check valves, swing type, grooved ends - iron, 300 CWP.

3.9 PUMP-DISCHARGE CHECK VALVE SCHEDULE

A. Heating-Water Pump Discharge:

1. Pipe NPS 2 (DN 50) and Smaller:

- a. Check valves, swing type, threaded ends - bronze, with bronze disc, Class 125.
- b. Check valves, swing type, threaded ends - bronze, with nonmetallic disc, Class 125.
- c. Check valves, swing type, threaded or soldered ends - bronze, with bronze disc, Class 150.
- d. Check valves, swing type, threaded or soldered ends - bronze, with nonmetallic disc, Class 150.

2. Pipe NPS 2-1/2 (DN 65) and Larger:

- a. Check valves, swing type, flanged ends - iron, with lever- and spring-closure control, Class 125.
- b. Check valves, swing type, flanged ends - iron, with lever- and weight-closure control, Class 125.
- c. Check valves, center guided - iron, spring loaded, compact wafer, with metal seat, Class 125.
- d. Check valves, center guided - iron, spring loaded, globe, with metal seat, Class 125.
- e. Check valves, center guided - iron, spring loaded, compact wafer, with metal seat, Class 150.
- f. Check valves, center guided - iron, spring loaded, globe, with metal seat, Class 150.
- g. Check valves, center guided - iron, spring loaded, compact wafer, with metal seat, Class 250.
- h. Check valves, center guided - iron, spring loaded, globe, with metal seat, Class 250.
- i. Check valves, center guided - iron, spring loaded, compact wafer, with metal seat, Class 300.
- j. Check valves, center guided - iron, spring loaded, globe, with metal seat, Class 300.
- k. Check valves, center guided - iron, spring loaded, compact wafer, with resilient seat, Class 125; [EPDM][NBR] seat.
- l. Check valves, center guided - iron, spring loaded, globe, with resilient seat, Class 125; [EPDM][NBR] seat.
- m. Check valves, center guided - iron, spring loaded, compact wafer, with resilient seat, Class 150; [EPDM][NBR] seat.
- n. Check valves, center guided - iron, spring loaded, globe, with resilient seat, Class 150; [EPDM][NBR] seat.

- o. Check valves, center guided - iron, spring loaded, compact wafer, with resilient seat, Class 250; **[EPDM][NBR]** seat.
 - p. Check valves, center guided - iron, spring loaded, globe, with resilient seat, Class 250; **[EPDM][NBR]** seat.
 - q. Check valves, center guided - iron, spring loaded, compact wafer, with resilient seat, Class 300; **[EPDM][NBR]** seat.
 - r. Check valves, center guided - iron, spring loaded, globe, with resilient seat, Class 300; **[EPDM][NBR]** seat.
- 3. Pipe NPS 2-1/2 to NPS 12 (DN 65 to DN 300):
 - a. Check valves, swing type, flanged ends - iron, with lever- and spring-closure control, Class 125.
 - b. Check valves, swing type, flanged ends - iron, with lever- and weight-closure control, Class 125.
- 4. Pipe NPS 3 to NPS 12 (DN 80 to DN 300):
 - a. Check valves, swing type, grooved ends - iron, 300 CWP.

3.10 HEATING-WATER GATE VALVE SCHEDULE

- A. Pipe NPS 2 (DN 50) and Smaller:
 - 1. Gate valves, threaded or soldered ends - bronze, NRS, Class 125; **[threaded][soldered]** ends.
 - 2. Gate valves, threaded or soldered ends - bronze, RS, Class 125; **[threaded][soldered]** ends.
 - 3. Gate valves, threaded ends - bronze, NRS, Class 150.
 - 4. Gate valves, threaded ends - bronze, RS, Class 150.
 - 5. Gate valves, press ends - bronze; **[RS][NRS]**.
- B. Pipe NPS 2-1/2 (DN 65) and Larger:
 - 1. Gate valves, flanged ends - iron, NRS, Class 125.
 - 2. Gate valves, flanged ends - iron, OS&Y, Class 125.
 - 3. Gate valves, flanged ends - iron, NRS, Class 250.
 - 4. Gate valves, flanged ends - iron, OS&Y, Class 250.

3.11 HEATING-WATER PLUG VALVE SCHEDULE

- A. Pipe NPS 2-1/2 (DN 65) and Larger:
 - 1. Plug valves, lubricated type, threaded ends - Class 125.
 - 2. Plug valves, lubricated type, flanged ends - Class 125; **[Type I single gland][or][Type II regular gland]**.
 - 3. Plug valves, lubricated type, threaded ends - cylindrical, Class 125.
 - 4. Plug valves, lubricated type, flanged ends - cylindrical, Class 125.
 - 5. Plug valves, lubricated type, threaded ends - Class 250; **[Type I single**

- gland][or][Type II regular gland].**
6. Plug valves, lubricated type, flanged ends - Class 250; **[Type I single gland][or][Type II regular gland].**
 7. Plug valves, lubricated type, threaded ends - cylindrical, Class 250.
 8. Plug valves, lubricated type, flanged ends - cylindrical, Class 250.
 9. Plug valves, eccentric type, flanged ends - with resilient seat, 175 CWP.

END OF SECTION 23 05 23

SECTION 23 05 29 - HANGERS AND SUPPORTS FOR HVAC PIPING AND EQUIPMENT

PART 1 - GENERAL

1.1 SUMMARY

A. Section Includes:

1. Pipe hangers and supports - carbon steel.
2. Pipe hangers and supports - stainless steel.
3. Pipe/tube hangers and supports - copper.
4. Pipe hangers - metal, trapeze type.
5. Pipe hangers - FRP.
6. Strut support system - metal, rod type.
7. Strut support system - metal, cable type.
8. Strut support system - FRP.
9. Fastener system - mechanical expansion anchors.
10. Equipment supports.

B. Related Requirements:

1. Section 055000 "Metal Fabrications" for structural-steel shapes and plates for trapeze hangers for pipe and equipment supports.
2. Section 230500 "Common Work Results for HVAC" for pipe guides and anchors.
3. **[Section 230548 "Vibration and Seismic Controls for HVAC"]****[Section 230548.13 "Vibration Controls for HVAC"]** for vibration isolation devices.
4. **[Section 233113 "Metal Ducts"]****[and]****[Section 233116 "Nonmetal Ducts"]** for duct hangers and supports.

1.2 ACTION SUBMITTALS

A. Product Data: For each type of product.

B. Shop Drawings: [**Signed and sealed by a qualified professional engineer.**] Show fabrication and installation details and include calculations for the following:

1. Trapeze pipe hangers.
2. Metal strut support systems.
3. Rooftop-mounted strut support systems.
4. FRP strut support systems.
5. Pipe stands.
6. Equipment supports.

C. Delegated Design Submittals: For **[trapeze hangers]****[and]****[strut support systems]** indicated to comply with performance requirements and design criteria, including analysis data signed and sealed by the qualified professional engineer responsible for their preparation.

1. Detail fabrication/assembly and design calculations for **[trapeze hangers][strut support systems]**.
2. Detail fabrication/assembly and design calculations for each type of strut support system, by the manufacturer's technical representative.

D. Sustainable Design Submittals:

1.3 INFORMATIONAL SUBMITTALS

- A. Welding certificates.

1.4 QUALITY ASSURANCE

- A. Structural-Steel Welding Qualifications: Qualify procedures and personnel in accordance with AWS D1.1/D1.1M, "Structural Welding Code - Steel."
- B. Pipe Welding Qualifications: Qualify procedures and operators in accordance with 2021 ASME Boiler and Pressure Vessel Code, Section IX.

PART 2 - PRODUCTS

2.1 PERFORMANCE REQUIREMENTS

- A. Delegated Design: Engage a qualified professional engineer, as defined in Section 014000 "Quality Requirements," to design **[trapeze hangers][, strut support systems,][and]** equipment supports.
- B. Structural Performance: Hangers and supports for HVAC piping and equipment are to withstand the effects of gravity loads and stresses within limits and under conditions indicated in accordance with **[ASCE/SEI 7]**.
1. Design supports for multiple pipes, including pipe stands, capable of supporting combined weight of supported systems, system contents, and test water.
 2. Design equipment supports capable of supporting combined operating weight of supported equipment and connected systems and components.
 3. Design seismic-restraint hangers and supports for piping and equipment **and obtain approval from authorities having jurisdiction.**

2.2 PIPE HANGERS - METAL, TRAPEZE TYPE

- A. Description: MSS SP-58, Type 59, shop- or field-fabricated pipe-support assembly made from structural carbon-steel shapes with MSS SP-58 carbon-steel hanger rods, nuts, saddles, and U-bolts.

2.3 PIPE HANGERS - FRP

A. Pipe Hangers - FRP, Clevis Type:

1. Description: Similar to MSS SP-58, Type 1, factory-fabricated steel pipe hanger except hanger is made of fiberglass-reinforced plastic resin.
2. Hanger Rods: Continuous-thread **stainless steel** rod, washer, and nuts made of **FRP, polyurethane or stainless steel**.
3. Flammability: ASTM D635, ASTM E84, and UL 94.

B. Pipe Hangers - FRP, Strap Type:

1. Description: Similar to MSS SP-58, Type 9 or Type 10 steel pipe hanger except hanger is made of fiberglass-reinforced plastic resin.
 - a. Flammability: ASTM D635, ASTM E84, and UL 94.
2. Hanger Rod and Fittings: Continuous-thread rod, washer, and nuts made of **stainless steel**.

2.4 STRUT SUPPORT SYSTEMS - ROOFTOP MOUNTED

- ### A. Strut Support System - Rooftop-Mounted Pipe Stand, Curb-Mounted Type: Shop- or field-fabricated pipe supports made from structural-steel shapes, continuous-thread rods, and rollers, for mounting on permanent stationary roof curb.

2.5 EQUIPMENT SUPPORTS

- ### A. Description: Welded, shop- or field-fabricated equipment support made from structural carbon-steel shapes.

2.6 MATERIALS

- A. Aluminum: **ASTM B221**.
- B. Carbon Steel: ASTM A1011/A1011M.
- C. Structural Steel: ASTM A36/A36M, carbon-steel plates, shapes, and bars; galvanized.
- D. Stainless Steel: ASTM A240/A240M.
- E. Threaded Rods: Continuously threaded. Zinc-plated or galvanized steel for indoor applications and stainless steel for outdoor applications. Mating nuts and washers of similar materials as rods.
- F. Grout: ASTM C1107/C1107M, factory-mixed and -packaged, dry, hydraulic-cement, nonshrink and nonmetallic grout; suitable for interior and exterior applications.

1. Properties: Nonstaining, noncorrosive, and nongaseous.
2. Design Mix: **5000 psi**, 28-day compressive strength.

PART 3 - EXECUTION

3.1 APPLICATION

- A. Comply with requirements in Section 078413 "Penetration Firestopping" for firestopping materials and installation for penetrations through fire-rated walls, ceilings, and assemblies.
- B. Strength of Support Assemblies: Where not indicated, select sizes of components so strength will be adequate to carry static loads within specified loading limits. Minimum static design load used for strength determination is to include weight of supported components plus [**200 lb**]<Insert value>.

3.2 INSTALLATION OF HANGERS AND SUPPORTS

- A. Install hangers and supports to allow controlled thermal and seismic movement of piping systems, to permit freedom of movement between pipe anchors, and to facilitate action of expansion joints, expansion loops, expansion bends, and similar units.
- B. Install lateral bracing with pipe hangers and supports to prevent swaying.
- C. Install building attachments within concrete slabs or attach to structural steel. Install additional attachments at concentrated loads, including valves, flanges, and strainers, **NPS 2-1/2** and larger **and at changes in direction of piping**. Coordinate location of concrete inserts before concrete is placed.
- D. Load Distribution: Install hangers and supports so that piping live and dead loads and stresses from movement will not be transmitted to connected equipment.
- E. Pipe Slopes: Install hangers and supports to provide indicated pipe slopes and to not exceed maximum pipe deflections allowed by ASME B31.9 for building services piping.
- F. Insulated Piping:
 1. Attach clamps and spacers to piping.
 - a. Piping Operating above Ambient Air Temperature: Clamp may project through insulation.
 - b. Piping Operating below Ambient Air Temperature: Use thermal hanger shield insert with clamp sized to match OD of insert.
 - c. Do not exceed pipe stress limits allowed by ASME B31.9 for building services piping.
 2. Install MSS SP-58, Type 39, protection saddles if insulation without vapor barrier is indicated. Fill interior voids with insulation that matches adjoining insulation.

- a. Thermal hanger shield inserts may be used as an option. Include steel weight-distribution plate for pipe **NPS 4** and larger if pipe is installed on rollers.
3. Install MSS SP-58, Type 40, protective shields on cold piping with vapor barrier. Shields are to span an arc of 180 degrees.
 - a. Thermal hanger shield inserts may be used as an option. Include steel weight-distribution plate for pipe **NPS 4** and larger if pipe is installed on rollers.
4. Shield Dimensions for Pipe: Not less than the following:
 - a. NPS 1/4 to NPS 3-1/2 (DN 8 to DN 90): **12 inches** long and **0.048 inch** thick.
 - b. NPS 4 (DN 100): **12 inches** long and **0.06 inch** thick.
 - c. NPS 5 and NPS 6 (DN 125 and DN 150): **18 inches** long and **0.06 inch** thick.
 - d. NPS 8 to NPS 14 (DN 200 to DN 350): **24 inches** long and **0.075 inch** thick.
 - e. NPS 16 to NPS 24 (DN 400 to DN 600): **24 inches** long and **0.105 inch** thick.
5. Pipes NPS 8 (DN 200) and Larger: Include wood or reinforced calcium-silicate-insulation inserts of length at least as long as protective shield.
- G. Metal Pipe-Hanger Installation: Comply with MSS SP-58. Install hangers, supports, clamps, and attachments as required to properly support piping from the building structure.
- H. Metal Trapeze Pipe-Hanger Installation: Comply with MSS SP-58. Arrange for grouping of parallel runs of horizontal piping, and support together on field-fabricated trapeze pipe hangers.
 1. Pipes of Various Sizes: Support together and space trapezes for smallest pipe size, or install intermediate supports for smaller diameter pipes as specified for individual pipe hangers.
 2. Field fabricate in accordance with ASTM A36/A36M, carbon-steel shapes selected for loads being supported. Weld steel in accordance with AWS D1.1/D1.1M.
- I. FRP Pipe-Hanger Installation: Comply with applicable portions of MSS SP-58. Install hangers and attachments as required to properly support piping from building structure.
- J. Strut System Installation: **Metal, rod type, Metal, cable type, FRP**. Arrange for grouping of parallel runs of piping, and support together on field-assembled strut systems. Install in accordance with manufacturer's written installation instructions.
- K. Thermal Hanger Shield Installation: Install in pipe hanger or shield for insulated piping.
- L. Fastener System Installation:

1. Install powder-actuated fasteners for use in lightweight concrete or concrete slabs less than **4 inches** thick after concrete is placed and cured. Use installers that are trained and certified **by power tool manufacturer in accordance with the AHJ**.
2. Install mechanical-expansion anchors after concrete is placed and completely cured.
3. Install fasteners in accordance with manufacturer's written instructions.
4. Install lag screw wood fasteners in accordance with manufacturer's written instructions.

M. Pipe Stand Installation:

1. Pipe Stand Types except Curb-Mounted Type: Assemble components and mount on smooth roof surface. Do not penetrate roof membrane.
2. Curb-Mounted-Type Pipe Stands: Assemble components or fabricate pipe stand and mount on permanent, stationary roof curb. See Section 077200 "Roof Accessories" for curbs.

N. Install hangers and supports complete with necessary attachments, inserts, bolts, rods, nuts, washers, and other accessories.

O. Equipment Support Installation:

1. Fabricate from welded-structural-steel shapes.
2. Fabricate structural-steel stands to suspend equipment from structure overhead or to support equipment above floor.
3. Grouting: Place grout under supports for floor-mounted equipment, and make bearing surface smooth.
4. Provide lateral bracing, to prevent swaying.

3.3 METAL FABRICATIONS

- A. Cut, drill, and fit miscellaneous metal fabrications for **trapeze pipe hangers and equipment supports**.
- B. Fit exposed connections together to form hairline joints. Field weld connections that cannot be shop welded.
- C. Field Welding: Comply with AWS D1.1/D1.1M procedures for shielded, metal arc welding; appearance and quality of welds; methods used in correcting welding work; and with the following:
 1. Use materials and methods that minimize distortion and develop strength and corrosion resistance of base metals.
 2. Obtain fusion without undercut or overlap.
 3. Remove welding flux immediately.
 4. Finish welds at exposed connections so no roughness shows after finishing and so contours of welded surfaces match adjacent contours.

3.4 ADJUSTING

- A. Hanger Adjustments: Adjust hangers to distribute loads equally on attachments and to achieve indicated slope of pipe.
- B. Trim excess length of continuous-thread hanger and support rods to **1-1/2 inches**.

3.5 PAINTING

- A. Touchup:
 - 1. Clean field welds and abraded areas of shop paint. Paint exposed areas immediately after erecting hangers and supports. Use same materials as used for shop painting. Comply with SSPC-PA 1 requirements for touching up field-painted surfaces.
 - a. Apply paint by brush or spray to provide a minimum dry film thickness of **2.0 mils**.
 - 2. Comply with requirements in **Section 099123 "Interior Painting" and Section 099600 "High-Performance Coatings"** for cleaning and touchup painting of field welds, bolted connections, and abraded areas of shop paint on miscellaneous metal.
 - 3. Galvanized Surfaces: Clean welds, bolted connections, and abraded areas and apply galvanizing-repair paint to comply with ASTM A780/A780M.

3.6 HANGER AND SUPPORT SCHEDULE

- A. Specific hanger and support requirements are in Sections specifying piping systems and equipment.
- B. Comply with MSS SP-58 for pipe-hanger selections and applications that are not specified in piping system Sections.
- C. Use hangers and supports with galvanized metallic coatings for piping and equipment that will not have field-applied finish.
- D. Use nonmetallic coatings on attachments for electrolytic protection where attachments are in direct contact with copper tubing.
- E. Use carbon-steel **pipe hangers and supports metal trapeze pipe hangers and metal framing systems** and attachments for general service applications.
- F. Use **stainless steel pipe hangers, FRP pipe hangers, and FRP strut systems and stainless steel or corrosion-resistant** attachments for hostile environment applications.
- G. Use copper-plated pipe hangers and **copper or stainless steel** attachments for copper piping and tubing.

- H. Use padded hangers for piping that is subject to scratching.
- I. Use thermal hanger shield inserts for insulated piping and tubing.
- J. Horizontal-Piping Hangers and Supports: Unless otherwise indicated and except as specified in piping system Sections, install the following types:
 - 1. Adjustable, Steel Clevis Hangers (MSS Type 1): For suspension of noninsulated or insulated, stationary pipes **NPS 1/2 to NPS 30**.
 - 2. Yoke-Type Pipe Clamps (MSS Type 2): For suspension of up to **1050 deg F**, pipes **NPS 4 to NPS 24**, requiring up to **4 inches** of insulation.
 - 3. Carbon- or Alloy-Steel, Double-Bolt Pipe Clamps (MSS Type 3): For suspension of pipes **NPS 3/4 to NPS 36**, requiring clamp flexibility and up to **4 inches** of insulation.
 - 4. Steel Pipe Clamps (MSS Type 4): For suspension of cold and hot pipes **NPS 1/2 to NPS 24** if little or no insulation is required.
 - 5. Pipe Hangers (MSS Type 5): For suspension of pipes **NPS 1/2 to NPS 4**, to allow off-center closure for hanger installation before pipe erection.
 - 6. Adjustable, Swivel Split- or Solid-Ring Hangers (MSS Type 6): For suspension of noninsulated, stationary pipes **NPS 3/4 to NPS 8**.
 - 7. Adjustable, Steel Band Hangers (MSS Type 7): For suspension of noninsulated, stationary pipes **NPS 1/2 to NPS 8**.
 - 8. Adjustable Band Hangers (MSS Type 9): For suspension of noninsulated, stationary pipes **NPS 1/2 to NPS 8**.
 - 9. Adjustable, Swivel-Ring Band Hangers (MSS Type 10): For suspension of noninsulated, stationary pipes **NPS 1/2 to NPS 8**.
 - 10. Split Pipe Ring with or without Turnbuckle Hangers (MSS Type 11): For suspension of noninsulated, stationary pipes **NPS 3/8 to NPS 8**.
 - 11. Extension Hinged or Two-Bolt Split Pipe Clamps (MSS Type 12): For suspension of noninsulated, stationary pipes **NPS 3/8 to NPS 3**.
 - 12. U-Bolts (MSS Type 24): For support of heavy pipes **NPS 1/2 to NPS 30**.
 - 13. Clips (MSS Type 26): For support of insulated pipes not subject to expansion or contraction.
 - 14. Pipe Saddle Supports (MSS Type 36): For support of pipes **NPS 4 to NPS 36**, with steel-pipe base stanchion support and cast-iron floor flange or carbon-steel plate.
 - 15. Pipe Stanchion Saddles (MSS Type 37): For support of pipes **NPS 4 to NPS 36**, with steel-pipe base stanchion support and cast-iron floor flange or carbon-steel plate, and with U-bolt to retain pipe.
 - 16. Adjustable Pipe Saddle Supports (MSS Type 38): For stanchion-type support for pipes **NPS 2-1/2 to NPS 36** if vertical adjustment is required, with steel-pipe base stanchion support and cast-iron floor flange.
 - 17. Single-Pipe Rolls (MSS Type 41): For suspension of pipes **NPS 1 to NPS 30**, from two rods if longitudinal movement caused by expansion and contraction might occur.
 - 18. Adjustable Roller Hangers (MSS Type 43): For suspension of pipes **NPS 2-1/2 to NPS 24**, from single rod if horizontal movement caused by expansion and contraction might occur.
 - 19. Complete Pipe Rolls (MSS Type 44): For support of pipes **NPS 2 to NPS 42** if longitudinal movement caused by expansion and contraction might occur but

- vertical adjustment is unnecessary.
20. Pipe Roll and Plate Units (MSS Type 45): For support of pipes **NPS 2 to NPS 24** if small horizontal movement caused by expansion and contraction might occur and vertical adjustment is unnecessary.
 21. Adjustable Pipe Roll and Base Units (MSS Type 46): For support of pipes **NPS 2 to NPS 30** if vertical and lateral adjustment during installation might be required in addition to expansion and contraction.
- K. Vertical-Piping Clamps: Unless otherwise indicated and except as specified in piping system Sections, install the following types:
1. Extension Pipe or Riser Clamps (MSS Type 8): For support of pipe risers **NPS 3/4 to NPS 24**.
 2. Carbon- or Alloy-Steel Riser Clamps (MSS Type 42): For support of pipe risers **NPS 3/4 to NPS 24** if longer ends are required for riser clamps.
- L. Hanger-Rod Attachments: Unless otherwise indicated and except as specified in piping system Sections, install the following types:
1. Steel Turnbuckles (MSS Type 13): For adjustment up to **6 inches** for heavy loads.
 2. Steel Clevises (MSS Type 14): For **120 to 450 deg F** piping installations.
 3. Swivel Turnbuckles (MSS Type 15): For use with MSS Type 11, split pipe rings.
 4. Malleable-Iron Sockets (MSS Type 16): For attaching hanger rods to various types of building attachments.
 5. Steel Weldless Eye Nuts (MSS Type 17): For **120 to 450 deg F** piping installations.
- M. Building Attachments: Unless otherwise indicated and except as specified in piping system Sections, install the following types:
1. Steel or Malleable Concrete Inserts (MSS Type 18): For upper attachment to suspend pipe hangers from concrete ceiling.
 2. Top-Beam C-Clamps (MSS Type 19): For use under roof installations with bar-joint construction, to attach to top flange of structural shape.
 3. Side-Beam or Channel Clamps (MSS Type 20): For attaching to bottom flange of beams, channels, or angles.
 4. Center-Beam Clamps (MSS Type 21): For attaching to center of bottom flange of beams.
 5. Welded Beam Attachments (MSS Type 22): For attaching to bottom of beams if loads are considerable and rod sizes are large.
 6. C-Clamps (MSS Type 23): For structural shapes.
 7. Top-Beam Clamps (MSS Type 25): For top of beams if hanger rod is required tangent to flange edge.
 8. Side-Beam Clamps (MSS Type 27): For bottom of steel I-beams.
 9. Steel-Beam Clamps with Eye Nuts (MSS Type 28): For attaching to bottom of steel I-beams for heavy loads.
 10. Linked-Steel Clamps with Eye Nuts (MSS Type 29): For attaching to bottom of steel I-beams for heavy loads, with link extensions.
 11. Malleable-Beam Clamps with Extension Pieces (MSS Type 30): For attaching to

- structural steel.
12. Welded-Steel Brackets: For support of pipes from below or for suspending from above by using clip and rod. Use one of the following for indicated loads:
 - a. Light (MSS Type 31): **750 lb.**
 - b. Medium (MSS Type 32): **1500 lb.**
 - c. Heavy (MSS Type 33): **3000 lb.**
 13. Side-Beam Brackets (MSS Type 34): For sides of steel or wooden beams.
 14. Plate Lugs (MSS Type 57): For attaching to steel beams if flexibility at beam is required.
 15. Horizontal Travelers (MSS Type 58): For supporting piping systems subject to linear horizontal movement where headroom is limited.
- N. Saddles and Shields: Unless otherwise indicated and except as specified in piping system Sections, install the following types:
1. Steel-Pipe-Covering Protection Saddles (MSS Type 39): To fill interior voids with insulation that matches adjoining insulation.
 2. Protection Shields (MSS Type 40): Of length recommended in writing by manufacturer to prevent crushing insulation.
 3. Thermal Hanger Shield Inserts: For supporting insulated pipe.
- O. Spring Hangers and Supports: Unless otherwise indicated and except as specified in piping system Sections, install the following types:
1. Restraint-Control Devices (MSS Type 47): Where indicated to control piping movement.
 2. Spring Cushions (MSS Type 48): For light loads if vertical movement does not exceed **1-1/4 inches**.
 3. Spring-Cushion Roll Hangers (MSS Type 49): For equipping Type 41, roll hanger with springs.
 4. Spring Sway Braces (MSS Type 50): To retard sway, shock, vibration, or thermal expansion in piping systems.
 5. Variable-Spring Hangers (MSS Type 51): Preset to indicated load and limit variability factor to 25 percent to allow expansion and contraction of piping system from hanger.
 6. Variable-Spring Base Supports (MSS Type 52): Preset to indicated load and limit variability factor to 25 percent to allow expansion and contraction of piping system from base support.
 7. Variable-Spring Trapeze Hangers (MSS Type 53): Preset to indicated load and limit variability factor to 25 percent to allow expansion and contraction of piping system from trapeze support.
 8. Constant Supports: For critical piping stress and if necessary to avoid transfer of stress from one support to another support, critical terminal, or connected equipment. Include auxiliary stops for erection, hydrostatic test, and load-adjustment capability. These supports include the following types:
 - a. Horizontal (MSS Type 54): Mounted horizontally.
 - b. Vertical (MSS Type 55): Mounted vertically.

- c. Trapeze (MSS Type 56): Two vertical-type supports and one trapeze member.
- P. Comply with MSS SP-58 for trapeze pipe-hanger selections and applications that are not specified in piping system Sections.
- Q. Use **powder-actuated fasteners or mechanical-expansion anchors** instead of building attachments where required in concrete construction.

END OF SECTION 23 05 29

SECTION 23 05 46 - COATINGS FOR HVAC

PART 1 - GENERAL

1.1 SUMMARY

- A. Section includes application of coating systems on internal HVAC components and external equipment surfaces, including the following systems:
 - 1. Bake-cured corrosion-resistant coating systems.
 - 2. Air-dried corrosion-resistant coating systems.

1.2 DEFINITIONS

- A. Salt Water Acetic Acid Test (SWAAT): A salt fog-spray test of corrosion resistance performed in accordance with ASTM G85, Annex 3.

1.3 ACTION SUBMITTALS

- A. Product Data: For each type of product. Include Safety Data Sheets, preparation requirements, and application instructions.

1.4 INFORMATIONAL SUBMITTALS

- A. Source Quality-Control Reports:
 - 1. Certification of coating material testing.

1.5 MAINTENANCE MATERIAL SUBMITTALS

- A. Furnish extra materials that match products installed and that are packaged with protective covering for storage and identified with labels describing contents.
 - 1. Coatings: [1]<Insert number>[container][spray can] of each material and color applied [, including base coat and top coat products].

1.6 DELIVERY, STORAGE, AND HANDLING

- A. Store materials not in use in tightly covered containers in clean, dry, well-ventilated areas with ambient temperatures continuously maintained between **50 and 75 deg F**.
 - 1. Keep containers out of direct sunlight; avoid excessive heat and keep from freezing.

2. Maintain containers in clean condition, free of foreign materials and residue.
3. Remove rags and waste from storage areas daily.

1.7 CONDITIONS FOR COATING APPLICATION

- A. Comply with manufacturer's recommendations regarding required temperature and humidity ranges during coating application.

PART 2 - PRODUCTS

2.1 CORROSION-RESISTANT COATING SYSTEMS, GENERAL

- A. Material Compatibility:
 1. Provide materials for application within each coating system that are compatible with one another and with metal substrates indicated, under conditions of service and application as demonstrated by manufacturer, based on testing and field experience.
 2. For each coating material in coating system, submit compatibility certification from manufacturer of each coating product that products are compatible with substrate base material and with substrate-coating products applied as earlier coats.
 3. Products shall be of same manufacturer for each coat in a coating system.
- B. Colors: **Manufacturer's standard.**
- C. VOC Content, LEED 2009: For field applications that are inside the weatherproofing system, paints and coatings shall comply with VOC content limits of authorities having jurisdiction and the following VOC content limits:
 1. Flat Paints and Coatings: 50 g/L.
 2. Nonflat Paints and Coatings: 150 g/L.
 3. Dry-Fog Coatings: 400 g/L.
 4. Primers, Sealers, and Undercoaters: 200 g/L.
 5. Anticorrosive and Antirust Paints Applied to Ferrous Metals: 250 g/L.
 6. Zinc-Rich Industrial Maintenance Primers: 340 g/L.
 7. Pretreatment Wash Primers: 420 g/L.
 8. Shellacs, Clear: 730 g/L.
 9. Shellacs, Pigmented: 550 g/L.
- D. Low-Emitting Materials, LEED 2009: Interior paints and coatings shall comply with the testing and product requirements of the California Department of Public Health's "Standard Method for the Testing and Evaluation of Volatile Organic Chemical Emissions from Indoor Sources Using Environmental Chambers."
- E. VOC Content, LEED v4: For field applications that are inside the weatherproofing system, paints and coatings shall comply with VOC content limits of authorities having jurisdiction and the following VOC content limits:

1. Flat Paints and Coatings: 50 g/L.
 2. Nonflat Paints and Coatings: 50 g/L.
 3. Dry-Fog Coatings: 150 g/L.
 4. Primers, Sealers, and Undercoaters: 100 g/L.
 5. Rust-Preventive Coatings: 100 g/L.
 6. Zinc-Rich Industrial Maintenance Primers: 100 g/L.
 7. Pretreatment Wash Primers: 420 g/L.
 8. Shellacs, Clear: 730 g/L.
 9. Shellacs, Pigmented: 550 g/L.
- F. Low-Emitting Materials, LEED v4: For field applications that are inside the weatherproofing system, 90 percent of paints and coatings shall comply with the requirements of the California Department of Public Health's "Standard Method for the Testing and Evaluation of Volatile Organic Chemical Emissions from Indoor Sources Using Environmental Chambers."
- G. Material Emissions and Pollutant Control: Not less than 85 percent of field-applied paints and coatings that are inside the weatherproofing system shall comply with either of the following:
1. Low-Emitting Materials: VOC emissions shall comply with the requirements of the California Department of Public Health's "Standard Method for the Testing and Evaluation of Volatile Organic Chemical Emissions from Indoor Sources Using Environmental Chambers." Formaldehyde emissions shall not exceed 9 mcg/cu. m or 7 ppb, whichever is less.
 2. VOC content shall not exceed limits of authorities having jurisdiction and the following:
 - a. Flat Coatings: 50 g/L.
 - b. Nonflat Coatings: 100 g/L.
 - c. Nonflat - High-Gloss Coatings: 150 g/L.
 - d. Dry-Fog Coatings: 150 g/L.
 - e. Industrial Maintenance Coatings: 250 g/L.
 - f. Pretreatment Wash Primers: 420 g/L.
 - g. Primers, Sealers, and Undercoaters: 100 g/L.
 - h. Recycled Coatings: 250 g/L.
 - i. Rust-Preventive Coatings: 250 g/L.
- H. Emissions Requirements: Field-applied paints and coatings that are inside the weatherproofing system shall comply with either of the following:
1. Low-Emitting Materials: VOC emissions shall comply with the requirements of the California Department of Public Health's "Standard Method for the Testing and Evaluation of Volatile Organic Chemical Emissions from Indoor Sources Using Environmental Chambers."
 2. VOC content shall not exceed limits of authorities having jurisdiction and the following:
 - a. Flat Coatings: 50 g/L.
 - b. Nonflat Coatings: 100 g/L.

- c. Primers, Sealers, and Undercoats: 100 g/L.
 - d. Shellacs, Clear: 730 g/L.
 - e. Shellacs, Pigmented: 550 g/L.
- I. VOC Content: For field applications inside the building, wall paints shall comply with VOC content limits of authorities having jurisdiction and the following VOC content limits:
 - 1. Interior Flat Latex Wall Paint: 50 g/L.
 - 2. Interior Nonflat Latex Wall Paint: 150 g/L.
- J. VOC Emissions: For field applications inside the building, wall paints shall contain no more than half of the chronic REL of VOCs when tested according to the California Department of Public Health's "Standard Method for the Testing and Evaluation of Volatile Organic Chemical Emissions from Indoor Sources Using Environmental Chambers." The building concentration of formaldehyde shall not exceed half of the indoor recommended exposure limit or 33 mcg/cu. m and that of acetaldehyde shall not exceed 9 mcg/cu. m.

2.2 BAKE-CURED CORROSION-RESISTANT COATING SYSTEMS

- A. Base Coat Performance Requirements:
 - 1. Corrosion Resistance: ASTM B117: **1500, 2000, 3500, 6000** hours.
 - 2. Cross-Hatch Adhesion: ASTM D3359: **5B**.
 - 3. SWAAT: ASTM G85: **1000** hours.
 - 4. Cyclic Weathering: ISO 12944-9, **4200** hours.
 - 5. Mandrel Flexibility: ASTM D522/D522M: **1/4 inch, 1/2 inch** without cracking or delamination of film after full cure.
 - 6. Adhesion - Elcometer: ASTM D4541: **1100 psi**.
 - 7. Impact: ASTM D2794.
 - a. Direct Hit: **70 lb.-in., 80 lb.-in., 90 lb.-in., 100 lb.-in.**
 - b. Reverse Hit: **20 lb.-in., 30 lb.-in., 40 lb.-in., 50 lb.-in.**
 - 8. pH Range, 14-Day Liquid Spot Test: **2.4 to 12.6 or 3 to 12**.
 - 9. Dry Heat Resistance: ASTM D2485: **320 deg F, 392 deg F** maximum.
 - 10. Dry Film Thickness: **0.5 to 1.2 mils, 0.6 to 1.5 mils**.
 - 11. Heat-Transfer Reduction: **1 percent maximum**.
 - 12. Hardness: ASTM D3363 Pencil Test: **2B-HB, 5H-6H**.

2.3 AIR-DRIED CORROSION-RESISTANT COATING SYSTEMS

- A. Performance Requirements:
 - 1. Corrosion Resistance: ASTM B117: **1500, 2000, 3500** hours.
 - 2. Cross-Hatch Adhesion: ASTM D3359: **5B**.
 - 3. Cyclic Weathering: ISO 12944-9, Offshore Standard: **4200** hours.
 - 4. Mandrel Flexibility: ASTM D522/D522M: **1/2 inch, 1/8 inch** without cracking or

- delamination of film after full cure.
- 5. Impact: ASTM D2794.
 - a. Direct Hit: **100 in-lb**.
- 6. Dry Heat Resistance: ASTM D2485: **356 deg F** maximum.
- 7. Dry Film Thickness: **2 to 3 mils**.
- 8. Heat-Transfer Reduction: **1 percent** maximum.
- 9. Hardness: ASTM D3363 Pencil Test: **2B-HB, 2H, HBF**.

B. Base Coat Performance Requirements:

- 1. Corrosion Resistance: ASTM B117:
[1500][2000][3000][4000][5000][6000][10,000] hours.
- 2. SWAAT: ASTM G85: **[1000]** hours.
- 3. Cyclic Weathering: ISO 12944-9: **[4200]** hours.
- 4. Cross-Hatch Adhesion: ASTM D3359: **[5B]**.
- 5. Mandrel Flexibility: ASTM D522/D522M: **[1/8 inch][1/4 inch][1/2 inch]** without cracking or delamination of film after full cure.
- 6. Adhesion - Elcometer: ASTM D4541: **[1,100 psi]**
- 7. Impact: ASTM D2794.
 - a. Direct Hit: **[100 lb.-in.][160 lb.-in.]**.
- 8. Dry Heat Resistance: ASTM D2485: **[250 deg F]** maximum.
- 9. Dry Film Thickness: **[0.5 to 1.2 mils][0.6 to 1.5 mils]**.
- 10. Heat-Transfer Reduction: **[1 percent]** maximum.
- 11. Hardness: ASTM D3363 Pencil Test: **[2B-HB][HB-F]**.

2.4 SOURCE QUALITY CONTROL

- A. Certification of Coating Material Testing: Submit manufacturer's test report of corrosion-resistance performance testing, as performed by a nationally recognized testing laboratory.

PART 3 - EXECUTION

3.1 EXAMINATION

- A. Examine substrates and conditions, with Applicator present, for compliance with coating manufacturer's requirements and other conditions affecting performance of the Work.
- B. Verify suitability of substrates, including surface conditions and compatibility, with existing finishes and primers.
- C. Proceed with coating application only after unsatisfactory conditions have been corrected.

1. Application of coating indicates acceptance of surfaces and conditions.

3.2 PREPARATION

- A. Comply with manufacturer's written instructions applicable to substrates and coating systems indicated.
 1. Thinning: Thin coating material with manufacturer's recommended thinning products when recommended or permitted by coating system manufacturer.
- B. Comply with coating system manufacturer's recommendations to clean substrates of substances that could impair bond of coatings, including dust, dirt, oil, grease, and incompatible paints and encapsulants.

3.3 APPLICATION

- A. Verify with coating manufacturer whether coatings required must be applied and cured in factory-certified application shop.
- B. Apply coating systems with equipment designed to deposit coating of specified uniform thickness over HVAC components, in complex, three-dimensional geometries.
 1. Apply coatings with manufacturer-recommended tools and techniques suited for specified coating system and each coated HVAC component.
 2. Do not apply coatings over labels or equipment name, identification, performance rating, or nomenclature plates.
- C. Perform inspection and coating system manufacturer's recommended tests to verify coating integrity and thickness. Where coating was damaged by testing, repair damage in accordance with coating system manufacturer's written recommendations.

END OF SECTION 23 05 46

SECTION 23 05 48 - VIBRATION AND SEISMIC CONTROLS FOR HVAC

PART 1 - GENERAL

1.1 SUMMARY

A. Section Includes:

1. Elastomeric isolation pads.
2. Elastomeric isolation mounts.
3. Restrained elastomeric isolation mounts.
4. Open-spring isolators.
5. Housed-spring isolators.
6. Restrained-spring isolators.
7. Housed-restrained-spring isolators.
8. Pipe-riser resilient support.
9. Resilient pipe guides.
10. Air-spring isolators.
11. Restrained-air-spring isolators.
12. Elastomeric hangers.
13. Spring hangers.
14. Snubbers.
15. Restraints - rigid type.
16. Restraints - cable type.
17. Restraint accessories.
18. Post-installed concrete anchors.
19. Concrete inserts.
20. Vibration isolation equipment bases.
21. Seismically restrained isolation roof-curb rails.

B. Related Requirements:

1. Section 018123 "Facility Seismic and Wind Criteria" specifies basis-of-design seismic and wind criteria for nonstructural components.
2. Section 210548 "Vibration and Seismic Controls for Fire-Suppression Piping and Equipment" specifies devices for fire-suppression equipment and systems.
3. Section 220548 "Vibration and Seismic Controls for Plumbing Piping and Equipment" specifies devices for plumbing equipment and systems.

1.2 DEFINITIONS

- A. Designated Seismic System: An architectural, mechanical, electrical, plumbing, or fire protection system and its components for which the component importance factor is greater than 1.0 when determined in accordance with Section 018123 "Facility Seismic and Wind Criteria."
- B. IBC: International Building Code.

1.3 DELEGATED DESIGN SERVICES

- A. Delegated Design Professional: Engage qualified professional structural engineer to design seismic and wind restraints.

1.4 ACTION SUBMITTALS

A. Product Data:

1. For each type of product.
 - a. Include rated load, rated deflection, and overload capacity for each vibration isolation device.
2. Include load rating for each seismic- **and wind**- restraint device.
3. Illustrate and indicate style, material, strength, fastening provision, and finish for each type and size of vibration isolation device and seismic- **and wind**- restraint component.
4. Annotate types and sizes of seismic restraints and accessories, complete with listing markings or report numbers and load rating in tension and compression as evaluated by **[ICC-ES product listing][UL product listing][FM Approvals][an evaluation service member of ICC-ES][OSHDP][an agency acceptable to authorities having jurisdiction]**.
5. Annotate to indicate application of each product submitted and compliance with requirements.
6. Interlocking Snubbers: Include ratings for horizontal, vertical, and combined loads.

B. Shop Drawings:

1. Detail fabrication and assembly of equipment bases.
2. Vibration Isolation Base Details: Detail fabrication including anchorages and attachments to structure and to supported equipment. Include adjustable motor bases, rails, and frames for equipment mounting.
3. Show coordination of seismic **[and wind]** restraints for components with other systems and equipment in the vicinity, including other supports and other seismic restraints.

C. Delegated Design Submittals:

1. All delegated design and submittals for **[seismic][and][wind]** restraints must be signed and sealed by a qualified professional structural engineer responsible for their preparation. Structural engineer is to possess qualifications specified in Section 014000 "Quality Requirements," with expertise in structural engineering, including design of seismic and wind restraints, equipment hangers and supports, and concrete attachments.
2. For each seismic-restraint device, including **[seismic-restrained mounting,][pipe-riser resilient support,][snubber,][seismic restraint,][seismic-restraint accessory,][concrete anchor and insert,][and][restrained isolation roof-curb rail]** that is required by this Section

or is indicated on Drawings, submit the following:

- a. Seismic Restraint, Vibration Isolator, and Vibration Isolation Base Selection: Select and submit seismic restraints **[and]** vibration isolators **[, and vibration isolation bases]** complying with performance requirements, design criteria, and analysis data.
 - b. Riser Supports: Include riser diagrams and calculations showing anticipated expansion and contraction at each support point, initial and final loads on building structure, spring deflection changes, and seismic loads. Include certification by professional engineer that riser system was examined for excessive stress and that none exists.
 - c. Post-Installed Concrete Anchors and Concrete Inserts: Include calculations showing anticipated seismic loads. Include certification that device is approved by an NRTL for reinforcement use.
 - d. Seismic Design Calculations: Submit all input data and loading calculations.
3. For each wind-restraint device, including **[restraint - rigid,][restraint - cable,][restraint accessory,][concrete anchor,][and][concrete insert]** that is required by this Section or is indicated on Drawings, submit the following:
- a. Wind Restraints: Select and submit wind restraints complying with performance requirements, design criteria, and analysis data.
 - b. Post-Installed Concrete Anchors and Inserts: Include calculations showing anticipated wind-resistant loads. Include certification that device is approved by an NRTL for reinforcement use.
 - c. Wind-Restraint Design Calculations: Submit all input data and loading calculations.
4. Seismic- and Wind-Restraint Detail Drawing:
- a. Design Analysis: To support selection and arrangement of seismic **[and wind]** restraints. Include calculations of combined tensile and shear loads.
 - b. Details: Indicate fabrication and arrangement. Detail attachments of restraints to restrained items and to the structure. Show attachment locations, methods, and spacings. Identify components, list their strengths, and indicate directions and values of forces transmitted to the structure during seismic events. Indicate association with vibration isolation devices.
 - c. Coordinate seismic-restraint and vibration isolation details with wind-restraint details required for equipment mounted outdoors. Comply also with requirements in other Sections for equipment mounted outdoors.
5. Product Listing, Preapproval, and Evaluation Documentation: By **[an evaluation service member of ICC-ES][UL][FM Approvals][OSHPD][an agency acceptable to authorities having jurisdiction]**, showing maximum ratings of restraint items and basis for approval (tests or calculations).
6. Design Calculations for Vibration Isolation Devices: Calculate static and dynamic loading due to equipment weight and operating forces required to select proper vibration isolators, and to design vibration isolation bases.
7. Riser Supports: Include riser diagrams and calculations showing anticipated

expansion and contraction at each support point, initial and final loads on building structure, and spring deflection changes. Include certification that riser system was examined for excessive stress and that none exists.

1.5 INFORMATIONAL SUBMITTALS

- A. Coordination Drawings: Show coordination of vibration isolation **[and wind-]** and seismic-restraint devices for HVAC piping and equipment with other systems and equipment in the vicinity, including other supports and restraints, if any.
- B. Qualification Data: For **[professional engineer][and][testing agency]**.
- C. Welding certificates.
- D. Air-Spring Isolator Performance Certification: Include natural frequency, load, and damping test data **[performed by an independent agency]**.
- E. Field quality-control reports.

1.6 REGULATORY AGENCY APPROVALS

- A. Delegated design submittals and Shop Drawings requiring approval by authorities having jurisdiction must be signed by qualified structural professional engineer responsible for their preparation. **[Obtain approval by authorities having jurisdiction prior to submitting for action by Architect.][Submit for action by Architect prior to submitting for approval by authorities having jurisdiction.]**

1.7 QUALIFICATIONS

- A. Professional Structural Engineer: Professional engineer possessing active qualifications specified in Section 014000 "Quality Requirements," with expertise in structural engineering, including design of seismic and wind restraints, equipment hangers and supports, and concrete foundations.

1.8 CLOSEOUT SUBMITTALS

- A. Operation and Maintenance Data: For **[air-spring isolators][and][restrained-air-spring isolators]** to include in operation and maintenance manuals.

1.9 QUALITY ASSURANCE

- A. Testing Agency Qualifications: An independent agency, with the experience and capability to conduct testing indicated, that is an NRTL as defined by OSHA in 29 CFR 1910.7 and that is acceptable to authorities having jurisdiction.
- B. Welding Qualifications: Qualify procedures and personnel in accordance with AWS

D1.1/D1.1M, "Structural Welding Code - Steel."

PART 2 - PRODUCTS

2.1 PERFORMANCE REQUIREMENTS

- A. Delegated Design: Engage qualified professional structural engineer to prepare seismic- and wind-restraint calculations in accordance with criteria specified in Section 018123 "Facility Seismic and Wind Criteria."
- B. Seismic- and Wind-Restraint-Device Load Ratings: Devices are to be tested and rated in accordance with applicable code requirements and authorities having jurisdiction. Devices are to be listed by a nationally recognized third party that requires periodic follow-up inspections and has a listing directory available to the public. Provide third-party listing by one or more of the following: **[ICC-ES product listing][UL product listing][FM Approvals][an evaluation service member of ICC-ES][an agency acceptable to authorities having jurisdiction]**.
- C. Consequential Damage: Provide additional seismic [**and wind**] restraints for suspended components or anchorage of floor-, roof-, or wall-mounted components so that failure of a non-essential or essential component will not cause failure of any other essential building component.
- D. Fire/Smoke Resistance: Seismic- and wind-restraint devices that are not constructed of ferrous metals are to have a maximum flame-spread index of 25 and maximum smoke-developed index of 50 when tested by qualified testing laboratory in accordance with ASTM E84 or UL 723 and be labeled as such.
- E. Component Supports:
 - 1. Load ratings, features, and applications of reinforcement components are to be based on testing standards of qualified testing laboratory.

2.2 POST-INSTALLED CONCRETE ANCHORS

- A. Provide post-installed concrete anchors that have been prequalified for use in wind-restraint applications. Post-installed concrete anchors must comply with all requirements of **[ASCE/SEI 7-05, Ch. 13][ASCE/SEI 7-10, Ch. 13][ASCE/SEI 7-16, Ch. 13]**.
 - 1. Prequalify post-installed anchors in concrete in accordance with ACI 355.2 or other approved qualification testing procedures.
 - 2. Prequalify post-installed anchors in masonry in accordance with approved qualification procedures.
- B. Expansion-type anchor bolts are not permitted for equipment in excess of **10 hp** that is not vibration isolated.

1. Undercut expansion anchors are permitted.

PART 3 - EXECUTION

3.1 EXAMINATION

- A. Examine areas and equipment to receive vibration isolation and seismic- **[and wind-]** restraint devices for compliance with requirements for installation tolerances and other conditions affecting performance of the Work.
- B. Examine roughing-in of reinforcement and cast-in-place anchors to verify actual locations before installation.
- C. Proceed with installation only after unsatisfactory conditions have been corrected.

3.2 APPLICATIONS

- A. Multiple Pipe Supports: Secure pipes to trapeze member with clamps approved for application by **[an evaluation service member of ICC-ES][OSHDP][an agency acceptable to authorities having jurisdiction]**.
- B. Hanger-Rod Stiffeners: Install where indicated or scheduled on Drawings to receive them and where required to prevent buckling of hanger rods due to seismic forces.
- C. Strength of Support and Assemblies: Where not specifically indicated otherwise, select sizes of components so strength is adequate to carry static **[, wind load,]** and seismic loads within specified loading limits.

3.3 INSTALLATION OF VIBRATION CONTROLS AND SEISMIC RESTRAINTS FOR HVAC PIPING AND EQUIPMENT

- A. Provide seismic- **[and wind-]** restraint devices and vibration-control devices for systems and equipment where indicated in Equipment Schedules or Vibration-Control Devices Schedules, where indicated on Drawings, or where Specifications indicate they are to be installed on specific equipment and systems.
- B. Provide seismic-restraint **[and wind-restraint]** devices for systems and equipment where indicated in Equipment Schedules or Seismic-Restraint Devices Schedules, where indicated on Drawings, where Specifications indicate they are to be installed on specific equipment and systems, and where required by applicable codes.
- C. Coordinate location of embedded connection hardware with supported equipment attachment and mounting points and with requirements for concrete reinforcement and formwork.
- D. Installation of vibration isolators **[, wind restraints,]** must not cause any change of position of equipment, piping, or ductwork resulting in stresses or misalignment.

- E. Comply with requirements in Section 077200 "Roof Accessories" for installation of roof curbs, equipment supports, and roof penetrations.
- F. Equipment Restraints:
 - 1. Install snubbers on HVAC equipment mounted on vibration isolators. Locate snubbers as close as possible to vibration isolators and bolt to equipment base and supporting structure.
 - 2. Install resilient bolt isolation washers on equipment anchor bolts where clearance between anchor and adjacent surface exceeds **0.125 inch**.
 - 3. Install seismic-restraint [, **and wind-restraint**] devices using methods approved by [**an evaluation service member of ICC-ES**][**OSHPD**][**an agency acceptable to authorities having jurisdiction**] that provides required submittals for component.
- G. Piping Restraints:
 - 1. Comply with requirements in MSS SP-127.
 - 2. Space lateral supports a maximum of **40 feet** o.c., and longitudinal supports a maximum of **80 feet** o.c.
 - 3. Brace a change of direction longer than **12 feet**.
- H. Install seismic- **and wind** restraint cables so they do not bend across edges of adjacent equipment or building structure.
- I. Install seismic- [**and wind**-] restraint devices using methods approved by [**an evaluation service member of ICC-ES**][**OSHPD**][**an agency acceptable to authorities having jurisdiction**] that provides required submittals for component.
- J. Install bushing assemblies for anchor bolts for floor-mounted equipment, arranged to provide resilient media between anchor bolt and mounting hole in concrete base.
- K. Install bushing assemblies for mounting bolts for wall-mounted equipment, arranged to provide resilient media where equipment or equipment-mounting channels are attached to wall.
- L. Attachment to Structure: If specific attachment is not indicated, anchor bracing to structure at flanges of beams, at upper truss chords of bar joists, or at concrete members.
- M. Post-Installed Concrete Anchors:
 - 1. Identify position of reinforcing steel and other embedded items prior to drilling holes for anchors. Do not damage existing reinforcing or embedded items during coring or drilling. Notify structural engineer if reinforcing steel or other embedded items are encountered during drilling. Locate and avoid prestressed tendons, electrical and telecommunications conduit, and gas lines.
 - 2. Do not drill holes in concrete or masonry until concrete, mortar, or grout has achieved full design strength.
 - 3. Mechanical Anchor Bolts: Protect threads from damage during anchor installation. Heavy-duty sleeve anchors to be installed with sleeve fully engaged

- in the structural element to which anchor is to be fastened.
4. Adhesive Anchor Bolts: Clean holes to remove loose material and drilling dust prior to installation of adhesive. Place adhesive in holes proceeding from the bottom of the hole and progressing toward the surface in such a manner as to avoid introduction of air pockets in the adhesive.
 5. Set anchors to manufacturer's recommended torque, using a torque wrench.
 6. Install zinc-coated steel anchors for interior and stainless steel anchors for exterior applications.

3.4 ACCOMMODATION OF DIFFERENTIAL SEISMIC MOTION

- A. Provide flexible connections in piping systems where they cross structural seismic joints and other point where differential movement may occur. Provide adequate flexibility to accommodate differential movement as determined in accordance with ASCE/SEI 7. Comply with requirements in Section 232113 "Hydronic Piping" and Section 232116 "Hydronic Piping Specialties" for piping flexible connections.

3.5 ADJUSTING

- A. Adjust isolators after system is at operating weight.
- B. Adjust limit stops on restrained-spring isolators to mount equipment at normal operating height. After equipment installation is complete, adjust limit stops so they are out of contact during normal operation.

3.6 FIELD QUALITY CONTROL

- A. Testing Agency: **[Owner will engage]** a qualified testing agency to perform tests and inspections.
- B. Manufacturer's Field Service: Engage a factory-authorized service representative to test and inspect components, assemblies, and equipment installations, including connections.
- C. Tests and Inspections:
 1. Perform tests and inspections [**with the assistance of a factory-authorized service representative**].
 2. Provide evidence of recent calibration of test equipment by a testing agency acceptable to authorities having jurisdiction.
 3. Schedule test with Owner, through Architect, before connecting anchorage device to restrained component (unless postconnection testing has been approved), and with at least seven days' advance notice.
 4. Obtain Architect's approval before transmitting test loads to structure. Provide temporary load-spreading members.
 5. Test no fewer than **[four]<Insert number>** of each type and size of installed anchors and fasteners selected by Architect.
 6. Test to 90 percent of rated proof load of device.

7. Measure isolator restraint clearance.
 8. Measure isolator deflection.
 9. Verify snubber minimum clearances.
 10. Test and adjust restrained-air-spring isolator controls and safeties.
- D. Remove and replace malfunctioning units and retest as specified above.
- E. Units will be considered defective if they do not pass tests and inspections.
- F. Prepare test and inspection reports.

END OF SECTION 23 05 48

SECTION 23 05 48.13 - VIBRATION CONTROLS FOR HVAC

PART 1 - GENERAL

1.1 SUMMARY

A. Section Includes:

1. Elastomeric isolation pads.
2. Elastomeric isolation mounts.
3. Restrained elastomeric isolation mounts.
4. Open-spring isolators.
5. Housed-spring isolators.
6. Restrained-spring isolators.
7. Housed-restrained-spring isolators.
8. Pipe-riser resilient support.
9. Resilient pipe guides.
10. Air-spring isolators.
11. Restrained-air-spring isolators.
12. Elastomeric hangers.
13. Spring hangers.
14. Snubbers.
15. Restraints - rigid type.
16. Restraints - cable type.
17. Restraint accessories.
18. Post-installed concrete anchors.
19. Concrete inserts.
20. Vibration isolation equipment bases.
21. Restrained isolation roof-curb rails.

B. Related Requirements:

1. Section 210548.13 "Vibration Controls for Fire-Suppression Piping and Equipment" for devices for fire-suppression equipment and systems.
2. Section 220548.13 "Vibration Controls for Plumbing Piping and Equipment" for devices for plumbing equipment and systems.

1.2 DEFINITIONS

- A. IBC: International Building Code.
- B. OSHPD: Office of Statewide Health Planning and Development (for the State of California owned and regulated medical facilities).

1.3 ACTION SUBMITTALS

- A. Product Data: For each type of product.
 - 1. Include rated load, rated deflection, and overload capacity for each vibration isolation device.
 - 2. Include load rating for each wind-force-restraint fitting and assembly.
 - 3. Illustrate and indicate style, material, strength, fastening provision, and finish for each type and size of vibration isolation device [**and wind-force-restraint**] component.
 - 4. Annotate to indicate application of each product submitted and compliance with requirements.
 - 5. Interlocking Snubbers: Include ratings for horizontal, vertical, and combined loads.
- B. Shop Drawings:
 - 1. Detail fabrication and assembly of equipment bases.
 - 2. Vibration Isolation Base Details: Detail fabrication including anchorages and attachments to structure and to supported equipment. Include adjustable motor bases, rails, and frames for equipment mounting.
- C. Delegated-Design Submittal:
 - 1. For each wind-load protection device that is required by this Section or is indicated on Drawings, submit the following:
 - a. Vibration Isolator and Wind-Load-Restraint Selection: Select vibration isolators, wind-load restraints, and vibration isolation bases complying with performance requirements, design criteria, and analysis data.
 - b. Riser Supports: Include riser diagrams and calculations showing anticipated expansion and contraction at each support point, initial and final loads on building structure, and spring deflection changes. Include certification by professional engineer that riser system was examined for excessive stress and that none exists.
 - c. Concrete Anchors and Inserts: Include calculations showing anticipated wind loads.
 - d. Wind-Load Design Calculations: Submit all static and dynamic loading calculations prepared under "Wind-Load Design Calculations" Paragraph in "Performance Requirements" Article.
 - e. Qualified Professional Engineer: All designated-design submittals for wind-restraint calculations are to be signed and sealed by qualified professional engineer responsible for their preparation.
 - 2. Wind-Restraint Detail Drawing:
 - a. Design Analysis: To support selection and arrangement of wind restraints. Include calculations of combined tensile and shear loads.
 - b. Details: Indicate fabrication and arrangement. Detail attachments of restraints to restrained items and to the structure. Show attachment

- locations, methods, and spacings. Identify components, list their strengths, and indicate directions and values of forces transmitted to the structure during wind events. Indicate association with vibration isolation devices.
- c. Coordinate vibration isolation details with wind-restraint details required for equipment mounted outdoors. Comply also with requirements in other Sections for equipment mounted outdoors.
3. All delegated-design submittals for wind-restraint detail Drawings are to be signed and sealed by qualified professional engineer responsible for their preparation.
4. Product Listing, Preapproval, and Evaluation Documentation: By **[an evaluation service member of ICC-ES][UL][FM Approvals][OSHDPD][an agency acceptable to authorities having jurisdiction]**, showing maximum ratings of restraint items and basis for approval (tests or calculations).
5. Design Calculations for Vibration Isolation Devices: Calculate static and dynamic loading due to equipment weight and operating forces required to select proper vibration isolators, and to design vibration isolation bases.
6. Riser Supports: Include riser diagrams and calculations showing anticipated expansion and contraction at each support point, initial and final loads on building structure, and spring deflection changes. Include certification that riser system was examined for excessive stress and that none exists.

1.4 INFORMATIONAL SUBMITTALS

- A. Coordination Drawings: Show coordination of vibration isolation device installation for HVAC piping and equipment with other systems and equipment in the vicinity, including other supports and restraints.
- B. Qualification Data: For testing agency.
- C. Welding certificates.
- D. Air-Spring Mounting System Performance Certification: Include natural frequency, load, and damping test data **[performed by an independent agency]**.
- E. Field quality-control reports.
- F. Wind-Force Performance Certification: Provide special certification for HVAC components subject to high wind exposure and impact damage and designated on Drawings or in the Specifications to require wind-force performance certification.
1. Provide equipment manufacturer's written certification for each designated HVAC device, stating that it will remain in place and operable following the design wind event and comply with all requirements of authorities having jurisdiction.
2. Provide manufacturer's written certification for each designated louver, damper, or similar device, stating that it will remain in place and protect opening from penetration of windborne debris and comply with all requirements of authorities having jurisdiction.
3. Certification must be based on ICC-ES or similar nationally recognized testing

- standard procedures acceptable to authorities having jurisdiction.
4. The following HVAC systems and components require special certification for high wind performance. Written special certification of resistance to the effects of high wind force and impact damage must be provided by manufacturer.

1.5 CLOSEOUT SUBMITTALS

- A. Operation and Maintenance Data: For **[air-spring mounts][and][restrained-air-spring mounts]** to include in operation and maintenance manuals.

1.6 QUALITY ASSURANCE

- A. Testing Agency Qualifications: An independent agency, with the experience and capability to conduct testing indicated, be an NRTL as defined by OSHA in 29 CFR 1910.7 and be acceptable to authorities having jurisdiction.
- B. Welding Qualifications: Qualify procedures and personnel in accordance with AWS D1.1/D1.1M, "Structural Welding Code - Steel."
- C. Wind-Load-Restraint Device Load Ratings: Devices to be tested and rated in accordance with applicable code requirements and authorities having jurisdiction. Devices to be listed by a nationally recognized third party that requires periodic follow-up inspections and has a listing directory available to the public. Provide third-party listing by one or more of the following: **[ICC-ES product listing][UL product listing][FM Approvals][an evaluation service member of ICC-ES][an agency acceptable to authorities having jurisdiction]**.

PART 2 - PRODUCTS

2.1 PERFORMANCE REQUIREMENTS

- A. Delegated Design: Engage a qualified professional engineer, as defined in Section 014000 "Quality Requirements," to design system.
 1. Wind-Load Performance: Equipment shall withstand the effects of high wind events determined in accordance with **[ASCE/SEI 7-05][ASCE/SEI 7-10][ASCE/SEI 7-16]**.
- B. Wind-Load Design Calculations:
 1. Perform calculations to obtain force information necessary to properly select wind-load-restraint devices, fasteners, and anchorage. Perform calculations using methods acceptable to applicable code authorities and as presented in **ASCE/SEI 7 edition or other wind-force calculation method required by authorities having jurisdiction**. Where "ASCE/SEI 7" is used throughout this Section, it is to be understood that the edition referred to in this subparagraph is intended as referenced throughout the Section Text unless otherwise noted.

- a. Factors indicated below that are specific to individual pieces of equipment must be obtained by Contractor and must be included in individual component submittal packages.
 - b. Coordinate design wind-load calculations with vibration isolation requirements. Comply with requirements in other Sections in addition to those in this Section for equipment mounted outdoors.
2. Design wind pressure "p" for external sidewall-mounted equipment such as louvers is to be calculated by Delegated-Design Contractor using methods in ASCE/SEI 7-16, Ch. 30. Perform calculations in accordance with one of the following, as appropriate:
 - a. PART 1: Low-Rise Buildings.
 - b. PART 2: Low-Rise Buildings (Simplified).
 - c. PART 3: Buildings with "h" less than **60 feet**.
 - d. PART 4: Buildings with "h" greater than **60 feet** and less than **160 feet**.
 - e. PART 5: Open Buildings.
- C. Consequential Damage: Provide additional restraints for suspended HVAC components or anchorage of floor-, roof-, or wall-mounted HVAC components as indicated in **[ASCE/SEI 7-05][ASCE/SEI 7-10][ASCE/SEI 7-16]** so that failure of a non-essential or essential HVAC component will not cause the failure of any other essential architectural, mechanical, or electrical building component.
- D. Fire/Smoke Resistance: All components that are not constructed of ferrous metals must have a maximum flame-spread index of 25 and maximum smoke-developed index of 50 when tested by an NRTL in accordance with ASTM E84 or UL 723, and be so labeled.
- E. Component Supports:
 1. Load ratings, features, and applications of all reinforcement components must be based on testing standards of a nationally recognized testing agency.

2.2 POST-INSTALLED CONCRETE ANCHORS

- A. Provide post-installed concrete anchors that have been prequalified for use in wind-load applications. Post-installed concrete anchors must comply with all requirements of **[ASCE/SEI 7-05, Ch. 13][ASCE/SEI 7-10, Ch. 13][ASCE/SEI 7-16, Ch. 13]**.
 1. Prequalify post-installed anchors in concrete in accordance with ACI 355.2 or other approved qualification testing procedures.
 2. Prequalify post-installed anchors in masonry in accordance with approved qualification procedures.
- B. Expansion-type anchor bolts are not permitted for equipment in excess of **10 hp** that is not vibration isolated.
 1. Undercut expansion anchors are permitted.

PART 3 - EXECUTION

3.1 EXAMINATION

- A. Examine areas and equipment to receive vibration isolation **[and wind-load control]** devices for compliance with requirements for installation tolerances and other conditions affecting performance of the Work.
- B. Examine roughing-in of reinforcement and cast-in-place anchors to verify actual locations before installation.
- C. Proceed with installation only after unsatisfactory conditions have been corrected.

3.2 APPLICATIONS

- A. Multiple Pipe Supports: Secure pipes to trapeze member with clamps approved for application by **[an evaluation service member of ICC-ES][OSHDP][an agency acceptable to authorities having jurisdiction]**.
- B. Hanger-Rod Stiffeners: Install hanger-rod stiffeners where indicated or scheduled on Drawings to receive them and where required to prevent buckling of hanger rods due to wind-load forces.
- C. Strength of Support Assemblies: Where not indicated, select sizes of components so strength is adequate to carry static and wind force loads within specified loading limits.

3.3 INSTALLATION OF VIBRATION AND WIND-LOAD CONTROL DEVICES

- A. Provide vibration **[and wind-load]** control devices for systems and equipment where indicated in Equipment Schedules or Vibration-Control Device Schedules on Drawings, where Specifications indicate they are to be installed on specific equipment and systems, and where required by applicable codes.
- B. Coordinate location of embedded connection hardware with supported equipment attachment and mounting points and with requirements for concrete reinforcement and formwork specified in Section 033000 "Cast-in-Place Concrete."
- C. Installation of vibration isolators **[and wind-load restraints]** must not cause any change of position of equipment, piping, or ductwork resulting in stresses or misalignment.
- D. Comply with requirements in Section 077200 "Roof Accessories" for installation of roof curbs, equipment supports, and roof penetrations.
- E. Equipment Restraints:
 - 1. Install snubbers on HVAC equipment mounted on vibration isolators. Locate snubbers as close as possible to vibration isolators and bolt to equipment base

- and supporting structure.
2. Install resilient bolt isolation washers on equipment anchor bolts where clearance between anchor and adjacent surface exceeds **0.125 inch**.
 3. Install wind-load-restraint devices using methods approved by **[an evaluation service member of ICC-ES][OSHPD][an agency acceptable to authorities having jurisdiction]** that provides required submittals for component.
- F. Piping Restraints:
1. Comply with requirements in MSS SP-127.
 2. Space lateral supports a maximum of **[40 feet]** o.c., and longitudinal supports a maximum of **[80 feet]** o.c.
 3. Brace a change of direction longer than **12 feet**.
- G. Install wind-load-restraint cables so they do not bend across edges of adjacent equipment or building structure.
- H. Install wind-load-restraint devices using methods approved by **[an evaluation service member of ICC-ES][OSHPD][an agency acceptable to authorities having jurisdiction]** that provides required submittals for component.
- I. Install bushing assemblies for anchor bolts for floor-mounted equipment, arranged to provide resilient media between anchor bolt and mounting hole in concrete base.
- J. Install bushing assemblies for mounting bolts for wall-mounted equipment, arranged to provide resilient media where equipment or equipment-mounting channels are attached to wall.
- K. Attachment to Structure: If specific attachment is not indicated, anchor bracing to structure at flanges of beams, at upper truss chords of bar joists, or at concrete members.
- L. Post-Installed Concrete Anchors:
1. Identify position of reinforcing steel and other embedded items prior to drilling holes for anchors. Do not damage existing reinforcing or embedded items during coring or drilling. Notify structural engineer if reinforcing steel or other embedded items are encountered during drilling. Locate and avoid prestressed tendons, electrical and telecommunications conduit, and gas lines.
 2. Do not drill holes in concrete or masonry until concrete, mortar, or grout has achieved full design strength.
 3. Wedge-Type Anchor Bolts: Protect threads from damage during anchor installation. Heavy-duty sleeve anchors shall be installed with sleeve fully engaged in the structural element to which anchor is to be fastened.
 4. Adhesive-Type Anchor Bolts: Clean holes to remove loose material and drilling dust prior to installation of adhesive. Place adhesive in holes proceeding from the bottom of the hole and progressing toward the surface in such a manner as to avoid introduction of air pockets in the adhesive.
 5. Set anchors to manufacturer's recommended torque, using a torque wrench.
 6. Install zinc-coated steel anchors for interior and stainless steel anchors for

exterior applications.

3.4 ACCOMMODATION OF DIFFERENTIAL MOTION

- A. Provide flexible connections in piping systems where they cross structural joints and other point where differential movement may occur. Provide adequate flexibility to accommodate differential movement as determined in accordance with ASCE/SEI 7. Comply with requirements in Section 232113 "Hydronic Piping" and Section 232116 "Hydronic Piping Specialties" for piping flexible connections.

3.5 ADJUSTING

- A. Adjust isolators after system is at operating weight.
- B. Adjust limit stops on restrained-spring isolators to mount equipment at normal operating height. After equipment installation is complete, adjust limit stops so they are out of contact during normal operation.

3.6 FIELD QUALITY CONTROL

- A. Testing Agency: **[Owner will engage][Engage]** a qualified testing agency to perform tests and inspections.
- B. Manufacturer's Field Service: Engage a factory-authorized service representative to test and inspect components, assemblies, and equipment installations, including connections.
- C. Perform tests and inspections **[with the assistance of a factory-authorized service representative]**.
- D. Tests and Inspections:
 - 1. Provide evidence of recent calibration of test equipment by a testing agency acceptable to authorities having jurisdiction.
 - 2. Schedule test with Owner, through Architect, before connecting anchorage device to restrained component (unless postconnection testing has been approved), and with at least seven days' advance notice.
 - 3. Obtain Architect's approval before transmitting test loads to structure. Provide temporary load-spreading members.
 - 4. Test at least **[four]** of each type and size of installed anchors and fasteners selected by Architect.
 - 5. Test to 90 percent of rated proof load of device.
 - 6. Measure isolator restraint clearance.
 - 7. Measure isolator deflection.
 - 8. Verify snubber minimum clearances.
 - 9. Test and adjust restrained-air-spring isolator controls and safeties.
- E. Remove and replace malfunctioning units and retest as specified above.

Rimkus
313 Congress Street
Boston, MA 02210

Argenziano School
Boiler Replacement Project
Somerville, MA 02143

F. Prepare test and inspection reports.

END OF SECTION 23 05 48.13

SECTION 23 05 53 - IDENTIFICATION FOR HVAC PIPING AND EQUIPMENT

PART 1 - GENERAL

1.1 SUMMARY

- A. Section Includes:
 - 1. Equipment labels.
 - 2. Warning signs and labels.
 - 3. Warning tape.
 - 4. Pipe labels.
 - 5. Duct labels.
 - 6. Stencils.
 - 7. Valve tags.
 - 8. Warning tags.

1.2 ACTION SUBMITTALS

- A. Product Data: For each type of product.
- B. Samples: For color, letter style, and graphic representation required for each identification material and device.
- C. Equipment-Label Schedule: Include a listing of all equipment to be labeled with the proposed content for each label.
- D. Valve-numbering scheme.
- E. Valve Schedules: Provide for each piping system. Include in operation and maintenance manuals.

PART 2 - PRODUCTS

2.1 EQUIPMENT LABELS

- A. Label Content: Include equipment's Drawing designation or unique equipment number, Drawing numbers where equipment is indicated (plans, details, and schedules), and the Specification Section number and title where equipment is specified.

PART 3 - EXECUTION

3.1 PREPARATION

- A. Clean piping and equipment surfaces of incompatible primers, paints, and encapsulants, as well as dirt, oil, grease, release agents, and other substances that could impair bond of identification devices.

3.2 INSTALLATION, GENERAL REQUIREMENTS

- A. Coordinate installation of identifying devices with completion of covering and painting of surfaces where devices are to be applied.
- B. Coordinate installation of identifying devices with locations of access panels and doors.
- C. Install identifying devices before installing acoustical ceilings and similar concealment.
- D. Locate identifying devices so that they are readily visible from the point of normal approach.

3.3 INSTALLATION OF EQUIPMENT LABELS, WARNING SIGNS, AND LABELS

- A. Permanently fasten labels on each item of mechanical equipment.
- B. Sign and Label Colors:
 - 1. **[White letters on an ANSI Z535.1 safety-blue background]**.
- C. Locate equipment labels where accessible and visible.
- D. Arc-Flash Warning Signs: Provide arc-flash warning signs on electrical disconnects and other equipment where arc-flash hazard exists, as indicated on Drawings, and in accordance with requirements of OSHA and NFPA 70E [, **and other applicable codes and standards**].

3.4 INSTALLATION OF WARNING TAPE

- A. Warning Tape Color and Pattern: **[Yellow background with black diagonal stripes]**.
- B. Install warning tape on pipes and ducts, with cross-designated walkways providing less than **6 ft.** of clearance.
- C. Locate tape so as to be readily visible from the point of normal approach.

3.5 INSTALLATION OF PIPE LABELS

- A. Piping Color Coding: Painting of piping is specified in **[Section 099123 "Interior Painting."][Section 099600 "High-Performance Coatings."]**
- B. Install pipe labels showing service and flow direction with permanent adhesive on pipes.
- C. Stenciled Pipe Label Option: Stenciled labels showing service and flow direction may be provided instead of manufactured pipe labels, at Installer's option. Install stenciled pipe labels, complying with ASME A13.1, **[with painted, color-coded bands or rectangles]** on each piping system.
 - 1. Identification Paint: Use for contrasting background.
 - 2. Stencil Paint: Use for pipe marking.
- D. Pipe-Label Locations: Locate pipe labels where piping is exposed or above accessible ceilings in finished spaces; machine rooms; accessible maintenance spaces such as shafts, tunnels, and plenums; and exterior exposed locations as follows:
 - 1. Within **3 ft.** of each valve and control device.
 - 2. At access doors, manholes, and similar access points that permit view of concealed piping.
 - 3. Within **3 ft.** of equipment items and other points of origination and termination.
 - 4. Spaced at maximum intervals of **[25 ft.]** along each run. Reduce intervals to **[10 ft.]** in areas of congested piping, ductwork, and equipment.
- E. Do not apply plastic pipe labels or plastic tapes directly to bare pipes conveying fluids at temperatures of **125 deg F** or higher. Where these pipes are to remain uninsulated, use a short section of insulation or use stenciled labels.
- F. Flow-Direction Arrows: Use arrows to indicate direction of flow in pipes, including pipes where flow is allowed in both directions.
- G. Pipe-Label Color Schedule:
 - 1. Heating Water Piping: **[White letters on an ANSI Z535.1 safety-green background]**.
 - 2. Toxic and Corrosive Fluids: **[Black letters on an ANSI Z535.1 safety-orange background]**.
 - 3. Flammable Fluids: **[Black letters on an ANSI Z535.1 safety-yellow background]**.
 - 4. Combustible Fluids: **[White letters on an ANSI Z535.1 safety-brown background]**.
 - 5. Potable and Other Water: **[White letters on an ANSI Z535.1 safety-green background]**.

3.6 INSTALLATION OF VALVE TAGS

- A. Install tags on valves and control devices in piping systems, except check valves, valves within factory-fabricated equipment units, shutoff valves, and HVAC terminal devices and similar roughing-in connections of end-use fixtures and units. List tagged valves in a valve schedule in the operating and maintenance manual.
- B. Valve-Tag Application Schedule: Tag valves according to size, shape, and color scheme and with captions similar to those indicated in "Valve-Tag Size and Shape" Subparagraph below.
 - 1. Valve-Tag Size and Shape:
 - a. Hot Water: [**1-1/2 inches**][**2 inches**], [**round**][**square**].
 - b. Gas: [**1-1/2 inches**][**2 inches**], [**round**][**square**].
 - 2. Valve-Tag Colors:
 - a. For each piping system, use the same lettering and background coloring system on valve tags as used for the Pipe Label Schedule text and background.

3.7 INSTALLATION OF WARNING TAGS

- A. Warning Tag Color: [**Black letters on an ANSI Z535.1 safety-yellow background**].
- B. Attach warning tags, with proper message, to equipment and other items where [**indicated on Drawings**][**scheduled**].

END OF SECTION 23 05 53

SECTION 23 05 93 - TESTING, ADJUSTING, AND BALANCING FOR HVAC

PART 1 - GENERAL

1.1 SUMMARY

A. Section Includes:

1. Testing, Adjusting, and Balancing of Hydronic Piping Systems:
 - a. Constant-flow hydronic systems.
 - b. Variable-flow hydronic systems.
 - c. Primary-secondary hydronic systems.
2. Testing, adjusting, and balancing of equipment.
3. Testing, adjusting, and balancing of existing HVAC systems and equipment.
4. Sound tests.
5. Vibration tests.
6. Duct leakage tests verification.
7. Pipe leakage tests verification.
8. HVAC-control system verification.

1.2 DEFINITIONS

- A. AABC: Associated Air Balance Council.
- B. NEBB: National Environmental Balancing Bureau.
- C. TAB: Testing, adjusting, and balancing.
- D. TABB: Testing, Adjusting, and Balancing Bureau.
- E. TAB Specialist: An independent entity meeting qualifications to perform TAB work.
- F. TDH: Total dynamic head.
- G. UFAD: Underfloor air distribution.

1.3 PREINSTALLATION MEETINGS

- A. TAB Conference: Conduct a TAB conference at Argenziano School after approval of the TAB strategies and procedures plan, to develop a mutual understanding of the details. Provide a minimum of [14] days' advance notice of scheduled meeting time and location.
1. Minimum Agenda Items:

- a. The Contract Documents examination report.
- b. The TAB plan.
- c. Needs for coordination and cooperation of trades and subcontractors.
- d. Proposed procedures for documentation and communication flow.

1.4 ACTION SUBMITTALS

A. Sustainable Design Submittals:

1. TAB Report: Documentation indicating that Work complies with ASHRAE/IES 90.1, Section 6.7.2.3 - "System Balancing."
2. HVAC Flush Report: Documentation indicating that building HVAC system flush complies with Green Globes Section 3.1.2.4 "IAQ During Construction."

1.5 INFORMATIONAL SUBMITTALS

- A. Qualification Data: Within [30][60][90] days of Contractor's Notice to Proceed, submit documentation that the TAB specialist and this Project's TAB team members meet the qualifications specified in "Quality Assurance" Article.
- B. Contract Documents Examination Report: Within [30][60][90] days of Contractor's Notice to Proceed, submit the Contract Documents review report, as specified in Part 3.
- C. Strategies and Procedures Plan: Within [30][60][90] days of Contractor's Notice to Proceed, submit TAB strategies and step-by-step procedures, as specified in "Preparation" Article.
- D. System Readiness Checklists: Within [30][60][90] days of Contractor's Notice to Proceed, submit system readiness checklists, as specified in "Preparation" Article.
- E. Examination Report: Submit a summary report of the examination review required in "Examination" Article.
- F. Certified TAB reports.
- G. Sample report forms.
- H. Instrument calibration reports, to include the following:
1. Instrument type and make.
 2. Serial number.
 3. Application.
 4. Dates of use.
 5. Dates of calibration.

1.6 QUALITY ASSURANCE

- A. TAB Specialists Qualifications, Certified by AABC:
 - 1. TAB Field Supervisor: Employee of the TAB specialist and certified by AABC.
 - 2. TAB Technician: Employee of the TAB specialist and certified by AABC.
- B. TAB Specialists Qualifications, Certified by **[NEBB][or][TABB]**:
 - 1. TAB Field Supervisor: Employee of the TAB specialist and certified by **[NEBB][or][TABB]**.
 - 2. TAB Technician: Employee of the TAB specialist and certified by **[NEBB][or][TABB]**.
- C. Instrumentation Type, Quantity, Accuracy, and Calibration: Comply with requirements in ASHRAE 111, Section 4, "Instrumentation."
- D. ASHRAE/IES 90.1 Compliance: Applicable requirements in ASHRAE/IES 90.1, Section 6.7.2.3 - "System Balancing."
- E. Code and AHJ Compliance: TAB is required to comply with governing codes and requirements of authorities having jurisdiction.

1.7 FIELD CONDITIONS

- A. Full Owner Occupancy: Owner will occupy the site and existing building during entire TAB period. Cooperate with Owner during TAB operations to minimize conflicts with Owner's operations.
- B. Partial Owner Occupancy: Owner may occupy completed areas of building before Substantial Completion. Cooperate with Owner during TAB operations to minimize conflicts with Owner's operations.

PART 2 - PRODUCTS (Not Applicable) (Not Used)

PART 3 - EXECUTION

3.1 EXAMINATION

- A. Examine the Contract Documents to become familiar with Project requirements and to discover conditions in systems designs that may preclude proper TAB of systems and equipment.
- B. Examine installed systems for balancing devices, such as test ports, gauge cocks, thermometer wells, flow-control devices, balancing valves and fittings, and manual volume dampers. Verify that locations of these balancing devices are applicable for intended purpose and are accessible.
- C. Examine the approved submittals for HVAC systems and equipment.

- D. Examine design data, including HVAC system descriptions, statements of design assumptions for environmental conditions and systems output, and statements of philosophies and assumptions about HVAC system and equipment controls.
- E. Examine ceiling plenums and underfloor air plenums used for HVAC to verify that they are properly separated from adjacent areas and sealed.
- F. Examine equipment performance data, including fan and pump curves.
 - 1. Relate performance data to Project conditions and requirements, including system effects that can create undesired or unpredicted conditions that cause reduced capacities in all or part of a system.
 - 2. Calculate system-effect factors to reduce performance ratings of HVAC equipment when installed under conditions different from the conditions used to rate equipment performance. To calculate system effects for air systems, use tables and charts found in AMCA 201, "Fans and Systems," or in SMACNA's "HVAC Systems - Duct Design." Compare results with the design data and installed conditions.
- G. Examine system and equipment installations and verify that field quality-control testing, cleaning, and adjusting specified in individual Sections have been performed.
- H. Examine test reports specified in individual system and equipment Sections.
- I. Examine HVAC equipment and verify that bearings are greased, belts are aligned and tight, filters are clean, and equipment with functioning controls is ready for operation.
- J. Examine temporary and permanent strainers. Verify that temporary strainer screens used during system cleaning and flushing have been removed and permanent strainer baskets are installed and clean.
- K. Examine control valves for proper installation for their intended function of isolating, throttling, diverting, or mixing fluid flows.
- L. Examine heat-transfer coils for correct piping connections and for clean and straight fins.
- M. Examine system pumps to ensure absence of entrained air in the suction piping.
- N. Examine operating safety interlocks and controls on HVAC equipment.
- O. Examine control dampers for proper installation for their intended function of isolating, throttling, diverting, or mixing air flows.
- P. Report deficiencies discovered before and during performance of TAB procedures. Observe and record system reactions to changes in conditions. Record default set points if different from indicated values.

3.2 PREPARATION

- A. Prepare a TAB plan that includes the following:
 - 1. Equipment and systems to be tested.
 - 2. Strategies and step-by-step procedures for balancing the systems.
 - 3. Instrumentation to be used.
 - 4. Sample forms with specific identification for all equipment.
- B. Perform system-readiness checks of HVAC systems and equipment to verify system readiness for TAB work. Include, at a minimum, the following:
 - 1. Hydronics:
 - a. Verify leakage and pressure tests on water distribution systems have been satisfactorily completed.
 - b. Piping is complete with terminals installed.
 - c. Water treatment is complete.
 - d. Systems are flushed, filled, and air purged.
 - e. Strainers are pulled and cleaned.
 - f. Control valves are functioning in accordance with the sequence of operation.
 - g. Shutoff and balance valves have been verified to be 100 percent open.
 - h. Pumps are started and proper rotation is verified.
 - i. Pump gauge connections are installed directly at pump inlet and outlet flanges or in discharge and suction pipe prior to valves or strainers.
 - j. Variable-frequency controllers' startup is complete and safeties are verified.
 - k. Suitable access to balancing devices and equipment is provided.

3.3 GENERAL PROCEDURES FOR TESTING AND BALANCING

- A. Perform testing and balancing procedures on each system in accordance with the procedures contained in [**AABC's "National Standards for Total System Balance"**][**ASHRAE 111**][**NEBB's "Procedural Standards for Testing, Adjusting, and Balancing of Environmental Systems"**] and in this Section.
- B. Cut insulation, pipes, and equipment casings for installation of test probes to the minimum extent necessary for TAB procedures.
 - 1. Where holes for probes are required in piping or hydronic equipment, install pressure and temperature test plugs to seal systems.
 - 2. Install and join new insulation that matches removed materials. Restore insulation, coverings, vapor barrier, and finish in accordance with Section 230716 "HVAC Equipment Insulation," and Section 230719 "HVAC Piping Insulation."
- C. Mark equipment and balancing devices, including damper-control positions, valve position indicators, fan-speed-control levers, and similar controls and devices, with paint or other suitable, permanent identification material to show final settings.
- D. Take and report testing and balancing measurements in [**inch-pound (IP)**] units.

3.4 TESTING, ADJUSTING, AND BALANCING OF HVAC EQUIPMENT

- A. Test, adjust, and balance HVAC equipment indicated on Drawings, including, but not limited to, the following:
 - 1. Motors.
 - 2. Pumps.
 - 3. Boilers.
 - 4. Automatic Glycol Feeder

3.5 GENERAL PROCEDURES FOR HYDRONIC SYSTEMS

- A. Prepare test reports for pumps, coils, and other equipment. Obtain approved submittals and manufacturer-recommended testing procedures. Crosscheck the summation of required coil and equipment flow rates with pump design flow rate.
- B. Prepare schematic diagrams of systems' Record drawings piping layouts.
- C. In addition to requirements in "Preparation" Article, prepare hydronic systems for testing and balancing as follows:
 - 1. Check expansion tank for proper setting.
 - 2. Check highest vent for adequate pressure.
 - 3. Check flow-control valves for proper position.
 - 4. Locate start-stop and disconnect switches, electrical interlocks, and motor controllers.
 - 5. Verify that motor controllers are equipped with properly sized thermal protection.
 - 6. Check that air has been purged from the system.
- D. Measure and record upstream and downstream pressure of each piece of equipment.
- E. Measure and record upstream and downstream pressure of pressure-reducing valves.
- F. Check settings and operation of automatic temperature-control valves, self-contained control valves, and pressure-reducing valves. Record final settings.
 - 1. Check settings and operation of each safety valve. Record settings.

3.6 PROCEDURES FOR VARIABLE-FLOW HYDRONIC SYSTEMS

- A. Balance systems with automatic two- and three-way control valves by setting systems at maximum flow through heat-exchange terminals, and proceed as specified above for hydronic systems.
- B. Adjust the variable-flow hydronic system as follows:
 - 1. Verify that the pressure-differential sensor(s) is located as indicated.
 - 2. Determine whether there is diversity in the system.

C. For systems with no flow diversity:

1. Adjust pumps to deliver total design flow.
 - a. Measure total water flow.
 - 1) Position valves for full flow through coils.
 - 2) Measure flow by main flow meter, if installed.
 - 3) If main flow meter is not installed, determine flow by pump TDH or known equipment pressure drop.
 - b. Measure pump TDH as follows:
 - 1) Measure discharge pressure directly at the pump outlet flange or in discharge pipe prior to any valves.
 - 2) Measure inlet pressure directly at the pump inlet flange or in suction pipe prior to any valves or strainers.
 - 3) Convert pressure to head and correct for differences in gauge heights.
 - 4) Verify pump impeller size by measuring the TDH with the discharge valve closed. Note the point on manufacturer's pump curve at zero flow, and verify that the pump has the intended impeller size.
 - 5) With valves open, read pump TDH. Adjust pump discharge valve or speed until design water flow is achieved. If excessive throttling is required to achieve desired flow, recommend pump impellers be trimmed to reduce excess throttling.
 - c. Monitor motor performance during procedures, and do not operate motor in an overloaded condition.
2. Adjust flow-measuring devices installed in mains and branches to design water flows.
 - a. Measure flow in main and branch pipes.
 - b. Adjust main and branch balance valves for design flow.
 - c. Re-measure each main and branch after all have been adjusted.
3. Adjust flow-measuring devices installed at terminals for each space to design water flows.
 - a. Measure flow at terminals.
 - b. Adjust each terminal to design flow.
 - c. Re-measure each terminal after it is adjusted.
 - d. Position control valves to bypass the coil, and adjust the bypass valve to maintain design flow.
 - e. Perform temperature tests after flows have been balanced.
4. For systems with pressure-independent valves at terminals:
 - a. Measure differential pressure and verify that it is within manufacturer's specified range.

- b. Perform temperature tests after flows have been verified.
- 5. For systems without pressure-independent valves or flow-measuring devices at terminals:
 - a. Measure and balance coils by either coil pressure drop or temperature method.
 - b. If balanced by coil pressure drop, perform temperature tests after flows have been verified.
- 6. Prior to verifying final system conditions, determine the system pressure-differential set point(s).
- 7. If the pump discharge valve was used to set total system flow with variable-frequency controller at 60 Hz, at completion, open discharge valve 100 percent, and allow variable-frequency controller to control system differential-pressure set point. Record pump data under both conditions.
- 8. Mark final settings and verify that all memory stops have been set.
- 9. Verify final system conditions as follows:
 - a. Re-measure and confirm that total flow is within design.
 - b. Re-measure final pumps' operating data, TDH, volts, amps, speed, and static profile.
 - c. Mark final settings.
- D. For systems with flow diversity:
 - 1. Determine diversity factor.
 - 2. Simulate system diversity by closing required number of control valves, as approved by Architect.
 - 3. Adjust pumps to deliver total design flow.
 - a. Measure total water flow.
 - 1) Position valves for full flow through coils.
 - 2) Measure flow by main flow meter, if installed.
 - 3) If main flow meter is not installed, determine flow by pump TDH or known equipment pressure drop.
 - b. Measure pump TDH as follows:
 - 1) Measure discharge pressure directly at the pump outlet flange or in discharge pipe prior to any valves.
 - 2) Measure inlet pressure directly at the pump inlet flange or in suction pipe prior to any valves or strainers.
 - 3) Convert pressure to head and correct for differences in gauge heights.
 - 4) Verify pump impeller size by measuring the TDH with the discharge valve closed. Note the point on manufacturer's pump curve at zero flow, and verify that the pump has the intended impeller size.
 - 5) With valves open, read pump TDH. Adjust pump discharge valve or speed until design water flow is achieved. If excessive throttling is

required to achieve desired flow, recommend pump impellers be trimmed to reduce excess throttling.

- c. Monitor motor performance during procedures, and do not operate motor in an overloaded condition.
- 4. Adjust flow-measuring devices installed in mains and branches to design water flows.
 - a. Measure flow in main and branch pipes.
 - b. Adjust main and branch balance valves for design flow.
 - c. Re-measure each main and branch after all have been adjusted.
- 5. Adjust flow-measuring devices installed at terminals for each space to design water flows.
 - a. Measure flow at terminals.
 - b. Adjust each terminal to design flow.
 - c. Re-measure each terminal after it is adjusted.
 - d. Position control valves to bypass the coil, and adjust the bypass valve to maintain design flow.
 - e. Perform temperature tests after flows have been balanced.
- 6. For systems with pressure-independent valves at terminals:
 - a. Measure differential pressure, and verify that it is within manufacturer's specified range.
 - b. Perform temperature tests after flows have been verified.
- 7. For systems without pressure-independent valves or flow-measuring devices at terminals:
 - a. Measure and balance coils by either coil pressure drop or temperature method.
 - b. If balanced by coil pressure drop, perform temperature tests after flows have been verified.
- 8. Open control valves that were shut. Close a sufficient number of control valves that were previously open to maintain diversity, and balance terminals that were just opened.
- 9. Prior to verifying final system conditions, determine system pressure-differential set point(s).
- 10. If the pump discharge valve was used to set total system flow with variable-frequency controller at 60 Hz, at completion, open discharge valve 100 percent, and allow variable-frequency controller to control system differential-pressure set point. Record pump data under both conditions.
- 11. Mark final settings and verify that memory stops have been set.
- 12. Verify final system conditions as follows:
 - a. Re-measure and confirm that total water flow is within design.
 - b. Re-measure final pumps' operating data, TDH, volts, amps, speed, and

- static profile.
- c. Mark final settings.

3.7 PROCEDURES FOR PRIMARY-SECONDARY HYDRONIC SYSTEMS

- A. Balance the primary circuit flow first.
- B. Balance the secondary circuits after the primary circuits are complete.
- C. Adjust pumps to deliver total design flow.
 - 1. Measure total water flow.
 - a. Position valves for full flow through coils.
 - b. Measure flow by main flow meter, if installed.
 - c. If main flow meter is not installed, determine flow by pump TDH or known equipment pressure drop.
 - 2. Measure pump TDH as follows:
 - a. Measure discharge pressure directly at the pump outlet flange or in discharge pipe prior to any valves.
 - b. Measure inlet pressure directly at the pump inlet flange or in suction pipe prior to any valves or strainers.
 - c. Convert pressure to head and correct for differences in gauge heights.
 - d. Verify pump impeller size by measuring the TDH with the discharge valve closed. Note the point on manufacturer's pump curve at zero flow, and verify that the pump has the intended impeller size.
 - e. With valves open, read pump TDH. Adjust pump discharge valve or speed until design water flow is achieved. If excessive throttling is required to achieve desired flow, recommend pump impellers be trimmed to reduce excess throttling.
 - 3. Monitor motor performance during procedures, and do not operate motor in an overloaded condition.
- D. Adjust flow-measuring devices installed in mains and branches to design water flows.
 - 1. Measure flow in main and branch pipes.
 - 2. Adjust main and branch balance valves for design flow.
 - 3. Re-measure each main and branch after all have been adjusted.
- E. Adjust flow-measuring devices installed at terminals for each space to design water flows.
 - 1. Measure flow at terminals.
 - 2. Adjust each terminal to design flow.
 - 3. Re-measure each terminal after it is adjusted.
 - 4. Position control valves to bypass the coil, and adjust the bypass valve to maintain design flow.

5. Perform temperature tests after flows have been balanced.
- F. For systems with pressure-independent valves at terminals:
 1. Measure differential pressure and verify that it is within manufacturer's specified range.
 2. Perform temperature tests after flows have been verified.
- G. For systems without pressure-independent valves or flow-measuring devices at terminals:
 1. Measure and balance coils by either coil pressure drop or temperature method.
 2. If balanced by coil pressure drop, perform temperature tests after flows have been verified.
- H. Verify final system conditions as follows:
 1. Re-measure and confirm that total water flow is within design.
 2. Re-measure final pumps' operating data, TDH, volts, amps, speed, and static profile.
 3. Mark final settings.
- I. Verify that memory stops have been set.

3.8 PROCEDURES FOR MOTORS

- A. Motors [1/2]<Insert value> HP and Larger: Test at final balanced conditions and record the following data:
 1. Manufacturer's name, model number, and serial number.
 2. Motor horsepower rating.
 3. Motor rpm.
 4. Phase and hertz.
 5. Nameplate and measured voltage, each phase.
 6. Nameplate and measured amperage, each phase.
 7. Starter size and thermal-protection-element rating.
 8. Service factor and frame size.
- B. Motors Driven by Variable-Frequency Controllers: Test manual bypass of controller to prove proper operation.

3.9 PROCEDURES FOR BOILERS

- A. Hydronic Boilers:
 1. Measure and record entering- and leaving-water temperatures.
 2. Measure and record water flow.
 3. Measure and record pressure drop.
 4. **[Measure and]** Record relief valve(s) pressure setting.

5. Capacity: Calculate in **Btu/h** of heating output.
6. Fuel Consumption: If boiler fuel supply is equipped with flow meter, measure and record consumption.
7. Efficiency: Calculate operating efficiency for comparison to submitted equipment.
8. Fan, motor, and motor controller operating data.

B. Boilers with Flue Gas Economizers:

1. Measure and record entering- and leaving-water temperature.
2. Measure and record water flow rate.
3. Measure and record water pressure drop.
4. Heat Recovered: Calculate in **Btu/h** of waste heat recovered.

C. AHJ Tests: Conduct additional tests required by authorities having jurisdiction.

3.10 SOUND TESTS

A. After systems are balanced and Substantial Completion, measure and record sound levels at **[five][10][15]<Insert number>** locations as designated by the Architect.

B. Instrumentation:

1. The sound-testing meter shall be a portable, general-purpose testing meter consisting of a microphone, processing unit, and readout.
2. The sound-testing meter shall be capable of showing fluctuations at minimum and maximum levels, and measuring the equivalent continuous sound pressure level (Leq).
3. The sound-testing meter must be capable of using one-third octave band filters to measure mid-frequencies from 31.5 Hz to 8000 Hz.
4. The accuracy of the sound-testing meter shall be plus or minus one decibel.

C. Test Procedures:

1. Perform test at quietest background noise period. Note cause of unpreventable sound that affects test outcome.
2. Equipment should be operating at design values.
3. Calibrate the sound-testing meter prior to taking measurements.
4. Use a microphone suitable for the type of noise levels measured that is compatible with meter. Provide a windshield for outside or in-duct measurements.
5. Record a set of background measurements in dBA and sound pressure levels in the eight unweighted octave bands **[63 Hz to 8000 Hz (NC)][31.5 Hz to 4000 Hz (RC)]** with the equipment off.
6. Take sound readings in dBA and sound pressure levels in the eight unweighted octave bands **[63 Hz to 8000 Hz (NC)][31.5 Hz to 4000 Hz (RC)]** with the equipment operating.
7. Take readings no closer than **36 inches** from a wall or from the operating equipment and approximately **60 inches** from the floor, with the meter held or mounted on a tripod.
8. For outdoor measurements, move sound-testing meter slowly and scan area that

has the most exposure to noise source being tested. Use A-weighted scale for this type of reading.

D. Reporting:

1. Report shall record the following:
 - a. Location.
 - b. System tested.
 - c. dBA reading.
 - d. Sound pressure level in each octave band with equipment on and off.
2. Plot sound pressure levels on **[Noise Criteria (NC)][or][Room Criteria (RC)]** worksheet with equipment on and off.

3.11 VIBRATION TESTS

- A. After systems are balanced and Substantially Completion, measure and record vibration levels on equipment having motor horsepower equal to or greater than **[10][15][25]**.

B. Instrumentation:

1. Use portable, battery-operated, and microprocessor-controlled vibration meter with or without a built-in printer.
2. The meter shall automatically identify engineering units, filter bandwidth, amplitude, and frequency scale values.
3. The meter shall be able to measure machine vibration displacement in mils of deflection, velocity in inches per second, and acceleration in inches per second squared.
4. Verify calibration date is current for vibration meter before taking readings.

C. Test Procedures:

1. To ensure accurate readings, verify that accelerometer has a clean, flat surface and is mounted properly.
2. With the unit running, set up vibration meter in a safe, secure location. Connect transducer to meter with proper cables. Hold magnetic tip of transducer on top of the bearing, and measure unit in mils of deflection. Record measurement, then move transducer to the side of the bearing and record in mils of deflection. Record an axial reading in mils of deflection by holding nonmagnetic, pointed transducer tip on end of shaft.
3. Change vibration meter to velocity (inches per second) measurements. Repeat and record above measurements.
4. Record CPM or rpm.
5. Read each bearing on motor, fan, and pump as required. Track and record vibration levels from rotating component through casing to base.

D. Reporting:

1. Report shall record location and the system tested.
2. Include horizontal-vertical-axial measurements for tests.
3. Verify that vibration limits follow Specifications, or, if not specified, follow the General Machinery Vibration Severity Chart or Vibration Acceleration General Severity Chart from AABC's "National Standards for Total System Balance." Acceptable levels of vibration are normally "smooth" to "good."
4. Include in General Machinery Vibration Severity Chart, with conditions plotted.

3.12 PIPE LEAKAGE TESTS

- A. Witness the pipe pressure testing performed by Installer.
- B. Verify that proper test methods are used and that leakage rates are within specified limits.
- C. Report deficiencies observed.

3.13 HVAC CONTROLS VERIFICATION

- A. In conjunction with system balancing, perform the following:
 1. Verify HVAC control system is operating within the design limitations.
 2. Confirm that the sequences of operation are in compliance with Contract Documents.
 3. Verify that controllers are calibrated and function as intended.
 4. Verify that controller set points are as indicated.
 5. Verify the operation of lockout or interlock systems.
 6. Verify the operation of valve and damper actuators.
 7. Verify that controlled devices are properly installed and connected to correct controller.
 8. Verify that controlled devices travel freely and are in position indicated by controller: open, closed, or modulating.
 9. Verify location and installation of sensors to ensure that they sense only intended temperature, humidity, or pressure.
- B. Reporting: Include a summary of verifications performed, remaining deficiencies, and variations from indicated conditions.

3.14 PROCEDURES FOR TESTING, ADJUSTING, AND BALANCING EXISTING SYSTEMS

- A. Perform a preconstruction inspection of existing equipment that is to remain and be reused.
 1. Measure and record flows, temperatures, and pressures of each piece of equipment in each hydronic system. Compare the values to design or nameplate information, where information is available.
 2. Measure motor voltage and amperage. Compare the values to motor nameplate

- information.
 - 3. Check the refrigerant charge.
 - 4. Check the condition of filters.
 - 5. Check the condition of coils.
 - 6. Check the operation of the drain pan and condensate-drain trap.
 - 7. Check bearings and other lubricated parts for proper lubrication.
 - 8. Report on the operating condition of the equipment and the results of the measurements taken. Report deficiencies.
- B. TAB After Construction: Before performing testing and balancing of renovated existing systems, inspect existing equipment that is to remain and be reused to verify that existing equipment has been cleaned and refurbished in accordance with renovation scope indicated by Contract Documents. Verify the following:
- 1. New filters are installed.
 - 2. Coils are clean and fins combed.
 - 3. Drain pans are clean.
 - 4. Fans are clean.
 - 5. Bearings and other parts are properly lubricated.
 - 6. Deficiencies noted in the preconstruction report are corrected.
- C. Perform testing and balancing of existing systems to the extent that existing systems are affected by the renovation work.
- 1. Compare the indicated airflow of the renovated work to the measured fan airflows, and determine the new fan speed and the face velocity of filters and coils.
 - 2. Verify that the indicated airflows of the renovated work result in filter and coil face velocities and fan speeds that are within the acceptable limits defined by equipment manufacturer.
 - 3. If calculations increase or decrease the airflow rates and water flow rates by more than [5]<Insert number> percent, make equipment adjustments to achieve the calculated rates. If increase or decrease is [5]<Insert number> percent or less, equipment adjustments are not required.
 - 4. Balance each air outlet.

3.15 TOLERANCES

- A. Set HVAC system's airflow rates and water flow rates within the following tolerances:
- 1. Heating-Water Flow Rate: **[Plus or minus 5 percent]** If design value is less than **10 gpm**, within 10 percent.
- B. Maintaining pressure relationships as designed shall have priority over the tolerances specified above.

3.16 PROGRESS REPORTING

- A. Initial Construction-Phase Report: Based on examination of the Contract Documents

as specified in "Examination" Article, prepare a report on the adequacy of design for system-balancing devices. Recommend changes and additions to system-balancing devices, to facilitate proper performance measuring and balancing. Recommend changes and additions to HVAC systems and general construction to allow access for performance-measuring and -balancing devices.

- B. Status Reports: Prepare [**weekly**][**biweekly**][**monthly**] progress reports to describe completed procedures, procedures in progress, and scheduled procedures. Include a list of deficiencies and problems found in systems being tested and balanced. Prepare a separate report for each system and each building floor for systems serving multiple floors.

3.17 FINAL REPORT

- A. General: Prepare a certified written report; tabulate and divide the report into separate sections for tested systems and balanced systems.
1. Include a certification sheet at the front of the report's binder, signed and sealed by the certified testing and balancing engineer.
 2. Include a list of instruments used for procedures, along with proof of calibration.
 3. Certify validity and accuracy of field data.
- B. Final Report Contents: In addition to certified field-report data, include the following:
1. Pump curves.
 2. Manufacturers' test data.
 3. Field test reports prepared by system and equipment installers.
 4. Other information relative to equipment performance; do not include Shop Drawings and Product Data.
- C. General Report Data: In addition to form titles and entries, include the following data:
1. Title page.
 2. Name and address of the TAB specialist.
 3. Project name.
 4. Project location.
 5. Architect's name and address.
 6. Engineer's name and address.
 7. Contractor's name and address.
 8. Report date.
 9. Signature of TAB supervisor who certifies the report.
 10. Table of Contents with the total number of pages defined for each section of the report. Number each page in the report.
 11. Summary of contents, including the following:
 - a. Indicated versus final performance.
 - b. Notable characteristics of systems.
 - c. Description of system operation sequence if it varies from the Contract Documents.

12. Nomenclature sheets for each item of equipment.
 13. Data for terminal units, including manufacturer's name, type, size, and fittings.
 14. Notes to explain why certain final data in the body of reports vary from indicated values.
 15. Test conditions for pump performance forms, including the following:
 - a. Variable-frequency controller settings for variable-flow hydronic systems.
 - b. Settings for pressure controller(s).
 - c. Other system operating conditions that affect performance.
- D. System Diagrams: Include schematic layouts of hydronic distribution systems. Present each system with single-line diagram and include the following:
1. Water flow rates.
 2. Pipe and valve sizes and locations.
 3. Balancing stations.
 4. Position of balancing devices.
- E. Gas- Heat Apparatus Test Reports: In addition to manufacturer's factory startup equipment reports, include the following:
1. Unit Data:
 - a. System identification.
 - b. Location.
 - c. Make and type.
 - d. Model number and unit size.
 - e. Manufacturer's serial number.
 - f. Fuel type in input data.
 - g. Output capacity in **Btu/h**.
 - h. Ignition type.
 - i. Burner-control types.
 - j. Motor horsepower and speed.
 - k. Motor volts, phase, and hertz.
 - l. Motor full-load amperage and service factor.
 - m. Sheave make, size in **inches**, and bore.
 - n. Center-to-center dimensions of sheave and amount of adjustments in **inches**.
 2. Test Data (Indicated and Actual Values):
 - a. Total airflow rate in **cfm**.
 - b. Entering-air temperature in **deg F**.
 - c. Leaving-air temperature in **deg F**.
 - d. Air temperature differential in **deg F**.
 - e. Entering-air static pressure in **inches wg**.
 - f. Leaving-air static pressure in **inches wg**.
 - g. Air static-pressure differential in **inches wg**.
 - h. Low-fire fuel input in **Btu/h**.
 - i. High-fire fuel input in **Btu/h**.

- j. Manifold pressure in **psig**.
 - k. High-temperature-limit setting in **deg F**.
 - l. Operating set point in **Btu/h**.
 - m. Motor voltage at each connection.
 - n. Motor amperage for each phase.
 - o. Heating value of fuel in **Btu/h**.
- F. Pump Test Reports: Calculate impeller size by plotting the shutoff head on pump curves, and include the following:
- 1. Unit Data:
 - a. Unit identification.
 - b. Location.
 - c. Service.
 - d. Make and size.
 - e. Model number and serial number.
 - f. Water flow rate in **gpm**.
 - g. Water pressure differential in **feet of head or psig**.
 - h. Required net positive suction head in **feet of head or psig**.
 - i. Pump speed.
 - j. Impeller diameter in **inches**.
 - k. Motor make and frame size.
 - l. Motor horsepower and rpm.
 - m. Voltage at each connection.
 - n. Amperage for each phase.
 - o. Full-load amperage and service factor.
 - p. Seal type.
 - 2. Test Data (Indicated and Actual Values):
 - a. Static head in **feet of head or psig**.
 - b. Pump shutoff pressure in **feet of head or psig**.
 - c. Actual impeller size in **inches**.
 - d. Full-open flow rate in **gpm**.
 - e. Full-open pressure in **feet of head or psig**.
 - f. Final discharge pressure in **feet of head or psig**.
 - g. Final suction pressure in **feet of head or psig**.
 - h. Final total pressure in **feet of head or psig**.
 - i. Final water flow rate in **gpm**.
 - j. Voltage at each connection.
 - k. Amperage for each phase.
- G. Instrument Calibration Reports:
- 1. Report Data:
 - a. Instrument type and make.
 - b. Serial number.
 - c. Application.

- d. Dates of use.
- e. Dates of calibration.

3.18 VERIFICATION OF TAB REPORT

- A. The TAB specialist's test and balance engineer shall conduct the inspection in the presence of [Owner][Construction Manager][Commissioning Authority].
- B. [Owner][Construction Manager][Commissioning Authority] shall randomly select measurements, documented in the final report, to be rechecked. Rechecking shall be limited to the lesser of either [10] percent of the total measurements recorded or the extent of measurements that can be accomplished in [a normal 8-hour business day].
- C. If rechecks yield measurements that differ from the measurements documented in the final report by more than the tolerances allowed, the measurements shall be noted as "FAILED."
- D. If the number of "FAILED" measurements is greater than [10][20] percent of the total measurements checked during the final inspection, the TAB shall be considered incomplete and shall be rejected.
- E. If recheck measurements find the number of failed measurements noncompliant with requirements indicated, proceed as follows:
 - 1. TAB specialists shall recheck all measurements and make adjustments. Revise the final report and balancing device settings to include all changes; resubmit the final report and request a second final inspection. All changes shall be tracked to show changes made to previous report.
 - 2. If the second final inspection also fails, Owner may pursue others Contract options to complete TAB work.
- F. Prepare test and inspection reports.

3.19 ADDITIONAL TESTS

- A. Within [90] days of completing TAB, perform additional TAB to verify that balanced conditions are being maintained throughout and to correct unusual conditions.
- B. Seasonal Periods: If initial TAB procedures were not performed during near-peak summer and winter conditions, perform additional TAB during near-peak summer and winter conditions.

END OF SECTION 23 05 93

SECTION 23 07 16 - HVAC EQUIPMENT INSULATION

PART 1 - GENERAL

1.1 SUMMARY

- A. Section includes insulating HVAC equipment that is not factory insulated.
- B. Related Sections:
 - 1. Section 230719 "HVAC Piping Insulation."

1.2 ACTION SUBMITTALS

- A. Product Data: For each type of product. Include thermal conductivity, water-vapor permeance thickness, and jackets (both factory and field applied, if any).
- B. Shop Drawings: Include plans, elevations, sections, details, and attachments to other work.
 - 1. Detail removable insulation at equipment connections.
 - 2. Detail application of field-applied jackets.
 - 3. Detail application at linkages of control devices.
 - 4. Detail field application for each equipment type.
- C. Samples: For each type of insulation and jacket indicated. Identify each Sample, describing product and intended use. Sample sizes are as follows:
 - 1. Sheet Form Insulation Materials: **12 inches** square.
 - 2. Sheet Jacket Materials: **12 inches** square.
 - 3. Manufacturer's Color Charts: For products where color is specified, show the full range of colors available for each type of finish material.

1.3 INFORMATIONAL SUBMITTALS

- A. Qualification Data: For qualified Installer.
- B. Material Test Reports: From a qualified testing agency acceptable to authorities having jurisdiction indicating, interpreting, and certifying test results for compliance of insulation materials, sealers, attachments, cements, and jackets, with requirements indicated. Include dates of tests and test methods employed.
- C. Field quality-control reports.

1.4 QUALITY ASSURANCE

- A. Installer Qualifications: Skilled mechanics who have successfully completed an apprenticeship program or craft training program [, **certified by the Department of Labor, Bureau of Apprenticeship and Training**].
- B. Mockups: Before installing insulation, build mockups for each type of insulation and finish listed below to demonstrate quality of insulation application and finishes. Build mockups in the location indicated or, if not indicated. Use materials indicated for the completed Work.
 - 1. Equipment Mockups:
 - a. one heating-hot-water pump.
 - b. One tank or vessel.
 - 2. For each mockup, fabricate cutaway sections to allow observation of application details for insulation materials, adhesives, mastics, attachments, and jackets.
 - 3. Notify Owner [**seven**] days in advance of dates and times when mockups will be constructed.
 - 4. Obtain Owner's approval of mockups before starting insulation application.
 - 5. Approval of mockups does not constitute approval of deviations from the Contract Documents contained in mockups unless Owner specifically approves such deviations in writing.
 - 6. Maintain mockups during construction in an undisturbed condition as a standard for judging the completed Work.
 - 7. Demolish and remove mockups when directed.

1.5 DELIVERY, STORAGE, AND HANDLING

- A. Packaging: Insulation system materials are to be delivered to the Project site in unopened containers. The packaging is to include, the name of the manufacturer, fabricator, type, description, and size [, **as well as ASTM standard designation, and maximum use temperature**].

1.6 COORDINATION

- A. Coordinate sizes and locations of supports, hangers, and insulation shields specified in Section 230529 "Hangers and Supports for HVAC Piping and Equipment."
- B. Coordinate clearance requirements with equipment Installer for equipment insulation application.
- C. Coordinate installation and testing of heat tracing.

1.7 SCHEDULING

- A. Schedule insulation application after pressure testing systems and, where required,

after installing and testing heat tracing. Insulation application may begin on segments that have satisfactory test results.

PART 2 - PRODUCTS

2.1 PERFORMANCE REQUIREMENTS

- A. Surface-Burning Characteristics: For insulation and related materials, as determined by testing identical products in accordance with ASTM E84, by a testing agency acceptable to authorities having jurisdiction. Factory label insulation, jacket materials, adhesive, mastic, tapes, and cement material containers with appropriate markings of applicable testing agency.
 - 1. **[All Insulation Installed Indoors: Flame-spread index of 25 or less, and smoke-developed index of 50 or less.]**
 - 2. **[All Insulation Installed Indoors; Outdoors-Installed Insulation in Contact with Airstream: Flame-spread index of 25 or less, and smoke-developed index of 50 or less.]**
 - 3. **[All Insulation Installed Indoors and Outdoors: Flame-spread index of 25 or less, and smoke-developed index of 50 or less.]**

2.2 INSULATION MATERIALS

- A. Comply with requirements in "Breeching Insulation Schedule," "Indoor Equipment Insulation Schedule," and "Outdoor, Aboveground Equipment Insulation Schedule" articles for where insulating materials are applied.
- B. Products do not contain asbestos, lead, mercury, or mercury compounds.
- C. Products that come in contact with stainless steel have a leachable chloride content of less than 50 ppm when tested in accordance with ASTM C871.
- D. Insulation materials for use on austenitic stainless steel are qualified as acceptable in accordance with ASTM C795.
- E. Foam insulation materials do not use CFC or HCFC blowing agents in the manufacturing process.

2.3 ADHESIVES

- A. Materials are compatible with insulation materials, jackets, and substrates and for bonding insulation to itself and to surfaces to be insulated unless otherwise indicated.

2.4 MASTICS AND COATINGS

- A. Materials are compatible with insulation materials, jackets, and substrates.

1. Mastics: As recommended by insulation manufacturer and with a VOC content of **[50]<Insert value> g/L** or less.
2. Mastics shall comply with the testing and product requirements of the California Department of Public Health's "Standard Method for the Testing and Evaluation of Volatile Organic Chemical Emissions from Indoor Sources Using Environmental Chambers."
3. Mastics shall comply with the testing and product requirements of the California Department of Public Health's "Standard Method for the Testing and Evaluation of Volatile Organic Chemical Emissions from Indoor Sources Using Environmental Chambers."
4. Mastics shall comply with the testing and product requirements of the California Department of Public Health's "Standard Method for the Testing and Evaluation of Volatile Organic Chemical Emissions from Indoor Sources Using Environmental Chambers." Formaldehyde emissions shall not exceed 9 mcg/cu. m or 7 ppb, whichever is less.
5. Mastics shall comply with the testing and product requirements of the California Department of Public Health's "Standard Method for the Testing and Evaluation of Volatile Organic Chemical Emissions from Indoor Sources Using Environmental Chambers."
6. Mastics shall comply with the testing and product requirements of the California Department of Public Health's "Standard Method for the Testing and Evaluation of Volatile Organic Chemical Emissions from Indoor Sources Using Environmental Chambers." The building concentration of formaldehyde shall not exceed half of the indoor recommended exposure limit, or 33 mcg/cu. m, and that of acetaldehyde shall not exceed 9 mcg/cu. m.

2.5 SEALANTS

- A. Materials are as recommended by the insulation manufacturer and are compatible with insulation materials, jackets, and substrates.

2.6 FACTORY-APPLIED JACKETS

- A. Insulation system schedules indicate factory-applied jackets on various applications. When factory-applied jackets are indicated, comply with the following:
 1. ASJ: White, kraft-paper, fiberglass-reinforced scrim with aluminum-foil backing; complying with ASTM C1136, Type I.
 2. ASJ-SSL: ASJ with self-sealing, pressure-sensitive, acrylic-based adhesive covered by a removable protective strip; complying with ASTM C1136, Type I.
 3. FSK Jacket: Aluminum-foil, fiberglass-reinforced scrim with kraft-paper backing; complying with ASTM C1136, Type II.
 4. Vinyl Jacket: White vinyl with a permeance of **1.3 perms** when tested in accordance with ASTM E96/E96M, Procedure A, and complying with NFPA 90A and NFPA 90B.

2.7 FIELD-APPLIED JACKETS

- A. Field-applied jackets comply with ASTM C1136, Type I, unless otherwise indicated.
- B. FSK Jacket: Aluminum-foil-face, fiberglass-reinforced scrim with kraft-paper backing.

2.8 SECUREMENTS

- A. Insulation Pins and Hangers:
 - 1. Nonmetal Insulation-Retaining Washers: Self-locking washers formed from **0.016-inch**-thick nylon sheet, with beveled edge sized as required to hold insulation securely in place but not less than **1-1/2 inches** in diameter.
- B. Staples: Outward-clinching insulation staples, nominal **3/4-inch**-wide, stainless steel or Monel.

2.9 CORNER ANGLES

- A. PVC Corner Angles: [**30-mils**]-<Insert dimension> thick, minimum **1- by 1-inch** PVC in accordance with ASTM D1784, Class 16354-C, white or color-coded to match adjacent surface.
- B. Aluminum Corner Angles: [**0.040-inch**]-<Insert dimension> thick, minimum **1- by 1-inch** aluminum in accordance with **ASTM B209**, Alloy 3003, 3005, 3105, or 5005; Temper H-14.
- C. Stainless Steel Corner Angles: [**0.024-inch**]-<Insert dimension> thick, minimum **1- by 1-inch** stainless steel in accordance with ASTM A240/A240M, [**Type 304**][or][**Type 316**].

PART 3 - EXECUTION

3.1 EXAMINATION

- A. Examine substrates and conditions for compliance with requirements for installation tolerances and other conditions affecting performance of insulation application.
 - 1. Verify that systems and equipment to be insulated have been tested and are free of defects.
 - 2. Verify that surfaces to be insulated are clean and dry.
- B. Proceed with installation only after unsatisfactory conditions have been corrected.

3.2 PREPARATION

- A. Clean and dry surfaces to receive insulation. Remove materials that will adversely affect insulation application.
- B. Clean and prepare surfaces to be insulated. Before insulating, apply a corrosion coating to insulated surfaces as follows:
 - 1. Stainless Steel: Coat 300 series stainless steel with an epoxy primer **5 mils** thick and an epoxy finish **5 mils** thick if operating in a temperature range of between **140 and 300 deg F**. Consult coating manufacturer for appropriate coating materials and application methods for operating temperature range.
 - 2. Carbon Steel: Coat carbon steel operating at a service temperature of between **32 and 300 deg F** with an epoxy coating. Consult coating manufacturer for appropriate coating materials and application methods for operating temperature range.
- C. Coordinate insulation installation with the tradesman installing heat tracing. Comply with requirements for heat tracing that apply to insulation.
- D. Mix insulating cements with clean potable water; if insulating cements are to be in contact with stainless steel surfaces, use demineralized water.

3.3 GENERAL INSTALLATION REQUIREMENTS

- A. Install insulation materials, accessories, and finishes with smooth, straight, and even surfaces; free of voids throughout the length of equipment.
- B. Install insulation materials, forms, vapor barriers or retarders, and jackets, of thicknesses required for each item of equipment, as specified in insulation system schedules.
- C. Install accessories compatible with insulation materials and suitable for the service. Install accessories that do not corrode, compress, or otherwise damage insulation or jacket.
- D. Install insulation with longitudinal seams at top and bottom of horizontal runs.
- E. Install multiple layers of insulation with longitudinal and end seams staggered.
- F. Keep insulation materials dry during storage, application, and finishing. Replace insulation materials that get wet during storage or in the installation process before being properly covered and sealed in accordance with the Contract Documents [**unless otherwise approved by the engineer-of-record**].
- G. Install insulation with tight longitudinal seams and end joints. Bond seams and joints with adhesive recommended by insulation material manufacturer.
- H. Install insulation with least number of joints practical.

- I. Where vapor barrier is indicated, seal joints, seams, and penetrations in insulation at hangers, supports, anchors, and other projections with vapor-barrier mastic.
 - 1. Install insulation continuously through hangers and around anchor attachments.
 - 2. For insulation application where vapor barriers are indicated, extend insulation on anchor legs from point of attachment to supported item to point of attachment to structure. Taper and seal ends attached to structure with vapor-barrier mastic.
 - 3. Install insert materials and install insulation to tightly join the insert. Seal insulation to insulation inserts with adhesive or sealing compound recommended by insulation material manufacturer.
 - 4. Cover inserts with jacket material matching adjacent insulation. Install shields over jacket, arranged to protect jacket from tear or puncture by hanger, support, and shield.
- J. Apply adhesives, mastics, and sealants at manufacturer's recommended coverage rate and wet and dry film thicknesses.
- K. Install insulation with factory-applied jackets as follows:
 - 1. Draw jacket tight and smooth, but not to the extent of creating wrinkles or areas of compression in the insulation.
 - 2. Cover circumferential joints with **3-inch**- wide strips, of same material as insulation jacket. Secure strips with adhesive and outward-clinching staples along both edges of strip, spaced **4 inches** o.c.
 - 3. Overlap jacket longitudinal seams at least **1-1/2 inches**. Clean and dry surface to receive self-sealing lap. Staple laps with outward-clinching staples along edge at **[2 inches][4 inches]** o.c.
 - 4. For below-ambient services, apply vapor-barrier mastic over staples.
 - 5. Cover joints and seams with tape, in accordance with insulation material manufacturer's written instructions, to maintain vapor seal.
 - 6. Where vapor barriers are indicated, apply vapor-barrier mastic on seams and joints.
- L. Cut insulation in a manner to avoid compressing insulation.
- M. Finish installation with systems at operating conditions. Repair joint separations and cracking due to thermal movement.
- N. Repair damaged insulation facings by applying same facing material over damaged areas. Extend patches at least **4 inches** beyond damaged areas. Adhere, staple, and seal patches in similar fashion to butt joints.
- O. For above-ambient services, do not install insulation to the following:
 - 1. Vibration-control devices.
 - 2. Testing agency labels and stamps.
 - 3. Nameplates and data plates.
 - 4. Manholes.
 - 5. Handholes.
 - 6. Cleanouts.

3.4 INSTALLATION OF EQUIPMENT, TANK, AND VESSEL INSULATION

- A. **[Mineral Wool][Glass-Fiber]**, Pipe and Tank Insulation Installation for Tanks and Vessels: Secure insulation with adhesive, anchor pins, and speed washers.
1. Apply adhesives in accordance with manufacturer's recommended coverage rates per unit area, for **[100]** percent coverage of tank and vessel surfaces.
 2. Groove and score insulation materials to fit as closely as possible to equipment, including contours. Bevel insulation edges for cylindrical surfaces for tight joints. Stagger end joints.
 3. Protect exposed corners with secured corner angles.
 4. Install adhesively attached or self-sticking insulation hangers and speed washers on sides of tanks and vessels as follows:
 - a. Do not weld anchor pins to ASME-labeled pressure vessels.
 - b. Select insulation hangers and adhesive that are compatible with service temperature and with substrate.
 - c. On tanks and vessels, maximum anchor-pin spacing is **3 inches** from insulation end joints and **16 inches** o.c. in both directions.
 - d. Do not compress insulation during installation.
 - e. Cut and miter insulation segments to fit curved sides and domed heads of tanks and vessels.
 - f. Impale insulation over anchor pins, and attach speed washers.
 - g. Cut excess portion of pins extending beyond speed washers or bend parallel with insulation surface. Cover exposed pins and washers with tape matching insulation facing.
 5. Secure each layer of insulation with stainless steel or aluminum bands. Select band material compatible with insulation materials.
 6. Where insulation hangers on equipment and vessels are not permitted or practical and where insulation support rings are not provided, install a girdle network for securing insulation. Stretch prestressed aircraft cable around the diameter of vessel and make taut with clamps, turnbuckles, or breather springs. Place one circumferential girdle around equipment approximately **6 inches** from each end. Install wire or cable between two circumferential girdles **12 inches** o.c. Install a wire ring around each end and around outer periphery of center openings, and stretch prestressed aircraft cable radially from the wire ring to nearest circumferential girdle. Install additional circumferential girdles along the body of equipment or tank at a minimum spacing of **48 inches** o.c. Use this network for securing insulation with tie wire or bands.
 7. Stagger joints between insulation layers at least **3 inches**.
 8. Install insulation in removable and replaceable segments on equipment access doors, manholes, handholes, and other elements that require frequent removal for service and inspection.
 9. Bevel and seal insulation ends around manholes, handholes, ASME stamps, and nameplates.
 10. For equipment with surface temperatures below ambient, apply mastic to open ends, joints, seams, breaks, and punctures in insulation.
- B. Flexible Elastomeric Thermal Insulation Installation for Tanks and Vessels: Install

insulation over entire surface of tanks and vessels.

1. Apply [**100**] percent coverage of adhesive to surface with manufacturer's recommended adhesive.
2. Seal longitudinal seams and end joints.

C. Insulation Installation on Pumps:

1. Fabricate metal boxes lined with insulation. Fit boxes around pumps and coincide box joints with splits in pump casings. Fabricate joints with outward bolted flanges. Bolt flanges on **6-inch** centers, starting at corners. Install **3/8-inch-**diameter fasteners with wing nuts. Alternatively, secure the box sections together using a field-adjustable latching mechanism.
2. Fabricate boxes from [**galvanized steel**][**aluminum**][**or**][**stainless steel**], at least [**0.040 inch**][**0.050 inch**][**0.060 inch**] thick.
3. For below-ambient services, install a vapor barrier at seams, joints, and penetrations. Seal between flanges with replaceable gasket material to form a vapor barrier.

3.5 INSTALLATION OF CALCIUM SILICATE INSULATION

A. Insulation Installation on Boiler Breechings:

1. Secure single-layer insulation with stainless steel bands at **12-inch** intervals, and tighten bands without deforming insulation material.
2. Install two-layer insulation with joints tightly butted and staggered at least **3 inches**. Secure inner layer with wire spaced at **12-inch** intervals. Secure outer layer with stainless steel bands at **12-inch** intervals.
3. On exposed applications without metal jacket, finish insulation surface with a skim coat of mineral-fiber, hydraulic-setting cement. When cement is dry, apply flood coat of lagging adhesive and press on one layer of glass cloth. Overlap edges at least **1 inch**. Apply finish coat of lagging adhesive over glass cloth. Thin finish coat to achieve smooth, uniform finish.

3.6 INSTALLATION OF FLEXIBLE ELASTOMERIC INSULATION

- A. Install in accordance with manufacturer's written installation instructions and ASTM C1710.
- B. Seal longitudinal seams and end joints with manufacturer's recommended adhesive to eliminate openings in insulation that allow passage of air to surface being insulated.

3.7 FIELD-APPLIED JACKET INSTALLATION

- A. Where glass-cloth jackets are indicated, install directly over bare insulation or insulation with factory-applied jackets.
 1. Draw jacket smooth and tight to surface with **2-inch** overlap at seams and joints.

2. Embed glass cloth between two **0.062-inch**- thick coats of lagging adhesive.
 3. Completely encapsulate insulation with coating, leaving no exposed insulation.
- B. Where FSK jackets are indicated, install as follows:
1. Draw jacket material smooth and tight.
 2. Install lap or joint strips with same material as jacket.
 3. Secure jacket to insulation with manufacturer's recommended adhesive.
 4. Install jacket with **1-1/2-inch** laps at longitudinal seams and **3-inch**- wide joint strips at end joints.
 5. Seal openings, punctures, and breaks in vapor-retarder jackets and exposed insulation with vapor-barrier mastic.
- C. Where PVC jackets are indicated, install with **1-inch** overlap at longitudinal seams and end joints; for horizontal applications, install with longitudinal seams along top and bottom of tanks and vessels. Seal with manufacturer's recommended adhesive.
1. Apply two continuous beads of adhesive to seams and joints, one bead under lap and the finish bead along seam and joint edge.
- D. Where metal jackets are indicated, install with **2-inch** overlap at longitudinal seams and end joints. Overlap longitudinal seams arranged to shed water. Seal end joints with weatherproof sealant recommended by insulation manufacturer. Secure jacket with stainless steel bands **12 inches** o.c. and at end joints.
- E. Where PVDC jackets are indicated, install as follows:
1. Jacket can be wrapped in cigarette fashion along length of roll for insulation systems with an outer circumference of **33-1/2 inches** or less. **33-1/2-inch**-circumference limit allows for **2-inch**- overlap seal. Using the length of roll allows for longer sections of jacket to be installed at one time. Use adhesive on the lap seal. Visually inspect lap seal for "fishmouthing," and use PVDC tape along lap seal to secure joint.
 2. Repair holes or tears in PVDC jacket by placing PVDC tape over the hole or tear and wrapping a minimum of 1-1/4 circumferences to avoid damage to tape edges.

3.8 FINISHES

- A. Equipment Insulation with ASJ, Glass-Cloth, or Other Paintable Jacket Material: Paint jacket with paint system identified below and as specified in Section 099113 "Exterior Painting" and Section 099123 "Interior Painting."
1. Flat Acrylic Finish: **[Two]** finish coats over a primer that is compatible with jacket material and finish coat paint. Add fungicidal agent to render fabric mildew proof.
 - a. Finish Coat Material: Interior, flat, latex-emulsion size.
- B. Flexible Elastomeric Thermal Insulation: After adhesive has fully cured, apply two coats of insulation manufacturer's recommended protective coating.

- C. Color: Final color as selected by Architect. Vary first and second coats to allow visual inspection of the completed Work.
- D. Do not field paint aluminum or stainless steel jackets.

3.9 FIELD QUALITY CONTROL

- A. Owner will engage a qualified testing agency to perform tests and inspections.
- B. Engage a qualified testing agency to perform tests and inspections.
- C. Manufacturer's Field Service: Engage a factory-authorized service representative to test and inspect components, assemblies, and equipment installations, including connections.
- D. Perform tests and inspections [**with the assistance of a factory-authorized service representative**].
- E. Tests and Inspections: Inspect field-insulated equipment, randomly selected by Architect, by removing field-applied jacket and insulation in layers in reverse order of their installation. Extent of inspection is limited to [one] location(s) for each type of equipment defined in "Indoor Equipment Insulation Schedule" and "Outdoor, Aboveground Equipment Insulation Schedule" articles. For large equipment, remove only a portion adequate to determine compliance.
- F. All insulation applications will be considered defective if they do not pass tests and inspections.
- G. Prepare test and inspection reports.

3.10 EQUIPMENT INSULATION SCHEDULE, GENERAL

- A. Insulation conductivity and thickness per pipe size comply with schedules in this Section or with requirements of authorities having jurisdiction, whichever is more stringent.
- B. Acceptable insulation materials and thicknesses are identified for each piping system and pipe size range. If more than one material is listed for a piping system, selection from materials is Contractor's option.

3.11 BREECHING INSULATION SCHEDULE

- A. Round, exposed breeching and connector insulation is [one of] the following:
 - 1. Calcium Silicate: **4 inches** thick.
 - 2. High-Temperature Glass-Fiber Blanket: **3 inches** thick and **3 lb/cu. ft.** nominal density.

- B. Round, concealed breeching and connector insulation is [**one of**] the following:
1. Calcium Silicate: **4 inches** thick.
 2. High-Temperature Glass-Fiber Blanket: **3 inches** thick and **3 lb/cu. ft.** nominal density.

3.12 INDOOR EQUIPMENT INSULATION SCHEDULE

- A. Insulate indoor and outdoor equipment that is not factory insulated.
- B. Heating-hot-water pump insulation is [**one of**] the following:
1. Calcium Silicate: [**3 inches**] thick.
 2. Cellular Glass: [**3 inches**]<Insert dimension> thick.
 3. Glass-Fiber Board: [**2 inches**]<Insert dimension> thick and [**2 lb/cu. ft.**][**3 lb/cu. ft.**][**6 lb/cu. ft.**] nominal density.
 4. Mineral Wool Board: [**2 inches**]<Insert dimension> thick and [**4 lb/cu. ft.**][**6 lb/cu. ft.**]<Insert density> nominal density.
- C. Heating-hot-water expansion/compression tank insulation is [**one of**] the following:
1. Calcium Silicate: [**2 inches**] thick.
 2. Cellular Glass: [**2 inches**] thick.
 3. Glass-Fiber Board: [**2 inches**] thick and [**2 lb/cu. ft.**][**3 lb/cu. ft.**][**6 lb/cu. ft.**] nominal density.
 4. Glass-Fiber Pipe and Tank: [**2 inches**]<Insert dimension> thick.
 5. Mineral Wool Pipe and Tank: [**2 inches**]<Insert dimension> thick.
- D. Heating-hot-water air-separator insulation is [**one of**] the following:
1. Calcium Silicate: [**3 inches**] thick.
 2. Cellular Glass: [**3 inches**] thick.
 3. Glass-Fiber Board: [**2 inches**] thick and [**2 lb/cu. ft.**][**3 lb/cu. ft.**][**6 lb/cu. ft.**] nominal density.
 4. Glass-Fiber Pipe and Tank: [**2 inches**] thick.
 5. Mineral Wool Pipe and Tank: [**2 inches**] thick.
- E. Piping system filter-housing insulation is [**one of**] the following:
1. Cellular Glass: [**3 inches**]<Insert dimension> thick.
 2. Glass-Fiber Board: [**2 inches**]<Insert dimension> thick and [**2 lb/cu. ft.**][**3 lb/cu. ft.**][**6 lb/cu. ft.**] nominal density.
 3. Glass-Fiber Pipe and Tank: [**2 inches**]<Insert dimension> thick.
 4. Mineral Wool Pipe and Tank: [**2 inches**]<Insert dimension> thick.

3.13 INDOOR, FIELD-APPLIED JACKET SCHEDULE

- A. Install jacket over insulation material. For insulation with factory-applied jacket, install the field-applied jacket over the factory-applied jacket.

B. If more than one material is listed, selection from materials listed is Contractor's option.

C. Equipment, Concealed:

1. None.
2. [PVC][PVC, Color-Coded by System]: [20 mils][30 mils] thick.
3. Aluminum, [Smooth][Corrugated][Stucco Embossed]: [0.016 inch][0.020 inch][0.024 inch][0.032 inch][0.040 inch] thick.
4. Painted Aluminum, [Smooth][Corrugated][Stucco Embossed]: [0.016 inch][0.020 inch][0.024 inch][0.032 inch] thick.
5. Stainless Steel, [Type 304][or][Type 316], [Smooth No. 2B Finish][Corrugated][Stucco Embossed]: [0.010 inch][0.016 inch][0.020 inch][0.024 inch] thick.

D. Equipment, Exposed, up to **48 Inches** in Diameter or with Flat Surfaces of up to **72 Inches**:

1. None.
2. [PVC][PVC, Color-Coded by System]: [20 mils][30 mils] thick.
3. Aluminum, [Smooth][Corrugated][Stucco Embossed]: [0.016 inch][0.020 inch][0.024 inch][0.032 inch][0.040 inch] thick.
4. Painted Aluminum, [Smooth][Corrugated][Stucco Embossed]: [0.016 inch][0.020 inch][0.024 inch][0.032 inch] thick.
5. Stainless Steel, [Type 304][or][Type 316], [Smooth No. 2B Finish][Corrugated][Stucco Embossed]: [0.010 inch][0.016 inch][0.020 inch][0.024 inch] thick.

E. Equipment, Exposed, Larger Than **48 Inches** in Diameter or with Flat Surfaces Larger Than **72 Inches**:

1. None.
2. [Painted] Aluminum, [Smooth][Stucco Embossed] with [1-1/4-Inch- Deep Corrugations][2-1/2-Inch- Deep Corrugations][4-by-1-Inch Box Ribs]: [0.032 inch][0.040 inch] thick.
3. Stainless Steel, [Type 304][or][Type 316], [Smooth][Stucco Embossed], with [1-1/4-Inch- Deep Corrugations][2-1/2-Inch- Deep Corrugations][4-by-1-Inch Box Ribs]: [0.020 inch][0.024 inch] thick.

END OF SECTION 23 07 16

SECTION 23 07 19 - HVAC PIPING INSULATION

PART 1 - GENERAL

1.1 SUMMARY

- A. Section includes insulation for HVAC piping systems.
- B. Related Requirements:
 - 1. Section 230713 "Duct Insulation" for duct insulation.
 - 2. Section 230716 "HVAC Equipment Insulation" for equipment insulation.
 - 3. Section 232113.13 "Underground Hydronic Piping" loose-fill pipe insulation in underground piping outside the building.
 - 4. Section 232213.13 "Underground Steam and Condensate Heating Piping" for steam and condensate piping for steam-type tank heaters.

1.2 ACTION SUBMITTALS

- A. Product Data: For each type of product. Include thermal conductivity, water-vapor permeance thickness, and jackets (both factory and field applied, if any).
- B. Shop Drawings: Include plans, elevations, sections, details, and attachments to other work.
 - 1. Detail application of protective shields, saddles, and inserts at hangers for each type of insulation and hanger.
 - 2. Detail attachment and covering of heat tracing inside insulation.
 - 3. Detail insulation application at pipe expansion joints for each type of insulation.
 - 4. Detail insulation application at elbows, fittings, flanges, valves, and specialties for each type of insulation.
 - 5. Detail removable insulation at piping specialties.
 - 6. Detail application of field-applied jackets.
 - 7. Detail application at linkages of control devices.
- C. Samples: For each type of insulation and jacket indicated. Identify each Sample, describing product and intended use.
 - 1. Preformed Pipe Insulation Materials: **12 inches** long by **NPS 2**.
 - 2. Sheet Form Insulation Materials: **12 inches** square.
 - 3. Jacket Materials for Pipe: **12 inches** long by **NPS 2**.
 - 4. Sheet Jacket Materials: **12 inches** square.
 - 5. Manufacturer's Color Charts: For products where color is specified, show the full range of colors available for each type of finish material.

1.3 INFORMATIONAL SUBMITTALS

- A. Qualification Data: For qualified Installer.
- B. Material Test Reports: From a qualified testing agency acceptable to authorities having jurisdiction indicating, interpreting, and certifying test results for compliance of insulation materials, sealers, attachments, cements, and jackets, with requirements indicated. Include dates of tests and test methods employed.
- C. Field quality-control reports.

1.4 QUALITY ASSURANCE

- A. Installer Qualifications: Skilled mechanics who have successfully completed an apprenticeship program or craft training program [, **certified by the Department of Labor, Bureau of Apprenticeship and Training**].
- B. Mockups: Before installing insulation, build mockups for each type of insulation and finish listed below to demonstrate quality of insulation application and finishes. Build mockups in the location indicated or, if not indicated, as directed by Architect. Use materials indicated for the completed Work.
 - 1. Piping Mockups:
 - a. One **10-foot** section of **NPS 2** straight pipe.
 - b. One each of a 90-degree threaded, welded, and flanged elbow.
 - c. One each of a threaded, welded, and flanged tee fitting.
 - d. One **NPS 2** or smaller valve and one **NPS 2-1/2** or larger valve.
 - e. Four support hangers, including hanger shield and insert.
 - f. One threaded strainer and one flanged strainer with removable portion of insulation.
 - g. One threaded reducer and one welded reducer.
 - h. One pressure temperature tap.
 - i. One mechanical coupling.
 - j. One union.
 - 2. For each mockup, fabricate cutaway sections to allow observation of application details for insulation materials, adhesives, mastics, attachments, and jackets.
 - 3. Notify Architect [**seven**] days in advance of dates and times when mockups will be constructed.
 - 4. Obtain Architect's approval of mockups before starting insulation application.
 - 5. Approval of mockups does not constitute approval of deviations from the Contract Documents contained in mockups unless Architect specifically approves such deviations in writing.
 - 6. Maintain mockups during construction in an undisturbed condition as a standard for judging the completed Work.
 - 7. Demolish and remove mockups when directed.

1.5 DELIVERY, STORAGE, AND HANDLING

- A. Packaging: Insulation system materials are to be delivered to the Project site in unopened containers. The packaging is to include name of manufacturer, fabricator, type, description, and size [, **as well as ASTM standard designation, and maximum use temperature**].

1.6 COORDINATION

- A. Coordinate sizes and locations of supports, hangers, and insulation shields specified in Section 230529 "Hangers and Supports for HVAC Piping and Equipment."
- B. Coordinate clearance requirements with piping Installer for piping insulation application. Before preparing piping Shop Drawings, establish and maintain clearance requirements for installation of insulation and field-applied jackets and finishes and for space required for maintenance.
- C. Coordinate installation and testing of heat tracing.

1.7 SCHEDULING

- A. Schedule insulation application after pressure testing systems and, where required, after installing and testing heat tracing. Insulation application may begin on segments that have satisfactory test results.

PART 2 - PRODUCTS

2.1 PERFORMANCE REQUIREMENTS

- A. Surface-Burning Characteristics: For insulation and related materials, as determined by testing identical products in accordance with ASTM E84 by a testing agency acceptable to authority having jurisdiction. Factory label insulation, jacket materials, adhesive, mastic, tapes, and cement material containers with appropriate markings of applicable testing agency.
 - 1. **[All Insulation Installed Indoors: Flame-spread index of 25 or less, and smoke-developed index of 50 or less.]**
 - 2. **[All Insulation Installed Indoors; Outdoors-Installed Insulation in Contact with Airstream: Flame-spread index of 25 or less, and smoke-developed index of 50 or less.]**
 - 3. **[All Insulation Installed Indoors and Outdoors: Flame-spread index of 25 or less, and smoke-developed index of 50 or less.]**

2.2 INSULATION MATERIALS

- A. Comply with requirements in "Piping Insulation Schedule, General," "Indoor Piping

Insulation Schedule," "Outdoor, Aboveground Piping Insulation Schedule," and "Outdoor, Underground Piping Insulation Schedule" articles for where insulating materials are applied.

- B. Products do not contain asbestos, lead, mercury, or mercury compounds.
- C. Products that come into contact with stainless steel have a leachable chloride content of less than 50 ppm when tested in accordance with ASTM C871.
- D. Insulation materials for use on austenitic stainless steel are qualified as acceptable in accordance with ASTM C795.
- E. Foam insulation materials do not use CFC or HCFC blowing agents in the manufacturing process.

2.3 ADHESIVES

- A. Materials are compatible with insulation materials, jackets, and substrates and for bonding insulation to itself and to surfaces to be insulated unless otherwise indicated.

2.4 MASTICS AND COATINGS

- A. Materials are compatible with insulation materials, jackets, and substrates.
 - 1. Mastics: As recommended by insulation manufacturer and with a VOC content of [50] g/L or less.
 - 2. Mastics shall comply with the testing and product requirements of the California Department of Public Health's "Standard Method for the Testing and Evaluation of Volatile Organic Chemical Emissions from Indoor Sources Using Environmental Chambers."
 - 3. Mastics shall comply with the testing and product requirements of the California Department of Public Health's "Standard Method for the Testing and Evaluation of Volatile Organic Chemical Emissions from Indoor Sources Using Environmental Chambers."
 - 4. Mastics shall comply with the testing and product requirements of the California Department of Public Health's "Standard Method for the Testing and Evaluation of Volatile Organic Chemical Emissions from Indoor Sources Using Environmental Chambers." Formaldehyde emissions shall not exceed 9 mcg/cu. m or 7 ppb, whichever is less.
 - 5. Mastics shall comply with the testing and product requirements of the California Department of Public Health's "Standard Method for the Testing and Evaluation of Volatile Organic Chemical Emissions from Indoor Sources Using Environmental Chambers."
 - 6. Mastics shall comply with the testing and product requirements of the California Department of Public Health's "Standard Method for the Testing and Evaluation of Volatile Organic Chemical Emissions from Indoor Sources Using Environmental Chambers." The building concentration of formaldehyde shall not exceed half of the indoor recommended exposure limit, or 33 mcg/cu. m, and that of acetaldehyde shall not exceed 9 mcg/cu. m.

2.5 SEALANTS

- A. Materials are as recommended by the insulation manufacturer and are compatible with insulation materials, jackets, and substrates.

2.6 FACTORY-APPLIED JACKETS

- A. Insulation system schedules indicate factory-applied jackets on various applications. When factory-applied jackets are indicated, comply with the following:
 - 1. ASJ: White, kraft-paper, fiberglass-reinforced scrim with aluminum-foil backing; complying with ASTM C1136, Type I.
 - 2. ASJ-SSL: ASJ with self-sealing, pressure-sensitive, acrylic-based adhesive covered by a removable protective strip; complying with ASTM C1136, Type I.
 - 3. FSK Jacket: Aluminum-foil, fiberglass-reinforced scrim with kraft-paper backing; complying with ASTM C1136, Type II.
 - 4. ASJ+: Aluminum foil reinforced with glass scrim bonded to a kraft paper interleaving with an outer film leaving no paper exposed; complying with ASTM C1136, Types I, II, III, IV, and VII.
 - 5. PSK Jacket: Aluminum-foil, fiberglass-reinforced scrim with polyethylene backing; complying with ASTM C1136, Type II.

2.7 FIELD-APPLIED JACKETS

- A. Field-applied jackets comply with ASTM C1136, Type I, unless otherwise indicated.
- B. FSK Jacket: Aluminum-foil-face, fiberglass-reinforced scrim with kraft-paper backing.

2.8 SECUREMENTS

- A. Staples: Outward-clinching insulation staples, nominal **3/4 inch** wide, stainless steel or Monel.

PART 3 - EXECUTION

3.1 EXAMINATION

- A. Examine substrates and conditions for compliance with requirements for installation tolerances and other conditions affecting performance of insulation application.
 - 1. Verify that systems to be insulated have been tested and are free of defects.
 - 2. Verify that surfaces to be insulated are clean and dry.
- B. Proceed with installation only after unsatisfactory conditions have been corrected.

3.2 PREPARATION

- A. Clean and dry surfaces to receive insulation. Remove materials that will adversely affect insulation application.
- B. Clean and prepare surfaces to be insulated. Before insulating, apply a corrosion coating to insulated surfaces as follows:
 - 1. Stainless Steel: Coat 300 series stainless steel with an epoxy primer **5 mils** thick and an epoxy finish **5 mils** thick if operating in a temperature range between **140 and 300 deg F**. Consult coating manufacturer for appropriate coating materials and application methods for operating temperature range.
 - 2. Carbon Steel: Coat carbon steel operating at a service temperature of between **32 and 300 deg F** with an epoxy coating. Consult coating manufacturer for appropriate coating materials and application methods for operating temperature range.
- C. Coordinate insulation installation with the tradesman installing heat tracing. Comply with requirements for heat tracing that apply to insulation.
- D. Mix insulating cements with clean potable water; if insulating cements are to be in contact with stainless steel surfaces, use demineralized water.

3.3 GENERAL INSTALLATION REQUIREMENTS

- A. Install insulation materials, accessories, and finishes with smooth, straight, and even surfaces; free of voids throughout the length of piping, including fittings, valves, and specialties.
- B. Install insulation materials, forms, vapor barriers or retarders, jackets, and of thicknesses required for each item of pipe system, as specified in insulation system schedules.
- C. Install accessories compatible with insulation materials and suitable for the service. Install accessories that do not corrode, compress, or otherwise damage insulation or jacket.
- D. Install insulation with longitudinal seams at top and bottom (12 o'clock and 6 o'clock positions) of horizontal runs.
- E. Install multiple layers of insulation with longitudinal and end seams staggered.
- F. Do not weld brackets, clips, or other attachment devices to piping, fittings, and specialties.
- G. Keep insulation materials dry during storage, application, and finishing. Replace insulation materials that get wet during storage or in the installation process before being properly covered and sealed in accordance with the Contract Documents [, **unless otherwise approved by the engineer of record**].

- H. Install insulation with tight longitudinal seams and end joints. Bond seams and joints with adhesive recommended by insulation material manufacturer.
- I. Install insulation with least number of joints practical.
- J. Where vapor barrier is indicated, seal joints, seams, and penetrations in insulation at hangers, supports, anchors, and other projections with vapor-barrier mastic.
 - 1. Install insulation continuously through hangers and around anchor attachments.
 - 2. For insulation application where vapor barriers are indicated, extend insulation on anchor legs from point of attachment to supported item to point of attachment to structure. Taper and seal ends attached to structure with vapor-barrier mastic.
 - 3. Install insert materials and insulation to tightly join the insert. Seal insulation to insulation inserts with adhesive or sealing compound recommended by insulation material manufacturer.
 - 4. Cover inserts with jacket material matching adjacent pipe insulation. Install shields over jacket, arranged to protect jacket from tear or puncture by hanger, support, and shield.
- K. Apply adhesives, mastics, and sealants at manufacturer's recommended coverage rate and wet and dry film thicknesses.
- L. Install insulation with factory-applied jackets as follows:
 - 1. Draw jacket tight and smooth, but not to the extent of creating wrinkles or areas of compression in the insulation.
 - 2. Cover circumferential joints with **3-inch**- wide strips, of same material as insulation jacket. Secure strips with adhesive and outward-clinching staples along both edges of strip, spaced **4 inches** o.c.
 - 3. Overlap jacket longitudinal seams at least **1-1/2 inches**. Install insulation with longitudinal seams at bottom of pipe. Clean and dry surface to receive self-sealing lap. Staple laps with outward-clinching staples along edge at [**2 inches**][**4 inches**] o.c.
 - 4. For below-ambient services, apply vapor-barrier mastic over staples.
 - 5. Cover joints and seams with tape, in accordance with insulation material manufacturer's written instructions, to maintain vapor seal.
 - 6. Where vapor barriers are indicated, apply vapor-barrier mastic on seams and joints and at ends adjacent to pipe flanges and fittings.
- M. Cut insulation in a manner to avoid compressing insulation.
- N. Finish installation with systems at operating conditions. Repair joint separations and cracking due to thermal movement.
- O. Repair damaged insulation facings by applying same facing material over damaged areas. Extend patches at least [**4 inches**]**<Insert value>** beyond damaged areas. Adhere, staple, and seal patches in similar fashion to butt joints.
- P. For above-ambient services, do not install insulation to the following:
 - 1. Vibration-control devices.

2. Testing agency labels and stamps.
3. Nameplates and data plates.

3.4 PENETRATIONS

- A. Insulation Installation at Roof Penetrations: Install insulation continuously through roof penetrations.
 1. Seal penetrations with flashing sealant.
 2. For applications requiring only indoor insulation, terminate insulation above roof surface and seal with joint sealant. For applications requiring indoor and outdoor insulation, install insulation for outdoor applications tightly joined to indoor insulation ends. Seal joint with joint sealant.
 3. Extend jacket of outdoor insulation outside roof flashing at least **2 inches** below top of roof flashing.
 4. Seal jacket to roof flashing with flashing sealant.
- B. Insulation Installation at Underground Exterior Wall Penetrations: Terminate insulation flush with sleeve seal. Seal terminations with flashing sealant.
- C. Insulation Installation at Aboveground Exterior Wall Penetrations: Install insulation continuously through wall penetrations.
 1. Seal penetrations with flashing sealant.
 2. For applications requiring only indoor insulation, terminate insulation inside wall surface and seal with joint sealant. For applications requiring indoor and outdoor insulation, install insulation for outdoor applications tightly joined to indoor insulation ends. Seal joint with joint sealant.
 3. Extend jacket of outdoor insulation outside wall flashing and overlap wall flashing at least **2 inches**.
 4. Seal jacket to wall flashing with flashing sealant.
- D. Insulation Installation at Interior Wall and Partition Penetrations (That Are Not Fire Rated): Install insulation continuously through walls and partitions.
- E. Insulation Installation at Fire-Rated Wall and Partition Penetrations: Install insulation continuously through penetrations of fire-rated walls and partitions.
 1. Comply with requirements in Section 078413 "Penetration Firestopping" for firestopping and fire-resistive joint sealers.
- F. Insulation Installation at Floor Penetrations:
 1. Pipe: Install insulation continuously through floor penetrations.
 2. Seal penetrations through fire-rated assemblies. Comply with requirements in Section 078413 "Penetration Firestopping."

3.5 GENERAL PIPE INSULATION INSTALLATION

- A. Requirements in this article generally apply to all insulation materials, except where more specific requirements are specified in various pipe insulation material installation articles below.
- B. Insulation Installation on Fittings, Valves, Strainers, Flanges, Mechanical Couplings, and Unions:
1. Install insulation over fittings, valves, strainers, flanges, mechanical couplings, unions, and other specialties with continuous thermal and vapor-retarder integrity unless otherwise indicated.
 2. Insulate pipe elbows using **[prefabricated fitting insulation][or][mitered or routed fittings]** made from same material and density as that of adjacent pipe insulation. Each piece is butted tightly against adjoining piece and bonded with adhesive. Fill joints, seams, voids, and irregular surfaces with insulating cement finished to a smooth, hard, and uniform contour that is uniform with adjoining pipe insulation.
 3. Insulate tee fittings with **[prefabricated fitting insulation][or][sectional pipe insulation]** of same material and thickness as that used for adjacent pipe. Cut sectional pipe insulation to fit. Butt each section closely to the next and hold in place with tie wire. Bond pieces with adhesive.
 4. Insulate valves using **[prefabricated fitting insulation][or][sectional pipe insulation]** of same material, density, and thickness as that used for adjacent pipe. Overlap adjoining pipe insulation by not less than 2 times the thickness of pipe insulation, or one pipe diameter, whichever is thicker. For valves, insulate up to and including the bonnets, valve stuffing-box studs, bolts, and nuts. Fill joints, seams, and irregular surfaces with insulating cement.
 5. Insulate strainers using **[prefabricated fitting insulation][or][sectional pipe insulation]** of same material, density, and thickness as that used for adjacent pipe. Overlap adjoining pipe insulation by not less than 2 times the thickness of pipe insulation, or one pipe diameter, whichever is thicker. Fill joints, seams, and irregular surfaces with insulating cement. Insulate strainers, so strainer basket flange or plug can be easily removed and replaced without damaging the insulation and jacket. Provide a removable reusable insulation cover. For below-ambient services, provide a design that maintains vapor barrier.
 6. Insulate flanges, mechanical couplings, and unions using a section of oversized preformed pipe insulation to fit. Overlap adjoining pipe insulation by not less than 2 times the thickness of pipe insulation, or one pipe diameter, whichever is thicker. Stencil or label the outside insulation jacket of each union with the word "union" matching size and color of pipe labels.
 7. Cover segmented insulated surfaces with a layer of finishing cement and coat with a mastic. Install vapor-barrier mastic for below-ambient services and a breather mastic for above-ambient services. Reinforce the mastic with reinforcing mesh. Trowel the mastic to a smooth and well-shaped contour.
 8. For services not specified to receive a field-applied jacket, except for flexible elastomeric and polyolefin, install fitted PVC cover over elbows, tees, strainers, valves, flanges, and unions. Terminate ends with PVC end caps. Tape PVC covers to adjoining insulation facing, using PVC tape.

- C. Insulate instrument connections for thermometers, pressure gages, pressure temperature taps, test connections, flow meters, sensors, switches, and transmitters on insulated pipes. Shape insulation at these connections by tapering it to and around the connection with insulating cement and finish with finishing cement, mastic, and flashing sealant.
- D. Install removable insulation covers [**at locations indicated**]. Installation conforms to the following:
 - 1. Make removable flange and union insulation from sectional pipe insulation of same thickness as that on adjoining pipe. Install same insulation jacket as that of adjoining pipe insulation.
 - 2. When flange and union covers are made from sectional pipe insulation, extend insulation from flanges or union at least 2 times the insulation thickness over adjacent pipe insulation on each side of flange or union. Secure flange cover in place with stainless steel or aluminum bands. Select band material compatible with insulation and jacket.
 - 3. Construct removable valve insulation covers in same manner as for flanges, except divide the two-part section on the vertical center line of valve body.
 - 4. When covers are made from block insulation, make two halves, each consisting of mitered blocks wired to stainless steel fabric. Secure this wire frame, with its attached insulation, to flanges with tie wire. Extend insulation at least **2 inches** over adjacent pipe insulation on each side of valve. Fill space between flange or union cover and pipe insulation with insulating cement. Finish cover assembly with insulating cement applied in two coats. After first coat is dry, apply and trowel second coat to a smooth finish.
 - 5. Unless a PVC jacket is indicated in field-applied jacket schedules, finish exposed surfaces with a metal jacket.

3.6 INSTALLATION OF CALCIUM SILICATE INSULATION

- A. Insulation Installation on Straight Pipes and Tubes:
 - 1. Secure single-layer insulation with stainless steel bands at **12-inch** intervals, and tighten bands without deforming insulation materials.
 - 2. Install two-layer insulation with joints tightly butted and staggered at least **3 inches**. Secure inner layer with wire spaced at **12-inch** intervals. Secure outer layer with stainless steel bands at **12-inch** intervals.
 - 3. Apply a skim coat of mineral-fiber, hydraulic-setting cement to insulation surface. When cement is dry, apply flood coat of lagging adhesive and press on one layer of glass cloth or tape. Overlap edges at least **1 inch**. Apply finish coat of lagging adhesive over glass cloth or tape. Thin finish coat to achieve smooth, uniform finish.
- B. Insulation Installation on Pipe Flanges:
 - 1. Install prefabricated pipe insulation to outer diameter of pipe flange.
 - 2. Make width of insulation section same as overall width of flange and bolts, plus twice the thickness of pipe insulation.

3. Fill voids between inner circumference of flange insulation and outer circumference of adjacent straight pipe segments with cut sections of block insulation of same material and thickness as that of pipe insulation. Where voids are difficult to fill with block insulation, fill the voids with a fibrous insulation material suitable for the specific operating temperature.
4. Finish flange insulation same as pipe insulation.

C. Insulation Installation on Pipe Fittings and Elbows:

1. Install prefabricated sections of same material as that of straight segments of pipe insulation when available. Secure according to manufacturer's written instructions.
2. When prefabricated insulation sections of insulation are not available, install mitered sections of calcium silicate insulation. Secure insulation materials with wire or bands.
3. Finish fittings insulation same as pipe insulation.

D. Insulation Installation on Valves and Pipe Specialties:

1. Install pipe insulation, quads, hex sections, or beveled lag segments, adhered together, of calcium silicate insulation to valve body. Arrange insulation to permit access to packing and to allow valve operation without disturbing insulation.
2. Install insulation to flanges as specified for flange insulation application.
3. Finish valve and specialty insulation same as pipe insulation.

3.7 INSTALLATION OF CELLULAR-GLASS INSULATION

A. Insulation Installation on Straight Pipes and Tubes:

1. Secure each layer of insulation to pipe with wire or bands, and tighten bands without deforming insulation materials.
2. Where vapor barriers are indicated, seal longitudinal seams, end joints, and protrusions with vapor-barrier mastic and joint sealant.
3. For insulation with jackets on above-ambient services, secure laps with outward-clinched staples at **6 inches** o.c.
4. For insulation with jackets on below-ambient services, do not staple longitudinal tabs. Instead, secure tabs with additional adhesive, as recommended by insulation material manufacturer, and seal with vapor-barrier mastic and flashing sealant.

B. Insulation Installation on Pipe Flanges:

1. Install prefabricated pipe insulation to outer diameter of pipe flange.
2. Make width of insulation section same as overall width of flange and bolts, plus twice the thickness of pipe insulation.
3. Fill voids between inner circumference of flange insulation and outer circumference of adjacent straight pipe segments with cut sections of cellular-glass block insulation of same thickness as that of pipe insulation. Where voids are difficult to fill with block insulation, fill the voids with a fibrous insulation material suitable for the specific operating temperature.

4. Install jacket material with manufacturer's recommended adhesive, overlap seams at least **1 inch**, and seal joints with flashing sealant.

C. Insulation Installation on Pipe Fittings and Elbows:

1. Install prefabricated sections of same material as that of straight segments of pipe insulation when available. Secure according to manufacturer's written instructions.
2. When preformed sections of insulation are not available, install mitered or routed sections of cellular-glass insulation. Secure insulation materials with wire or bands.

D. Insulation Installation on Valves and Pipe Specialties:

1. Install prefabricated sections of cellular-glass insulation to valve body.
2. Arrange insulation to permit access to packing and to allow valve operation without disturbing insulation.
3. Install insulation to flanges as specified for flange insulation application.

3.8 INSTALLATION OF FLEXIBLE ELASTOMERIC INSULATION

- A. Seal longitudinal seams and end joints with manufacturer's recommended adhesive to eliminate openings in insulation that allow passage of air to surface being insulated.

B. Insulation Installation on Pipe Flanges:

1. Install pipe insulation to outer diameter of pipe flange.
2. Make width of insulation section same as overall width of flange and bolts, plus twice the thickness of pipe insulation.
3. Fill voids between inner circumference of flange insulation and outer circumference of adjacent straight pipe segments with cut sections of sheet insulation of same thickness as that of pipe insulation.
4. Secure insulation to flanges and seal seams with manufacturer's recommended adhesive to eliminate openings in insulation that allow passage of air to surface being insulated.

C. Insulation Installation on Pipe Fittings and Elbows:

1. Install sections of pipe insulation and miter if required in accordance with manufacturer's written instructions.
2. Secure insulation materials and seal seams with manufacturer's recommended adhesive to eliminate openings in insulation that allow passage of air to surface being insulated.

D. Insulation Installation on Valves and Pipe Specialties:

1. Install prefabricated valve covers manufactured of same material as that of pipe insulation when available.
2. When prefabricated valve covers are not available, install cut sections of pipe and sheet insulation to valve body. Arrange insulation to permit access to

- packing and to allow valve operation without disturbing insulation.
- 3. Install insulation to flanges as specified for flange insulation application.
- 4. Secure insulation to valves and specialties, and seal seams with manufacturer's recommended adhesive to eliminate openings in insulation that allow passage of air to surface being insulated.

3.9 INSTALLATION OF GLASS-FIBER AND MINERAL WOOL INSULATION

A. Insulation Installation on Straight Pipes and Tubes:

- 1. Secure each layer of preformed pipe insulation to pipe with wire or bands, and tighten bands without deforming insulation materials.
- 2. Where vapor barriers are indicated, seal longitudinal seams, end joints, and protrusions with vapor-barrier mastic and joint sealant.
- 3. For insulation with jackets on above-ambient surfaces, secure laps with outward-clinched staples at **6 inches** o.c.
- 4. For insulation with jackets on below-ambient surfaces, do not staple longitudinal tabs. Instead, secure tabs with additional adhesive, as recommended by insulation material manufacturer, and seal with vapor-barrier mastic and flashing sealant.

B. Insulation Installation on Pipe Flanges:

- 1. Install prefabricated pipe insulation to outer diameter of pipe flange.
- 2. Make width of insulation section same as overall width of flange and bolts, plus twice the thickness of pipe insulation.
- 3. Fill voids between inner circumference of flange insulation and outer circumference of adjacent straight pipe segments with glass-fiber or mineral-wool blanket insulation.
- 4. Install jacket material with manufacturer's recommended adhesive, overlap seams at least **1 inch**, and seal joints with flashing sealant.

C. Insulation Installation on Pipe Fittings and Elbows:

- 1. Install prefabricated sections of same material as that of straight segments of pipe insulation when available.
- 2. When preformed insulation elbows and fittings are not available, install mitered sections of pipe insulation, to a thickness equal to adjoining pipe insulation. Secure insulation materials with wire or bands.

D. Insulation Installation on Valves and Pipe Specialties:

- 1. Install prefabricated sections of same material as that of straight segments of pipe insulation when available.
- 2. When prefabricated sections are not available, install fabricated sections of pipe insulation to valve body.
- 3. Arrange insulation to permit access to packing and to allow valve operation without disturbing insulation.
- 4. Install insulation to flanges as specified for flange insulation application.

3.10 INSTALLATION OF PHENOLIC INSULATION

A. General Installation Requirements:

1. Secure single-layer insulation with stainless steel bands at **12-inch** intervals, and tighten bands without deforming insulation materials.
2. Install two-layer insulation with joints tightly butted and staggered at least **3 inches**. Secure inner layer with **0.062-inch** wire spaced at **12-inch** intervals. Secure outer layer with stainless steel bands at **12-inch** intervals.

B. Insulation Installation on Straight Pipes and Tubes:

1. Secure each layer of insulation to pipe with wire or bands, and tighten bands without deforming insulation materials.
2. Where vapor barriers are indicated, seal longitudinal seams, end joints, and protrusions with vapor-barrier mastic and joint sealant.
3. For insulation with jackets on above-ambient services, secure laps with outward-clinched staples at **6 inches** o.c.
4. For insulation with jackets with vapor retarder on below-ambient services, do not staple longitudinal tabs. Instead, secure tabs with additional adhesive, as recommended by insulation material manufacturer, and seal with vapor-barrier mastic and flashing sealant.

C. Insulation Installation on Pipe Flanges:

1. Install prefabricated pipe insulation to outer diameter of pipe flange.
2. Make width of insulation section same as overall width of flange and bolts, plus twice the thickness of pipe insulation.
3. Fill voids between inner circumference of flange insulation and outer circumference of adjacent straight pipe segments with cut sections of block insulation of same material and thickness as that of pipe insulation. Where voids are difficult to fill with block insulation, fill the voids with a fibrous insulation material suitable for the specific operating temperature.

D. Insulation Installation on Pipe Fittings and Elbows:

1. Install prefabricated insulation sections, or mitered or routed fittings, of same material as that of straight segments of pipe insulation. Secure according to manufacturer's written instructions.

E. Insulation Installation on Valves and Pipe Specialties:

1. Install prefabricated insulation sections of same material as that of straight segments of pipe insulation. Secure according to manufacturer's written instructions.
2. Arrange insulation to permit access to packing and to allow valve operation without disturbing insulation.
3. Install insulation to flanges as specified for flange insulation application.

3.11 INSTALLATION OF POLYISOCYANURATE INSULATION

A. Insulation Installation on Straight Pipes and Tubes:

1. Secure each layer of insulation to pipe with tape or bands and tighten without deforming insulation materials. Orient longitudinal joints between half sections in 3- and 9-o'clock positions on the pipe.
2. For insulation with jackets with vapor barriers, do not staple longitudinal tabs. Instead, secure tabs with additional adhesive or tape, as recommended by insulation material manufacturer, and seal with vapor-barrier mastic.
3. All insulation is tightly butted and free of voids and gaps at all joints. Vapor barrier must be continuous. Before installing jacket material, install vapor-barrier system.

B. Insulation Installation on Pipe Flanges:

1. Install prefabricated pipe insulation to outer diameter of pipe flange.
2. Make width of insulation section same as overall width of flange and bolts, and same thickness as that of adjacent pipe insulation, not to exceed **1-1/2-inch** thickness.
3. Fill voids between inner circumference of flange insulation and outer circumference of adjacent straight pipe segments with cut sections of polyisocyanurate block insulation of same thickness as that of pipe insulation. Where voids are difficult to fill with block insulation, fill the voids with a fibrous insulation material suitable for the specific operating temperature.

C. Insulation Installation on Fittings and Elbows:

1. Install prefabricated sections of same material as that of straight segments of pipe insulation. Secure according to manufacturer's written instructions.

D. Insulation Installation on Valves and Pipe Specialties:

1. Install prefabricated sections of polyisocyanurate insulation to valve body.
2. Arrange insulation to permit access to packing and to allow valve operation without disturbing insulation.
3. Install insulation to flanges as specified for flange insulation application.

3.12 INSTALLATION OF POLYOLEFIN INSULATION

A. Insulation Installation on Straight Pipes and Tubes:

1. Seal split-tube longitudinal seams and end joints with manufacturer's recommended adhesive **[,or via self-seal mechanism]** to eliminate openings in insulation that allow passage of air to surface being insulated.

B. Insulation Installation on Pipe Flanges:

1. Install pipe insulation to outer diameter of pipe flange.
2. Make width of insulation section same as overall width of flange and bolts, plus

- twice the thickness of pipe insulation.
3. Fill voids between inner circumference of flange insulation and outer circumference of adjacent straight pipe segments with cut sections of polyolefin sheet insulation of same thickness as that of pipe insulation.
 4. Secure insulation to flanges and seal seams with manufacturer's recommended adhesive to eliminate openings in insulation that allow passage of air to surface being insulated.
- C. Insulation Installation on Pipe Fittings and Elbows:
1. Install mitered sections of polyolefin pipe insulation.
 2. Secure insulation materials and seal seams with manufacturer's recommended adhesive to eliminate openings in insulation that allow passage of air to surface being insulated.
- D. Insulation Installation on Valves and Pipe Specialties:
1. Install cut sections of polyolefin pipe and sheet insulation to valve body.
 2. Arrange insulation to permit access to packing and to allow valve operation without disturbing insulation.
 3. Install insulation to flanges as specified for flange insulation application.
 4. Secure insulation to valves and specialties, and seal seams with manufacturer's recommended adhesive to eliminate openings in insulation that allow passage of air to surface being insulated.

3.13 INSTALLATION OF POLYSTYRENE INSULATION

- A. Insulation Installation on Straight Pipes and Tubes:
1. Secure each layer of insulation with tape or bands and tighten bands without deforming insulation materials. Orient longitudinal joints between half sections in 3- and 9-o'clock positions on the pipe.
 2. For insulation with jackets with vapor barriers, do not staple longitudinal tabs. Instead, secure tabs with additional adhesive or tape, as recommended by insulation material manufacturer, and seal with vapor-barrier mastic.
 3. All insulation is tightly butted and free of voids and gaps at all joints. Vapor barrier must be continuous. Before installing jacket material, install vapor-barrier system.
- B. Insulation Installation on Pipe Flanges:
1. Install prefabricated pipe insulation to outer diameter of pipe flange.
 2. Make width of insulation section same as overall width of flange and bolts, and make thickness same as that of adjacent pipe insulation, not to exceed **1-1/2 inches**.
 3. Fill voids between inner circumference of flange insulation and outer circumference of adjacent straight pipe segments with cut sections of polystyrene block insulation of same thickness that of as pipe insulation. Where voids are difficult to fill with block insulation, fill the voids with a fibrous insulation material suitable for the specific operating temperature.

C. Insulation Installation on Pipe Fittings and Elbows:

1. Install prefabricated insulation sections of same material as that of straight segments of pipe insulation. Secure according to manufacturer's written instructions.

D. Insulation Installation on Valves and Pipe Specialties:

1. Install prefabricated section of polystyrene insulation to valve body.
2. Arrange insulation to permit access to packing and to allow valve operation without disturbing insulation.
3. Install insulation to flanges as specified for flange insulation application.

3.14 INSTALLATION OF FIELD-APPLIED JACKETS

A. Where glass-cloth jackets are indicated, install directly over bare insulation or insulation with factory-applied jackets.

1. Draw jacket smooth and tight to surface with **2-inch** overlap at seams and joints.
2. Embed glass cloth between two **0.062-inch**- thick coats of lagging adhesive.
3. Completely encapsulate insulation with coating, leaving no exposed insulation.

B. Where FSK jackets are indicated, install as follows:

1. Draw jacket material smooth and tight.
2. Install lap or joint strips with same material as jacket.
3. Secure jacket to insulation with manufacturer's recommended adhesive.
4. Install jacket with **1-1/2-inch** laps at longitudinal seams and **3-inch**- wide joint strips at end joints.
5. Seal openings, punctures, and breaks in vapor-retarder jackets and exposed insulation with vapor-barrier mastic.

C. Where PVC jackets are indicated and for horizontal applications, install with **1-inch** overlap at longitudinal seams and end joints. Seal with manufacturer's recommended adhesive.

1. Apply two continuous beads of adhesive to seams and joints, one bead under lap and the finish bead along seam and joint edge.

D. Where metal jackets are indicated, install with **2-inch** overlap at longitudinal seams and end joints. Overlap longitudinal seams arranged to shed water. Seal end joints with weatherproof sealant recommended by insulation manufacturer. Secure jacket with stainless steel bands **12 inches** o.c. and at end joints.

E. Where PVDC jackets are indicated, install as follows:

1. Apply three separate wraps of filament tape per insulation section to secure pipe insulation to pipe prior to installation of PVDC jacket.
2. Wrap presized jackets around individual pipe insulation sections, with one end overlapping the previously installed sheet. Install presized jacket with an

- approximate overlap at butt joint of **2 inches** over the previous section. Adhere lap seal using adhesive or SSL, and then apply 1-1/4 circumferences of appropriate PVDC tape around overlapped butt joint.
3. Continuous jacket can be spiral-wrapped around a length of pipe insulation. Apply adhesive or PVDC tape at overlapped spiral edge. When electing to use adhesives, refer to manufacturer's written instructions for application of adhesives along this spiral edge to maintain a permanent bond.
 4. Jacket can be wrapped in cigarette fashion along length of roll for insulation systems with an outer circumference of **33-1/2 inches** or less. The **33-1/2-inch-**circumference limit allows for **2-inch-**overlap seal. Using the length of roll allows for longer sections of jacket to be installed at one time. Use adhesive on the lap seal. Visually inspect lap seal for "fishmouthing," and use PVDC tape along lap seal to secure joint.
 5. Repair holes or tears in PVDC jacket by placing PVDC tape over the hole or tear and wrapping a minimum of 1-1/4 circumferences to avoid damage to tape edges.

3.15 FINISHES

- A. Insulation with ASJ, Glass-Cloth, or Other Paintable Jacket Material: Paint jacket with paint system identified below and as specified in Section 099113 "Exterior Painting" and Section 099123 "Interior Painting."
 1. Flat Acrylic Finish: [**Two**] finish coats over a primer that is compatible with jacket material and finish coat paint. Add fungicidal agent to render fabric mildew proof.
 - a. Finish Coat Material: Interior, flat, latex-emulsion size.
- B. Flexible Elastomeric Thermal Insulation: After adhesive has fully cured, apply two coats of insulation manufacturer's recommended protective coating.
- C. Color: Final color as selected by Architect. Vary first and second coats to allow visual inspection of the completed Work.
- D. Do not field paint aluminum or stainless steel jackets.

3.16 FIELD QUALITY CONTROL

- A. Owner will engage a qualified testing agency to perform tests and inspections.
- B. Engage a qualified testing agency to perform tests and inspections.
- C. Manufacturer's Field Service: Engage a factory-authorized service representative to test and inspect components, assemblies, and equipment installations, including connections.
- D. Perform tests and inspections [**with the assistance of a factory-authorized service representative**].

- E. Tests and Inspections: Inspect pipe, fittings, strainers, and valves, randomly selected by Architect, by removing field-applied jacket and insulation in layers in reverse order of their installation. Extent of inspection is limited to **[three]** locations of straight pipe, **[three]** locations of threaded fittings, **[three]** locations of welded fittings, **[two]** locations of threaded strainers, **[two]** locations of welded strainers, **[three]** locations of threaded valves, and **[three]** locations of flanged valves for each pipe service defined in the "Piping Insulation Schedule, General" Article.
- F. All insulation applications will be considered defective if they do not pass tests and inspections.
- G. Prepare test and inspection reports.

3.17 PIPING INSULATION SCHEDULE, GENERAL

- A. Insulation conductivity and thickness per pipe size comply with schedules in this Section or with requirements of authorities having jurisdiction, whichever is more stringent.
- B. Acceptable preformed pipe and tubular insulation materials and thicknesses are identified for each piping system and pipe size range. If more than one material is listed for a piping system, selection from materials listed is Contractor's option.
- C. Items Not Insulated: Unless otherwise indicated, do not install insulation on the following:
 - 1. Underground piping.
 - 2. Chrome-plated pipes and fittings unless there is a potential for personnel injury.

3.18 INDOOR PIPING INSULATION SCHEDULE

- A. Heating-Hot-Water Supply and Return, **200 Deg F** and Below:
 - 1. **[NPS 12]**<Insert pipe size> and Smaller: Insulation is [**one of**] the following:
 - a. Cellular Glass: **[1-1/2 inches][2 inches]** thick.
 - b. Glass-Fiber, Preformed Pipe, Type I: **[1 inch][2 inches]** thick.
 - c. Mineral Wool, Preformed Pipe, Type II: **[1 inch][2 inches]** thick.
 - d. Phenolic: **[1 inch][1-1/2 inches][2 inches][3 inches]**<Insert dimension> thick.
 - e. Polyisocyanurate: **[1 inch]**<Insert dimension> thick.
 - 2. **[NPS 14]** and Larger: Insulation is [**one of**] the following:
 - a. Glass-Fiber, **[Preformed Pipe Insulation, Type I][or][Pipe and Tank Insulation]: [1-1/2 inches][2 inches][3 inches]** thick.
 - b. Mineral Wool, **[Preformed Pipe Insulation, Type II][or][Pipe and Tank Insulation]: [1-1/2 inches][2 inches][3 inches]**<Insert dimension> thick.
 - c. Phenolic: **[1-1/2 inches][2 inches][3 inches]**<Insert dimension> thick.

B. Heating-Hot-Water Supply and Return, Above **200 Deg F**:

1. **[NPS 3/4]** and Smaller: Insulation is [**one of**] the following:
 - a. Calcium Silicate: **[2 inches][3 inches]** thick.
 - b. Glass-Fiber, Preformed Pipe Insulation, Type I: **[1-1/2 inches][2 inches]** thick.
 - c. Mineral Wool, Preformed Pipe Insulation, Type II: **[1-1/2 inches][2 inches]** thick.
2. **[NPS 1]** and Larger: Insulation is [**one of**] the following:
 - a. Calcium Silicate: **[3 inches][4 inches]** thick.
 - b. Glass-Fiber, Preformed Pipe, Type I: **[3 inches][4 inches]** thick.
 - c. Mineral Wool, Preformed Pipe, Type II: **[3 inches][4 inches]** thick.

3.19 OUTDOOR, ABOVEGROUND PIPING INSULATION SCHEDULE

A. Heating-Hot-Water Supply and Return, **200 Deg F** and Below:

1. All Pipe Sizes: Insulation is [**one of**] the following:
 - ~~a. Cellular Glass: **[3 inches]<Insert dimension>** thick.~~
 - ~~b-a. Glass-Fiber, Preformed Pipe Insulation, Type I: **[2 inches]<Insert dimension>** thick.~~
 - ~~c-b. Mineral Wool, Preformed Pipe Insulation, Type II: **[2 inches]<Insert dimension>** thick.~~
 - ~~d. Phenolic: **[2 inches]<Insert dimension>** thick.~~
 - ~~e. Polyisocyanurate: **[2 inches]<Insert dimension>** thick.~~

B. Heating-Hot-Water Supply and Return, Above **200 Deg F**:

1. All Pipe Sizes: Insulation is [**one of**] the following:
 - a. Calcium Silicate: **[3 inches]<Insert dimension>** thick.
 - b. Glass-Fiber, Preformed Pipe Insulation, Type I: **[2 inches]** thick.
 - c. Mineral Wool, Preformed Pipe Insulation, Type II: **[2 inches]** thick.
 - d. **dimension>** thick.

3.20 INDOOR, FIELD-APPLIED JACKET SCHEDULE

- A. Install jacket over insulation material. For insulation with factory-applied jacket, install the field-applied jacket over the factory-applied jacket.
- B. If more than one material is listed, selection from materials listed is Contractor's option.
- C. Piping, Concealed:
 1. None.

2. [PVC][PVC, Color-Coded by System]: [20 mils][30 mils] thick.
3. Aluminum, [Smooth][Corrugated][Stucco Embossed]: [0.016 inch][0.020 inch][0.024 inch][0.032 inch][0.040 inch] thick.
4. Painted Aluminum, [Smooth][Corrugated][Stucco Embossed]: [0.016 inch][0.020 inch][0.024 inch][0.032 inch] thick.
5. Stainless Steel, [Type 304][or][Type 316], [Smooth No. 2B Finish][Corrugated][Stucco Embossed]: [0.010 inch][0.016 inch][0.020 inch][0.024 inch] thick.

D. Piping, Exposed:

1. None.
2. [PVC][PVC, Color-Coded by System]: [20 mils][30 mils] thick.
3. Aluminum, [Smooth][Corrugated][Stucco Embossed]: [0.016 inch][0.020 inch][0.024 inch][0.032 inch][0.040 inch] thick.
4. Painted Aluminum, [Smooth][Corrugated][Stucco Embossed]: [0.016 inch][0.020 inch][0.024 inch][0.032 inch] thick.
5. Stainless Steel, [Type 304][or][Type 316], [Smooth No. 2B Finish][Corrugated][Stucco Embossed]: [0.010 inch][0.016 inch][0.020 inch][0.024 inch] thick.

END OF SECTION 23 07 19

SECTION 23 08 00 - COMMISSIONING OF HVAC

PART 1 - GENERAL

1.1 SUMMARY

- A. Section includes Cx process requirements for the following HVAC systems, assemblies, and equipment:
 - 1. Energy supply systems.
 - 2. Hydronic distribution systems.
 - 3. HVAC controls.
 - 4. TAB verification.
 - 5. Hydronic heating systems.
- B. Related Requirements:
 - 1. Section 019113 "General Commissioning Requirements" for general Cx process requirements and CxA responsibilities.
 - 2. For construction checklists, comply with requirements in various Division 23 Sections specifying HVAC systems, system components, equipment, and products.

1.2 DEFINITIONS

- A. BAS: Building automation system.
- B. Cx: Commissioning, as defined in Section 019113 "General Commissioning Requirements."
- C. CxA: Commissioning Authority, as defined in Section 019113 "General Commissioning Requirements."
- D. IgCC: International Green Construction Code.
- E. "Systems," "Assemblies," "Subsystems," "Equipment," and "Components": Where these terms are used together or separately, they mean "as-built" systems, assemblies, subsystems, equipment, and components.
- F. TAB: Testing, adjusting, and balancing.

1.3 INFORMATIONAL SUBMITTALS

- A. Qualification Data: For [BAS][and][HVAC] testing technician.
- B. Construction Checklists:

1. Cx plan, including material, installation, and performance construction checklists for systems, assemblies, subsystems, equipment, and components relating to **[BAS][and][HVAC]** to be part of the Cx process and in accordance with requirements in Section 019113 "General Commissioning Requirements and ASHRAE 202."
- C. Test Equipment and Instruments: For all test equipment and instruments to be used in conducting Cx tests by Div. 23 Subcontractor, provide the following:
1. Equipment/instrument identification number.
 2. Planned Cx application or use.
 3. Manufacturer, make, model, and serial number.
 4. Calibration history, including certificates from agencies that calibrate the equipment and instrumentation.
 5. Equipment manufacturers' proprietary instrumentation and tools. For each instrument or tool, identify the following:
 - a. Instrument or tool identification number.
 - b. Equipment schedule designation of equipment for which the instrument or tool is required.
 - c. Manufacturer, make, model, and serial number.
 - d. Calibration history, including certificates from agencies that calibrate the instrument or tool, where appropriate.

1.4 QUALITY ASSURANCE

- A. BAS Testing Technician Qualifications: Technicians performing BAS Construction Checklist verification tests, Construction Checklist verification test demonstrations, Cx tests, and Cx test demonstrations are to have the following minimum qualifications:
1. Journey level or equivalent skill level with knowledge of BAS, HVAC, electrical concepts, and building operations.
 2. Minimum **[three years']** experience installing, servicing, and operating systems manufactured by approved manufacturer.
 3. International Society of Automation (ISA)-Certified Control Systems Technician (CCST) Level I.
- B. HVAC Testing Technician Qualifications: Technicians to perform HVAC Construction Checklist verification tests, Construction Checklist verification test demonstrations, Cx tests, and Cx test demonstrations shall have the following minimum qualifications:
1. Journey level or equivalent skill level; vocational school four-year-program graduate or an Associate's degree in mechanical systems, air conditioning, or similar field. Degree may be offset by three years' experience in servicing mechanical systems in the HVAC industry. Generally, required knowledge includes HVAC systems, electrical concepts, building operations, and application and use of tools and instrumentation to measure performance of HVAC equipment, assemblies, and systems.
 2. Minimum **[three years']** experience that is to include installing, servicing, and operating systems manufactured by approved manufacturer.

C. Testing Equipment and Instrumentation Quality and Calibration:

1. Capable of testing and measuring performance within the specified acceptance criteria.
2. Be calibrated at manufacturer's recommended intervals with current calibration tags permanently affixed to the instrument being used.
3. Be maintained in good repair and operating condition throughout duration of use on Project.
4. Be recalibrated/repared if dropped or damaged in any way since last calibrated.

D. Proprietary Test Instrumentation and Tools:

1. Equipment Manufacturer's Proprietary Instrumentation and Tools: For installed equipment included in the Cx process, test instrumentation and tools manufactured or prescribed by equipment manufacturer to service, calibrate, adjust, repair, or otherwise work on its equipment or required as a condition of equipment warranty, shall comply with the following:
 - a. Be calibrated by manufacturer with current calibration tags permanently affixed.
 - b. Include a separate list of proprietary test instrumentation and tools in operation and maintenance manuals.
2. HVAC proprietary test instrumentation and tools become property of Owner at the time of Substantial Completion.

PART 2 - PRODUCTS (Not Used)

PART 3 - EXECUTION

3.1 Cx PROCESS

- A. Perform Cx process in accordance with Section 019113 "General Commissioning Requirements" for **[BAS][and][HVAC]** and in accordance with the following:
1. **[ASHRAE 202]**.
 2. **[Commissioning standards acceptable to the authority having jurisdiction]**.
 3. **<Insert standard>**.

3.2 CONSTRUCTION CHECKLISTS

- A. Preliminary detailed construction checklists are to be prepared under Section 019113 "General Commissioning Requirements" for each **[BAS][and][HVAC]** system, assembly, subsystem, equipment, and component required to be commissioned, as detailed in **[IgCC and] ASHRAE 202**. Contractor performs the following:
1. Review **[BAS][and][HVAC]** preliminary construction checklists and provide written comments on checklist items where appropriate.
 2. Return preliminary Construction Checklist with review comments within

- [10]<Insert number> days of receipt.
3. When review comments have been resolved, the CxA will provide final construction checklists marked "Approved for Use, (date)."
 4. Use only construction checklists marked "Approved for Use, (date)" When performing tests. Mark construction checklists in the appropriate place as indicated Project events are completed, and provide pertinent details and other information.
- B. Prepare preliminary detailed construction checklists for each **[BAS][and][HVAC]** system, assembly, subsystem, equipment, and component required to be commissioned, as detailed in **[IgCC and ASHRAE 202][ASHRAE 202]**.
1. Submit preliminary construction checklists to CxA and Designer for review.
 2. When review comments have been resolved, the CxA will provide final construction checklists marked "Approved for Use, (date)."
 3. Use only construction checklists, marked "Approved for Use, (date)" when performing tests. Mark construction checklists in the appropriate place, as indicated Project events are completed and provide pertinent details and other information.
- C. Systems required to be commissioned under IgCC:
1. Heating, ventilating, air-conditioning, and refrigeration systems (mechanical and/or passive) and associated controls.
 2. Air-curtain systems.
 3. Water-pumping and -mixing systems over **5 hp** and purification systems.
 4. Renewable energy systems and energy storage systems.
 5. Energy and building management and demand-control systems.
- D. Additional systems required to be commissioned:
1. Energy supply systems, including the following:
 - a. Fuel-oil supply.
 - b. Fuel gas supply.
 - c. Central-plant steam supply.
 - d. Central-plant hot-water supply.
 - e. Solar-energy supply.
 - f. Renewable energy systems.
 - g. Energy storage systems.
 - h. Demand-control systems.
 2. Heat generation systems, including the following:
 - a. Boilers.
 - b. Furnaces.
 - c. Fuel-fired unit heaters.
 - d. Auxiliary equipment.
 3. Hydronic distribution systems, including the following:

- a. Hydronic piping systems and all accessories.
 - b. Pumps and all accessories.
 - c. Sleeves and sleeve seals.
 - d. Meters and gauges.
 - e. General-duty and specialty valves.
 - f. Hangers and supports
4. Vibration isolation systems.
5. Controls and instrumentation, including the following:
 - a. Energy monitoring and recording system.
 - b. Controllers and sensors.
 - c. Automatic control valves, dampers, and actuators.
 - d. Control interface with fans, pumps, dampers, and other equipment and systems.
 - e. Demand-control systems.
6. TAB Verification:
 - a. Airflow.
 - b. Water flow.
 - c. Space pressurization.
7. Documentation:
 - a. Mechanical systems manuals.
 - b. Documentation of required commissioning.
8. Mechanical insulation, including the following:
 - a. Duct and plenum insulation.
 - b. HVAC piping insulation.

3.3 Cx TESTING PREPARATION

- A. Certify that HVAC systems, subsystems, and equipment have been installed, calibrated, and started and that they are operating in accordance with the Contract Documents and approved submittals.
- B. Certify that HVAC instrumentation and control systems have been completed and calibrated, point-to-point checkout has been successfully completed, and systems are operating in accordance with their design sequence of operation, Contract Documents, and approved submittals. Certify that all sensors are operating within specified accuracy and all systems are set to and maintaining set points as required by the design documents.
- C. Certify that TAB procedures have been completed and that TAB reports have been submitted, discrepancies corrected, and corrective work approved.
- D. Set systems, subsystems, and equipment into operating mode to be tested in

accordance with approved test procedures (e.g., normal shutdown, normal auto position, normal manual position, unoccupied cycle, emergency power, and alarm conditions).

3.4 Cx TEST CONDITIONS

- A. Perform tests using design conditions, whenever possible.
 - 1. Simulated conditions may, with approval of Architect, be imposed using an artificial load when it is impractical to test under design conditions. Before simulating conditions, calibrate testing instruments. Provide equipment to simulate loads. Set simulated conditions as directed by CxA, and document simulated conditions and methods of simulation. After tests, return configurations and settings to normal operating conditions.
 - 2. Cx test procedures may direct that set points be altered when simulating conditions is impractical.
 - 3. Cx test procedures may direct that sensor values be altered with a signal generator when design or simulating conditions and altering set points are impractical.
- B. If tests cannot be completed because of a deficiency outside the scope of the HVAC system, document the deficiency and report it to Architect. After deficiencies are resolved, reschedule tests.
- C. If seasonal testing is specified, complete appropriate initial performance tests and documentation, and schedule seasonal tests.

3.5 Cx TESTS COMMON TO HVAC SYSTEMS

- A. Measure capacities and effectiveness of systems, assemblies, subsystems, equipment, and components, including operational and control functions, to verify compliance with acceptance criteria.
- B. Test systems, assemblies, subsystems, equipment, and components for operating modes, interlocks, control responses, responses to abnormal or emergency conditions, and response in accordance with acceptance criteria.
- C. Coordinate schedule with, and perform Cx activities at the direction of, CxA.
- D. Comply with Construction Checklist requirements, including material verification, installation checks, startup, and performance test requirements specified in Division 23 Sections specifying HVAC systems and equipment.
- E. Provide technicians, instrumentation, tools, and equipment to perform and document the following:
 - 1. Cx Construction Checklist verification tests.
 - 2. Cx Construction Checklist verification test demonstrations.

3.6 CONSTRUCTION CHECKLIST EXAMPLES

A. Vibration Isolation in HVAC Systems:

1. Prerequisites: Acceptance of results of construction checklists for vibration [**and seismic**] control devices specified in [**Section 230548 "Vibration and Seismic Controls for HVAC Piping and Equipment"**][**Section 230548.13 "Vibration Controls for HVAC Piping and Equipment"**].
2. Components to Be Tested:
 - a. Vibration isolation control devices in HVAC systems.
 - b. Support systems.
3. Test Purpose: Evaluate effectiveness of vibration isolation control devices.
4. Test Conditions, Constant Speed Equipment: Measure vibration of the facility structure at [**three**] locations designated by Owner's witness while the isolated equipment operates.
5. Test Conditions, Variable Speed Equipment: Measure vibration of the facility structure at [**three**] locations designated by Owner's witness at the following operating conditions:
 - a. Maximum speed.
 - b. Minimum speed.
 - c. Critical speed.
6. Acceptance Criteria: Structure-borne vibration not to exceed specified performance.

B. Heat Tracing in HVAC Systems:

1. Prerequisites: Acceptance of results of construction checklists for heat tracing specified in HVAC systems. Comply with requirements listed in Section 230533 "Heat Tracing for HVAC Piping."
2. Equipment and Systems to Be Tested:
 - a. Self-regulating, parallel-resistance heating cables.
 - b. Heat tracing circuit controller.
3. Test Purpose:
 - a. Evaluate response to ambient temperature below freeze-protection set point.
 - b. Evaluate heating cable fault alarm.
4. Test Conditions:
 - a. Subject temperature sensor to temperature approximately [**3 deg F**] above freeze-protection set point (initial set point [**41 deg F**]). Monitor sensed temperature with a calibration-grade thermometer. Gradually change set point or sensed temperature until freeze-protection circuit is energized.
 - b. Subject temperature sensor to temperature approximately [**3 deg F**] below

freeze-protection set point (initial set point [**41 deg F**]). Monitor sensed temperature with a calibration-grade thermometer. Gradually change set point or sensed temperature until freeze-protection circuit is de-energized.

- c. Simulate an electrical fault on the heating cable.

5. Acceptance Criteria:

- a. Freeze-protection circuit is energized at set-point temperature of minus **2 deg F**.
- b. Freeze-protection circuit is de-energized at set-point temperature of plus **2 deg F**.
- c. Heater trace circuit controller initiates an alarm of cable fault. Alarm is correctly reported at the alarm panel.

3.7 TAB VERIFICATION

- A. Prerequisites: Completion of "Examination" Article requirements and correction of deficiencies, as specified in Section 230593 "Testing, Adjusting, and Balancing for HVAC."
- B. Completion of "Preparation" Article requirements for preparation of a TAB plan that includes strategies and step-by-step procedures, and system-readiness checks and reports, as specified in Section 230593 "Testing, Adjusting, and Balancing for HVAC."
- C. Scope: HVAC air systems and hydronic piping systems.
- D. Purpose: Differential flow relationships intended to maintain air and water pressurization differentials between the various areas of Project.
- E. Conditions of the Test:
 - 1. Cx Test Demonstration Sampling Rate: As specified in "Inspections" Article in Section 230593 "Testing, Adjusting, and Balancing for HVAC."
 - 2. Systems operating in full heating mode [**with minimum outside-air volume**].
 - 3. Systems operating in full cooling mode [**with minimum outside-air volume**].
 - 4. For measurements at air-handling units with economizer controls; systems operating in economizer mode with 100 percent outside air.
- F. Acceptance Criteria:
 - 1. Under all conditions, rechecked measurements comply with "Inspections" Article in Section 230593 "Testing, Adjusting, and Balancing for HVAC."
 - 2. Additionally, no rechecked measurement shall differ from measurements documented in the final report by more than the tolerances allowed.
 - 3. Under all conditions, where the Contract Documents indicate a differential in airflow between supply and exhaust and/or return in a space, the differential relationship shall be maintained.

3.8 HEATING CONTROL SYSTEM Cx TESTS

A. Heating-Water Supply Temperature Control:

1. Prerequisites: Installation verification of the following:
 - a. Startup of **[boiler]**.
 - b. Startup of heating-water pump(s)=.
 - c. TAB of heating-water flow and pressure.
 - d. Input Device: Heating-water supply temperature; **[thermostat][thermistor temperature sensor][resistance temperature sensor]**.
 - e. Output Device: Control valve.
 - f. Display the following at the operator's workstation:
 - 1) Heating-water supply temperature.
 - 2) Heating-water supply temperature set point.
 - 3) Control-valve position.
2. Scope: Heating-water system.
3. Purpose: Control of heating-water supply temperature at input device
4. Conditions of the Test:
 - a. Minimum heating-water flow.
 - b. Midrange Heating-Water Flow: **[50 to 60]** percent of maximum.
 - c. Maximum heating-water flow.
5. Acceptance Criteria: Under all conditions, heating-water supply temperature is within plus or minus **[2.0 deg F]** of set point.

B. Heating-Water Supply Temperature Reset:

1. Prerequisites: Installation verification of the following:
 - a. Startup of **[boiler]**.
 - b. Startup of heating-water pump(s).
 - c. TAB of heating-water flow and pressure.
 - d. Input Device: Heating-water supply temperature; **[thermostat][thermistor temperature sensor][resistance temperature sensor]**.
 - e. Input Device: Outdoor-air temperature; **[electric, outdoor-air-reset controller][outdoor-air sensor]**.
 - f. Output Device: Control valve.
 - g. Display the following at the operator's workstation:
 - 1) Outdoor-air temperature.
 - 2) Heating-water supply temperature.
 - 3) Heating-water supply temperature set point.
 - 4) Control-valve position.
2. Scope: Heating-water system.
3. Purpose: Control of heating-water supply temperature at heating-water supply temperature input device in response to variable outdoor-air temperature input;

- [**electric, outdoor-air-reset controller**][**outdoor-air sensor**.
4. Conditions of the Test: Outdoor-air temperature input value may be overridden for this test.
 - a. Low Temperature: Outdoor-air temperature between [**minus 30 and 0 deg F**].
 - b. Midrange Temperature: Outdoor-air temperature between [**30 and 45 deg F**].
 - c. High Temperature: Outdoor-air temperature above [**65 deg F**].
 5. Acceptance Criteria: Heating-water supply temperature resets in straight-line relationship with outdoor-air temperature for the following reset schedule. Under all conditions, heating-water supply temperature is within [**2.0 deg F**] of set point.
 - a. [**195 deg F**] heating water when outdoor-air temperature is [**minus 30 deg F**].
 - b. [**130 deg F**] heating water when outdoor-air temperature is [**65 deg F**].
 - c. Under all conditions, heating-water supply temperature is within plus or minus [**2.0 deg F**] of set point.
- C. Control Primary Circulating Pump(s):
1. Prerequisites: Installation verification of the following:
 - a. Startup of heating-water pump(s).
 - b. Input Device: Outdoor-air temperature; [**electric, outdoor-air-reset controller**][**outdoor-air sensor**].
 - c. Output Device: Heating-water pump; [**starter**][**DDC system command to starter**] relay.
 - d. Display the following at the operator's workstation:
 - 1) Outdoor-air temperature.
 - 2) Operating status of primary circulating pump(s).
 2. Scope: Heating-water pump(s) and associated controls.
 3. Purpose: On-off control of heating-water pump(s) in response to variable outdoor-air temperature input; [**electric, outdoor-air-reset controller**][**outdoor-air sensor**].
 4. Conditions of the Test:
 - a. High Temperature: Outdoor-air temperature above [**65 deg F**].
 - b. Low Temperature: Outdoor-air temperature below [**65 deg F**].
 5. Acceptance Criteria:
 - a. High Temperature: Pump(s) are off when outside-air temperature is above [**65 deg F**].
 - b. Low Temperature: Pump(s) are on when outside-air temperature is below [**65 deg F**].

Rimkus
313 Congress Street
Boston, MA 02210

Argenziano School
Boiler Replacement Project
Somerville, MA 02143

END OF SECTION 23 08 00

SECTION 23 09 23.11 - CONTROL VALVES

PART 1 - GENERAL

1.1 SUMMARY

A. Section Includes:

1. Ball-style control valves.
2. Butterfly-style control valves.
3. Globe-style control valves.
4. Pressure-independent control valves.
5. Solenoid valves.
6. Self-contained temperature-regulating valves.
7. Electric and electronic control valve actuators.
8. Pneumatic control valve actuators.

B. Related Requirements:

1. Section 230923 "Direct Digital Control (DDC) System for HVAC" control equipment and software, relays, electrical power devices, uninterruptible power supply units, wire, and cable.
2. Section 230993.11 "Sequence of Operations for HVAC DDC" for requirements that relate to this Section.

1.2 DEFINITIONS

- A. Cv: Valve coefficient.
- B. DDC: Direct digital control.
- C. EPT: Ethylene-propylene terpolymer rubber.
- D. HNBR: Hydrogenated nitrile butadiene rubber.
- E. NBR: Nitrile butadiene rubber.
- F. PEEK: Polyether Ether Ketone rubber.
- G. PTFE: Polytetrafluoroethylene.
- H. RMS: Root-mean-square value of alternating voltage, which is the square root of the mean value of the square of the voltage values during a complete cycle.
- I. RTFE: Glass-fiber-reinforced PTFE.
- J. TFM: A chemically modified PTFE.

1.3 ACTION SUBMITTALS

A. Product Data:

1. Ball-style control valves.
2. Butterfly-style control valves.
3. Globe-style control valves.
4. Pressure-independent control valves.
5. Solenoid valves.
6. Self-contained temperature-regulating valves.
7. Electric and electronic control valve actuators.
8. Pneumatic control valve actuators.

B. Product Data Submittals: For each product.

1. Construction details, material descriptions, dimensions of individual components and profiles, and finishes.
2. Operating characteristics, electrical characteristics, and furnished accessories indicating process operating range, accuracy over range, control signal over range, default control signal with loss of power, calibration data specific to each unique application, electrical power requirements, and limitations of ambient operating environment, including temperature and humidity.
3. Product description with complete technical data, performance curves, and product specification sheets.
4. Installation, operation, and maintenance instructions, including factors affecting performance.

C. Shop Drawings:

1. Include plans, elevations, sections, and [**mounting**] details.
2. Include details of product assemblies. Indicate dimensions, weights, loads, required clearances, method of field assembly, components, and location and size of each field connection.
3. Include diagrams for power, signal, and control wiring.
4. Include diagrams for pneumatic signal and main air tubing.

D. Delegated Design Submittals:

1. Schedule and design calculations for control valves and actuators, including the following:
 - a. Flow at project design and minimum flow conditions.
 - b. Pressure differential drop across valve at project design flow condition.
 - c. Maximum system pressure differential drop (pump close-off pressure) across valve at project minimum flow condition.
 - d. Design and minimum control valve coefficient with corresponding valve position.
 - e. Maximum close-off pressure.
 - f. Leakage flow at maximum system pressure differential.
 - g. Torque required at worst-case condition for sizing actuator.
 - h. Actuator selection indicating torque provided.

1.4 INFORMATIONAL SUBMITTALS

- A. Coordination Drawings: Plan drawings and corresponding product installation details, drawn to scale, on which the following items are indicated and coordinated with each other, using input from installers of the items involved:
1. Control valve installation location indicated in relationship to room, duct, pipe, and equipment.
 2. Size and location of wall access panels for control valves installed behind walls.
 3. Size and location of ceiling access panels for control valves installed above inaccessible ceilings.

1.5 CLOSEOUT SUBMITTALS

- A. Operation and Maintenance Data: For control valves.

PART 2 - PRODUCTS

2.1 PERFORMANCE REQUIREMENTS

- A. Electrical Components, Devices, and Accessories: Listed and labeled as defined in NFPA 70, by a qualified testing agency, and marked for intended location and application.
- B. ASHRAE/IES 90.1 Compliance: Applicable requirements in ASHRAE/IES 90.1, Section 6 - "Heating, Ventilating, and Air-Conditioning."
- C. ASME Compliance: Fabricate and label products to comply with ASME Boiler and Pressure Vessel Code where required by authorities having jurisdiction.
- D. Code Compliance: Comply with governing energy code.
- E. Delegated Design: Engage a qualified professional [**engineer**], as defined in Section 014000 "Quality Requirements," to size products where indicated as delegated design.
- F. Ground Fault: Properly ground products to prevent failing due to ground fault conditions.
- G. Backup Power Source: Serve control valve actuators from a backup power source where associated with systems and equipment served by a backup power source.
- H. Environmental Conditions: For actuators not available with integral enclosures complying with requirements indicated, house in protective secondary enclosures complying with requirements.
- I. Selection Criteria:
1. Suitable for operation throughout full range of system operating conditions

- encountered.
2. Control Valve Leakage: FCI 70-2, **[Class IV]** or less leakage, unless otherwise indicated.
 3. Control Valve Pattern: **[Straight-through][Three-way][or][, six-way]**, as indicated on Drawings.
 4. Control Valve Flow Characteristics, Unless Otherwise Indicated:
 - a. Modulating, Two-Way Pattern: Equal percentage.
 - b. Modulating Three-Way Pattern: Linear flow. Total flow through the valve to be constant regardless of the valve's position.
 - c. Modulating Butterfly Valves: **[Linear flow][or][Equal percentage]**.
 5. Fail-Safe Positions, Unless Otherwise Indicated:
 - a. Heating Hot Water: **[Close][Last position][Open]**.
 6. Stable Operation: Select control valves and actuators for stable operation throughout full range of operation, from design Cv at design flow to minimum Cv.
 7. Control Valve Styles:
 - a. Hydronic Systems:
 - 1) Pipe Sizes NPS 2 (DN 50) and Smaller: **[Ball-][or][globe-]** style control valves.
 - 2) Pipe Sizes Larger than NPS 2 (DN 50): **[Ball-][butterfly-][or][globe-]** style control valves.
- J. Sizing Criteria: Unless otherwise indicated, select control valve size using the following:
1. ISA Standards:
 - a. Control Valve Sizes and Flow Coefficients: ISA 75.01.01.
 - b. Control Valve Characteristics and Rangeability: ISA 75.11.01.
 2. Correction Factors: Consider viscosity, flashing, and cavitation corrections when selecting control valves.
 3. Ball-Style Control Valves: Select valve size with design Cv at design flow between **[65]** and **[75]** degrees of valve full open position and minimum Cv between **[15]** and **[25]** percent of open position.
 4. Butterfly-Style Control Valves: Select valve size with design Cv at design flow between **[65]** and **[75]** degrees of valve full open position and minimum Cv between **[15]** and **[25]** percent of open position.
 5. Globe-Style Control Valves: Select valve size to pass the design Cv at design flow with not more than **[95]** percent of stem travel.
 6. Modulating Control Valves in Hydronic Systems:
 - a. Select modulating control valve sizes at terminal equipment for a design Cv based on a pressure drop of **[5 psig][7 psig]** at design flow.
 - b. Calculate control valve minimum Cv at **[10]** percent of control valve design flow, with a coincident pressure differential equal to **[the system design pump head]**.

7. Modulating Control Valves Steam Systems: Select modulating valve sizes for steam service with a pressure drop at design flow equal to lesser of the following:
 - a. [50] percent of the valve inlet pressure.
 - b. [50] percent of the absolute steam pressure at the valve inlet.
8. Two-Position Valves: Select two-position control valves for full pipeline size.

2.2 GLOBE-STYLE CONTROL VALVES

A. General Requirements:

1. Body Dimensions: Comply with ISA 75.08.01.
2. Field Service: Construct the valves to be serviceable from the top with replaceable seats and plugs.
3. Field-Interchangeable Trim:
 - a. Cage Guided Valves: Available with field-interchangeable trim for different valve flow characteristics, such as equal percentage, linear, and quick opening.
 - b. Industrial Valves **NPS 1** and Larger: Available with reduced trim one nominal size smaller.
4. Nameplate: Corrosion-resistant, indicating the following:
 - a. Manufacturer's name, model number, and serial number.
 - b. Body and trim size.
 - c. Arrow indicating direction of flow.

PART 3 - EXECUTION

3.1 EXAMINATION

- A. Examine substrates and conditions for compliance with requirements for installation tolerances and other conditions affecting performance of the Work.
- B. Examine roughing-in for valves installed in piping to verify actual locations of piping connections before installation.
- C. Prepare written report, endorsed by Installer, listing conditions detrimental to performance.
- D. Proceed with installation only after unsatisfactory conditions have been corrected.

3.2 CONTROL VALVE APPLICATIONS

- A. Control Valves:

1. Select from valves specified in "Control Valves" Article to achieve performance requirements and characteristics indicated while subjected to full range of system operation encountered.
2. Hot Water System, Two-Way Applications Controlled by Flow: **[Ball valves][Ball valves with characterized disk][Ball valves with segmented ball][Ball valves with full ball and characterized V-notch][Pressure-independent valves][Butterfly valves][High-performance butterfly valves][Globe valves][Industrial-grade globe valves][Solenoid valves]**.

3.3 INSTALLATION, GENERAL

- A. Furnish and install products required to satisfy most stringent requirements indicated.
- B. Install products level, plumb, parallel, and perpendicular with building construction.
- C. Properly support control valves and actuators, tubing, piping, wiring, and conduits to comply with requirements indicated. Brace all products to prevent lateral movement and sway or a break in attachment when subjected to a seismic event, wind, or other forces common to the application.
- D. Provide ceiling, floor, roof, and wall openings **[and sleeves]** required by installation. Before proceeding with drilling, punching, or cutting, check location first for concealed products that could potentially be damaged. Patch, flash, grout, seal, and refinish openings to match adjacent condition.
- E. Seal penetrations made in fire-rated and acoustically rated assemblies.
- F. Fastening Hardware:
 1. Wrenches, pliers, and other tools that will cause injury to or mar surfaces of rods, nuts, and other parts are prohibited for assembling and tightening nuts.
 2. Tighten bolts and nuts firmly and uniformly. Do not overstress threads by excessive force or by oversized wrenches.
 3. Lubricate threads of bolts, nuts, and screws with graphite and oil before assembly.
- G. Install products in locations that are accessible and that will permit calibration and maintenance from floor, equipment platforms, or catwalks. Where ladders are required for Owner's access, confirm unrestricted ladder placement is possible under occupied condition.
- H. Corrosive Environments:
 1. Use products that are suitable for environment to which they will be subjected.
 2. Use Type 316 stainless steel tubing and fittings when in contact with a corrosive environment.
 3. When conduit is in contact with a corrosive environment, use Type 316 stainless steel conduit and fittings or conduit and fittings that are coated with a corrosive-resistant coating that is suitable for environment.
 4. Where control devices are located in a corrosive environment and are not

corrosive resistant from manufacturer, field install products in a NEMA 250, Type 4X enclosure constructed of Type 316L stainless steel.

3.4 CONTROL VALVES

- A. Install pipe reducers for control valves smaller than line size. Position reducers as close to control valve as possible but at distance to avoid interference and impact to performance. Install with manufacturer-recommended clearance.
- B. Install flanges or unions to allow drop-in and -out valve installation.
- C. Drain Valves:
 - 1. Install drain valves in piping upstream and downstream of each control valve larger than **[NPS 2][NPS 4]**.
 - 2. Install drain valves in piping upstream and downstream of each control valve installed in a three-valve manifold.
- D. Test Plugs: Install pressure temperature test plugs in piping upstream and downstream of each control valve [**larger than**].
- E. Three-Valve Bypass Manifold: Where indicated, install control valve with three-valve bypass manifold to allow for control valve isolation and removal without interrupting system flow by providing isolation valves in inlet and discharge piping of control valve and a manual throttling valve in bypass pipe.
- F. Valve Orientation:
 - 1. Where possible, install **[ball][and][globe]** valves that are installed in horizontal piping, with stems upright and not more than 15 degrees off of vertical, not inverted.
 - 2. Install valves in a position to allow full stem movement.
 - 3. Where possible, install butterfly valves that are installed in horizontal piping, with stems in horizontal position and with low point of disc opening with direction of flow.
- G. Clearance:
 - 1. Locate valves for easy access, and provide separate support of valves that cannot be handled by service personnel without hoisting mechanism.
 - 2. Install valves with at least **[12 inches]** of clear space around valve and between valves and adjacent surfaces.
- H. Threaded Valves:
 - 1. Note internal length of threads in valve ends, and proximity of valve internal seat or wall, to determine how far pipe should be threaded into valve.
 - 2. Align threads at point of assembly.
 - 3. Apply thread compound to external pipe threads, except where dry seal threading is specified.

4. Assemble joint, wrench tight. Apply wrench on valve end as pipe is being threaded.

I. Flanged Valves:

1. Align flange surfaces parallel.
2. Assemble joints by sequencing bolt-tightening to make initial contact of flanges and gaskets as flat and parallel as possible. Use suitable lubricants on bolt threads. Tighten bolts gradually and uniformly with a torque wrench.

3.5 IDENTIFICATION

- A. Identify system components, wiring, cabling, and terminals. Use same designation at each end for each piece of wire, cable, and tubing for operators to determine continuity at points of connection. Comply with requirements for identification specified in Section 260553 "Identification for Electrical Systems."
- B. Install engraved phenolic nameplate with valve identification on valve [**and on face of ceiling directly below valves concealed above ceilings**]. Comply with requirements in Section 230923 "Direct Digital Control (DDC) System for HVAC."

3.6 ELECTRICAL CONNECTIONS

- A. Install electrical power to field-mounted control devices requiring electrical power.
- B. Connect wiring in accordance with Section 260519 "Low-Voltage Electrical Power Conductors and Cables" and Section 260523 "Control-Voltage Electrical Power Cables."
- C. Ground equipment in accordance with Section 260526 "Grounding and Bonding for Electrical Systems."
- D. Furnish and install raceways. Comply with requirements in Section 260533.13 "Conduits for Electrical Systems."
- E. Furnish and install circuit breakers. Comply with requirements in Section 262816 "Enclosed Switches and Circuit Breakers."
- F. Install electrical devices furnished by manufacturer, but not factory mounted, in accordance with NFPA 70 and NECA 1.
- G. Install nameplate for each electrical connection, indicating electrical equipment designation and circuit number feeding connection.
 1. Nameplate to be laminated acrylic or melamine plastic signs, as specified in Section 260553 "Identification for Electrical Systems."
 2. Nameplate to be laminated acrylic or melamine plastic signs with a black background and engraved white letters at least **1/2 inch** high.

3.7 CONTROL CONNECTIONS

- A. Pneumatic Control Connections: Connect pneumatic control valve actuators and accessories to pneumatic main and signal air. Comply with requirements in Section 230923 "Direct Digital Control (DDC) System for HVAC."
- B. Install control signal wiring to field-mounted control devices.
- C. Connect control signal wiring in accordance with Section 260523 "Control-Voltage Electrical Power Cables."
- D. Furnish and install raceways. Comply with requirements in Section 260533.13 "Conduits for Electrical Systems."

3.8 CLEANING

- A. Remove grease, mastic, adhesives, dust, dirt, stains, fingerprints, labels, and other foreign materials from exposed surfaces.

3.9 STARTUP

- A. Control Valve Checkout:
 - 1. Check installed products before continuity tests, leak tests, and calibration.
 - 2. Check valves for proper location and accessibility.
 - 3. Check valves for proper installation for direction of flow, elevation, orientation, insertion depth, or other applicable considerations that will impact performance.
 - 4. For pneumatic products, verify air supply for each product is properly installed.
 - 5. For pneumatic valves, verify that pressure gauges are provided in each air line to valve actuator and positioner.
 - 6. Verify that control valves are installed correctly for flow direction.
 - 7. Verify that valve body attachment is properly secured and sealed.
 - 8. Verify that valve actuator and linkage attachment are secure.
 - 9. Verify that actuator wiring is complete, enclosed, and connected to correct power source.
 - 10. Verify that valve ball, disc, and plug travel are unobstructed.
 - 11. After piping systems have been tested and put into service, but before insulating and balancing, inspect each valve for leaks. Adjust or replace packing to stop leaks. Replace the valve if leaks persist.

3.10 ADJUSTMENT, CALIBRATION, AND TESTING

- A. Stroke and adjust control valves following manufacturer's recommended procedure, from 100 percent open to 100 percent closed back to 100 percent open.
- B. Stroke pneumatic control valves with pilot positioners. Adjust valve and positioner following manufacturer's recommended procedure, so valve is 100 percent closed, 50 percent closed, and 100 percent open at proper air pressures.

Rimkus
313 Congress Street
Boston, MA 02210

Argenziano School
Boiler Replacement Project
Somerville, MA 02143

- C. Check and document open and close cycle times for applications with a cycle time of less than **[15]<Insert time>** seconds.
- D. For control valves equipped with positive position indication, check feedback signal at multiple positions to confirm proper position indication.

END OF SECTION 23 09 23.11

SECTION 23 09 23.23 - PRESSURE INSTRUMENTS

PART 1 - GENERAL

1.1 SUMMARY

A. Section Includes:

1. Liquid-pressure switches.
2. Liquid-pressure transmitters.

B. Related Requirements:

1. Section 230923 "Direct Digital Control (DDC) System for HVAC" for control equipment and software, relays, electrical power devices, uninterruptible power supply units, wire, and cable.
2. Section 230993.11 "Sequence of Operations for HVAC DDC" for sequences of operation requirements that relate to this Section.

1.2 DEFINITIONS

- A. HART: Highway addressable remote transducer protocol.

1.3 ACTION SUBMITTALS

A. Product Data: For each type of product.

1. Construction details, material descriptions, dimensions of individual components and profiles, and finishes.
2. Operating characteristics; electrical characteristics; and furnished accessories indicating process operating range, accuracy over the instrument operating range, control signal over the instrument operating range, default control signal to be used by controller with loss of power to instrument, calibration data specific to each unique application, electrical power requirements, and limitations of ambient operating environment, including temperature and humidity.
3. Product description with complete technical data, performance curves, and product specification sheets.
4. Installation instructions, including factors affecting performance.

B. Shop Drawings:

1. Include plans, elevations, sections, and **[mounting]** details.
2. Include details of product assemblies. Indicate dimensions, weights, loads, required clearances, method of field assembly, components, and location and size of each field connection.
3. Include number-coded identification system for unique identification of wiring,

cable, and tubing ends.

1.4 INFORMATIONAL SUBMITTALS

- A. Coordination Drawings: Plan drawings and corresponding product installation details, drawn to scale, on which the following items are shown and coordinated with each other, using input from installers of the items involved:
 - 1. Product installation location shown in relationship to room, duct, pipe, and equipment.
 - 2. Wall-mounted instruments located in finished space, showing relationship to light switches, fire alarm devices, and other installed devices.
 - 3. Size and location of wall access panels for instruments installed behind walls.
 - 4. Size and location of ceiling access panels for instruments installed in accessible ceilings.
- B. Product Certificates: For each product requiring a certificate.
- C. Product Test Reports: For each product requiring test performed by **[manufacturer and witnessed by a qualified testing agency][a qualified testing agency]**.
- D. Source quality-control reports.
- E. Field quality-control reports.

1.5 CLOSEOUT SUBMITTALS

- A. Operation and Maintenance Data: For instruments to include in operation and maintenance manuals.

PART 2 - PRODUCTS

2.1 PERFORMANCE REQUIREMENTS

- A. Environmental Conditions:
 - 1. Instruments must operate without performance degradation under the ambient environmental temperature, pressure, humidity, and vibration conditions specified and encountered for installed location.
 - a. If instrument alone cannot comply with requirement, install instrument in a protective enclosure that is isolated and protected from conditions impacting performance. Enclosure is to be internally insulated, electrically heated **[and cooled]**, filtered, and ventilated as required by instrument and application.
 - 2. Protect instruments and accessories with enclosures satisfying the following

minimum requirements unless more stringent requirements are indicated. Instruments not available with integral enclosures complying with requirements indicated are to be housed in protective secondary enclosures. Base NEMA 250 enclosure requirements on instrument-installed locations as follows:

- a. Mechanical Equipment Rooms:
 - 1) Boiler Rooms: **[Type 12][Type 4][Type 4X]**.

2.2 SOURCE QUALITY CONTROL

- A. Factory Tests and Inspections: Test and inspect assembled pressure instruments, as indicated by instrument requirements. Affix standards organization's certification and label.
- B. Prepare test and inspection reports as applicable.

PART 3 - EXECUTION

3.1 EXAMINATION

- A. Examine substrates and conditions, with Installer present, for compliance with requirements for installation tolerances and other conditions affecting performance of the Work.
- B. Examine roughing-in for instruments installed in piping systems to verify actual locations of connections before installation.
- C. Prepare written report, endorsed by Installer, listing conditions detrimental to performance.
- D. Proceed with installation only after unsatisfactory conditions have been corrected.

3.2 PRESSURE INSTRUMENT APPLICATIONS

- A. Liquid-Pressure Switches:
 - 1. Liquid-Pressure Switch, Gauge-Pressure Type - Diaphragm Operated, Low Pressure.
 - 2. Liquid-Pressure Switch, Gauge-Pressure Type - Diaphragm Operated.
 - 3. Liquid-Pressure Switch, Gauge-Pressure Type - Bourdon Tube Operated.
 - 4. Liquid-Pressure Switch, Differential Type - with Set-Point Indicator.
 - 5. Liquid-Pressure Switch, Differential Type.
 - 6. Liquid-Pressure Transmitter, Gauge-Pressure Type - with High Accuracy and Adjustable Span.
 - 7. Liquid-Pressure Transmitter, Differential Type - with High Accuracy and Adjustable Span.

8. Liquid-Pressure Transmitter, Differential Type.
9. Liquid-Pressure Transmitter, Differential Type - Single-Diaphragm Design.
10. Liquid-Pressure Transmitter, Differential Type with Field-Selectable Range and Display.

3.3 INSTALLATION, GENERAL

- A. Install products level, plumb, parallel, and perpendicular with building construction.
- B. Support instruments, tubing, piping wiring, and conduit to comply with requirements indicated. Brace all products to prevent lateral movement, sway, or a break in attachment.
- C. Provide ceiling, floor, roof, wall openings, and sleeves required by installation. Before proceeding with drilling, punching, or cutting, check location for concealed products that could potentially be damaged. Patch, flash, grout, seal, and refinish openings to match adjacent condition.
- D. Fastening Hardware:
 1. Wrenches, pliers, and other tools that cause damage to or mar surfaces of rods, nuts, and other parts are prohibited for work of assembling and tightening nuts.
 2. Tighten bolts and nuts firmly and uniformly. Do not overstress threads by using excessive force or oversized wrenches.
 3. Lubricate threads of bolts, nuts, and screws with graphite and oil before assembly.
- E. Install products in locations that are accessible and that permit calibration and maintenance from floor, equipment platforms, or catwalks. Where ladders are required for Owner's access, confirm unrestricted ladder placement is possible under occupied condition.
- F. Corrosive Environments:
 1. Use products that are suitable for environment to which they are subjected.
 2. Avoid or limit use of materials in corrosive environments.
 3. When conduit is in contact with a corrosive environment, use Type 316 stainless steel conduit and fittings or conduit and fittings that are coated with a corrosive-resistant coating that is suitable for environment.
 4. Where instruments are located in a corrosive environment and are not corrosive resistant from the manufacturer, field install products in a NEMA 250, Type 4X enclosure constructed of Type 316L stainless steel.

3.4 INSTALLATION OF PRESSURE INSTRUMENTS

- A. Mounting Location:
 1. Rough-in: Outline instrument-mounting locations before setting instruments and routing, cable, wiring, tubing, and conduit to final location.

2. Install liquid pressure switches and transmitters for indoor applications in mechanical equipment rooms. Do not locate in user-occupied space unless indicated specifically on Drawings.
3. Mount switches and transmitters not required to be mounted within system control panels on walls, floor-supported freestanding pipe stands, or floor-supported structural support frames. Use manufacturer mounting brackets to accommodate field mounting. Securely support and brace products to prevent vibration and movement.
4. Install instruments (except pressure gauges) in steam, liquid, and liquid-sealed piped services below their process connection point. Slope tubing down to instrument with a slope of [2][3] percent.
5. Install instruments in dry gas and noncondensable vapor piped services above their process connection point. Slope process connection lines up to instrument with a minimum slope of [2][3] percent.

B. Mounting Height:

1. Mount remote displays, switches and transmitters, located in mechanical equipment rooms and other similar space not subject to code, state, and federal accessibility requirements, within a range of **42 to 72 inches** above the adjacent floor, grade, or service catwalk or platform.
 - a. Mount at **60 inches**.

C. Liquid-Pressure Switches:

1. Where process connections are located in mechanical equipment room, install switch in convenient and accessible location near system control panel.
2. Where process connections are installed outside mechanical rooms, route processing tubing to mechanical room housing system control panel and locate switch near system control panel.
3. Where multiple switches serving same system are installed in same room, install switches by system to provide service personnel a single location for inspection and service.
4. System process tubing connection to be full size of switch connection, but not less than [**NPS 1/2**][**NPS 3/4**][**NPS 1**]. Install [**stainless steel**] bushing if required to mate switch to system connection.
5. Connect process tubing from point of system connection and extend to switch.
6. Install isolation valves in process tubing as close to system connection as practical.
7. Install dirt leg and drain valve at each switch connection.
8. Do not mount switches on rotating equipment.
9. Install switches in a location free from vibration, heat, moisture, or adverse effects, which could damage the switch and hinder accurate operation.
10. Install switches in an easily accessible location serviceable from floor.

D. Liquid-Pressure Transmitters:

1. Where process connections are installed in mechanical equipment room, install transmitter in convenient and accessible location near system control panel.

2. Where process connections are installed outside mechanical rooms, route processing tubing to mechanical room housing system control panel and locate transmitter near system control panel.
3. Where multiple transmitters serving same system are installed in same room, install transmitters by system to provide service personnel a single and convenient location for inspection and service.
4. System process tubing connection to be full size of switch connection, but not less than [NPS 1/2][NPS 3/4][NPS 1]. Install [stainless steel] bushing if required to mate switch to system connection.
5. Connect process tubing from point of system connection and extend to transmitter.
6. Install isolation valves in process tubing as close to system connection as practical.
7. Install dirt leg and drain valve at each transmitter connection.
8. Do not mount transmitters on equipment.
9. Install in a location free from vibration, heat, moisture, or adverse effects, which could damage and hinder accurate operation.

3.5 ELECTRIC POWER

- A. Provide electrical power to products requiring electrical connections.
- B. Provide power wiring. Comply with requirements in Section 260519 "Low-Voltage Electrical Power Conductors and Cables."
- C. Ground equipment in accordance with Section 260526 "Grounding and Bonding for Electrical Systems."
- D. Provide raceways. Comply with requirements in Section 260533.13 "Conduits for Electrical Systems" and Section 260533.16 "Boxes and Covers for Electrical Systems."
- E. Provide circuit breakers. Comply with requirements in Section 262816 "Enclosed Switches and Circuit Breakers."
- F. Install electrical devices furnished by instrument manufacturer, but not factory mounted, in accordance with NFPA 70 and NECA 1.
- G. Install nameplate at each instrument electrical connection, indicating electrical equipment designation and circuit number feeding connection.
 1. Nameplates are to be laminated acrylic or melamine plastic signs, as specified in Section 260553 "Identification for Electrical Systems."
 2. Nameplates are to be laminated acrylic or melamine plastic signs with a black background and engraved white letters at least 1/2 inch high.

3.6 CONTROL CONNECTIONS

- A. Install control signal wiring to field-mounted control devices.

- B. Connect control signal wiring in accordance with Section 260523 "Control-Voltage Electrical Power Cables."
- C. Provide raceways. Comply with requirements in Section 260533.13 "Conduits for Electrical Systems" and Section 260533.16 "Boxes and Covers for Electrical Systems."

3.7 IDENTIFICATION

- A. Identify system components, wiring, cabling, and terminals. Each piece of wire, cable, and tubing is to have the same designation at each end for operators to determine continuity at points of connection. Comply with requirements for identification specified in Section 260553 "Identification for Electrical Systems."
- B. Install engraved phenolic nameplate with instrument identification [**and on face of ceiling directly below instruments concealed above ceilings**].

3.8 CLEANING

- A. Remove grease, mastic, adhesives, dust, dirt, stains, fingerprints, labels, and other foreign materials from exposed interior and exterior surfaces.

3.9 CHECKOUT PROCEDURES

- A. Check out installed products before continuity tests, leak tests, and calibration.
- B. Check instruments for proper location and accessibility.
- C. Check instruments for proper installation with respect to direction of flow, elevation, orientation, insertion depth, or other applicable considerations that impact performance.
- D. Check instrument tubing for proper isolation, fittings, slope, dirt legs, drains, material, and support.

3.10 ADJUSTMENT, CALIBRATION, AND TESTING

- A. Description:
 - 1. Calibrate each instrument installed that is not factory calibrated and provided with calibration documentation.
 - 2. Submit a written description of proposed field procedures and equipment for calibrating each type of instrument. Submit procedures before calibration and adjustment.
 - 3. For each analog instrument, perform a three-point calibration test for both linearity and accuracy.
 - 4. Equipment and procedures used for calibration must comply with instrument manufacturer's recommendations.

5. Furnish diagnostic and test equipment for calibration and adjustment.
6. Field instruments and equipment used to test and calibrate installed instruments to have accuracy at least twice the instrument accuracy being calibrated. For example, an installed instrument with an accuracy of 1 percent is to be checked by an instrument with an accuracy of 0.5 percent.
7. Calibrate each instrument in accordance with instrument instruction manual supplied by manufacturer.
8. If, after calibration, indicated performance cannot be achieved, replace out-of-tolerance instruments.
9. Comply with field-testing requirements and procedures indicated by ASHRAE Guideline 11, "Field Testing of HVAC Controls Components," in the absence of specific requirements, and to supplement requirements indicated.

B. Analog Signals:

1. Check analog voltage signals using a voltage meter at zero, 50, and 100 percent.
2. Check analog current signals using a current meter at zero, 50, and 100 percent.

C. Digital Signals:

1. Check digital signals using a jumper wire.
2. Check digital signals using an ohmmeter to test for contact.

D. Sensors: Check sensors at zero, 50, and 100 percent of project design values.

E. Switches: Calibrate switches to make or break contact at set points indicated.

F. Transmitters:

1. Check and calibrate transmitters at zero, 50, and 100 percent of project design values. [**Field calibration is not required for instruments that have been factory calibrated and provided with certificates.**]

3.11 ADJUSTING

- A. Occupancy Adjustments: When requested within [12]<Insert number> months from date of Substantial Completion, provide on-site assistance in adjusting system to suit actual occupied conditions. Provide up to [two]<Insert number> visits to Project during other-than-normal occupancy hours for this purpose.

3.12 MAINTENANCE SERVICE

- A. Beginning at Substantial Completion, verify that maintenance service includes [three][six][nine][12] months' full maintenance by [skilled employees of systems and equipment installer][manufacturer's authorized service representative]. Include [monthly][quarterly][semiannual][annual] preventive maintenance, repair or replacement of worn or defective components, cleaning, lubrication and adjusting as required for proper operation. Verify that parts and supplies are manufacturer's authorized replacement parts and supplies.

3.13 DEMONSTRATION

- A. **[Engage a factory-authorized service representative to train][Train]** Owner's maintenance personnel to adjust, operate, and maintain instrumentation and control devices.
- B. Coordinate training video with operation and maintenance manuals and classroom instruction for use by Owner in operating, maintaining, and troubleshooting.
- C. Record Owner training and submit digital files with closeout documents for Owner's future use.

END OF SECTION 23 09 23.23

SECTION 23 09 23.27 - TEMPERATURE INSTRUMENTS

PART 1 - GENERAL

1.1 SUMMARY

A. Section Includes:

1. Air temperature RTD transmitters.
2. Liquid temperature sensors.
3. Strap-on temperature sensors for piping.
4. Liquid temperature switches.
5. Liquid temperature transmitters.

B. Related Requirements:

1. Section 230923 "Direct-Digital Control System for HVAC" for control equipment and software, relays, electrical power devices, uninterruptible power supply units, wire, and cable.
2. Section 230993.11 "Sequence of Operations for HVAC Controls" for requirements that relate to this Section.

1.2 DEFINITIONS

- A. HART (Highway Addressable Remote Transducer) Protocol: The global standard for sending and receiving digital information across analog wires between smart devices and control or monitoring systems through bidirectional communication that provides data access between intelligent field instruments and host systems. A host can be any software application from a technician's hand-held device or laptop to a plant's process control, asset management, safety, or other system using any control platform.
- B. PIR: Passive infrared.
- C. RTD: Resistance temperature detector.

1.3 ACTION SUBMITTALS

A. Product Data:

1. For the following:
 - a. Multi-variable air temperature sensors and transmitters.
 - b. Combination air temperature sensors and switches.
 - c. Air temperature RTD transmitters.
 - d. Liquid and steam temperature sensors.
 - e. Strap-on temperature sensors for piping.

- f. Liquid temperature switches.
 - g. Liquid and steam temperature transmitters.
 - 2. Construction details, material descriptions, dimensions of individual components and profiles, and finishes.
 - 3. Operating and performance characteristics, electrical characteristics, functional characteristics, and furnished accessories indicating process operating range, accuracy over range, control signal over range, default control signal with loss of power, calibration data specific to each unique application, electrical power requirements, and limitations of ambient operating environment, including pressure, temperature, and humidity.
 - 4. Product description with complete technical data, performance curves, and product specification sheets.
 - 5. Installation operation and maintenance instructions, including factors affecting performance.
- B. Shop Drawings:
- 1. Include plans, elevations, sections, and [**mounting**] details.
 - 2. Include details of product assemblies. Indicate dimensions, weights, loads, required clearances, method of field assembly, components, and location and size of each field connection.
 - 3. Include diagrams for power, signal, and control wiring.
 - 4. Include number-coded identification system for unique identification of wiring, cable, and tubing ends.
- C. Samples: For each exposed product installed in finished space.

1.4 INFORMATIONAL SUBMITTALS

- A. Coordination Drawings: Plan drawings and corresponding product installation details, or Building Information Model (BIM), drawn to scale, showing the items described in this Section and coordinated with all building trades:
- 1. Product installation location shown in relationship to room, duct, pipe, and equipment.
 - 2. Wall-mounted instruments located in finished space showing relationship to light switches, fire-alarm devices, and other installed devices.
 - 3. Sizes and locations of wall access panels for instruments installed behind walls.
 - 4. Sizes and locations of ceiling access panels for instruments installed in inaccessible ceilings.
- B. Product Certificates: For each product requiring a certificate.
- C. Product Test Reports: For **[air temperature sensors][air temperature sensors with network communication signal][multivariable air temperature sensors][wireless air temperature sensors][combination air temperature sensors and switches][air temperature switches][air temperature RTD transmitters][liquid and steam temperature sensors, commercial grade][liquid and steam temperature sensors, high-end commercial grade][liquid and steam temperature switches, industrial**

grade][liquid temperature switches, commercial grade][liquid temperature switches, high-end commercial grade][liquid temperature switches, industrial grade], for tests performed by [manufacturer and witnessed by a qualified testing agency][a qualified testing agency].

- D. Source quality-control reports.
- E. Field quality-control reports.

1.5 MAINTENANCE MATERIAL SUBMITTALS

- A. Furnish extra materials and parts that match products installed and that are packaged with protective covering for storage and identified with labels describing contents.
- B. Provide **[one][two]** matching product(s) in Project inventory for each unique type of the following:

PART 2 - PRODUCTS

2.1 PERFORMANCE REQUIREMENTS

- A. Environmental Conditions:
 - 1. Instruments are to operate without performance degradation under the ambient environmental temperature, pressure, humidity, and vibration conditions specified and encountered for installed location.
 - a. If instrument alone cannot meet requirement, install instrument in a protective enclosure that is isolated and protected from conditions impacting performance. Enclosure is to be internally insulated, electrically heated **[and cooled]**, filtered, and ventilated as required by instrument and application.
 - 2. Instruments and accessories are to be protected with enclosures satisfying the following minimum requirements unless more stringent requirements are indicated. Instruments not available with integral enclosures complying with requirements indicated are to be housed in protective secondary enclosures. Instrument's installed location is to dictate NEMA 250 enclosure requirements:
 - a. Outdoors, Protected: **[Type 2][Type 3][or][Type 12]**.
 - b. Mechanical Equipment Rooms:
 - 1) Boiler Rooms: **[Type 12][Type 4][or][Type 4X]**.

2.2 SOURCE QUALITY CONTROL

- A. Factory Tests and Inspections: Test and inspect assembled pressure instruments, as

indicated by instrument requirements. Affix standards organization's certification and label.

- B. Prepare test and inspection reports as applicable.

PART 3 - EXECUTION

3.1 EXAMINATION

- A. Examine substrates and conditions for compliance with requirements for installation tolerances and other conditions affecting performance of the Work.
- B. Examine roughing-in for instruments installed in piping to verify actual locations of connections before installation.
- C. Examine roughing-in for instruments installed in duct systems to verify actual locations of connections before installation.
- D. Prepare written report, endorsed by Installer, listing conditions detrimental to performance.
- E. Proceed with installation only after unsatisfactory conditions have been corrected.

3.2 TEMPERATURE INSTRUMENT APPLICATIONS

- A. Air Temperature Sensors:
 - 1. 100-ohm Platinum RTD Outdoor Air Temperature Sensors.
 - 2. 1000-ohm Platinum RTD Outdoor Air Temperature Sensors.
 - 3. Thermistor Outdoor Air Temperature Sensors.
- B. Combination Air Temperature Sensors and Switches: **<Insert application>**.
- C. Air Temperature Switches:
- D. Liquid Temperature Sensors, Commercial Grade:
 - 1. 100-ohm Platinum RTD Immersion Temperature Sensors, Commercial Grade.
 - 2. 1000-ohm Platinum RTD Immersion Temperature Sensors, Commercial Grade.
 - 3. Thermistor Immersion Temperature Sensors, Commercial Grade.
 - 4. 100-ohm Platinum RTD Immersion Temperature Sensors, High-End Commercial Grade.
- E. Liquid Temperature Sensors, High-End Commercial Grade:
 - 1. Platinum RTD Immersion Temperature Sensors, High-End Commercial Grade.
- F. Liquid and Steam Temperature Sensors, Industrial Grade:

1. Platinum RTD Immersion Temperature Sensors, Industrial Grade.
- G. Strap-on Temperature Sensors for Piping:
 1. Platinum RTD Strap-on Temperature Sensors for Piping.
 2. Thermistor Strap-on Temperature Sensors for Piping.
- H. Liquid Temperature Switches:
 1. Thermostat and Switch for Temperature Control in Pipe Applications.
- I. Liquid and Steam Temperature Transmitters, Commercial Grade.
- J. Liquid and Steam Temperature Transmitters, High-End Commercial Grade.
- K. Liquid and Steam Temperature Transmitters, Industrial Grade.

3.3 INSTALLATION, GENERAL

- A. Install products level, plumb, parallel, and perpendicular with building construction.
- B. Properly support instruments, tubing, piping, wiring, and conduit to comply with requirements indicated. Brace all products to prevent lateral movement and sway or a break in attachment.
- C. Fastening Hardware:
 1. Wrenches, pliers, and other tools that cause injury to or mar surfaces of rods, nuts, and other parts are prohibited for work of assembling and tightening nuts.
 2. Tighten bolts and nuts firmly and uniformly. Do not overstress threads by excessive force or by oversized wrenches.
 3. Lubricate threads of bolts, nuts, and screws with graphite and oil before assembly.
- D. Install products in locations that are accessible and that permit calibration and maintenance from floor, equipment platforms, or catwalks. Where ladders are required for Owner's access, confirm unrestricted ladder placement is possible under occupied condition.
- E. Corrosive Environments:
 1. Use products that are suitable for environment to which they are subjected.
 2. If possible, avoid or limit use of materials in corrosive environments.
 3. When conduit is in contact with a corrosive environment, use Type 316 stainless steel conduit and fittings or conduit and fittings that are coated with a corrosive-resistant coating that is suitable for environment.
 4. Where instruments are located in a corrosive environment and are not corrosive resistant from manufacturer, field install products in a NEMA 250, Type 4X enclosure constructed of **[Type 316L stainless steel]**.

3.4 INSTALLATION OF TEMPERATURE INSTRUMENTS

A. Mounting Location:

1. Roughing In:
 - a. Outline instrument-mounting locations before setting instruments and routing cable, wiring, tubing, and conduit to final location.
 - b. Provide independent inspection to confirm that proposed mounting locations comply with requirements indicated and approved submittals.
 - 1) Indicate dimensioned locations with mounting height for all surface-mounted products on Shop Drawings.
 - 2) Do not begin installation without submittal approval of mounting location.
 - c. Complete installation rough-in only after confirmation by independent inspector is complete and approval of location is documented for review by Owner and Architect on request.
2. Install switches and transmitters for air and liquid temperature associated with individual HVAC equipment and associated connected ductwork and piping near HVAC equipment co-located in HVAC equipment system control panel to provide service personnel a single and convenient location for inspection and service.
3. Install liquid temperature switches and transmitters for indoor applications in mechanical equipment rooms. Do not locate in user-occupied space unless indicated specifically on Drawings.
4. Install air temperature switches and transmitters for indoor applications in mechanical equipment rooms. Do not locate in user-occupied space unless indicated specifically on Drawings.
5. Mount switches and transmitters on walls, floor-supported freestanding pipe stands, or floor-supported structural support frames. Use manufacturer's mounting brackets to accommodate field mounting. Securely support and brace products to prevent vibration and movement.

B. Special Mounting Requirements:

1. Protect products installed outdoors from solar radiation and building and wind effect with stand-offs and shields constructed of **[Type 316 stainless steel]**.
2. Isolate temperature instruments having performance impacted by temperature of mounting substrate with an insulating barrier located between instrument and substrate to eliminate effect on performance. Where instruments requiring insulation are located in finished space, conceal insulating barrier in a cover matching the instrument cover.

C. Mounting Height:

1. Mount temperature instruments in user-occupied space to match mounting height of light switches unless otherwise indicated on Drawings. Mounting height is to comply with codes and accessibility requirements.
2. Mount switches and transmitters located in mechanical equipment rooms and

other similar space not subject to code or state and Federal accessibility requirements within a range of **42 to 72 inches** above the adjacent floor, grade, or service catwalk or platform.

- a. Make every effort to mount at **60 inches**.
- D. Seal penetrations to ductwork, plenums, and air-moving equipment to comply with duct static-pressure class and leakage and seal classes indicated using neoprene gaskets or grommets.
- E. Installation of Outdoor Air Temperature Sensors:
1. Mount sensor in an accessible and discrete location facing north.
 2. Protect installed sensor from solar radiation and other environmental influences that could impact performance.
 3. If required to have a transmitter, mount transmitter remotely from sensor in an accessible and serviceable location indoors that is not readily accessible by building occupants.
- F. Installation of Liquid Temperature Sensors:
1. Install all sensors in a matching thermowell.
 2. For pipe **NPS 4** and larger, install sensor and thermowell length to extend into pipe between 50 to 75 percent of pipe cross section.
 3. For pipe smaller than **NPS 4**:
 - a. Install reducers to increase pipe size to **NPS 4** at point of thermowell installation.
 - b. For pipe sizes **NPS 2-1/2 and NPS 3**, thermowell and sensor may be installed at pipe elbow or tee to achieve manufacturer-recommended immersion depth in lieu of increasing pipe size.
 - c. Minimum insertion depth is to be **2-1/2 inches**.
 4. Fill thermowell with heat-transfer compound before inserting sensor.
 5. Install tip of spring-loaded sensors to contact inside of thermowell.
 6. For insulated piping, install thermowells with extension neck to extend beyond face of insulation.
 7. Install thermowell in top dead center of horizontal pipe positioned in an accessible location to allow for inspection and replacement. If top dead center location is not possible due to field constraints, install thermowell at location along top half of pipe.
 8. Install sensors and thermowells to provide a leak-free installation when subjected to system, pressures, temperatures, and velocities encountered.
 9. Install high-end commercial and industrial grade liquid and steam temperature sensors with a connection head.
 10. For applications with transmitters, mount transmitter remotely from sensor in an accessible and serviceable location from floor [**service platform or catwalk**]. Avoid locations that are readily accessible by building occupants.

3.5 ELECTRIC POWER

- A. Furnish and install electrical power to products requiring electrical connections.
- B. Furnish and install power wiring. Comply with requirements in Section 260519 "Low-Voltage Electrical Power Conductors and Cables."
- C. Ground equipment in accordance with Section 260526 "Grounding and Bonding for Electrical Systems."
- D. Furnish and install raceways. Comply with requirements in Section 260533.23 "Surface Raceways for Electrical Systems."
- E. Furnish and install circuit breakers. Comply with requirements in Section 262816 "Enclosed Switches and Circuit Breakers."
- F. Install electrical devices furnished by manufacturer, but not factory mounted, in accordance with NFPA 70 and NECA 1.
- G. Install nameplate for each electrical connection, indicating electrical equipment designation and circuit number feeding connection.
 - 1. Nameplate to be laminated acrylic or melamine plastic signs, as specified in Section 260553 "Identification for Electrical Systems."
 - 2. Nameplate to be laminated acrylic or melamine plastic signs with a black background and engraved white letters at least **1/2 inch** high.

3.6 CONTROL CONNECTIONS

- A. Install control signal wiring to field-mounted control devices.
- B. Connect control signal wiring in accordance with Section 260523 "Control-Voltage Electrical Power Cables."
- C. Furnish and install raceways. Comply with requirements in Section 260533.23 "Surface Raceways for Electrical Systems."

3.7 IDENTIFICATION

- A. Identify system components, wiring, cabling, and terminals. Each piece of wire, cable, and tubing shall have the same designation at each end for operators to determine continuity at points of connection. Comply with requirements for identification specified in Section 260553 "Identification for Electrical Systems."
- B. Install engraved phenolic nameplate with instrument identification [**and on face of ceiling directly below instruments concealed above ceilings**].

3.8 CLEANING

- A. Remove grease, mastic, adhesives, dust, dirt, stains, fingerprints, labels, and other foreign materials from exposed interior and exterior surfaces.

3.9 CHECK-OUT PROCEDURES

- A. Check installed products before continuity tests, leak tests, and calibration.
- B. Check temperature instruments for proper location and accessibility.
- C. Verify sensing element type and proper material.
- D. Check instruments for proper installation with respect to location, elevation, orientation, insertion depth, or other applicable considerations that impact performance.
- E. Verify that wiring is correct and secure.

3.10 ADJUSTMENT, CALIBRATION, AND TESTING

- A. Description:
 - 1. Calibrate each instrument installed that is not factory calibrated and provided with calibration documentation.
 - 2. Provide a written description of proposed field procedures and equipment for calibrating each type of instrument. Submit procedures before calibration and adjustment.
 - 3. For each analog instrument, make a three-point test of calibration for both linearity and accuracy.
 - 4. Equipment and procedures used for calibration are to meet instrument manufacturer's written instructions.
 - 5. Provide diagnostic and test equipment for calibration and adjustment.
 - 6. Field instruments and equipment used to test and calibrate installed instruments are to have at least twice the instrument accuracy being calibrated. For example, an installed instrument with an accuracy of 1 percent is to be checked by an instrument with an accuracy of 0.5 percent.
 - 7. Calibrate each instrument in accordance with instrument instruction manual supplied by manufacturer.
 - 8. If, after calibration, indicated performance cannot be achieved, replace out-of-tolerance instruments.
 - 9. Comply with field-testing requirements and procedures indicated by ASHRAE Guideline 11, "Field Testing of HVAC Controls Components," in the absence of specific requirements and to supplement requirements indicated.
- B. Analog Signals:
 - 1. Check analog voltage signals using a voltage meter at zero, 50, and 100 percent.
 - 2. Check analog current signals using a current meter at zero, 50, and 100 percent.
 - 3. Check resistance signals for temperature sensors at zero, 50, and 100 percent of

operating span using a precision-resistance source.

C. Digital Signals:

1. Check digital signals using a jumper wire.
2. Check digital signals using an ohmmeter to test for contact.

D. Sensors: Check sensors at zero, 50, and 100 percent of Project design values.

E. Switches: Calibrate switches to make or break contact at set points indicated.

F. Transmitters:

1. Check and calibrate transmitters at zero, 50, and 100 percent of Project design values. [**Field calibration is not required for instruments that have been factory calibrated and provided with certificates.**]
2. Calibrate resistance temperature transmitters at zero, 50, and 100 percent of span using a precision-resistance source.

3.11 FIELD QUALITY CONTROL

- A. Testing Agency: **[Owner will engage][Engage]** a qualified testing agency to perform tests and inspections.
- B. Manufacturer's Field Service: Engage a factory-authorized service representative to test and inspect components, assemblies, and installations, including connections.
- C. Tests and Inspections: Perform the following tests and inspections [**with the assistance of a factory-authorized service representative**]:
1. Perform in accordance with manufacturer's written instruction.
 2. Test and adjust controls and safeties. Replace damaged and malfunctioning controls and equipment.
- D. Prepare test and inspection reports.

3.12 ADJUSTING

- A. Occupancy Adjustments: When requested within **[12]<Insert number>** months from date of Substantial Completion, provide on-site assistance in adjusting system to suit actual occupied conditions. Provide up to **[two]<Insert number>** visits to Project during other-than-normal occupancy hours for this purpose.

3.13 MAINTENANCE SERVICE

- A. Beginning at Substantial Completion, verify that maintenance service includes **[three][six][nine][12]** months' full maintenance by **[skilled employees of systems and equipment installer][manufacturer's authorized service representative]**. Include

[monthly][quarterly][semiannual][annual] preventive maintenance, repair or replacement of worn or defective components, lubrication, cleaning, and adjusting as required for proper operation. Verify that parts and supplies are manufacturer's authorized replacement parts and supplies.

3.14 DEMONSTRATION

- A. **[Engage a factory-authorized service representative to train][Train]** Owner's maintenance personnel to adjust, operate, and maintain temperature instruments.
- B. Coordinate training video with operation and maintenance manuals and classroom instruction for use by Owner in operating, maintaining, and troubleshooting.
- C. Record Owner training and submit digital files with closeout documents for Owner's future use.

END OF SECTION 23 09 23.27

SECTION 23 09 93.11 - SEQUENCE OF OPERATIONS FOR HVAC DDC

PART 1 - GENERAL

1.1 SUMMARY

- A. Section includes control sequences for DDC for HVAC systems, subsystems, and equipment.

1.2 DEFINITIONS

- A. Analog Output: Proportional output signal (zero- to 10-V dc, 4 to 20 mA).
- B. Binary Output: On/off output signal or contact closure.
- C. DDC: Direct digital control.
- D. Digital Output: Data output that must be interpreted digitally.

1.3 ACTION SUBMITTALS

- A. Product Data:
 - 1. An instrumentation list for each controlled system. Label each element of the controlled system in table format. Show, in the table element name, type of device, manufacturer, model number, and control device product data sheet number.
 - 2. A complete description of the operation of the control system, including sequences of operation. Include and reference a schematic diagram of the controlled system.
- B. Shop Drawings:
 - 1. Riser diagrams showing control network layout, communication protocol, and wire types.
 - 2. Schematic diagram of each controlled system. Include all control points labeled with point names shown or listed. Show the location of control elements in the system.
 - 3. Wiring diagram for each controlled system. Show all control elements labels. Where a control element is the same as that shown on the control system schematic, label with the same name. Label all terminals.

1.4 BOILER HOT WATER PLANT SEQUENCE OF OPERATIONS:

1. General

- a. Stand alone with integration via boiler controller.
- b. Comply with all of the city of Somerville cyber-security rules, regulations, and guidelines.
- c. Existing secondary loop hot water pumps (HWP-1 and 2), existing differential pressure sensor, existing minimum flow by-pass control valve (CV-1) shall remain integrated to the existing Honeywell controls system.
- d. Graphically integrate (3) new condensing boilers (B-1, B-2, B-3), primary boiler pumps (BP-1, BP-1, BP-3).
- g. ATC shall provide new O.A. sensor and locate on exterior facing north wall. contractor shall coordinate installation with building ownership.
- h. The heating hot water plant shall be enabled when outdoor air temperatures are below 60°F (adj).

2. Gas fired condensing boilers

- a. B-1, B-2, B-3 shall be provided with factory supplied controller with BACnet interface for future integration. The unit controller shall be capable of executing the sequence of operation. The ATC contractor shall be responsible for ensuring unit start/stop and alarms are available from the Honeywell controls system front-end. ATC shall provide (2) secondary loop supply water temperature sensors.
- b. The boiler room shall be provided with a low voltage "emergency power-off" (EPO) switch. When the switch is activated, all of the boilers and associated boiler pumps shall de-energize and alarm shall be displayed at the front-end indicating that the "EPO" switch has been activated. manual reset of the EPO switch is required.
- c. Boilers shall be cascaded together. boiler controller shall rotate lead boiler and associated primary loop boiler pump (BP) based on run time, secondary alternate lead boiler and a associated boiler pump shall be assigned. boilers shall operate and optimally fire as determined by the lead boiler to maintain the secondary hot water loop temperature set-point as described within the adjustable outdoor air temperature reset schedule below.

d. Outdoor air reset schedule

outdoor air temperature		hot water supply temperature	
0°F	(adj.)	180°F	(adj.)
40°F	(adj.)	140°F	(adj.)
60°F	(adj.)	110°F	(adj.)

- e. Boiler pump speed control shall be optimized by the boiler controller. boiler primary

speed controller shall send 0-10vdc signal to associated boiler pump VFD to maintain secondary loop supply water temperature. The boiler pump minimum speed shall be no less than 25 GPM, max GPM shall be 85.

3. Secondary hot water loop

- a. The secondary hot water loop consists of (2) hot water pumps (HWP-1, HWP-2), minimum flow by pass valve (CV-1), pressure differential sensor, (2) supply hot water temperature sensors, (1) return hot water temperature sensor.
- b. HWP-1 and HWP-2 shall operate in a lead/lag manner with the lead pump cycled by the end-user or as required to maintain equal run-time.
- c. When the hot water plant is enabled by the outdoor air schedule, the "lead" pump shall energize to minimum speed. By-pass valve (CV-1) shall be open. If the differential pressure is below the adjustable set point of 10 PSI, CV-1 shall modulate to its closed position. If CV-1 is fully closed and the pressure differential is below set point, then the "lead" pump's VFD shall increase pump speed until pressure differential set point is achieved. On a rise above differential pressure set point the reverse shall occur. If the lead pump has reached minimum speed (30%) and the differential pressure continues to be above set point, the minimum flow by-pass valve (CV-1) shall modulate open.
- d. If "lead" pump has reached 100% speed and the pressure differential is below set point, the "lag" pump shall energize with the VFD setting the pump to its minimum speed. Concurrently the lead secondary loop pump speed shall also be reduced to minimum speed such that both pumps operate in unison. Each VFD shall then increase the pump speeds concurrently as required to maintain differential pressure set point.
- f. Control/Monitor/Alarm Points
 - Existing to Remain

4. Emergency power operation

- a. During a loss of power event, the emergency power system shall provide power to B-3, BP-3 & HWP-1, new hot water plant controls system, and all associated components required to allow hot water plant to function for freeze protection.
- b. During emergency power B-3 shall be designated as the "lead" boiler, and HWP-1 as the "lead" pump. The hot water plant shall revert to normal operations during these conditions.

PART 2 - PRODUCTS (Not Applicable) (Not Used)

PART 3 - EXECUTION (Not Applicable) (Not Used)

END OF SECTION 23 09 93.11

SEQUENCE OF OPERATIONS FOR HVAC
DDC

23 09 93.11 - 3

SECTION 23 11 23 - FACILITY NATURAL-GAS PIPING

PART 1 - GENERAL

1.1 SUMMARY

- A. Section Includes:
 - 1. Pipes, tubes, and fittings.
 - 2. Manual gas shutoff valves.
 - 3. Motorized gas valves.
 - 4. Pressure regulators.
 - 5. Dielectric fittings.

1.2 DEFINITIONS

- A. CWP: Cold working pressure.
- B. Exposed, Exterior Installations: Exposed to view outdoors or subject to outdoor ambient temperatures and weather conditions. An example includes rooftop locations.
- C. Exposed, Interior Installations: Exposed to view indoors. Examples include finished occupied spaces and mechanical equipment rooms.
- D. Finished Spaces: Spaces other than mechanical and electrical equipment rooms, furred spaces, pipe and duct shafts, unheated spaces immediately below roof, spaces above ceilings, unexcavated spaces, crawlspaces, and tunnels.

1.3 ACTION SUBMITTALS

- A. Product Data:
 - 1. Piping specialties.
 - 2. Corrugated, stainless steel tubing with associated components.
 - 3. Valves. Include pressure rating, capacity, settings, and electrical connection data of selected models.
 - 4. Pressure regulators. Indicate pressure ratings and capacities.
 - 5. Service meters. Indicate [**pressure ratings and**] capacities. Include [**bypass fittings**][**bypass fittings and meter bars**][**meter bars**][**supports**].
 - 6. Dielectric fittings.
- B. Shop Drawings: For facility natural-gas piping layout. Include plans, piping layout and elevations, sections, and details for fabrication of pipe anchors, hangers, supports for multiple pipes, alignment guides, expansion joints and loops, and attachments of the same to building structure. Detail location of anchors, alignment guides, and expansion joints and loops.

1. Shop Drawing Scale: [**1/4 inch per foot**]<Insert scale>.
2. Detail mounting, supports, and valve arrangements for [**service-meter assembly and**] pressure regulator assembly.

1.4 INFORMATIONAL SUBMITTALS

- A. Coordination Drawings: Plans and details, drawn to scale, on which natural-gas piping is shown and coordinated with other installations, using input from installers of the items involved.
- B. Welding certificates.
- C. Site Survey: Plans, drawn to scale, on which natural-gas piping is shown and coordinated with other services and utilities.
- D. Field quality-control reports.
- E. Qualification Statements: For professional engineer.

1.5 CLOSEOUT SUBMITTALS

- A. Operation and Maintenance Data: For [**motorized gas valves**][**pressure regulators**][**and**][**service meters**] to include in emergency, operation, and maintenance manuals.

1.6 QUALITY ASSURANCE

- A. Steel Support Welding Qualifications: Qualify procedures and personnel in accordance with AWS D1.1/D1.1M, "Structural Welding Code - Steel."
- B. Pipe Welding Qualifications: Qualify procedures and operators in accordance with the ASME Boiler and Pressure Vessel Code.

1.7 DELIVERY, STORAGE, AND HANDLING

- A. Handling Flammable Liquids: Remove and dispose of liquids from existing natural-gas piping in accordance with requirements of authorities having jurisdiction.
- B. Deliver pipes and tubes with factory-applied end caps. Maintain end caps through shipping, storage, and handling to prevent pipe end damage and to prevent entrance of dirt, debris, and moisture.
- C. Store and handle pipes and tubes having factory-applied protective coatings to avoid damaging coating, and protect from direct sunlight.
- D. Protect stored PE pipes and valves from direct sunlight.

1.8 PROJECT CONDITIONS

- A. Perform site survey, research public utility records, and verify existing utility locations. Contact utility-locating service for area where Project is located.
- B. Interruption of Existing Natural-Gas Service: Do not interrupt natural-gas service to facilities occupied by Owner or others unless permitted under the following conditions, and then only after arranging to provide purging and startup of natural-gas supply in accordance with requirements indicated:
 - 1. Notify **[Construction Manager][Owner]** no fewer than **[10]** days in advance of proposed interruption of natural-gas service.
 - 2. Do not proceed with interruption of natural-gas service without **[Construction Manager's][Owner's]** written permission.

1.9 COORDINATION

- A. Coordinate sizes and locations of concrete bases with actual equipment provided.
- B. Coordinate requirements for access panels and doors for valves installed and concealed behind finished surfaces. Comply with requirements in Section 083113 "Access Doors and Frames."
- C. Coordinate requirements for piping identification for natural-gas piping. Comply with requirements in Section 220553 "Identification of Plumbing Piping and Equipment."

PART 2 - PRODUCTS

2.1 SOURCE LIMITATIONS

- A. Obtain each product type from single source from single manufacturer.

2.2 PERFORMANCE REQUIREMENTS

- A. Comply with **[NFPA 54][the International Fuel Gas Code]**.
- B. Minimum Operating-Pressure Ratings:
 - 1. Piping and Valves: **[100 psig]** minimum unless otherwise indicated.
 - 2. Service Regulators: **[65 psig][100 psig]** minimum unless otherwise indicated.
 - 3. Minimum Operating Pressure of Service Meter: **[5 psig][10 psig][20 psig][65 psig]**.
- C. Natural-Gas System Pressure within Buildings:
 - 1. Single Pressure: **[0.5 psig or less][More than 0.5 psig, but not more than 2 psig][More than 2 psig, but not more than 5 psig]**.

2. Two pressure ranges. Primary pressure is more than **0.5 psig**, but not more than **2 psig**, and is reduced to secondary pressure of **0.5 psig** or less.
 3. Two pressure ranges. Primary pressure is more than **2 psig**, but not more than **5 psig**, and is reduced to secondary pressure of more than **0.5 psig**, but not more than **2 psig**.
 4. Three pressure ranges. Primary pressure is more than **2 psig**, but not more than **5 psig**, and is reduced to secondary pressures of more than **0.5 psig**, but not more than **2 psig**, and is reduced again to pressures of **0.5 psig** or less.
- D. Electrical Components, Devices, and Accessories: Listed and labeled as defined in NFPA 70, by a qualified testing agency, and marked for intended location and application.
- E. Seismic Performance: Natural-gas piping system is to withstand the effects of earthquake motions determined in accordance with **[ASCE/SEI 7]**. See Section 220548 "Vibration and Seismic Controls for Plumbing Piping and Equipment."
1. The term "withstand" means "the piping system will remain in place without separation of any parts from the device when subjected to the seismic forces specified **[and the piping system will be fully operational after the seismic event]**."
 2. Component Importance Factor: **[1.5][1.0]**.

2.3 PIPES, TUBES, AND FITTINGS

- A. Steel Pipe: ASTM A53/A53M, black steel, Schedule 40, Type E or S, Grade B.
1. Malleable-Iron Threaded Fittings: ASME B16.3, Class 150, standard pattern.
 2. Wrought-Steel Welding Fittings: ASTM A234/A234M for butt welding and socket welding.
 3. Unions: ASME B16.39, Class 150, malleable iron with brass-to-iron seat, ground joint, and threaded ends.
 4. Forged-Steel Flanges and Flanged Fittings: ASME B16.5, minimum Class 150, including bolts, nuts, and gaskets of the following material group, end connections, and facings:
 - a. Material Group: 1.1.
 - b. End Connections: Threaded or butt welding to match pipe.
 - c. Lapped Face: Not permitted underground.
 - d. Gasket Materials: ASME B16.20, metallic, flat, asbestos free, aluminum O-rings, and spiral-wound metal gaskets.
 - e. Bolts and Nuts: ASME B18.2.1, carbon steel aboveground and stainless steel underground.
 5. Protective Coating for Underground Piping: Factory-applied, three-layer coating of epoxy, adhesive, and PE.
 - a. Joint Cover Kits: Epoxy paint, adhesive, and heat-shrink PE sleeves.
- B. Aluminum Tubing: Comply with ASTM B210 and ASTM B241/B241M.

1. Aluminum Alloy: Alloy 5456 is prohibited.
 2. Protective Coating: Factory-applied coating capable of resisting corrosion on tubing in contact with masonry, plaster, insulation, water, detergents, and sewerage.
 3. Flare Fittings: Comply with ASME B16.26 and SAE J513.
 - a. Copper-alloy fittings.
 - b. Metal-to-metal compression seal without gasket.
 - c. Dryseal threads complying with ASME B1.20.3.
- C. Drawn-Temper Copper Tube: Comply with ASTM B837, Type G.
1. Copper Fittings: ASME B16.22, wrought copper, and streamlined pattern.
 2. Bronze Flanges and Flanged Fittings: ASME B16.24, Class 150.
 - a. Gasket Material: ASME B16.20, metallic, flat, asbestos free, aluminum O-rings, and spiral-wound metal gaskets.
 - b. Bolts and Nuts: ASME B18.2.1, carbon steel or stainless steel.
 3. Protective Coating for Underground Tubing: Factory-applied, extruded PE a minimum of **0.022 inch** thick.
- D. Annealed-Temper Copper Tube: Comply with ASTM B837, Type G.
1. Copper Fittings: ASME B16.22, wrought copper, and streamlined pattern.
 2. Flare Fittings: Comply with ASME B16.26 and SAE J513.
 - a. Copper fittings with long nuts.
 - b. Metal-to-metal compression seal without gasket.
 - c. Dryseal threads complying with ASME B1.20.3.
 3. Protective Coating for Underground Tubing: Factory-applied, extruded PE a minimum of **0.022 inch** thick.
- E. Tin-Lined Copper Tube: ASTM B280, seamless, annealed, with interior tin-plated lining.
1. Flare Fittings: Comply with ASME B16.26 and SAE J513.
 - a. Copper fittings with long nuts.
 - b. Metal-to-metal compression seal without gasket.
 - c. Dryseal threads complying with ASME B1.20.3.
- F. PE Pipe: ASTM D2513, SDR 11.
1. PE Fittings: ASTM D2683, socket-fusion type or ASTM D3261, butt-fusion type with dimensions matching PE pipe.
 2. PE Transition Fittings: Factory-fabricated fittings with PE pipe complying with ASTM D2513, SDR 11; and steel pipe complying with ASTM A53/A53M, black steel, Schedule 40, Type E or S, Grade B.
 3. Anodeless Service-Line Risers: Factory fabricated and leak tested.

- a. Underground Portion: PE pipe complying with ASTM D2513, SDR 11 inlet.
 - b. Casing: Steel pipe complying with ASTM A53/A53M, Schedule 40, black steel, Type E or S, Grade B, with corrosion-protective coating covering. [**Vent casing aboveground.**]
 - c. Aboveground Portion: PE transition fitting.
 - d. Outlet is threaded or flanged or suitable for welded connection.
 - e. Tracer wire connection.
 - f. UV shield.
 - g. Stake supports with factory finish to match steel pipe casing or carrier pipe.
4. Transition Service-Line Risers: Factory fabricated and leak tested.
- a. Underground Portion: PE pipe complying with ASTM D2513, SDR 11 inlet connected to steel pipe complying with ASTM A53/A53M, Schedule 40, Type E or S, Grade B, with corrosion-protective coating for aboveground outlet.
 - b. Outlet is threaded or flanged or suitable for welded connection.
 - c. Bridging sleeve over mechanical coupling.
 - d. Factory-connected anode.
 - e. Tracer wire connection.
 - f. UV shield.
 - g. Stake supports with factory finish to match steel pipe casing or carrier pipe.

2.4 PIPING SPECIALTIES

A. Appliance Flexible Connectors:

1. Indoor, Fixed-Appliance Flexible Connectors: Comply with ANSI Z21.24.
2. Indoor, Movable-Appliance Flexible Connectors: Comply with ANSI Z21.69.
3. Outdoor, Appliance Flexible Connectors: Comply with ANSI Z21.75.
4. Corrugated, stainless steel tubing with polymer coating.
5. Operating-Pressure Rating: **0.5 psig.**
6. End Fittings: Zinc-coated steel.
7. Threaded Ends: Comply with ASME B1.20.1.
8. Maximum Length: **72 inches.**

B. Quick-Disconnect Devices: Comply with ANSI Z21.41.

1. Copper-alloy convenience outlet and matching plug connector.
2. Seals: Nitrile.
3. Hand operated with automatic shutoff when disconnected.
4. For indoor or outdoor applications.
5. Adjustable, retractable restraining cable.

C. Y-Pattern Strainers:

1. Body: ASTM A126, Class B, cast iron with bolted cover and bottom drain connection.
2. End Connections: Threaded ends for **NPS 2** and smaller; flanged ends for **NPS 2-1/2** and larger.

3. Strainer Screen: [40][60] -mesh startup strainer, and perforated stainless steel basket with 50 percent free area.
4. CWP Rating: **125 psig**.

D. Basket Strainers:

1. Body: ASTM A126, Class B, high-tensile cast iron with bolted cover and bottom drain connection.
2. End Connections: Threaded ends for **NPS 2** and smaller; flanged ends for **NPS 2-1/2** and larger.
3. Strainer Screen: [40][60] -mesh startup strainer, and perforated stainless steel basket with 50 percent free area.
4. CWP Rating: **125 psig**.

E. T-Pattern Strainers:

1. Body: Ductile or malleable iron with removable access coupling and end cap for strainer maintenance.
2. End Connections: Grooved ends.
3. Strainer Screen: [40][60] -mesh startup strainer, and perforated stainless steel basket with 57 percent free area.
4. CWP Rating: **750 psig**.

F. Weatherproof Vent Cap:

1. Cast- or malleable-iron increaser fitting with corrosion-resistant wire screen, with free area at least equal to cross-sectional area of connecting pipe and threaded-end connection.

2.5 JOINING MATERIALS

- A. Joint Compound and Tape: Suitable for natural gas.
- B. Welding Filler Metals: Comply with AWS D10.12/D10.12M for welding materials appropriate for wall thickness and chemical analysis of steel pipe being welded.
- C. Brazing Filler Metals: Alloy with melting point greater than **1000 deg F** complying with AWS A5.8/A5.8M. Brazing alloys containing more than 0.05 percent phosphorus are prohibited.

2.6 MANUAL GAS SHUTOFF VALVES

- A. General Requirements for Metallic Valves, NPS 2 (DN 50) and Smaller: Comply with ASME B16.33.
 1. CWP Rating: [**125 psig**].
 2. Threaded Ends: Comply with ASME B1.20.1.
 3. Dryseal Threads on Flare Ends: Comply with ASME B1.20.3.
 4. Tamperproof Feature: Locking feature for valves indicated in "Underground,

Manual Gas Shutoff Valve Schedule" and "Aboveground, Manual Gas Shutoff Valve Schedule" articles.

5. Listed and labeled by an NRTL acceptable to authorities having jurisdiction for valves **1 inch** and smaller.
 6. Service Mark: Valves **NPS 1-1/4 to NPS 2** having initials "WOG" permanently marked on valve body.
- B. General Requirements for Metallic Valves, NPS 2-1/2 (DN 65) and Larger: Comply with ASME B16.38.
1. CWP Rating: [**125 psig**].
 2. Flanged Ends: Comply with ASME B16.5 for steel flanges.
 3. Tamperproof Feature: Locking feature for valves indicated in "Underground, Manual Gas Shutoff Valve Schedule" and "Aboveground, Manual Gas Shutoff Valve Schedule" articles.
 4. Service Mark: Initials "WOG" permanently marked on valve body.

2.7 PRESSURE REGULATORS

- A. General Requirements:
1. Single stage and suitable for natural gas.
 2. Steel jacket and corrosion-resistant components.
 3. Elevation compensator.
 4. End Connections: Threaded for regulators **NPS 2** and smaller; flanged for regulators **NPS 2-1/2** and larger.

2.8 DIELECTRIC FITTINGS

- A. General Requirements: Assembly of copper alloy and ferrous materials with separating nonconductive insulating material. Include end connections compatible with pipes to be joined.

2.9 LABELING AND IDENTIFYING

- A. Detectable Warning Tape: Acid- and alkali-resistant, PE film warning tape manufactured for marking and identifying underground utilities, a minimum of **6 inches** wide and **4 mils** thick, continuously inscribed with a description and rated pressure of utility, with metallic core encased in a protective jacket for corrosion protection, detectable by metal detector when tape is buried up to **30 inches** deep; colored yellow.
- B. Label and identify gas piping and pressure outside a multitenant building by tenant.

PART 3 - EXECUTION

3.1 EXAMINATION

- A. Examine roughing-in for natural-gas piping system to verify actual locations of piping connections before equipment installation.
- B. Proceed with installation only after unsatisfactory conditions have been corrected.

3.2 PREPARATION

- A. Close equipment shutoff valves before turning off natural gas to premises or piping section.
- B. Inspect natural-gas piping in accordance with **[NFPA 54][the International Fuel Gas Code]** to determine that natural-gas utilization devices are turned off in piping section affected.
- C. Comply with **[NFPA 54][the International Fuel Gas Code]** requirements for preventing accidental ignition.

3.3 INSTALLATION OF INDOOR PIPING

- A. Comply with **[NFPA 54][the International Fuel Gas Code]** for installation and purging of natural-gas piping.
- B. Drawing plans, schematics, and diagrams indicate general location and arrangement of piping systems. Indicated locations and arrangements are used to size pipe and calculate friction loss, expansion, and other design considerations. Install piping as indicated unless deviations to layout are approved on Coordination Drawings.
- C. Arrange for pipe spaces, chases, slots, sleeves, and openings in building structure during progress of construction, to allow for mechanical installations.
- D. Do not install piping in concealed locations unless sleeved with the sleeve open at both ends.
- E. Install piping indicated to be exposed and piping in equipment rooms and service areas at right angles or parallel to building walls. Diagonal runs are prohibited unless specifically indicated otherwise.
- F. Where installing piping above accessible ceilings, allow sufficient space for ceiling panel removal.
- G. Locate valves for easy access. Do not locate valves within return air plenums.
- H. Install natural-gas piping at uniform grade of 2 percent down toward drip and sediment traps.

- I. Install piping free of sags and bends.
- J. Install fittings for changes in direction and branch connections.
- K. Verify final equipment locations for roughing-in.
- L. Comply with requirements in Sections specifying gas-fired appliances and equipment for roughing-in requirements.
- M. Drips and Sediment Traps: Install drips at points where condensate may collect, including service-meter outlets. Locate where accessible to permit cleaning and emptying. Do not install where condensate is subject to freezing.
 - 1. Construct drips and sediment traps using tee fitting with bottom outlet plugged or capped. Use nipple a minimum length of 3 pipe diameters, but not less than **3 inches** long and same size as connected pipe. Install with space below bottom of drip to remove plug or cap.
 - 2. Install sediment trap on both sides of regulators for gas reduction to **2 psig** with valve and cap.
- N. Extend relief vent connections for service regulators, line regulators, and overpressure protection devices to outdoors and terminate with weatherproof vent cap.
- O. Conceal pipe installations in walls, pipe spaces, utility spaces, above ceilings, below grade or floors, and in floor channels unless indicated to be exposed to view.
- P. Concealed Location Installations: Except as specified below, install concealed natural-gas piping and piping installed under the building in containment conduit constructed of steel pipe with welded joints as described in Part 2. Install a vent pipe from containment conduit to outdoors and terminate with weatherproof vent cap.
 - 1. Above Accessible Ceilings: Natural-gas piping, fittings, valves, and regulators may be installed in accessible spaces without containment conduit.
 - 2. In Floors: Install natural-gas piping with welded or brazed joints and protective coating in cast-in-place concrete floors. Cover piping to be cast in concrete slabs with minimum of **1-1/2 inches** of concrete. Piping may not be in physical contact with other metallic structures such as reinforcing rods or electrically neutral conductors. Do not embed piping in concrete slabs containing quick-set additives or cinder aggregate.
 - 3. In Floor Channels: Install natural-gas piping in floor channels. Channels must have cover and be open to space above cover for ventilation.
 - 4. In Walls or Partitions: Protect tubing installed inside partitions or hollow walls from physical damage using steel striker barriers at rigid supports.
 - a. Exception: Tubing passing through partitions or walls does not require striker barriers.
 - 5. Prohibited Locations:
 - a. Do not install natural-gas piping in or through circulating air ducts, clothes or trash chutes, chimneys or gas vents (flues), ventilating ducts, or

dumbwaiter or elevator shafts.

b. Do not install natural-gas piping in solid walls or partitions.

- Q. Use eccentric reducer fittings to make reductions in pipe sizes. Install fittings with level side down.
- R. Connect branch piping from top or side of horizontal piping.
- S. Install unions in pipes **NPS 2** and smaller, adjacent to each valve, at final connection to each piece of equipment. Unions are not required at flanged connections.
- T. Do not use natural-gas piping as grounding electrode.
- U. Install strainer on inlet of each line-pressure regulator and automatic or electrically operated valve.
- V. Install pressure gauge [**downstream**][**upstream and downstream**] from each line regulator. Pressure gauges are specified in Section 230500 "Common Work Results for HVAC."
- W. Install sleeves for piping penetrations of walls, ceilings, and floors. Comply with requirements for sleeves specified in Section 230500 "Common Work Results for HVAC."
- X. Install sleeve seals for piping penetrations of concrete walls and slabs. Comply with requirements for sleeve seals specified in Section 230500 "Common Work Results for HVAC."
- Y. Install escutcheons for piping penetrations of walls, ceilings, and floors. Comply with requirements for escutcheons specified in Section 230500 "Common Work Results for HVAC."

3.4 INSTALLATION OF VALVES

- A. Install manual gas shutoff valve for each gas appliance ahead of corrugated stainless steel tubing, aluminum, or copper connector.
- B. Install underground valves with valve boxes.
- C. Install regulators and overpressure protection devices with maintenance access space adequate for servicing and testing.
- D. Install earthquake valves aboveground outside buildings according to listing.
- E. Install anode for metallic valves in underground PE piping.
- F. Do not install valves in return-air plenums.

3.5 PIPING JOINT CONSTRUCTION

- A. Ream ends of pipes and tubes and remove burrs.
- B. Remove scale, slag, dirt, and debris from inside and outside of pipe and fittings before assembly.
- C. Threaded Joints:
 - 1. Thread pipe with tapered pipe threads complying with ASME B1.20.1.
 - 2. Cut threads full and clean using sharp dies.
 - 3. Ream threaded pipe ends to remove burrs and restore full inside diameter of pipe.
 - 4. Apply appropriate tape or thread compound to external pipe threads unless dryseal threading is specified.
 - 5. Damaged Threads: Do not use pipe or pipe fittings with threads that are corroded or damaged. Do not use pipe sections that have cracked or open welds.
- D. Welded Joints:
 - 1. Construct joints in accordance with AWS D10.12/D10.12M, using qualified processes and welding operators.
 - 2. Bevel plain ends of steel pipe.
 - 3. Patch factory-applied protective coating as recommended by manufacturer at field welds and where damage to coating occurs during construction.
- E. Brazed Joints: Construct joints in accordance with AWS's "Brazing Handbook," "Pipe and Tube" Chapter.
- F. Flanged Joints: Install gasket material, size, type, and thickness appropriate for natural-gas service. Install gasket concentrically positioned.
- G. Flared Joints: Cut tubing with roll cutting tool. Flare tube end with tool to result in flare dimensions complying with SAE J513. Tighten finger tight, and then use wrench. Do not overtighten.
- H. PE Piping Heat-Fusion Joints: Clean and dry joining surfaces by wiping with clean cloth or paper towels. Join in accordance with ASTM D2657.
 - 1. Plain-End Pipe and Fittings: Use butt fusion.
 - 2. Plain-End Pipe and Socket Fittings: Use socket fusion.

3.6 INSTALLATION OF HANGERS AND SUPPORTS

- A. Comply with requirements for seismic-restraint devices specified in Section 230548 "Vibration and Seismic Controls for HVAC."
- B. Comply with requirements in Section 230529 "Hangers and Supports for HVAC Piping and Equipment" for hangers, supports, and anchor devices.

- C. Install hangers for [steel piping][and][copper tubing], with maximum horizontal spacing and minimum rod diameters, to comply with MSS SP-58, locally enforced codes, and authorities having jurisdiction requirements, whichever are most stringent.
- D. Install hangers for corrugated stainless steel tubing, with maximum horizontal spacing and minimum rod diameters, to comply with manufacturer's written instructions, locally enforced codes, and authorities having jurisdiction requirements, whichever are most stringent.
- E. Support horizontal piping within [12 inches]<Insert dimension> of each fitting.
- F. Support vertical runs of [steel piping][and][copper tubing] to comply with MSS SP-58, locally enforced codes, and authorities having jurisdiction requirements, whichever are most stringent.
- G. Support vertical runs of corrugated stainless steel tubing to comply with manufacturer's written instructions, locally enforced codes, and authorities having jurisdiction requirements, whichever are most stringent.

3.7 PIPING CONNECTIONS

- A. Connect to utility's gas main according to utility's procedures and requirements.
- B. Install natural-gas piping electrically continuous, and bonded to gas-appliance equipment grounding conductor of the circuit powering the appliance in accordance with NFPA 70.
- C. Where installing piping adjacent to appliances, allow space for service and maintenance of appliances.
- D. Connect piping to appliances using manual gas shutoff valves and unions. Install valve within **72 inches** of each gas-fired appliance and equipment. Install union between valve and appliances or equipment.

3.8 LABELING AND IDENTIFICATION

- A. Comply with requirements in Section 230553 "Identification for HVAC Piping and Equipment" for piping and valve identification.
- B. Install detectable warning tape directly above gas piping, **12 inches** below finished grade, except **6 inches** below subgrade under pavements and slabs.

3.9 CONCRETE BASES

- A. Concrete Bases: Anchor equipment to concrete base [.] **in accordance with seismic codes at Project. See Section 230548 "Vibration and Seismic Controls for HVAC."**

1. Construct concrete bases of dimensions indicated, but not less than **4 inches** larger in both directions than supported unit.
2. Install dowel rods to connect concrete base to concrete floor. Unless otherwise indicated, install dowel rods on [**18-inch**] centers around the full perimeter of the base.
3. Install epoxy-coated anchor bolts for supported equipment that extend through concrete base, and anchor into structural concrete floor.
4. Place and secure anchorage devices. Use supported equipment manufacturer's setting drawings, templates, diagrams, instructions, and directions furnished with items to be embedded.
5. Install anchor bolts to elevations required for proper attachment to supported equipment.
6. Use [**3000 psig**], 28-day, compressive-strength concrete and reinforcement as specified in Section 033000 "Cast-in-Place Concrete."

3.10 FIELD QUALITY CONTROL

A. Tests and Inspections:

1. Test, inspect, and purge natural gas in accordance with [**NFPA 54**][**the International Fuel Gas Code**] and authorities having jurisdiction.
2. Natural-gas piping will be considered defective if it does not pass tests and inspections.

B. Prepare test and inspection reports.

3.11 DEMONSTRATION

- A. [**Engage a factory-authorized service representative to train**][**Train**] Owner's maintenance personnel to adjust, operate, and maintain earthquake valves.

3.12 INDOOR PIPING SCHEDULE FOR SYSTEM PRESSURES LESS THAN 0.5 PSIG (3.45 kPa)

A. Aboveground, branch piping [**NPS 1**] and smaller is to be [**one of**] the following:

1. Corrugated stainless steel tubing with mechanical fittings having socket or threaded ends to match adjacent piping.
2. Annealed-temper, tin-lined copper tube with flared joints and fittings.
3. Annealed-temper, copper tube with wrought-copper fittings and [**brazed**][**flared**] joints.
4. Aluminum tube with flared fittings and joints.
5. Steel pipe with malleable-iron fittings and threaded joints.

B. Aboveground, distribution piping is to be [**one of**] the following:

1. Steel pipe with malleable-iron fittings and threaded joints.
2. Steel pipe with wrought-steel fittings and welded joints.

3. Drawn-temper copper tube with wrought-copper fittings and brazed joints.

C. Underground, below building, piping is to be [**one of**] the following:

1. Steel pipe with malleable-iron fittings and threaded joints.
2. Steel pipe with wrought-steel fittings and welded joints.
3. Containment Conduit: Steel pipe with wrought-steel fittings and welded joints. Coat pipe and fittings with protective coating for steel piping.
4. Containment Conduit Vent Piping: Steel pipe with malleable-iron fittings and threaded or wrought-steel fittings with welded joints. Coat underground portion of vent pipe and fittings with protective coating for steel piping.

3.13 INDOOR PIPING SCHEDULE FOR SYSTEM PRESSURES MORE THAN 0.5 PSIG (3.45 kPa) AND LESS THAN 5 PSIG (34.5 kPa)

A. Aboveground, branch piping [**NPS 1**]**<Insert pipe size>** and smaller is to be [**one of**] the following:

1. Corrugated stainless steel tubing with mechanical fittings having socket or threaded ends to match adjacent piping.
2. Annealed-temper, tin-lined copper tube with flared joints and fittings.
3. Annealed-temper copper tube with wrought-copper fittings and [**brazed**][**flared**] joints.
4. Aluminum tube with flared fittings and joints.
5. Steel pipe with malleable-iron fittings and threaded joints.

B. Aboveground, distribution piping is to be [**one of**] the following:

1. Steel pipe with malleable-iron fittings and threaded joints.
2. Steel pipe with steel welding fittings and welded joints.
3. Drawn-temper copper tube with wrought-copper fittings and brazed joints.

C. Underground, below building, piping is to be [**one of**] the following:

1. Steel pipe with malleable-iron fittings and threaded joints.
2. Steel pipe with wrought-steel fittings and welded joints.
3. Containment Conduit: Steel pipe with wrought-steel fittings and welded joints. Coat underground pipe and fittings with protective coating for steel piping.
4. Containment Conduit Vent Piping: Steel pipe with malleable-iron fittings and threaded or wrought-steel fittings with welded joints. Coat underground portion of vent pipe and fittings with protective coating for steel piping.

3.14 INDOOR PIPING SCHEDULE FOR SYSTEM PRESSURES MORE THAN 5 PSIG (34.5 kPa)

A. Aboveground Piping: Maximum operating pressure more than [**5 psig**]**<Insert pressure>**.

B. Aboveground, Branch Piping: Steel pipe with steel welding fittings and welded joints.

- C. Aboveground, distribution piping is to be [**one of**] the following:
1. Steel pipe with steel welding fittings and welded joints.
 2. Drawn-temper copper tube with wrought-copper fittings and brazed joints.
- D. Underground, below building, piping is to be [**one of**] the following:
1. Steel pipe with malleable-iron fittings and threaded joints.
 2. Steel pipe with wrought-steel fittings and welded joints.
 3. Containment Conduit: Steel pipe with wrought-steel fittings and welded joints. Coat pipe and fittings with protective coating for steel piping.
 4. Containment Conduit Vent Piping: Steel pipe with malleable-iron fittings and threaded or wrought-steel fittings with welded joints. Coat underground portion of vent pipe and fittings with protective coating for steel piping.

3.15 ABOVEGROUND, MANUAL GAS SHUTOFF VALVE SCHEDULE

- A. Valves for pipe sizes **NPS 2** and smaller at service meter are to be [**one of**] the following:
1. One-piece, bronze ball valve with bronze trim.
 2. Two-piece, [full][regular] -port, bronze ball valves with bronze trim.
 3. Bronze plug valve.
- B. Valves for pipe sizes **NPS 2-1/2** and larger at service meter are to be [**one of**] the following:
1. Two-piece, [full][regular] -port, bronze ball valves with bronze trim.
 2. Bronze plug valve.
 3. Cast-iron, nonlubricated plug valve.
- C. Distribution piping valves for pipe sizes **NPS 2** and smaller are to be [**one of**] the following:
1. One-piece, bronze ball valve with bronze trim.
 2. Two-piece, [full][regular] -port, bronze ball valves with bronze trim.
 3. Bronze plug valve.
- D. Distribution piping valves for pipe sizes **NPS 2-1/2** and larger are to be [**one of**] the following:
1. Two-piece, [full][regular] -port, bronze ball valves with bronze trim.
 2. Bronze plug valve.
 3. Cast-iron, [nonlubricated][lubricated] plug valve.
- E. Valves in branch piping for single appliance are to be [**one of**] the following:
1. One-piece, bronze ball valve with bronze trim.
 2. Two-piece, [full][regular] -port, bronze ball valves with bronze trim.
 3. Bronze plug valve.

Rimkus
313 Congress Street
Boston, MA 02210

Argenziano School
Boiler Replacement Project
Somerville, MA 02143

END OF SECTION 23 11 23

SECTION 23 21 13 - HYDRONIC PIPING

PART 1 - GENERAL

1.1 SUMMARY

A. Section Includes:

1. Copper tube and fittings.
2. Steel pipe and fittings.
3. Stainless steel pipe and fittings.
4. Piping joining materials.
5. Transition fittings.
6. Dielectric fittings.

1.2 ACTION SUBMITTALS

A. Product Data: For each type of product.

B. Shop Drawings:

1. Show hydronic piping layouts, sizes and elevations, including connecting equipment, valves, specialty valves, fittings, strainers, air vents, expansion tanks, air/dirt separators/purgers, meters, expansion loops/expansion joints/anchors, and low point drains.
2. Show interface and spatial relationships between piping and equipment.
3. Shop Drawing Scale: [**1/4 inch equals 1 foot**].

C. Delegated Design Submittals:

1. Design calculations and detailed fabrication and assembly of pipe anchors and alignment guides, hangers and supports for multiple pipes, expansion joints and loops, and attachments of the same to the building structure.
2. Locations of pipe anchors, alignment guides, and expansion joints and loops.
3. Locations of and details for penetrations, including sleeves and sleeve seals for exterior walls, floors, basement, and foundation walls.
4. Locations of and details for penetration and firestopping for fire- and smoke-rated wall and floor and ceiling assemblies.

1.3 INFORMATIONAL SUBMITTALS

A. Coordination Drawings: Piping layout, or BIM model, drawn to scale, indicating the items described in this Section, and coordinated with all building trades.

B. Qualification Data: For Installer.

- C. Welding certificates.

1.4 QUALITY ASSURANCE

- A. Installer Qualifications:
 - 1. Installers of Pressure-Sealed Joints: Installers are to be certified by pressure-seal joint manufacturer as having been trained and qualified to join piping with pressure-seal pipe couplings and fittings.
 - 2. Fiberglass Pipe and Fitting Installers: Installers of RTRF and RTRP are to be certified by manufacturer of pipes and fittings as having been trained and qualified to join fiberglass piping with manufacturer-recommended adhesive.
- B. Steel Support Welding: Qualify procedures and personnel in accordance with AWS D1.1/D1.1M.
- C. Pipe Welding: Qualify procedures and operators in accordance with ASME Boiler and Pressure Vessel Code: Section IX.
 - 1. Comply with ASME B31.9 for materials, products, and installation.
 - 2. Certify that each welder has passed AWS qualification tests for welding processes involved and that certification is current.

1.5 WARRANTY

- A. PP-R and PP-RCT Manufacturer's Warranty: Manufacturer agrees to repair or replace PP-R and PP-RCT pipe and fittings that fail in materials or workmanship within 10 years from date of Substantial Completion.
 - 1. Warranty is to cover labor and material costs of repairing and/or replacing defective materials and repairing any incidental damage caused by failure of the piping system due to defects in materials or manufacturing.
 - 2. Warranty is to be in effect only upon submission by Contractor to manufacturer of valid pressure/leak documentation indicating that the system was tested and passed manufacturer's pressure/leak test and any other manufacturer requirements.

PART 2 - PRODUCTS

2.1 PERFORMANCE REQUIREMENTS

- A. Hydronic piping components and installation are to be capable of withstanding the following minimum working pressures and temperatures unless otherwise indicated:
 - 1. Hot-Water Heating Piping: **[100 psig]** at **[200 deg F][180 deg F]**.
 - 2. Makeup-Water Piping: **[80 psig][150 psig]** at **[73 deg F][150 deg F]**.
 - 3. Condensate-Drain Piping: **[150 deg F][180 deg F]**.

4. Air-Vent Piping: [**180 deg F**][**200 deg F**]<Insert temperature>.
5. Pressure-Relief-Valve-Inlet and -Outlet Piping: Equal to the pressure of the piping system to which it is attached.

2.2 COPPER TUBE AND FITTINGS

- A. DWV Copper Tube: ASTM B306, Type DWV.
- B. Cast-Copper, Solder-Joint Fittings: ASME B16.18 pressure fittings. Do not use solder joints on pipe sizes greater than **NPS 4**.
- C. Bronze Flanges: ASME B16.24, Class 150, with solder-joint ends. Do not use solder joints on pipe sizes greater than **NPS 4**.
- D. Cast-Copper Unions: MSS SP-123, cast-copper-alloy, hexagonal-stock body, with ball-and-socket, metal-to-metal seating surfaces and solder-joint or threaded ends. Do not use solder joints on pipe sizes greater than **NPS 4**.
- E. Wrought-Copper Unions: ASME B16.22. Do not use solder joints on pipe sizes greater than **NPS 4**.

2.3 STEEL PIPE AND FITTINGS

- A. Steel Pipe: ASTM A53/A53M black steel with plain ends; welded and seamless, Grade B, and schedule number as indicated in Part 3, "Piping Applications" Article.
- B. Cast-Iron Threaded Fittings: ASME B16.4; Classes 125 and 250 as indicated in Part 3, "Piping Applications" Article.
- C. Malleable-Iron Threaded Fittings: ASME B16.3, Classes 150 and 300 as indicated in Part 3, "Piping Applications" Article.
- D. Malleable-Iron Unions: ASME B16.39; Classes 150, 250, and 300 as indicated in Part 3, "Piping Applications" Article.
- E. Cast-Iron Pipe Flanges and Flanged Fittings: ASME B16.1, Classes 25, 125, and 250; raised ground face, and bolt holes spot faced as indicated in "Piping Applications" Article.
- F. Wrought-Steel Fittings: ASTM A234/A234M; wall thickness to match adjoining pipe.
- G. Cast- and Forged-Steel Flanges and Flanged Fittings: ASME B16.5, including bolts, nuts, and gaskets of the following material group, end connections, and facings:
 1. Material Group: 1.1.
 2. End Connections: Butt welding.
 3. Facings: Raised face.
- H. Steel Pipe Nipples: ASTM A733, made of same materials and wall thicknesses as pipe

in which they are installed.

2.4 STAINLESS STEEL PIPE AND FITTINGS

- A. Stainless Steel Pipe, Plain Ends: ASTM A312/A312M plain ends, seamless; stainless steel of types and schedules as indicated in Part 3 "Piping Applications" Article.

2.5 PIPING JOINING MATERIALS

- A. Pipe-Flange Gasket Materials: Suitable for chemical and thermal conditions of piping system contents.
 - 1. ASME B16.21, nonmetallic, flat, asbestos free, **1/8-inch** maximum thickness unless otherwise indicated.
 - a. Full-Face Type: For flat-face, Class 125, cast-iron and cast-bronze flanges.
 - b. Narrow-Face Type: For raised-face, Class 250, cast-iron and steel flanges.
- B. Flange Bolts and Nuts: ASME B18.2.1, carbon steel, unless otherwise indicated.
- C. Plastic, Pipe-Flange Gasket, Bolts, and Nuts: Type and material recommended by piping system manufacturer unless otherwise indicated.
- D. Solder Filler Metals: ASTM B32, lead-free alloys.
- E. Brazing Filler Metals: AWS A5.8/A5.8M, BCuP Series, copper-phosphorus alloys for joining copper with copper; or BAg-1, silver alloy for joining copper with bronze or steel.
- F. Flux: ASTM B813, water flushable.
- G. Welding Filler Metals: Comply with AWS D10.12M/D10.12 for welding materials appropriate for wall thickness and chemical analysis of steel pipe being welded.
- H. Solvent Cements for CPVC Piping: ASTM F493.
- I. Solvent Cements for PVC Piping: ASTM D2564. Include primer in accordance with ASTM F656.
 - a. Verify PVC welding solvent cement has a VOC content of 510 g/L or less.
 - b. Verify adhesive primer has a VOC content of 550 g/L or less.
- J. Fiberglass Pipe Adhesive: As furnished or recommended by pipe manufacturer.
 - 1. Verify fiberglass adhesive has a VOC content of 80 g/L or less when calculated in accordance with 40 CFR 59, Subpart D (EPA Method 24).
 - 2. Verify adhesive complies with testing and product requirements of the California Department of Public Health's "Standard Method for the Testing and Evaluation of Volatile Organic Chemical Emissions from Indoor Sources Using Environmental Chambers."

3. Verify adhesive complies with testing and product requirements of the California Department of Public Health's "Standard Method for the Testing and Evaluation of Volatile Organic Chemical Emissions from Indoor Sources Using Environmental Chambers." Verify formaldehyde emissions do not exceed 9 mcg/cu. m or 7 ppb, whichever is less.
4. Verify adhesive complies with testing and product requirements of the California Department of Public Health's "Standard Method for the Testing and Evaluation of Volatile Organic Chemical Emissions from Indoor Sources Using Environmental Chambers." Verify building concentration of formaldehyde does not exceed half of the indoor recommended exposure limit, or 33 mcg/cu. m, and that of acetaldehyde does not exceed 9 mcg/cu. m.

2.6 TRANSITION FITTINGS

- A. General Requirements:
 1. Same size as pipes to be joined.
 2. Pressure rating at least equal to pipes to be joined.
 3. End connections compatible with pipes to be joined.
- B. Fitting-Type Transition Couplings: Manufactured piping coupling or specified piping system fitting.

2.7 DIELECTRIC FITTINGS

- A. General Requirements: Assembly of copper alloy and ferrous materials with separating nonconductive insulating material. Include end connections compatible with pipes to be joined.

PART 3 - EXECUTION

3.1 PIPING APPLICATIONS

- A. Hot-Water Heating Piping, Aboveground, NPS 2 (DN 50) and Smaller, to Be Any of the Following:
 1. ~~[Type K][Type L]~~, drawn-temper copper tubing, wrought-copper fittings, and ~~[soldered][brazed][pressure-seal][grooved mechanical][mechanically formed tee]~~ joints.
 2. ~~[Schedule 40]~~, Grade B, steel pipe; ~~[Class 125, cast-iron][Class 150, malleable-iron][Class 250, cast-iron][Class 300, malleable-iron]~~ fittings; and ~~[threaded][grooved mechanical]~~ joints.
 3. Schedule 5, ~~[Type 304]~~, stainless steel pipe; ~~[Type 316]~~, stainless steel pressure-seal fittings; and pressure-seal joints.
 4. ~~[Schedule 10][Schedule 40]~~, ~~[Type 304]~~<Insert type>, stainless steel pipe; ~~[Type 304]~~, grooved mechanical joint coupling and fittings; and grooved mechanical joints.

5. **[Schedule 40]**, CPVC plastic pipe and fittings and solvent-welded joints.
 6. RTRP and RTRF with adhesive joints.
- B. Hot-Water Heating Piping, Aboveground, NPS 2-1/2 (DN 65) and Larger, to Be Any of the Following:
1. **[Type K][Type L]**, drawn-temper copper tubing, wrought-copper fittings, and **[soldered][brazed][grooved mechanical]** joints.
 2. **[Schedule 40]**, Grade B, steel pipe; **[Class 125, cast-iron][Class 150, malleable-iron][Class 250 cast-iron][Class 300 malleable-iron]** fittings; welded joints, cast-iron flanges, flange-fittings, and flanged joints.
 3. **[Schedule 40]**, Grade B, steel pipe; grooved mechanical joint coupling and fittings; and grooved mechanical joints.
 4. **[Schedule 40]**, Grade B, steel pipe, plain-end mechanical joint couplings and fittings; and plain-end mechanical joints.
 5. **[Schedule 10][Schedule 40]**, **[Type 304]**, stainless steel pipe; **[Type 304]**, grooved mechanical joint coupling and fittings; and grooved mechanical joints.
 6. **[Schedule 40]**, CPVC plastic pipe and fittings and solvent-welded joints.
 7. RTRP and RTRF with adhesive or flanged joints.
- C. Makeup-Water Piping Installed Aboveground to Be Any of the Following:
1. **[Type K][Type L]**, drawn-temper copper tubing, wrought-copper fittings, and **[soldered][brazed][pressure-seal][mechanical grooved][mechanically formed tee]** joints.
 2. **[Schedule 40]**, CPVC plastic pipe and fittings, and solvent-welded joints.
 3. Schedule 5, **[Type 304]**, stainless steel pipe; **[Type 316]**, stainless steel pressure-seal couplings and fittings; and pressure-seal joints.
 4. **[Schedule 10][Schedule 40]**, **[Type 304]**, stainless steel pipe; **[Type 304]**, grooved mechanical joint coupling and fittings; and grooved mechanical joints.
 5. **[PP-R][PP-RCP]** plastic piping and fittings with heat fusion joints.
 6. RTRP and RTRF with adhesive joints.
- D. Air-Vent Piping:
1. Inlet: Same as service where installed with metal-to-plastic transition fittings for plastic piping systems, in accordance with piping manufacturer's written instructions.
 2. Outlet: **Type K**, annealed-temper copper tubing with soldered or flared joints.
- E. Pressure-Relief-Valve-Inlet and -Outlet Piping for Hot-Water Piping: Same materials and joining methods as for piping specified for the service in which safety valve is installed, with metal-to-plastic transition fittings for plastic piping systems, in accordance with piping manufacturer's written instructions.

3.2 INSTALLATION OF PIPING

- A. Drawing plans, schematics, and diagrams indicate general location and arrangement of piping systems. Indicated locations and arrangements are used to size pipe and calculate friction loss, expansion, and other design considerations. Install piping as

indicated unless deviations to layout are approved on coordination drawings.

- B. Install piping in concealed locations unless otherwise indicated and except in equipment rooms and service areas.
- C. Install piping indicated to be exposed and piping in equipment rooms and service areas at right angles or parallel to building walls. Diagonal runs are prohibited unless specifically indicated otherwise.
- D. Install piping above accessible ceilings to allow sufficient space for ceiling panel removal.
- E. Install piping to permit valve servicing.
- F. Install piping at indicated slopes.
- G. Install piping free of sags and bends.
- H. Install fittings for changes in direction and branch connections.
- I. Install piping to allow application of insulation.
- J. Select system components with pressure rating equal to or greater than system operating pressure.
- K. Install groups of pipes parallel to each other, spaced to permit applying insulation and servicing of valves.
- L. Install drains, consisting of a tee fitting, **NPS 3/4** ball valve, and short **NPS 3/4** threaded nipple with cap, at low points in piping system mains and elsewhere as required for system drainage.
- M. Install piping at a uniform grade of 0.2 percent upward in direction of flow.
- N. Reduce pipe sizes using eccentric reducer fitting installed with level side up.
- O. Install branch connections to mains using [**mechanically formed**] tee fittings in main pipe, with the branch connected to the bottom of the main pipe. For up-feed risers, connect the branch to the top of the main pipe.
- P. Install valves in accordance with Section 230523 "General-Duty Valves for HVAC Piping."
- Q. Install air vents and pressure-relief valves in accordance with Section 232116 "Hydronic Piping Specialties."
- R. Install unions in piping, [**NPS 2**] and smaller, adjacent to valves, at final connections of equipment, and elsewhere as indicated.
- S. Install flanges in piping, [**NPS 2-1/2**] and larger, at final connections of equipment and elsewhere as indicated.

- T. Install shutoff valve immediately upstream of each dielectric fitting.
- U. Comply with requirements in Section 230500 "Common Work Results for HVAC" for installation of expansion loops, expansion joints, anchors, and pipe alignment guides.
- V. Comply with requirements in Section 230553 "Identification for HVAC Piping and Equipment" for identifying piping.
- W. Install sleeves for piping penetrations of walls, ceilings, and floors. Comply with requirements for sleeves specified in Section 230500 "Common Work Results for HVAC."
- X. Install sleeve seals for piping penetrations of concrete walls and slabs. Comply with requirements for sleeve seals specified in Section 230500 "Common Work Results for HVAC."
- Y. Install escutcheons for piping penetrations of walls, ceilings, and floors. Comply with requirements for escutcheons specified in Section 230500 "Common Work Results for HVAC."

3.3 JOINT CONSTRUCTION

- A. Ream ends of pipes and tubes and remove burrs. Bevel plain ends of steel pipe.
- B. Remove scale, slag, dirt, and debris from inside and outside of pipe and fittings before assembly.
- C. Soldered Joints: Apply ASTM B813, water-flushable flux, unless otherwise indicated, to tube end. Construct joints in accordance with ASTM B828 or CDA's "Copper Tube Handbook," using lead-free solder alloy complying with ASTM B32.
- D. Brazed Joints: Construct joints in accordance with AWS's "Brazing Handbook," "Pipe and Tube" chapter, using copper-phosphorus brazing filler metal complying with AWS A5.8/A5.8M.
- E. Threaded Joints: Thread pipe with tapered pipe threads in accordance with ASME B1.20.1. Cut threads full and clean using sharp dies. Ream threaded pipe ends to remove burrs and restore full ID. Join pipe fittings and valves as follows:
 - 1. Apply appropriate tape or thread compound to external pipe threads unless dry seal threading is specified.
 - 2. Damaged Threads: Do not use pipe or pipe fittings with threads that are corroded or damaged. Do not use pipe sections that have cracked or open welds.
- F. Welded Joints: Construct joints in accordance with AWS D10.12M/D10.12, using qualified processes and welding operators in accordance with "Quality Assurance" Article.
- G. Flanged Joints: Select appropriate gasket material, size, type, and thickness for service application. Install gasket concentrically positioned. Use suitable lubricants on bolt

threads.

- H. Plastic Piping Solvent-Cemented Joints: Clean and dry joining surfaces. Join pipe and fittings in accordance with the following:
 - 1. Comply with ASTM F402 for safe-handling practice of cleaners, primers, and solvent cements.
 - 2. CPVC Piping: Join in accordance with ASTM D2846/D2846M Appendix.
 - 3. PVC Pressure Piping: Join ASTM D1785 schedule number, PVC pipe, and PVC socket fittings in accordance with ASTM D2672. Join other-than-schedule-number PVC pipe and socket fittings in accordance with ASTM D2855.
 - 4. PVC Nonpressure Piping: Join in accordance with ASTM D2855.
- I. Fiberglass-Bonded Joints: Prepare pipe ends and fittings, apply adhesive, and join in accordance with pipe manufacturer's written instructions.
- J. Grooved Joints: Assemble joints with coupling and gasket, lubricant, and bolts. Cut or roll grooves in ends of pipe based on pipe and coupling manufacturer's written instructions for pipe wall thickness. Use grooved-end fittings and rigid, grooved-end-pipe couplings.
- K. Plain-End Mechanical-Coupled Joints: Prepare, assemble, and test joints in accordance with manufacturer's written installation instructions.
- L. Mechanically Formed Tee Fittings: Use manufacturer-recommended tools, procedure, and brazed joints.
- M. Pressure-Seal Joints: Use manufacturer-recommended tools and procedure. Leave insertion marks on pipe after assembly.

3.4 INSTALLATION OF DIELECTRIC FITTINGS

- A. Install dielectric fittings in piping at connections of dissimilar metal piping and tubing.
- B. Dielectric Fittings for NPS 2 (DN 50) and Smaller: Use dielectric **[nipples][unions]**.
- C. Dielectric Fittings for NPS 2-1/2 to NPS 4 (DN 65 to DN 100): Use dielectric **[flanges][flange kits][nipples]**.
- D. Dielectric Fittings for NPS 5 (DN 125) and Larger: Use dielectric flange kits.

3.5 INSTALLATION OF HANGERS AND SUPPORTS

- A. Comply with requirements for seismic-restraint devices specified in Section 230548 "Vibration and Seismic Controls for HVAC."
- B. Comply with requirements in Section 230529 "Hangers and Supports for HVAC Piping and Equipment" for hangers, supports, and anchor devices.

- C. Install hangers for [copper tubing][and][steel piping], with maximum horizontal spacing and minimum rod diameters, to comply with MSS SP-58, locally enforced codes, and authorities having jurisdiction requirements, whichever are most stringent.
- D. Install hangers for plastic piping, with maximum horizontal spacing and minimum rod diameters, to comply with manufacturer's written instructions, locally enforced codes, and authorities having jurisdiction requirements, whichever are most stringent.
- E. Install hangers for fiberglass piping, with maximum horizontal spacing and minimum rod diameters, to comply with manufacturer's written instructions, locally enforced codes, and authorities having jurisdiction requirements, whichever are most stringent.
- F. Support horizontal piping within [12 inches] of each fitting and coupling.
- G. Support vertical runs of [copper tubing][and][steel piping] to comply with MSS SP-58, locally enforced codes, and authorities having jurisdiction requirements, whichever are most stringent.
- H. Support vertical runs of [CPVC][PVC][PP-R][and][PP-RCP] piping to comply with manufacturer's written instructions, locally enforced codes, and authorities having jurisdiction requirements, whichever are most stringent.
- I. Support vertical runs of fiberglass piping to comply with manufacturer's written instructions, locally enforced codes, and authorities having jurisdiction requirements, whichever are most stringent.

3.6 IDENTIFICATION

- A. Identify system components. Comply with requirements for identification materials and installation in Section 230553 "Identification for HVAC Piping and Equipment."

3.7 SYSTEM STARTUP

- A. Perform the following before operating the system:
 - 1. Open manual valves fully.
 - 2. Inspect pumps for proper rotation.
 - 3. Set makeup pressure-reducing valves for required system pressure.
 - 4. Inspect air vents at high points of system and determine if all are installed and operating freely (automatic type), or bleed air completely (manual type).
 - 5. Set temperature controls so all coils are calling for full flow.
 - 6. Inspect and set operating temperatures of hydronic equipment, such as boilers to specified values.
 - 7. Verify lubrication of motors and bearings.

3.8 FIELD QUALITY CONTROL

- A. Prepare hydronic piping in accordance with ASME B31.9 and as follows:

1. Leave joints, including welds, uninsulated and exposed for examination during test.
2. Provide temporary restraints for expansion joints that cannot sustain reactions due to test pressure. If temporary restraints are impractical, isolate expansion joints from testing.
3. Flush hydronic piping systems with clean water; then remove and clean or replace strainer screens.
4. Isolate equipment from piping. If a valve is used to isolate equipment, its closure is to be capable of sealing against test pressure without damage to valve. Install blinds in flanged joints to isolate equipment.
5. Install pressure-relief valve, set at a pressure no more than one-third higher than test pressure, to protect against damage by expanding liquid or other source of overpressure during test.

B. Perform the following tests on hydronic piping:

1. Use ambient-temperature water as a testing medium unless there is risk of damage due to freezing. Another liquid that is safe for workers and compatible with piping may be used.
2. While filling system, use vents installed at high points of system to release air. Use drains installed at low points for complete draining of test liquid.
3. Isolate expansion tanks and determine that hydronic system is full of water.
4. Subject piping system to hydrostatic test pressure that is not less than 1.5 times the system's working pressure. Test pressure is not to exceed maximum pressure for any vessel, pump, valve, or other component in system under test. Verify that stress due to pressure at bottom of vertical runs does not exceed 90 percent of specified minimum yield strength or 1.7 times the "SE" value in Appendix A in ASME B31.9.
5. After hydrostatic test pressure has been applied for at least 10 minutes, examine piping, joints, and connections for leakage. Eliminate leaks by tightening, repairing, or replacing components, and repeat hydrostatic test until there are no leaks.
6. Prepare written report of testing.

END OF SECTION 23 21 13

SECTION 23 21 16 - HYDRONIC PIPING SPECIALTIES

PART 1 - GENERAL

1.1 SUMMARY

A. Section Includes:

1. Hydronic specialty valves.
2. Air vents.
3. Expansion tanks and fittings.
4. Air/dirt separators and purgers.
5. Strainers.
6. Flexible connectors.
7. Hydraulic de-coupler

B. Related Requirements:

1. Section 230500 "Common Work Results for HVAC" for expansion fittings and loops.
2. Section 230523 "General-Duty Valves for HVAC Piping" for specification and installation requirements for general-duty valves common to most piping systems.
3. Section 230923.11 "Control Valves" for automatic control valve and sensor specifications, installation requirements, and locations.

1.2 ACTION SUBMITTALS

A. Product Data: For each type of product:

1. Include construction details and material descriptions for hydronic piping specialties.
2. Include rated capacities, operating characteristics, and furnished specialties and accessories.
3. Include flow and pressure drop curves based on manufacturer's testing for calibrated-orifice balancing valves and automatic flow-control valves.

1.3 CLOSEOUT SUBMITTALS

- A. Operation and Maintenance Data: For hydronic piping specialties to include in emergency, operation, and maintenance manuals.

1.4 MAINTENANCE MATERIAL SUBMITTALS

- A. Differential Pressure Meter: For each type of balancing valve and automatic flow

control valve, include flowmeter, probes, hoses, flow charts, and carrying case.

1.5 QUALITY ASSURANCE

- A. Pipe Welding: Qualify procedures and operators in accordance with ASME BPVC, Section IX.
- B. Pressure-relief and safety-relief valves and pressure vessels bear the appropriate ASME label. Fabricate and stamp air separators and expansion tanks to comply with ASME BPVC, Section VIII, Division 1.

PART 2 - PRODUCTS

A. Air Separator

- 1. Furnish and install, as shown on plans, a centrifugal type air separator with built in strainer. The unit shall have 6" inlet and outlet flanged connections tangential to the vessel shell. The unit shall have a perforated stainless steel strainer with the capability to direct accumulated air to the compression tank (air control system) or air vent (air elimination system) via an NPT vent connection at top of unit. A blowdown connection shall be provided to facilitate routine cleaning. Vessel shell diameter to be three times the nominal inlet/outlet pipe diameter, with a minimum vessel volume for sufficient velocity reduction. The air separator must be designed, constructed and stamped for 125 psig @ 375°F (862 kPa @ 191°C) in accordance with Section VIII, Division I of the ASME Boiler and Pressure Vessel Code, and registered with the National Board of Boiler and Pressure Vessel Inspectors. The air separator shall be Bell & Gossett Model No. R-6F Rolairtrol Air Separator Rated for up 700 GPM.

B. Expansion Tank

- 1. Furnish and install, as shown on plans, a bladder expansion tank, Series "B" (ASME) Pressurized Expansion Tanks manufactured by Bell & Gossett. Series "B" expansion tanks are ASME rated precharged bladder-type pressure vessels. The Series "B" tank is designed to absorb the expansion forces of heating/cooling system water while maintaining proper system pressurization under varying operating conditions. Construction materials
 - System connection: Forged steel
 - Shell: Carbon steel
 - Bladder: Heavy duty butyl rubber, designed and constructed per ASME Section - VIII, Division 1
 - Maximum design pressure: 125 PSI
 - Design temperature: 240°F

C. Hydraulic De-Coupler

1. Furnish and install, as shown on plans, a PSA- 6 as manufactured by Wessels Company. The PSA must be constructed in accordance with the most recent addendum of Section VIII Division 1 of the ASME Boiler and Pressure Vessel Code and shall be constructed and stamped for 150 PSI working pressure @ 450°F. Each tank shall be Wessels model number PSA-6 or approved equaSystem connection: Forged steel
 - Shell: Carbon steel
 - Maximum design pressure: 150 PSI
 - Design temperature: 450°F

PART 3 - EXECUTION

3.1 EXAMINATION

- A. Examine all piping specialties for cleanliness, freedom from foreign matter, and corrosion. Remove special packing materials, such as blocks, used to prevent disc movement during shipping and handling.
- B. Examine threads on all devices for form and cleanliness.
- C. Examine mating flange faces for conditions that might cause leakage. Check bolting for proper size, length, and material. Verify that gasket is of proper size, that its material composition is suitable for service, and that it is free from defects and damage.
- D. Do not attempt to repair defective piping specialties; replace with new devices. Remove defective piping specialties from site.

3.2 INSTALLATION OF VALVES

- A. Install calibrated-orifice balancing valve at each branch connection to return main.
- B. Install calibrated-orifice, balancing valve in the return pipe of each heating or cooling terminal.
- C. Install pressure-reducing valves at makeup-water connection to regulate system fill pressure.
- D. Install pressure-relief and safety-relief valves at hot-water generators and elsewhere as required by ASME BPVC. Pipe drain to nearest floor drain or as indicated on Drawings. Comply with ASME BPVC, Section VIII, Division 1, for installation requirements.

3.3 HYDRONIC SPECIALTIES INSTALLATION

- A. Install manual air vents at high points in piping, at heat-transfer coils, and elsewhere as required for system air venting.

- B. Install automatic air vents at high points of system piping in mechanical equipment rooms only.
 - 1. Provide air outlet drain line full size of air outlet to floor drain or to other point indicated on Drawings.
- C. Install manual vents at heat-transfer coils and elsewhere as required for air venting.
- D. Install in-line air separators in pump suction. Install drain valve on air separators **NPS 2** and larger.
- E. Install tangential air separator in pump suction. Install blowdown piping with gate or full-port ball valve full size of separator outlet; extend full size to nearest floor drain.
- F. Install expansion tanks having direct air/water interface above the air separator or air purger. Install tank fitting in tank bottom and charge tank. Use manual vent for initial fill to establish proper water level in tank.
 - 1. Install tank fittings that are shipped loose.
 - 2. Support tank from floor or structure above with sufficient strength to carry weight of tank, piping connections, and fittings, plus tank full of water. Do not overload building components and structural members.
 - 3. Install piping from air separator or air purger to expansion tank with a 2 percent upward slope toward tank to avoid air entrapment.
- G. Install diaphragm- or bladder-type expansion tanks on the floor.
- H. Vent and purge air from hydronic system, and ensure that tank is properly charged with air to suit system Project requirements.

END OF SECTION 23 21 16

PART 1 – GENERAL

1.01 DESCRIPTION OF WORK

- A. Provide pumps and required system trim for heating water systems including all related appurtenances for a complete and operating systems.

1.02 SECTION INCLUDES

- A. Close Coupled, Vertical Inline Pump

1.03 RELATED SECTIONS

- A. Drawings and general provisions of the Contract, including general and supplementary Conditions and Division 1 Specification Sections, apply to these Sections.
- Section *** - Alignment of Rotating Equipment
 - Section *** - Cast-in-Place Concrete
 - Section *** - Mechanical General Requirements
 - Section *** - Supports, Anchors, and Sleeves
 - Section *** - Motors and Starters
 - Section *** - Drives
 - Section *** - Mechanical Identification
 - Section *** - Vibration Isolation
 - Section *** - Piping Insulation
 - Section *** - Equipment Installation
 - Section *** - Hydronic Piping and Specialties
 - Section *** - Testing, Adjusting, and Balancing
 - Section *** - Meters and Gauges
 - Section *** - Electrical

1.04 REFERENCES

- A. HI - Hydraulic Institute.
B. ANSI - American National Standards Institute.
C. OSHA - Occupational Safety & Health Administration.
D. ASHRAE – American Society of Heating, Refrigeration and Air-Conditioning Engineers.
E. NEMA - National Electrical Manufacturers Association.
F. UL - Underwriters Laboratories.
G. ETL - Electrical Testing Laboratories.
H. CSA - Canadian Standards Association.
I. NEC - National Electric Codes.
J. ISO - International Standards Organization.
K. IEC - International Electrotechnical Commission.
L. ASME – American Society of Mechanical Engineers.

1.05 SUBMITTAL

- A. Submit each item in this article according to the Conditions of the Contract and Division 1 Specification Sections.
- B. Submit manufacturer's installation instructions under provisions of General Conditions and Division 1.
- C. Operation and Maintenance Data: Include installation instructions, assembly views, lubrication instructions, and replacement parts lists.
- D. Under provisions of commissioning documentation, testing of pumps, as well as training of owner's operation and maintenance personnel may be required in cooperation with the commissioning consultant.
- E. Product Data including certified performance curves and rated capacities of selected model, weights (shipping, installed, and operating), furnished specialties, and accessories. Indicate pump's operating point on curves.
- F. Complete Package information Product Data including:
 - System summary sheet (where applicable)
 - Sequence of Operation
 - Shop drawing indicating dimensions, required clearances and location and size of each field connection
 - Power and control wiring diagram
 - System profile analysis including pump curves, system curve, and variable speed pump curves (where applicable)
 - Pump data sheets - Rated capacities of selected models and indication of pump's operating point on curves.
 - Submittals on furnished specialties and accessories
 - Submittals must be specific to this project. Generic submittals will not be accepted.
- G. Each pump submittal shall detail the overall efficiency (wire-to-water efficiency) for the customer specified duty point and control head. Each submittal shall detail the pumpmotor-drive input power requirements for the duty condition.
- H. Specified Control Head shall be 30% TDH or calculated minimum control head specified within the equipment schedule
- I. Hanging and support requirements should follow the recommendations in the manufacturer's installation instructions.
- J. Submittals that are "rejected" as being "non-compliant" will be re-reviewed once with all time for subsequent reviews back charged to the contractor in accordance with the engineer's current prevailing rate schedule. If a rate schedule for additional services is included, as part of the contract with the owner that rate schedule shall be used in lieu of the "current prevailing" rate schedule.

1.05 QUALITY ASSURANCE

- A. All equipment or components of this specification section shall meet or exceed the requirements and quality of the items herein specified, or as denoted on the drawings.
- B. Ensure pump operation, at specified system fluid temperatures without vapor binding and cavitation, is non-overloading in parallel or individual operation, and

operates to ANSI/HI 9.6.3.1 standard for Preferred Operating Region (POR) unless otherwise approved by the engineer.

- C. Ensure pump pressure ratings are at least equal to system's maximum operating pressure at point where installed but not less than specified.
- D. Equipment manufacturer shall be a company specializing in manufacture, assembly, and field performance of provided equipment with a minimum of 20 years experience.
- E. Equipment provider shall be responsible for providing certified equipment start-up and, when noted, an in the field certified training session. New pump start-up shall be for the purpose of determining pump alignment, lubrication, voltage, and amperage readings. All proper electrical connections, pump's balance, discharge and suction gauge readings, and adjustment of head, if required. A copy of the start-up report shall be made and sent to both the contractor and to the Engineer.

1.06 DELIVERY, STORAGE, AND HANDLING

- A. Deliver materials to the site in such a matter as to protect the materials from shipping and handling damage. Provide materials on factory provided shipping skids and lifting lugs if required for handling. Materials damaged by the elements should be packaged in such a matter that they could withstand short-term exposure to the elements during transportation.
- B. Store materials in a clean, dry location protected from weather and construction traffic. Handle carefully to avoid damage.
- C. Use all means necessary to protect equipment before, during, and after installation.
- D. All scratched, dented, and otherwise damaged units shall be repaired or replaced as directed by the Architect Engineer.

1.07 WARRANTY:

- A. Provide a minimum One (1) year warranty on materials and installation under provision of Section 01 78 36.

PART 2 – PRODUCTS 2.01 MANUFACTURERS

- A. The specifying engineer reserves the right to specify a primary supplier / lead spec manufacturer on all supplied schedule and specification documents. These primary suppliers have led their respective industry in research and development and their products have had proven track records in the field. These primary suppliers, in the opinion of this engineering firm, produce a superior product to the alternately listed manufacturers. The contractor may choose to supply equivalent equipment as manufactured by the alternately specified manufacturer. This alternately specified equipment shall be supplied on a deduct alternate basis and based on the approval of the supplied alternate manufacturer's submittals. The use of a primary supplier and deduct alternates protects the specifying

engineer's design concept, but allows for a check-and-balance system to protect the post-commissioning owner.

- B. Contractor shall furnish and install new close-coupled vertical inline pump for chilled water and hot water heating systems as indicated on the drawings. Pumps shall be Series e-80 as manufactured by Bell & Gossett under base bid. Equivalent units as manufactured by other manufacturers may be submitted as deduct alternates. Pumps shall meet types, sizes, capacities, and characteristics as scheduled on the Equipment Schedule drawings. Pump substitutions shall be provided with connection sizes equal to those scheduled. Pump connections shall not be downsized. Pump substitutions shall not be provided at efficiencies less than those scheduled.

2.02 COMPONENTS

- A. The pumps shall be close-coupled, inline for vertical or horizontal installation, in cast iron stainless steel fitted construction specifically designed for quiet operation. Suitable standard operations at 225°F and 175 PSIG working pressure (or optional operations at up to 250°F). Working pressures shall not be de-rated at temperatures up to 250°F. The pump internals shall be capable of being serviced without disturbing piping connections.
- B. As an option an EPR/Carbon/Tungsten/Carbide/SS seal (250°F maximum operating temperature) or EPR-Silicon Carbide/Silicon Carbide/SS seal may be used in lieu of the standard Buna/Carbon/Ceramic/SS seal (225° F maximum operating temperature).
- C. The pumps shall have a solid alloy steel shaft that is integral to the motor. A non-ferrous shaft sleeve shall be employed to completely cover the wetted area under the seal.
- D. The motor bearings shall support the shaft via heavy-duty grease lubricated ball bearings.
- E. Pump shall be equipped with an internally flushed mechanical seal assembly installed in an enlarged tapered seal chamber. Seal assembly shall have a stainless steel housing, Buna bellows and seat gasket, stainless steel spring, and be of a carbon ceramic design with the carbon face rotating against a stationary ceramic face. (As an option, a stuffing box designed may be used in lieu of the traditional internally flushed mechanical seal design. Pump shall be flushed single seal, flushed double seal, or packing gland type seal arrangements.)
- F. Pump shaft shall connect to a stainless steel impeller. Impeller shall be hydraulically and dynamically balanced to Hydraulic Institute Standards ANSI/HI 9.6.4.-2016. The allowable residual imbalance conforms to ANSI grade G6.3, keyed to the shaft and secured by a stainless steel locking capscrew or nut.
- G. Pump should be designed to allow for true back pull-out access to the pump's working components for ease of maintenance.
- H. Pump volute shall be of a Class 30 cast iron design for heating systems rated for 175 PSIG with integral cast iron flanges drilled for 125# ANSI companion flanges (Optional 250 and 300 PSIG working pressures are available and are 250# flange drilled). Volute shall include gauge ports at nozzles, and vent and drain ports. The

volute shall be designed with a base ring matching an ANSI 125# flange that can be used for pump support.

- I. hydrovar X motors shall meet scheduled horsepower, speed, voltage, and enclosure design. Motors shall have heavy-duty grease lubricated ball bearings to offset the additional bearing loads associated with the closed-coupled pump design. Motors shall be shall meet NEMA specifications. J. Pumps shall conform to ANSI/HI 9.6.3.1-2012 standard for Preferred Operating Region (POR) unless otherwise approved by the engineer.
- K. Pump shall be of a maintainable design and for ease of maintenance should use machine fit parts and not press fit components.
- L. Pump manufacturer shall be ISO-9001 certified.
- M. Each pump shall be factory hydrostatically tested and name-plated before shipment.
- N. Where noted on schedule pumping equipment may require one or all of the following optional tests: Certified Lab tests (unwitnessed), Hydraulic Institute Level B tests, or Witnessed Tests.

2.03 ACCESSORIES

- A. Where noted on the schedule, provide one mechanical seal for each model type of primary pump.
- B. Pumps shall be packaged with (2) pressure sensors and associated cabling. Pressure sensors shall be rated up to 100 PSIG and 300 PSIG for the inlet (suction) and outlet (discharge) pump connections respectively.

PART 3 - MOTOR 3.01 hydrovar X General Performance and Design

- A. The unit shall be coupled to a hydrovar X variable-speed, permanent magnet (non-rare earth) assisted reluctance (PMAREL) motor-drive.
- B. The hydrovar X unit shall include provisions to disconnect the drive and motor independently. The motor-drive combination shall perform in accordance with the PDS (power drive system) values indicated on the unit motor nameplate and as outlined by IEC standards for IE5 and IES2 efficiencies.
- C. The motor-drive unit mounting dimensions shall conform to the frame size and type indicated on the unit nameplate.
- D. All hydrovar X units shall be rated for an environmental protection rating of NEMA 4/ IP55 and working temperatures of -4 to 122°F (-20 to +50°C).
- E. hydrovar X units shall be compatible with both 3-phase 50 Hz or 60 Hz supply and rated for either 200-240V (+/- 10%) or 380-480V (+/- 10%) ranges. The motor-drive combination will not require shaft grounding rings.

3.02 DRIVE CONTROLS AND WIRING

- A. Units shall be fitted with a full-color HMI (human machine interface) display controlled by rubber button physical input controls.

- B. hydrovar X units shall be compatible with Modbus RTU and BACNet MS/TP communication protocols.
- C. Units shall be equipped with the ability to perform wireless communication via the Xylem X App.
- D. The unit shall support up to (4) analog inputs, (5) digital inputs, (1) analog output, (2) relay outputs (Form C), and (1) 10V output supply. Supported analog input and output ranges are: 0-20 mA, 4-20 mA, 0-10V, and 2-10V.
- E. hydrovar X units shall be equipped with (2) RS485 terminal block connections. The unit shall feature a removable gland plate of which the power supply opening is dimensioned for standard U.S. trade size conduit fittings.
- F. hydrovar X units shall be capable of multi-pump controls up to (8) pumps in parallel and feature a suite of input-driven control programming options including pressure, flow, temperature, and level as well as quadratic and linear proportional pressure control.
- G. hydrovar X units shall support the ability to operate at a user-defined fixed rotational speed (Actuator mode) without external input controls.

PART 4 - EXECUTION 4.01 INSTALLATION

- A. Install equipment in accordance with manufacturer's instructions.
- B. Reduction from line size to pump connection size shall be made with eccentric reducers attached to the pump with tops flat to allow continuity of flow.
- C. Furnish and install triple duty valves on the discharge side of all pumps and furnish and install a line size shut-off valve on the suction side of all pumps. Anywhere that 5 straight pipe diameters of pipe cannot be provided on the inlet side of a pump a suction diffuser shall be used to provide appropriate flow distribution into the eye of the pump's impeller.
- D. Provide temperature and pressure gauges where and as detailed or directed.
- E. On systems where pump seals require flushing water or cooling water for a heat exchanger kit, provide cooling water supply piping and connections as well as the return piping, if required. Piping should be of adequate size to pass required flow rate.
- F. Proper access space around a device should be left for servicing the component. No less than the minimum recommended by the manufacturer.
- G. Provide an adequate number of isolation valves for service and maintenance of the system and its components.
- H. Circulating pump shall have sufficient capacity to circulate the scheduled GPM against the scheduled external head (feet) with the horsepower and speed as scheduled and/ or as denoted on the drawings. Motors shall be of electrical characteristics as scheduled, denoted and/or as indicated on the electrical plans and specifications. Pump characteristics shall be such that the head of the pump under varying conditions shall not exceed the rated horsepower of the drive motor.
- I. On systems where the final balancing procedure requires the triple duty valve to be throttled more than 25% to attain design flow (on a constant speed pumping system), and no future capacity has been built into the pump, the pump impeller

must be trimmed to represent actual system head resistance. The pump provider and engineer of record, based on the balancing contractor's reports, shall determine the final impeller trim diameter.

- J. All piping shall be brought to equipment and pump connections in such a manner so as to prevent the possibility of any loads or stresses being applied to the connections or piping. All piping shall be fitted to the pumps even though piping adjustments may be required after the pipe is installed.
- K. On components that require draining, contractor must provide piping to and discharging into appropriate drains. L. Power wiring, as required, shall be the responsibility of the electrical contractor. All wiring shall be performed per manufacturer's instruction and applicable state, federal, and local codes.
- M. Control wiring for remote mounted switches and sensor / transmitters shall be the responsibility of the control's contractor. All wiring shall be performed per manufacturer's instructions and applicable state, federal, and local codes.

END OF SECTION

SECTION 23 25 13 - WATER TREATMENT FOR CLOSED-LOOP HYDRONIC SYSTEMS

PART 1 - GENERAL

1.1 SUMMARY

A. Section Includes:

1. Water treatment for closed-loop hydronic systems.
2. Manual chemical-feed equipment.
3. Automatic chemical-feed equipment.
4. Chemicals.
5. Inhibited ethylene glycol and propylene glycol.

B. Related Requirements:

1. Section 232533 "HVAC Makeup-Water Filtration Equipment" for water treatment of water softeners, RO equipment, and filtration equipment.

1.2 DEFINITIONS

- A. RO: Reverse osmosis.
- B. TDS: Total dissolved solids consist of salts and other materials that combine with water as a solution.
- C. TSS: Total suspended solids include both organic and inorganic solids that are suspended in the water. These solids may include silt, plankton, and industrial wastes.

1.3 ACTION SUBMITTALS

A. Product Data: Include rated capacities, operating characteristics, and furnished specialties and accessories for the following products:

1. Bypass feeders.
2. Water meters.
3. Inhibitor injection timers.
4. pH controllers.
5. Chemical solution tanks.
6. Injection pumps.
7. Chemical-treatment test equipment.
8. Chemical material safety data sheets.
9. Inhibited ethylene glycol.
10. Inhibited propylene glycol.

B. Shop Drawings: Pretreatment and chemical-treatment equipment, showing tanks,

maintenance space required, and piping connections to hydronic systems.

1. Include plans, elevations, sections, and attachment details.
2. Include diagrams for power, signal, and control wiring.

1.4 INFORMATIONAL SUBMITTALS

- A. Seismic Qualification Certificates: For components, from manufacturer.
 1. Basis for Certification: Indicate whether withstand certification is based on actual test of assembled components or on calculation.
 2. Dimensioned Outline Drawings of Equipment Unit: Identify center of gravity and locate and describe mounting and anchorage provisions.
 3. Detailed description of equipment anchorage devices on which the certification is based and their installation requirements.
- B. Water-Analysis Provider Qualifications: Verification of experience and capability of HVAC water-treatment service provider.
- C. Field quality-control reports.
- D. Water-Treatment Program: Written sequence of operation on an annual basis for the application equipment required to achieve water quality defined in "Performance Requirements" Article.
- E. Water Analysis: Illustrate water quality available at Project site.

1.5 CLOSEOUT SUBMITTALS

- A. Operation and Maintenance Data: For sensors, injection pumps, and controllers to include in emergency, operation, and maintenance manuals.

1.6 QUALITY ASSURANCE

- A. HVAC Water-Treatment Service Provider Qualifications: An experienced HVAC water-treatment service provider, capable of analyzing water qualities, installing water-treatment equipment, and applying water treatment as specified in this Section.

PART 2 - PRODUCTS

2.1 PERFORMANCE REQUIREMENTS

- A. Provide all hardware, chemicals, and other material necessary to maintain HVAC water quality in all systems, as indicated in this Specification. Water quality for hydronic systems shall minimize corrosion, scale buildup, and biological growth for optimum efficiency of hydronic equipment without creating a hazard to operating personnel or

the environment.

- B. Base HVAC water treatment on quality of water available at Project site, hydronic system equipment material characteristics and functional performance characteristics, operating personnel capabilities, and requirements and guidelines of authorities having jurisdiction.
- C. Closed hydronic systems, including **[hot-water heating below 250 deg F][chilled water][dual-temperature water][glycol heating][and][glycol cooling]** shall have the following water qualities:
 - 1. pH: Maintain a value within boiler manufacturer acceptable range.
 - 2. Alkalinity: Maintain a value within boiler manufacturer acceptable range mg/L as CaCO₃.
 - 3. Steel Corrosion Inhibitors: Provide sufficient inhibitors to limit mild steel corrosion. Maintain soluble iron concentrations at or below acceptable limits mg/L.
 - 4. Yellow Metal Corrosion Inhibitor: Provide sufficient copper and brass corrosion inhibitors to limit copper corrosion.
 - 5. Scale Control: Provide softened water for initial fill and makeup. **[Where softened water is not used, provide sufficient scale inhibitors to prevent formation of scale and maintain all scale-forming material in solution.]**
 - 6. Dispersants: Provide sufficient dispersants to prevent sedimentation of fine particulate matter.
 - 7. Microbiological Limits:
 - a. Total Aerobic Plate Count: Maintain a maximum value of **<Insert number>** organisms/mL.
 - b. Total Anaerobic Plate Count: Maintain a maximum value of **<Insert number>** organisms/mL.
 - c. Nitrate Reducers: Maintain a maximum value of **<Insert number>** organisms/mL.
 - d. Sulfate Reducers: Maintain a maximum value of **<Insert number>** organisms/mL.
 - e. Iron Bacteria: Maintain a maximum value of **<Insert number>** organisms/mL.

PART 3 - EXECUTION

3.1 WATER ANALYSIS

- A. Perform an analysis of supply water to determine quality of water available at Project site.

3.2 INSTALLATION

- A. Install chemical-application equipment on concrete bases, level and plumb. Maintain manufacturer's recommended clearances. Arrange units, so controls and devices that

require servicing are accessible. Anchor chemical tanks and floor-mounting accessories to substrate. Install all chemical application equipment within a spill-containment area without floor drain.

- B. Install seismic restraints for equipment and floor-mounting accessories, and anchor to building structure. Comply with requirements in Section 230548 "Vibration and Seismic Controls for HVAC" for seismic restraints.
- C. Install water-testing equipment on wall near water-chemical-application equipment.
- D. Install interconnecting control wiring for chemical-treatment controls and sensors.
- E. Mount sensors and injectors in piping circuits.
- F. Bypass Feeders: Install in closed hydronic systems, including [**hot-water heating**,][**chilled water**,][**dual-temperature water**,][**glycol heating**,][**and**][**glycol cooling**], and equip with the following:
 - 1. Install bypass feeder in a bypass circuit around circulating pumps unless indicated otherwise on Drawings.
 - 2. Install water meter in makeup-water supply.
 - 3. Install test-coupon assembly in bypass circuit around circulating pumps unless otherwise indicated on Drawings.
 - 4. Install a gate or full-port ball isolation valves on inlet, outlet, and drain below the feeder inlet.
 - 5. Install a swing check on the inlet after the isolation valve.
- G. Install automatic fluid make-up equipment for glycol water system, and include the following:
 - 1. Chemical solution tanks.
 - 2. Chemical solution injection pumps.
 - 3. Water meter in makeup supply to system.
 - 4. Pressure switch to operate injection pump as necessary to maintain glycol system pressure.

3.3 PIPING CONNECTIONS

- A. Piping installation requirement are specified in other Sections. Drawings indicate general arrangement of piping, fittings, and specialties.
- B. Where installing piping adjacent to equipment, allow space for service and maintenance.
- C. Make piping connections between HVAC water-treatment equipment and dissimilar-metal piping with dielectric fittings. Dielectric fittings are specified in Section 232113 "Hydronic Piping."
- D. Install shutoff valves on HVAC water-treatment equipment inlet and outlet. Metal general-duty valves are specified in Section 230523.11 "Globe Valves for HVAC

Piping," Section 230523.12 "Ball Valves for HVAC Piping," Section 230523.13 "Butterfly Valves for HVAC Piping," and Section 230523.15 "Gate Valves for HVAC Piping."

- E. Comply with requirements in Section 221119 "Domestic Water Piping Specialties" for backflow preventers required in makeup-water connections to potable-water systems.

3.4 ELECTRICAL CONNECTIONS

- A. Confirm applicable electrical requirements in electrical Sections for connecting electrical equipment.
- B. Ground equipment in accordance with Section 260526 "Grounding and Bonding for Electrical Systems."
- C. Connect wiring in accordance with Section 260519 "Low-Voltage Electrical Power Conductors and Cables."

3.5 FIELD QUALITY CONTROL

- A. Testing Agency:
 - 1. Owner will engage a qualified testing agency to perform tests and inspections.
 - 2. Engage a qualified testing agency to perform tests and inspections.
- B. Manufacturer's Field Service: Engage a factory-authorized service representative to test and inspect components, assemblies, and equipment installations, including connections.
- C. Perform tests and inspections [**with the assistance of a factory-authorized service representative**].
- D. Tests and Inspections:
 - 1. Inspect field-assembled components and equipment installation, including piping and electrical connections.
 - 2. Inspect piping and equipment to determine that systems and equipment have been cleaned, flushed, and filled with water, and are fully operational before introducing chemicals for water-treatment system.
 - 3. Place HVAC water-treatment system into operation and calibrate controls during the preliminary phase of hydronic systems' startup procedures.
 - 4. Do not enclose, cover, or put piping into operation until it is tested and satisfactory test results are achieved.
 - 5. Test for leaks and defects. If testing is performed in segments, submit separate report for each test, complete with diagram of portion of piping tested.
 - 6. Leave uncovered and unconcealed new, altered, extended, and replaced water piping until it has been tested and approved. Expose work that has been covered or concealed before it has been tested and approved.
 - 7. Cap and subject piping to static water pressure of **50 psig** above operating

- pressure, without exceeding pressure rating of piping system materials. Isolate test source and allow test pressure to stand for four hours. Leaks and loss in test pressure constitute defects.
8. Repair leaks and defects with new materials, and retest piping until no leaks exist.
- E. Equipment will be considered defective if it does not pass tests and inspections.
- F. Prepare test and inspection reports.
- G. At **[four][six][eight]** -week intervals following Substantial Completion, perform separate water analyses on hydronic systems to show that automatic chemical-feed systems are maintaining water quality within performance requirements specified in this Section. Submit written reports of water analysis, advising Owner of changes necessary to adhere to "Performance Requirements" Article.
- H. Comply with ASTM D3370 and with the following standards:
1. Silica: ASTM D859.
 2. Acidity and Alkalinity: ASTM D1067.
 3. Iron: ASTM D1068.
 4. Water Hardness: ASTM D1126.

3.6 MAINTENANCE SERVICE

- A. Scope of Maintenance Service: Provide chemicals and service program to maintain water conditions required above, to inhibit corrosion and scale formation for hydronic piping and equipment. Services and chemicals shall be provided for a period of one year from date of Substantial Completion and shall include the following:
1. Initial water analysis and HVAC water-treatment recommendations.
 2. Startup assistance for Contractor to flush the systems, clean with detergents, and initially fill systems with required chemical treatment prior to operation.
 3. Periodic field service and consultation.
 4. Customer report charts and log sheets.
 5. Laboratory technical analysis.
 6. Analyses and reports of all chemical items concerning safety and compliance with government regulations.

3.7 DEMONSTRATION

- A. **[Engage a factory-authorized service representative to train][Train]** Owner's maintenance personnel to adjust, operate, and maintain HVAC water-treatment systems and equipment.

END OF SECTION 23 25 13

SECTION 23 31 13 - METAL DUCTS

PART 1 - GENERAL

1.1 SUMMARY

A. Section Includes:

1. Round ducts and fittings - single wall.
2. Sheet metal materials.
3. Sealants and gaskets.
4. Hangers and supports.
5. Strut support system for ductwork - metal, cable type.

B. Related Requirements:

1. Section 018123 "Facility Seismic and Wind Criteria" specifies basis-of-design seismic and wind criteria for nonstructural components.
2. Section 230548 "Vibration and Seismic Controls for HVAC" for seismic restraint devices and installation.
3. Section 230593 "Testing, Adjusting, and Balancing for HVAC" for testing, adjusting, and balancing requirements for metal ducts.
4. Section 233116 "Nonmetal Ducts" for fibrous-glass ducts, thermoset fiber-reinforced plastic ducts, thermoplastic ducts, PVC ducts, and concrete ducts.
5. Section 233119.13 "Shop-Fabricated HVAC Casings" for field-fabricated casings for mechanical equipment.
6. Section 233119.16 "Manufactured HVAC Casings" for factory-fabricated casings for mechanical equipment.
7. Section 233300 "Air Duct Accessories" for dampers, sound-control devices, duct-mounting access doors and panels, turning vanes, and flexible ducts.

1.2 DEFINITIONS

- A. OSHPD: Office of Statewide Health Planning and Development (State of California).

1.3 ACTION SUBMITTALS

A. Product Data: For each type of the following products:

1. Liners and adhesives.
2. Sealants and gaskets.
3. Seismic-restraint devices.

B. Shop Drawings:

1. Fabrication, assembly, and installation, including plans, elevations, sections,

- components, and attachments to other work.
- 2. Factory- and shop-fabricated ducts and fittings.
- 3. Duct layout indicating sizes, configuration, liner material, and static-pressure classes.
- 4. Elevation of top [**and bottom**] of ducts.
- 5. Dimensions of [main][all] duct runs from building grid lines.
- 6. Fittings.
- 7. Reinforcement and spacing.
- 8. Seam and joint construction.
- 9. Penetrations through fire-rated and other partitions.
- 10. Equipment installation based on equipment being used on Project.
- 11. Locations for duct accessories, including dampers, turning vanes, and access doors and panels.
- 12. Hangers and supports, including methods for duct and building attachment [, **seismic restraints,**] and vibration isolation.
- 13. **<Insert areas or systems requiring Shop Drawings>.**

C. Delegated Design Submittals:

- 1. Sheet metal thicknesses.
- 2. Joint and seam construction and sealing.
- 3. Reinforcement details and spacing.
- 4. Materials, fabrication, assembly, and spacing of hangers and supports.
- 5. Design Calculations: Calculations [, **including analysis data signed and sealed by the qualified professional engineer responsible for their preparation**] for selecting hangers and supports [**and seismic restraints**].

1.4 INFORMATIONAL SUBMITTALS

- A. Coordination Drawings: A single set of plans or BIM model, drawn to scale, showing the items described in this Section, and coordinated with all building trades.
- B. Welding certificates.
- C. Field quality control reports.

1.5 QUALITY ASSURANCE

- A. Welding Qualifications: Qualify procedures and personnel in accordance with the following:
 - 1. AWS D1.1/D1.1M, "Structural Welding Code - Steel," for hangers and supports.
 - 2. AWS D1.2/D1.2M, "Structural Welding Code - Aluminum," for aluminum supports.
 - 3. AWS D9.1/D9.1M, "Sheet Metal Welding Code," for duct joint and seam welding.

PART 2 - PRODUCTS

2.1 PERFORMANCE REQUIREMENTS

- A. Delegated Duct Design: Duct construction, including sheet metal thicknesses, seam and joint construction, reinforcements, and hangers and supports, comply with SMACNA's "HVAC Duct Construction Standards - Metal and Flexible" and with performance requirements and design criteria indicated in "Duct Schedule" Article.
- B. Structural Performance: Duct hangers and supports [**and seismic restraints**] are to withstand the effects of gravity [**and seismic**] loads and stresses within limits and under conditions described in SMACNA's "HVAC Duct Construction Standards - Metal and Flexible" [and][ASCE/SEI 7]<Insert applicable building code>. [**Seismically brace duct hangers and supports in accordance with**][SMACNA's "**Seismic Restraint Manual: Guidelines for Mechanical Systems.**"]**[SMACNA's "Seismic Restraint Manual: Guidelines for Mechanical Systems - OSHPD Edition."]**
 - 1. Seismic Hazard Level (SHL): [AA][A][B][C][D].
 - 2. Connection Level: [1][2].
- C. Seismic Performance: Ductwork to withstand the effects of earthquake motions. See Section 018123 "Facility Seismic and Wind Criteria" that specifies basis-of-design seismic and wind criteria for nonstructural components. See Section 230548 "Vibration and Seismic Controls for HVAC."
 - 1. The term "withstand" means "the unit will remain in place without separation of any parts from the device when subjected to the seismic forces specified [**and the unit will be fully operational after the seismic event**]."
 - 2. Component Importance Factor: [1.5][1.0].
 - 3. <Insert requirements for Component Amplification Factor and Component Response Modification Factor>.
- D. Wind-Restraint Performance: See Section 018123 "Facility Seismic and Wind Criteria" and Section 230548 "Vibration and Seismic Controls for HVAC" for building classification criteria.
- E. Airstream Surfaces: Surfaces in contact with airstream comply with requirements in ASHRAE 62.1.
- F. ASHRAE Compliance: Applicable requirements in ASHRAE 62.1, Section 5 - "Systems and Equipment," and Section 7 - "Construction and System Startup."
- G. ASHRAE/IES Compliance: Applicable requirements in ASHRAE/IES 90.1, Section 6.4.4 - "HVAC System Construction and Insulation."
- H. Duct Dimensions: Unless otherwise indicated, all duct dimensions indicated on Drawings are inside clear dimensions and do not include insulation or duct wall thickness.

2.2 SHEET METAL MATERIALS

- A. General Material Requirements: Comply with SMACNA's "HVAC Duct Construction Standards - Metal and Flexible" for acceptable materials, material thicknesses, and duct construction methods. Sheet metal materials are to be free of pitting, seam marks, roller marks, stains, discolorations, and other imperfections.
- B. Galvanized Sheet Steel: Comply with ASTM A653/A653M.
 - 1. Galvanized Coating Designation: **[G60][G90]**.
 - 2. Finishes for Surfaces Exposed to View: Mill phosphatized.
 - 3. Lockforming Quality: Sheet steel and galvanized coating is to be able to be formed with back-to-back bends in seams such as the Pittsburgh lock at high speed without cracking or flaking of the coating on the outside of the bend.
- C. Carbon-Steel Sheets: Comply with ASTM A1008/A1008M, with oiled, matte finish for exposed ducts.
- D. Stainless Steel Sheets: Comply with ASTM A480/A480M, Type 304 or 316, as indicated in "Duct Schedule" Article; cold rolled, annealed, sheet. Exposed surface finish is to be No. 2B, No. 2D, No. 3, or No. 4 as indicated in "Duct Schedule" Article.
- E. Aluminum Sheets: Comply with **ASTM B209** Alloy 3003, H14 temper; with mill finish for concealed ducts, and standard, one-side bright finish for duct surfaces exposed to view.
- F. Factory- or Shop-Applied Antimicrobial Coating:
 - 1. Apply to the surface of sheet metal that will form the interior surface of the duct. An untreated clear coating is to be applied to the exterior surface.
 - 2. Antimicrobial compound is to be tested for efficacy by an NRTL and registered by the EPA for use in HVAC systems.
 - 3. Coating containing the antimicrobial compound is to have a hardness of 2H, minimum, when tested in accordance with ASTM D3363.
 - 4. Surface-Burning Characteristics: Maximum flame-spread index of 25 and maximum smoke-developed index of 50 when tested in accordance with UL 723; certified by an NRTL.
 - 5. Shop-Applied Coating Color: **[Black][White]**.
 - 6. Antimicrobial coating on sheet metal is not required for duct containing liner treated with antimicrobial coating.
- G. Reinforcement Shapes and Plates: ASTM A36/A36M, steel plates, shapes, and bars; black and galvanized.
 - 1. Where black- and galvanized-steel shapes and plates are used to reinforce aluminum ducts, isolate the different metals with butyl rubber, neoprene, or EPDM gasket materials.
- H. Tie Rods: Galvanized steel, **1/4-inch-** minimum diameter for lengths **36 inches** or less; **3/8-inch-** minimum diameter for lengths longer than **36 inches**.

2.3 SEALANTS AND GASKETS

- A. General Sealant and Gasket Requirements: Surface-burning characteristics for sealants and gaskets are to be a maximum flame-spread index of 25 and a maximum smoke-developed index of 50 when tested in accordance with UL 723; certified by an NRTL.
- B. Two-Part Tape Sealing System:
1. Tape: Woven cotton fiber impregnated with mineral gypsum and modified acrylic/silicone activator to react exothermically with tape to form hard, durable, airtight seal.
 2. Tape Width: **[3 inches][4 inches][6 inches]**.
 3. Sealant: Modified styrene acrylic.
 4. Water resistant.
 5. Mold and mildew resistant.
 6. Maximum Static-Pressure Class: **10-inch wg**, positive and negative.
 7. Service: Indoor and outdoor.
 8. Service Temperature: **Minus 40 to plus 200 deg F**.
 9. Substrate: Compatible with galvanized sheet steel (both PVC coated and bare), stainless steel, or aluminum.
 10. Sealant shall have a VOC content of 420 g/L or less.
 - a. Verify sealant complies with testing and product requirements of the California Department of Public Health's "Standard Method for the Testing and Evaluation of Volatile Organic Chemical Emissions from Indoor Sources Using Environmental Chambers."
 - b. Verify sealant complies with testing and product requirements of the California Department of Public Health's "Standard Method for the Testing and Evaluation of Volatile Organic Chemical Emissions from Indoor Sources Using Environmental Chambers." Verify formaldehyde emissions do not exceed 9 mcg/cu. m or 7 ppb, whichever is less.
 - c. Verify sealant complies with testing and product requirements of the California Department of Public Health's "Standard Method for the Testing and Evaluation of Volatile Organic Chemical Emissions from Indoor Sources Using Environmental Chambers." Verify the building concentration of formaldehyde does not exceed half of the indoor recommended exposure limit, or 33 mcg/cu. m, and that of acetaldehyde does not exceed 9 mcg/cu. m.
- C. Water-Based Joint and Seam Sealant:
1. Application Method: Brush on.
 2. Solids Content: Minimum 65 percent.
 3. Shore A Hardness: Minimum 20.
 4. Water resistant.
 5. Mold and mildew resistant.
 6. VOC: Maximum 75 g/L (less water).
 7. Maximum Static-Pressure Class: **10-inch wg**, positive and negative.
 8. Service: Indoor or outdoor.

9. Substrate: Compatible with galvanized sheet steel (both PVC coated and bare), stainless steel, or aluminum sheets.

D. Solvent-Based Joint and Seam Sealant:

1. Application Method: Brush on.
2. Base: Synthetic rubber resin.
3. Solvent: Toluene and heptane.
4. Solids Content: Minimum 60 percent.
5. Shore A Hardness: Minimum 60.
6. Water resistant.
7. Mold and mildew resistant.
8. Maximum Static-Pressure Class: **10-inch wg**, positive or negative.
9. Service: Indoor or outdoor.
10. Substrate: Compatible with galvanized sheet steel (both PVC coated and bare), stainless steel, or aluminum sheets.
11. Sealant shall have a VOC content of 420 g/L or less.
12. Verify sealant complies with testing and product requirements of the California Department of Public Health's "Standard Method for the Testing and Evaluation of Volatile Organic Chemical Emissions from Indoor Sources Using Environmental Chambers."
13. Verify sealant complies with testing and product requirements of the California Department of Public Health's "Standard Method for the Testing and Evaluation of Volatile Organic Chemical Emissions from Indoor Sources Using Environmental Chambers." Verify formaldehyde emissions do not exceed 9 mcg/cu. m or 7 ppb, whichever is less.
14. Verify sealant complies with testing and product requirements of the California Department of Public Health's "Standard Method for the Testing and Evaluation of Volatile Organic Chemical Emissions from Indoor Sources Using Environmental Chambers." Verify the building concentration of formaldehyde does not exceed half of the indoor recommended exposure limit, or 33 mcg/cu. m, and that of acetaldehyde does not exceed 9 mcg/cu. m.

E. Flanged Joint Sealant: Comply with ASTM C920.

1. General: Single component, acid curing, silicone, elastomeric.
2. Type: S.
3. Grade: NS.
4. Class: 25.
5. Use: O.
6. Sealant shall have a VOC content of 420 g/L or less.
7. Verify sealant complies with testing and product requirements of the California Department of Public Health's "Standard Method for the Testing and Evaluation of Volatile Organic Chemical Emissions from Indoor Sources Using Environmental Chambers."
8. Verify sealant complies with testing and product requirements of the California Department of Public Health's "Standard Method for the Testing and Evaluation of Volatile Organic Chemical Emissions from Indoor Sources Using Environmental Chambers." Verify formaldehyde emissions do not exceed 9 mcg/cu. m or 7 ppb, whichever is less.

9. Verify sealant complies with testing and product requirements of the California Department of Public Health's "Standard Method for the Testing and Evaluation of Volatile Organic Chemical Emissions from Indoor Sources Using Environmental Chambers." Verify the building concentration of formaldehyde does not exceed half of the indoor recommended exposure limit, or 33 mcg/cu. m, and that of acetaldehyde does not exceed 9 mcg/cu. m.
- F. Flange Gaskets: Butyl rubber, neoprene, or EPDM polymer with polyisobutylene plasticizer.
- G. Round Duct Joint O-Ring Seals:
1. Seal is to provide maximum leakage class of **3 cfm/100 sq. ft. at 1-inch wg** and is to be rated for **10-inch wg** static-pressure class, positive or negative.
 2. EPDM O-ring to seal in concave bead in coupling or fitting spigot.
 3. Double-lipped, EPDM O-ring seal, mechanically fastened to factory-fabricated couplings and fitting spigots.

2.4 HANGERS AND SUPPORTS

- A. Hanger Rods for Noncorrosive Environments: Galvanized-steel rods and nuts.
- B. Hanger Rods for Corrosive Environments: Electrogalvanized, all-thread rods or galvanized rods with threads painted with zinc-chromate primer after installation.
- C. Strap and Rod Sizes: Comply with SMACNA's "HVAC Duct Construction Standards - Metal and Flexible," **Table 5-1**, "Rectangular Duct Hangers Minimum Size," and Table 5-2, "Minimum Hanger Sizes for Round Duct."
- D. Steel Cables for Galvanized-Steel Ducts: Galvanized steel complying with ASTM A603.
- E. Steel Cables for Stainless Steel Ducts: Stainless steel complying with ASTM A492.
- F. Steel Cable End Connections: Galvanized-steel assemblies with brackets, swivel, and bolts designed for duct hanger service; with an automatic-locking and clamping device.
- G. Duct Attachments: Sheet metal screws, blind rivets, or self-tapping metal screws; compatible with duct materials.
- H. Trapeze and Riser Supports:
1. Supports for Galvanized-Steel Ducts: Galvanized-steel shapes and plates.
 2. Supports for Stainless Steel Ducts: Stainless steel shapes and plates.
 3. Supports for Aluminum Ducts: Aluminum or galvanized steel coated with zinc chromate.

PART 3 - EXECUTION

3.1 INSTALLATION OF DUCTS

- A. Drawing plans, schematics, and diagrams indicate general location and arrangement of duct system. Indicated duct locations, configurations, and arrangements were used to size ducts and calculate friction loss for air-handling equipment sizing and for other design considerations. Install duct systems as indicated unless deviations to layout are approved on Shop Drawings and coordination drawings.
- B. Install ducts in accordance with SMACNA's "HVAC Duct Construction Standards - Metal and Flexible."
- C. Install ducts in maximum practical lengths with fewest possible joints.
- D. Install factory- or shop-fabricated fittings for changes in direction, size, and shape and for branch connections.
- E. Unless otherwise indicated, install ducts vertically and horizontally, and parallel and perpendicular to building lines.
- F. Install ducts close to walls, overhead construction, columns, and other structural and permanent enclosure elements of building.
- G. Install ducts with a clearance of **1 inch**, plus allowance for insulation thickness.
- H. Route ducts to avoid passing through transformer vaults and electrical equipment rooms and enclosures.
- I. Where ducts pass through non-fire-rated interior partitions and exterior walls and are exposed to view, cover the opening between the partition and duct or duct insulation with sheet metal flanges of same metal thickness as the duct. Overlap openings on four sides by at least **1-1/2 inches**.
- J. Install fire [, **combination fire/smoke**,] and smoke dampers where indicated on Drawings and as required by code, and by local authorities having jurisdiction. Comply with requirements in Section 233300 "Air Duct Accessories" for fire and smoke dampers and specific installation requirements of the damper UL listing.
- K. Install heating coils, cooling coils, air filters, dampers, and all other duct-mounted accessories in air ducts where indicated on Drawings.
- L. Protect duct interiors from moisture, construction debris and dust, and other foreign materials both before and after installation. [**Comply with SMACNA's "IAQ Guidelines for Occupied Buildings Under Construction," Appendix G, "Duct Cleanliness for New Construction Guidelines."**]
- M. Elbows: Use long-radius elbows wherever they fit.
 - 1. Fabricate 90-degree rectangular mitered elbows to include turning vanes.

2. Fabricate 90-degree round elbows with a minimum of three segments for **12 inches** and smaller and a minimum of five segments for **14 inches** and larger.

- N. Branch Connections: Use lateral or conical branch connections.
- O. Installation of Metal, Cable-Type Strut Support System for Ductwork: Install in accordance with manufacturer's written installation instructions.

3.2 INSTALLATION OF EXPOSED DUCTWORK

- A. Protect ducts exposed in finished spaces from being dented, scratched, or damaged.
- B. Trim duct sealants flush with metal. Create a smooth and uniform exposed bead. Do not use two-part tape sealing system.
- C. Grind welds to provide smooth surface free of burrs, sharp edges, and weld splatter. When welding stainless steel with a No. 3 or 4 finish, grind the welds flush, polish the exposed welds, and treat the welds to remove discoloration caused by welding.
- D. Maintain consistency, symmetry, and uniformity in arrangement and fabrication of fittings, hangers and supports, duct accessories, and air outlets.
- E. Repair or replace damaged sections and finished work that does not comply with these requirements.

3.3 REQUIREMENTS FOR DUCTWORK EXPOSED TO WEATHER

- A. All external joints are to **[be welded][have secure watertight mechanical connections]**. Seal all openings to provide weatherproof construction.
- B. Construct ductwork to resist external loads of wind, snow, ice, and other effects of weather. Provide necessary supporting structures.
- C. Single Wall:
 1. Ductwork is to be **[Type 304][Type 316]** stainless steel.
 2. Ductwork is to be galvanized steel.
 - a. If duct outer surface is uninsulated, protect outer surface with suitable paint. Paint materials and application requirements are specified in Section 099113 "Exterior Painting."
 3. Where ducts have external insulation, provide weatherproof aluminum jacket. See Section 230713 "Duct Insulation."

3.4 DUCT SEALING

- A. Seal ducts for duct static-pressure, seal classes, and leakage classes specified in "Duct Schedule" Article in accordance with SMACNA's "HVAC Duct Construction Standards - Metal and Flexible."
- B. Seal ducts at a minimum to the following seal classes in accordance with SMACNA's "HVAC Duct Construction Standards - Metal and Flexible":
 - 1. Comply with SMACNA's "HVAC Duct Construction Standards - Metal and Flexible."
 - 2. Outdoor, Supply-Air Ducts: Seal Class A.
 - 3. Outdoor, Exhaust Ducts: Seal Class C.
 - 4. Outdoor, Return-Air Ducts: Seal Class C.
 - 5. Unconditioned Space, Supply-Air Ducts in Pressure Classes 2-Inch wg (500 Pa) and Lower: Seal Class B.
 - 6. Unconditioned Space, Supply-Air Ducts in Pressure Classes Higher than 2-Inch wg (500 Pa): Seal Class A.
 - 7. Unconditioned Space, Exhaust Ducts: Seal Class C.
 - 8. Unconditioned Space, Return-Air Ducts: Seal Class B.
 - 9. Conditioned Space, Supply-Air Ducts in Pressure Classes 2-Inch wg (500 Pa) and Lower: Seal Class C.
 - 10. Conditioned Space, Supply-Air Ducts in Pressure Classes Higher than 2-Inch wg (500 Pa): Seal Class B.
 - 11. Conditioned Space, Exhaust Ducts: Seal Class B.
 - 12. Conditioned Space, Return-Air Ducts: Seal Class C.

3.5 INSTALLATION OF HANGERS AND SUPPORTS

- A. Comply with SMACNA's "HVAC Duct Construction Standards - Metal and Flexible," Chapter 5, "Hangers and Supports."
- B. Building Attachments: Concrete inserts, powder-actuated fasteners, or structural-steel fasteners appropriate for construction materials to which hangers are being attached.
 - 1. Where practical, install concrete inserts before placing concrete.
 - 2. Install powder-actuated concrete fasteners after concrete is placed and completely cured.
 - 3. Use powder-actuated concrete fasteners for standard-weight aggregate concretes or for slabs more than **4 inches** thick.
 - 4. Do not use powder-actuated concrete fasteners for lightweight-aggregate concretes or for slabs less than **4 inches** thick.
 - 5. Do not use powder-actuated concrete fasteners for seismic restraints. Coordinate with Section 230548 "Vibration and Seismic Controls for HVAC."
- C. Hanger Spacing: Comply with SMACNA's "HVAC Duct Construction Standards - Metal and Flexible," **Table 5-1**, "Rectangular Duct Hangers Minimum Size," and Table 5-2, "Minimum Hanger Sizes for Round Duct," for maximum hanger spacing; install hangers and supports within **24 inches** of each elbow and within **48 inches** of each branch intersection.

- D. Hangers Exposed to View: Threaded rod and angle or channel supports.
- E. Support vertical ducts with steel angles or channel secured to the sides of the duct with welds, bolts, sheet metal screws, or blind rivets; support at each floor and at a maximum intervals of **16 ft.**
- F. Install upper attachments to structures. Select and size upper attachments with pull-out, tension, and shear capacities appropriate for supported loads and building materials where used.

3.6 INSTALLATION OF SEISMIC-RESTRAINT DEVICES

- A. See Section 230548 "Vibration and Seismic Controls for HVAC" for seismic restraint installation requirements.

3.7 DUCTWORK CONNECTIONS

- A. Make connections to equipment with flexible connectors complying with Section 233300 "Air Duct Accessories."
- B. Comply with SMACNA's "HVAC Duct Construction Standards - Metal and Flexible" for branch, outlet and inlet, and terminal unit connections.

3.8 FIELD QUALITY CONTROL

- A. Perform tests and inspections.
- B. Leakage Tests:
 - 1. Comply with SMACNA's "HVAC Air Duct Leakage Test Manual." Submit a test report for each test.
 - 2. Test the following systems:
 - a. Ducts with a Pressure Class Higher than 3-Inch wg (750 Pa): Test representative duct sections [, **selected by Architect from sections installed,**] totaling no less than 25 percent of total installed duct area for each designated pressure class.
 - b. Supply Ducts: For pressure class of **[2-inch wg][3-inch wg][4-inch wg]<Insert number>** or higher; test representative duct sections [, **selected by Architect from sections installed,**] totaling no less than **[50][100]** percent of total installed duct area for each designated pressure class.
 - c. Return Ducts: For a pressure class of **[2-inch wg][3-inch wg][4-inch wg]** or higher; test representative duct sections [, **selected by Architect from sections installed,**] totaling no less than **[50][100]** percent of total installed duct area for each designated pressure class.
 - d. Exhaust Ducts: For a pressure class of **[2-inch wg][3-inch wg][4-inch wg]** or higher; test representative duct sections [, **selected by Architect from**

sections installed,] totaling no less than [50][100] percent of total installed duct area for each designated pressure class.

- e. Outdoor-Air Ducts: For a pressure class of [2-inch wg][3-inch wg][4-inch wg] or higher; test representative duct sections [, **selected by Architect from sections installed,**] totaling no less than [50][100]> percent of total installed duct area for each designated pressure class.
 3. Disassemble, reassemble, and seal segments of systems to accommodate leakage testing and for compliance with test requirements.
 4. Testing of each duct section is to be performed with access doors, coils, filters, dampers, and other duct-mounted devices in place as designed. No devices are to be removed or blanked off so as to reduce or prevent additional leakage.
 5. Test for leaks before applying external insulation.
 6. Conduct tests at static pressures equal to maximum design pressure of system or section being tested. If static-pressure classes are not indicated, test system at maximum system design pressure. Do not pressurize systems above maximum design operating pressure.
 7. Give [seven]<Insert number> days' advance notice for testing.
- C. Duct System Cleanliness Tests:
1. Visually inspect duct system to ensure that no visible contaminants are present.
 2. Test sections of metal duct system, chosen randomly by Owner, for cleanliness in accordance with "Description of Method 3 - NADCA Vacuum Test" in NADCA ACR, "Assessment, Cleaning, and Restoration of HVAC Systems."
 - a. Acceptable Cleanliness Level: Net weight of debris collected on the filter media is to not exceed 0.75 mg/100 sq. cm.
- D. Duct system will be considered defective if it does not pass tests and inspections.
- E. Prepare test and inspection reports.

3.9 DUCT CLEANING

- A. Clean new duct system(s) before testing, adjusting, and balancing.
- B. For cleaning of existing ductwork, see Section 230130.52 "Existing HVAC Air Distribution System Cleaning."
- C. Use duct cleaning methodology as indicated in NADCA ACR.
- D. Use service openings for entry and inspection.
 1. Provide openings with access panels appropriate for duct static-pressure and leakage class at dampers, coils, and any other locations where required for inspection and cleaning access. Provide insulated panels for insulated or lined duct. Patch insulation and liner as recommended by duct liner manufacturer. Comply with Section 233300 "Air Duct Accessories" for access panels and doors.
 2. Disconnect and reconnect flexible ducts as needed for cleaning and inspection.

3. Remove and reinstall ceiling to gain access during the cleaning process.

E. Particulate Collection and Odor Control:

1. When venting vacuuming system inside the building, use HEPA filtration with 99.97 percent collection efficiency for 0.3-micron-size (or larger) particles.
2. When venting vacuuming system to outdoors, use filter to collect debris removed from HVAC system, and locate exhaust downwind and away from air intakes and other points of entry into building.

F. Clean the following components by removing surface contaminants and deposits:

1. Air outlets and inlets (registers, grilles, and diffusers).
2. Supply, return, and exhaust fans including fan housings, plenums (except ceiling supply and return plenums), scrolls, blades or vanes, shafts, baffles, dampers, and drive assemblies.
3. Air-handling unit internal surfaces and components including mixing box, coil section, air wash systems, spray eliminators, condensate drain pans, humidifiers and dehumidifiers, filters and filter sections, and condensate collectors and drains.
4. Coils and related components.
5. Return-air ducts, dampers, actuators, and turning vanes except in ceiling plenums and mechanical equipment rooms.
6. Supply-air ducts, dampers, actuators, and turning vanes.
7. Dedicated exhaust and ventilation components and makeup air systems.

G. Mechanical Cleaning Methodology:

1. Clean metal duct systems using mechanical cleaning methods that extract contaminants from within duct systems and remove contaminants from building.
2. Use vacuum-collection devices that are operated continuously during cleaning. Connect vacuum device to downstream end of duct sections so areas being cleaned are under negative pressure.
3. Use mechanical agitation to dislodge debris adhered to interior duct surfaces without damaging integrity of metal ducts, duct liner, or duct accessories.
4. Clean fibrous-glass duct liner with HEPA vacuuming equipment; do not permit duct liner to get wet. Replace fibrous-glass duct liner that is damaged, deteriorated, or delaminated or that has friable material, mold, or fungus growth.
5. Clean coils and coil drain pans in accordance with NADCA ACR. Keep drain pan operational. Rinse coils with clean water to remove latent residues and cleaning materials; comb and straighten fins.
6. Provide drainage and cleanup for wash-down procedures.
7. Antimicrobial Agents and Coatings: Apply EPA-registered antimicrobial agents if fungus is present. Apply antimicrobial agents in accordance with manufacturer's written instructions after removal of surface deposits and debris.

3.10 STARTUP

- A. Air Balance: Comply with requirements in Section 230593 "Testing, Adjusting, and Balancing for HVAC."

3.11 DUCT SCHEDULE

- A. Fabricate ducts with galvanized sheet steel except as otherwise indicated and as follows:
1. Fabricate all ducts to achieve SMACNA pressure class, seal class, and leakage class as indicated below.
 2. Underground Ducts: Concrete-encased, **[galvanized sheet steel][PVC-coated, galvanized sheet steel with thicker coating on duct exterior][stainless steel]**.
 3. **<Insert requirements>**.
- B. Supply Ducts:
1. Ducts Connected to Fan Coil Units, Furnaces, Heat Pumps, and Terminal Units: **<Insert equipment>**.
 - a. Pressure Class: Positive **[1-inch wg][2-inch wg]****<Insert number>**.
 - b. Minimum SMACNA Seal Class: **[A][B][C]**.
 - c. SMACNA Leakage Class for Rectangular: **[2][4][8][16]**.
 - d. SMACNA Leakage Class for Round and Flat Oval: **[2][4][8][16]**.
 2. Ducts Connected to Constant-Volume Air-Handling Units: **<Insert equipment>**.
 - a. Pressure Class: Positive **[2-inch wg][3-inch wg]****<Insert number>**.
 - b. Minimum SMACNA Seal Class: **[A][B]**.
 - c. SMACNA Leakage Class for Rectangular: **[2][4][8][16]**.
 - d. SMACNA Leakage Class for Round and Flat Oval: **[2][4][8][16]**.
 3. Ducts Connected to Variable-Air-Volume Air-Handling Units: **<Insert equipment>**.
 - a. Pressure Class: Positive **[3-inch wg][4-inch wg]****<Insert number>**.
 - b. Minimum SMACNA Seal Class: **[A][B]**.
 - c. SMACNA Leakage Class for Rectangular: **[2][4][8][16]**.
 - d. SMACNA Leakage Class for Round and Flat Oval: **[2][4][8][16]**.
 4. Ducts Connected to Equipment Not Listed Above:
 - a. Pressure Class: Positive **[2-inch wg][3-inch wg][4-inch wg]****<Insert number>**.
 - b. Minimum SMACNA Seal Class: **[A][B][C]**.
 - c. SMACNA Leakage Class for Rectangular: **[2][4][8][16]**.
 - d. SMACNA Leakage Class for Round and Flat Oval: **[2][4][8][16]**.
- C. Outdoor-Air (Not Filtered, Heated, or Cooled) Ducts:
1. Ducts Connected to Fan Coil Units, Furnaces, Heat Pumps, and Terminal Units **<Insert equipment>**:
 - a. Pressure Class: Positive or negative **[1-inch wg][2-inch wg]****<Insert**

- number>.**
 - b. Minimum SMACNA Seal Class: **[A][B][C]**.
 - c. SMACNA Leakage Class for Rectangular: **[8][16]**.
 - d. SMACNA Leakage Class for Round and Flat Oval: **[8][16]**.
 - 2. Ducts Connected to Air-Handling Units **<Insert equipment>**:
 - a. Pressure Class: Positive or negative **[2-inch wg][3-inch wg]<Insert number>**.
 - b. Minimum SMACNA Seal Class: **[A][B]**.
 - c. SMACNA Leakage Class for Rectangular: **[2][4][8][16]**.
 - d. SMACNA Leakage Class for Round and Flat Oval: **[2][4][8][16]**.
 - 3. Ducts Connected to Equipment Not Listed Above:
 - a. Pressure Class: Positive or negative **[2-inch wg][3-inch wg][4-inch wg]<Insert number>**.
 - b. Minimum SMACNA Seal Class: **[A][B]**.
 - c. SMACNA Leakage Class for Rectangular: **[2][4][8][16]**.
 - d. SMACNA Leakage Class for Round and Flat Oval: **[2][4][8][16]**.
- D. Intermediate Reinforcement:
 - 1. Galvanized-Steel Ducts: **[Galvanized steel][Carbon steel coated with zinc-chromate primer][Galvanized steel or carbon steel coated with zinc-chromate primer]**.
 - 2. PVC-Coated Ducts:
 - a. Exposed to Airstream: Match duct material.
 - b. Not Exposed to Airstream: **[Galvanized][Match duct material]**.
 - 3. Stainless Steel Ducts:
 - a. Exposed to Airstream: Match duct material.
 - b. Not Exposed to Airstream: **[Galvanized][Match duct material]**.
 - 4. Aluminum Ducts: **[Aluminum][or][galvanized steel coated with zinc chromate]**.
- E. Elbow Configuration:
 - 1. Rectangular Duct - Requirements for Different Velocities: Comply with SMACNA's "HVAC Duct Construction Standards - Metal and Flexible," Figure 4-2, "Rectangular Elbows."
 - a. Velocity 1000 fpm (5 m/s) or Lower:
 - 1) Radius Type RE 1 with minimum 0.5 radius-to-diameter ratio.
 - 2) Mitered Type RE 4 without vanes.
 - b. Velocity 1000 to 1500 fpm (5 to 7.6 m/s):

- 1) Radius Type RE 1 with minimum 1.0 radius-to-diameter ratio.
 - 2) Radius Type RE 3 with minimum 0.5 radius-to-diameter ratio and two vanes.
 - 3) Mitered Type RE 2 with vanes complying with SMACNA's "HVAC Duct Construction Standards - Metal and Flexible," Figure 4-3, "Vanes and Vane Runners," and Figure 4-4, "Vane Support in Elbows."
 - c. Velocity 1500 fpm (7.6 m/s) or Higher:
 - 1) Radius Type RE 1 with minimum 1.5 radius-to-diameter ratio.
 - 2) Radius Type RE 3 with minimum 1.0 radius-to-diameter ratio and two vanes.
 - 3) Mitered Type RE 2 with vanes complying with SMACNA's "HVAC Duct Construction Standards - Metal and Flexible," Figure 4-3, "Vanes and Vane Runners," and Figure 4-4, "Vane Support in Elbows."
 2. Round Duct: Comply with SMACNA's "HVAC Duct Construction Standards - Metal and Flexible," Figure 3-4, "Round Duct Elbows."
 - a. Minimum Radius-to-Diameter Ratio and Elbow Segments: Comply with SMACNA's "HVAC Duct Construction Standards - Metal and Flexible," Table 3-1, "Mitered Elbows." Elbows with less than 90-degree change of direction have proportionately fewer segments.
 - 1) Velocity 1000 fpm (5 m/s) or Lower: 0.5 radius-to-diameter ratio and three segments for 90-degree elbow.
 - 2) Velocity 1000 to 1500 fpm (5 to 7.6 m/s): 1.0 radius-to-diameter ratio and four segments for 90-degree elbow.
 - 3) Velocity 1500 fpm (7.6 m/s) or Higher: 1.5 radius-to-diameter ratio and five segments for 90-degree elbow.
 - 4) Radius-to-Diameter Ratio: 1.5.
 - b. Round Elbows:
 - 1) Stamped or pleated for [12 inches]<Insert dimension> and smaller diameters.
 - 2) Standing seam for [14 inches]<Insert dimension> and larger diameter.
 - 3) Welded for [14 inches]<Insert dimension> and larger diameter.
- F. Branch Configuration:
1. Rectangular Duct: Comply with SMACNA's "HVAC Duct Construction Standards - Metal and Flexible," Figure 4-6, "Branch Connection."
 - a. Rectangular Main to Rectangular Branch: 45-degree entry.
 - b. Rectangular Main to Round Branch: Conical spin in.
 2. Round and Flat Oval: Comply with SMACNA's "HVAC Duct Construction

Standards - Metal and Flexible," Figure 3-5, "90 Degree Tees and Laterals," and Figure 3-6, "Conical Tees." Saddle taps are permitted in existing duct.

- a. Velocity 1000 fpm (5 m/s) or Lower: 90-degree tap.
- b. Velocity 1000 to 1500 fpm (5 to 7.6 m/s): Conical tap.
- c. Velocity 1500 fpm (7.6 m/s) or Higher: 45-degree lateral.

END OF SECTION 23 31 13

Section 23 51 00 – BREECHING, CHIMNEY & STACK

Part 1 – BREECHING, CHIMNEY & STACK

1.1 SCOPE: DOUBLE WALL GAS VENT FOR CATEGORIZED APPLIANCES

- A. Manufacturer shall provide a factory-built, double-wall, modular, vent system for gas fired appliances. Such system shall be tested and listed by underwriters laboratories inc. (ul) for use on category i, ii, iii, and iv appliances, appliances approved for type b gas vent, and use as a chimney for building heating equipment and appliances as required by NFPA-54, NFPA-31, and NFPA-211. The vent system shall be listed in accordance with:
- UL 1738 standard for venting systems for gas-burning appliances, categories ii, iii, and iv, with operating flue gas exhaust temperatures up to 550°F continuous, and/or 480°F continuous.
 - UL 441 standard for gas vents, for category i appliances listed for use with type B gas vent, with operating flue gas exhaust temperatures up to 480°F continuous.

1.2 CONSTRUCTION

- A. The double wall air insulated exhaust system shall be constructed of all-stainless steel. The materials and construction of modular sections and accessories shall be as specified by the terms of the product's UL listing.
- UL 1738 listing approved type 444, 316L, or AL29-4C stainless steel inner liner.
 - Minimum 1" insulating air space.
 - Type 304 stainless steel outer jacket.
 - The entire exhaust system, including all accessories (connectors, hardware, anchor plate supports, guides, drains, and terminals), shall be type 304 stainless steel.
- B. Inner flue shall have an overlapping male/female socket that protects the gasket and/or sealant against condensate contamination. All pipe joints shall be secured with mechanical tightening bands.
- C. Exhaust system shall be designed to compensate for all temperature induced thermal expansion, installed to be gastight, and thus prevent leakage of combustion products into a building.
- D. Exhaust system is based upon Jeremias model DWGV. Detailed manufacturer's submittal drawings shall be provided for approval prior to installation of the exhaust system.

Part 2 – EXECUTION

2.1 INSTALLATION

- A. Roof and wall penetrations shall be factory insulated and ul listed as not to require air ventilation for safe installation around combustible materials.
- B. Entire exhaust system from the appliance outlet to the termination point, including accessories shall be from one manufacturer, except where noted.

Part 3 – WARRANTY

3.1 WARRANTY

- A. The factory-built modular exhaust system shall be warranted against functional failure for twenty-five (25) years.
- B. Manufacturer shall provide ashrae flue sizing calculations, or certificate of vent equivalent feet, confirming the inner diameter is in complete compliance with appliance manufacturer's installation instructions.
- C. Manufacturer shall provide certificate of code compliance for all required local and national codes for the installation with the scheduled appliances.

END OF SECTION 23 51 00

SECTION 23 52 16.13 – STAINLESS STEEL CONDENSING BOILERS

PART 1 - GENERAL

1.1 RELATED DOCUMENTS

- A. Drawings and general provisions of the Contract, including General and Supplementary Conditions and Division 1 Specification Sections, apply to this Section.

1.2 WORK INCLUDED

- A. Furnish and install Firetube gas fired hot water boilers of the size, capacity and quantity as shown on the contract drawings. Include individual hot water circulating pumps as shown on the Plans and as Scheduled.
- B. Each boiler shall have all self-contained controls and safety devices capable of independent operation and shall allow remote monitoring of set points, and remote adjustment via ATC/BacNet system.
- C. Each boiler shall comply with the energy efficiency requirements of the latest edition of the ASHRAE 90.1 Standard and the minimum efficiency requirements of the latest edition of the AHRI BTS-2000 Standard as defined by the Department of Energy in 10 CFR Part §431.86. The boiler shall be certified for indoor installation. All boilers shall be installed in accordance with all local, State and Federal codes.
- D. Contractor shall obtain Certificate of boiler inspection after boiler installation has been completed and shall pay all fees associated with such inspection. After receipt of certificate of Inspection, Installing Contractor shall furnish a suitable glass front frame in which to place said certificate. Frame, with Inspection certificate inserted therein, shall then be placed on or posted in a suitable location within the Boiler room in which the new Boilers have been installed.
- E. Contractor shall obtain from Boiler Manufacturer Form H-2 Manufacturers Data Report for Firetube Boilers as required by the Provisions of the ASME Code Rules, Section IV and shall transmit to the Owner after Boiler installation for Record Purposes.

1.3 QUALITY ASSURANCE

- A. Manufacturer's Qualifications: Firms regularly engaged in manufacture of condensing fire tube boilers, of types and capacities required, and whose products have been in satisfactory use in similar service for not less than 10 years.

1.4 REGULATORY REQUIREMENTS

- A. Electrical Components, Devices, and Accessories: Listed and labeled as defined in NFPA 70, Article 100, by a testing agency acceptable to authorities having jurisdiction, and marked for intended use.
- B. Boilers shall be Listed by the Massachusetts Gas Regulatory Board and shall Comply with 248 CMR 7.00 Fuel Gas Code for Large Gas Utilization Equipment; Code of Massachusetts Regulations, Board of Boiler Rules: 522 CMR 4.00 Heating Boilers and Heat Storage Sources.
- C. Boilers shall have been Certified in accordance with ANSI Z21.13 test standard; ASHRAE 90.1 Standard and ASHRAE 103 Standard; American National Standard/CSA Standard for Gas-Fired Low Pressure Steam and Hot Water Boilers; ANSI Z223.1 (NFPA 54-2012) for Gas-Fired Boilers.
- D. Comply with National Board, ASME Boiler and Pressure Vessel Code, 2015 Section IV Rules for Construction of Heating Boilers and ASME CSD-1-2015 Part CW: Steam and Waterside Control.
- E. Commonwealth of Massachusetts State Building Code, 780 CMR 1305.2.5 Heating System Controls; and Table 1305.3.3(f) Boilers, Gas and Oil Fired, Minimum Efficiency Requirements.
- F. Where reference is made to one of the above standards, the revision in effect at the time of bid opening shall apply.
- G. Commercial Boiler Efficiency Certification Program AHRI Directory of Certified AHRI Certified™ Ratings list of Boilers that have earned the AHRI Certified mark. Boiler manufacturer shall be required to provide the Certified Reference Number and Approved Status under the previously specified performance criteria at Submittal stage. This Certification number shall be utilized in the Rebate application to National Grid confirming the installation of an “Approved” appliance.
- H. Emissions shall conform to South Coast Air Quality Management District specifications. Boiler shall have an independent laboratory rating for Oxides of Nitrogen (NOx) to meet the requirements of South Coast Air Quality Management District in Southern California and the requirements of Texas Commission on Environmental Quality. The Manufacturer shall verify proper operation of the burner, all controls and the heat exchanger by connection to water and venting for a factory fire test prior to shipping.
- I. Burner and Hydrostatic Test: Test and inspect factory-assembled boilers, at the factory prior to shipping, according to ASME Boiler and Pressure Vessel Code. Field adjust burner to eliminate excess oxygen, carbon dioxide, oxides of nitrogen emissions, and carbon monoxide in flue gas and to achieve combustion efficiency; perform hydrostatic test.
- J. Boiler shall be AHRI Certified to 97% Thermal Efficiency in accordance with the Boiler Test Standard of 2000, consistent with the U.S. Department of Energy efficiency test procedures for commercial boilers. Oxides of Nitrogen (NOx) less than 20 ppm corrected to 3% O₂. Control system shall comply with UL/CSD-1/GE-GAP criteria.

1.5 DELIVERY, STORAGE AND HANDLING

- A. Promptly inspect shipments to assure that products comply with requirements, that quantities are correct, and products are undamaged.
- B. Store products in accordance with manufacturers' instruction, with seals and labels intact and legible. Store sensitive products in weather tight enclosures; maintain within temperature and humidity ranges required by manufacturers' instructions.
- C. For exterior storage of fabricated products, place on sloped supports above ground. Cover products subject to deterioration with impervious sheet covering; provide ventilation to avoid condensation.
- D. Arrange storage to provide access for inspection. Periodically inspect to assure that products are undamaged, and are maintained under required conditions.
- E. Install factory assembled packaged boiler carefully to prevent damage, breaking, and scoring. Do not install damaged components; replace with new.
- F. Comply with manufacturer's rigging and moving instructions for unloading boilers, and moving them to final location.

1.6 WARRANTY

- A. Leakage and Materials: Heat Exchanger, Pressure Vessel and Condensation Collection Basin shall carry a 10 year limited warranty against defects in materials or workmanship and failure due to thermal shock.
- B. All equipment shall be guaranteed against defects in materials and workmanship for a period of 12 months from the date of start-up, or 18 months from the date of shipment, whichever comes first. The warranty shall include parts only to repair or replace all defective parts and material at no charge to the owner.
- C. Installation shall be guaranteed free from defective materials and workmanship for a period of (1) year from date of acceptance by the Owner. Any repairs required during guarantee period shall be accomplished by the Contractor at his own expense.

PART 2 - PRODUCTS

2.1 MANUFACTURERS

- A. Basis-of-Design: Subject to compliance with requirements, provide the product indicated on Drawings, Lochinvar Crest FBN, or approved as equivalent by one of the following manufacturers:
 - 1. Lochinvar, FBN-1501
 - 2. Aerco, BMK1500

3. Buderus-Bosch Thermotechnology, SB-615 Model 480
4. Viessmann Vitocrossal 200 CI2-1500

2.2 STAINLESS STEEL BOILER

- A. Furnish and install in accordance with plans and specifications including manufacturer's recommendations, state and local codes with capacity as scheduled on the contract drawings and specifications.
- B. Direct-Vent sealed combustion, Boiler shall be factory assembled and fire-tested fire-tube condensing boiler with counter-flow heat exchanger sealed pressure-tight, built on a steel base, including insulated metal jacket, flue gas vent, combustion air intake connections, water supply and return connections, condensate drain connections and controls.
- C. Boiler shall require only connection to the water circulating system, fuel/electric utilities, condensate drain and flue gas vent. Heat exchanger shall be constructed of 316L stainless steel. Multiple pressure vessels in a single enclosure are not acceptable. Water-tube, Aluminum or Copper tube boilers, or Boilers with secondary heat exchangers are not equivalent and shall not be considered acceptable.
- D. Boiler shall bear the ASME "H" stamp for 160 PSI working pressure and shall be National Board listed where applicable. There shall be no banding material, bolts, gaskets or "O" rings in the header configuration. Each 316L stainless steel combustion chamber shall be designed to drain condensation to the bottom of the heat exchanger assembly. The condensate collection basin shall be constructed of welded 316L stainless steel. A built-in trap shall allow condensation to drain from the collection basin.
- E. Boiler shall be equipped with a variable frequency drive blower motor. Burner shall be a premix design, constructed of high temperature stainless steel with a woven metal fiber outer covering to provide fully modulating firing rate down to 4% of rated input with a turndown ratio of 25:1 and discharge into a positive pressure vent. Boiler efficiency shall increase with decreasing load, while maintaining setpoint.
- F. Burner shall be metal-fiber mesh covering a stainless steel body with spark ignition and flame rectification. All burner material exposed to the combustion zone shall be of stainless steel construction. There shall be no moving parts within the burner itself. Burner shall produce not more than 50-dBA sound reading at full firing rate. Exhaust mufflers and combustion air intake attenuators are not required on basis of design Boilers, but shall be included for alternate Boilers.
- G. Boiler shall be supplied with a combination gas control valve that includes dual safety shutoff valves and a pressure regulator in a single body gas valve designed using negative pressure regulation and equipped with a pulse width modulation blower system, to precisely control the fuel/air mixture to provide modulating boiler firing rates for maximum efficiency. The Boiler shall operate in a safe condition at derated output with gas supply pressures as low as 4.00" Ins. and shall automatically compensate for fluctuations of gas supply pressure between 4.00" Ins. w.c. and 14"

Ins. w.c. inlet gas pressure. If inlet gas pressure exceeds 13" W.C., a 100% lock-up type gas pressure regulator of adequate size shall be installed in gas supply piping and adjusted to prevent pressure in excess of 13" W.C.

- H. Boiler control shall increase fan speed to boost flame signal when a weak flame signal is detected during normal operation. Boiler control shall be capable of providing a 0-10 VDC output signal to control a variable speed boiler pump to keep a fixed delta T across the boiler regardless of the modulation rate. The boiler control shall also have the capability to receive a 0-10 VDC input signal from a variable speed system pump to anticipate changes in system heat load in order to prevent flow related issues such as erratic temperature cycling.
- I. Boilers with inputs of 1,000 CFH and greater shall be furnished complete with individual ventless High and Low Gas Pressure Switches with Manual Reset function.
- J. Boiler shall be constructed with a heavy gauge steel jacket assembly, primed and pre-painted on both sides. The combustion chamber shall be sealed and completely enclosed, independent of the outer jacket assembly, so that integrity of the outer jacket does not affect a proper seal. A flame observation port shall be provided.
- K. Each Boiler shall be equipped with: temperature/pressure gauge; a system supply water temperature sensor; tank sensor; high limit temperature control with manual reset; outlet water temperature sensor with a dual thermistor to verify accuracy; return water temperature sensor; outdoor air temperature sensor, flue temperature sensor; probe type low water cut off with manual reset and a condensate trap for the heat exchanger condensate drain; ASME certified pressure relief valve set for 50 PSI; Combustion air inlet filter and dirty filter switch.
- L. Probe LWCO shall incorporate a Burner circuit test switch that, when depressed, will test out the control circuit by dropping out the Burner if the circuit is properly wired. Boiler shall be fitted with either a float type or a probe type LWCO located above the lowest safe permissible water level established by the Boiler manufacturer. LWCO shall be UL listed and FM approved, suitable for commercial hydronic heating service at 80 PSI.
- M. This Contractor shall furnish and install a condensate neutralizing box complete with limestone granules shipped loose for field installation. Furnish and install a condensate trap assembly if a condensate collection tray is not provided by the Boiler manufacturer. The trap allows condensate to drain from sump while retaining flue gases in the boiler. The trap has factory installed overflow switch, which shuts down the boiler in the event the drain line becomes obstructed, preventing proper condensate removal. Extend drain piping from boiler to acid neutralization kit and to suitable floor drain in mechanical rooms.
- N. If the point of condensate disposal is above the trap, a condensate pump shall be required to move the condensate to the drain. If overflow from the pump would result in property damage, select a pump with an overflow switch. Wire this switch in series with installer provided external high limit, to shut off the boiler, and, if desired, in series with installer supplied alarm, to trigger an alarm in the event of overflow.

2.3 COMPUTERIZED BOILER CONTROL

- A. Factory installed hardware and software to enable Site Manager to monitor, control and display boiler status and alarms at unlimited locations, re-program Boiler control parameters, and Setup custom text or e-mail alerts for designated contractor and building owners/managers. Smart Phone(s), Tablets or I-Pad(s) shall be furnished by others.
- B. Remote connectivity module Boiler control system shall communicate via Wi-Fi or wired (Ethernet) internet connection to provide two-way communications via the internet to the Boiler or multiple Boiler plant. Control system design and installation shall conform to the latest published National Electrical Code and the Instrumentation, Systems and Automation Society (ISA) standards and guidelines.
- C. Boiler remote management control system, shall require (1) card per each Boiler, and shall provide the Site Manager with the ability to view in real time all internal sensor inputs, outputs, switches and alarms on each Boiler from a Smart Phone, Tablet or I-Pad. Control shall provide the means to login to a Boiler, monitor its current status and modify operational settings from a remote location.
- D. Service screens shall be arranged to allow the operator to set-up and/or make changes to all parameters that are available through the user interface, receiving text message or email alerts to notify the operator of a boiler alarm and to allow remote programming of onboard control.
- E. Display screens shall include a Status Screen from which additional informational screens may be selected and shall include:
 - 1. Boiler status screen displays: Rate of Modulation; Flue Temp.; Inlet Water Temp.; Outlet Water Temp.; Outdoor Air Temp.; DHW Tank Temp; DHW system Temp.; System Alerts.
 - 2. View screen displays detailed operating information: Boiler Modulation; Pump Status for up to (4) pumps; Cascade; External Inputs (BMS); Graphical Historical Data; Lockout; Run-Time History; Service Notes from previous visits.
 - 3. Set-Up screen displays and provides remote access to all adjustable parameters including: Rapid Set-up; Advanced Set-Up; DHW & DHW pump set-up; Outdoor Reset to allow for fully customizable reset curves for up to 3 different heating loops; Boiler and System set-ups; Cascade and BMS programming; Ramp Delay; Ramping Time; Boiler Output Limiting and Night Setback.
- F. Boiler manufacturer shall provide each Boiler with the following communications platforms: The control must be equipped with standard BACnet MSTP/Modbus communication protocol with a minimum 55 readable points.

2.4 ELECTRICAL REQUIREMENTS

- A. All Boiler room wiring from the main disconnect switch panel to all Boiler controls, Boiler motorized valves, system circulators, Limit circuit, Operating controls, gas valves and actuators, switches and additional control devices shall be furnished and installed under this section of the work by the HVAC Subcontractor and shall conform to the job standards as established by Division 26 Sections.
- B. Single-Point Field Power Connection: Factory installed and wired switches, motor controller, transformers and other electrical devices necessary shall provide a single-point field power connection to the boiler.
- C. Boiler Control circuit shall be taken from a two-wire branch circuit, one side grounded, not exceeding 150 Volts, line to line. All safety control switching shall be accomplished in the hot ungrounded conductor and through the 24V low voltage wiring provided by the Boiler manufacturer and in accordance with the manufacturer's instructions and recommendations.
- D. Control system wiring shall comply with 522 CMR 4.05 (12). Fuse protection for the control circuit shall be provided. A manually operated remote heating plant shutdown switch shall be furnished and installed adjacent to the Boiler room door and shall be marked for easy identification. In the event that the Boiler room door is located on the building exterior, the shutdown device shall be located adjacent to the interior of the door. If there is more than one (1) Boiler room door, there shall be a switch adjacent to each door. Shutdown switches must be wired to disconnect all power to the Boiler controls.
- E. Each Boiler shall be equipped with two terminal strips for electrical connections as follows:
 - 1. A low voltage connection board with 46 connection points for safety and operating controls, Alarm Contacts, Runtime Contacts, Louver Proving Switch, Tank Thermostat, Domestic Hot Water Building Recirculation Pump Contacts, Domestic Hot Water Building Recirculation Temperature Sensor Contacts, Remote Enable/Disable, System Supply Temperature Sensor, Outdoor Temperature Sensor, Tank Temperature Sensor, Modbus Building Management System Signal and Cascade Control Circuit.
 - 2. A high voltage terminal strip shall be provided for Supply voltage. Supply voltage shall be 120 volt/60 hertz/single phase on all models. The high voltage terminal strip plus integral relays are provided for independent pump control of the System pump, the Boiler pump and the Domestic Hot Water pump.
 - 3. Retain "Manufacturer's Field Service" Paragraph below to require a factory-authorized service representative to perform tests and inspections.

2.5 FLUE GAS VENT AND COMBUSTION AIR

- A. Per 248 CMR 5.00 and 7.00, provide the services of a licensed plumber or gasfitter to be responsible for, supervise, and/or install flue venting system(s) for all gas fired equipment based on the equipment capacity. The licensed plumber or gasfitter shall

obtain a gas fitting permit in compliance with 248 CMR 3.00 as required by the Massachusetts Fuel Gas and Plumbing Code.

- B. Listed Special Gas Vents: All products furnished under this Section shall conform to the requirements of The National Fuel Gas Code, ANSI Z223.1/NFPA-54 where applicable and shall comply with and be listed to UL 1738, the U.S. Standard for Venting Systems for Gas-Burning Appliances, Category II, III and IV vent systems.
- C. For the purposes of this Contract, only UL-1738 Standard for Venting Systems for Gas-Burning Appliances Boiler Exhaust flue materials shall be considered acceptable, and shall be as specified elsewhere in these Contract Documents.
- D. Combustion-Air Intake: The air inlet pipe may be PVC, CPVC, ABS, Galvanized, Dryer Vent, or Stainless Steel sealed pipe.
- E. See Division 23 Section "Breechings" for complete information on requirements, materials and installation.

PART 3 - EXECUTION

3.1 BOILER INSTALLATION

- A. Pumps shall be installed so as to ensure easy accessibility for service or removal and replacement of all components such as, but not limited to, impellers, motors, drive couplings, bearings, strainers, other pump appurtenances, isolators, and flex connections.
- B. Near Boiler piping shall include boiler isolation valves, motorized valves, check valves, strainers, pumps and accessories on each boiler as shown on the Contract Drawings and as specified.
- C. The Contractor shall properly protect all equipment to prevent damage from water, dirt, etc. Protection shall include temporary plastic wrap to keep equipment in original factory condition.
- D. Install in accordance with NFPA 54 and NFPA 58.
- E. Provide connections to the natural gas service connection in accordance with NFPA 54, AGA Z223.1 and NFPA 58. Pipe all gas train vents to the outdoors in accordance with all local and State codes. Connect gas piping to boiler gas-train inlet with union. Piping shall be at least full size of gas train connection. Provide a reducer if required.
- F. Provide piping connections and accessories as specified and as indicated on the Contract Drawings.
- G. CAT IV boilers require special gas venting. Use only the UL-1738 vent materials and methods specified within the Boiler manufacturer's Installation and Operation Manual.

- H. Pipe the discharge of the safety relief valve to prevent injury in the event of pressure relief. Pipe the discharge to a drain. Provide piping that is the same size as the safety relief valve outlet.
- I. Provide complete electrical connections to all boilers.
- J. Install electrical devices furnished with boiler but not specified to be factory mounted.
- K. Install control wiring to field-mounted electrical devices
- L. Pipe condensing boiler condensate connections to condensate neutralization tank. Neutralization tank shall be piped to the nearest floor drain.

3.2 START-UP

- A. Installing Contractor shall supervise all phases of Boiler installation, pressure testing, startup, and training of operating personnel. Installing Contractor shall also provide all installation verification inspections, system functional and safety operational tests, and heating system capacity verification tests. Hydrostatic test. Repair leaks and retest until no leaks exist.
- B. Installing Contractor shall include, as part of his Contract, all charges and costs for Boiler testing, start-up, checkout, adjusting, field and State inspections, including service contracts for systems and equipment as here-in-after specified. Provide signed documentation to the Awarding Authority for completion of specified procedures.
- C. An authorized representative of the equipment or burner manufacturer shall perform the initial start-up, final adjusting and testing of the burner and controls in the presence of the gas inspector. Boiler manufacturer's representative shall also provide training on the Boilers and Controls and in Boiler care and maintenance to Owners Operating Personnel.
- D. The start-up requirement for this single source responsibility shall not be waived by the Heating and Ventilating Subcontractor, nor shall the responsibility for the start-up be assumed by any other party unless such a deviation from the specified Contract Start-Up Specifications has received prior written approval from the Awarding Authority through the Submittal Phase of the project specifically allowing other group(s) to provide the Boiler Start-Up.
- E. Initial start-up, testing and adjustment shall comply with all applicable Local and State Regulations and requirements. Start up and final adjustment shall be in accordance with the Boiler manufacturer's start-up instructions. Test and adjust Boiler for maximum efficiency. Test and adjust combustion controls, and boiler controls for proper operation and maximum system efficiency. Check and adjust initial operating set points and high and low limit safety set points of fuel supply, water level and water temperature. Set field-adjustable switches and circuit-breaker trip ranges as indicated. Replace damaged or malfunctioning controls and equipment in accordance with the manufacturer's warranty requirements.

- F. Purging of the Boilers, and all required tests for proper venting.
- G. At time and date of original start up, provide instruction to the Owners operating personnel in the procedures to resolve a "Lockout" condition. At this time, operating personnel shall also be instructed in the operation and routine management of the Burner and safety controls. The Owner shall arrange to have personnel who require training to be present during the original lightoff. In addition, manufacturer's representative shall provide a training session for the Owners operating personnel at a later date prior to Owners Final Acceptance. Installing Contractor to coordinate time and date of additional training.
- H. Boiler combustion shall be tested and adjusted utilizing electronic combustion instruments to verify that the boiler is operating within acceptable tolerances of the factory fire test report, with a print-out copy submitted to the Engineer. Installing Contractor shall obtain and provide a written report of the start-up, including the factors of the factory fire test, and the factors of the start-up, a copy of which shall also be furnished to the Engineer.
- I. Final acceptance of the Heating system installed within this scope of work shall be contingent on passing a satisfactory system pressure test, mechanical performance test and heating function test to determine that the system will perform according to the contract requirements. The above tests shall be witnessed by the Engineer and the Owner at his option and acceptance will only be granted in writing by the Owner after receipt of certification from the Engineer that the design criteria have been met.
- J. Installing Contractor shall guarantee the entire installation for a period of One (1) Year from the date of Owner Acceptance and beneficial usage by the Owner and Date of Final Payment. Installing contractor shall, upon completion of the installation, make available to the Owner an annual service agreement covering all labor and material required to efficiently maintain the boilers for first year of operation.

END OF SECTION 23 52 16

SECTION 26 05 00 - COMMON WORK RESULTS FOR ELECTRICAL

PART 1 - GENERAL

1.1 RELATED DOCUMENTS

- A. Drawings and general provisions of the Contract, including General and Supplementary Conditions and Division 01 Specification Sections, apply to this Section.

1.2 SUMMARY

- A. Section Includes:
 - 1. Electrical equipment coordination and installation.
 - 2. Sleeves for raceways and cables.
 - 3. Sleeve seals.
 - 4. Grout.
 - 5. Common electrical installation requirements.

1.3 DEFINITIONS

- A. EPDM: Ethylene-propylene-diene terpolymer rubber.
- B. NBR: Acrylonitrile-butadiene rubber.

1.4 SUBMITTALS

- A. Product Data: For sleeve seals.

1.5 COORDINATION

- A. Coordinate arrangement, mounting, and support of electrical equipment:
 - 1. To allow maximum possible headroom unless specific mounting heights that reduce headroom are indicated.
 - 2. To provide for ease of disconnecting the equipment with minimum interference to other installations.
 - 3. To allow right of way for piping and conduit installed at required slope.
 - 4. So connecting raceways, cables, wireways, cable trays, and busways will be clear of obstructions and of the working and access space of other equipment.
- B. Coordinate installation of required supporting devices and set sleeves in cast-in-place concrete, masonry walls, and other structural components as they are constructed.

- C. Coordinate location of access panels and doors for electrical items that are behind finished surfaces or otherwise concealed. Access doors and panels are specified in Division 08 Section "Access Doors and Frames."
- D. Coordinate sleeve selection and application with selection and application of firestopping specified in Division 07 Section "" Fire Stops and Smoke Seals"

PART 2 - PRODUCTS

2.1 SLEEVES FOR RACEWAYS AND CABLES

- A. Steel Pipe Sleeves: ASTM A 53/A 53M, Type E, Grade B, Schedule 40, galvanized steel, plain ends.
- B. Cast-Iron Pipe Sleeves: Cast or fabricated "wall pipe," equivalent to ductile-iron pressure pipe, with plain ends and integral waterstop, unless otherwise indicated.

2.2 SLEEVE SEALS

- A. Description: Modular sealing device, designed for field assembly, to fill annular space between sleeve and raceway or cable.
 - 1. Sealing Elements: EPDM interlocking links shaped to fit surface of cable or conduit. Include type and number required for material and size of raceway or cable.
 - 2. Pressure Plates: Stainless steel (Include two for each sealing element).
 - 3. Connecting Bolts and Nuts: Stainless steel of length required to secure pressure plates to sealing elements. Include one for each sealing element.

2.3 GROUT

- A. Nonmetallic, Shrinkage-Resistant Grout: ASTM C 1107, factory-packaged, nonmetallic aggregate grout, noncorrosive, nonstaining, mixed with water to consistency suitable for application and a 30-minute working time.

PART 3 - EXECUTION

3.1 COMMON REQUIREMENTS FOR ELECTRICAL INSTALLATION

- A. Comply with NECA 1.
- B. Measure indicated mounting heights to bottom of unit for suspended items and to center of unit for wall-mounting items.

- C. Headroom Maintenance: If mounting heights or other location criteria are not indicated, arrange and install components and equipment to provide maximum possible headroom consistent with these requirements.
- D. Equipment: Install to facilitate service, maintenance, and repair or replacement of components of both electrical equipment and other nearby installations. Connect in such a way as to facilitate future disconnecting with minimum interference with other items in the vicinity.
- E. Right of Way: Give to piping systems installed at a required slope.
- F. Use solid conductor for feeders and branch circuits 10 AWG and smaller.
- G. Use conductor not smaller than 12 AWG for power and lighting circuits.
- H. Use conductor not smaller than 16 AWG for control circuits.
- I. Use 10 AWG conductors for 20 ampere, 120 volt branch circuits longer than 100 feet. Use 8 AWG for 20 ampere, 120 volt branch circuits longer than 200 feet (to first device in circuit only).
- J. Use 10 AWG conductors for 20 ampere, 277 volt branch circuits longer than 200 feet.

3.2 SLEEVE INSTALLATION FOR ELECTRICAL PENETRATIONS

- A. Electrical penetrations occur when raceways, cables, wireways, cable trays, or busways penetrate concrete slabs, concrete or masonry walls, or fire-rated floor and wall assemblies.
- B. Concrete Slabs and Walls: Install sleeves for penetrations unless core-drilled holes or formed openings are used. Install sleeves during erection of slabs and walls.
- C. Use pipe sleeves unless penetration arrangement requires rectangular sleeved opening.
- D. Fire-Rated Assemblies: Install sleeves for penetrations of fire-rated floor and wall assemblies unless openings compatible with firestop system used are fabricated during construction of floor or wall.
- E. Cut sleeves to length for mounting flush with both surfaces of walls.
- F. Extend sleeves installed in floors a minimum of **2 inches (50 mm)** above finished floor level for raceways, cables, wireways and/or cable trays.
- G. Extend sleeves and curbs installed in floors a minimum of **4 inches (100 mm)** above finished floor level for busway and busducts.

- H. Size pipe sleeves to provide **1/4-inch (6.4-mm)** annular clear space between sleeve and raceway or cable, unless indicated otherwise.
- I. Seal space outside of sleeves with grout for penetrations of concrete and masonry
 - 1. Promptly pack grout solidly between sleeve and wall so no voids remain. Tool exposed surfaces smooth; protect grout while curing.
- J. Interior Penetrations of Non-Fire-Rated Walls and Floors: Seal annular space between sleeve and raceway or cable, using joint sealant appropriate for size, depth, and location of joint. Comply with requirements in Division 07 Section "Joint Sealants."
- K. Fire-Rated-Assembly Penetrations: Maintain indicated fire rating of walls, partitions, ceilings, and floors at raceway and cable penetrations. Install sleeves and seal raceway and cable penetration sleeves with firestop materials. Comply with requirements in Division 07 Section "Fire Stops and Smoke Seals".
- L. Roof-Penetration Sleeves: Seal penetration of individual raceways and cables with flexible boot-type flashing units applied in coordination with roofing work.
- M. Aboveground, Exterior-Wall Penetrations: Seal penetrations using steel pipe sleeves and mechanical sleeve seals. Select sleeve size to allow for **1-inch (25-mm)** annular clear space between pipe and sleeve for installing mechanical sleeve seals.
- N. Underground, Exterior-Wall Penetrations: Install cast-iron pipe sleeves. Size sleeves to allow for **1-inch (25-mm)** annular clear space between raceway or cable and sleeve for installing mechanical sleeve seals.

3.3 SLEEVE-SEAL INSTALLATION

- A. Install to seal exterior wall penetrations.
- B. Use type and number of sealing elements recommended by manufacturer for raceway or cable material and size. Position raceway or cable in center of sleeve. Assemble mechanical sleeve seals and install in annular space between raceway or cable and sleeve. Tighten bolts against pressure plates that cause sealing elements to expand and make watertight seal.

3.4 FIRESTOPPING

- A. Apply firestopping to penetrations of fire-rated floor and wall assemblies for electrical installations to restore original fire-resistance rating of assembly. Firestopping materials and installation requirements are specified in Division 07 Section "Fire Stops and Smoke Seals"

END OF SECTION 26 05 00

SECTION 26 05 19 - LOW-VOLTAGE ELECTRICAL POWER CONDUCTORS AND CABLES

PART 1 - GENERAL

1.1 RELATED DOCUMENTS

- A. Drawings and general provisions of the Contract, including General and Supplementary Conditions and Division 01 Specification Sections, apply to this Section.

1.2 SUMMARY

- A. This Section includes the following:
 - 1. Building wires and cables rated 600 V and less.
 - 2. Connectors, splices, and terminations rated 600 V and less.
 - 3. Sleeves and sleeve seals for cables.
- B. Related Sections include the following:
 - 1. Division 27 Section "Communications Horizontal Cabling" for cabling used for voice and data circuits.

1.3 DEFINITIONS

- A. EPDM: Ethylene-propylene-diene terpolymer rubber.
- B. NBR: Acrylonitrile-butadiene rubber.

1.4 SUBMITTALS

- A. Product Data: For each type of product indicated.
- B. Qualification Data: For testing agency.
- C. Field quality-control test reports.

1.5 QUALITY ASSURANCE

- A. Testing Agency Qualifications: An independent agency, with the experience and capability to conduct the testing indicated, that is a member company of the InterNational Electrical Testing Association or is a nationally recognized testing laboratory (NRTL) as defined by OSHA in 29 CFR 1910.7, and that is acceptable to authorities having jurisdiction.
 - 1. Testing Agency's Field Supervisor: Person currently certified by the InterNational Electrical Testing Association or the National Institute for Certification in Engineering Technologies to supervise on-site testing specified in Part 3.

- B. Electrical Components, Devices, and Accessories: Listed and labeled as defined in NFPA 70, Article 100, by a testing agency acceptable to authorities having jurisdiction, and marked for intended use.
- C. Comply with NFPA 70.

1.6 COORDINATION

- A. Set sleeves in cast-in-place concrete, masonry walls, and other structural components as they are constructed. Coordinate runs of conduits and cables in soffits with runs of other trades.

PART 2 - PRODUCTS

2.1 CONDUCTORS AND CABLES

- A. Copper Conductors: Comply with NEMA WC 70.
- B. Aluminum Conductors: Comply with NEMA WC 70 (aluminum conductors are allowed unless noted otherwise in the plans)
- C. Conductor Insulation: Comply with NEMA WC 70 for Types THW, THHN-THWN, and XHHW.
- D. Multiconductor Cable: Comply with NEMA WC 70 for metal-clad cable, Type MC and mineral-insulated, metal-sheathed cable, Type MI with ground wire.

2.2 CONNECTORS AND SPLICES

- A. Description: Factory-fabricated connectors and splices of size, ampacity rating, material, type, and class for application and service indicated.

2.3 SLEEVES FOR CABLES

- A. Steel Pipe Sleeves: ASTM A 53/A 53M, Type E, Grade B, Schedule 40, galvanized steel, plain ends.
- B. Cast-Iron Pipe Sleeves: Cast or fabricated "wall pipe," equivalent to ductile-iron pressure pipe, with plain ends and integral waterstop, unless otherwise indicated.
- C. Sleeves for Rectangular Openings: Galvanized sheet steel with minimum **0.052- or 0.138-inch (1.3- or 3.5-mm)** thickness as indicated and of length to suit application.
- D. Coordinate sleeve selection and application with selection and application of firestopping specified in Division 07 Section "Fire Stops and Smoke Seals"

2.4 SLEEVE SEALS

- A. Description: Modular sealing device, designed for field assembly, to fill annular space between sleeve and cable.
 - 1. Sealing Elements: EPDM interlocking links shaped to fit surface of cable or conduit. Include type and number required for material and size of raceway or cable.
 - 2. Pressure Plates: Stainless steel. Include two for each sealing element.
 - 3. Connecting Bolts and Nuts: Stainless steel of length required to secure pressure plates to sealing elements. Include one for each sealing element.

PART 3 - EXECUTION

3.1 CONDUCTOR MATERIAL APPLICATIONS

- A. Feeders: Copper. Solid for No. 10 AWG and smaller; stranded for No. 8 AWG and larger.
- B. Feeders: Aluminum. Stranded for No. 1/0 AWG and larger (Aluminum conductors are allowed unless noted otherwise in the plans and if allowed only for circuits 100 amp and above).
- C. Branch Circuits: Copper. Solid for No. 10 AWG and smaller; stranded for No. 8 AWG and larger.
- D. Branch Circuits: Aluminum. Stranded for No. 1/0 AWG and larger (Aluminum conductors are allowed unless noted otherwise in the plans and if allowed only for circuits 100 amp and above).

3.2 CONDUCTOR INSULATION AND MULTICONDUCTOR CABLE APPLICATIONS AND WIRING METHODS

- A. Service Entrance: Type THHN-THWN, single conductors in raceway, Type XHHW, single conductors in raceway and mineral-insulated, metal-sheathed cable, Type MI.
- B. Exposed Feeders: Type THHN-THWN, single conductors in raceway, Metal-clad cable, Type MC and Mineral-insulated, metal-sheathed cable, Type MI.
- C. Feeders Concealed in Ceilings, Walls, Partitions, and Crawlspace: Type THHN-THWN, single conductors in raceway, [Metal-clad cable, Type MC and Mineral-insulated, metal-sheathed cable, Type MI.
- D. Feeders Concealed in Concrete, below Slabs-on-Grade, and Underground: Type THHN-THWN, single conductors in raceway.
- E. Feeders Installed below Raised Flooring: Type THHN-THWN, single conductors in raceway, Metal-clad cable, Type MC and Mineral-insulated, metal-sheathed cable, Type MI.

- F. Feeders in Cable Tray: Type THHN-THWN, single conductors in raceway, Metal-clad cable, Type MC and Mineral-insulated, metal-sheathed cable, Type MI.
- G. Exposed Branch Circuits, Including in Crawlspace: Type THHN-THWN, single conductors in raceway, Metal-clad cable, Type MC and Mineral-insulated, metal-sheathed cable, Type MI.
- H. Branch Circuits Concealed in Ceilings, Walls, and Partitions: Type THHN-THWN, single conductors in raceway, Metal-clad cable, Type MC and Mineral-insulated, metal-sheathed cable, Type MI.
- I. Branch Circuits Concealed in Concrete, below Slabs-on-Grade, and Underground: Type THHN-THWN, single conductors in raceway.
- J. Branch Circuits Installed below Raised Flooring: Type THHN-THWN, single conductors in raceway, [Metal-clad cable, Type MC and Mineral-insulated, metal-sheathed cable, Type MI.
- K. Branch Circuits in Cable Tray: Type THHN-THWN, single conductors in raceway, [Metal-clad cable, Type MC and [Mineral-insulated, metal-sheathed cable, Type MI.
- L. Cord Drops and Portable Appliance Connections: Type SO, hard service cord with stainless-steel, wire-mesh, strain relief device at terminations to suit application.
- M. Class 1 Control Circuits: Type THHN-THWN, in raceway.
- N. Class 2 Control Circuits: Type THHN-THWN, in raceway, Power-limited cable, concealed in building finishes and Power-limited tray cable, in cable tray.

3.3 INSTALLATION OF CONDUCTORS AND CABLES

- A. Conceal cables in finished walls, ceilings, and floors, unless otherwise indicated.
- B. Use manufacturer-approved pulling compound or lubricant where necessary; compound used must not deteriorate conductor or insulation. Do not exceed manufacturer's recommended maximum pulling tensions and sidewall pressure values.
- C. Use pulling means, including fish tape, cable, rope, and basket-weave wire/cable grips, that will not damage cables or raceway.
- D. Install exposed cables parallel and perpendicular to surfaces of exposed structural members, and follow surface contours where possible.
- E. Support cables according to Division 26 Section "Hangers and Supports for Electrical Systems."
- F. Identify and color-code conductors and cables according to Division 26 Section "Identification for Electrical Systems."

3.4 CONNECTIONS

- A. Tighten electrical connectors and terminals according to manufacturer's published torque-tightening values. If manufacturer's torque values are not indicated, use those specified in UL 486A and UL 486B.
- B. Make splices and taps that are compatible with conductor material and that possess equivalent or better mechanical strength and insulation ratings than unspliced conductors.
 - 1. Use oxide inhibitor in each splice and tap conductor for aluminum conductors.
- C. Wiring at Outlets: Install conductor at each outlet, with at least **6 inches (150 mm)** of slack.

3.5 SLEEVE INSTALLATION FOR ELECTRICAL PENETRATIONS

- A. Coordinate sleeve selection and application with selection and application of firestopping specified in Division 07 Section "Fire Stops and Smoke Seals"
- B. Concrete Slabs and Walls: Install sleeves for penetrations unless core-drilled holes or formed openings are used. Install sleeves during erection of slabs and walls.
- C. Use pipe sleeves unless penetration arrangement requires rectangular sleeved opening.
- D. Rectangular Sleeve Minimum Metal Thickness:
 - 1. For sleeve rectangle perimeter less than **50 inches (1270 mm)** and no side greater than **16 inches (400 mm)**, thickness shall be **0.052 inch (1.3 mm)**.
 - 2. For sleeve rectangle perimeter equal to, or greater than, **50 inches (1270 mm)** and 1 or more sides equal to, or greater than, **16 inches (400 mm)**, thickness shall be **0.138 inch (3.5 mm)**.
- E. Fire-Rated Assemblies: Install sleeves for penetrations of fire-rated floor and wall assemblies unless openings compatible with firestop system used are fabricated during construction of floor or wall.
- F. Cut sleeves to length for mounting flush with both wall surfaces.
- G. Extend sleeves installed in floors **2 inches (50 mm)** above finished floor level.
- H. Size pipe sleeves to provide **1/4-inch (6.4-mm)** annular clear space between sleeve and cable unless sleeve seal is to be installed or unless seismic criteria require different clearance.
- I. Seal space outside of sleeves with grout for penetrations of concrete and masonry and with approved joint compound for gypsum board assemblies.
- J. Interior Penetrations of Non-Fire-Rated Walls and Floors: Seal annular space between sleeve and cable, using joint sealant appropriate for size, depth, and location of joint according to Division 07 Section "Sealants."

- K. Fire-Rated-Assembly Penetrations: Maintain indicated fire rating of walls, partitions, ceilings, and floors at cable penetrations. Install sleeves and seal with firestop materials according to Division 07 Section "Fire Stops and Smoke Seals"
- L. Roof-Penetration Sleeves: Seal penetration of individual cables with flexible boot-type flashing units applied in coordination with roofing work.
- M. Aboveground Exterior-Wall Penetrations: Seal penetrations using sleeves and mechanical sleeve seals. Size sleeves to allow for 1-inch (25-mm) annular clear space between pipe and sleeve for installing mechanical sleeve seals.
- N. Underground Exterior-Wall Penetrations: Install cast-iron "wall pipes" for sleeves. Size sleeves to allow for 1-inch (25-mm) annular clear space between cable and sleeve for installing mechanical sleeve seals.

3.6 SLEEVE-SEAL INSTALLATION

- A. Install to seal underground exterior-wall penetrations.
- B. Use type and number of sealing elements recommended by manufacturer for cable material and size. Position cable in center of sleeve. Assemble mechanical sleeve seals and install in annular space between cable and sleeve. Tighten bolts against pressure plates that cause sealing elements to expand and make watertight seal.

3.7 FIRESTOPPING

- A. Apply firestopping to electrical penetrations of fire-rated floor and wall assemblies to restore original fire-resistance rating of assembly according to Division 07 Section "Fire Stops and Smoke Seals"

3.8 FIELD QUALITY CONTROL

- A. Testing Agency: EC shall engage a qualified testing agency to perform tests and inspections and prepare test reports.
- B. Perform tests and inspections and prepare test reports.
- C. Tests and Inspections:
 - 1. After installing conductors and cables and before electrical circuitry has been energized, test service entrance and feeder conductors 60 amperes and above for compliance with requirements.
 - 2. Perform each visual and mechanical inspection and electrical test stated in NETA Acceptance Testing Specification. Certify compliance with test parameters.
 - 3. Infrared Scanning: After Substantial Completion, but not more than 60 days after Final Acceptance, perform an infrared scan of each splice in cables and conductors No. 3 AWG and larger. Remove box and equipment covers so splices are accessible to portable scanner.

- a. Follow-up Infrared Scanning: Perform an additional follow-up infrared scan of each splice 11 months after date of Substantial Completion.
 - b. Instrument: Use an infrared scanning device designed to measure temperature or to detect significant deviations from normal values. Provide calibration record for device.
 - c. Record of Infrared Scanning: Prepare a certified report that identifies splices checked and that describes scanning results. Include notation of deficiencies detected, remedial action taken, and observations after remedial action.
- D. Test Reports: Prepare a written report to record the following:
- 1. Test procedures used.
 - 2. Test results that comply with requirements.
 - 3. Test results that do not comply with requirements and corrective action taken to achieve compliance with requirements.
- E. Remove and replace malfunctioning units and retest as specified above.

END OF SECTION 26 05 19

SECTION 26 05 20 - LOW-VOLTAGE ELECTRICAL MINERAL INSULATED CONDUCTORS
AND CABLES

PART 1 - GENERAL

1.1 RELATED DOCUMENTS

- A. Drawings and general provisions of the Contract, including General and Supplementary Conditions and Division 01 Specification Sections, apply to this Section.

1.2 SUMMARY

- A. This Section includes the following:
 - 1. Building wires and cables rated 600 V and less.
 - 2. Connectors, splices, and terminations rated 600 V and less.
 - 3. Sleeves and sleeve seals for cables.
- B. Related Sections include the following:
 - 1. Division 27 Section "Communications Horizontal Cabling" for cabling used for voice and data circuits.

1.3 DEFINITIONS

- A. EPDM: Ethylene-propylene-diene terpolymer rubber.
- B. NBR: Acrylonitrile-butadiene rubber.

1.4 SUBMITTALS

- A. Product Data: For each type of product indicated.
- B. Qualification Data: For testing agency.
- C. Field quality-control test reports.

1.5 QUALITY ASSURANCE

- A. Testing Agency Qualifications: An independent agency, with the experience and capability to conduct the testing indicated, that is a member company of the InterNational Electrical Testing Association or is a nationally recognized testing laboratory (NRTL) as defined by OSHA in 29 CFR 1910.7, and that is acceptable to authorities having jurisdiction.

1. Testing Agency's Field Supervisor: Person currently certified by the InterNational Electrical Testing Association or the National Institute for Certification in Engineering Technologies to supervise on-site testing specified in Part 3.
- B. Electrical Components, Devices, and Accessories: Listed and labeled as defined in NFPA 70, Article 100, by a testing agency acceptable to authorities having jurisdiction, and marked for intended use.
- C. Comply with NFPA 70.

1.6 COORDINATION

- A. Set sleeves in cast-in-place concrete, masonry walls, and other structural components as they are constructed.

PART 2 - PRODUCTS

MANUFACTURERS - MINERAL-INSULATED METAL-SHEATHED CABLE

BICC Pyrotenax System 1850 2-hour fire rated or equivalent.

2.1 CONDUCTORS AND CABLES

- A. Copper Conductors: Comply with NEMA WC 70.
- B. Description: ANSI/NFPA 70, Type MI
- C. Insulation Voltage Rating: 600 volts.
- D. Cable Temperature Rating: 90 degrees C.
- E. Termination Temp. Rating: 105 degrees C.
- F. Termination Temp. Rating: 105 degrees C.
- G. Metal-sheath Material: Seamless softdrawn copper.
- H. Fire Rating: Cable assembly including supports shall have a 2-hour fire rating as listed and classified by Underwriters Laboratories, Inc. Overjacket: None required; or PVC if cable is directly buried.
- I. Cable Termination: BICC Pyrotenax Model Pyro-Pak Installation Sheet 545U or equivalent.
- J. BICC Pyrotenax Model Quick-Term Installation Sheet 599U or equivalent
- K. Lug Connection for solid copper conductor: #10 AWG solid copper conductor is the maximum solid conductor allowed to be terminated to a lug all sizes larger than #10 AWG

shall use copper stranded THHN (90° C).ILSCO Model Lo-250: #1 AWG through 250 kcmil or equivalent.ILSCO Model CRA-300: 350 kcmil or equivalent.ILSCO Model CRA-400: 500 kcmil or equivalent.

- L. Cable Splice: BICC Pyrotenax Model Installation Sheet 550 or equivalent.

2.2 SLEEVES FOR CABLES

- A. Steel Pipe Sleeves: ASTM A 53/A 53M, Type E, Grade B, Schedule 40, galvanized steel, plain ends.
- B. Cast-Iron Pipe Sleeves: Cast or fabricated "wall pipe," equivalent to ductile-iron pressure pipe, with plain ends and integral waterstop, unless otherwise indicated.
- C. Sleeves for Rectangular Openings: Galvanized sheet steel with minimum 0.052- or 0.138-inch (1.3- or 3.5-mm) thickness as indicated and of length to suit application.
- D. Coordinate sleeve selection and application with selection and application of firestopping specified in Division 07 Section "Fire Stops and Smoke Seals"

2.3 SLEEVE SEALS

- A. Description: Modular sealing device, designed for field assembly, to fill annular space between sleeve and cable.
 - 1. Sealing Elements: EPDM interlocking links shaped to fit surface of cable or conduit. Include type and number required for material and size of raceway or cable.
 - 2. Pressure Plates: Stainless steel. Include two for each sealing element.
 - 3. Connecting Bolts and Nuts: Stainless steel of length required to secure pressure plates to sealing elements. Include one for each sealing element.

PART 3 EXECUTION

3.1 EXAMINATION

- A. Verify that cable end factory temporary seals have remained intact, that the insulation has not been exposed to air, and that no moisture has entered cable insulation.
- B. Verify that work of other trades likely to damage cable has been completed.

3.2 STORAGE

- A. Cables shall be shipped from the manufacturer with ends temporarily sealed against moisture ingress.
- B. When cables are cut in the field, the end shall be sealed using standard sealing compound and PVC tape.

Cable shall be stored in a clean dry location.

3.3 HANDLING

- A. Cable shall be uncoiled by rolling or rotating supply reel. Do not pull from coil periphery or center.
- B. Take precautions necessary to prevent damage to cable from contact with sharp objects, including pulling over foreign material or sheaves.

3.4 WIRING METHODS

- A. Fire Rated Locations: Use only fire rated cable.
- B. Use wiring methods indicated on Drawings and as specified herein.

3.5 INSTALLATION

- A. Bending:

Not less than five (5) times the cable diameter for cable not more than $\frac{3}{4}$ inch (250 kcmil).

2) Not less than ten (10) times the cable diameter for cable more than $\frac{3}{4}$ inch (350 and 500 kcmil).

- B. Pulling:

For all cables up to and including #1 AWG use ten inch (250mm) or larger sheaves.

For #1.0 through 250 kcmil inclusive, use 18 inch (460mm) or larger sheaves.

For 350 kcmil and larger cables, use 24 inch (590mm) or larger sheaves.

On pulls of over 360 degrees, contact manufacturer for assistance.

350 and 500 kcmil cables shall not be pulled more than 360 degrees in total.

C. Terminations:

Field made terminations shall be made with cable manufacturer's termination kits only. Stripping tools, crimping and compression tools available from the manufacturer shall be used for proper cable termination.

Terminations must be completed immediately once started to avoid moisture ingress from surrounding air. Prior to completing each termination, test insulation resistance and follow manufacturer's drying procedures until insulation resistance reaches an acceptable level.

Connections to ferrous cabinets for single conductor cables shall incorporate brass plates $\frac{1}{4}$ inch (6mm) thick by 4 inch (100mm) wide by length as required with $\frac{1}{2}$ inch (12mm), $\frac{3}{4}$ inch (19mm), 1 inch (25mm) or 1-1/4 inch (32mm) drilled and tapped holes. Install per manufacturers' drawing. .

For applications using 90 degree C, rating of cable lugs shall be rated 90 degrees C.

E. Exposed or Surface installations:

Cable may be secured directly to fire rated building structure using an approved method such as one, or any combination, of the following:

Straps: $\frac{1}{2}$ inch (13mm) wide x 3-1/2 inch (38mm) long by 0.030 (0.75mm) thick stainless steel or copper straps. Each strap shall contain two $\frac{1}{4}$ inch (6mm) holes for securing with 3/16 inch (5mm) by minimum 1-3/4 inch (44mm) long steel anchors.

Steel struts and cable tray: Use only the steel strut framing system and support recommended by Pyrotenax. Aluminum or other materials are not acceptable.

Other approved method.

Supports shall not exceed three (3) feet on center horizontally, or six (6) feet vertically.

Cables shall be installed parallel to building lines.

H. Embedded Installations:

Cables will be run in the same trifoil configuration as exposed installations.

Protect against damage during pulling, and during concrete pouring or backfill and tamping.

Where cables emerge from grade, provide PVC conduit, metal plate or angle iron. This protection shall minimally extend from 18 inches (460mm) below grade to 8 ft. (2.5m) above grade.

I. Wall or floor penetrations:

Provide sleeve to protect cable and penetration opening during pulling.

Provide approved fire stopping of all penetrations.

J. Neatly train and lace cable inside boxes, equipment, and panelboards.

2.4 SLEEVE INSTALLATION FOR ELECTRICAL PENETRATIONS

- A. Coordinate sleeve selection and application with selection and application of firestopping specified in Division 07 Section "Fire Stops and Smoke Seals"
- B. Concrete Slabs and Walls: Install sleeves for penetrations unless core-drilled holes or formed openings are used. Install sleeves during erection of slabs and walls.
- C. Use pipe sleeves unless penetration arrangement requires rectangular sleeved opening.
- D. Rectangular Sleeve Minimum Metal Thickness:
 - 1. For sleeve rectangle perimeter less than 50 inches (1270 mm) and no side greater than 16 inches (400 mm), thickness shall be 0.052 inch (1.3 mm).
 - 2. For sleeve rectangle perimeter equal to, or greater than, 50 inches (1270 mm) and 1 or more sides equal to, or greater than, 16 inches (400 mm), thickness shall be 0.138 inch (3.5 mm).
- E. Fire-Rated Assemblies: Install sleeves for penetrations of fire-rated floor and wall assemblies unless openings compatible with firestop system used are fabricated during construction of floor or wall.
- F. Cut sleeves to length for mounting flush with both wall surfaces.
- G. Extend sleeves installed in floors 2 inches (50 mm) above finished floor level.
- H. Size pipe sleeves to provide 1/4-inch (6.4-mm) annular clear space between sleeve and cable unless sleeve seal is to be installed or unless seismic criteria require different clearance.
- I. Seal space outside of sleeves with grout for penetrations of concrete and masonry and with approved joint compound for gypsum board assemblies.
- J. Interior Penetrations of Non-Fire-Rated Walls and Floors: Seal annular space between sleeve and cable, using joint sealant appropriate for size, depth, and location of joint according to Division 07 Section "Sealants."
- K. Fire-Rated-Assembly Penetrations: Maintain indicated fire rating of walls, partitions, ceilings, and floors at cable penetrations. Install sleeves and seal with firestop materials according to Division 07 Section "Fire Stops and Smoke Seals"

- L. Roof-Penetration Sleeves: Seal penetration of individual cables with flexible boot-type flashing units applied in coordination with roofing work.
- M. Aboveground Exterior-Wall Penetrations: Seal penetrations using sleeves and mechanical sleeve seals. Size sleeves to allow for 1-inch (25-mm) annular clear space between pipe and sleeve for installing mechanical sleeve seals.
- N. Underground Exterior-Wall Penetrations: Install cast-iron "wall pipes" for sleeves. Size sleeves to allow for 1-inch (25-mm) annular clear space between cable and sleeve for installing mechanical sleeve seals.

2.5 SLEEVE-SEAL INSTALLATION

- A. Install to seal underground exterior-wall penetrations.
- B. Use type and number of sealing elements recommended by manufacturer for cable material and size. Position cable in center of sleeve. Assemble mechanical sleeve seals and install in annular space between cable and sleeve. Tighten bolts against pressure plates that cause sealing elements to expand and make watertight seal.

2.6 FIRESTOPPING

- A. Apply firestopping to electrical penetrations of fire-rated floor and wall assemblies to restore original fire-resistance rating of assembly according to Division 07 Section "Penetration Firestopping."

2.7 FIELD QUALITY CONTROL

- A. Testing Agency: EC shall engage a qualified testing agency to perform tests and inspections and prepare test reports.
- B. Perform tests and inspections and prepare test reports.
- C. Tests and Inspections:
 - 1. After installing conductors and cables and before electrical circuitry has been energized, test service entrance and feeder conductors 60 amperes and above for compliance with requirements.
 - 2. Perform each visual and mechanical inspection and electrical test stated in NETA Acceptance Testing Specification. Certify compliance with test parameters.
 - 3. Infrared Scanning: After Substantial Completion, but not more than 60 days after Final Acceptance, perform an infrared scan of each splice in cables and conductors No. 3 AWG and larger. Remove box and equipment covers so splices are accessible to portable scanner.
 - a. Follow-up Infrared Scanning: Perform an additional follow-up infrared scan of each splice 11 months after date of Substantial Completion.
 - b. Instrument: Use an infrared scanning device designed to measure temperature or to detect significant deviations from normal values. Provide calibration record for device.

- c. Record of Infrared Scanning: Prepare a certified report that identifies splices checked and that describes scanning results. Include notation of deficiencies detected, remedial action taken, and observations after remedial action.
- D. Test Reports: Prepare a written report to record the following:
 - 1. Test procedures used.
 - 2. Test results that comply with requirements.
 - 3. Test results that do not comply with requirements and corrective action taken to achieve compliance with requirements.
- E. Remove and replace malfunctioning units and retest as specified above.

END OF SECTION 26 05 20

SECTION 26 05 23 - CONTROL-VOLTAGE ELECTRICAL POWER CABLES

PART 1 - GENERAL

1.1 RELATED DOCUMENTS

- A. Drawings and general provisions of the Contract, including General and Supplementary Conditions and Division 01 Specification Sections, apply to this Section.

1.2 SUMMARY

- A. Section Includes:
 - 1. UTP cabling.
 - 2. 50/125 micrometer, multimode optical fiber cabling.
 - 3. RS-232 cabling.
 - 4. RS-485 cabling.
 - 5. Low-voltage control cabling.
 - 6. Control-circuit conductors.
 - 7. Identification products.

1.3 DEFINITIONS

- A. Basket Cable Tray: A fabricated structure consisting of wire mesh bottom and side rails.
- B. Channel Cable Tray: A fabricated structure consisting of a one-piece, ventilated-bottom or solid-bottom channel section.
- C. EMI: Electromagnetic interference.
- D. IDC: Insulation displacement connector.
- E. Ladder Cable Tray: A fabricated structure consisting of two longitudinal side rails connected by individual transverse members (rungs).
- F. Low Voltage: As defined in NFPA 70 for circuits and equipment operating at less than 50 V or for remote-control and signaling power-limited circuits.
- G. Open Cabling: Passing telecommunications cabling through open space (e.g., between the studs of a wall cavity).
- H. RCDD: Registered Communications Distribution Designer.

- I. Solid-Bottom or Nonventilated Cable Tray: A fabricated structure consisting of integral or separate longitudinal side rails, and a bottom without ventilation openings.
- J. Trough or Ventilated Cable Tray: A fabricated structure consisting of integral or separate longitudinal rails and a bottom having openings sufficient for the passage of air and using 75 percent or less of the plan area of the surface to support cables.
- K. UTP: Unshielded twisted pair.

1.4 SUBMITTALS

- A. Product Data: For each type of product indicated.
- B. Shop Drawings: For cable tray layout, showing cable tray route to scale, with relationship between the tray and adjacent structural, electrical, and mechanical elements. Include the following:
 - 1. Vertical and horizontal offsets and transitions.
 - 2. Clearances for access above and to side of cable trays.
 - 3. Vertical elevation of cable trays above the floor or bottom of ceiling structure.
 - 4. Load calculations to show dead and live loads as not exceeding manufacturer's rating for tray and its support elements.
- C. Qualification Data: For qualified layout technician, installation supervisor, and field inspector.
- D. Source quality-control reports.
- E. Field quality-control reports.
- F. Maintenance Data: For wire and cable to include in maintenance manuals.

1.5 QUALITY ASSURANCE

- A. Testing Agency Qualifications: Member company of an NRTL.
 - 1. Testing Agency's Field Supervisor: Currently certified by BICSI as an RCDD to supervise on-site testing.
- B. Surface-Burning Characteristics: As determined by testing identical products according to ASTM E 84 by a qualified testing agency. Identify products with appropriate markings of applicable testing agency.
 - 1. Flame-Spread Index: 25 or less.
 - 2. Smoke-Developed Index: 50 or less.
- C. Electrical Components, Devices, and Accessories: Listed and labeled as defined in NFPA 70, by a qualified testing agency, and marked for intended location and application.

1.6 DELIVERY, STORAGE, AND HANDLING

CONTROL-VOLTAGE ELECTRICAL
POWER CABLES

26 05 23 - 2

- A. Test cables upon receipt at Project site.
 - 1. Test optical fiber cable to determine the continuity of the strand end to end. Use optical fiber flashlight or optical loss test set.
 - 2. Test optical fiber cable on reels. Use an optical time domain reflectometer to verify the cable length and locate cable defects, splices, and connector; include the loss value of each. Retain test data and include the record in maintenance data.
 - 3. Test each pair of UTP cable for open and short circuits.

1.7 PROJECT CONDITIONS

- A. Environmental Limitations: Do not deliver or install UTP and optical fiber cables and connecting materials until wet work in spaces is complete and dry, and temporary HVAC system is operating and maintaining ambient temperature and humidity conditions at occupancy levels during the remainder of the construction period.

PART 2 - PRODUCTS

2.1 PATHWAYS

- A. Support of Open Cabling: NRTL labeled for support of Category 6 cabling, designed to prevent degradation of cable performance and pinch points that could damage cable.
 - 1. Support brackets with cable tie slots for fastening cable ties to brackets.
 - 2. Lacing bars, spools, J-hooks, and D-rings.
 - 3. Straps and other devices.
- B. Cable Trays:
 - 1. Cable Tray Materials: Metal, protected against corrosion by electroplating for installation in interior environmentally controlled spaces and hot-dip galvanizing for exterior and spaces not environmentally controlled, complying with ASTM A 123/A 123M, Grade 0.55, not less than **0.002165 inch (0.055 mm)** thick.
 - a. Basket Cable Trays: Nominally **6 inches (150 mm)** wide and **2 inches (50 mm)** deep. Refer to plans for exact dimensions. Wire mesh spacing shall not exceed **2 by 4 inches (50 by 100 mm)**.
 - b. Ladder Cable Trays: Nominally **18 inches (455 mm)** wide, and a rung spacing of **12 inches (305 mm)**. Refer to plans for exact dimensions.
 - c. Channel Cable Trays: One-piece construction, nominally **4 inches (100 mm)** wide. Slot spacing shall not exceed **4-1/2 inches (115 mm)** o.c. Refer to plans for exact dimensions.
 - d. Solid-Bottom or Nonventilated Cable Trays: One-piece construction, nominally **12 inches (305 mm)** wide. Solid covers to be provided as per plans. Refer to plans for exact dimensions.
- C. Conduit and Boxes: Comply with requirements in Division 26 Section "Raceway and Boxes for Electrical Systems." Flexible metal conduit shall not be used.
 - 1. Outlet boxes shall be no smaller than **2 inches (50 mm)** wide, **3 inches (75 mm)** high, and **2-1/2 inches (64 mm)** deep.

2.2 BACKBOARDS

- A. Description: Plywood, fire-retardant treated, **3/4 by 48 by 96 inches (19 by 1220 by 2440 mm)**. Comply with requirements for plywood backing panels in Division 06 Section "Rough Carpentry."

2.3 UTP CABLE

- A. Description: 100-ohm, four-pair UTP [, formed into 25-pair binder groups covered with a blue thermoplastic jacket].
1. Comply with ICEA S-90-661 for mechanical properties.
 2. Comply with TIA/EIA-568-B.1 for performance specifications.
 3. Comply with TIA/EIA-568-B.2, Category 6.
 4. Listed and labeled by an NRTL acceptable to authorities having jurisdiction as complying with UL 444 and NFPA 70 for the following types:
 - a. Communications, General Purpose: Type CM or Type CMG; or Type MPP, Type CMP, Type MPR, Type CMR, Type MP, or Type MPG.
 - b. Communications, Plenum Rated: Type CMP or Type MPP, complying with NFPA 262.
 - c. Communications, Riser Rated: Type CMR; or Type MPP, Type CMP, or Type MPR; complying with UL 1666.
 - d. Communications, Limited Purpose: Type CMX; or Type MPP, Type CMP, Type MPR, Type CMR, Type MP, Type MPG, Type CM, or Type CMG.
 - e. Multipurpose: Type MP or Type MPG; or Type MPP or Type MPR.
 - f. Multipurpose, Plenum Rated: Type MPP, complying with NFPA 262.
 - g. Multipurpose, Riser Rated: Type MPR or Type MPP, complying with UL 1666.

2.4 UTP CABLE HARDWARE

- A. UTP Cable Connecting Hardware: IDC type, using modules designed for punch-down caps or tools. Cables shall be terminated with connecting hardware of the same category or higher.
- B. Connecting Blocks: 110 style for Category 6 provide blocks for the number of cables terminated on the block, plus 25 percent spare; integral with connector bodies, including plugs and jacks where indicated.

2.5 OPTICAL FIBER CABLE

- A. Description: Multimode, 50/125-micrometer, 24 fiber, nonconductive, tight buffer, optical fiber cable.
1. Comply with ICEA S-83-596 for mechanical properties.
 2. Comply with TIA/EIA-568-B.3 for performance specifications.
 3. Comply with TIA/EIA-492AAAA-B, TIA/EIA-492AAAA-A for detailed specifications.
 4. Listed and labeled by an NRTL acceptable to authorities having jurisdiction as complying with UL 444, UL 1651, and NFPA 70 for the following types:

- a. General Purpose, Nonconductive: Type OFN or OFNG, or Type OFNR or Type OFNP.
 - b. Plenum Rated, Nonconductive: Type OFNP, complying with NFPA 262.
 - c. Riser Rated, Nonconductive: Type OFNR or Type OFNP, complying with UL 1666.
 - d. General Purpose, Conductive: Type OFC or Type OFCG; or Type OFNG, Type OFN, Type OFCR, Type OFNR, Type OFCP, or Type OFNP.
 - e. Plenum Rated, Conductive: Type OFCP or Type OFNP, complying with NFPA 262.
 - f. Riser Rated, Conductive: Type OFCR; or Type OFNR, Type OFCP, or Type OFNP; complying with UL 1666.
5. Conductive cable shall be steel armored type.
 6. Maximum Attenuation: 3.5 dB/km at 850 nm; 1.5 dB/km at 1300 nm.
 7. Minimum Modal Bandwidth: 160 MHz-km at 850 nm; 500 MHz-km at 1300 nm.
- B. Jacket:
1. Jacket Color: Aqua for 50/125-micrometer cable.
 2. Cable cordage jacket, fiber, unit, and group color shall be according to TIA/EIA-598-B.
 3. Imprinted with fiber count, fiber type, and aggregate length at regular intervals not to exceed 40 inches (1000 mm).

2.6 OPTICAL FIBER CABLE HARDWARE

- A. Cable Connecting Hardware: Comply with the Fiber Optic Connector Intermateability Standards (FOCIS) specifications of TIA/EIA-604-2, TIA/EIA-604-3-A, and TIA/EIA-604-12. Comply with TIA/EIA-568-B.3.
1. Quick-connect, simplex and duplex, Type LC connectors. Insertion loss not more than 0.75 dB.
 2. Type SFF connectors may be used in termination racks, panels, and equipment packages.

2.7 RS-232 CABLE

- A. Standard Cable: NFPA 70, Type CM.
1. Paired, two pairs, No. 22 AWG, stranded (7x30) tinned-copper conductors.
 2. Polypropylene insulation.
 3. Individual aluminum foil-polyester tape shielded pairs with 100 percent shield coverage.
 4. PVC jacket.
 5. Pairs are cabled on common axis with No. 24 AWG, stranded (7x32) tinned-copper drain wire.
 6. Flame Resistance: Comply with UL 1581.
- B. Plenum-Rated Cable: NFPA 70, Type CMP.
1. Paired, two pairs, No. 22 AWG, stranded (7x30) tinned-copper conductors.
 2. Plastic insulation.

3. Individual aluminum foil-polyester tape shielded pairs with 100 percent shield coverage.
4. Plastic jacket.
5. Pairs are cabled on common axis with No. 24 AWG, stranded (7x32) tinned-copper drain wire.
6. Flame Resistance: Comply with NFPA 262.

2.8 RS-485 CABLE

- A. Standard Cable: NFPA 70, Type CM or Type CMG.
 1. Paired, two pairs, twisted, No. 22 AWG, stranded (7x30) tinned-copper conductors.
 2. PVC insulation.
 3. Unshielded.
 4. PVC jacket.
 5. Flame Resistance: Comply with UL 1581.
- B. Plenum-Rated Cable: NFPA 70, Type CMP.
 1. Paired, two pairs, No. 22 AWG, stranded (7x30) tinned-copper conductors.
 2. Fluorinated ethylene propylene insulation.
 3. Unshielded.
 4. Fluorinated ethylene propylene jacket.
 5. Flame Resistance: NFPA 262, Flame Test.

2.9 LOW-VOLTAGE CONTROL CABLE

- A. Paired Cable: NFPA 70, Type CMG.
 1. One pair, twisted, No. 16 AWG, stranded (19x29) tinned-copper conductors.
 2. PVC insulation.
 3. Unshielded.
 4. PVC jacket.
 5. Flame Resistance: Comply with UL 1581.
- B. Plenum-Rated, Paired Cable: NFPA 70, Type CMP.
 1. One pair, twisted, No. 16 AWG, stranded (19x29) tinned-copper conductors.
 2. PVC insulation.
 3. Unshielded.
 4. PVC jacket.
 5. Flame Resistance: Comply with NFPA 262.
- C. Paired Cable: NFPA 70, Type CMG.
 1. One pair, twisted, No. 18 AWG, stranded (19x30) tinned-copper conductors.
 2. PVC insulation.
 3. Unshielded.
 4. PVC jacket.
 5. Flame Resistance: Comply with UL 1581.
- D. Plenum-Rated, Paired Cable: NFPA 70, Type CMP.
 1. One pair, twisted, No. 18 AWG, stranded (19x30) tinned-copper conductors.

2. Fluorinated ethylene propylene insulation.
3. Unshielded.
4. Plastic jacket.
5. Flame Resistance: NFPA 262, Flame Test.

2.10 CONTROL-CIRCUIT CONDUCTORS

- A. Class 1 Control Circuits: Stranded copper, Type THHN-THWN], in raceway, complying with UL 83 and UL44
- B. Class 2 Control Circuits: Stranded copper, Type THHN-THWN, in raceway, power-limited cable, concealed in building finishes and power-limited tray cable, in cable tray, complying with UL 83 and UL 44.
- C. Class 3 Remote-Control and Signal Circuits: Stranded copper, Type TW or Type TF, complying with UL 83.

2.11 IDENTIFICATION PRODUCTS

- A. Comply with UL 969 for a system of labeling materials, including label stocks, laminating adhesives, and inks used by label printers.
- B. Comply with requirements in Division 26 Section "Identification for Electrical Systems."

2.12 SOURCE QUALITY CONTROL

- A. Testing Agency: Engage a qualified testing agency to evaluate cables.
- B. Factory test UTP and optical fiber cables on reels according to TIA/EIA-568-B.1.
- C. Factory test UTP cables according to TIA/EIA-568-B.2.
- D. Factory test multimode optical fiber cables according to TIA/EIA-526-14-A and TIA/EIA-568-B.3.
- E. Cable will be considered defective if it does not pass tests and inspections.
- F. Prepare test and inspection reports.

PART 3 - EXECUTION

3.1 INSTALLATION OF PATHWAYS

- A. Cable Trays: Comply with NEMA VE 2 and TIA/EIA-569-A-7.

- B. Comply with TIA/EIA-569-A for pull-box sizing and length of conduit and number of bends between pull points.
- C. Comply with requirements in Division 26 Section "Raceway and Boxes for Electrical Systems" for installation of conduits and wireways.
- D. Install manufactured conduit sweeps and long-radius elbows if possible.
- E. Pathway Installation in Equipment Rooms:
 - 1. Position conduit ends adjacent to a corner on backboard if a single piece of plywood is installed or in the corner of room if multiple sheets of plywood are installed around perimeter walls of room.
 - 2. Install cable trays to route cables if conduits cannot be located in these positions.
 - 3. Secure conduits to backboard if entering room from overhead.
 - 4. Extend conduits **3 inches (75 mm)** above finished floor.
 - 5. Install metal conduits with grounding bushings and connect with grounding conductor to grounding system.
- F. Backboards: Install backboards with **96-inch (2440-mm)** dimension vertical. Butt adjacent sheets tightly and form smooth gap-free corners and joints.

3.2 INSTALLATION OF CONDUCTORS AND CABLES

- A. Comply with NECA 1.
- B. General Requirements for Cabling:
 - 1. Comply with TIA/EIA-568-B.1.
 - 2. Comply with BICSI ITSIM, Ch. 6, "Cable Termination Practices."
 - 3. Terminate all conductors; no cable shall contain un-terminated elements. Make terminations only at indicated outlets, terminals, and cross-connect and patch panels.
 - 4. Cables may not be spliced. Secure and support cables at intervals not exceeding **30 inches (760 mm)** and not more than **6 inches (150 mm)** from cabinets, boxes, fittings, outlets, racks, frames, and terminals.
 - 5. Bundle, lace, and train conductors to terminal points without exceeding manufacturer's limitations on bending radii, but not less than radii specified in BICSI ITSIM, "Cabling Termination Practices" Chapter. Install lacing bars and distribution spools.
 - 6. Do not install bruised, kinked, scored, deformed, or abraded cable. Do not splice cable between termination, tap, or junction points. Remove and discard cable if damaged during installation and replace it with new cable.
 - 7. Cold-Weather Installation: Bring cable to room temperature before de-reeling. Heat lamps shall not be used for heating.
 - 8. Pulling Cable: Comply with BICSI ITSIM, Ch. 4, "Pulling Cable." Monitor cable pull tensions.
- C. UTP Cable Installation:
 - 1. Comply with TIA/EIA-568-B.2.
 - 2. Install 110-style IDC termination hardware unless otherwise indicated.

3. Do not untwist UTP cables more than **1/2 inch (12 mm)** from the point of termination to maintain cable geometry.
- D. Installation of Control-Circuit Conductors:
 1. Install wiring in raceways. Comply with requirements specified in Division 26 Section "Raceway and Boxes for Electrical Systems."
- E. Optical Fiber Cable Installation:
 1. Comply with TIA/EIA-568-B.3.
 2. Cable shall be terminated on connecting hardware that is rack or cabinet mounted.
- F. Open-Cable Installation:
 1. Install cabling with horizontal and vertical cable guides in telecommunications spaces with terminating hardware and interconnection equipment.
 2. Suspend copper cable not in a wireway or pathway a minimum of **8 inches (200 mm)** above ceilings by cable supports not more than **60 inches (1525 mm)** apart.
 3. Cable shall not be run through structural members or in contact with pipes, ducts, or other potentially damaging items.
- G. Installation of Cable Routed Exposed under Raised Floors:
 1. Install plenum-rated cable only.
 2. Install cabling after the flooring system has been installed in raised floor areas.
 3. Coil cable **72 inches (1830 mm)** long shall be neatly coiled not less than **12 inches (305 mm)** in diameter below each feed point.
- H. Separation from EMI Sources:
 1. Comply with BICSI TDMM and TIA/EIA-569-A recommendations for separating unshielded copper voice and data communication cable from potential EMI sources, including electrical power lines and equipment.
 2. Separation between open communications cables or cables in nonmetallic raceways and unshielded power conductors and electrical equipment shall be as follows:
 - a. Electrical Equipment Rating Less Than 2 kVA: A minimum of **5 inches (127 mm)**.
 - b. Electrical Equipment Rating between 2 and 5 kVA: A minimum of **12 inches (305 mm)**.
 - c. Electrical Equipment Rating More Than 5 kVA: A minimum of **24 inches (600 mm)**.
 3. Separation between communications cables in grounded metallic raceways and unshielded power lines or electrical equipment shall be as follows:
 - a. Electrical Equipment Rating Less Than 2 kVA: A minimum of **2-1/2 inches (64 mm)**.
 - b. Electrical Equipment Rating between 2 and 5 kVA: A minimum of **6 inches (150 mm)**.
 - c. Electrical Equipment Rating More Than 5 kVA: A minimum of **12 inches (305 mm)**.
 4. Separation between communications cables in grounded metallic raceways and power lines and electrical equipment located in grounded metallic conduits or enclosures shall be as follows:

- a. Electrical Equipment Rating Less Than 2 kVA: No requirement.
 - b. Electrical Equipment Rating between 2 and 5 kVA: A minimum of **3 inches (75 mm)**.
 - c. Electrical Equipment Rating More Than 5 kVA: A minimum of **6 inches (150 mm)**.
5. Separation between Cables and Electrical Motors and Transformers, 5 kVA or HP and Larger: A minimum of **48 inches (1200 mm)**.
 6. Separation between Cables and Fluorescent Fixtures: A minimum of **5 inches (127 mm)**.
 7. If barrier separation is not adequate to satisfy NFPA 70 and NFPA 72 a separate cable tray shall be installed for power, communications, and data processing; or of different insulation levels, such as 300, 600, 5000, and 15 000 V.

3.3 REMOVAL OF CONDUCTORS AND CABLES

- A. Remove abandoned conductors and cables.

3.4 CONTROL-CIRCUIT CONDUCTORS

- A. Minimum Conductor Sizes:
 1. Class 1 remote-control and signal circuits, No 14 AWG.
 2. Class 2 low-energy, remote-control, and signal circuits, No. 16 AWG.
 3. Class 3 low-energy, remote-control, alarm, and signal circuits, No 12 AWG.

3.5 FIRESTOPPING

- A. Comply with requirements in Division 07 Section "Fire Stops and Smoke Seals".
- B. Comply with TIA/EIA-569-A, Annex A, "Firestopping."
- C. Comply with BICSI TDMM, "Firestopping Systems" Article.
- D. Install fire resistant cable management products with 1-1/2 hour rating in hallways, corridors and areas of egress.

3.6 GROUNDING

- A. For data communication wiring, comply with ANSI-J-STD-607-A and with BICSI TDMM, "Grounding, Bonding, and Electrical Protection" Chapter.
- B. For low-voltage wiring and cabling, comply with requirements in Division 26 Section "Grounding and Bonding for Electrical Systems."

3.7 IDENTIFICATION

- A. Identify system components, wiring, and cabling according to TIA/EIA-606-A. Comply with requirements for identification specified in Division 26 Section "Identification for Electrical Systems."

3.8 FIELD QUALITY CONTROL

- A. Testing Agency: EC shall engage a qualified testing agency to perform tests and inspections.
- B. Perform tests and inspections.
- C. Tests and Inspections:
 - 1. Visually inspect UTP and optical fiber cable jacket materials for UL or third-party certification markings. Inspect cabling terminations to confirm color-coding for pin assignments, and inspect cabling connections to confirm compliance with TIA/EIA-568-B.1.
 - 2. Visually inspect cable placement, cable termination, grounding and bonding, equipment and patch cords, and labeling of all components.
 - 3. Test all cable management and equipment for adequate ground per NFPA 70B. Maximum allowable resistance of 1 ohm.
 - 4. Test UTP cabling for DC loop resistance, shorts, opens, intermittent faults, and polarity between conductors. Test operation of shorting bars in connection blocks. Test cables after termination but not after cross connection.
 - a. Test instruments shall meet or exceed applicable requirements in TIA/EIA-568-B.2. Perform tests with a tester that complies with performance requirements in "Test Instruments (Normative)" Annex, complying with measurement accuracy specified in "Measurement Accuracy (Informative)" Annex. Use only test cords and adapters that are qualified by test equipment manufacturer for channel or link test configuration.
 - 5. Optical Fiber Cable Tests:
 - a. Test instruments shall meet or exceed applicable requirements in TIA/EIA-568-B.1. Use only test cords and adapters that are qualified by test equipment manufacturer for channel or link test configuration.
 - b. Link End-to-End Attenuation Tests:
 - 1) Multimode Link Measurements: Test at 850 or 1300 nm in one direction according to TIA/EIA-526-14-A, Method B, One Reference Jumper.
 - 2) Attenuation test results for links shall be less than 2.0 dB. Attenuation test results shall be less than that calculated according to equation in TIA/EIA-568-B.1.
- D. Document data for each measurement. Print data for submittals in a summary report that is formatted using Table 10.1 in BICSI TDMM as a guide, or transfer the data from the instrument to the computer, save as text files, print, and submit.
- E. End-to-end cabling will be considered defective if it does not pass tests and inspections.
- F. Prepare test and inspection reports.

Rimkus
313 Congress Street
Boston, MA 02210

Argenziano School
Boiler Replacement Project
Somerville, MA 02143

END OF SECTION 26 05 23

CONTROL-VOLTAGE ELECTRICAL
POWER CABLES

26 05 23 - 12

SECTION 26 05 26 - GROUNDING AND BONDING FOR ELECTRICAL SYSTEMS

PART 1 - GENERAL

1.1 RELATED DOCUMENTS

- A. Drawings and general provisions of the Contract, including General and Supplementary Conditions and Division 01 Specification Sections, apply to this Section.

1.2 SUMMARY

- A. This Section includes methods and materials for grounding systems and equipment to include the following applications:
 - 1. Underground distribution grounding.
 - 2. Common ground bonding with lightning protection system.

1.3 SUBMITTALS

- A. Product Data: For each type of product indicated.
- B. Other Informational Submittals: Plans showing dimensioned as-built locations of grounding features specified in Part 3 "Field Quality Control" Article, including the following:
 - 1. Test wells.
 - 2. Ground rods.
 - 3. Ground rings.
 - 4. Grounding arrangements and connections for separately derived systems.
 - 5. Grounding for sensitive electronic equipment.
- C. Field quality-control test reports.
- D. Operation and Maintenance Data: For grounding to include the following in emergency, operation, and maintenance manuals:
 - 1. Instructions for periodic testing and inspection of grounding features at test wells, ground rings and grounding connections for separately derived systems based on NETA MTS and NFPA 70B.
 - a. Tests shall be to determine if ground resistance or impedance values remain within specified maximums, and instructions shall recommend corrective action if they do not.
 - b. Include recommended testing intervals.

1.4 QUALITY ASSURANCE

- A. Testing Agency Qualifications: An independent agency, with the experience and capability to conduct the testing indicated, that is a member company of the InterNational Electrical Testing Association or is a nationally recognized testing laboratory (NRTL) as defined by OSHA in 29 CFR 1910.7, and that is acceptable to authorities having jurisdiction.
 - 1. Testing Agency's Field Supervisor: Person currently certified by the InterNational Electrical Testing Association to supervise on-site testing specified in Part 3.
- B. Electrical Components, Devices, and Accessories: Listed and labeled as defined in NFPA 70, Article 100, by a testing agency acceptable to authorities having jurisdiction, and marked for intended use.
- C. Comply with UL 467 for grounding and bonding materials and equipment.

PART 2 - PRODUCTS

2.1 CONDUCTORS

- A. Insulated Conductors: Copper wire or cable insulated for 600 V unless otherwise required by applicable Code or authorities having jurisdiction.
- B. Bare Copper Conductors:
 - 1. Solid Conductors: ASTM B 3.
 - 2. Stranded Conductors: ASTM B 8.
 - 3. Tinned Conductors: ASTM B 33.
 - 4. Bonding Cable: 28 kcmil, 14 strands of No. 17 AWG conductor, 1/4 inch (6 mm) in diameter.
 - 5. Bonding Conductor: No. 4 or No. 6 AWG, stranded conductor.
 - 6. Bonding Jumper: Copper tape, braided conductors, terminated with copper ferrules; 1-5/8 inches (41 mm) wide and 1/16 inch (1.6 mm) thick.
 - 7. Tinned Bonding Jumper: Tinned-copper tape, braided conductors, terminated with copper ferrules; 1-5/8 inches (41 mm) wide and 1/16 inch (1.6 mm) thick.
- C. Grounding Bus: Rectangular bars of annealed copper, 1/4 by 2 inches (6 by 50 mm) in cross section, unless otherwise indicated; with insulators.

2.2 CONNECTORS

- A. Listed and labeled by a nationally recognized testing laboratory acceptable to authorities having jurisdiction for applications in which used, and for specific types, sizes, and combinations of conductors and other items connected.

- B. Bolted Connectors for Conductors and Pipes: Copper or copper alloy, bolted pressure-type, with at least two bolts.
 - 1. Pipe Connectors: Clamp type, sized for pipe.
- C. Welded Connectors: Exothermic-welding kits of types recommended by kit manufacturer for materials being joined and installation conditions.

2.3 GROUNDING ELECTRODES

- A. Ground Rods: Copper-clad steel: 3/4 inch by 10 feet (19 mm by 3 m) in diameter.
- B. Chemical-Enhanced Grounding Electrodes: Copper tube, straight or L-shaped, charged with hazardous electrolytic chemical salts.
 - 1. Termination: Factory-attached No. 4/0 AWG bare conductor at least 48 inches (1200 mm) long.
 - 2. Backfill Material: Electrode manufacturer's recommended material.

PART 3 - EXECUTION

3.1 APPLICATIONS

- A. Underground Grounding Conductors: Install bare copper conductor, No. 500 kcmil AWG minimum.
 - 1. Bury at least 24 inches (600 mm) below grade.
- B. Isolated Grounding Conductors: Green-colored insulation with continuous yellow stripe. On feeders with isolated ground, identify grounding conductor where visible to normal inspection, with alternating bands of green and yellow tape, with at least three bands of green and two bands of yellow.
- C. Grounding Bus: Install in electrical and telephone equipment rooms, in rooms housing service equipment, and elsewhere as indicated.
 - 1. Install bus on insulated spacers 1 inch (25 mm), minimum, from wall 6 inches (150 mm) above finished floor, unless otherwise indicated.
 - 2. Where indicated on both sides of doorways, route bus up to top of door frame, across top of doorway, down to specified height above floor, and connect to horizontal bus.
- D. Conductor Terminations and Connections:
 - 1. Pipe and Equipment Grounding Conductor Terminations: Bolted connectors.
 - 2. Underground Connections: Welded connectors, except at test wells and as otherwise indicated.
 - 3. Connections to Ground Rods at Test Wells: Bolted connectors.

4. Connections to Structural Steel: Welded connectors.

3.2 GROUNDING UNDERGROUND DISTRIBUTION SYSTEM COMPONENTS

- A. Comply with IEEE C2 grounding requirements.
- B. Grounding Manholes and Handholes: Install a driven ground rod through manhole or handhole floor, close to wall, and set rod depth so **4 inches (100 mm)** will extend above finished floor. If necessary, install ground rod before manhole is placed and provide No. 1/0 AWG bare, tinned-copper conductor from ground rod into manhole through a waterproof sleeve in manhole wall. Protect ground rods passing through concrete floor with a double wrapping of pressure-sensitive insulating tape or heat-shrunk insulating sleeve from **2 inches (50 mm)** above to **6 inches (150 mm)** below concrete. Seal floor opening with waterproof, nonshrink grout.
- C. Grounding Connections to Manhole Components: Bond exposed-metal parts such as inserts, cable racks, pulling irons, ladders, and cable shields within each manhole or handhole, to ground rod or grounding conductor. Make connections with No. 4 AWG minimum, stranded, hard-drawn copper bonding conductor. Train conductors level or plumb around corners and fasten to manhole walls. Connect to cable armor and cable shields as recommended by manufacturer of splicing and termination kits.

3.3 EQUIPMENT GROUNDING

- A. Install insulated equipment grounding conductors with all feeders and branch circuits.
- B. Air-Duct Equipment Circuits: Install insulated equipment grounding conductor to duct-mounted electrical devices operating at 120 V and more, including air cleaners, heaters, dampers, humidifiers, and other duct electrical equipment. Bond conductor to each unit and to air duct and connected metallic piping.
- C. Water Heater, Heat-Tracing, and Antifrost Heating Cables: Install a separate insulated equipment grounding conductor to each electric water heater and heat-tracing cable. Bond conductor to heater units, piping, connected equipment, and components.
- D. Isolated Grounding Receptacle Circuits: Install an insulated equipment grounding conductor connected to the receptacle grounding terminal. Isolate conductor from raceway and from panelboard grounding terminals. Terminate at equipment grounding conductor terminal of the applicable derived system or service, unless otherwise indicated.
- E. Isolated Equipment Enclosure Circuits: For designated equipment supplied by a branch circuit or feeder, isolate equipment enclosure from supply circuit raceway with a nonmetallic raceway fitting listed for the purpose. Install fitting where raceway enters enclosure, and install a separate insulated equipment grounding conductor. Isolate conductor from raceway and from panelboard grounding terminals.

Terminate at equipment grounding conductor terminal of the applicable derived system or service, unless otherwise indicated.

- F. Signal and Communication Equipment: For telephone, alarm, voice and data, and other communication equipment, provide No. 4 AWG minimum insulated grounding conductor in raceway from grounding electrode system to each service location, terminal cabinet, wiring closet, and central equipment location.
 - 1. Service and Central Equipment Locations and Wiring Closets: Terminate grounding conductor on a 1/4-by-2-by-12-inch (6-by-50-by-300-mm) grounding bus.
 - 2. Terminal Cabinets: Terminate grounding conductor on cabinet grounding terminal.
- G. **Metal** Poles Supporting Outdoor Lighting Fixtures: Install grounding electrode and a separate insulated equipment grounding conductor in addition to grounding conductor installed with branch-circuit conductors.

3.4 INSTALLATION

- A. Grounding Conductors: Route along shortest and straightest paths possible, unless otherwise indicated or required by Code. Avoid obstructing access or placing conductors where they may be subjected to strain, impact, or damage.
- B. Common Ground Bonding with Lightning Protection System: Comply with NFPA 780 and UL 96 when interconnecting with lightning protection system. Bond electrical power system ground directly to lightning protection system grounding conductor at closest point to electrical service grounding electrode. Use bonding conductor sized same as system grounding electrode conductor, and install in conduit.
- C. Ground Rods: Drive rods until tops are 2 inches (50 mm) below finished floor or final grade, unless otherwise indicated.
 - 1. Interconnect ground rods with grounding electrode conductor below grade and as otherwise indicated. Make connections without exposing steel or damaging coating, if any.
 - 2. For grounding electrode system, install at least three rods spaced at least one-rod length from each other and located at least the same distance from other grounding electrodes, and connect to the service grounding electrode conductor.
- D. Test Wells: Ground rod driven through drilled hole in bottom of handhole. Handholes are specified in Division 26 Section "Underground Ducts and Raceways for Electrical Systems," and shall be at least 12 inches (300 mm) deep, with cover.
 - 1. Test Wells: Install at least one test well for each service, unless otherwise indicated. Install at the ground rod electrically closest to service entrance. Set top of test well flush with finished grade or floor.

- E. Bonding Straps and Jumpers: Install in locations accessible for inspection and maintenance, except where routed through short lengths of conduit.
 - 1. Bonding to Structure: Bond straps directly to basic structure, taking care not to penetrate any adjacent parts.
 - 2. Bonding to Equipment Mounted on Vibration Isolation Hangers and Supports: Install so vibration is not transmitted to rigidly mounted equipment.
 - 3. Use exothermic-welded connectors for outdoor locations, but if a disconnect-type connection is required, use a bolted clamp.
- F. Grounding and Bonding for Piping:
 - 1. Metal Water Service Pipe: Install insulated copper grounding conductors, in conduit, from building's main service equipment, or grounding bus, to main metal water service entrances to building. Connect grounding conductors to main metal water service pipes, using a bolted clamp connector or by bolting a lug-type connector to a pipe flange, using one of the lug bolts of the flange. Where a dielectric main water fitting is installed, connect grounding conductor on street side of fitting. Bond metal grounding conductor conduit or sleeve to conductor at each end.
 - 2. Water Meter Piping: Use braided-type bonding jumpers to electrically bypass water meters. Connect to pipe with a bolted connector.
 - 3. Bond each aboveground portion of gas piping system downstream from equipment shutoff valve.
- G. Bonding Interior Metal Ducts: Bond metal air ducts to equipment grounding conductors of associated fans, blowers, electric heaters, and air cleaners. Install bonding jumper to bond across flexible duct connections to achieve continuity.
- H. Grounding for Steel Building Structure: Install a driven ground rod at base of each corner column and at intermediate exterior columns at distances not more than **60 feet (18 m)** apart.
- I. Ground Ring: Install a grounding conductor, electrically connected to each building structure ground rod and to each steel column, extending around the perimeter of building area or item indicated.
 - 1. Install tinned-copper conductor not less than No. 500 kcmil AWG for ground ring and for taps to building steel.
 - 2. Bury ground ring not less than **24 inches (600 mm)** from building foundation.

3.5 FIELD QUALITY CONTROL

- A. Testing Agency: Engage a qualified testing and inspecting agency to perform the following field tests and inspections and prepare test reports:
 - 1. After installing grounding system but before permanent electrical circuits have been energized, test for compliance with requirements.
 - 2. Test completed grounding system at each location where a maximum ground-resistance level is specified, at service disconnect enclosure grounding

terminal, at ground test wells, and at individual ground rods. Make tests at ground rods before any conductors are connected.

- a. Measure ground resistance not less than two full days after last trace of precipitation and without soil being moistened by any means other than natural drainage or seepage and without chemical treatment or other artificial means of reducing natural ground resistance.
 - b. Perform tests by fall-of-potential method according to IEEE 81.
3. Prepare dimensioned drawings locating each test well, ground rod and ground rod assembly, and other grounding electrodes. Identify each by letter in alphabetical order, and key to the record of tests and observations. Include the number of rods driven and their depth at each location, and include observations of weather and other phenomena that may affect test results. Describe measures taken to improve test results.
- B. Report measured ground resistances that exceed the following values:
1. Power and Lighting Equipment or System with Capacity 500 kVA and Less: 10 ohms.
 2. Power and Lighting Equipment or System with Capacity 500 to 1000 kVA: 5 ohms.
 3. Power and Lighting Equipment or System with Capacity More Than 1000 kVA: 3 ohms.
 4. Power Distribution Units or Panelboards Serving Electronic Equipment: 1 ohm.
- C. Excessive Ground Resistance: If resistance to ground exceeds specified values, notify Architect promptly and include recommendations to reduce ground resistance.

END OF SECTION 26 05 26

SECTION 26 05 29 - HANGERS AND SUPPORTS FOR ELECTRICAL SYSTEMS

PART 1 - GENERAL

1.1 RELATED DOCUMENTS

- A. Drawings and general provisions of the Contract, including General and Supplementary Conditions and Division 01 Specification Sections, apply to this Section.

1.2 SUMMARY

- A. This Section includes the following:
 - 1. Hangers and supports for electrical equipment and systems.
 - 2. Construction requirements for concrete bases.
- B. Related Sections include the following:
 - 1. Division 26 Section "Vibration And Seismic Controls For Electrical Systems" for products and installation requirements necessary for compliance with seismic criteria.

1.3 DEFINITIONS

- A. EMT: Electrical metallic tubing.
- B. IMC: Intermediate metal conduit.
- C. RMC: Rigid galvanized metal conduit.

1.4 PERFORMANCE REQUIREMENTS

- A. Delegated Design: Design supports for multiple raceways, including comprehensive engineering analysis by a qualified professional engineer, using performance requirements and design criteria indicated.
- B. Design supports for multiple raceways capable of supporting combined weight of supported systems and its contents.
- C. Design equipment supports capable of supporting combined operating weight of supported equipment and connected systems and components.

- D. Rated Strength: Adequate in tension, shear, and pullout force to resist maximum loads calculated or imposed for this Project, with a minimum structural safety factor of five times the applied force.

1.5 QUALITY ASSURANCE

- A. Comply with NFPA 70.

1.6 COORDINATION

- A. Coordinate size and location of concrete bases. Cast anchor-bolt inserts into bases. Concrete, reinforcement, and formwork requirements are specified in Division 03.
- B. Coordinate installation of roof curbs, equipment supports, and roof penetrations.

PART 2 - PRODUCTS

2.1 SUPPORT, ANCHORAGE, AND ATTACHMENT COMPONENTS

- A. Steel Slotted Support Systems: Comply with MFMA-4, factory-fabricated components for field assembly.
 - 1. Metallic Coatings: Hot-dip galvanized after fabrication and applied according to MFMA-4.
 - 2. Painted Coatings: Manufacturer's standard painted coating applied according to MFMA-4
 - 3. Channel Dimensions: Selected for applicable load criteria.
- B. Raceway and Cable Supports: As described in NECA 1 and NECA 101.
- C. Conduit and Cable Support Devices: Steel hangers, clamps, and associated fittings, designed for types and sizes of raceway or cable to be supported.
- D. Support for Conductors in Vertical Conduit: Factory-fabricated assembly consisting of threaded body and insulating wedging plug or plugs for non-armored electrical conductors or cables in riser conduits. Plugs shall have number, size, and shape of conductor gripping pieces as required to suit individual conductors or cables supported. Body shall be malleable iron.
- E. Structural Steel for Fabricated Supports and Restraints: ASTM A 36/A 36M, steel plates, shapes, and bars; black and galvanized.
- F. Mounting, Anchoring, and Attachment Components: Items for fastening electrical items or their supports to building surfaces include the following:

1. Mechanical-Expansion Anchors: Insert-wedge-type, stainless steel, for use in hardened portland cement concrete with tension, shear, and pullout capacities appropriate for supported loads and building materials in which used.
2. Concrete Inserts: Steel or malleable-iron, slotted support system units similar to MSS Type 18; complying with MFMA-4 or MSS SP-58.
3. Clamps for Attachment to Steel Structural Elements: MSS SP-58, type suitable for attached structural element.
4. Through Bolts: Structural type, hex head, and high strength. Comply with ASTM A 325.
5. Toggle Bolts: All-steel springhead type.
6. Hanger Rods: Threaded steel.

2.2 FABRICATED METAL EQUIPMENT SUPPORT ASSEMBLIES

- A. Description: Welded or bolted, structural-steel shapes, shop or field fabricated to fit dimensions of supported equipment.
- B. Materials: Comply with requirements in Division 05 Section "Miscellaneous Metals" for steel shapes and plates.

PART 3 - EXECUTION

3.1 APPLICATION

- A. Comply with NECA 1 and NECA 101 for application of hangers and supports for electrical equipment and systems except if requirements in this Section are stricter.
- B. Maximum Support Spacing and Minimum Hanger Rod Size for Raceway: Space supports for EMT, IMC, and RMC as required by NFPA 70 and any structural ceiling conditions. Minimum rod size shall be **1/4 inch (6 mm)** in diameter.
- C. Multiple Raceways or Cables: Install trapeze-type supports fabricated with steel slotted or other support system, sized so capacity can be increased by at least 25 percent in future without exceeding specified design load limits.
 1. Secure raceways and cables to these supports with two-bolt conduit clamps.

3.2 SUPPORT INSTALLATION

- A. Comply with NECA 1 and NECA 101 for installation requirements except as specified in this Article.
- B. Raceway Support Methods: In addition to methods described in NECA 1, EMT, IMC, and RMC may be supported by openings through structure members, as permitted in NFPA 70.

- C. Strength of Support Assemblies: Where not indicated, select sizes of components so strength will be adequate to carry present and future static loads within specified loading limits. Minimum static design load used for strength determination shall be weight of supported components plus 200 lb (90 kg).
- D. Mounting and Anchorage of Surface-Mounted Equipment and Components: Anchor and fasten electrical items and their supports to building structural elements by the following methods unless otherwise indicated by code:
 - 1. To New Concrete: Bolt to concrete inserts.
 - 2. To Masonry: Approved toggle-type bolts on hollow masonry units and expansion anchor fasteners on solid masonry units.
 - 3. To Existing Concrete: Expansion anchor fasteners.
 - 4. To Steel: Welded threaded studs complying with AWS D1.1/D1.1M, with lock washers and nuts or Beam clamps (MSS Type 19, 21, 23, 25, or 27) complying with MSS SP-69.
 - 5. To Light Steel: Sheet metal screws.
 - 6. Items Mounted on Hollow Walls and Nonstructural Building Surfaces: Mount cabinets, panelboards, disconnect switches, control enclosures, pull and junction boxes, transformers, and other devices on slotted-channel racks attached to substrate by means that meet seismic-restraint strength and anchorage requirements.
- E. Drill holes for expansion anchors in concrete at locations and to depths that avoid reinforcing bars, and for anchors in terra cotta tiles.

3.3 INSTALLATION OF FABRICATED METAL SUPPORTS

- A. Comply with installation requirements in Division 05 Section "Miscellaneous Metals" for site-fabricated metal supports.
- B. Cut, fit, and place miscellaneous metal supports accurately in location, alignment, and elevation to support and anchor electrical materials and equipment.
- C. Field Welding: Comply with AWS D1.1/D1.1M.

3.4 CONCRETE BASES

- A. Construct concrete bases of dimensions indicated but not less than 4 inches (100 mm) larger in both directions than supported unit, and so anchors will be a minimum of 10 bolt diameters from edge of the base.
- B. Use 3000-psi (20.7-MPa), 28-day compressive-strength concrete. Concrete materials, reinforcement, and placement requirements are specified in Division 03.
- C. Anchor equipment to concrete base.

1. Place and secure anchorage devices. Use supported equipment manufacturer's setting drawings, templates, diagrams, instructions, and directions furnished with items to be embedded.
2. Install anchor bolts to elevations required for proper attachment to supported equipment.
3. Install anchor bolts according to anchor-bolt manufacturer's written instructions.

3.5 PAINTING

- A. Touchup: Clean field welds and abraded areas of shop paint. Paint exposed areas immediately after erecting hangers and supports. Use same materials as used for shop painting. Comply with SSPC-PA 1 requirements for touching up field-painted surfaces.
 1. Apply paint by brush or spray to provide minimum dry film thickness of **2.0 mils** (0.05 mm).
- B. Touchup: Comply with requirements in Division 09 for cleaning and touchup painting of field welds, bolted connections, and abraded areas of shop paint on miscellaneous metal.
- C. Galvanized Surfaces: Clean welds, bolted connections, and abraded areas and apply galvanizing-repair paint to comply with ASTM A 780.

END OF SECTION 26 05 29

SECTION 26 05 33 - RACEWAY AND BOXES FOR ELECTRICAL SYSTEMS

PART 1 - GENERAL

1.1 RELATED DOCUMENTS

- A. Drawings and general provisions of the Contract, including General and Supplementary Conditions and Division 01 Specification Sections, apply to this Section.

1.2 SUMMARY

- A. This Section includes raceways, fittings, boxes, enclosures, and cabinets for electrical wiring.
- B. Related Sections include the following:

1.3 DEFINITIONS

- A. EMT: Electrical metallic tubing.
- B. ENT: Electrical nonmetallic tubing.
- C. EPDM: Ethylene-propylene-diene terpolymer rubber.
- D. FMC: Flexible metal conduit.
- E. IMC: Intermediate metal conduit.
- F. LFMC: Liquidtight flexible metal conduit.
- G. LFNC: Liquidtight flexible nonmetallic conduit.
- H. NBR: Acrylonitrile-butadiene rubber.
- I. RNC: Rigid nonmetallic conduit.

1.4 SUBMITTALS

- A. Product Data: For surface raceways, wireways and fittings, floor boxes, hinged-cover enclosures, and cabinets.
- B. Coordination Drawings: Conduit routing plans, drawn to scale, on which the following items are shown and coordinated with each other, based on input from installers of the items involved:

1. Structural members in the paths of conduit groups with common supports.
 2. HVAC and plumbing items and architectural features in the paths of conduit groups with common supports.
- C. Manufacturer Seismic Qualification Certification: Submit certification that enclosures and cabinets and their mounting provisions, including those for internal components, will withstand seismic forces defined in Division 26 Section "Vibration and Seismic Controls for Electrical Systems." Include the following:
1. Basis for Certification: Indicate whether withstand certification is based on actual test of assembled components or on calculation.
 - a. The term "withstand" means "the cabinet or enclosure will remain in place without separation of any parts when subjected to the seismic forces specified and the unit will retain its enclosure characteristics, including its interior accessibility, after the seismic event."
 2. Dimensioned Outline Drawings of Equipment Unit: Identify center of gravity and locate and describe mounting and anchorage provisions.
 3. Detailed description of equipment anchorage devices on which the certification is based and their installation requirements.

1.5 QUALITY ASSURANCE

- A. Electrical Components, Devices, and Accessories: Listed and labeled as defined in NFPA 70, Article 100, by a testing agency acceptable to authorities having jurisdiction, and marked for intended use.
- B. Comply with NFPA 70.

PART 2 - PRODUCTS

2.1 METAL CONDUIT AND TUBING

- A. Rigid Steel Conduit: ANSI C80.1.
- B. IMC: ANSI C80.6.
- C. EMT: ANSI C80.3.
- D. FMC: Zinc-coated steel or aluminum.
- E. LFMC: Flexible steel conduit with PVC jacket.
- F. Fittings for Conduit (Including all Types and Flexible and Liquidtight), EMT, and Cable: NEMA FB 1; listed for type and size raceway with which used, and for application and environment in which installed.

1. Conduit Fittings for Hazardous (Classified) Locations: Comply with UL 886.
 2. Fittings for EMT: Steel, set-screw type.
- G. Joint Compound for Rigid Steel Conduit or IMC: Listed for use in cable connector assemblies, and compounded for use to lubricate and protect threaded raceway joints from corrosion and enhance their conductivity.

2.2 NONMETALLIC CONDUIT AND TUBING

- A. RNC: NEMA TC 2, Type EPC-40-PVC, Type EB-20 PVC for concrete encasement, unless otherwise indicated.
- B. LFNC: UL 1660.
- C. Fittings for ENT and RNC: NEMA TC 3; match to conduit or tubing type and material.
- D. Fittings for LFNC: UL 514B.

2.3 OPTICAL FIBER/COMMUNICATIONS CABLE RACEWAY AND FITTINGS

- A. Description: Comply with UL 2024; flexible type, approved for plenum, riser and general-use installation.

2.4 METAL WIREWAYS

- A. Description: Sheet metal sized and shaped as indicated, NEMA 250, Type 1, unless otherwise indicated.
- B. Fittings and Accessories: Include couplings, offsets, elbows, expansion joints, adapters, hold-down straps, end caps, and other fittings to match and mate with wireways as required for complete system.
- C. Wireway Covers: Hinged type, Screw-cover type and/or Flanged and gasketed type. As indicated on plans.
- D. Finish: Manufacturer's standard enamel finish.

2.5 SURFACE RACEWAYS

- A. Surface Metal Raceways: Galvanized steel with snap-on covers. Manufacturer's standard enamel finish in color selected by Architect.

2.6 BOXES, ENCLOSURES, AND CABINETS

- A. Sheet Metal Outlet and Device Boxes: NEMA OS 1.

- B. Cast-Metal Outlet and Device Boxes: NEMA FB 1, ferrous alloy or aluminum, Type FD, with gasketed cover.
- C. Metal Floor Boxes: Cast or sheet metal, fully adjustable, rectangular.
- D. Small Sheet Metal Pull and Junction Boxes: NEMA OS 1.
- E. Cast-Metal Access, Pull, and Junction Boxes: NEMA FB 1, cast aluminum and/or galvanized, cast iron with gasketed cover.
- F. Hinged-Cover Enclosures: NEMA 250, Type 1, with continuous-hinge cover with flush latch, unless otherwise indicated.
 - 1. Metal Enclosures: Steel, finished inside and out with manufacturer's standard enamel.
- G. Cabinets:
 - 1. NEMA 250, Type 1, galvanized-steel box with removable interior panel and removable front, finished inside and out with manufacturer's standard enamel.
 - 2. Hinged door in front cover with flush latch and concealed hinge.
 - 3. Key latch to match panelboards.
 - 4. Metal barriers to separate wiring of different systems and voltage.
 - 5. Accessory feet where required for freestanding equipment.

2.7 SLEEVES FOR RACEWAYS

- A. Sleeves for Rectangular Openings: Galvanized sheet steel with minimum 0.052- or 0.138-inch (1.3- or 3.5-mm) thickness as indicated and of length to suit application.
- B. Coordinate sleeve selection and application with selection and application of firestopping specified in Division 07 Section "Fire Stops and Smoke Seals"

2.8 SLEEVE SEALS

- A. Description: Modular sealing device, designed for field assembly, to fill annular space between sleeve and cable.
 - 1. Sealing Elements: EPDM interlocking links shaped to fit surface of cable or conduit. Include type and number required for material and size of raceway or cable.
 - 2. Pressure Plates: Stainless steel. Include two for each sealing element.
 - 3. Connecting Bolts and Nuts: Stainless steel of length required to secure pressure plates to sealing elements. Include one for each sealing element.

PART 3 - EXECUTION

3.1 RACEWAY APPLICATION

- A. Outdoors: Apply raceway products as specified below, unless otherwise indicated:
1. Exposed Conduit: Rigid galvanized steel conduit.
 2. Concealed Conduit, Aboveground: Rigid galvanized steel conduit.
 3. Underground Conduit: RNC, Type EPC-40, 80 and EB-20-PVC, direct buried.
 4. Connection to Vibrating Equipment (Including Transformers and Hydraulic, Pneumatic, Electric Solenoid, or Motor-Driven Equipment): LFMC and/or LFNC.
 5. Boxes and Enclosures, Aboveground: NEMA 250, Type 3R.
- B. Comply with the following indoor applications, unless otherwise indicated:
1. Exposed, Not Subject to Severe Physical Damage: EMT.
 2. Exposed and Subject to Severe Physical Damage: Rigid galvanized steel conduit. Includes raceways in the following locations:
 - a. Loading dock.
 - b. Corridors used for traffic of mechanized carts, forklifts, and pallet-handling units.
 - c. Mechanical rooms.
 3. Concealed in Ceilings and Interior Walls and Partitions: EMT
 4. Connection to Vibrating Equipment (Including Transformers and Hydraulic, Pneumatic, Electric Solenoid, or Motor-Driven Equipment): FMC, except use LFMC in damp or wet locations.
 5. Damp or Wet Locations: Rigid galvanized steel conduit.
 6. Raceways for Optical Fiber or Communications Cable in Spaces Used for Environmental Air: Plenum-type, optical fiber/communications cable raceway or EMT.
 7. Raceways for Optical Fiber or Communications Cable Risers in Vertical Shafts: Riser-type, optical fiber/communications cable raceway or EMT.
 8. Raceways for Concealed General Purpose Distribution of Optical Fiber or Communications Cable: Riser-type and/or Plenum-type optical fiber/communications cable raceway or EMT.
 9. Boxes and Enclosures: NEMA 250, Type 1, except use NEMA 250, Type 4, stainless steel in damp or wet locations.
- C. Minimum Raceway Size: 1/2-inch (16-mm) trade size.
- D. Raceway Fittings: Compatible with raceways and suitable for use and location.
1. Rigid and Intermediate Steel Conduit: Use threaded rigid steel conduit fittings, unless otherwise indicated.

3.2 INSTALLATION

- A. Comply with NECA 1 for installation requirements applicable to products specified in Part 2 except where requirements on Drawings or in this Article are stricter.
- B. Keep raceways at least **6 inches (150 mm)** away from parallel runs of flues and steam or hot-water pipes. Install horizontal raceway runs above water and steam piping.
- C. Complete raceway installation before starting conductor installation.
- D. Support raceways as specified in Division 26 Section "Hangers and Supports for Electrical Systems."
- E. Arrange stub-ups so curved portions of bends are not visible above the finished slab.
- F. Install no more than the equivalent of three 90-degree bends in any conduit run except for communications conduits, for which fewer bends are allowed.
- G. Conceal conduit and EMT within finished walls, ceilings, and floors, unless otherwise indicated.
- H. Raceways Embedded in Slabs:
 - 1. Run conduit larger than **1-inch (27-mm)** trade size, parallel or at right angles to main reinforcement. Where at right angles to reinforcement, place conduit close to slab support.
 - 2. Arrange raceways to cross building expansion joints at right angles with expansion fittings.
 - 3. Change from ENT to RNC, Type EPC-40-PVC, rigid steel conduit, or IMC before rising above the floor.
- I. Threaded Conduit Joints, Exposed to Wet, Damp, Corrosive, or Outdoor Conditions: Apply listed compound to threads of raceway and fittings before making up joints. Follow compound manufacturer's written instructions.
- J. Raceway Terminations at Locations Subject to Moisture or Vibration: Use insulating bushings to protect conductors, including conductors smaller than No. 4 AWG.
- K. Install pull wires in empty raceways. Use polypropylene or monofilament plastic line with not less than **200-lb (90-kg)** tensile strength. Leave at least **12 inches (300 mm)** of slack at each end of pull wire.
- L. Raceways for Optical Fiber and Communications Cable: Install raceways, metallic and nonmetallic, rigid and flexible, as follows:
 - 1. **3/4-Inch (19-mm)** Trade Size and Smaller: Install raceways in maximum lengths of **50 feet (15 m)**.
 - 2. **1-Inch (25-mm)** Trade Size and Larger: Install raceways in maximum lengths of **75 feet (23 m)**.

3. Install with a maximum of two 90-degree bends or equivalent for each length of raceway unless Drawings show stricter requirements. Separate lengths with pull or junction boxes or terminations at distribution frames or cabinets where necessary to comply with these requirements.
- M. Install raceway sealing fittings at suitable, approved, and accessible locations and fill them with listed sealing compound. For concealed raceways, install each fitting in a flush steel box with a blank cover plate having a finish similar to that of adjacent plates or surfaces. Install raceway sealing fittings at the following points:
1. Where conduits pass from warm to cold locations, such as boundaries of loading dock and refrigerated spaces.
 2. Where otherwise required by NFPA 70.
- N. Expansion-Joint Fittings for RNC: Install in each run of aboveground conduit that is located where environmental temperature change may exceed **30 deg F (17 deg C)**, and that has straight-run length that exceeds **25 feet (7.6 m)**.
1. Install expansion-joint fittings for each of the following locations, and provide type and quantity of fittings that accommodate temperature change listed for location:
 - a. Outdoor Locations Not Exposed to Direct Sunlight: **125 deg F (70 deg C)** temperature change.
 - b. Outdoor Locations Exposed to Direct Sunlight: **155 deg F (86 deg C)** temperature change.
 - c. Indoor Spaces: Connected with the Outdoors without Physical Separation: **125 deg F (70 deg C)** temperature change.
 - d. Attics: **135 deg F (75 deg C)** temperature change.
 2. Install fitting(s) that provide expansion and contraction for at least **0.00041 inch per foot of length of straight run per deg F (0.06 mm per meter of length of straight run per deg C)** of temperature change.
 3. Install each expansion-joint fitting with position, mounting, and piston setting selected according to manufacturer's written instructions for conditions at specific location at the time of installation.
- O. Flexible Conduit Connections: Use maximum of **72 inches (1830 mm)** of flexible conduit for recessed equipment subject to vibration, noise transmission, or movement; and for transformers and motors.
1. Use LFMC in damp or wet locations subject to severe physical damage.
 2. Use LFMC or LFNC in damp or wet locations not subject to severe physical damage.
- P. Recessed Boxes in Masonry Walls: Saw-cut opening for box in center of cell of masonry block, and install box flush with surface of wall.
- Q. Set metal floor boxes level and flush with finished floor surface.

3.3 INSTALLATION OF UNDERGROUND CONDUIT

A. Direct-Buried Conduit:

1. Excavate trench bottom to provide firm and uniform support for conduit. Prepare trench bottom as specified in Division 31 Section "Excavation and Backfilling" for pipe less than **6 inches (150 mm)** in nominal diameter.
2. Install backfill as specified in Division 31 Section "Excavation and Backfilling."
3. After installing conduit, backfill and compact. Start at tie-in point, and work toward end of conduit run, leaving conduit at end of run free to move with expansion and contraction as temperature changes during this process. Firmly hand tamp backfill around conduit to provide maximum supporting strength. After placing controlled backfill to within **12 inches (300 mm)** of finished grade, make final conduit connection at end of run and complete backfilling with normal compaction as specified in Division 31 Section "Excavation and Backfilling."
4. Install manufactured duct elbows for stub-ups at poles and equipment and at building entrances through the floor, unless otherwise indicated. Encase elbows for stub-up ducts throughout the length of the elbow.
5. Install manufactured rigid steel conduit elbows for stub-ups at poles and equipment and at building entrances through the floor.
 - a. Couple steel conduits to ducts with adapters designed for this purpose, and encase coupling with **3 inches (75 mm)** of concrete.
 - b. For stub-ups at equipment mounted on outdoor concrete bases, extend steel conduit horizontally a minimum of **60 inches (1500 mm)** from edge of equipment pad or foundation. Install insulated grounding bushings on terminations at equipment.
6. Warning Planks: Bury warning planks approximately **12 inches (300 mm)** above direct-buried conduits, placing them **24 inches (600 mm)** o.c. Align planks along the width and along the centerline of conduit.

3.4 SLEEVE INSTALLATION FOR ELECTRICAL PENETRATIONS

- A. Coordinate sleeve selection and application with selection and application of firestopping specified in Division 07 Section "Fire Stops and Smoke Seals."
- B. Concrete Slabs and Walls: Install sleeves for penetrations unless core-drilled holes or formed openings are used. Install sleeves during erection of slabs and walls.
- C. Use pipe sleeves unless penetration arrangement requires rectangular sleeved opening.
- D. Rectangular Sleeve Minimum Metal Thickness:
 1. For sleeve cross-section rectangle perimeter less than **50 inches (1270 mm)** and no side greater than **16 inches (400 mm)**, thickness shall be **0.052 inch (1.3 mm)**.
 2. For sleeve cross-section rectangle perimeter equal to, or greater than, **50 inches (1270 mm)** and 1 or more sides equal to, or greater than, **16 inches (400 mm)**, thickness shall be **0.138 inch (3.5 mm)**.

- E. Fire-Rated Assemblies: Install sleeves for penetrations of fire-rated floor and wall assemblies unless openings compatible with firestop system used are fabricated during construction of floor or wall.
- F. Cut sleeves to length for mounting flush with both surfaces of walls.
- G. Extend sleeves installed in floors **2 inches (50 mm)** above finished floor level.
- H. Size pipe sleeves to provide **1/4-inch (6.4-mm)** annular clear space between sleeve and raceway unless sleeve seal is to be installed or unless seismic criteria require different clearance.
- I. Seal space outside of sleeves with grout for penetrations of concrete and masonry and with approved joint compound for gypsum board assemblies.
- J. Interior Penetrations of Non-Fire-Rated Walls and Floors: Seal annular space between sleeve and raceway, using joint sealant appropriate for size, depth, and location of joint. Refer to Division 07 Section "Sealants" for materials and installation.
- K. Fire-Rated-Assembly Penetrations: Maintain indicated fire rating of walls, partitions, ceilings, and floors at raceway penetrations. Install sleeves and seal with firestop materials. Comply with Division 07 Section "Fire Stops and Smoke Seals."
- L. Roof-Penetration Sleeves: Seal penetration of individual raceways with flexible, boot-type flashing units applied in coordination with roofing work.
- M. Aboveground, Exterior-Wall Penetrations: Seal penetrations using sleeves and mechanical sleeve seals. Select sleeve size to allow for **1-inch (25-mm)** annular clear space between pipe and sleeve for installing mechanical sleeve seals.
- N. Underground, Exterior-Wall Penetrations: Install cast-iron "wall pipes" for sleeves. Size sleeves to allow for **1-inch (25-mm)** annular clear space between raceway and sleeve for installing mechanical sleeve seals.

3.5 SLEEVE-SEAL INSTALLATION

- A. Install to seal underground, exterior wall penetrations.
- B. Use type and number of sealing elements recommended by manufacturer for raceway material and size. Position raceway in center of sleeve. Assemble mechanical sleeve seals and install in annular space between raceway and sleeve. Tighten bolts against pressure plates that cause sealing elements to expand and make watertight seal.

3.6 FIRESTOPPING

- A. Apply firestopping to electrical penetrations of fire-rated floor and wall assemblies to restore original fire-resistance rating of assembly. Firestopping materials and

installation requirements are specified in Division 07 Section "Fire Stops and Smoke Seals."

3.7 PROTECTION

- A. Provide final protection and maintain conditions that ensure coatings, finishes, and cabinets are without damage or deterioration at time of Substantial Completion.
 - 1. Repair damage to galvanized finishes with zinc-rich paint recommended by manufacturer.
 - 2. Repair damage to PVC or paint finishes with matching touchup coating recommended by manufacturer.

END OF SECTION 26 05 33

SECTION 26 05 36 - CABLE TRAYS FOR ELECTRICAL SYSTEMS

PART 1 - GENERAL

1.1 RELATED DOCUMENTS

- A. Drawings and general provisions of the Contract, including General and Supplementary Conditions and Division 01 Specification Sections, apply to this Section.

1.2 SUMMARY

- A. This Section includes steel, aluminum and stainless-steel cable trays and accessories.

1.3 SUBMITTALS

- A. Product Data: Include data indicating dimensions and finishes for each type of cable tray indicated.
- B. Coordination Drawings: Floor plans and sections, drawn to scale. Include scaled cable tray layout and relationships between components and adjacent structural, electrical, and mechanical elements. Show the following:
 - 1. Vertical and horizontal offsets and transitions.
 - 2. Clearances for access above and to side of cable trays.
 - 3. Vertical elevation of cable trays above the floor or bottom of ceiling structure.
- C. Operation and Maintenance Data: For cable trays to include in emergency, operation, and maintenance manuals.

1.4 QUALITY ASSURANCE

- A. Source Limitations: Obtain cable tray components through one source from a single manufacturer.
- B. Electrical Components, Devices, and Accessories: Listed and labeled as defined in NFPA 70, Article 100, by a testing agency acceptable to authorities having jurisdiction, and marked for intended use.
- C. Comply with NFPA 70.

1.5 DELIVERY, STORAGE, AND HANDLING

- A. Aluminum cable tray and Stainless-steel cable tray may be stored outside without cover, but shall be loosely stacked, elevated off the ground, and ventilated to prevent staining during storage.
- B. Store indoors to prevent water or other foreign materials from staining or adhering to cable tray. Unpack and dry wet materials before storage.
- C. Steel, electroplated for interior environmentally controlled areas and hot dipped galvanized for exterior and interior area not environmentally controlled. Cable tray shall be stored in a well-ventilated, dry location. Unpack and dry wet materials before storage.

PART 2 - PRODUCTS

2.1 MATERIALS AND FINISHES

- A. Cable Trays, Fittings, and Accessories: Steel, complying with NEMA VE 1.
 - 1. Electroplated for interior environmentally controlled areas in accordance with ASTM B633, SCI
 - 2. Hot dipped galvanized after fabrication for exterior and interior area not environmentally controlled in accordance with ASTM A123, with stainless steel hardware.
- B. Cable Trays, Fittings, and Accessories: Aluminum, complying with NEMA VE 1, Aluminum Association's Alloy 6063-T6 for rails, rungs, and cable trays, and Alloy 5052-H32 or Alloy 6061-T6 for fabricated parts; with chromium-zinc, ASTM F 1136, Type 316 stainless-steel splice-plate fasteners, bolts, and screws
- C. Cable Trays, Fittings, and Accessories: Stainless steel, Type 304L or 316L complying with NEMA VE 1 and passivated per ASTM 380.
- D. Sizes and Configurations: Refer to the Cable Tray Schedule on Drawings for specific requirements for types, materials, sizes, and configurations.
 - 1. Center-hanger supports may be used only when specifically indicated.

2.2 CABLE TRAY ACCESSORIES

- A. Fittings: Tees, crosses, risers, elbows, and other fittings as indicated, of same materials and finishes as cable tray.
- B. Covers: Solid and Louvered type of same materials and finishes as cable tray.
- C. Barrier Strips: Same materials and finishes as cable tray.

- D. Cable tray supports and connectors, including bonding jumpers, as recommended by cable tray manufacturer.

2.3 WARNING SIGNS

- A. Lettering: **1-1/2-inch- (40-mm-)** high, black letters on yellow background with legend "WARNING! NOT TO BE USED AS WALKWAY, LADDER, OR SUPPORT FOR LADDERS OR PERSONNEL."
- B. Materials and fastening are specified in Division 26 Section "Identification for Electrical Systems."

PART 3 - EXECUTION

3.1 CABLE TRAY INSTALLATION

- A. Comply with recommendations in NEMA VE 2. Install as a complete system, including all necessary fasteners, hold-down clips, splice-plate support systems, barrier strips, hinged horizontal and vertical splice plates, elbows, reducers, tees, and crosses.
- B. Remove burrs and sharp edges from cable trays.
- C. Fasten cable tray supports to building structure and install seismic restraints.
 - 1. Design each fastener and support to carry load indicated by seismic requirements and to comply with seismic-restraint details according to Division 26 Section "Vibration and Seismic Controls for Electrical Systems."
 - 2. Place supports so that spans do not exceed maximum spans on schedules.
 - 3. Construct supports from channel members, threaded rods, and other appurtenances furnished by cable tray manufacturer. Arrange supports in trapeze or wall-bracket form as required by application.
 - 4. Support bus assembly to prevent twisting from eccentric loading.
 - 5. Manufacture center-hung support, designed for 60 percent versus 40 percent eccentric loading condition, with a safety factor of 3.
 - 6. Locate and install supports according to NEMA VE.
- D. Make connections to equipment with flanged fittings fastened to cable tray and to equipment. Support cable tray independent of fittings. Do not carry weight of cable tray on equipment enclosure.
- E. Make changes in direction and elevation using standard fittings.
- F. Make cable tray connections using standard fittings.
- G. Seal penetrations through fire and smoke barriers according to Division 07 Section "Fire Stops and Smoke Seals." Install fire resistant cable tray with 1-1/2 hour rating per E90 in hallways, corridors and areas or egress

- H. Sleeves for Future Cables: Install capped sleeves for future cables through firestop-sealed cable tray penetrations of fire and smoke barriers.
- I. Workspace: Install cable trays with enough space to permit access for installing cables.
- J. Install barriers to separate cables of different systems, such as power, communications, and data processing; or of different insulation levels, such as 600, 5000, and 15 000 V.
- K. If barrier separation is not adequate to satisfy NFPA 70 and NFPA 72 a separate cable tray shall be installed for power, communications, and data processing; or of different insulation levels, such as 300, 600, 5000, and 15 000 V.
- L. After installation of cable trays is completed, install warning signs in visible locations on or near cable trays.

3.2 CABLE INSTALLATION

- A. Install cables only when cable tray installation has been completed and inspected.
- B. Fasten cables on horizontal runs with cable clamps or cable ties as recommended by NEMA VE 2. Tighten clamps only enough to secure the cable, without indenting the cable jacket. Install cable ties with a tool that includes an automatic pressure-limiting device.
- C. On vertical runs, fasten cables to tray every **18 inches (457 mm)**. Install intermediate supports when cable weight exceeds the load-carrying capacity of the tray rungs.
- D. In existing construction, remove inactive or dead cables from cable tray.
- E. Install covers after installation of cable is completed.

3.3 CONNECTIONS

- A. Ground cable trays according to manufacturer's written instructions.
- B. Install an insulated equipment grounding conductor with cable tray, in addition to those required by NFPA 70.
- C. Test entire cable tray system for adequate ground per NFPA 70B, Chapter 18. Maximum allowable resistance of 1 ohm.

3.4 PROTECTION

- A. Protect installed cable trays.

Rimkus
313 Congress Street
Boston, MA 02210

Argenziano School
Boiler Replacement Project
Somerville, MA 02143

1. Install temporary protection for cables in open trays to protect exposed cables from falling objects or debris during construction. Temporary protection for cables and cable tray can be constructed of wood or metal materials until the risk of damage is over.

END OF SECTION 26 05 36

SECTION 26 05 48 - VIBRATION AND SEISMIC CONTROLS FOR ELECTRICAL SYSTEMS

PART 1 - GENERAL

1.1 RELATED DOCUMENTS

- A. Drawings and general provisions of the Contract, including General and Supplementary Conditions and Division 01 Specification Sections, apply to this Section.

1.2 SUMMARY

- A. This Section includes the following:
 - 1. Isolation pads.
 - 2. Spring isolators.
 - 3. Restrained spring isolators.
 - 4. Channel support systems.
 - 5. Restraint cables.
 - 6. Hanger rod stiffeners.
 - 7. Anchorage bushings and washers.
- B. Related Sections include the following:
 - 1. Division 26 Section "Hangers And Supports For Electrical Systems" for commonly used electrical supports and installation requirements.

1.3 DEFINITIONS

- A. The IBC: International Building Code.
- B. ICC-ES: ICC-Evaluation Service.
- C. OSHPD: Office of Statewide Health Planning and Development for the State of California.

1.4 SUBMITTALS

- A. Product Data: For the following:
 - 1. Include rated load, rated deflection, and overload capacity for each vibration isolation device.
 - 2. Illustrate and indicate style, material, strength, fastening provision, and finish for each type and size of seismic-restraint component used.

- a. Tabulate types and sizes of seismic restraints, complete with report numbers and rated strength in tension and shear as evaluated by an agency acceptable to authorities having jurisdiction.
 - b. Annotate to indicate application of each product submitted and compliance with requirements.
3. Restrained-Isolation Devices: Include ratings for horizontal, vertical, and combined loads.
- B. Coordination Drawings: Show coordination of seismic bracing for electrical components with other systems and equipment in the vicinity, including other supports and seismic restraints.
 1. When walls and slabs are used as seismic restraint locations, details of acceptable methods for ducts, conduit and pipe must be included.
 2. Indicate isolation devices selected with complete dimensional and deflection data before condition is accepted for installation.
 3. Provide specific details of seismic restraints and anchors; include number, size and locations for each piece of equipment.
 4. Coordinated or contract drawings shall be marked-up with the specific locations and types of restraints shown for all conduits, bus duct and cable tray. Rod bracing and assigned load at each restraint location shall be clearly delineated. Any and all tributary loads shall be considered for proper restraint sizing.
 5. For ceiling suspended equipment provide minimum/maximum installation angle allowed for restraint system as well as braced and unbraced rod lengths at each allowable installation condition.
- C. Field quality-control test reports.

1.5 QUALITY ASSURANCE

- A. Testing Agency Qualifications: An independent agency, with the experience and capability to conduct the testing indicated, that is a nationally recognized testing laboratory (NRTL) as defined by OSHA in 29 CFR 1910.7, and that is acceptable to authorities having jurisdiction.
- B. Comply with seismic-restraint requirements in the IBC unless requirements in this Section are more stringent.
- C. Welding: Qualify procedures and personnel according to AWS D1.1/D1.1M, "Structural Welding Code - Steel."
- D. Seismic-restraint devices shall have horizontal and vertical load testing and analysis and shall bear anchorage preapproval OPA number from OSHPD, preapproval by ICC-ES, or preapproval by another agency acceptable to authorities having jurisdiction, showing maximum seismic-restraint ratings. Ratings based on independent testing are preferred to ratings based on calculations. If preapproved ratings are not available, submittals based on independent testing are preferred. Calculations (including combining shear and tensile loads) to support seismic-restraint designs must be signed and sealed by a qualified professional engineer.

- E. Comply with NFPA 70.

PART 2 - PRODUCTS

2.1 General

1. This dual-purpose section provides for vibration isolation and seismic control for the "equipment" as listed below.
2. It is the intent of the seismic restraint portion of this specification to provide restraint of non-structural building components. Restraint systems are intended to withstand the stipulated seismic accelerations applied through the component's center of gravity.
3. The work in this section includes the following:
 - a. Vibration isolation elements for equipment.
 - b. Seismic restraints for isolated equipment.
 - c. Seismic restraints for non-isolated equipment.
 - d. Certification of seismic restraint designs and installation supervision.
4. The term EQUIPMENT will be used throughout this specification and it includes ALL non-structural components within the facility and/or serving this facility, such as equipment located in outbuildings or outside of the main structure on grade within five feet of the foundation wall. Equipment buried underground are excluded but entry of services through the foundation walls are included. Equipment referred to below is a partial list of equipment for reference. (Equipment not listed are still included in this specification)

Transfer switches		Bus Ducts	Panelboards
Motor Control Centers	UnitSubstations	Battery Chargers	
Cable Trays	Generators	Switchgear	/Switchboards
Transformers	Battery Racks	Conduit	
Light Fixtures	Switchboards	Variable Frequency	Drives

4. Life safety systems defined
 - a. All Systems involved with fire protection systems.
 - b. All systems involved with and/or connected to emergency power supply including all generators, transfer switches, transformers, panelboards and all circuits to fire protection, smoke evacuation and/or emergency lighting systems.
 - c. All medical and life support systems.

- d. Fresh air relief systems on emergency control sequence including conduit, dampers, etc.

5. Positive Attachment

- a. Positive attachment is defined as a support location with a cast-in or wedge type expansion anchor, a double sided beam clamp, a welded or through bolted connection to the structure.

6. Transverse Bracing

- a. Restraint(s) applied to limit motion perpendicular or angular to the centerline of the conduit, cable tray or bus duct.

7. Longitudinal Bracing

- a. Restraint(s) applied to limit motion along the centerline of the conduit, cable tray or bus duct.

2.1.1 OEM Equipment Isolation Packages

1. Internal and/or External Systems

- a. Substitution of internally or externally isolated and restrained equipment in lieu the isolated and restraints specified in this section is acceptable provided all conditions of this section are met. The equipment manufacturer shall provide a letter of guarantee from their Engineering Department stamped and certified per the section on Seismic Restraints and Analysis stating that the seismic restraints are in full compliance with these specifications. Letters from field offices or representatives are unacceptable.
- b. All costs for converting to the specified vibration isolation and/or restraints shall be borne by the equipment manufacturer in the event of non compliance with the preceding.
- c. In the event that the equipment is internally isolated and restrained, the entire unit assembly must be seismically attached to the structure.

2.1.2 Seismic Certification and Analysis

- a. Seismic restraint calculations must be provided for all connections of equipment to the structure. All performance of products (such as; strut, cable, anchors, clips, etc.) associated with restraints must be supported with manufacturer's data sheets or certified calculations.

- b. Seismic restraint calculations must be based on the acceleration criteria shown in Table A acting through the equipment's center of gravity.
- c. Certification of calculations to support seismic restraint designs must be stamped by a registered professional engineer in Massachusetts.
- d. Analysis must indicate calculated dead loads, derived loads and materials utilized for connections to equipment and structure. Analysis must detail anchoring methods, bolt diameter, embedding and/or weld length.
- e. An in force, \$1,000,000.00 Coverage limit Seismic Design Errors and Omissions insurance certificate must accompany submittals. Manufacturer's product liability insurance certificates are not acceptable.

1. Manufacturer's Responsibility

- a. Manufacturer of vibration and seismic control equipment shall have the following responsibilities
 - (1) Determine vibration isolation and seismic restraint sizes and locations.
 - (2) Provide equipment vibration isolation and seismic restraints as specified.
 - (3) Guarantee specified isolation system defections.
 - (4) Provide installation instructions, drawings and field supervision to insure proper installation and performance of systems.
 - (5) Certify correctness of installation upon completion.

2.1.3 Related Work

1. Housekeeping Pads

- a. Housekeeping pad attachment shall be by the Project Structural Engineer. Material and labor required for attachment and construction shall be by the Concrete Section Contractor.
- b. Housekeeping pads shall be coordinated with the Seismic Restraint vendor and sized to provide a minimum edge distance of 10 bolt diameters of clearance all around the outmost anchor bolt to allow for the use of full anchor rings.

2. Supplementary Support Steel

- a. Contractor shall apply supplementary support steel and connections for all equipment and piping, as required.

3. Attachments

Contractor shall provide restraint attachment plates cast into housekeeping pads, concrete inserts, double sided beam clamps, etc. in accordance with the requirements of the Seismic Restraint vendor.

TABLE A
"G" FORCES FOR VARIOUS CONDITIONS
(SEISMIC ZONE 2 – $AV > 0.1 \leq 0.2$)

Conduit, Cable Tray and Bus Duct	Rigidly Mounted Equipment	Flexibly Mounted Equipment	All Life Safety
.25	.40	.40	.60

2.1.4 Materials

1. Devices

- a. All vibration isolation and seismic devices described in this section shall be the product of a single manufacturer. Mason industries is the base manufacturer of these specifications; products of other manufacturers are acceptable provided their systems strictly comply with intent, structural design, performance and deflections of the base manufacturer.

2.1.5 Seismic Restraints and Vibration Isolation Types

- a. All isolation and seismic restraint devices shall be capable of accepting, without failure, the "G" forces as demonstrated by the seismic certification and calculations as described in the "SUBMITTAL DATA REQUIREMENTS" section of these specifications.
- b. Corrosion protection for outdoor applications shall be as follows:
 - (1) Springs cadmium plated, zinc electroplated or powder coat.
 - (2) Hardware cadmium plated
 - (3) All other metal parts hot spray or hot dipped galvanized
- c. All seismic restraint devices
 - (1) Shall maintain the equipment in a captive position and not short circuit isolation devices during normal operating conditions.
 - (2) Shall have provisions for bolting and/or welding to the structure
- d. Welding of springs to isolator housing, base plates, etc. is strictly prohibited.

2.1.6 Seismic Restraint Types

- a. TYPE I: Same as Type B. Cast or aluminum housings, (except ductile iron) are not acceptable.
Mason Ind. TYPE SLR.
- b. TYPE II: Where required, each corner or side of equipment base shall incorporate a seismic restraint rubber having an all directional resilient pad limit stop. Restraints shall be fabricated of plate, structural members or square metal tubing. Angle bumpers are not acceptable.
Mason Ind. Type Z-1225/Z-1011
- c. TYPE III: Restraints for suspended systems.
 - (1) Vibration isolation system braced with multiple 7 x 19 strand galvanized cable rope. Mason industries Type SCB
 - (2) Non-isolated systems braced with structural steel strut type with approved fastening devices to equipment and structure. Mason Ind. Type SSB
 - (3) Steel angles (by contractor) shall be provided to prevent the rod bending of hung equipment where indicated by the Seismic Restraint vendor's submittals. Steel angles shall be attached to the rods with a minimum of three ductile iron clamps at each restraint location. Welding of support rods to angles is not acceptable. Rod clamp assemblies shall have anchorage Pre-approval "R" number from California OSHPD. Mason Ind. "SRC".
 - (4) Pipe clevis cross braces are required at all restraint locations. They shall be special purpose performed channels deep enough to be held in place by bolts passing over the clevis cross bolt. Clevis cross braces shall have Anchorage Pre-approval "R" number from California OSHPD. Mason Ind. Model "CCB".
- d. TYPE IV: Double deflection neoprene isolator encased in ductile iron or steel casing.
 - (1) Mountings shall have Anchorage Pre-approval "R" number from California OSHPD, certifying the horizontal and vertical seismic load ratings. Mason Industries Type RC or BR.
- e. TYPE V: Rigid attachment to structure utilizing wedge type expansion bolting and steel plates, either cast-in or anchored with wedge type expansion bolts, for welding. Powder shots are not acceptable. Concrete anchor bolt spacing shall be in accordance with manufacturer's published standards.

2.1.7 Vibration Isolator Types

- a. Type A: Spring Isolator – Free Standing
 - (1) Spring shall have a minimum outer diameter to overall height ratio of 0.8 : 1 at rated deflection.
 - (2) Reserved deflection (from published load ratio height) of 50%
 - (2) Ductile top cup with adjusting bolt tapped for equipment attachment locking cap screw.
 - (4) Minimum ¼" thick neoprene acoustical base pad or cup on underside, unless designated otherwise.
Mason Industries Type SLF
- b. TYPE B: Spring Isolator – Restrained
 - (1) Shall be the same as TYPE A with the following additional features.
 - (a) Integral restraining bolts with elastomeric cushions preventing metal-to-metal contact.
 - (b) Internal spring adjustment nut or bolt with leveling capacity.
 - (c) Built-in-all-directional limit stops with minimum ¼" clearance under normal operation.
 - (d) Mountings shall have Anchorage Pre-approval "R" number from California OSHPD, certifying the horizontal and vertical seismic load ratings. Mason Industries Type SLR, SSLFH
- c. TYPE C: NOT USED
- d. TYPE D: Double deflection neoprene isolator encased in ductile iron or steel casing.
 - (1) Mountings shall have Anchorage Pre-approval "R" number from California OSHPD, certifying the horizontal and vertical seismic load ratings. Mason Industries Type RC or BR
- e. TYPE E: Elastomer Hanger Isolator
 - (1) Molded neoprene element with an integral bushing to insulate lower support rod from the hanger box.
 - (a) Steel hanger box shall withstand three times the rated load without failure.
Mason Industries Type HD

2.2 VIBRATION ISOLATORS

- A. Pads: Arrange in single or multiple layers of sufficient stiffness for uniform loading over pad area, molded with a nonslip pattern and galvanized-steel baseplates, and factory cut to sizes that match requirements of supported equipment.
 - 1. Resilient Material: Oil- and water-resistant neoprene or rubber.
- B. Spring Isolators: Freestanding, laterally stable, open-spring isolators.
 - 1. Outside Spring Diameter: Not less than 80 percent of the compressed height of the spring at rated load.
 - 2. Minimum Additional Travel: 50 percent of the required deflection at rated load.
 - 3. Lateral Stiffness: More than 80 percent of rated vertical stiffness.
 - 4. Overload Capacity: Support 200 percent of rated load, fully compressed, without deformation or failure.
 - 5. Baseplates: Factory drilled for bolting to structure and bonded to **1/4-inch- (6-mm-)** thick, rubber isolator pad attached to baseplate underside. Baseplates shall limit floor load to **500 psig (3447 kPa)**.
 - 6. Top Plate and Adjustment Bolt: Threaded top plate with adjustment bolt and cap screw to fasten and level equipment.
- C. Restrained Spring Isolators: Freestanding, steel, open-spring isolators with seismic or limit-stop restraint.
 - 1. Housing: Steel with resilient vertical-limit stops to prevent spring extension due to weight being removed; factory-drilled baseplate bonded to **1/4-inch- (6-mm-)** thick, neoprene or rubber isolator pad attached to baseplate underside; and adjustable equipment mounting and leveling bolt that acts as blocking during installation.
 - 2. Restraint: Seismic or limit-stop as required for equipment and authorities having jurisdiction.
 - 3. Outside Spring Diameter: Not less than 80 percent of the compressed height of the spring at rated load.
 - 4. Minimum Additional Travel: 50 percent of the required deflection at rated load.
 - 5. Lateral Stiffness: More than 80 percent of rated vertical stiffness.
 - 6. Overload Capacity: Support 200 percent of rated load, fully compressed, without deformation or failure.

2.3 SEISMIC-RESTRAINT DEVICES

- A. General Requirements for Restraint Components: Rated strengths, features, and application requirements shall be as defined in reports by an agency acceptable to authorities having jurisdiction.
 - 1. Structural Safety Factor: Allowable strength in tension, shear, and pullout force of components shall be at least four times the maximum seismic forces to which they will be subjected.

- B. Channel Support System: MFMA-3, shop- or field-fabricated support assembly made of slotted steel channels with accessories for attachment to braced component at one end and to building structure at the other end and other matching components and with corrosion-resistant coating; and rated in tension, compression, and torsion forces.
- C. Restraint Cables: ASTM A 603 galvanized-steel cables with end connections made of steel assemblies with thimbles, brackets, swivels, and bolts designed for restraining cable service; and with a minimum of two clamping bolts for cable engagement.
- D. Hanger Rod Stiffener: Steel tube or steel slotted-support-system sleeve with internally bolted connections and/or Reinforcing steel angle clamped to hanger rod. Do not weld stiffeners to rods.
- E. Bushings for Floor-Mounted Equipment Anchor: Neoprene bushings designed for rigid equipment mountings, and matched to type and size of anchors and studs.
- F. Bushing Assemblies for Wall-Mounted Equipment Anchorage: Assemblies of neoprene elements and steel sleeves designed for rigid equipment mountings, and matched to type and size of attachment devices.
- G. Resilient Isolation Washers and Bushings: One-piece, molded, oil- and water-resistant neoprene, with a flat washer face.
- K. Mechanical Anchor: Drilled-in and stud-wedge or female-wedge type in zinc-coated steel for interior applications and stainless steel for exterior applications. Select anchors with strength required for anchor and as tested according to ASTM E 488. Minimum length of eight times diameter. Expansion-type anchor bolts are not permitted by SEI/ASCE 7 for non-isolated equipment in excess of 10 hp (7.46 kW).

2.4 FACTORY FINISHES

- A. Finish: Manufacturer's standard prime-coat finish ready for field painting.

PART 3 - EXECUTION

3.1 EXAMINATION

- A. Examine areas and equipment to receive vibration isolation and seismic-control devices for compliance with requirements for installation tolerances and other conditions affecting performance.
- B. Examine roughing-in of reinforcement and cast-in-place anchors to verify actual locations before installation.
- C. Proceed with installation only after unsatisfactory conditions have been corrected.

3.2 APPLICATIONS

- A. Multiple Raceways or Cables: Secure raceways and cables to trapeze member with clamps approved for application by an agency acceptable to authorities having jurisdiction.
- B. Hanger Rod Stiffeners: Install hanger rod stiffeners where indicated or scheduled on Drawings to receive them and where required to prevent buckling of hanger rods due to seismic forces.
- C. Strength of Support and Seismic-Restraint Assemblies: Where not indicated, select sizes of components so strength will be adequate to carry present and future static and seismic loads within specified loading limits.
- D. Visual considerations: In areas open to public, select type of assemblies, layouts and installations with least visual impact. Construct proposed assemblies as control samples and obtain architect's approval prior to final installation of support and restraint assemblies.

3.3 SEISMIC-RESTRAINT DEVICE INSTALLATION

- A. Equipment and Hanger Restraints:
 - 1. Install restrained isolators on electrical equipment.
 - 2. Install resilient, bolt-isolation washers on equipment anchor bolts where clearance between anchor and adjacent surface exceeds 0.125 inch (3.2 mm).
 - 3. Install seismic-restraint devices using methods approved by an agency acceptable to authorities having jurisdiction providing required submittals for component.
- B. Install bushing assemblies for mounting bolts for wall-mounted equipment, arranged to provide resilient media where equipment or equipment-mounting channels are attached to wall.
- C. Attachment to Structure: If specific attachment is not indicated, anchor bracing to structure at flanges of beams, at upper truss chords of bar joists, or at concrete members. Refer to structural drawings for additional conditions especially at the existing Burnham building (1).
- D. Drilled-in Anchors:
 - 1. Identify position of reinforcing steel and other embedded items prior to drilling holes for anchors. Do not damage existing reinforcing or embedded items during coring or drilling. Notify the structural engineer if reinforcing steel or other embedded items are encountered during drilling. Locate and avoid pre-stressed tendons, electrical and telecommunications conduit, and gas lines.
 - 2. Do not drill holes in concrete or masonry until concrete, mortar, or grout has achieved full design strength.

3. Wedge Anchors: Protect threads from damage during anchor installation. Heavy-duty sleeve anchors shall be installed with sleeve fully engaged in the structural element to which anchor is to be fastened.
4. Adhesive Anchors: Clean holes to remove loose material and drilling dust prior to installation of adhesive. Place adhesive in holes proceeding from the bottom of the hole and progressing toward the surface in such a manner as to avoid introduction of air pockets in the adhesive.
5. Set anchors to manufacturer's recommended torque, using a torque wrench.
6. Install zinc-coated steel anchors for interior and stainless-steel anchors for exterior applications.

3.4 ACCOMMODATION OF DIFFERENTIAL SEISMIC MOTION

- A. Install flexible connections in runs of raceways, cables, wireways, cable trays, and busways where they cross seismic joints, where adjacent sections or branches are supported by different structural elements, and where they terminate with connection to equipment that is anchored to a different structural element from the one supporting them as they approach equipment.

3.5 FIELD QUALITY CONTROL

- A. Testing Agency: EC shall engage a qualified testing agency to perform tests and inspections and prepare test reports.
- B. Tests and Inspections:
 1. Provide evidence of recent calibration of test equipment by a testing agency acceptable to authorities having jurisdiction.
 2. Schedule test with Owner, through Architect, before connecting anchorage device to restrained component (unless post connection testing has been approved), and with at least seven days' advance notice.
 3. Obtain Architect's approval before transmitting test loads to structure. Provide temporary load-spreading members.
 4. Test at least four of each type and size of installed anchors and fasteners selected by Architect.
 5. Test to 90 percent of rated proof load of device.
 6. Measure isolator restraint clearance.
 7. Measure isolator deflection.
 8. Verify snubber minimum clearances.
 9. If a device fails test, modify all installations of same type and retest until satisfactory results are achieved.
- C. Remove and replace malfunctioning units and retest as specified above.
- D. Prepare test and inspection reports.

3.6 ADJUSTING

- A. Adjust isolators after isolated equipment is at operating weight.
- B. Adjust limit stops on restrained spring isolators to mount equipment at normal operating height. After equipment installation is complete, adjust limit stops so they are out of contact during normal operation.
- C. Adjust active height of spring isolators.
- D. Adjust restraints to permit free movement of equipment within normal mode of operation.

3.7 General

- a. Isolation and seismic restraint systems must be installed in strict accordance with the manufacturer's written instructions and all submittal data.
- b. Vibration isolators shall not cause any change of position of equipment resulting in stress on equipment connections.

1. Equipment Installation

- a. Equipment shall be isolated as indicated in TABLE B at the end of this Section.
- b. Additional Requirements
 - (1) Spring isolators shall be installed after all equipment is installed without change equipment elevations.
 - (2) After the entire installation is complete and under full operation load, the spring isolators shall be adjusted so that the load is transferred from the blocks to the isolators.
 - (3) Remove all debris from beneath the equipment and verify that there are no short circuits of the isolation. The equipment shall be free in all directions.
 - (4) Install equipment with flexibility in wiring.
 - (5) All electrical connections to equipment shall flexible and vibration isolated equipment shall be vibration isolated.
 - (6) Housekeeping pads for equipment in this section must be properly doweled or bolted, using wedge type expansion bolted to the structure to meet the acceleration criteria. Anchor equipment or isolators to the housekeeping pads, see D. Related Work.

2. Seismic Restraints

a. Installation

- (1) All floor mounted equipment weather isolated or not shall be snubbed, anchored, bolted or welded to the structure to comply with the required acceleration. Calculations that determine that isolated equipment movement may be less than the operating clearance of snubbers(restraints) do not preclude the need for snubbers. All equipment must be positively restrained to the structure.
- (2) All suspended equipment shall be two or four point independently braced with TYPE III restraints, installed taught for non-isolated equipment and slack with 1/2" cable deflection for isolated equipment. Rod bracing shall be installed as per approved submittals and shop drawings. Equipment less than 50 lbs. is excluded.
- (3) All horizontally suspended cable trays, bus duct and conduit shall use RESTRAINT TYPE III. Spacing of seismic bracing shall be as per TABLE C at the end of this Section.
- (4) For all trapeze support piping and conduit, the individual pipes and conduits must be transversely and vertically restrained to the trapeze support at the designated restraint locations.
- (5) For overhead supported equipment, over stress of the building structure must not occur. Bracing may occur from:
 - (a) Flanges of structural beams.
 - (b) Upper truss chords in bar joints.
 - (c) Cast in place inserts or drilled and shielded inserts in concrete structures.
- (6) Conduit Risers
 - (a) Where conduits pass through cored holes, core diameters to be a maximum of 2 inches larger than pipe O.D. Cored holes must be packed with resilient material or fire stop as specified in other Sections of this Specification and/or State and Local Codes. No additional horizontal seismic bracing is required at these locations.
 - (b) Conduit risers through cored holes require a riser clamp at each level on top of the slab attached in a seismically approved manner for vertical restraint.
 - (c) Conduit risers in pipe shafts require structural steel attached in a seismically approved manner at each floor

level and a riser clamp at each floor level on top of, and fastened to the structural steel. The riser clamp and structural steel must be capable of withstanding all static and seismic loads

- (7) Ceiling mounted panel light fixtures shall be attached to lay-in ceilings with earthquake clips or other approved means of positive attachment to T-bar structure.
- (8) All non-isolated floor or wall-mounted equipment shall use RESTRAINT TYPE III or V.
- (9) Where base anchoring of equipment is insufficient to resist seismic forces, restraint TYPE III shall be located above the units' center of gravity to suitably resist "G" forces specified.
- (10) A ridged piping system shall not be braced to dissimilar parts of a building or two dissimilar building systems that may not respond in a different mode during an earthquake. Examples: Wall and roof; solid concrete wall and a metal deck with lightweight concrete fill, bus duct, conduit, ect. crossing a building expansion joint.

b. Exclusions For Seismic Restraints On Non-Life Safety Systems:

- (1) All conduit less than 2-1/2 inch diameter.
- (2) All clevis or trapeze supported conduit, cable tray or bus duct suspended by hangers with positive attachment to the structure that are less than 12 inches in length as measured from the top of the conduit, cable tray or bus duct to the point of attachment to the structure. If the 12 inch limit is exceeded by any hanger in the run, seismic bracing is required for the run.

c. Exclusions for Seismic Restraints On Life Safety Equipment.

- (1) Critical, Standby or Emergency power conduit less than 1 inch nominal diameter.

4. Inspection

- a. Upon completion of installation of all vibration isolation and seismic restraint devices, the owner may elect to contract an outside consultant at the owner's expense to review the installation. Any deficiencies in the installation will be corrected immediately at the contractors expense.

TABLE B Vibration Isolation & Seismic Restraint Requirements for Electrical Equipment			Equipment Installation Attachment Point						
			On Grade				Above Grade		
EQUIPMENT	SIZE	MOUNTING	ISOL	DEFL	BAS E		ISOL	DEFL	BAS E
General Purpose Transformers - Dry Type	All	Floor/ Ceiling	D/E	0.30	-		D/E	0.30	-
Generators	All	Floor	B	.75	-		B	1.50	-

Table B Notes:

General: ISOL = Isolator, DEFL = Deflection, All deflections indicated are in inches.

TABLE C - SEISMIC BRACING TABLE			
EQUIPMENT	ON CENTER SPACING (Max)		WITHIN EACH CHANGE OF DIRECTION
	Transverse	Longitudinal	
CONDUIT	40 feet	80 feet	10 feet
BUS DUCT	30 feet	60 feet	4 feet
CABLE TRAY	40 feet	80 feet	10 feet

END OF SECTION 26 05 48

SECTION 26 05 53 - IDENTIFICATION FOR ELECTRICAL SYSTEMS

PART 1 - GENERAL

1.1 RELATED DOCUMENTS

- A. Drawings and general provisions of the Contract, including General and Supplementary Conditions and Division 01 Specification Sections, apply to this Section.

1.2 SUMMARY

- A. Section Includes:
 - 1. Identification for raceways.
 - 2. Identification of power and control cables.
 - 3. Identification for conductors.
 - 4. Underground-line warning tape.
 - 5. Warning labels and signs.
 - 6. Instruction signs.
 - 7. Equipment identification labels.
 - 8. Miscellaneous identification products.

1.3 SUBMITTALS

- A. Product Data: For each electrical identification product indicated.
- B. Samples: For each type of label and sign to illustrate size, colors, lettering style, mounting provisions, and graphic features of identification products.
- C. Identification Schedule: An index of nomenclature of electrical equipment and system components used in identification signs and labels.

1.4 QUALITY ASSURANCE

- A. Comply with ANSI A13.1 and IEEE C2.
- B. Comply with NFPA 70.
- C. Comply with 29 CFR 1910.144 and 29 CFR 1910.145.
- D. Comply with ANSI Z535.4 for safety signs and labels.
- E. Adhesive-attached labeling materials, including label stocks, laminating adhesives, and inks used by label printers, shall comply with UL 969.

1.5 COORDINATION

- A. Coordinate identification names, abbreviations, colors, and other features with requirements in other Sections requiring identification applications, Drawings, Shop Drawings, manufacturer's wiring diagrams, and the Operation and Maintenance Manual; and with those required by codes, standards, and 29 CFR 1910.145. Use consistent designations throughout Project.
- B. Coordinate installation of identifying devices with completion of covering and painting of surfaces where devices are to be applied.
- C. Coordinate installation of identifying devices with location of access panels and doors.
- D. Install identifying devices before installing acoustical ceilings and similar concealment.

PART 2 - PRODUCTS

2.1 POWER RACEWAY IDENTIFICATION MATERIALS

- A. Comply with ANSI A13.1 for minimum size of letters for legend and for minimum length of color field for each raceway size.
- B. Colors for Raceways Carrying Circuits at 600 V or Less:
 - 1. Black letters on an yellow field
 - 2. Legend: Indicate voltage and system or service type.
- C. Colors for Raceways Carrying Circuits at More Than 600 V:
 - 1. Black letters on an orange field.
 - 2. Legend: "DANGER CONCEALED HIGH VOLTAGE WIRING" with 3-inch- (75-mm-) high letters on 20-inch (500-mm) centers.
- D. Self-Adhesive Vinyl Labels for Raceways Carrying Circuits at 600 V or Less: Preprinted, flexible label laminated with a clear, weather- and chemical-resistant coating and matching wraparound adhesive tape for securing ends of legend label.
- E. Write-On Tags: Polyester tag, 0.010 inch (0.25 mm)] [0.015 inch (0.38 mm) thick, with corrosion-resistant grommet and cable tie for attachment to conductor or cable.
 - 1. Marker for Tags: Machine-printed, permanent, waterproof, black ink marker recommended by printer manufacturer.

2.2 ARMORED AND METAL-CLAD CABLE IDENTIFICATION MATERIALS

- A. Comply with ANSI A13.1 for minimum size of letters for legend and for minimum length of color field for each raceway and cable size.
- B. Colors for Raceways Carrying Circuits at 600 V and Less:
 - 1. Black letters on an yellow field
 - 2. Legend: Indicate voltage and system or service type.
- C. Colors for Raceways Carrying Circuits at More Than 600 V:

1. Black letters on an orange field.
2. Legend: "DANGER CONCEALED HIGH VOLTAGE WIRING" with 3-inch- (75-mm-) high letters on 20-inch (500-mm) centers.

- D. Self-Adhesive Vinyl Labels: Preprinted, flexible label laminated with a clear, weather- and chemical-resistant coating and matching wraparound adhesive tape for securing ends of legend label.

2.3 POWER AND CONTROL CABLE IDENTIFICATION MATERIALS

- A. Comply with ANSI A13.1 for minimum size of letters for legend and for minimum length of color field for each raceway and cable size.
- B. Self-Adhesive Vinyl Labels: Preprinted, flexible label laminated with a clear, weather- and chemical-resistant coating and matching wraparound adhesive tape for securing ends of legend label.
1. Marker for Tags: Machine-printed, permanent, waterproof, black ink marker recommended by printer manufacturer.

2.4 CONDUCTOR IDENTIFICATION MATERIALS

- A. Color-Coding Conductor Tape: Colored, self-adhesive vinyl tape not less than 3 mils (0.08 mm) thick by 1 to 2 inches (25 to 50 mm) wide.
- B. Self-Adhesive Vinyl Labels: Preprinted, flexible label laminated with a clear, weather- and chemical-resistant coating and matching wraparound adhesive tape for securing ends of legend label.
1. Marker for Tags: Machine-printed, permanent, waterproof, black ink marker recommended by printer manufacturer.

2.5 FLOOR MARKING TAPE

- A. 2-inch- (50-mm-) wide, 5-mil (0.125-mm) pressure-sensitive vinyl tape, with black and white stripes and clear vinyl overlay.

2.6 UNDERGROUND-LINE WARNING TAPE

- A. Tape:
1. Recommended by manufacturer for the method of installation and suitable to identify and locate underground electrical and communications utility lines.
 2. Printing on tape shall be permanent and shall not be damaged by burial operations.
 3. Tape material and ink shall be chemically inert, and not subject to degrading when exposed to acids, alkalis, and other destructive substances commonly found in soils.
- B. Color and Printing:
1. Comply with ANSI Z535.1 through ANSI Z535.5.
 2. Inscriptions for Red-Colored Tapes: ELECTRIC LINE, HIGH VOLTAGE
 3. Inscriptions for Orange-Colored Tapes: TELEPHONE CABLE, CATV CABLE, COMMUNICATIONS CABLE, OPTICAL FIBER CABLE.

2.7 WARNING LABELS AND SIGNS

- A. Comply with NFPA 70 and 29 CFR 1910.145.
- B. Self-Adhesive Warning Labels: Factory-printed, multicolor, pressure-sensitive adhesive labels, configured for display on front cover, door, or other access to equipment unless otherwise indicated.
- C. Warning label and sign shall include, but are not limited to, the following legends:
 - 1. Multiple Power Source Warning: "DANGER - ELECTRICAL SHOCK HAZARD - EQUIPMENT HAS MULTIPLE POWER SOURCES."
 - 2. Workspace Clearance Warning: "WARNING - OSHA REGULATION - AREA IN FRONT OF ELECTRICAL EQUIPMENT MUST BE KEPT CLEAR FOR 36 INCHES (for 120/208VAC and 42" (for 277/480VAC))."

2.8 INSTRUCTION SIGNS

- A. Engraved, laminated acrylic or melamine plastic, minimum 1/16 inch (1.6 mm) thick for signs up to 20 sq. inches (129 sq. cm) and 1/8 inch (3.2 mm) thick for larger sizes.
 - 1. Engraved legend with black letters on white face or white letters on red face for fire alarm (refer to fire alarm section and plans).
 - 2. Punched or drilled for mechanical fasteners.
 - 3. Framed with mitered acrylic molding and arranged for attachment at applicable equipment.
- B. Adhesive Film Label: Machine printed, in black, by thermal transfer or equivalent process. Minimum letter height shall be 3/8 inch (10 mm).
- C. Adhesive Film Label with Clear Protective Overlay: Machine printed, in black, by thermal transfer or equivalent process. Minimum letter height shall be 3/8 inch (10 mm). Overlay shall provide a weatherproof and UV-resistant seal for label.

2.9 EQUIPMENT IDENTIFICATION LABELS

- A. Adhesive Film Label: Machine printed, in black, by thermal transfer or equivalent process. Minimum letter height shall be 3/8 inch (10 mm).
- B. Adhesive Film Label with Clear Protective Overlay: Machine printed, in black, by thermal transfer or equivalent process. Minimum letter height shall be 3/8 inch (10 mm). Overlay shall provide a weatherproof and UV-resistant seal for label.
- C. Self-Adhesive, Engraved, Laminated Acrylic or Melamine Label: Adhesive backed, with white letters on a dark-gray background. Minimum letter height shall be 3/8 inch (10 mm).
- D. Engraved, Laminated Acrylic or Melamine Label: Punched or drilled for screw mounting. White letters on a dark-gray background. Minimum letter height shall be 3/8 inch (10 mm).
- E. Stenciled Legend: In nonfading, waterproof, black ink or paint. Minimum letter height shall be 1 inch (25 mm).

2.10 CABLE TIES

- A. General-Purpose Cable Ties: Fungus inert, self extinguishing, one piece, self locking, Type 6/6 nylon.
 - 1. Minimum Width: 3/16 inch (5 mm).
 - 2. Tensile Strength at 73 deg F (23 deg C), According to ASTM D 638: 12,000 psi (82.7 MPa).
 - 3. Temperature Range: Minus 40 to plus 185 deg F (Minus 40 to plus 85 deg C).
 - 4. Color: Black except where used for color-coding.
- B. UV-Stabilized Cable Ties: Fungus inert, designed for continuous exposure to exterior sunlight, self extinguishing, one piece, self locking, Type 6/6 nylon.
 - 1. Minimum Width: 3/16 inch (5 mm).
 - 2. Tensile Strength at 73 deg F (23 deg C), According to ASTM D 638: 12,000 psi (82.7 MPa).
 - 3. Temperature Range: Minus 40 to plus 185 deg F (Minus 40 to plus 85 deg C).
 - 4. Color: Black.
- C. Plenum-Rated Cable Ties: Self extinguishing, UV stabilized, one piece, self locking.
 - 1. Minimum Width: 3/16 inch (5 mm).
 - 2. Tensile Strength at 73 deg F (23 deg C), According to ASTM D 638: 7000 psi (48.2 MPa).
 - 3. UL 94 Flame Rating: 94V-0.
 - 4. Temperature Range: Minus 50 to plus 284 deg F (Minus 46 to plus 140 deg C).
 - 5. Color: Black.

2.11 MISCELLANEOUS IDENTIFICATION PRODUCTS

- A. Paint: Comply with requirements in Division 09 painting Sections for paint materials and application requirements. Select paint system applicable for surface material and location (exterior or interior).
- B. Fasteners for Labels and Signs: Self-tapping, stainless-steel screws or stainless-steel machine screws with nuts and flat and lock washers.

PART 3 - EXECUTION

3.1 INSTALLATION

- A. Verify identity of each item before installing identification products.
- B. Location: Install identification materials and devices at locations for most convenient viewing without interference with operation and maintenance of equipment.
- C. Apply identification devices to surfaces that require finish after completing finish work.
- D. Self-Adhesive Identification Products: Clean surfaces before application, using materials and methods recommended by manufacturer of identification device.

- E. Attach signs and plastic labels that are not self-adhesive type with mechanical fasteners appropriate to the location and substrate.
- F. System Identification Color-Coding Bands for Raceways and Cables: Each color-coding band shall completely encircle cable or conduit. Place adjacent bands of two-color markings in contact, side by side. Locate bands at changes in direction, at penetrations of walls and floors, at **50-foot (15-m)** maximum intervals in straight runs, and at **25-foot (7.6-m)** maximum intervals in congested areas.
- G. Aluminum Wraparound Marker Labels and Metal Tags: Secure tight to surface of conductor or cable at a location with high visibility and accessibility.
- H. Cable Ties: For attaching tags. Use general-purpose type, except as listed below:
 - 1. Outdoors: UV-stabilized nylon.
 - 2. In Spaces Handling Environmental Air: Plenum rated.
- I. Underground-Line Warning Tape: During backfilling of trenches install continuous underground-line warning tape directly above line at **6 to 8 inches (150 to 200 mm)** below finished grade. Use multiple tapes where width of multiple lines installed in a common trench or concrete envelope exceeds **16 inches (400 mm)** overall.
- J. Painted Identification: Comply with requirements in Division 09 painting Sections for surface preparation and paint application.

3.2 IDENTIFICATION SCHEDULE

- A. Concealed Raceways, Duct Banks, More Than 600 V, within Buildings: Tape and stencil **4-inch- (100-mm-)** wide black stripes on **10-inch (250-mm)** centers over orange background that extends full length of raceway or duct and is **12 inches (300 mm)** wide. Stencil legend "DANGER CONCEALED HIGH VOLTAGE WIRING" with **3-inch- (75-mm-)** high black letters on **20-inch (500-mm)** centers. Stop stripes at legends. Apply to the following finished surfaces:
 - 1. Floor surface directly above conduits running beneath and within **12 inches (300 mm)** of a floor that is in contact with earth or is framed above unexcavated space.
 - 2. Wall surfaces directly external to raceways concealed within wall.
 - 3. Accessible surfaces of concrete envelope around raceways in vertical shafts, exposed in the building, or concealed above suspended ceilings.
- B. Accessible Raceways and Cables within Buildings: Identify the covers of each junction and pull box of the following systems with self-adhesive vinyl labels with the wiring system legend and system voltage. System legends shall be as follows:
 - 1. Emergency Power.
 - 2. Power.
 - 3. UPS.
- C. Power-Circuit Conductor Identification, 600 V or Less: For conductors in vaults, pull and junction boxes, manholes, and handholes, use color-coding conductor tape to identify the phase.
 - 1. Color-Coding for Phase and Voltage Level Identification, 600 V or Less: Use colors listed below for ungrounded feeder and branch-circuit conductors.

- a. Color shall be factory applied or field applied for sizes larger than No. 8 AWG, if authorities having jurisdiction permit
 - b. Colors for 208/120-V Circuits:
 - 1) Phase A: Black.
 - 2) Phase B: Red.
 - 3) Phase C: Blue.
 - c. Colors for 480/277-V Circuits:
 - 1) Phase A: Brown.
 - 2) Phase B: Orange.
 - 3) Phase C: Yellow.
- D. Power-Circuit Conductor Identification, More than 600 V: For conductors in vaults, pull and junction boxes, manholes, and handholes, use write-on tags.
- E. Install instructional sign including the color-code for grounded and ungrounded conductors using adhesive-film-type labels.
- F. Conductors to Be Extended in the Future: Attach write-on tags to conductors and list source.
- G. Auxiliary Electrical Systems Conductor Identification: Identify field-installed alarm, control, and signal connections.
- 1. Identify conductors, cables, and terminals in enclosures and at junctions, terminals, and pull points. Identify by system and circuit designation.
 - 2. Use system of marker tape designations that is uniform and consistent with system used by manufacturer for factory-installed connections.
 - 3. Coordinate identification with Project Drawings, manufacturer's wiring diagrams, and the Operation and Maintenance Manual.
- H. Locations of Underground Lines: Identify with underground-line warning tape for power, lighting, communication, and control wiring and optical fiber cable.
- 1. Limit use of underground-line warning tape to direct-buried cables.
 - 2. Install underground-line warning tape for both direct-buried cables and cables in raceway.
- I. Workspace Indication: Install floor marking tape to show working clearances in the direction of access to live parts. Workspace shall be as required by NFPA 70 and 29 CFR 1926.403 unless otherwise indicated. Do not install at flush-mounted panelboards and similar equipment in finished spaces.
- J. Warning Labels for Indoor Cabinets, Boxes, and Enclosures for Power and Lighting: Self-adhesive warning labels.
- 1. Comply with 29 CFR 1910.145.
 - 2. Identify system voltage with black letters on an orange background.
 - 3. Apply to exterior of door, cover, or other access.
 - 4. For equipment with multiple power or control sources, apply to door or cover of equipment including, but not limited to, the following:
 - a. Power transfer switches.
 - b. Controls with external control power connections.

- K. Operating Instruction Signs: Install instruction signs to facilitate proper operation and maintenance of electrical systems and items to which they connect. Install instruction signs with approved legend where instructions are needed for system or equipment operation.
- L. Emergency Operating Instruction Signs: Install instruction signs with white legend on a red background with minimum **3/8-inch- (10-mm-)** high letters for emergency instructions at equipment used for power transfer equipment, emergency panels and circuits.
- M. Equipment Identification Labels: On each unit of equipment, install unique designation label that is consistent with wiring diagrams, schedules, and the Operation and Maintenance Manual. Apply labels to disconnect switches and protection equipment, central or master units, control panels, control stations, terminal cabinets, and racks of each system. Systems include power, lighting, control, communication, signal, monitoring, and alarm systems unless equipment is provided with its own identification.
 - 1. Labeling Instructions:
 - a. Indoor Equipment: Self-adhesive, engraved, laminated acrylic or melamine label Unless otherwise indicated, provide a single line of text with **1/2-inch- (13-mm-)** high letters on **1-1/2-inch- (38-mm-)** high label; where two lines of text are required, use labels **2 inches (50 mm)** high.
 - b. Outdoor Equipment: Engraved, laminated acrylic or melamine label **4 inches (100 mm)** high].
 - c. Elevated Components: Increase sizes of labels and letters to those appropriate for viewing from the floor.
 - d. Unless provided with self-adhesive means of attachment, fasten labels with appropriate mechanical fasteners that do not change the NEMA or NRTL rating of the enclosure.
 - 2. Equipment to Be Labeled:
 - a. Panelboards: Typewritten directory of circuits in the location provided by panelboard manufacturer. Panelboard identification shall be self-adhesive, engraved laminated acrylic or melamine label.
 - b. Enclosures and electrical cabinets.
 - c. Access doors and panels for concealed electrical items.
 - d. Switchgear.
 - e. Switchboards.
 - f. Transformers: Label that includes tag designation shown on Drawings for the transformer, feeder, and panelboards or equipment supplied by the secondary.
 - g. Substations.
 - h. Emergency system boxes and enclosures.
 - i. Motor-control centers.
 - j. Enclosed switches.
 - k. Enclosed circuit breakers.
 - l. Enclosed controllers.
 - m. Variable-speed controllers.
 - n. Push-button stations.
 - o. Power transfer equipment.
 - p. Contactors.

Rimkus
313 Congress Street
Boston, MA 02210

Argenziano School
Boiler Replacement Project
Somerville, MA 02143

- q. Remote-controlled switches, dimmer modules, and control devices.
- r. Battery-inverter units.
- s. Battery racks.
- t. Power-generating units.
- u. Monitoring and control equipment.
- v. UPS equipment.

END OF SECTION 26 05 53

SECTION 26 24 16 - PANELBOARDS

PART 1 - GENERAL

1.1 RELATED DOCUMENTS

- A. Drawings and general provisions of the Contract, including General and Supplementary Conditions and Division 01 Specification Sections, apply to this Section.

1.2 SUMMARY

- A. Section Includes:
 - 1. Distribution panelboards.
 - 2. Lighting and appliance branch-circuit panelboards.
 - 3. Load centers.
 - 4. Electronic-grade panelboards.

1.3 DEFINITIONS

- A. SVR: Suppressed voltage rating.
- B. TVSS: Transient voltage surge suppressor.

1.4 PERFORMANCE REQUIREMENTS

- A. Seismic Performance: Panelboards shall withstand the effects of earthquake motions determined according to SEI/ASCE 7.
 - 1. The term "withstand" means "the unit will remain in place without separation of any parts from the device when subjected to the seismic forces specified and the unit will be fully operational after the seismic event."

1.5 SUBMITTALS

- A. Product Data: For each type of panelboard, switching and overcurrent protective device, transient voltage suppression device, accessory, and component indicated. Include dimensions and manufacturers' technical data on features, performance, electrical characteristics, ratings, and finishes.
- B. Shop Drawings: For each panelboard and related equipment.

1. Include dimensioned plans, elevations, sections, and details. Show tabulations of installed devices, equipment features, and ratings.
 2. Detail enclosure types and details for types other than NEMA 250, Type 1.
 3. Detail bus configuration, current, and voltage ratings.
 4. Short-circuit current rating of panelboards and overcurrent protective devices.
 5. Include evidence of NRTL listing for series rating of installed devices.
 6. Detail features, characteristics, ratings, and factory settings of individual overcurrent protective devices and auxiliary components.
 7. Include wiring diagrams for power, signal, and control wiring.
 8. Include time-current coordination curves for each type and rating of overcurrent protective device included in panelboards. Submit on translucent log-log graph paper; include selectable ranges for each type of overcurrent protective device.
- C. Seismic Qualification Certificates: Submit certification that panelboards, overcurrent protective devices, accessories, and components will withstand seismic forces defined in Division 26 Section "Vibration and Seismic Controls for Electrical Systems." Include the following:
1. Basis for Certification: Indicate whether withstand certification is based on actual test of assembled components or on calculation.
 2. Dimensioned Outline Drawings of Equipment Unit: Identify center of gravity and locate and describe mounting and anchorage provisions.
 3. Detailed description of equipment anchorage devices on which the certification is based and their installation requirements.
- D. Field Quality-Control Reports:
1. Test procedures used.
 2. Test results that comply with requirements.
 3. Results of failed tests and corrective action taken to achieve test results that comply with requirements.
- E. Panelboard Schedules: For installation in panelboards. Submit final versions after load balancing.
- F. Operation and Maintenance Data: For panelboards and components to include in emergency, operation, and maintenance manuals. In addition to items specified in Division 01 Sections include the following:
1. Manufacturer's written instructions for testing and adjusting overcurrent protective devices.
 2. Time-current curves, including selectable ranges for each type of overcurrent protective device that allows adjustments.

1.6 QUALITY ASSURANCE

- A. Testing Agency Qualifications: Member company of NETA or an NRTL.
1. Testing Agency's Field Supervisor: Currently certified by NETA to supervise on-site testing.

- B. Source Limitations: Obtain panelboards, overcurrent protective devices, components, and accessories from single source from single manufacturer.
- C. Product Selection for Restricted Space: Drawings indicate maximum dimensions for panelboards including clearances between panelboards and adjacent surfaces and other items. Comply with indicated maximum dimensions.
- D. Electrical Components, Devices, and Accessories: Listed and labeled as defined in NFPA 70, by a qualified testing agency, and marked for intended location and application.
- E. Comply with NEMA PB 1.
- F. Comply with NFPA 70.

1.7 DELIVERY, STORAGE, AND HANDLING

- A. Remove loose packing and flammable materials from inside panelboards; install temporary electric heating (250 W per panelboard) to prevent condensation.
- B. Handle and prepare panelboards for installation according to NECA 407 NEMA PB 1.

1.8 PROJECT CONDITIONS

- A. Environmental Limitations:
 - 1. Do not deliver or install panelboards until spaces are enclosed and weathertight, wet work in spaces is complete and dry, work above panelboards is complete, and temporary HVAC system is operating and maintaining ambient temperature and humidity conditions at occupancy levels during the remainder of the construction period.
 - 2. Rate equipment for continuous operation under the following conditions unless otherwise indicated:
 - a. Ambient Temperature: Not exceeding 23 deg F (minus 5 deg C) to plus 104 deg F (plus 40 deg C).
 - b. Altitude: Not exceeding 6600 feet (2000 m).
- B. Service Conditions: NEMA PB 1, usual service conditions, as follows:
 - 1. Ambient temperatures within limits specified.
 - 2. Altitude not exceeding 6600 feet (2000 m).
- C. Interruption of Existing Electric Service: Do not interrupt electric service to facilities occupied by Owner or others unless permitted under the following conditions and then only after arranging to provide temporary electric service according to requirements indicated:

1. Notify General Contractor and Owner no fewer than seven days in advance of proposed interruption of electric service.
2. Do not proceed with interruption of electric service without General Contractor and Owner written permission.
3. Comply with NFPA 70E.

1.9 COORDINATION

- A. Coordinate layout and installation of panelboards and components with other construction that penetrates walls or is supported by them, including electrical and other types of equipment, raceways, piping, encumbrances to workspace clearance requirements, and adjacent surfaces. Maintain required workspace clearances and required clearances for equipment access doors and panels.
- B. Coordinate sizes and locations of concrete bases with actual equipment provided. Cast anchor-bolt inserts into bases. Concrete, reinforcement, and formwork requirements are specified in Division 03.

1.10 WARRANTY

- A. Special Warranty: Manufacturer's standard form in which manufacturer agrees to repair or replace transient voltage suppression devices that fail in materials or workmanship within specified warranty period.
 1. Warranty Period: Five years from date of Substantial Completion.

1.11 EXTRA MATERIALS

- A. Furnish extra materials that match products installed and that are packaged with protective covering for storage and identified with labels describing contents.
 1. Keys: Two spares for each type of panelboard cabinet lock.
 2. Circuit Breakers Including GFCI and Ground Fault Equipment Protection (GFEP) Types: Two spares for each type.
 3. Fuses for Fused Power-Circuit Devices: Equal to 10 percent of quantity installed for each size and type, but no fewer than three of each size and type.

PART 2 - PRODUCTS

2.1 GENERAL REQUIREMENTS FOR PANELBOARDS

- A. Fabricate and test panelboards according to IEEE 344 to withstand seismic forces defined in Division 26 Section "Vibration and Seismic Controls for Electrical Systems."
- B. Enclosures: Flush- and surface-mounted cabinets, as shown on drawings.

1. Rated for environmental conditions at installed location.
 - a. Indoor Dry and Clean Locations: NEMA 250, Type 1.
 - b. Outdoor Locations: NEMA 250, Type 3R.
 - c. Kitchen and Wash-Down Areas: NEMA 250, Type 4X, stainless steel.
 - d. Other Wet or Damp Indoor Locations: NEMA 250, Type 4.
 - e. Indoor Locations Subject to Dust, Falling Dirt, and Dripping Noncorrosive Liquids: NEMA 250, Type 12.
 2. Front: Secured to box with concealed trim clamps. For surface-mounted fronts, match box dimensions; for flush-mounted fronts, overlap box.
 3. Hinged Front Cover: Entire front trim hinged to box and with standard door within hinged trim cover.
 4. Skirt for Surface-Mounted Panelboards: Same gage and finish as panelboard front with flanges for attachment to panelboard, wall, and ceiling or floor.
 5. Gutter Extension and Barrier: Same gage and finish as panelboard enclosure; integral with enclosure body. Arrange to isolate individual panel sections.
 6. Finishes:
 - a. Panels and Trim: Steel and galvanized steel, factory finished immediately after cleaning and pretreating with manufacturer's standard two-coat, baked-on finish consisting of prime coat and thermosetting topcoat.
 - b. Back Boxes: Galvanized steel
 - c. Fungus Proofing: Permanent fungicidal treatment for overcurrent protective devices and other components.
 7. Directory Card: Inside panelboard door, mounted in transparent card holder.
- C. Incoming Mains Location Top and bottom.
- D. Feed-Through Lugs Location Top and bottom.
- E. Phase, Neutral, and Ground Buses:
1. Material: Tin-plated aluminum or hard-drawn copper, 98 percent conductivity, as per drawings.
 2. Equipment Ground Bus: Adequate for feeder and branch-circuit equipment grounding conductors; bonded to box.
 3. Isolated Ground Bus: Adequate for branch-circuit isolated ground conductors; insulated from box.
 4. Extra-Capacity Neutral Bus: Neutral bus rated 200 percent of phase bus and UL listed as suitable for nonlinear loads.
- F. Conductor Connectors: Suitable for use with conductor material and sizes.
1. Material: Tin-plated aluminum and/or Hard-drawn copper, 98 percent conductivity, as per drawings
 2. Main and Neutral Lugs: Mechanical type.
 3. Ground Lugs and Bus-Configured Terminators: Mechanical type.
 4. Feed-Through Lugs: Mechanical type, suitable for use with conductor material. Locate at opposite end of bus from incoming lugs or main device.

- 5. Subfeed (Double) Lugs: Mechanical type suitable for use with conductor material. Locate at same end of bus as incoming lugs or main device.
- 6. Extra-Capacity Neutral Lugs: Rated 200 percent of phase lugs mounted on extra-capacity neutral bus.
- G. Service Equipment Label: NRTL labeled for use as service equipment for panelboards or load centers with one or more main service disconnecting and overcurrent protective devices.
- H. Future Devices: Mounting brackets, bus connections, filler plates, and necessary appurtenances required for future installation of devices.
- I. Panelboard Short-Circuit Current Rating: Rated for series-connected system with integral or remote upstream overcurrent protective devices and labeled by an NRTL. Include size and type of allowable upstream and branch devices, listed and labeled for series-connected short-circuit rating by an NRTL.
- J. Panelboard Short-Circuit Current Rating: Fully rated to interrupt symmetrical short-circuit current available at terminals.

2.2 DISTRIBUTION PANELBOARDS

- A. Manufacturers: Subject to compliance with requirements, provide products by one of the following:
 - 1. Eaton Electrical Inc.; Cutler-Hammer Business Unit.
 - 2. General Electric Company; GE Consumer & Industrial - Electrical Distribution.
 - 3. Siemens Energy & Automation, Inc.
 - 4. Square D
- B. Panelboards: NEMA PB 1, power and feeder distribution type.
- C. Doors: Secured with vault-type latch with tumbler lock; keyed alike.
 - 1. For doors more than 36 inches (914 mm) high, provide two latches, keyed alike.
- D. Mains: Circuit breaker and/or Lugs only, as per drawings.
- E. Branch Overcurrent Protective Devices for Circuit-Breaker Frame Sizes 125 A and Smaller: Bolt-on circuit breakers.
- F. Branch Overcurrent Protective Devices for Circuit-Breaker Frame Sizes Larger Than 125 A: Bolt-on circuit breakers; plug-in circuit breakers where individual positive-locking device requires mechanical release for removal.
- G. Branch Overcurrent Protective Devices: Fused switches.
- H. Contactors in Main Bus: NEMA ICS 2, Class A, electrically held, general-purpose controller, with same short-circuit interrupting rating as panelboard.

1. Internal Control-Power Source: Control-power transformer, with fused primary and secondary terminals, connected to main bus ahead of contactor connection.

2.3 LIGHTING AND APPLIANCE BRANCH-CIRCUIT PANELBOARDS

- A. Manufacturers: Subject to compliance with requirements, provide products by one of the following:
 1. Eaton Electrical Inc.; Cutler-Hammer Business Unit.
 2. General Electric Company; GE Consumer & Industrial - Electrical Distribution.
 3. Siemens Energy & Automation, Inc
 4. Square D.
- B. Panelboards: NEMA PB 1, lighting and appliance branch-circuit type.
- C. Mains: Circuit breaker or lugs only, as per drawings.
- D. Branch Overcurrent Protective Devices: Bolt-on circuit breakers, replaceable without disturbing adjacent units.
- E. Contactors in Main Bus: NEMA ICS 2, Class A, electrically held, general-purpose controller, with same short-circuit interrupting rating as panelboard.
 1. Internal Control-Power Source: Control-power transformer, with fused primary and secondary terminals, connected to main bus ahead of contactor connection.
- F. Doors: Concealed hinges; secured with flush latch with tumbler lock; keyed alike.
- G. Column-Type Panelboards: Narrow gutter extension, with cover, to overhead junction box equipped with ground and neutral terminal buses.

2.4 LOAD CENTERS

- A. Manufacturers: Subject to compliance with requirements, provide products by one of the following:
 1. Eaton Electrical Inc.; Cutler-Hammer Business Unit.
 2. General Electric Company; GE Consumer & Industrial - Electrical Distribution.
 3. Siemens Energy & Automation, Inc.
 4. Square D; a brand of Schneider Electric.
- B. Load Centers: Comply with UL 67.
- C. Mains: Circuit breaker or Lugs only, as per drawings.
- D. Branch Overcurrent Protective Devices: Plug-in circuit breakers, replaceable without disturbing adjacent units.
- E. Conductor Connectors: Mechanical type for main, neutral, and ground lugs and buses.

2.5 ELECTRONIC-GRADE PANELBOARDS

- A. Manufacturers: Subject to compliance with requirements, provide products by one of the following:
 - 1. Eaton Electrical Inc.; Cutler-Hammer Business Unit.
 - 2. General Electric Company; GE Consumer & Industrial - Electrical Distribution.
 - 3. Siemens Energy & Automation, Inc.
 - 4. Square D; a brand of Schneider Electric.
- B. Panelboards: NEMA PB 1; with factory-installed, integral TVSS; labeled by an NRTL for compliance with UL 67 after installing TVSS.
- C. Doors: Secured with vault-type latch with tumbler lock; keyed alike.
- D. Main Overcurrent Protective Devices: Bolt-on thermal-magnetic circuit breakers.
- E. Branch Overcurrent Protective Devices: Bolt-on thermal-magnetic circuit breakers.
- F. Buses:
 - 1. Copper phase and neutral buses; 200 percent capacity neutral bus and lugs.
 - 2. Copper equipment and isolated ground buses.
- G. Surge Protection Device: IEEE C62.41-compliant, integrally mounted, bolt-on, solid-state, parallel-connected, modular (with field-replaceable modules) type, with sine-wave tracking suppression and filtering modules, short-circuit current rating complying with UL 1449, second edition, and matching or exceeding the panelboard short-circuit rating, redundant suppression circuits, with individually fused metal-oxide varistors.
 - 1. Accessories:
 - a. Fuses rated at 200-kA interrupting capacity.
 - b. Integral disconnect switch.
 - c. LED indicator lights for power and protection status.
 - d. Audible alarm, with silencing switch, to indicate when protection has failed.
 - e. Form-C contacts rated at 5 A and 250-V ac, one normally open and one normally closed, for remote monitoring of system operation. Contacts shall reverse position on failure of any surge diversion module or on opening of any current-limiting device. Coordinate with building power monitoring and control system.
 - 2. Peak Single-Impulse Surge Current Rating: 200 kA per mode/320 kA per phase
 - 3. Minimum single-impulse current ratings, using 8-by-20-mic.sec. waveform described in IEEE C62.41.2.
 - a. Line to Neutral: 70,000 A.
 - b. Line to Ground: 70,000 A.
 - c. Neutral to Ground: 50,000 A.

4. Withstand Capabilities: 12,000 IEEE C62.41, Category C3 (10 kA), 8-by-20-mic.sec. surges with less than 5 percent change in clamping voltage.
 - a. Line to Neutral: 800 V for 480Y/277.
 - b. Line to Ground: 800 V for 480Y/277
 - c. Neutral to Ground: 800 V for 480Y/277.

2.6 DISCONNECTING AND OVERCURRENT PROTECTIVE DEVICES

- A. Manufacturers: Subject to compliance with requirements, provide products by one of the following:
 1. Eaton Electrical Inc.; Cutler-Hammer Business Unit.
 2. General Electric Company; GE Consumer & Industrial - Electrical Distribution.
 3. Siemens Energy & Automation, Inc.
 4. Square D; a brand of Schneider Electric.
- B. Molded-Case Circuit Breaker (MCCB): Comply with UL 489, with interrupting capacity to meet available fault currents.
 1. Thermal-Magnetic Circuit Breakers: Inverse time-current element for low-level overloads, and instantaneous magnetic trip element for short circuits. Adjustable magnetic trip setting for circuit-breaker frame sizes 250 A and larger.
 2. Current-Limiting Circuit Breakers: Frame sizes 400 A and smaller; let-through ratings less than NEMA FU 1, RK-5.
 3. GFCI Circuit Breakers: Single- and two-pole configurations with Class A ground-fault protection (6-mA trip).
 4. Ground-Fault Equipment Protection (GFEP) Circuit Breakers: Class B ground-fault protection (30-mA trip).
 5. Arc-Fault Circuit Interrupter (AFCI) Circuit Breakers: Comply with UL 1699; 120/240-V, single-pole configuration.
 6. Molded-Case Circuit-Breaker (MCCB) Features and Accessories:
 - a. Standard frame sizes, trip ratings, and number of poles.
 - b. Lugs: Mechanical style, suitable for number, size, trip ratings, and conductor materials.
 - c. Application Listing: Appropriate for application; Type SWD for switching fluorescent lighting loads; Type HID for feeding fluorescent and high-intensity discharge (HID) lighting circuits.
 - d. Ground-Fault Protection: Integrally mounted relay and trip unit with adjustable pickup and time-delay settings, push-to-test feature, and ground-fault indicator.
 - e. Shunt Trip: 120 and/or 24-V trip coil energized from separate circuit, set to trip at 55 percent of rated voltage, as per plans.
 - f. Handle Padlocking Device: Fixed attachment, for locking circuit-breaker handle in on or off position.
 - g. Handle Clamp: Loose attachment, for holding circuit-breaker handle in on position.

2.7 PANELBOARD SUPPRESSORS

- A. Manufacturers: Subject to compliance with requirements, provide products by one of the following:
1. Eaton Electrical Inc.; Cutler-Hammer Business Unit.
 2. General Electric Company; GE Consumer & Industrial - Electrical Distribution.
 3. Siemens Energy & Automation, Inc.
 4. Square D; a brand of Schneider Electric.
- B. Surge Protection Device: IEEE C62.41-compliant, integrally mounted, bolt-on, solid-state, parallel-connected, modular (with field-replaceable modules) type, with sine-wave tracking suppression and filtering modules, UL 1449, second edition, short-circuit current rating matching or exceeding the panelboard short-circuit rating, and with the following features and accessories:
1. Accessories:
 - a. Fuses rated at 200-kA interrupting capacity.
 - b. Integral disconnect switch.
 - c. LED indicator lights for power and protection status.
 - d. Audible alarm, with silencing switch, to indicate when protection has failed.
 - e. Form-C contacts rated at 5 A and 250-V ac, one normally open and one normally closed, for remote monitoring of system operation. Contacts shall reverse position on failure of any surge diversion module or on opening of any current-limiting device. Coordinate with building power monitoring and control system.
 2. Peak Single-Impulse Surge Current Rating: 200 kA per mode/320 kA per phase
 3. Minimum single-impulse current ratings, using 8-by-20-mic.sec. waveform described in IEEE C62.41.2.
 - a. Line to Neutral: 70,000 A.
 - b. Line to Ground: 70,000 A.
 - c. Neutral to Ground: 50,000 A.
 4. Withstand Capabilities: 12,000 IEEE C62.41, Category C3 (10 kA), 8-by-20-mic.sec. surges with less than 5 percent change in clamping voltage.
 5. Protection modes and UL 1449 SVR for grounded wye circuits with 480Y/277-V, three-phase, four-wire circuits shall be as follows:
 - a. Line to Neutral: 800 V for 480Y/277.
 - b. Line to Ground: 800 V for 480Y/277.
 - c. Neutral to Ground: 800 V for 480Y/277.

PART 3 - EXECUTION

3.1 EXAMINATION

PANELBOARDS

26 24 16 - 10

- A. Receive, inspect, handle, and store panelboards according to NECA 407 NEMA PB 1.1.
- B. Examine panelboards before installation. Reject panelboards that are damaged or rusted or have been subjected to water saturation.
- C. Examine elements and surfaces to receive panelboards for compliance with installation tolerances and other conditions affecting performance of the Work.
- D. Proceed with installation only after unsatisfactory conditions have been corrected.

3.2 INSTALLATION

- A. Install panelboards and accessories according to NECA 407 NEMA PB 1.1.
- B. Equipment Mounting: Install panelboards on concrete bases, **4-inch (100-mm)** nominal thickness. Comply with requirements for concrete base specified in Division 03 Section
 - 1. Install dowel rods to connect concrete base to concrete floor. Unless otherwise indicated, install dowel rods on **18-inch (450-mm)** centers around full perimeter of base.
 - 2. For panelboards, install epoxy-coated anchor bolts that extend through concrete base and anchor into structural concrete floor.
 - 3. Place and secure anchorage devices. Use setting drawings, templates, diagrams, instructions, and directions furnished with items to be embedded.
 - 4. Install anchor bolts to elevations required for proper attachment to panelboards.
 - 5. Attach panelboard to the vertical finished or structural surface behind the panelboard.
- C. Temporary Lifting Provisions: Remove temporary lifting eyes, channels, and brackets and temporary blocking of moving parts from panelboards.
- D. Comply with mounting and anchoring requirements specified in Division 26 Section "Vibration and Seismic Controls for Electrical Systems."
- E. Mount top of trim **90 inches (2286 mm)** above finished floor unless otherwise indicated.
- F. Mount panelboard cabinet plumb and rigid without distortion of box. Mount recessed panelboards with fronts uniformly flush with wall finish and mating with back box.
- G. Install overcurrent protective devices and controllers not already factory installed.
 - 1. Set field-adjustable, circuit-breaker trip ranges.
- H. Install filler plates in unused spaces.
- I. Stub four **1-inch (27-GRC)** empty conduits from panelboard into accessible ceiling space or space designated to be ceiling space in the future. Stub four **1-inch (27-GRC)** empty conduits into raised floor space or below slab not on grade.

- J. Arrange conductors in gutters into groups and bundle and wrap with wire ties after completing load balancing.
- K. Comply with NECA 1.

3.3 IDENTIFICATION

- A. Identify field-installed conductors, interconnecting wiring, and components; provide warning signs complying with Division 26 Section "Identification for Electrical Systems."
- B. Create a directory to indicate installed circuit loads after balancing panelboard loads; incorporate Owner's final room designations. Obtain approval before installing. Use a computer or typewriter to create directory; handwritten directories are not acceptable.
- C. Panelboard Nameplates: Label each panelboard with a nameplate complying with requirements for identification specified in Division 26 Section "Identification for Electrical Systems."
- D. Device Nameplates: Label each branch circuit device in distribution panelboards with a nameplate complying with requirements for identification specified in Division 26 Section "Identification for Electrical Systems."

3.4 FIELD QUALITY CONTROL

- A. Testing Agency: EC shall engage a qualified testing agency to perform tests and inspections.
- B. Acceptance Testing Preparation:
 - 1. Test insulation resistance for each panelboard bus, component, connecting supply, feeder, and control circuit.
 - 2. Test continuity of each circuit.
- C. Tests and Inspections:
 - 1. Perform each visual and mechanical inspection and electrical test stated in NETA Acceptance Testing Specification. Certify compliance with test parameters.
 - 2. Correct malfunctioning units on-site, where possible, and retest to demonstrate compliance; otherwise, replace with new units and retest.
 - 3. Perform the following infrared scan tests and inspections and prepare reports:
 - a. Initial Infrared Scanning: After Substantial Completion, but not more than 60 days after Final Acceptance, perform an infrared scan of each panelboard. Remove front panels so joints and connections are accessible to portable scanner.
 - b. Follow-up Infrared Scanning: Perform an additional follow-up infrared scan of each panelboard 11 months after date of Substantial Completion.
 - c. Instruments and Equipment:

- 1) Use an infrared scanning device designed to measure temperature or to detect significant deviations from normal values. Provide calibration record for device.
- D. Panelboards will be considered defective if they do not pass tests and inspections.
- E. Prepare test and inspection reports, including a certified report that identifies panelboards included and that describes scanning results. Include notation of deficiencies detected, remedial action taken, and observations after remedial action.

3.5 ADJUSTING

- A. Adjust moving parts and operable component to function smoothly, and lubricate as recommended by manufacturer.
- B. Set field-adjustable circuit-breaker trip ranges in the "Overcurrent Protective Device Coordination Study."
- C. Load Balancing: After Substantial Completion, but not more than 60 days after Final Acceptance, measure load balancing and make circuit changes.
1. Measure as directed during period of normal system loading.
 2. Perform load-balancing circuit changes outside normal occupancy/working schedule of the facility and at time directed. Avoid disrupting critical 24-hour services such as fax machines and on-line data processing, computing, transmitting, and receiving equipment.
 3. After circuit changes, recheck loads during normal load period. Record all load readings before and after changes and submit test records.
 4. Tolerance: Difference exceeding 20 percent between phase loads, within a panelboard, is not acceptable. Rebalance and recheck as necessary to meet this minimum requirement.

3.6 PROTECTION

- A. Temporary Heating: Apply temporary heat to maintain temperature according to manufacturer's written instructions.

END OF SECTION 26 24 16

SECTION 26 27 26 - WIRING DEVICES

PART 1 - GENERAL

1.1 RELATED DOCUMENTS

- A. Drawings and general provisions of the Contract, including General and Supplementary Conditions and Division 01 Specification Sections, apply to this Section.

1.2 SUMMARY

- A. This Section includes the following:
 - 1. Receptacles, receptacles with integral GFCI, and associated device plates.
 - 2. Twist-locking receptacles.
 - 3. Receptacles with integral surge suppression units.
 - 4. Wall-box motion sensors.
 - 5. Isolated-ground receptacles.
 - 6. Snap switches and wall-box dimmers.
 - 7. Solid-state fan speed controls.
 - 8. Wall-switch and exterior occupancy sensors.
 - 9. Communications outlets.
 - 10. Pendant cord-connector devices.
 - 11. Cord and plug sets.
 - 12. Floor service outlets, poke-through assemblies, service poles, and multioutlet assemblies.
- B. Related Sections include the following:
 - 1. Division 27 Section "Communications Horizontal Cabling" for workstation outlets.

1.3 DEFINITIONS

- A. EMI: Electromagnetic interference.
- B. GFCI: Ground-fault circuit interrupter.
- C. Pigtail: Short lead used to connect a device to a branch-circuit conductor.
- D. RFI: Radio-frequency interference.
- E. TVSS: Transient voltage surge suppressor.
- F. UTP: Unshielded twisted pair.

1.4 SUBMITTALS

- A. Product Data: For each type of product indicated.
- B. Field quality-control test reports.
- C. Operation and Maintenance Data: For wiring devices to include in all manufacturers' packing label warnings and instruction manuals that include labeling conditions.

1.5 QUALITY ASSURANCE

- A. Source Limitations: Obtain each type of wiring device and associated wall plate through one source from a single manufacturer. Insofar as they are available, obtain all wiring devices and associated wall plates from a single manufacturer and one source.
- B. Electrical Components, Devices, and Accessories: Listed and labeled as defined in NFPA 70, Article 100, by a testing agency acceptable to authorities having jurisdiction, and marked for intended use.
- C. Comply with NFPA 70.

1.6 COORDINATION

- A. Receptacles for Owner-Furnished Equipment: Match plug configurations.
 - 1. Cord and Plug Sets: Match equipment requirements.

PART 2 - PRODUCTS

2.1 MANUFACTURERS

- A. Manufacturers' Names: Shortened versions (shown in parentheses) of the following manufacturers' names are used in other Part 2 articles:
 - 1. Cooper Wiring Devices; a division of Cooper Industries, Inc. (Cooper).
 - 2. Hubbell Incorporated; Wiring Device-Kellems (Hubbell).
 - 3. Leviton Mfg. Company Inc. (Leviton).
 - 4. Pass & Seymour/Legrand; Wiring Devices & Accessories (Pass & Seymour).

2.2 STRAIGHT BLADE RECEPTACLES

- A. Convenience Receptacles, 125 V, 20 A: Comply with NEMA WD 1, NEMA WD 6 configuration 5-20R, and UL 498.
 - 1. Available Products: Subject to compliance with requirements, products that may be incorporated into the Work include, but are not limited to, the following:

- a. Cooper; 5351 (single), 5352 (duplex).
 - b. Hubbell; HBL5351 (single), CR5352 (duplex).
 - c. Leviton; 5891 (single), 5352 (duplex).
 - d. Pass & Seymour; 5381 (single), 5352 (duplex).
- B. Isolated-Ground, Duplex Convenience Receptacles, 125 V, 20 A: Comply with NEMA WD 1, NEMA WD 6 configuration 5-20R, and UL 498.
 - 1. Available Products: Subject to compliance with requirements, products that may be incorporated into the Work include, but are not limited to, the following:
 - a. Hubbell; CR 5253IG.
 - b. Leviton; 5362-IG.
 - c. Pass & Seymour; IG6300.
 - 2. Description: Straight blade; equipment grounding contacts shall be connected only to the green grounding screw terminal of the device and with inherent electrical isolation from mounting strap. Isolation shall be integral to receptacle construction and not dependent on removable parts.
- C. Tamper-Resistant Convenience Receptacles, 125 V, 20 A: Comply with NEMA WD 1, NEMA WD 6 configuration 5-20R, and UL 498.
 - 1. Available Products: Subject to compliance with requirements, products that may be incorporated into the Work include, but are not limited to, the following:
 - a. Cooper; TR8300.
 - b. Hubbell; HBL8300SG.
 - c. Leviton; 8300-SGG.
 - d. Pass & Seymour; 63H.
 - 2. Description: Labeled to comply with NFPA 70, "Health Care Facilities" Article, "Pediatric Locations" Section.

2.3 GFCI RECEPTACLES

- A. General Description: Straight blade, feed-through type. Comply with NEMA WD 1, NEMA WD 6, UL 498, and UL 943, Class A, and include indicator light that is lighted when device is tripped.
- B. Duplex GFCI Convenience Receptacles, 125 V, 20 A:
 - 1. Available Products: Subject to compliance with requirements, products that may be incorporated into the Work include, but are not limited to, the following:
 - a. Cooper; GF20.
 - b. Pass & Seymour; 2084.

2.4 TVSS RECEPTACLES

- A. General Description: Comply with NEMA WD 1, NEMA WD 6, UL 498, and UL 1449, with integral TVSS in line to ground, line to neutral, and neutral to ground.
 - 1. TVSS Components: Multiple metal-oxide varistors; with a nominal clamp-level rating of 400 volts and minimum single transient pulse energy dissipation of 240 J, according to IEEE C62.41.2 and IEEE C62.45.
 - 2. Active TVSS Indication: Visual and audible, with light visible in face of device to indicate device is "active" or "no longer in service."
- B. Duplex TVSS Convenience Receptacles:
 - 1. Available Products: Subject to compliance with requirements, products that may be incorporated into the Work include, but are not limited to, the following:
 - a. Cooper; 5362BLS.
 - b. Hubbell; HBL5362SA.
 - c. Leviton; 5380.
 - 2. Description: Straight blade, 125 V, 20 A; NEMA WD 6 configuration 5-20R.
- C. Isolated-Ground, Duplex Convenience Receptacles:
 - 1. Available Products: Subject to compliance with requirements, products that may be incorporated into the Work include, but are not limited to, the following:
 - a. Cooper; IG5362BLS.
 - b. Hubbell; IG5362SA.
 - c. Leviton; 5380-IG.
 - 2. Description: Straight blade, 125 V, 20 A; NEMA WD 6 configuration 5-20R. Equipment grounding contacts shall be connected only to the green grounding screw terminal of the device and with inherent electrical isolation from mounting strap. Isolation shall be integral to receptacle construction and not dependent on removable parts.

2.5 SNAP SWITCHES

- A. Comply with NEMA WD 1 and UL 20.
- B. Switches, 120/277 V, 20 A:
 - 1. Available Products: Subject to compliance with requirements, products that may be incorporated into the Work include, but are not limited to, the following:
 - a. Cooper; 2221 (single pole), 2222 (two pole), 2223 (three way), 2224 (four way).
 - b. Hubbell; CS1221 (single pole), CS1222 (two pole), CS1223 (three way), CS1224 (four way).
 - c. Leviton; 1221-2 (single pole), 1222-2 (two pole), 1223-2 (three way), 1224-2 (four way).

- d. Pass & Seymour; 20AC1 (single pole), 20AC2 (two pole), 20AC3 (three way), 20AC4 (four way).

2.6 WALL-BOX DIMMERS

- A. Dimmer Switches: Modular, full-wave, solid-state units with integral, quiet on-off switches, with audible frequency and EMI/RFI suppression filters.
- B. Control: Continuously adjustable slider with toggle switch; with single-pole or three-way switching. Comply with UL 1472.
- C. Incandescent Lamp Dimmers: 120 V; control shall follow square-law dimming curve. On-off switch positions shall bypass dimmer module.
 - 1. 600 W; dimmers shall require no derating when ganged with other devices.
 - 2. Retain subparagraph above or below. If retaining below, insert other dimmers with their characteristics. UL 1472 covers ratings from 300 W to 2000 W in increments of 50 W.
- D. Fluorescent Lamp Dimmer Switches: Modular; compatible with dimmer ballasts; trim potentiometer to adjust low-end dimming; dimmer-ballast combination capable of consistent dimming with low end not greater than 20 percent of full brightness.

2.7 FAN SPEED CONTROLS

- A. Modular, 120-V, full-wave, solid-state units with integral, quiet on-off switches and audible frequency and EMI/RFI filters. Comply with UL 1917.
 - 1. Continuously adjustable slider with toggle switch, 20 A.
 - 2. Three-speed adjustable slider, 20 A.

2.8 OCCUPANCY SENSORS

- A. Long-Range Wall-Switch Sensors:
 - 1. Available Products: Subject to compliance with requirements, products that may be incorporated into the Work include, but are not limited to, the following:
 - a. Hubbell; ATD1600WRP.
 - b. Leviton; ODW12-MRW.
 - c. Watt Stopper (The); DT-200.
 - 2. Description: Dual technology, with both passive-infrared- and ultrasonic-type sensing, 120/277 V, adjustable time delay up to 30 minutes, 110-degree field of view, and a minimum coverage area of 1200 sq. ft. (111 sq. m).
- B. Exterior Occupancy Sensors:

1. Available Products: Subject to compliance with requirements, products that may be incorporated into the Work include, but are not limited to, the following:
 - a. Leviton; PS200-10.
 - b. Watt Stopper (The); EW-100-120.
2. Description: Passive-infrared type, 120/277 V, weatherproof, adjustable time delay up to 15 minutes, 180-degree field of view, and 110-foot (34-m) detection range. Minimum switch rating: 1000-W incandescent, 500-VA fluorescent.

2.9 COMMUNICATIONS OUTLETS

A. Telephone Outlet:

1. Available Products: Subject to compliance with requirements, products that may be incorporated into the Work include, but are not limited to, the following:
 - a. Cooper; 3560-6.
 - b. Leviton; 40649.
2. Description: Single RJ-45 jack for terminating 100-ohm, balanced, four-pair UTP; TIA/EIA-568-B.1; complying with Category 5e. Comply with UL 1863.

B. Combination TV and Telephone Outlet:

1. Available Products: Subject to compliance with requirements, products that may be incorporated into the Work include, but are not limited to, the following:
 - a. Cooper; 3562.
 - b. Leviton; 40595.
2. Description: Single RJ-45 jack for 100-ohm, balanced, four-pair UTP; TIA/EIA-568-B.1; complying with Category 5e; and one Type F coaxial cable connector.

2.10 WALL PLATES

A. Single and combination types to match corresponding wiring devices.

1. Plate-Securing Screws: Metal with head color to match plate finish.
2. Material for Finished Spaces: 0.035-inch- (1-mm-) thick, satin-finished stainless steel
3. Material for Unfinished Spaces: Galvanized steel.
4. Material for Damp Locations: Cast aluminum with spring-loaded lift cover, and listed and labeled for use in "wet locations."

B. Wet-Location, Weatherproof Cover Plates: NEMA 250, complying with type 3R weather-resistant , die-cast aluminum with lockable cover.

2.11 FLOOR SERVICE FITTINGS

- A. Type: Modular, flush-type, dual-service units suitable for wiring method used.
- B. Compartments: Barrier separates power from voice and data communication cabling.
- C. Service Plate: Round, die-cast aluminum with satin finish.
- D. Power Receptacle: Double duplex NEMA WD 6 configuration 5-20R, gray finish, unless otherwise indicated.
- E. Voice and Data Communication Outlet: four modular, keyed, color-coded, RJ-45 Category 6 jacks for UTP cable.

2.12 POKE-THROUGH ASSEMBLIES

- A. Available Manufacturers: Subject to compliance with requirements, manufacturers offering products that may be incorporated into the Work include, but are not limited to, the following:
 - 1. Hubbell Incorporated; Wiring Device-Kellems.
 - 2. Wiremold Company (The).
- B. Description: Factory-fabricated and -wired assembly of below-floor junction box with multichanneled, through-floor raceway/firestop unit and detachable matching floor service outlet assembly.
 - 1. Service Outlet Assembly: Flush type with four simplex receptacles and space for four RJ-45 jacks.
 - 2. Size: Selected to fit nominal 4-inch (100-mm) cored holes in floor and matched to floor thickness.
 - 3. Fire Rating: Unit is listed and labeled for fire rating of floor-ceiling assembly.
 - 4. Closure Plug: Arranged to close unused 4-inch (100-mm) cored openings and reestablish fire rating of floor.
 - 5. Wiring Raceways and Compartments: For a minimum of four No. 12 AWG conductors and a minimum of four, 4-pair, Category 5e voice and data communication cables.

2.13 MULTIOUTLET ASSEMBLIES

- A. Available Manufacturers: Subject to compliance with requirements, manufacturers offering products that may be incorporated into the Work include, but are not limited to, the following:
 - 1. Hubbell Incorporated; Wiring Device-Kellems.
 - 2. Wiremold Company (The).
- B. Components of Assemblies: Products from a single manufacturer designed for use as a complete, matching assembly of raceways and receptacles.

- C. Raceway Material: Metal, with manufacturer's standard finish.
- D. Wire: No. 12 AWG.

2.14 SERVICE POLES

- A. Description: Factory-assembled and -wired units to extend power and voice and data communication from distribution wiring concealed in ceiling to devices or outlets in pole near floor.
 - 1. Poles: Nominal **2.5-inch- (65-mm-)** square cross section, with height adequate to extend from floor to at least **6 inches (150 mm)** above ceiling, and with separate channels for power wiring and voice and data communication cabling.
 - 2. Mounting: Ceiling trim flange with concealed bracing arranged for positive connection to ceiling supports; with pole foot and carpet pad attachment.
 - 3. Finishes: Satin-anodized aluminum.
 - 4. Wiring: Sized for minimum of five No. 12 AWG power and ground conductors and a minimum of four, 4-pair, Category 3 or 5 voice and data communication cables.
 - 5. Power Receptacles: Two duplex, 20-A, heavy-duty, NEMA WD 6 configuration 5-20R units.
 - 6. Voice and Data Communication Outlets: Four RJ-45 Category 6 jacks.

2.15 FINISHES

- A. Color: Wiring device catalog numbers in Section Text do not designate device color.
 - 1. Wiring Devices Connected to Normal Power System: Gray, As selected by Architect, unless otherwise indicated or required by NFPA 70 or device listing.
 - 2. Wiring Devices Connected to Emergency Power System: Red.
 - 3. TVSS Devices: Blue.
 - 4. Isolated-Ground Receptacles: Orange, with orange triangle on face.

PART 3 - EXECUTION

3.1 INSTALLATION

- A. Comply with NECA 1, including the mounting heights listed in that standard, unless otherwise noted.
- B. Coordination with Other Trades:
 - 1. Take steps to insure that devices and their boxes are protected. Do not place wall finish materials over device boxes and do not cut holes for boxes with routers that are guided by riding against outside of the boxes.
 - 2. Keep outlet boxes free of plaster, drywall joint compound, mortar, cement, concrete, dust, paint, and other material that may contaminate the raceway system, conductors, and cables.

3. Install device boxes in brick or block walls so that the cover plate does not cross a joint unless the joint is toweled flush with the face of the wall.
4. Install wiring devices after all wall preparation, including painting, is complete.
5. Install wall recessed devices in fire rated walls and partitions with distance from each other as required to maintain fire ratings, by UL and/or as noted on architectural drawings.

C. Conductors:

1. Do not strip insulation from conductors until just before they are spliced or terminated on devices.
2. Strip insulation evenly around the conductor using tools designed for the purpose. Avoid scoring or nicking of solid wire or cutting strands from stranded wire.
3. The length of free conductors at outlets for devices shall meet provisions of NFPA 70, Article 300, without pigtails.
4. Existing Conductors:
 - a. Cut back and pigtail, or replace all damaged conductors.
 - b. Straighten conductors that remain and remove corrosion and foreign matter.
 - c. Pigtailing existing conductors is permitted provided the outlet box is large enough.

D. Device Installation:

1. Replace all devices that have been in temporary use during construction or that show signs that they were installed before building finishing operations were complete.
2. Keep each wiring device in its package or otherwise protected until it is time to connect conductors.
3. Do not remove surface protection, such as plastic film and smudge covers, until the last possible moment.
4. Connect devices to branch circuits using pigtails that are not less than **6 inches (152 mm)** in length.
5. When there is a choice, use side wiring with binding-head screw terminals. Wrap solid conductor tightly clockwise, 2/3 to 3/4 of the way around terminal screw.
6. Use a torque screwdriver when a torque is recommended or required by the manufacturer.
7. When conductors larger than No. 12 AWG are installed on 15- or 20-A circuits, splice No. 12 AWG pigtails for device connections.
8. Tighten unused terminal screws on the device.
9. When mounting into metal boxes, remove the fiber or plastic washers used to hold device mounting screws in yokes, allowing metal-to-metal contact.

E. Receptacle Orientation:

1. Install ground pin of vertically mounted receptacles down, and on horizontally mounted receptacles to the right.

- F. Device Plates: Do not use oversized or extra-deep plates. Repair wall finishes and remount outlet boxes when standard device plates do not fit flush or do not cover rough wall opening. Ensure full contact between wall surface and edges of plate.
- G. Dimmers:
 - 1. Install dimmers within terms of their listing.
 - 2. Verify that dimmers used for fan speed control are listed for that application.
 - 3. Install unshared neutral conductors on line and load side of dimmers according to manufacturers' device listing conditions in the written instructions.
- H. Arrangement of Devices: Unless otherwise indicated, mount flush, with long dimension vertical and with grounding terminal of receptacles on top. Group adjacent switches under single, multigang wall plates.
- I. Adjust locations of floor service outlets and service poles to suit arrangement of partitions and furnishings.

3.2 IDENTIFICATION

- A. Comply with Division 26 Section "Identification for Electrical Systems."
 - 1. Receptacles: Identify panelboard and circuit number from which served. Use hot, stamped or engraved machine printing with black-filled lettering on face of plate, and durable wire markers or tags inside outlet boxes.

3.3 FIELD QUALITY CONTROL

- A. Perform tests and inspections and prepare test reports.
 - 1. In healthcare facilities, prepare reports that comply with recommendations in NFPA 99.
 - 2. Test Instruments: Use instruments that comply with UL 1436.
 - 3. Test Instrument for Convenience Receptacles: Digital wiring analyzer with digital readout or illuminated LED indicators of measurement.
- B. Tests for Convenience Receptacles:
 - 1. Line Voltage: Acceptable range is 105 to 132 V.
 - 2. Percent Voltage Drop under 15-A Load: A value of 6 percent or higher is not acceptable.
 - 3. Ground Impedance: Values of up to 2 ohms are acceptable.
 - 4. GFCI Trip: Test for tripping values specified in UL 1436 and UL 943.
 - 5. Using the test plug, verify that the device and its outlet box are securely mounted.
 - 6. The tests shall be diagnostic, indicating damaged conductors, high resistance at the circuit breaker, poor connections, inadequate fault current path, defective devices, or similar problems. Correct circuit conditions, remove malfunctioning units and replace with new ones, and retest as specified above.

Rimkus
313 Congress Street
Boston, MA 02210

Argenziano School
Boiler Replacement Project
Somerville, MA 02143

END OF SECTION 26 27 26

SECTION 26 28 16 - ENCLOSED SWITCHES AND CIRCUIT BREAKERS

PART 1 - GENERAL

1.1 SUMMARY

A. Section Includes:

1. Enclosed Switches:
 - a. UL WIAX or NITW - Single- or double-throw enclosed switch.
 - b. UL WIAX or NITW - Fused electrically-tripped enclosed switch.
 - c. UL WIAX or NITW - Electrically-tripped ground-fault protection enclosed switch.
2. Dead-Front Switches:
 - a. UL WHXS - Switch for mounting in separate dead-front enclosure.
3. Enclosed Switches for Use in Hazardous (Classified) Locations:
 - a. UL WRPR - Enclosed switch for use in hazardous location.
4. Fused Power-Circuit Devices:
 - a. UL IYSR - Enclosed fused bolted-pressure contact switch.
 - b. UL IYSR - Enclosed fused high-pressure butt-type contact switch.
5. Molded-Case Circuit Breakers and Enclosures:
 - a. UL DIVQ - Enclosed molded-case circuit breaker.
6. Molded-Case Switches and Enclosures:
 - a. UL WJAZ - Enclosed molded-case switch.

B. Related Requirements:

1. Section 018116 "Facility Environmental Requirements" specifies basis-of-design environmental conditions and performance criteria that are applicable to product selection and installation of the Work on the Project.
2. Section 018123 "Facility Seismic and Wind Criteria" specifies basis-of-design seismic and wind criteria for nonstructural components on the Project.
3. Section 260010 "Supplemental Requirements for Electrical" specifies additional requirements applicable to coordinating, scheduling, and sequencing of the Work specified in this Section.
4. Section 260526 "Grounding and Bonding for Electrical Systems" specifies

grounding and bonding electrical equipment including raceways, electrical power cabling, and communications cabling referenced by this Section.

5. Section 260529 "Hangers and Supports for Electrical Systems" specifies hangers, supports, and concrete bases referenced by this Section.
6. Section 260548 "Vibration and Seismic Controls for Electrical Systems" specifies vibration isolation, seismic and wind control devices referenced by this Section.
7. Section 260553 "Identification for Electrical Systems" specifies electrical equipment labels and warning signs referenced by this Section.
8. Section 260573 "Power System Studies" specifies short-circuit current analysis, coordination study, arc-flash hazard analysis, warning labels, and circuit-breaker trip ranges referenced by this Section.

1.2 DEFINITIONS

- A. AFCI: Arc-fault circuit interrupter.
- B. GFCI: Ground-fault circuit interrupter.
- C. MCCB: Molded-case circuit breaker.
- D. N.C.: Normally closed.
- E. NICET: National Institute for Certification in Engineering Technologies; a division of the National Society of Professional Engineers (NSPE).
- F. N.O.: Normally open.
- G. SPDT: Single pole, double throw.

1.3 ACTION SUBMITTALS

- A. Product Data: For each type of specified product.
 1. Product Listing: Include copy of unexpired approval letter, on letterhead of qualified electrical testing laboratory, certifying that model number corresponding to specified product complies with specified listing criteria.
 2. Include manufacturer's sample extended warranty language.
 3. Include nameplate ratings, dimensioned elevations, sections, weights, and manufacturers' technical data on features, performance, electrical characteristics, ratings, accessories, and finishes.
 4. Enclosure types and details for types other than UL 50E, Type 1.
 5. Current and voltage ratings.
 6. Short-circuit current ratings (interrupting and withstand, as appropriate).
 7. Include evidence of qualified electrical testing laboratory listing for series rating of installed devices.
 8. Detail features, characteristics, ratings, and factory settings of individual overcurrent protective devices, accessories, and auxiliary components.
 9. Include time-current coordination curves (average melt) for each type and rating of overcurrent protective device; include selectable ranges for each type of

overcurrent protective device. Provide in electronic format.

- B. Shop Drawings: Prepare and submit the following:
 - 1. Drawings, Diagrams, and Supporting Documents for Enclosed Switches and Circuit Breakers:
 - a. Include plans, elevations, sections, details, and attachments to other work.
 - b. Include wiring diagrams for power, signal, and control wiring.
- C. Field quality-control reports.

1.4 INFORMATIONAL SUBMITTALS

- A. Manufacturer's published instructions.
- B. Field Reports:
 - 1. Manufacturer's field reports for field quality-control support.
 - 2. Field reports for infrared scanning.

1.5 CLOSEOUT SUBMITTALS

- A. Warranty documentation.

1.6 MAINTENANCE MATERIAL SUBMITTALS

- A. Spare parts.

1.7 QUALIFICATIONS

- A. Electrical Power Testing (EPT) Technician I: Possessing active NICET EPT Level I certification. Able to work safely around electrical power equipment and cabling under supervision.
- B. Electrical Power Testing (EPT) Technician II: Possessing active NICET EPT Level II certification. Able to isolate and ground electrical power equipment, to connect test equipment, and to conduct and document standard tests of basic equipment.
- C. Electrical Power Testing (EPT) Technician III: Possessing active NICET EPT Level III certification. Able to manage switching procedures, to conduct tests of complex equipment, to analyze test and equipment data, to plan a job, and to lead a team. Has experience performing NFPA 70B, IEEE, and NETA electrical tests.
- D. Electrical Power Testing (EPT) Technician IV: Possessing active NICET EPT Level IV certification. Able to conduct tests of complex metering and relay systems; to evaluate tests, test equipment, test results, and power system performance; to recommend

actions to maintain or improve system performance; and to lead multi-team projects.

- E. Electrical Power Testing and Inspecting Agency: Entities possessing active credentials from qualified electrical testing laboratory recognized by authorities having jurisdiction.
 - 1. On-site electrical testing supervisors must possess active NICET EPT Technician certification.

1.8 SERVICE CONDITIONS FOR ELECTRICAL EQUIPMENT

- A. Modeling, analysis, product selection, installation, and quality control for electrical Work specified in this Section must comply with service condition requirements specified in Section 018116 "Facility Environmental Requirements" and Section 018123 "Facility Seismic and Wind Criteria" unless otherwise specified in this Section or on the Drawings.

1.9 WARRANTY

- A. Special Installer Extended Warranty: Installer warrants that fabricated and installed enclosed switches and circuit breakers perform in accordance with specified requirements and agrees to repair or replace components or products that fail to perform as specified within extended-warranty period.
- B. Special Manufacturer Extended Warranty: Manufacturer warrants that enclosed switches and circuit breakers perform in accordance with specified requirements and agrees to provide repair or replacement of components or products that fail to perform as specified within extended-warranty period.

PART 2 - PRODUCTS

2.1 PERFORMANCE REQUIREMENTS

- A. Product Selection for Restricted Space: Drawings indicate maximum dimensions for enclosed switches and circuit breakers, including clearances between enclosures, and adjacent surfaces and other items. Comply with indicated maximum dimensions.
- B. Regulatory Requirements: Products or components listed and labeled in accordance with NFPA 70, by qualified electrical testing laboratory recognized by authorities having jurisdiction, and marked for intended location and application.
- C. Enclosures:
 - 1. Enclosed Switches and Circuit Breakers: UL 489, NEMA BS 31047, UL 50E, and UL 50, to comply with environmental conditions at installed location.
 - 2. Enclosure Finish: Enclosure must be **[finished with][gray baked enamel paint, electrodeposited on cleaned, phosphatized steel (UL 50E Type 1)][gray baked enamel paint, electrodeposited on cleaned, phosphatized**

- galvannealed steel (UL 50E Types 3R, 12)][a brush finish on Type 304 stainless steel (UL 50E Type 4-4X stainless steel)][copper-free cast aluminum alloy (UL 50E Types 7, 9)].**
3. Conduit Entry: UL 50E Types 4, 4X, and 12 enclosures may not contain knockouts. UL 50E Types 7 and 9 enclosures must be provided with threaded conduit openings in both endwalls.
 4. Operating Mechanism: Circuit-breaker operating handle must be **[externally operable with operating mechanism being integral part of box, not cover][directly operable through front cover of enclosure (UL 50E Type 1)][directly operable through dead front trim of enclosure (UL 50E Type 3R)][externally operable with operating mechanism being integral part of cover (UL 50E Types 7, 9)]**. Cover interlock mechanism must have externally operated override. Override may not permanently disable interlock mechanism, which must return to locked position once override is released. Tool used to override cover interlock mechanism must not be required to enter enclosure in order to override interlock.
 5. Enclosures designated as UL 50E Type 4, 4X stainless steel, 12, or 12K must have dual cover interlock mechanism to prevent unintentional opening of enclosure cover when circuit breaker is ON and to prevent turning circuit breaker ON when enclosure cover is open.
 6. UL 50E Type 7/9 enclosures must be furnished with breather and drain kit to allow their use in outdoor and wet location applications.
- D. Seismic and Wind Performance: Installed assembly must perform in accordance with Section 018123 "Facility Seismic and Wind Criteria" and the following:
1. Withstand Requirement: Unit must remain in place without separation of parts when subjected to specified criteria during seismic events and unit must be fully operational after seismic events.
 2. Component Importance Factor (Ip): **[1.0][1.5]**.
 3. Component Amplification Factor (ap): **[1.0][2.5]**.
 4. Component Response Modification Factor (Rp): **[1.5][2.0][2.5][6.0]**.
 5. Component Overstrength Factor (Ωo): **[1.5][2.5]**.

2.2 ENCLOSED SWITCHES

- A. UL WIAx or NITW - Single- or Double-Throw Enclosed Switch:
1. Manufacturers: Subject to compliance with requirements, available manufacturers offering products that may be incorporated into the Work include, but are not limited to, the following:
 - a. ABB Industrial Connections & Solutions LLC
 - b. ABB Industrial Connections and Solutions LLC (Tradename Midwest)
 - c. Appleton; Emerson Electric Co., Automation Solutions
 - d. Bussmann; Eaton, Electrical Sector
 - e. Crouse-Hinds; brand of Eaton, Electrical Sector
 - f. Eaton
 - g. Hubbell Inc Wiring Device Div

- h. Leviton Manufacturing Co., Inc.
 - i. Siemens
 - j. Square D; Schneider Electric USA
- 2. Source Limitations: Obtain products from single manufacturer.
- 3. Listing Criteria: Investigated, labeled, and marked by UL Solutions or other qualified electrical testing laboratory recognized by authorities having jurisdiction in accordance with one or more of the following guide information and corresponding standards:
 - a. Listed Enclosed Switches: UL CCN WIAx, including UL 98.
 - b. Listed Industrial Control Panels: UL CCN NITW, including UL 508A for entire assembly and UL 98 component certification for switches.
- 4. Standard Features:
 - a. Product Reference Standard: "Heavy Duty" switches meeting requirements of NEMA BS 31047.
 - b. Enclosure Rating: Marked for intended use and location in accordance with UL 50E.
 - c. Motor Rating: Motor-circuit switches must be marked with horsepower ratings for starting characteristics of motor.
 - d. Short-Circuit Current Rating: As determined by results of Power System Studies.
 - e. Fuseholders: Provide clips or bolt pads to accommodate selected fuses.
 - f. Lockable Handle: Capability to accept three padlocks, and interlocked with cover in closed position.
 - g. Voltage Rating: 208 V(ac)
 - h. Poles: Three
 - i. Wires: Three
 - j. Current Rating: 30 A
 - k. Horsepower Rating: 1-1/2 hp
 - l. Fusing: Nonfused.
 - m. Load Class: General Use.
 - n. Throw: Single
- 5. Accessories:
 - a. Receptacle: Polarized, three-phase, four-wire receptacle (fourth wire connected to enclosure ground lug).
 - 1) Interlocking Linkage: Provide interlock between receptacle and switch mechanism to prevent inserting or removing plug while switch is in on position, while inserting plug other than specified, and while turning switch on if incorrect plug is inserted or correct plug has not been fully inserted into receptacle.
 - b. Equipment Ground Kit: Internally mounted and labeled for copper and aluminum ground conductors.
 - c. Neutral Kit: Internally mounted; insulated, capable of being grounded and

- bonded; labeled for copper and aluminum neutral conductors.
- d. Isolated Ground Kit: Internally mounted; insulated, labeled for copper and aluminum neutral conductors.
- e. Class R Fuse Kit: Provides rejection of other fuse types when Class R fuses are specified.
- f. Service-Rated Switches: Labeled for use as service equipment.
- g. Lugs: Mechanical type, suitable for number, size, and conductor material.

2.3 MOLDED-CASE CIRCUIT BREAKERS AND ENCLOSURES

A. UL DIVQ - Enclosed Molded-Case Circuit Breaker:

1. Manufacturers: Subject to compliance with requirements, available manufacturers offering products that may be incorporated into the Work include, but are not limited to, the following:

- a. ABB
- b. ABB Industrial Connections and Solutions LLC (GE ED&C)
- c. Eaton
- d. Hubbell Inc Wiring Device Div
- e. Leviton Manufacturing Co., Inc.
- f. Littelfuse, Inc.
- g. NOARK Electric North America
- h. Siemens Industry, Inc.
- i. Square D; Schneider Electric USA

Source Limitations: Obtain products from single manufacturer.

2. Listing Criteria: Investigated, labeled, and marked by UL Solutions or other qualified electrical testing laboratory recognized by authorities having jurisdiction in accordance with the following guide information and corresponding standards:

- a. Listed Fused Power-Circuit Devices: UL CCN DIVQ, including UL 489.

3. Standard Features:

- a. Product Reference Standard: NEMA AB 3.
- b. Enclosure Rating: Marked for intended use and location in accordance with UL 50E.
- c. Short-Circuit Current Rating: As determined by results of Power System Studies.
- d. System Frequency: 50/60 Hz
- e. Voltage Rating: 120 V(ac), 208 V(ac),
- f. Poles: One, Three
- g. Wires: Two, Three
- h. Current Rating: 15 A
- i. Tripping Means: Thermal-Magnetic
- j. Intended Use: Branch circuit protection.
- k. Specific Purpose Categories:

- 1) Remotely operated.

- 2) Integrally-fused.
- 3) Current-limiting.
- 4) Switching Duty (SWD).
- 5) Instantaneous trip only (motor circuit protector or circuit interrupter).
- 6) Heating, air conditioning, and refrigeration (HACR).
- 7) Marine.
- 8) Naval.
- 9) Mining.
- 10) High intensity discharge lighting (HID).
- 11) Ground-fault circuit interrupter (GFCI).
- 12) Arc-fault circuit interrupter (AFCI).
- 13) Equipment ground-fault protective device.
- 14) Classified (alternates).
- 15) Secondary surge arrester.
- 16) Transient voltage surge suppressor (TVSS).
- 17) For use with uninterruptible power supplies (UPS).
- 18) 100 percent rated.
- 19) Photovoltaic (PV).

- l. Fusing: Nonfused.
- m. Conductor Connections: **[Front-connected][Rear-connected]**.
- n. Mounting Arrangement: **[Stationary][Plug-in][Drawout]**.
- o. Lugs: Mechanical type, suitable for number, size, trip ratings, and conductor material. Suitable for **75 deg C rated wire**.
- p. Ground-Fault Protection: Comply with UL 1053; **[integrally mounted, self-powered][remote-mounted and powered]** type with mechanical ground-fault indicator; relay with adjustable pickup and time-delay settings, push-to-test feature, internal memory, and shunt trip unit; and three-phase, zero-sequence current transformer/sensor.
- q. Communication Capability: **[Circuit-breaker-mounted][Universal-mounted][Integral][Din-rail-mounted]** communication module with functions and features compatible with power monitoring and control system, specified in Section 260913 "Electrical Power Monitoring."

4. Accessories:

- a. Interchangeable Trip Unit: Field-installable assembly that controls tripping functions.
- b. Shunt Trip: Trip coil energized from separate circuit, with coil-clearing contact.
- c. Undervoltage Trip: Set to operate at 35 to 75 percent of rated voltage without intentional time delay.
- d. Auxiliary Switch: **[Rated for pilot duty][Not rated for pilot duty]**. **[One SPDT switch][Two SPDT switches]** with "a" and "b" contacts; "a" contacts mimic circuit-breaker contacts, "b" contacts operate in reverse of circuit-breaker contacts.
- e. Alarm Switch: **[Rated for pilot duty][Not rated for pilot duty]**. One **[N.O.][N.C.]** contact operates only when circuit breaker has tripped.
- f. Electrical Operator: Provide remote control for on, off, and reset operations.
- g. Key Interlock Kit: Externally mounted to prohibit circuit-breaker operation;

- key must be removable only when circuit breaker is in off position.
- h. Zone-Selective Interlocking: Integral with [**electronic**][**ground-fault**] trip unit; for interlocking ground-fault protection function.
- i. Handle Locking Device: Capable of locking circuit breaker in isolated position.
- j. Accessory Control Power: [**Integrally mounted, self-powered**][**Remote mounted and powered**]; [**24 V(ac)**][**120 V(ac)**][**208 V(ac)**][**240 V(ac)**][**12 V(dc)**][**24 V(dc)**][**120 V(dc)**].

2.4 MAINTENANCE MATERIAL ITEMS

- A. Spare Parts: Furnish to Owner spare parts, for repairing enclosed switches and circuit breakers, that are packaged with protective covering for storage on-site and identified with labels describing contents.

PART 3 - EXECUTION

3.1 EXAMINATION

- A. Examine elements and surfaces to receive enclosed switches and circuit breakers for compliance with installation tolerances and other conditions affecting performance of the Work.
- B. Proceed with installation only after unsatisfactory conditions have been corrected.
 - 1. Commencement of work will indicate Installer's acceptance of areas and conditions as satisfactory.

3.2 SELECTION OF ENCLOSURES

- A. Indoor, Dry and Clean Locations: UL 50E, [**Type 1**]<Insert type>.
- B. Indoor Locations Subject to Dust, Falling Dirt, and Dripping Noncorrosive Liquids: UL 50E, Type 12.

3.3 INSTALLATION, GENERAL

- A. Comply with manufacturer's published instructions.
- B. Reference Standards for Installation: Unless more stringent installation requirements are specified in the Contract Documents or manufacturer's published instructions, comply with the following:
 - 1. Electrical Construction: ICC IBC, ICC IFB, NFPA 1, NFPA 70, and NECA NEIS 1.
 - 2. Electrical Maintenance: NFPA 70B and NECA NEIS 91.

3. Electrical Safety: NFPA 70E.
4. Commissioning of Electrical Systems: NECA NEIS 90.
5. Commissioning of Active and Passive Fire Protection Features: NFPA 3 and NFPA 4.
6. Hot Work: NFPA 51B.
7. Fire-Alarm and Premises Security Work: NFPA 72, NFPA 731, NFPA 1225, and NECA NEIS 305.
8. Grounding and Bonding: NECA NEIS 331 and Article 250 of NFPA 70.
9. Communications Work: BICSI N1.
10. Work in ITE Rooms: NFPA 75.
11. Work in Health Care Facilities: NFPA 99 and Article 517 of NFPA 70.
12. Life Safety and Means of Egress Work: NFPA 101.
13. Emergency and Standby Power Work: NFPA 110, NFPA 111, and NECA NEIS 416.
14. Work in Confined Spaces: NFPA 350.
15. Work in Basements and Other Developed Subterranean Spaces: NFPA 520.
16. Evaluation of Unlabeled Electrical Equipment: NFPA 791.
17. Consult Architect for resolution of conflicting requirements.

C. Interfaces with Other Work:

1. Identification: Provide labels for enclosed switches, circuit breakers, and associated electrical equipment.
 - a. Identify field-installed conductors, interconnecting wiring, and components.
 - b. Label each enclosure with engraved metal or laminated-plastic nameplate.
 - c. Provide warning signs and arc-flash hazard warning labels for electrical equipment.
2. Grounding and Bonding:
 - a. Equipment Grounding Conductors: Provide and route insulated equipment grounding conductors with other feeder or branch circuit conductors. Bond equipment grounding conductor to enclosure using provided hardware in accordance with manufacturer's published instructions.
 - b. Equipment Bonding Conductors: Provide equipment bonding straps or jumpers where additional bonding is indicated on the Drawings between enclosed switches or circuit breakers and adjacent metallic equipment, enclosures, piping, or building structure. Route bonding conductors along shortest and straightest paths possible unless otherwise indicated or required by Code. Avoid obstructing access panels or placing conductors where they may be subjected to strain, impact, or damage.

3.4 INSTALLATION OF ENCLOSED SWITCHES AND CIRCUIT BREAKERS

A. Special Techniques:

1. Layout Coordination: Coordinate layout and installation of switches, circuit breakers, and components with equipment served and adjacent surfaces. Maintain required workspace clearances and required clearances for equipment

- access doors and panels.
- 2. Mounting Heights: Install individual wall-mounted switches and circuit breakers with tops at uniform height unless otherwise indicated.
- 3. Seismic Controls: Provide equipment mounts and anchors complying with seismic requirements for the Project.
- 4. Temporary Lifting Provisions: Remove temporary lifting of eyes, channels, and brackets and temporary blocking of moving parts from enclosures and components.
- 5. Fusing: Install fuses in fusible devices.

3.5 FIELD QUALITY CONTROL OF ENCLOSED SWITCHES AND CIRCUIT BREAKERS

- A. Administrant for Electrical Power Tests and Inspections:
 - 1. Owner will engage qualified electrical testing and inspecting agency to administer and perform tests and inspections.
 - 2. Engage qualified electrical testing and inspecting agency to administer and perform tests and inspections.
 - 3. Engage factory-authorized service representative to administer and perform tests and inspections on components, assemblies, and equipment installations, including connections.
 - 4. Administer and perform tests and inspections.
- B. Field tests and inspections must be witnessed by authorities having jurisdiction.
- C. Tests and Inspections for Enclosed Switches, Dead-Front Switches, Enclosed Switches for Use in Hazardous Locations, and Fused Power-Circuit Devices:
 - 1. Visual and Mechanical Inspection:
 - a. Inspect physical and mechanical condition.
 - b. Inspect anchorage, alignment, grounding, and clearances.
 - c. Verify that unit is clean.
 - d. Verify blade alignment, blade penetration, travel stops, and mechanical operation.
 - e. Verify that fuse sizes and types match the Specifications and the Drawings.
 - f. Verify that each fuse has adequate mechanical support and contact integrity.
 - g. Inspect bolted electrical connections for high resistance using one of the methods as follows:
 - 1) Use low-resistance ohmmeter.
 - a) Compare bolted connection resistance values to values of similar connections. Investigate values that deviate from those of similar bolted connections by more than 50 percent of lowest value.
 - 2) Verify tightness of accessible bolted electrical connections by calibrated torque-wrench method in accordance with manufacturer's

published data or NETA ATS Table 100.12.

- a) Bolt-torque levels must be in accordance with manufacturer's published data. In absence of manufacturer's published data, use NETA ATS Table 100.12.
- h. Verify that operation and sequencing of interlocking systems is as described in the Specifications and shown on the Drawings.
- i. Verify correct phase barrier installation.
- j. Verify lubrication of moving current-carrying parts and moving and sliding surfaces.

2. Electrical Tests:

- a. Perform resistance measurements through bolted connections with low-resistance ohmmeter. Compare bolted connection resistance values to values of similar connections. Investigate values that deviate from adjacent poles or similar switches by more than 50 percent of lowest value.
- b. Measure contact resistance across each switchblade fuseholder. Drop values may not exceed high level of manufacturer's published data. If manufacturer's published data are not available, investigate values that deviate from adjacent poles or similar switches by more than 50 percent of lowest value.
- c. Perform insulation-resistance tests for one minute on each pole, phase-to-phase and phase-to-ground with switch closed, and across each open pole. Apply voltage in accordance with manufacturer's published data. In absence of manufacturer's published data, use Table 100.1 from NETA ATS. Investigate values of insulation resistance less than those published in Table 100.1 or as recommended in manufacturer's published data.
- d. Measure fuse resistance. Investigate fuse-resistance values that deviate from each other by more than 15 percent.
- e. Perform ground fault test in accordance with NETA ATS Section 7.14 "Ground Fault Protection Systems, Low-Voltage."

D. Tests and Inspections for Molded-Case Circuit Breakers and Enclosures and for Molded-Case Switches and Enclosures:

1. Visual and Mechanical Inspection:

- a. Verify that equipment nameplate data are as described in the Specifications and shown on the Drawings.
- b. Inspect physical and mechanical condition.
- c. Inspect anchorage, alignment, grounding, and clearances.
- d. Verify that unit is clean.
- e. Operate circuit breaker to ensure smooth operation.
- f. Inspect bolted electrical connections for high resistance using one of the methods as follows:

1) Use low-resistance ohmmeter.

- a) Compare bolted connection resistance values to values of

similar connections. Investigate values that deviate from those of similar bolted connections by more than 50 percent of lowest value.

- 2) Verify tightness of accessible bolted electrical connections by calibrated torque-wrench method in accordance with manufacturer's published data or NETA ATS Table 100.12.

- a) Bolt-torque levels must be in accordance with manufacturer's published data. In absence of manufacturer's published data, use NETA ATS Table 100.12.

- g. Inspect operating mechanism, contacts, and chutes in unsealed units.
- h. Perform adjustments for final protective device settings in accordance with coordination study.

2. Electrical Tests:

- a. Perform resistance measurements through bolted connections with low-resistance ohmmeter. Compare bolted connection resistance values to values of similar connections. Investigate values that deviate from adjacent poles or similar switches by more than 50 percent of lowest value.
- b. Perform insulation-resistance tests for one minute on each pole, phase-to-phase and phase-to-ground with circuit breaker closed, and across each open pole. Apply voltage in accordance with manufacturer's published data. In absence of manufacturer's published data, use Table 100.1 from NETA ATS. Investigate values of insulation resistance less than those published in Table 100.1 or as recommended in manufacturer's published data.
- c. Perform contact/pole resistance test. Drop values may not exceed high level of manufacturer's published data. If manufacturer's published data are not available, investigate values that deviate from adjacent poles or similar switches by more than 50 percent of lowest value.
- d. Perform insulation resistance tests on control wiring with respect to ground. Applied potential must be 500 V(dc) for 300 V rated cable and 1000 V(dc) for 600 V rated cable. Test duration must be one minute. For units with solid state components, follow manufacturer's recommendation. Insulation resistance values may be no less than 2 MΩ.
- e. Determine the primary current injection by the following:
 - 1) Long-time pickup and delay. Pickup values must be as specified. Trip characteristics may not exceed manufacturer's published time-current characteristic tolerance band, including adjustment factors.
 - 2) Short-time pickup and delay. Short-time pickup values must be as specified. Trip characteristics may not exceed manufacturer's published time-current characteristic tolerance band, including adjustment factors.
 - 3) Ground-fault pickup and time delay. Ground-fault pickup values must be as specified. Trip characteristics may not exceed manufacturer's published time-current characteristic tolerance band, including

- adjustment factors.
 - 4) Instantaneous pickup. Instantaneous pickup values must be as specified and within manufacturer's published tolerances.
 - f. Test functionality of trip unit by means of primary current injection. Pickup values and trip characteristics must be as specified and within manufacturer's published tolerances.
 - g. Perform minimum pickup voltage tests on shunt trip and close coils in accordance with manufacturer's published data. Minimum pickup voltage of shunt trip and close coils must be as indicated by manufacturer.
 - h. Verify correct operation of auxiliary features such as trip and pickup indicators; zone interlocking; electrical close and trip operation; trip-free, anti-pump function; and trip unit battery condition. Reset trip logs and indicators. Investigate units that do not function as designed.
 - i. Verify operation of charging mechanism. Investigate units that do not function as designed.
 - 3. Test and adjust controls, remote monitoring, and safeties.
- E. Nonconforming Work:
- 1. Enclosed switches and circuit breakers will be considered defective if they do not pass tests and inspections.
 - 2. Remove and replace defective units and retest.
- F. Field Quality-Control Reports: Collect, assemble, and submit test and inspection reports.
- 1. Test procedures used.
 - 2. Include identification of each enclosed switch and circuit breaker tested and describe test results.
 - 3. List deficiencies detected, remedial action taken, and observations after remedial action.
- G. Manufacturer Services: Engage factory-authorized service representative to support field tests and inspections.
- 1. Manufacturer's Field Reports for Field Quality-Control Support: Prepare and submit report after each visit by factory-authorized service representative, documenting activities performed at the Project site.

3.6 ADJUSTING

- A. Adjust moving parts and operable components to function smoothly, and lubricate in accordance with manufacturer's published instructions.
- B. Set field-adjustable circuit-breaker trip ranges to values indicated on the Drawings.

3.7 PROTECTION

- A. After installation, protect enclosed switches and circuit breakers from construction activities. Remove and replace items that are contaminated, defaced, damaged, or otherwise caused to be unfit for use prior to acceptance by Owner.

3.8 MAINTENANCE

- A. Infrared Scanning of Enclosed Switches and Circuit Breakers: Two months after Substantial Completion, perform infrared scan of joints and connections. Remove covers so joints and connections are accessible to portable scanner. Take visible light photographs at same locations and orientations as infrared scans for documentation to ensure follow-on scans match same conditions for valid comparison.
 - 1. Instruments and Equipment: Use infrared scanning device designed to measure temperature or to detect significant deviations from normal values. Provide calibration record for device.
 - 2. Follow-up Infrared Scanning: Perform two follow-up infrared scans of enclosed switches and breakers, one at four months and another at 11 months after Substantial Completion.
 - 3. Instrument: Use infrared-scanning device designed to measure temperature or to detect significant deviations from normal values. Provide documentation of device calibration.
 - 4. Field Reports for Infrared Scanning: Prepare certified report that identifies units checked and that describes scanning results. Include notation of deficiencies detected, remedial actions taken, and scanning observations after remedial action.

END OF SECTION 26 28 16

SECTION 27 05 00 - COMMON WORK RESULTS FOR COMMUNICATIONS

PART 1 - GENERAL

1.1 RELATED DOCUMENTS

- A. Drawings and general provisions of the Contract, including General and Supplementary Conditions and Division 01 Specification Sections, apply to this Section.

1.2 SUMMARY

- A. Section Includes:
 - 1. Communications equipment coordination and installation.
 - 2. Sleeves for pathways and cables.
 - 3. Sleeve seals.
 - 4. Grout.
 - 5. Common communications installation requirements.

1.3 DEFINITIONS

- A. EPDM: Ethylene-propylene-diene terpolymer rubber.
- B. NBR: Acrylonitrile-butadiene rubber.

1.4 SUBMITTALS

- A. Product Data: For sleeve seals.

1.5 COORDINATION

- A. Coordinate arrangement, mounting, and support of communications equipment:
 - 1. To allow maximum possible headroom unless specific mounting heights that reduce headroom are indicated.
 - 2. To provide for ease of disconnecting the equipment with minimum interference to other installations.
 - 3. To allow right of way for piping and conduit installed at required slope.
 - 4. So connecting pathways, cables, wireways, cable trays, and busways will be clear of obstructions and of the working and access space of other equipment.
- B. Coordinate installation of required supporting devices and set sleeves in cast-in-place concrete, masonry walls, and other structural components as they are constructed.

- C. Coordinate location of access panels and doors for communications items that are behind finished surfaces or otherwise concealed. Access doors and panels are specified in Division 08 Section "Access Doors and Frames."
- D. Coordinate sleeve selection and application with selection and application of firestopping specified in Division 07 Section "Fire Stops and Smoke Seals."

PART 2 - PRODUCTS

2.1 SLEEVES FOR PATHWAYS AND CABLES

- A. Steel Pipe Sleeves: ASTM A 53/A 53M, Type E, Grade B, Schedule 40, galvanized steel, plain ends.

2.2 SLEEVE SEALS

Sleeve seals are usually furnished with EPDM sealing elements, plastic pressure plates, and carbon-steel bolts. NBR and silicone sealing elements, carbon- and stainless-steel pressure plates, and stainless-steel bolts are available for special applications.

- A. Description: Modular sealing device, designed for field assembly, to fill annular space between sleeve and pathway or cable.
 - 1. Sealing Elements: EPDM interlocking links shaped to fit surface of cable or conduit. Include type and number required for material and size of pathway or cable.
 - 2. Pressure Plates: Stainless steel. Include two for each sealing element.
 - 3. Connecting Bolts and Nuts: Stainless steel of length required to secure pressure plates to sealing elements. Include one for each sealing element.

2.3 GROUT

- A. Nonmetallic, Shrinkage-Resistant Grout: ASTM C 1107, factory-packaged, nonmetallic aggregate grout, noncorrosive, nonstaining, mixed with water to consistency suitable for application and a 30-minute working time.

PART 3 - EXECUTION

3.1 COMMON REQUIREMENTS FOR COMMUNICATIONS INSTALLATION

- A. Comply with NECA 1.
- B. Measure indicated mounting heights to bottom of unit for suspended items and to center of unit for wall-mounting items.

- C. Headroom Maintenance: If mounting heights or other location criteria are not indicated, arrange and install components and equipment to provide maximum possible headroom consistent with these requirements.
- D. Equipment: Install to facilitate service, maintenance, and repair or replacement of components of both communications equipment and other nearby installations. Connect in such a way as to facilitate future disconnecting with minimum interference with other items in the vicinity.
- E. Right of Way: Give to piping systems installed at a required slope.

3.2 SLEEVE INSTALLATION FOR COMMUNICATIONS PENETRATIONS

- A. Communications penetrations occur when pathways, cables, wireways, or cable trays penetrate concrete slabs, concrete or masonry walls, or fire-rated floor and wall assemblies.
- B. Concrete Slabs and Walls: Install sleeves for penetrations unless core-drilled holes or formed openings are used. Install sleeves during erection of slabs and walls. Refer to structural drawings for penetration requirements at existing terra cotta floor assemblies.
- C. Use pipe sleeves unless penetration arrangement requires rectangular sleeved opening.
- D. Fire-Rated Assemblies: Install sleeves for penetrations of fire-rated floor and wall assemblies unless openings compatible with firestop system used are fabricated during construction of floor or wall.
- E. Cut sleeves to length for mounting flush with both surfaces of walls.
- F. Extend sleeves installed in floors **2 inches (50 mm)** above finished floor level.
- G. Size pipe sleeves to provide **1/4-inch (6.4-mm)** annular clear space between sleeve and pathway or cable, unless indicated otherwise.
- H. Seal space outside of sleeves with grout for penetrations of concrete and masonry
 - 1. Promptly pack grout solidly between sleeve and wall so no voids remain. Tool exposed surfaces smooth; protect grout while curing.
- I. Interior Penetrations of Non-Fire-Rated Walls and Floors: Seal annular space between sleeve and pathway or cable, using joint sealant appropriate for size, depth, and location of joint. Comply with requirements in Division 07 Section "Sealants."
- J. Fire-Rated-Assembly Penetrations: Maintain indicated fire rating of walls, partitions, ceilings, and floors at pathway and cable penetrations. Install sleeves and seal pathway and cable penetration sleeves with firestop materials. Comply with requirements in Division 07 Section "Fire Stops and Smoke Seals."
- K. Roof-Penetration Sleeves: Seal penetration of individual pathways and cables with flexible boot-type flashing units applied in coordination with roofing work.

- L. Aboveground, Exterior-Wall Penetrations: Seal penetrations using [steel] pipe sleeves and mechanical sleeve seals. Select sleeve size to allow for 1-inch (25-mm) annular clear space between pipe and sleeve for installing mechanical sleeve seals.
- M. Underground, Exterior-Wall Penetrations: Install cast-iron pipe sleeves. Size sleeves to allow for 1-inch (25-mm) annular clear space between pathway or cable and sleeve for installing mechanical sleeve seals.

3.3 SLEEVE-SEAL INSTALLATION

- A. Install to seal exterior wall penetrations.
- B. Use type and number of sealing elements recommended by manufacturer for pathway or cable material and size. Position pathway or cable in center of sleeve. Assemble mechanical sleeve seals and install in annular space between pathway or cable and sleeve. Tighten bolts against pressure plates that cause sealing elements to expand and make watertight seal.

3.4 FIRESTOPPING

- A. Apply firestopping to penetrations of fire-rated floor and wall assemblies for communications installations to restore original fire-resistance rating of assembly. Firestopping materials and installation requirements are specified in Division 07 Section "Fire Stops and Smoke Seals."

END OF SECTION 27 05 00

SECTION 28 05 00 - COMMON WORK RESULTS FOR ELECTRONIC SAFETY AND SECURITY

PART 1 - GENERAL

1.1 RELATED DOCUMENTS

- A. Drawings and general provisions of the Contract, including General and Supplementary Conditions and Division 01 Specification Sections, apply to this Section.

1.2 SUMMARY

- A. Section Includes:
 - 1. Electronic safety and security equipment coordination and installation.
 - 2. Sleeves for raceways and cables.
 - 3. Sleeve seals.
 - 4. Grout.
 - 5. Common electronic safety and security installation requirements.

1.3 DEFINITIONS

- A. EPDM: Ethylene-propylene-diene terpolymer rubber.
- B. NBR: Acrylonitrile-butadiene rubber.

1.4 SUBMITTALS

- A. Product Data: For sleeve seals.

1.5 COORDINATION

- A. Coordinate arrangement, mounting, and support of electronic safety and security equipment:
 - 1. To allow maximum possible headroom unless specific mounting heights that reduce headroom are indicated.
 - 2. To provide for ease of disconnecting the equipment with minimum interference to other installations.
 - 3. To allow right of way for piping and conduit installed at required slope.
 - 4. So connecting raceways, cables, wireways, cable trays, and busways will be clear of obstructions and of the working and access space of other equipment.

- B. Coordinate installation of required supporting devices and set sleeves in cast-in-place concrete, masonry walls, and other structural components as they are constructed.
- C. Coordinate location of access panels and doors for electronic safety and security items that are behind finished surfaces or otherwise concealed. Access doors and panels are specified in Division 08 Section "Access Doors and Frames."
- D. Coordinate sleeve selection and application with selection and application of firestopping specified in Division 07 Section "Fire Stops and Smoke Seals."

PART 2 - PRODUCTS

2.1 SLEEVES FOR RACEWAYS AND CABLES

- A. Steel Pipe Sleeves: ASTM A 53/A 53M, Type E, Grade B, Schedule 40, galvanized steel, plain ends.

2.2 SLEEVE SEALS

- A. Description: Modular sealing device, designed for field assembly, to fill annular space between sleeve and raceway or cable.
 - 1. Sealing Elements: EPDM interlocking links shaped to fit surface of cable or conduit. Include type and number required for material and size of raceway or cable.
 - 2. Pressure Plates: Stainless steel. Include two for each sealing element.
 - 3. Connecting Bolts and Nuts: Stainless steel of length required to secure pressure plates to sealing elements. Include one for each sealing element.

2.3 GROUT

- A. Nonmetallic, Shrinkage-Resistant Grout: ASTM C 1107, factory-packaged, nonmetallic aggregate grout, noncorrosive, nonstaining, mixed with water to consistency suitable for application and a 30-minute working time.

PART 3 - EXECUTION

3.1 COMMON REQUIREMENTS FOR ELECTRONIC SAFETY AND SECURITY INSTALLATION

- A. Comply with NECA 1.
- B. Measure indicated mounting heights to bottom of unit for suspended items and to center of unit for wall-mounting items.

- C. Headroom Maintenance: If mounting heights or other location criteria are not indicated, arrange and install components and equipment to provide maximum possible headroom consistent with these requirements.
- D. Equipment: Install to facilitate service, maintenance, and repair or replacement of components of both electronic safety and security equipment and other nearby installations. Connect in such a way as to facilitate future disconnecting with minimum interference with other items in the vicinity.
- E. Right of Way: Give to piping systems installed at a required slope.

3.2 SLEEVE INSTALLATION FOR ELECTRONIC SAFETY AND SECURITY PENETRATIONS

- A. Electronic safety and security penetrations occur when raceways, pathways, cables, wireways, or cable trays penetrate concrete slabs, concrete or masonry walls, or fire-rated floor and wall assemblies.
- B. Concrete Slabs and Walls: Install sleeves for penetrations unless core-drilled holes or formed openings are used. Install sleeves during erection of slabs and walls. Refer to structural drawings for penetration requirements at terra cotta assemblies.
- C. Use pipe sleeves unless penetration arrangement requires rectangular sleeved opening.
- D. Fire-Rated Assemblies: Install sleeves for penetrations of fire-rated floor and wall assemblies unless openings compatible with firestop system used are fabricated during construction of floor or wall.
- E. Cut sleeves to length for mounting flush with both surfaces of walls.
- F. Extend sleeves installed in floors **2 inches (50 mm)** above finished floor level.
- G. Size pipe sleeves to provide **1/4-inch (6.4-mm)** annular clear space between sleeve and raceway or cable, unless indicated otherwise.
- H. Seal space outside of sleeves with grout for penetrations of concrete and masonry
 - 1. Promptly pack grout solidly between sleeve and wall so no voids remain. Tool exposed surfaces smooth; protect grout while curing.
- I. Interior Penetrations of Non-Fire-Rated Walls and Floors: Seal annular space between sleeve and raceway or cable, using joint sealant appropriate for size, depth, and location of joint. Comply with requirements in Division 07 Section "Joint Sealants."
- J. Fire-Rated-Assembly Penetrations: Maintain indicated fire rating of walls, partitions, ceilings, and floors at raceway and cable penetrations. Install sleeves and seal raceway and cable penetration sleeves with firestop materials. Comply with requirements in Division 07 Section "Fire Stops and Smoke Seals."

- K. Roof-Penetration Sleeves: Seal penetration of individual raceways and cables with flexible boot-type flashing units applied in coordination with roofing work.
- L. Aboveground, Exterior-Wall Penetrations: Seal penetrations using steel pipe sleeves and mechanical sleeve seals. Select sleeve size to allow for 1-inch (25-mm) annular clear space between pipe and sleeve for installing mechanical sleeve seals.
- M. Underground, Exterior-Wall Penetrations: Install cast-iron pipe sleeves. Size sleeves to allow for 1-inch (25-mm) annular clear space between raceway or cable and sleeve for installing mechanical sleeve seals.

3.3 SLEEVE-SEAL INSTALLATION

- A. Install to seal exterior wall penetrations.
- B. Use type and number of sealing elements recommended by manufacturer for raceway or cable material and size. Position raceway or cable in center of sleeve. Assemble mechanical sleeve seals and install in annular space between raceway or cable and sleeve. Tighten bolts against pressure plates that cause sealing elements to expand and make watertight seal.

3.4 FIRESTOPPING

- A. Apply firestopping to penetrations of fire-rated floor and wall assemblies for electronic safety and security installations to restore original fire-resistance rating of assembly. Firestopping materials and installation requirements are specified in Division 07 Section "Fire Stops and Smoke Seals."

END OF SECTION 28 05 00

ELECTRICAL LEGEND

- Ⓜ

-

JUNCTION BOX
- Ⓟ

-

JUNCTION BOX W/BLANK PLATE
- JB

-

JUNCTION BOX, DIMENSIONS AS SHOWN
-
-
- EMERGENCY POWER PANELBOARD, SURFACE MOUNTED

-

PANELBOARD, SURFACE MOUNTED

100AF

60AT

-

CIRCUIT BREAKER, 100A FRAME/60A TRIP

100AS

-

DISCONNECT SWITCH, 100A SWITCH

100AS

60AF

-

DISCONNECT SWITCH, FUSED, 100A SWITCH/60A FUSE

100AS

-

DISCONNECT SWITCH, 100A SWITCH

100AS

60AF

-

DISCONNECT SWITCH, FUSED, 100A SWITCH/60A FUSE

\$

-

THERMAL MOTOR SWITCH

Ⓜ

-

UTILITY METER

5

-

MOTOR, FAN, ETC., NUMERAL INDICATES HORSE POWER

6

-

GENERATOR

-

HVAC EQUIPMENT

CP

-

CONTROL PANEL

C

-

CONTACTOR

R

-

RELAY

EPO

-

EMERGENCY POWER OFF SWITCH WITH STOPPER COVER

VFD

-

VARIABLE FREQUENCY DRIVE

T

-

LINE VOLTAGE THERMOSTAT, FURNISHED BY MC, WIRED BY EC

-

SWITCH, FAN CONTROL, FURNISHED BY MC, WIRED BY EC

S

-

SWITCH, SINGLE POLE, 20A, 120/277V, COMMERCIAL/SPECIFICATION GRADE

SUBSCRIPTS & ABBREVIATIONS

- AIC
-
- AMPERES INTERRUPTING CAPACITY (RMS SYMMETRICAL)
- AFF
-
- ABOVE FINISHED FLOOR
- AFC
-
- ABOVE FINISHED CEILING
- ACT
-
- ABOVE COUNTER TOP
- CC
-
- CONTROLS CONTRACTOR
- cd
-
- INDICATES THE CANDELA RATING OF THE STROBE
- CP
-
- CONTROL PANEL
- E
-
- EXISTING TO REMAIN
- EC
-
- ELECTRICAL CONTRACTOR
- ED
-
- EXISTING TO BE DEMOLISHED
- ED,N
-
- EXISTING DEVICE TO BE DEMOLISHED & REPLACED W/ NEW AS SHOWN
- EGC
-
- EQUIPMENT GROUNDING CONDUCTOR
- EDH
-
- ELECTRIC DUCT HEATER
- EMS
-
- ENERGY MANAGEMENT SYSTEM
- EMT
-
- ELECTRICAL METALLIC TUBING
- EP
-
- EMERGENCY POWER
- EPO
-
- EMERGENCY POWER OFF
- ER
-
- EXISTING TO BE RELOCATED
- EVC
-
- ELEVATOR CONTRACTOR
- EWB
-
- ELECTRIC WATER HEATER
- EX
-
- EXISTING TO REMAIN
- F
-
- FUTURE
- FACP
-
- FIRE ALARM CONTROL PANEL
- FATC
-
- FIRE ALARM TERMINAL CABINET
- FBO
-
- FURNISHED BY OTHERS
- FCC
-
- FIRE COMMAND CENTER
- FLA
-
- FULL LOAD AMPERES
- FMC
-
- FLEXIBLE METAL CONDUIT
- FPT
-
- FAN POWERED TERMINAL
- GC
-
- GENERAL CONTRACTOR
- GFI
-
- GROUND FAULT INTERRUPTING
- GEC
-
- GROUNDING ELECTRODE CONDUCTOR
- IG
-
- ISOLATED GROUND
- IGB
-
- ISOLATED GROUND BUS
- LSV
-
- LIQUID SENSING VALVE
- MC
-
- MECHANICAL CONTRACTOR
- MI
-
- MINERAL INSULATED CABLE
- MTD
-
- MOUNTED
- N
-
- NEW DEVICE
- NEC
-
- NATIONAL ELECTRICAL CODE
- NIC
-
- NOT IN CONTRACT
- NTS
-
- NOT TO SCALE
- NP
-
- NORMAL POWER
- OC
-
- ON CENTER
- OCPD
-
- OVER CURRENT PROTECTIVE DEVICE
- PC
-
- PLUMBING CONTRACTOR
- RE
-
- RELOCATED EXISTING
- RGS
-
- RIGID GALVANIZED STEEL
- RMC
-
- RIGID METAL CONDUIT
- SC
-
- SPRINKLER CONTRACTOR
- SCA
-
- SHORT CIRCUIT AMPERES
- SR
-
- SERIES COMBINATION RATED
- SW
-
- SWITCHED
- TBB
-
- TELECOMMUNICATIONS BONDING BUS
- TBD
-
- TO BE DETERMINED
- TD
-
- TIME DELAY
- UNO
-
- UNLESS NOTED OTHERWISE
- VFD
-
- VARIABLE FREQUENCY DRIVE
- WP
-
- WEATHER PROOF
- XFMR
-
- TRANSFORMER

ELECTRICAL SPECIFICATION

1. ALL WORK PERFORMED UNDER THIS CONTRACT SHALL BE IN ACCORDANCE WITH THE LATEST VERSION OF NFPA, NEC, NESC, AND WITH ALL APPLICABLE STATE AND LOCAL CODES.
2. ALL WORK PERFORMED BY THIS CONTRACTOR SHALL BE GUARANTEED TO BE FREE OF DEFECTS IN WORKMANSHIP AND MATERIALS FOR A PERIOD OF ONE YEAR FROM THE DATE OF ACCEPTANCE. ANY EQUIPMENT SHOWN TO BE DEFECTIVE WITHIN THIS PERIOD SHALL BE REPAIRED, REPLACED OR ADJUSTED FREE OF CHARGE.
3. CONTRACTOR SHALL VISIT THE SITE TO BECOME FAMILIAR WITH ALL EXISTING CONDITIONS PRIOR TO SIGNING THE CONTRACT. CONTRACTOR SHALL IMMEDIATELY NOTIFY THE ENGINEER OF ANY DISCREPANCIES AND/OR CONFLICTS BETWEEN THESE DRAWINGS AND THE SITE CONDITIONS.
4. CONTRACTOR SHALL COORDINATE THE INSTALLATION OF ALL ELECTRICAL EQUIPMENT WITH ALL OTHER TRADES IN ORDER TO AVOID CONFLICTS IN THE FIELD. THE CONTRACTOR SHALL IMMEDIATELY NOTIFY THE ENGINEER OF ANY DISCREPANCIES AND/OR CONFLICTS BETWEEN TRADES.
5. CONTRACTOR SHALL COORDINATE ANY PATCHING AND PAINTING REQUIRED WITH THE GC/ARCHITECT. ALL SCOPE AND COST ASSOCIATED WITH PATCHING AND PAINTING SHALL BE IDENTIFIED PRIOR TO CONSTRUCTION.
6. CONTRACTOR SHALL REFER TO ARCHITECTURAL DRAWINGS FOR EXACT LOCATION OF ALL DEVICES.
7. CONTRACTOR SHALL SUBMIT A MANUFACTURERS SPECIFICATION SHEET AND ANY APPLICABLE SHOP DRAWINGS TO THE ENGINEER FOR APPROVAL PRIOR TO PURCHASING ANY EQUIPMENT.
8. ALL COMPONENTS FURNISHED AND/OR INSTALLED BY THIS CONTRACTOR SHALL BE UL LISTED.
9. ALL DEVICES SHALL MATCH BUILDING STYLES AND STANDARDS, UNO.
10. ALL WIRING SHALL BE ROUTED PERPENDICULAR TO COLUMN LINES.
11. ALL EXPOSED WIRING SHALL BE INSTALLED IN EMT CONDUIT, UNO.
12. ALL CONDUIT AND CABLING PATHS SHOWN ARE DIAGRAMMATIC ONLY. EC SHALL FIELD VERIFY, COORDINATE AND DETERMINE EXACT ROUTING WITH EXISTING AND NEW BUILDING CONSTRUCTION CONDITIONS AND ALL OTHER TRADES. PROVIDE JUNCTION PULL, SPLICE BOXES OR CONDUIT BODIES WHERE NEEDED TO LIMIT CONDUIT BENDS AND PROVIDE FOR EASE OF CABLE PULL IN COMPLIANCE WITH NEC REQUIREMENTS OR WHERE ELSEWHERE SHOWN ON THE DRAWINGS. ALL LONG VERTICAL CONDUIT RUNS SHALL BE PROVIDED WITH A MEANS FOR VERTICAL CABLE SUPPORT WITHIN CONDUIT.
13. ALL PENETRATIONS THROUGH FIRE RATED SPACES SHALL BE FIRE STOPPED IN ORDER TO MAINTAIN THE REQUIRED FIRE RATING OF THE SPACE. FIRE STOPPING MATERIALS SHALL BE UL LISTED FOR THE REQUIRED FIRE RATING.
14. EXPANSION FITTINGS SHALL BE INSTALLED ON ALL RACEWAYS PASSING THROUGH BUILDING EXPANSION JOINTS.
15. ALL WIRE WITHIN CONDUIT SHALL BE COPPER, #12 AWG MINIMUM, 600V THHN/THWN INSULATION, UNO. CONDUCTORS SHALL BE SOLID FOR #10 AWG AND SMALLER. STRANDED CONDUCTORS SHALL BE USED FOR ALL SIZES LARGER THAN #10 AWG.
16. ALL HOMERUNS AND BRANCH CIRCUIT WIRING SHALL BE 12-2 MC CABLE, UNO. WORKSTATIONS SHALL BE FED VIA SUPER-NEUTRAL CABLES.
17. ALL WIRE, LUGS, AND TERMINATIONS SHALL BE RATED FOR 75°C MINIMUM.
18. THE EXTENT OF DEMOLITION WORK IS NOT 100% SHOWN ON THESE DRAWINGS. THIS CONTRACTOR SHALL BE RESPONSIBLE FOR MAINTAINING POWER TO ALL COMPONENTS TO REMAIN. ALL OTHER NONFUNCTIONAL COMPONENTS AND ASSOCIATED BRANCH CIRCUIT WIRING AFFECTED BY THE DEMOLITION SHALL BE REMOVED. SEE ARCHITECTURAL DRAWING FOR DEMO WALLS. EC SHALL COORDINATE THE FULL EXTENT OF DEMOLITION WORK WITH THE ARCHITECTURAL DRAWINGS AND FIELD CONDITIONS. ALL BRANCH CIRCUITS THAT ARE PART OF THE DEMOLITION SHALL BE UTILIZED TO FEED NEW COMPONENTS AS SHOWN ON PLANS, OR REMOVED BACK TO THE POINT OF ORIGIN AND ITS ORIGINATING CIRCUIT BREAKER LABELED AS A SPARE, UNO. ANY EXISTING COMPONENTS SHOWN THAT ARE TO REMAIN THAT MAY BE PART OF A BRANCH CIRCUIT AFFECTED BY THE DEMOLITION SHALL BE REWIRED/REFED.
19. WHEN LOAD IS ADDED TO AN EXISTING BRANCH CIRCUIT, CONTRACTOR SHALL CONFIRM THAT THE CURRENT DRAW DOES NOT EXCEED THE CIRCUIT RATING.
20. ALL WIRING IN JUNCTION BOXES, TROUGHS, AND POINTS OF TERMINATION SHALL BE IDENTIFIED WITH PANELBOARD AND CIRCUIT NUMBER DESIGNATION.
21. CONTRACTOR SHALL CLEAN, VACUUM, AND TIGHTEN ALL CONNECTIONS IN ANY ELECTRICAL EQUIPMENT THAT IS TO BE REUSED. ALL KNOCK OUTS SHALL BE SEALED IN ALL ENCLOSURES AFFECTED BY THE CONSTRUCTION.
22. CONTRACTOR SHALL PROVIDE A TYPED CIRCUIT DIRECTORY FOR ALL PANELBOARDS AFFECTED BY THE CONSTRUCTION.
23. CONTRACTOR SHALL PROVIDE ENGRAVED NAMEPLATES FOR ALL PANELBOARDS, DISCONNECT SWITCHES, MOTOR STARTERS, AND ALL OTHER SIMILAR EQUIPMENT APPLICABLE TO THIS CONTRACT. NAMEPLATES SHALL BE BLACK PLASTIC WITH 1" HIGH ENGRAVED WHITE LETTERING OR P-TOUCH TYPE LABELING AND PERMANENTLY AFFIXED TO THE EQUIPMENT. NAMEPLATES SHALL CLEARLY IDENTIFY WHERE THE EQUIPMENT IS FED FROM AND WHAT THE EQUIPMENT IS SERVING INCLUDING VOLTAGE AND AMPERES. PEN, PENCIL OR MARKER WILL NOT BE ACCEPTED.
24. A COMPLETE SET OF RECORD DRAWINGS SHALL BE KEPT THROUGHOUT THE PROCESS OF CONSTRUCTION AND TURNED OVER TO THE PROPERTY MANAGEMENT AT THE PROJECT CLOSEOUT.
25. ALL ELECTRICAL EQUIPMENT AND OVERCURRENT DEVICES SHALL BE UL LISTED TO SAFELY INTERRUPT THE AVAILABLE FAULT CURRENT. IF A UL SERIES COMBINATION RATING IS USED TO SATISFY THIS REQUIREMENT, THE CONTRACTOR SHALL FURNISH THE ENGINEER WITH DOCUMENTATION INDICATING THE UL AIC RATING VERIFIED BY TEST. ALL APPLICABLE CODE REQUIREMENTS REGARDING SERIES RATED SYSTEMS MUST BE MET INCLUDING THE NECESSARY SIGNAGE. IT IS THE RESPONSIBILITY OF THE CONTRACTOR TO PROVIDE THE ENGINEER WITH MANUFACTURER AND PART NUMBER FOR ALL EXISTING DEVICES IN A SERIES RATED SYSTEM. THE COST ASSOCIATED WITH REPLACING ANY EXISTING DEVICES IN ORDER TO ACHIEVE A GIVEN UL SERIES COMBINATION RATING SHALL BE INCLUDED IN THE ORIGINAL BID.
26. CONTRACTOR SHALL PROVIDE OUTLET AND JUNCTION BOXES SIZED IN ACCORDANCE WITH THE NEC.
27. OUTLET BOXES SHALL NOT BE INSTALLED BACK-TO-BACK.
28. PRIOR TO SUBMITTING A BID, THE CONTRACTOR SHALL OBTAIN FROM THE BUILDING MANAGEMENT COMPANY A COPY OF THE BUILDING STANDARDS, RULES & REGULATIONS FOR CONSTRUCTION OF TENANT WORK. ALL INFORMATION CONTAINED THEREIN APPLICABLE TO THE CONTRACTOR'S SCOPE OF WORK SHALL BE STRICTLY ADHERED TO AND INCLUDED IN HIS BID.
29. THESE DRAWINGS DO NOT SHOW POINT TO POINT WIRING. UNLESS SPECIFICALLY NOTED OTHERWISE, EC SHALL BE RESPONSIBLE FOR PROVIDING FEEDER AND BRANCH CIRCUIT CONDUCTORS THAT WILL LIMIT VOLTAGE DROP COMPLIANT WITH THE NEC.
30. ALL MULTI-WIRE BRANCH CIRCUITS, INCLUDING SYSTEMS FURNITURE, SHALL BE PROVIDED WITH A MEANS THAT WILL SIMULTANEOUSLY DISCONNECT ALL UNGROUNDED CONDUCTORS AT THE POINT WHERE THE BRANCH CIRCUIT ORIGINATES. MULTI-WIRE BRANCH CIRCUITS MAY USE EITHER MULTI-POLE CIRCUIT BREAKERS OR MULTIPLE SINGLE-POLE CIRCUIT BREAKERS UTILIZING LISTED HANDLE TIES.
31. GFCI PROTECTION MAY NOT BE FULLY IDENTIFIED ON PLANS. IT SHALL BE THE RESPONSIBILITY OF THE EC TO PROVIDE NEC COMPLIANT GFCI PROTECTION WHERE SO REQUIRED. THIS SHALL INCLUDE DRINKING FOUNTAINS, VENDING MACHINES, BATHROOM RECEPTACLES, JANITORS CLOSET RECEPTACLES, ALL EXTERIOR RECEPTACLES AND ALL RECEPTACLES LOCATED IN A LUNCHROOM OR KITCHENETTE OR ANY OTHER AREA CONTAINING A SINK. GFCI RECEPTACLES SHALL BE SPECIFICATION GRADE LEVITON OR EQUAL. WHERE CONTRACTOR OPTIONS TO UTILIZE GFCI CIRCUIT BREAKERS IN LIEU OF RECEPTACLES THE BREAKER SHALL MATCH THE MANUFACTURER OF THE PANEL IN WHICH THE BRANCH CIRCUIT ORIGINATES.

SCHEDULE OF DRAWINGS

DRAWING	DESCRIPTION
E0.00	ELECTRICAL LEGEND AND SPECIFICATIONS
E2.03	ELECTRICAL 3RD FLOOR DEMOLITION PLAN
E3.03	ELECTRICAL 3RD FLOOR POWER PLAN
E5.03	ELECTRICAL 3RD FLOOR FIRE ALARM PLAN
E6.00	ELECTRICAL SCHEDULES
E7.00	ELECTRICAL ONE-LINE DIAGRAM AND DETAILS

NOTES:

NO.	REVISED FOR:	DATE (Y-M-D):
1.	-	-
2.		
3.		
4.		
5.		
6.		
7.		



313 CONGRESS STREET
BOSTON, MA 02210
EXPERT@RIMKUS.COM
(800) 580-3228 | (617) 330-9390

CERTIFICATE OF AUTHORIZATION: N/A

SEAL:

NO.	ISSUED FOR:	DATE (Y-M-D):
1.	-	-
2.		
3.		
4.		
5.		
6.		
7.		

PROJECT:

BOILER REPLACEMENT

290 WASHINGTON STREET
SOMERVILLE, MA 02145

CLIENT:

CITY OF SOMERVILLE

SHEET TITLE:


ELECTRICAL
LEGEND AND SPECIFICATIONS

FOR CLIENT'S SOLE USE PER GOVERNING CONTRACT AND LIMITED TO APPLICABLE PROJECT. NO MODIFICATIONS OR REPRODUCTIONS WITHOUT WRITTEN APPROVAL OF RIMKUS. CONTRACTOR SOLELY RESPONSIBLE FOR VERIFYING ALL DIMENSIONS.

PROJECT NO:	28084.100334971
DATE (Y-M-D):	2026-06-03
SCALE:	NONE
DESIGNED BY:	IIK
DRAWN BY:	IIK
CHECKED BY:	MEM

DRAWING NO:	E0.00

SCOPE OF WORK

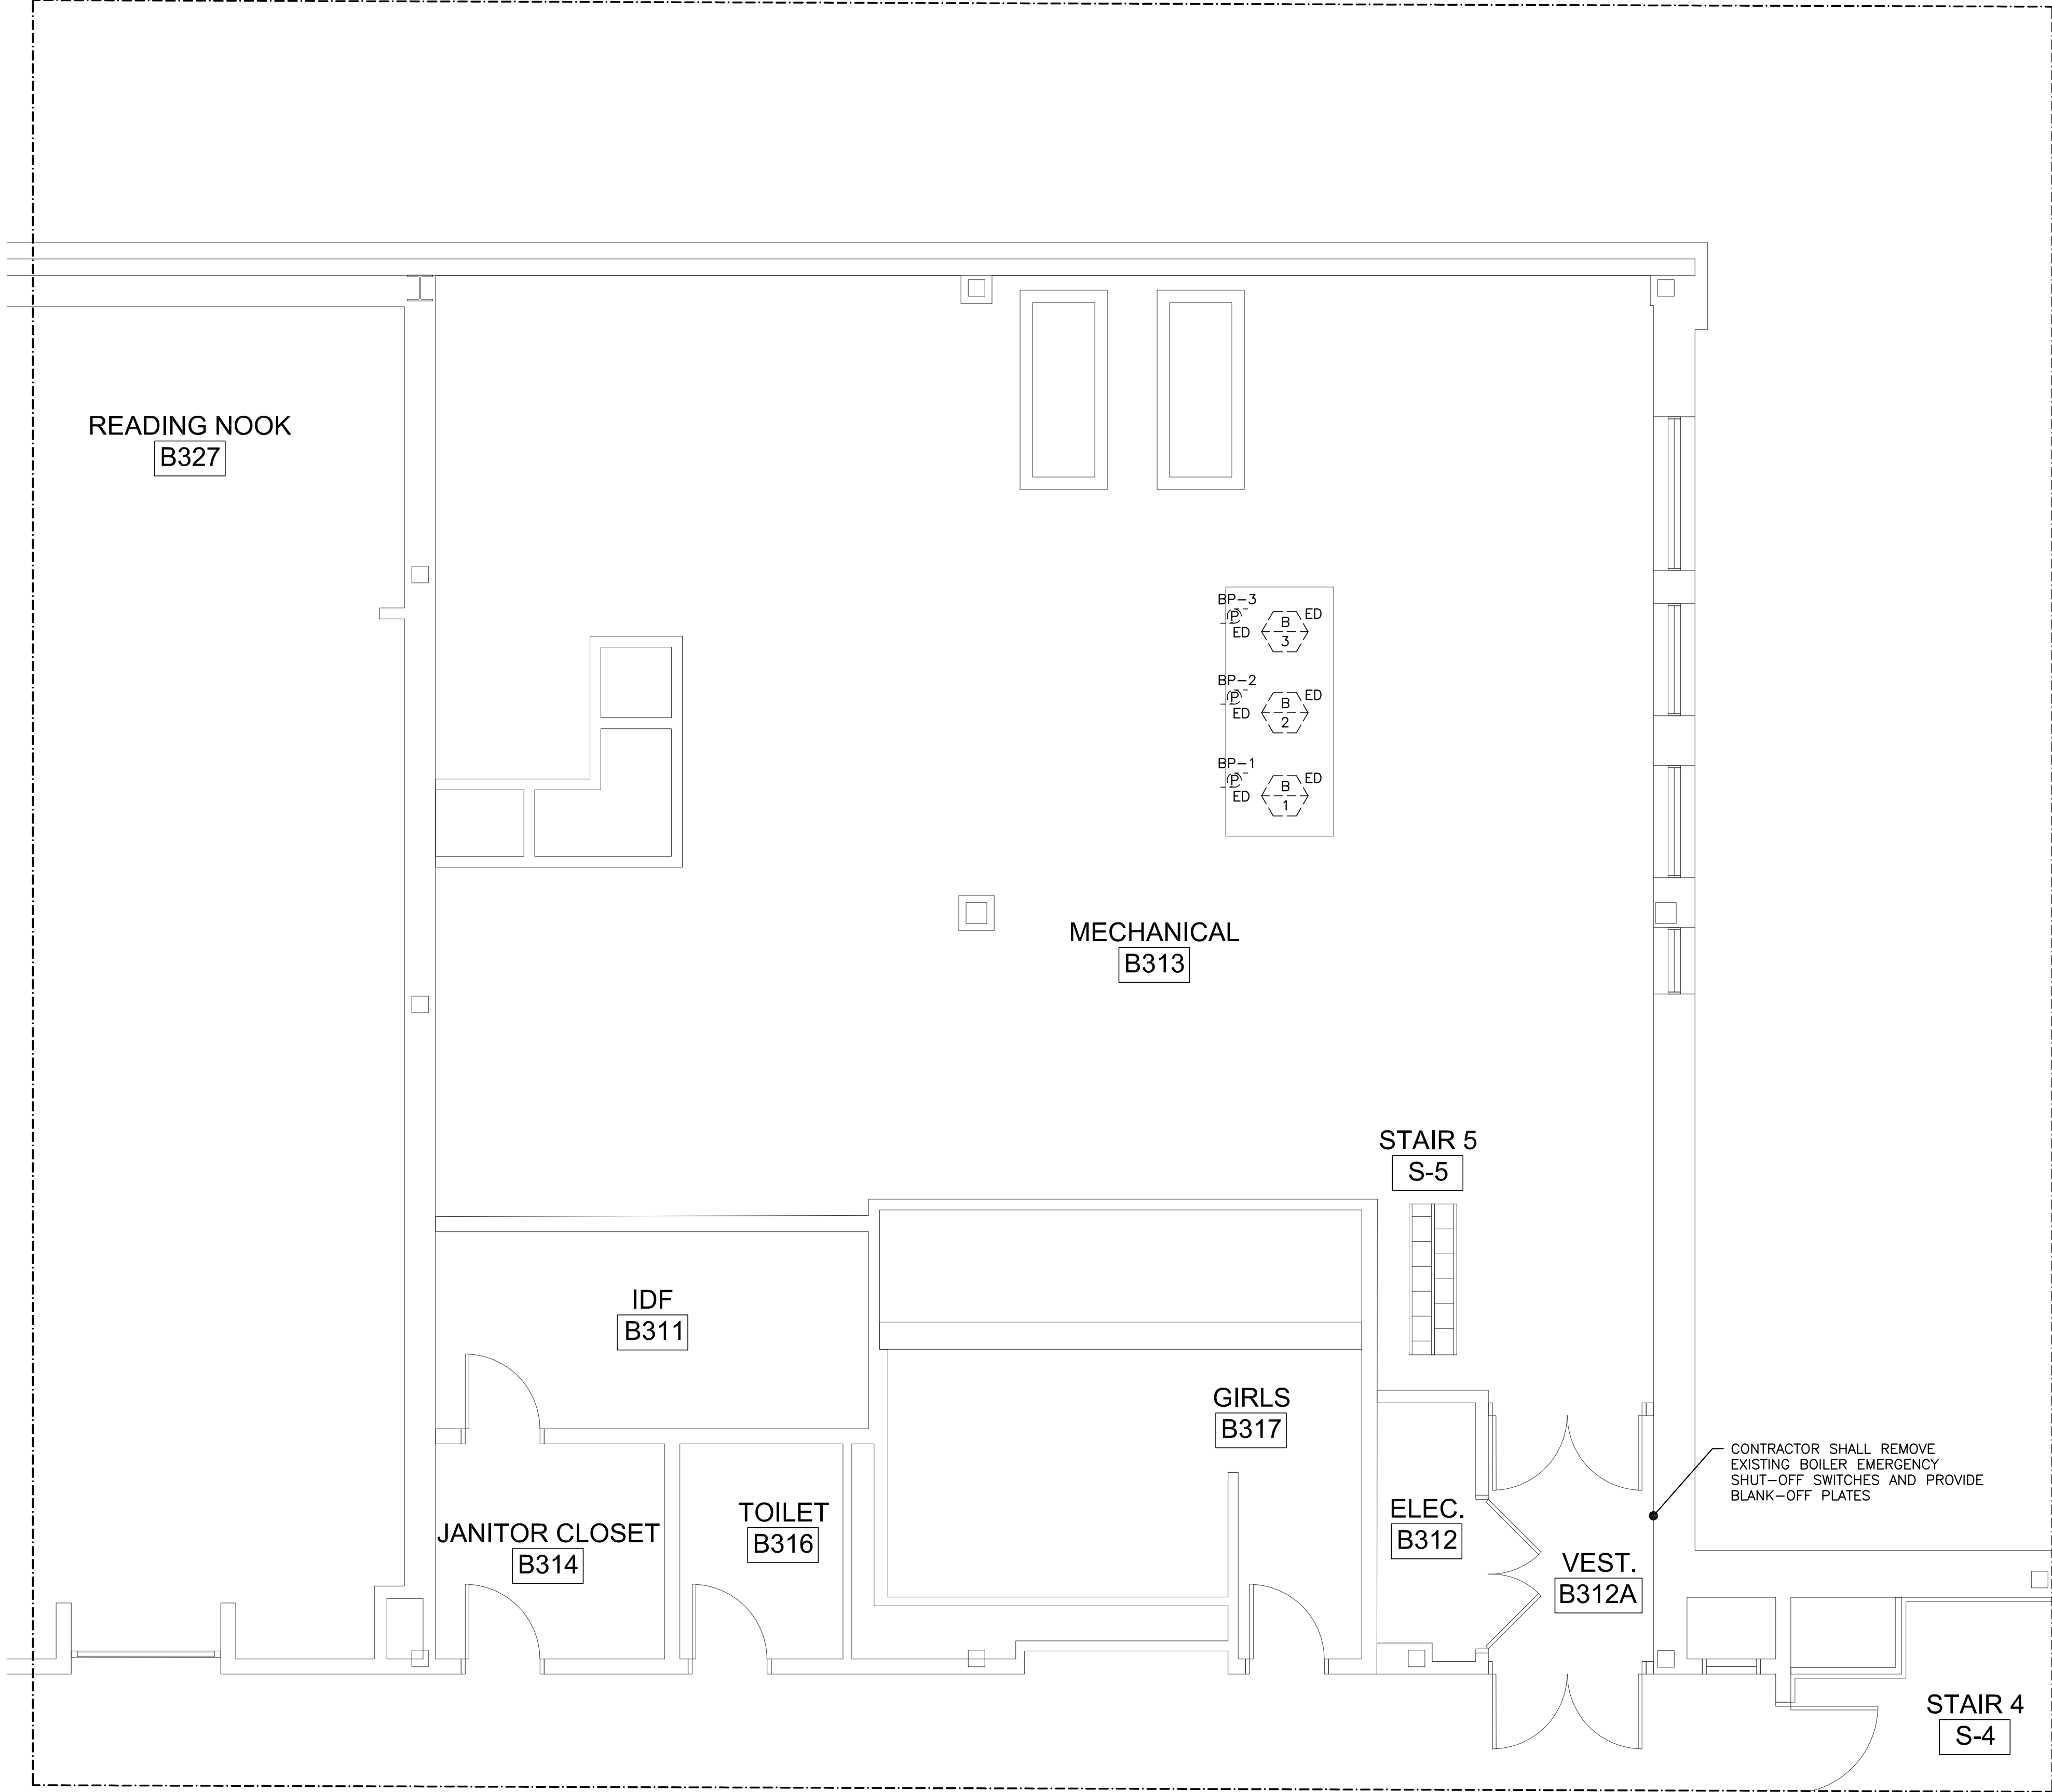

ELECTRICAL DEMOLITION NOTES

1. GENERAL DEMOLITION WORK SHALL BE DONE BY THE GC, UNLESS NOTED OTHERWISE, THE EC SHALL COORDINATE ALL WORK CONCERNING EXISTING EQUIPMENT AND SERVICES REMAINING IN THE BUILDING. EC SHALL DE-ENERGIZE CIRCUITS AND RECONNECT CIRCUITS TO REMAIN THAT ARE DISRUPTED DURING DEMOLITION.
2. ALL COMPONENTS AND ASSOCIATED BRANCH CIRCUIT WIRING AFFECTED BY THE DEMOLITION SHALL BE REMOVED BACK TO THE PANEL OF ORIGIN, UTILIZED TO FEED NEW COMPONENTS OR REFEED COMPONENTS EXISTING TO REMAIN THAT MAY BE RENDERED INOPERABLE BY THE DEMOLITION PHASE. ALL SPARE CIRCUITS SHALL BE REMOVED FROM THE SCOPE OF WORK AREA AND THE LOAD SIDE OF ASSOCIATED CIRCUIT BREAKER. CIRCUIT BREAKER SHALL BE TURNED OFF AND CLEARLY LABELED SPARE.
3. COORDINATE WORK CONCERNING EXISTING EQUIPMENT AND SERVICES IN THE BUILDING. COORDINATE REQUIRED POWER INTERRUPTIONS AND PERFORM AT TIME CONVENIENT TO OWNER. INCLUDE COSTS FOR REQUIRED PREMIUM TIME.
4. ALL CONDUITS ABANDONED AS A RESULT OF DEMOLITION SHALL BE REMOVED, CONDUITS PENETRATING THE CEILING/FLOOR SHALL BE CUT FLUSH WITH THE SURFACE AND FIRE-STOPPED WITH APPROVED RATED ASSEMBLY.
5. ALL WIRING TO EXISTING MECHANICAL AND PLUMBING SYSTEMS SHALL REMAIN, UNLESS NOTED OTHERWISE.

NOTES:

NO.	REVISED FOR:	DATE (Y-M-D):
1.	-	-
2.		
3.		
4.		
5.		
6.		
7.		



313 CONGRESS STREET
BOSTON, MA 02210
EXPERT@RIMKUS.COM
(800) 580-3228 | (617) 330-9390

CERTIFICATE OF AUTHORIZATION: N/A

SEAL:

NO.	ISSUED FOR:	DATE (Y-M-D):
1.	-	-
2.		
3.		
4.		
5.		
6.		
7.		

PROJECT:

BOILER REPLACEMENT

290 WASHINGTON STREET
SOMERVILLE, MA 02145

CLIENT:

CITY OF SOMERVILLE

SHEET TITLE:

ELECTRICAL
3RD FLOOR DEMOLITION PLAN


FOR CLIENT'S SOLE USE PER GOVERNING CONTRACT AND LIMITED TO APPLICABLE PROJECT. NO MODIFICATIONS OR REPRODUCTIONS WITHOUT WRITTEN APPROVAL OF RIMKUS. CONTRACTOR SOLELY RESPONSIBLE FOR VERIFYING ALL DIMENSIONS.

PROJECT NO:	28084.100334971
DATE (Y-M-D):	2026-06-03
SCALE:	1/4" = 1'-0"
DESIGNED BY:	IIK
DRAWN BY:	IIK
CHECKED BY:	MEM

DRAWING NO:

E2.03

SCOPE OF WORK

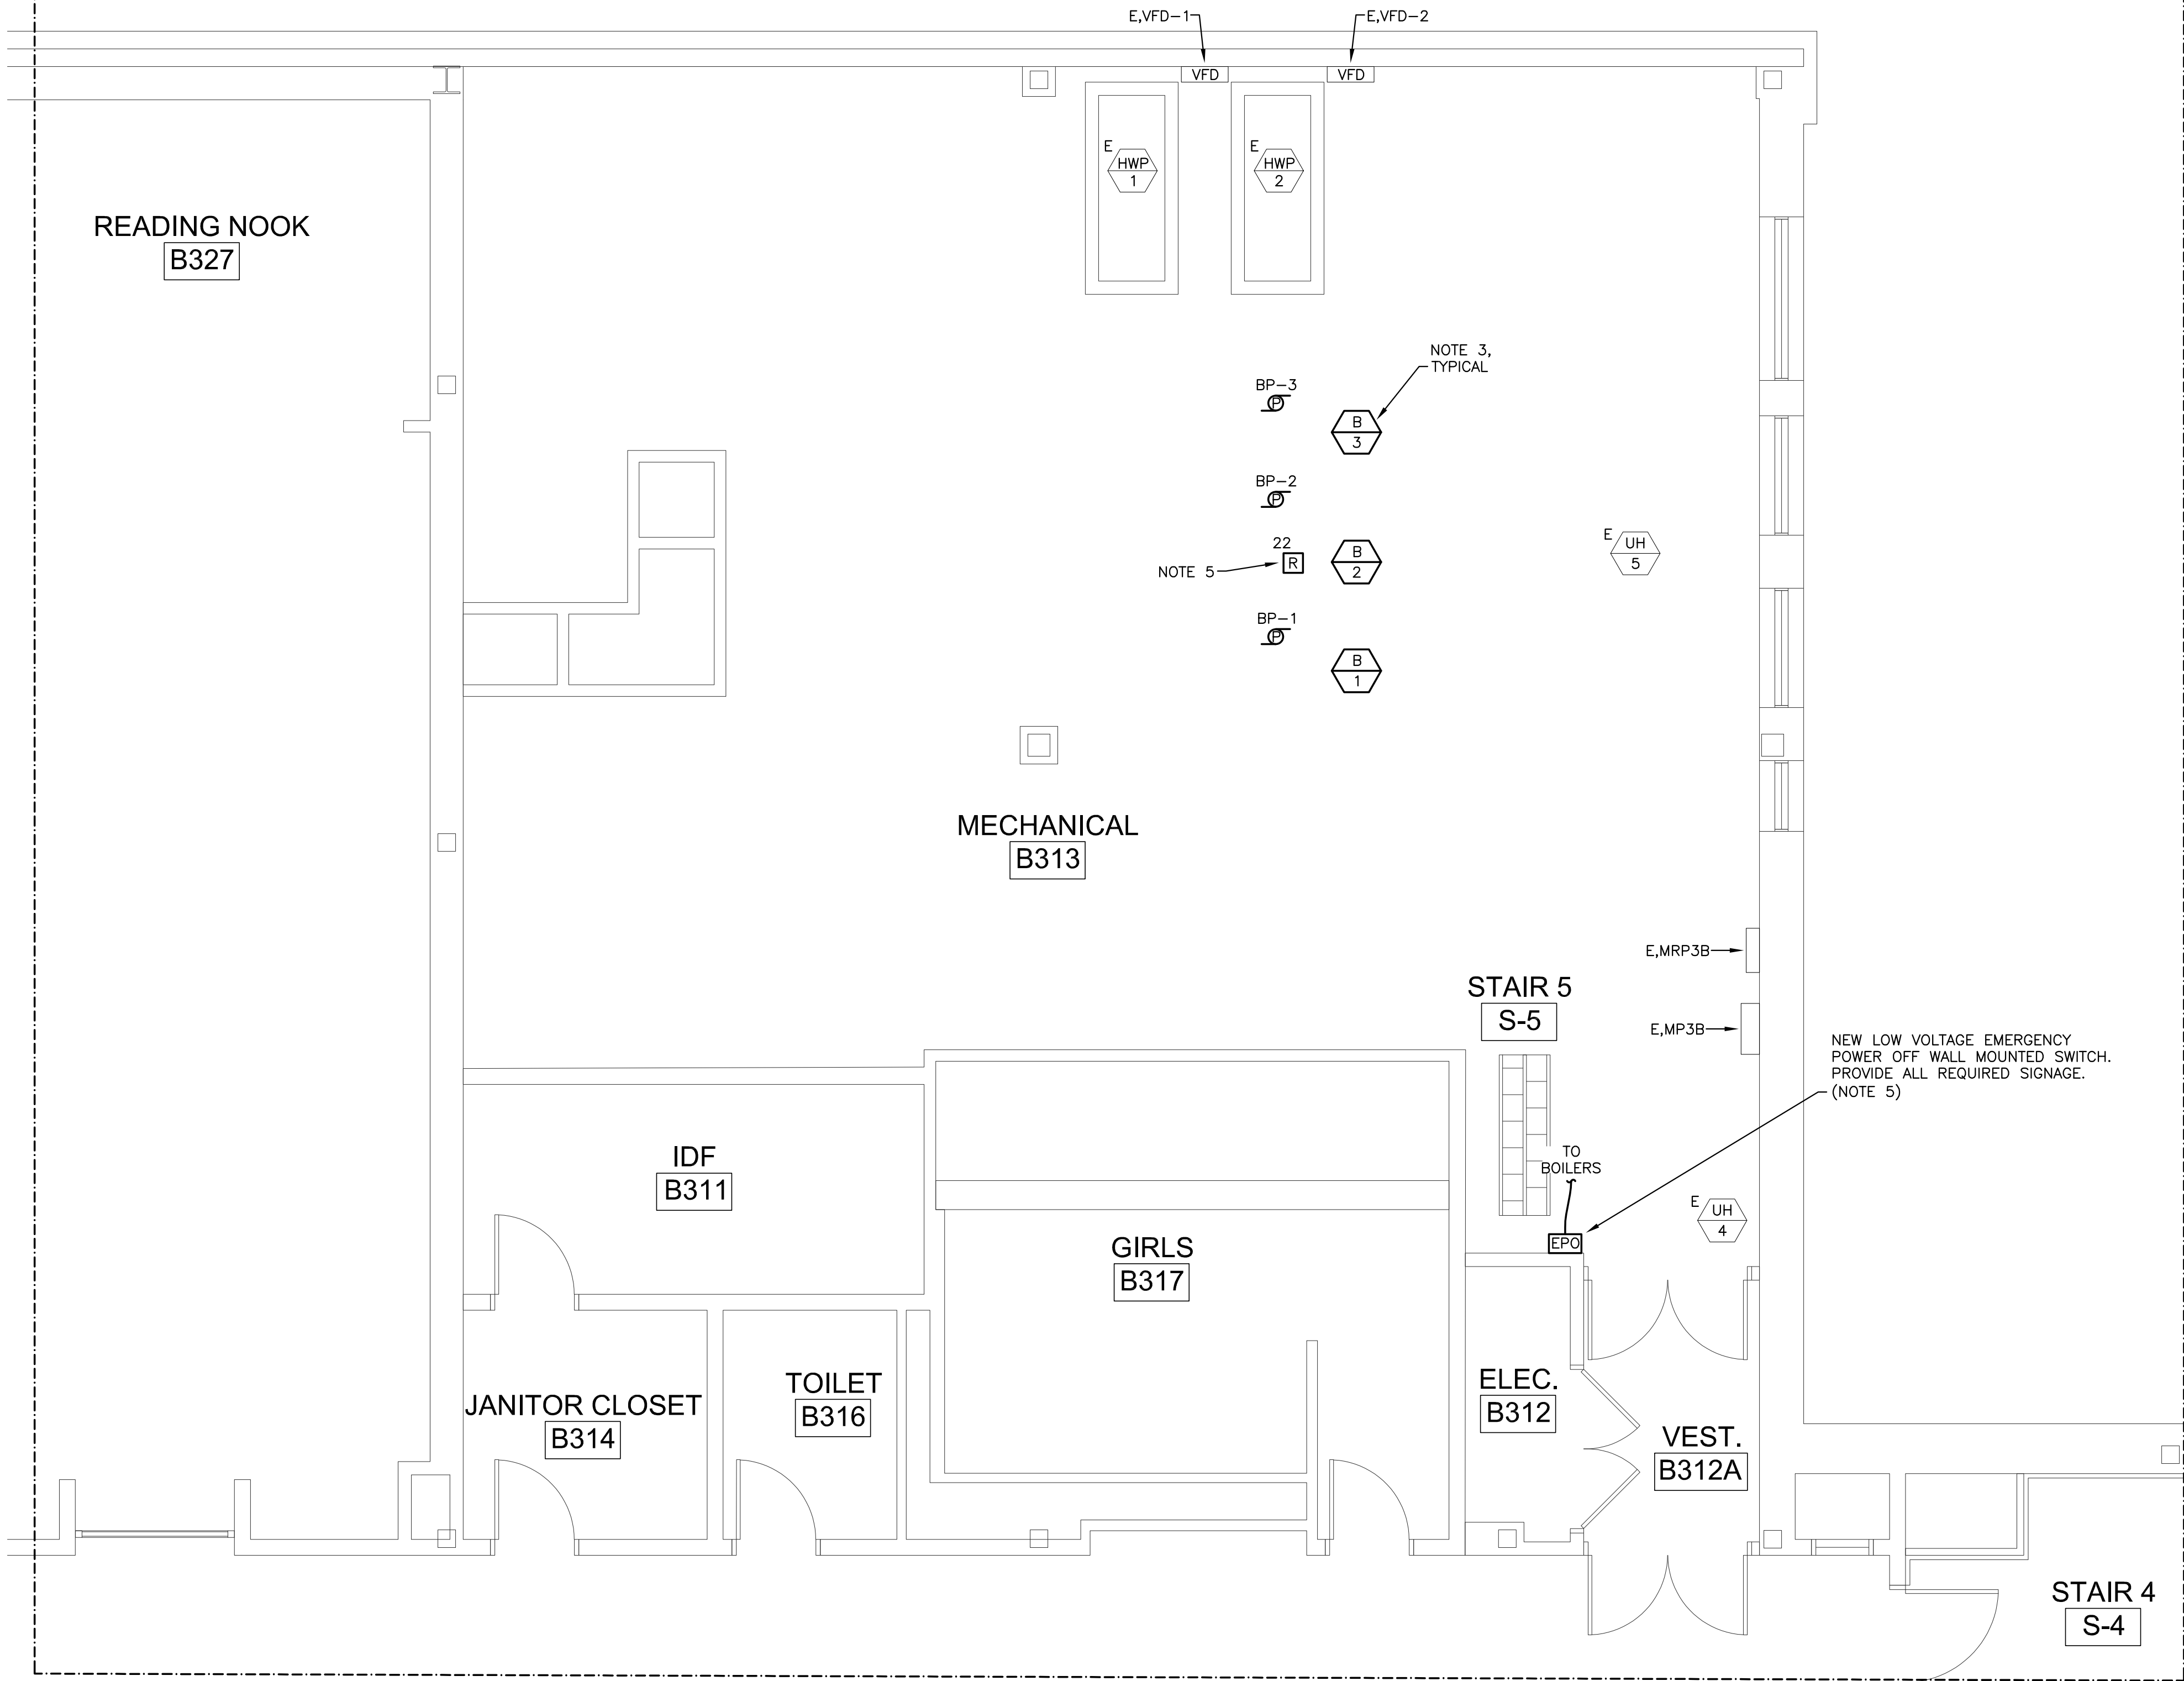

- NOTES:
1. ALL COMPONENTS ARE NEW, UNO.
 2. MAINTAIN POWER TO ALL EXISTING COMPONENTS TO REMAIN.
 3. REFER TO THE MECHANICAL EQUIPMENT SCHEDULE ON DRAWING E6.00 FOR THE CIRCUITING REQUIREMENTS OF NEW MECHANICAL EQUIPMENT.
 4. COORDINATE EXACT LOCATION/ELEVATION OF ALL NEW EQUIPMENT WITH MECHANICAL DRAWINGS.
 5. REFER TO DETAIL 2 ON DRAWING E7.00 FOR THE BOILER EMERGENCY POWER OFF (EPO) SHUT-DOWN WIRING DIAGRAM.

NOTES:

NO.	REVISED FOR:	DATE (Y-M-D):
1.	-	-
2.		
3.		
4.		
5.		
6.		
7.		

RIMKUS

313 CONGRESS STREET
BOSTON, MA 02210
EXPERT@RIMKUS.COM
(800) 580-3228 | (617) 330-9390

CERTIFICATE OF AUTHORIZATION: N/A

SEAL:

NO.	ISSUED FOR:	DATE (Y-M-D):
1.	-	-
2.		
3.		
4.		
5.		
6.		
7.		

PROJECT:

BOILER REPLACEMENT

290 WASHINGTON STREET
SOMERVILLE, MA 02145

CLIENT:

CITY OF SOMERVILLE

SHEET TITLE:

ELECTRICAL
3RD FLOOR POWER PLAN

FOR CLIENT'S SOLE USE PER GOVERNING CONTRACT AND LIMITED TO APPLICABLE PROJECT. NO MODIFICATIONS OR REPRODUCTIONS WITHOUT WRITTEN APPROVAL OF RIMKUS. CONTRACTOR SOLELY RESPONSIBLE FOR VERIFYING ALL DIMENSIONS.

PROJECT NO:	28084.100334971
DATE (Y-M-D):	2026-06-03
SCALE:	1/4" = 1'-0"
DESIGNED BY:	IIK
DRAWN BY:	IIK
CHECKED BY:	MEM

DRAWING NO:

E3.03

FIRE ALARM LEGEND

SYSTEM NOTIFICATION DEVICES:

- SPEAKER/VISUAL NOTIFICATION DEVICE; 'C' DENOTES CEILING MOUNTED; FOR AN OPEN CEILING, DEVICE SHALL BE PENDANT MOUNTED AT SAME ELEVATION AS BOTTOM OF LIGHT FIXTURE.
- REMOTE ALARM INDICATOR
- REMOTE ALARM INDICATOR WITH TEST SWITCH

SYSTEM MANUAL FIRE ALARM DEVICES:

- MASTER BOX
- ADDRESSABLE PULL STATION

SYSTEM ADDRESSABLE MODULES:

- ADDRESSABLE OUTPUT CONTROL MODULE
- ADDRESSABLE INPUT MONITOR MODULE

SYSTEM CONTROL UNITS:

- FIRE ALARM ANNUNCIATOR
- FIRE ALARM CONTROL PANEL
- FIRE ALARM TERMINAL CABINET

SYSTEM GAS DETECTION DEVICES:

- ADDRESSABLE CARBON MONOXIDE DETECTOR

SUBSCRIPTS & ABBREVIATIONS:

- cd - INDICATES THE CANDELA RATING OF THE STROBE
- CNV - CONVENTIONAL TYPE DEVICE
- E - EXISTING TO REMAIN
- ED - EXISTING DEVICE TO BE REMOVED
- ED,N - EXISTING DEVICE TO BE REMOVED & REPLACED WITH NEW AS SHOWN
- ER - EXISTING TO BE RELOCATED
- N - NEW
- RE - RELOCATED
- T - TEMPORARY DEVICE TO BE REMOVED AFTER CONSTRUCTION


FIRE ALARM SPECIFICATION

- THE EC SHALL PRICE THE INSTALLATION OF A SIGNAL POWER EXPANDER PANEL WITH PANEL POWER & CIRCUIT SUPERVISION AS AN ADD ALTERNATE AS PART OF THE BASE BID. CONTRACTOR SHALL INCLUDE THE COST OF A DEDICATED 120V, 20A, EMERGENCY POWER BRANCH CIRCUIT.
- ALL DEVICES SHALL BE LISTED FOR USE WITH THE BASE BUILDING FIRE ALARM SYSTEM.
- THE TESTING OF THE FIRE ALARM SYSTEM SHALL BE INCLUDED IN THE CONTRACTOR'S BID PRICE INCLUDING ANY APPLICABLE FEES FROM THE LOCAL FIRE DEPARTMENT/CITY.
- THE BUILDING'S FIRE ALARM TEST COMPANY SHALL BE SUBCONTRACTED BY THE PROJECTS ELECTRICAL CONTRACTOR, WHEREBY THE FIRE ALARM WORK IS INCLUDED IN THE OVERALL COST OF THE PROJECT. THE ELECTRICAL CONTRACTOR SHALL OBTAIN PRICING FOR FIRE ALARM COST PRIOR TO SUBMITTING THE BID.
- NEW DEVICES SHALL BE CONNECTED TO EXISTING AREA ADDRESSABLE LOOP OR ZONE WIRING. ALL WIRING SHALL TERMINATE ON TERMINAL BOARDS IN AREA FIRE ALARM TERMINAL CABINET.
- CONTRACTOR SHALL SUBMIT TO THE ENGINEER A COPY OF THE FIRE ALARM SYSTEM RECORD OF COMPLETION PRIOR TO THE ISSUANCE OF THE FINAL AFFIDAVIT.
- ELECTRICAL CONTRACTOR SHALL BE RESPONSIBLE TO SUBMITTING TIER 2 SHOP DRAWINGS AND SUBMITTALS TO ENGINEER FOR REVIEW AND APPROVAL PRIOR TO SUBMITTING TO LOCAL FIRE DEPARTMENT. TIER 2 SHOP DRAWINGS AND SUBMITTALS SHALL BE IN ACCORDANCE WITH NFPA 72 AND 780 CMR MA STATE BUILDING CODE SECTIONS 902.1, 907.1.2 AND 907.1.2.1.
- REFER TO DETAIL 2 ON DRAWING E7.00 FOR THE BOILER EMERGENCY POWER OFF (EPO) SHUT-DOWN WIRING DIAGRAM.
- ALL NEW WIRING SHALL BE MC TYPE CABLE WITH RED-STRIPE.
- ALL NEW DEVICES SHALL BE WHITE, UNO.

NOTES:

- ALL DEVICES ARE NEW, UNO.

SCOPE OF WORK

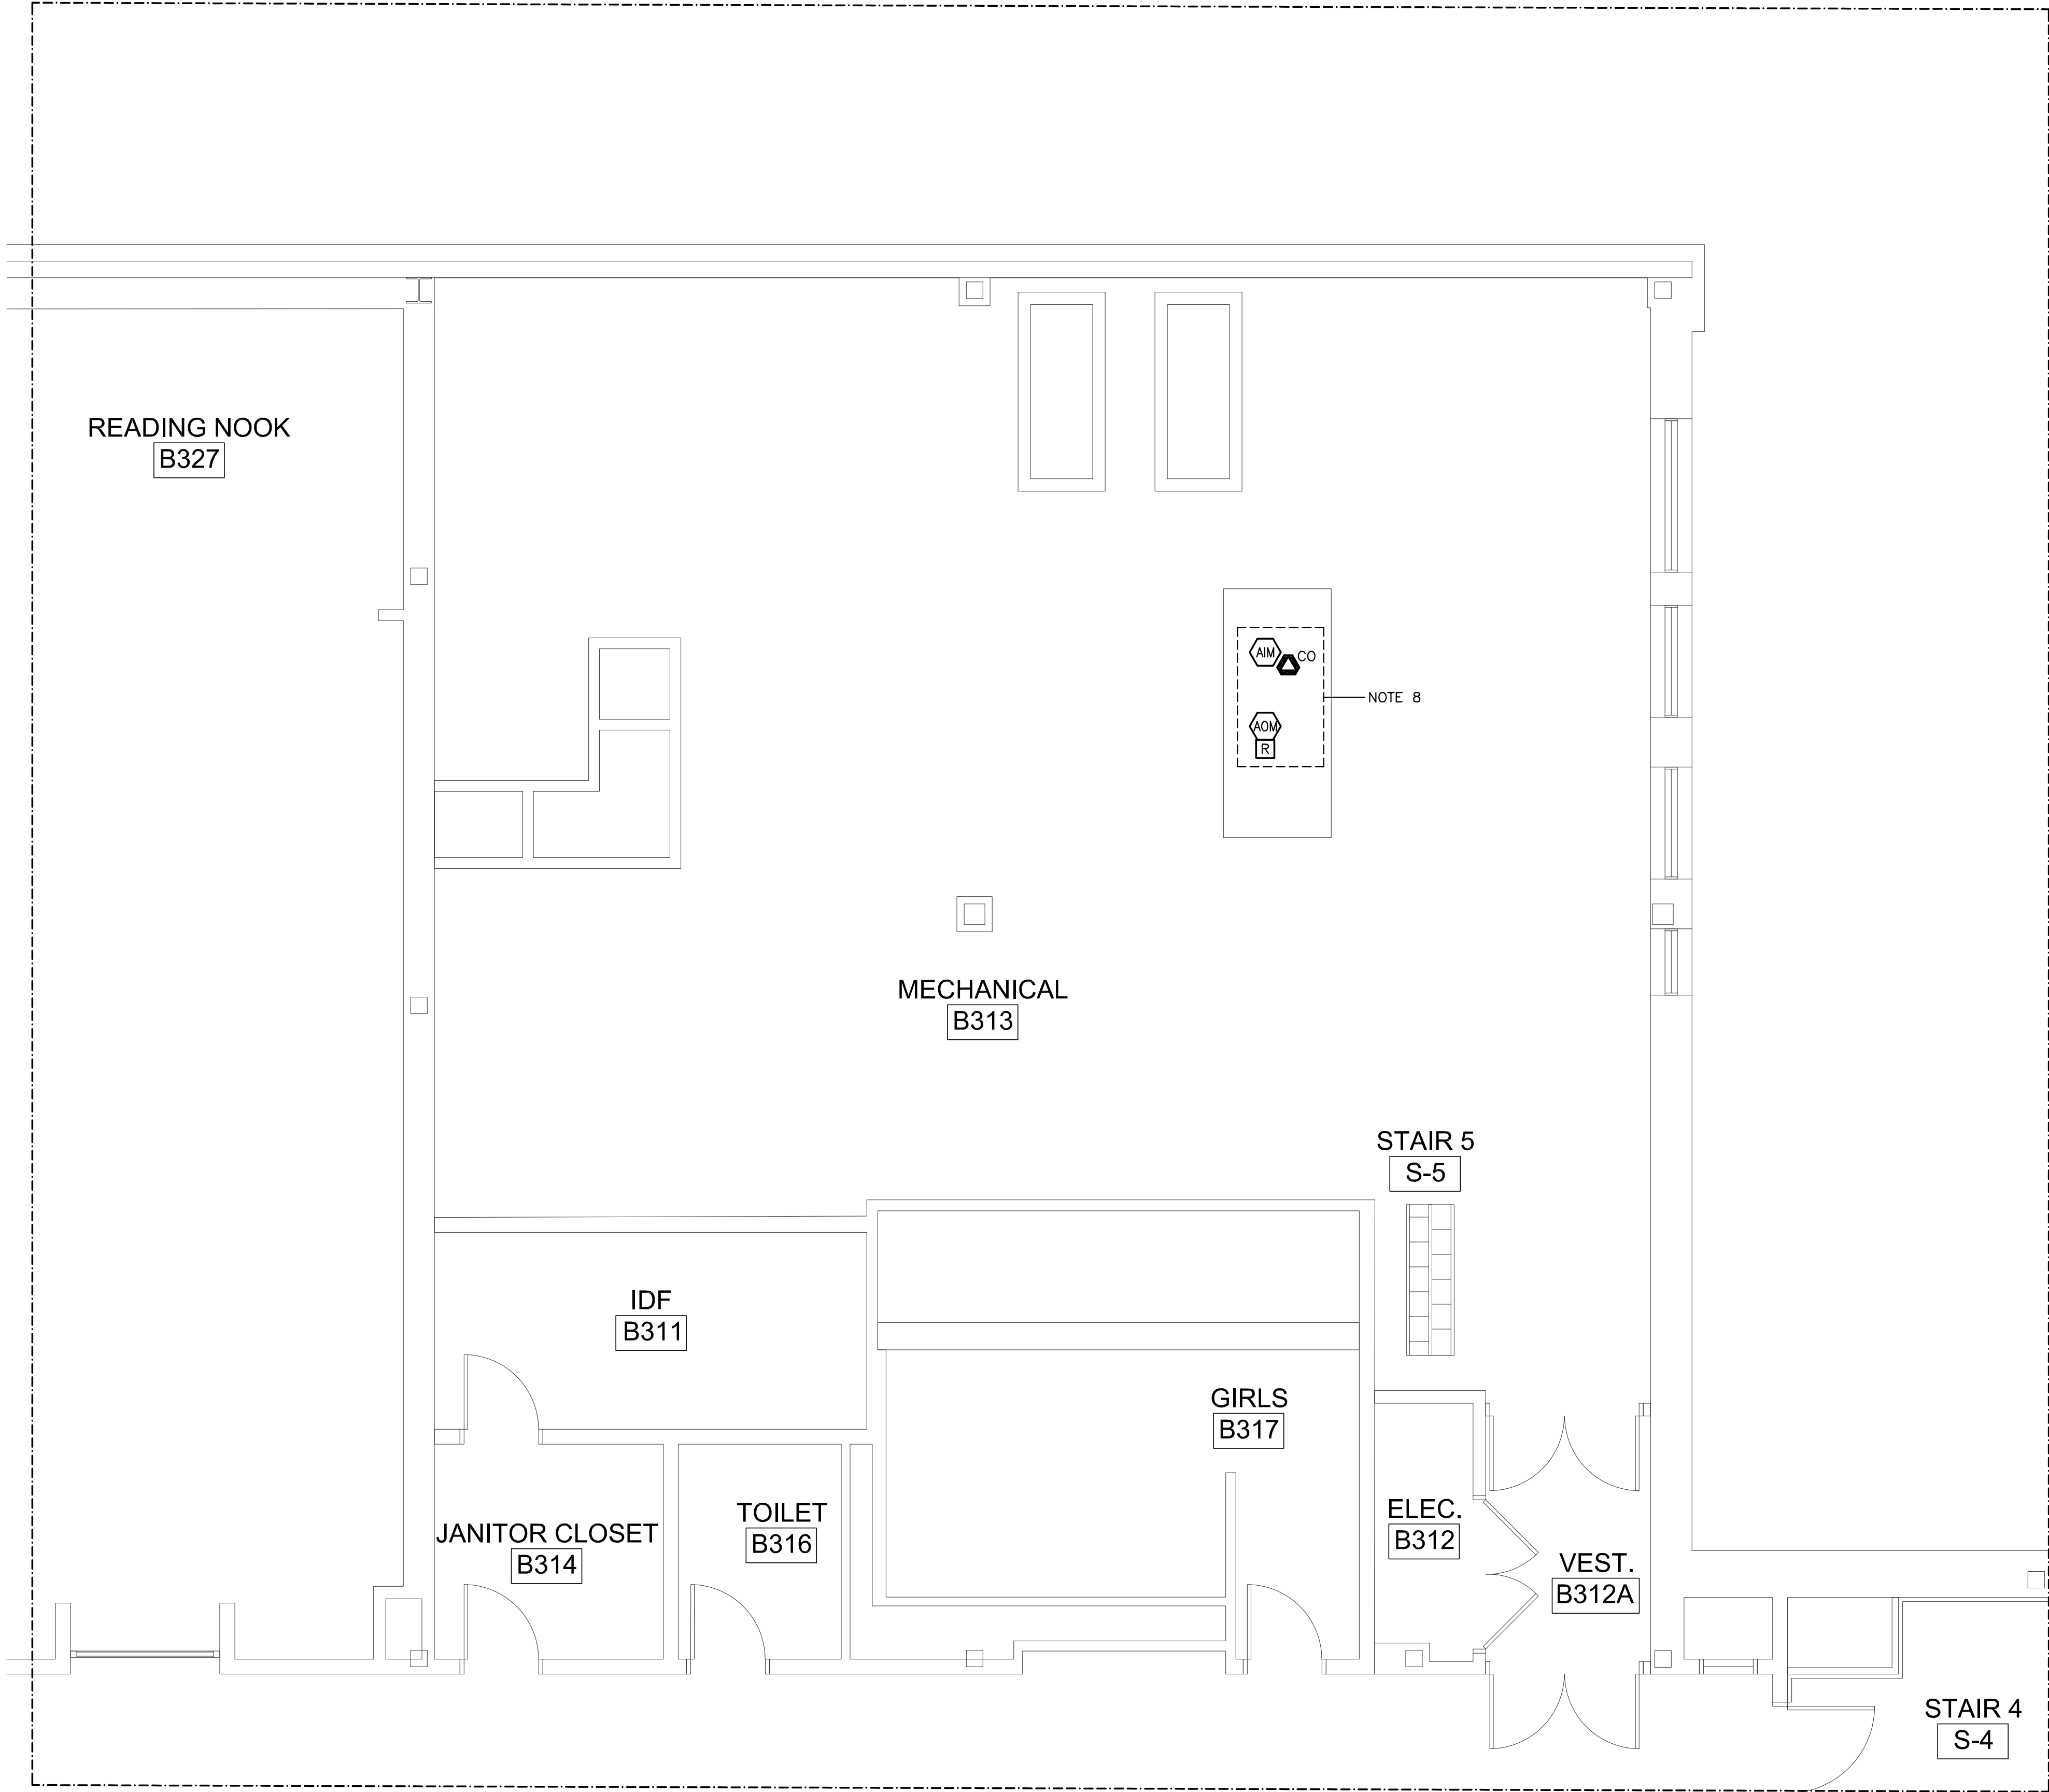

NOTES:

NO.	REVISED FOR:	DATE (Y-M-D):
1.	-	-
2.		
3.		
4.		
5.		
6.		
7.		

313 CONGRESS STREET
BOSTON, MA 02210
EXPERT@RIMKUS.COM
(800) 580-3228 | (617) 330-9390

CERTIFICATE OF AUTHORIZATION: N/A

SEAL:

NO.	ISSUED FOR:	DATE (Y-M-D):
1.	-	-
2.		
3.		
4.		
5.		
6.		
7.		

PROJECT:

BOILER REPLACEMENT

290 WASHINGTON STREET
SOMERVILLE, MA 02145

CLIENT:

CITY OF SOMERVILLE

SHEET TITLE:

ELECTRICAL
3RD FLOOR FIRE ALARM PLAN

FOR CLIENT'S SOLE USE PER GOVERNING CONTRACT AND LIMITED TO APPLICABLE PROJECT. NO MODIFICATIONS OR REPRODUCTIONS WITHOUT WRITTEN APPROVAL OF RIMKUS. CONTRACTOR SOLELY RESPONSIBLE FOR VERIFYING ALL DIMENSIONS.

PROJECT NO:	28084.100334971
DATE (Y-M-D):	2026-06-03
SCALE:	1/4" = 1'-0"
DESIGNED BY:	IIK
DRAWN BY:	IIK
CHECKED BY:	MEM

DRAWING NO:

E5.03

C:\Users\han.kronstad\OneDrive\Remkus\AC2050\Washington Street - Boiler Replacement\Project Files\03 Electrical Panel\E6.00 ELECTRICAL SCHEDULES.dwg 08.08.2024 03:20:04 - 238pin han.kronst

REF DES:		MRP3B					EXISTING PANEL				
VOLTAGE RATING:		208Y/120V					MECHANICAL B313				
AMPERAGE:		60A					3RD FLOOR				
							MAIN BREAKER: 60A				
							MIN AIC RATING: 10kAIC				
							MOUNTING: SURFACE				
							MANUF. SOD				
CIR.	AMPS/ POLES	DESCRIPTION OF LOAD	LOAD kVA	LOAD BY PHASE, kVA			LOAD kVA	DESCRIPTION OF LOAD	AMPS/ POLES	CIR.	
				A	B	C					
1	20A/1P	EXISTING ACTIVE CIRCUIT	0.0	0.0	0.0	0.0	0.0	EXISTING ACTIVE CIRCUIT	20A/1P	2	
3	20A/1P	EF-5	0.0	0.0	0.0	0.0	0.0	MECH RM M-302 RECEPTACLES	20A/1P	4	
5	20A/1P	SOLAR - DATA	0.0	0.0	0.0	0.0	0.0	EF-13	20A/1P	6	
7			0.0	0.0	0.0	0.0	0.0	WATER HEATER 2 (WH-2)	20A/1P	8	
9	20A/3P	WATER HEATER CIRCULATOR	0.0	0.0	0.0	0.0	0.0	WATER HEATER 1 (WH-1)	20A/1P	10	
11			0.0	0.0	0.0	0.0	0.0	EXISTING ACTIVE CIRCUIT	20A/1P	12	
13	20A/1P	ROOF RECEPTACLES	0.0	0.0	0.0	0.0	0.0	EF-2	20A/1P	14	
15	N,15A/1P	BOILER 1	1.2	0.0	1.2	0.0	0.0	EF-7	20A/1P	16	
17	N,15A/1P	BOILER 2	1.2	0.0	0.0	1.2	0.0	MECH ROOM M-302 UNIT HEATER	20A/1P	18	
19	20A/1P	AHU - UV LIGHTS	0.0	0.0	0.0	0.0	0.0	MECH ROOM M-302 UNIT HEATER	20A/1P	20	
21	20A/1P	SPARE	0.0	0.0	0.0	0.0	0.0	MECH ROOM M-302 UNIT HEATER	20A/1P	22	
23	20A/1P	SPARE	0.0	0.0	0.0	0.0	0.0	RECEPTACLE BELOW PANEL	20A/1P	24	
25	30A/1P	N-301 UPS	0.0	0.0	0.0	0.0	0.0	BLANK		26	
27			0.5	0.0	1.0	0.0	0.5			28	
29	N,15A/3P	BOILER PUMP 1 (MECH. B313)	0.5	0.0	0.0	1.0	0.5	BOILER PUMP 2 (MECH. B313)	N,15A/3P	30	
31			0.5	1.0	0.0	0.0	0.5			32	
33		BLANK	0.0	0.0	0.0	0.0	0.0	BLANK		34	
35		BLANK	0.0	0.0	0.0	0.0	0.0	BLANK		36	
37		BLANK	0.0	0.0	0.0	0.0	0.0	BLANK		38	
39		BLANK	0.0	0.0	0.0	0.0	0.0	BLANK		40	
41		BLANK	0.0	0.0	0.0	0.0	0.0	BLANK		42	
		TOTAL CONNECTED kVA:		1.0	2.2	2.2		TOTAL kVA:	5.3		
		AMPS PER PHASE:		8.0	18.0	18.0		TOTAL AMPERES:	14.7		

REF DES:		SBRB		EMERGENCY POWER PANELBOARD				EXISTING PANEL				
VOLTAGE RATING:		208Y/120V		MAIN ELECTRIC ROOM				MAIN BREAKER: 100A				
AMPERAGE:		100A		1ST FLOOR				MIN AIC RATING: 10kAIC				
								MOUNTING: SURFACE				
								MANUF. SOD				
CIR.	AMPS/ POLES	DESCRIPTION OF LOAD		LOAD kVA	LOAD BY PHASE, kVA			LOAD kVA	DESCRIPTION OF LOAD		AMPS/ POLES	CIR.
					A	B	C					
1				0.0	0.0	0.0	0.0	0.0				2
3	50A/3P	KITCHEN PANEL SBPK		0.0	0.0	0.0	0.0	0.0	STANDBY POWER PANEL SBRA IN ELEC RM EL-103	50A/3P		4
5				0.0	0.0	0.0	0.0	0.0				6
7	20A/1P	GENERATOR BATTERY CHARGER		0.0	1.2	0.0	0.0	1.2	BOILER 3 (MECH. B313)	N,15A/1P		8
9	20A/1P	SECURITY CAMERAS EAST SIDE		0.0	0.0	0.0	0.0	0.0	ATC TEMP CONTROL PANEL – M-302	20A/1P		10
11	20A/1P	GENERATOR ENCLOSURE DAMPERS		0.0	0.0	0.0	0.0	0.0	FRZ LIGHTS/CONTROLLER	20A/1P		12
13	20A/1P	EXISTING ACTIVE CIRCUIT		0.0	0.0	0.0	0.0	0.0				14
15				0.0	0.0	0.0	0.0	0.0	GENERATOR JACKET HEATER	20A/2P		16
17	20A/2P	FRZ RTU COND		0.0	0.0	0.0	0.0	0.0				18
19				0.5	0.5	0.0	0.0	0.0	FRZ EVAP	20A/2P		20
21	N,15A/3P	BOILER PUMP 3 (MECH. B313)		0.5	0.0	0.5	0.0	0.0	BLANK			22
23				0.5	0.0	0.0	0.5	0.0	BLANK			24
		TOTAL CONNECTED kVA:			1.7	0.5	0.5		TOTAL kVA:		2.6	
		AMPS PER PHASE:			14.0	4.0	4.0		TOTAL AMPERES:		7.3	

MECHANICAL EQUIPMENT SCHEDULE													
TAG	DESCRIPTION	HP/KW	VOLT	PHASE	FLA	BRANCH CIRCUIT			CONTROL /DISCONNECT				NOTES
						PANEL	C/B (A)	FEEDER	TYPE	FUSE	COIL	AUX	
B-1	BOILER 1	-, 1.2kW	120	1	10.0	MRP3B-15	15A/1P	2#12 & #12G. IN 3/4" C.	30AS	-	-	-	2
B-2	BOILER 2	-, 1.2kW	120	1	10.0	MRP3B-17	15A/1P	2#12 & #12G. IN 3/4" C.	30AS	-	-	-	2
B-3	BOILER 3	-, 1.2kW	120	1	10.0	SBRB-8	15A/1P	2#12 & #12G. IN 3/4" C.	30AS	-	-	-	2
BP-1	BOILER PUMP 1	1.5HP, -	208	3	4.00	MRP3B-27,29,31	15A/3P	3#12 & #12G. IN 3/4" C.	30AS	-	-	-	1, 3
BP-2	BOILER PUMP 2	1.5HP, -	208	3	4.00	MRP3B-28,30,32	15A/3P	3#12 & #12G. IN 3/4" C.	30AS	-	-	-	1, 3
BP-3	BOILER PUMP 3	1.5HP, -	208	3	4.00	SBRB-19,21,23	15A/3P	3#12 & #12G. IN 3/4" C.	30AS	-	-	-	1, 3
CONTROL LEGEND 1. HEAVY DUTY DISCONNECT SWITCH (NEMA 3R IN WET LOCATIONS). 2. PROVIDE SERVICE SWITCH. 3. CONTROLLED VIA INTEGRAL VARIABLE FREQUENCY DRIVE.													

NOTES:

NO. REVISED FOR: DATE (Y-M-D):

1.	-	-
2.		
3.		
4.		
5.		
6.		
7.		



313 CONGRESS STREET
BOSTON, MA 02210
EXPERT@RIMKUS.COM
(800) 580-3228 | (617) 330-9390

CERTIFICATE OF AUTHORIZATION: N/A

SEAL:

NO. ISSUED FOR: DATE (Y-M-D):

1.	-	-
2.		
3.		
4.		
5.		
6.		
7.		

PROJECT:

BOILER REPLACEMENT

290 WASHINGTON STREET
SOMERVILLE, MA 02145

CLIENT:

CITY OF SOMERVILLE

SHEET TITLE:

ELECTRICAL
SCHEDULES

FOR CLIENT'S SOLE USE PER GOVERNING CONTRACT
AND LIMITED TO APPLICABLE PROJECT. NO
MODIFICATIONS OR REPRODUCTIONS WITHOUT
WRITTEN APPROVAL OF RIMKUS. CONTRACTOR SOLELY
RESPONSIBLE FOR VERIFYING ALL DIMENSIONS.

PROJECT NO: 28084.100334971

DATE (Y-M-D): 2026-06-03

SCALE: NONE

DESIGNED BY: IIK



DRAWN BY: IIK

CHECKED BY: MEM

DRAWING NO:

E6.00

C:\Users\han.kordestani\OneDrive\Documents\Rimkus\AC2050\Washington Street - Boiler Replacement\Project Files\03 Electrical\Panel E7.00 ELECTRICAL ONE LINE DIAGRAM AND DETAILS.dwg [E7.00] June 03, 2024 - 2:28pm Ivan Kordestani

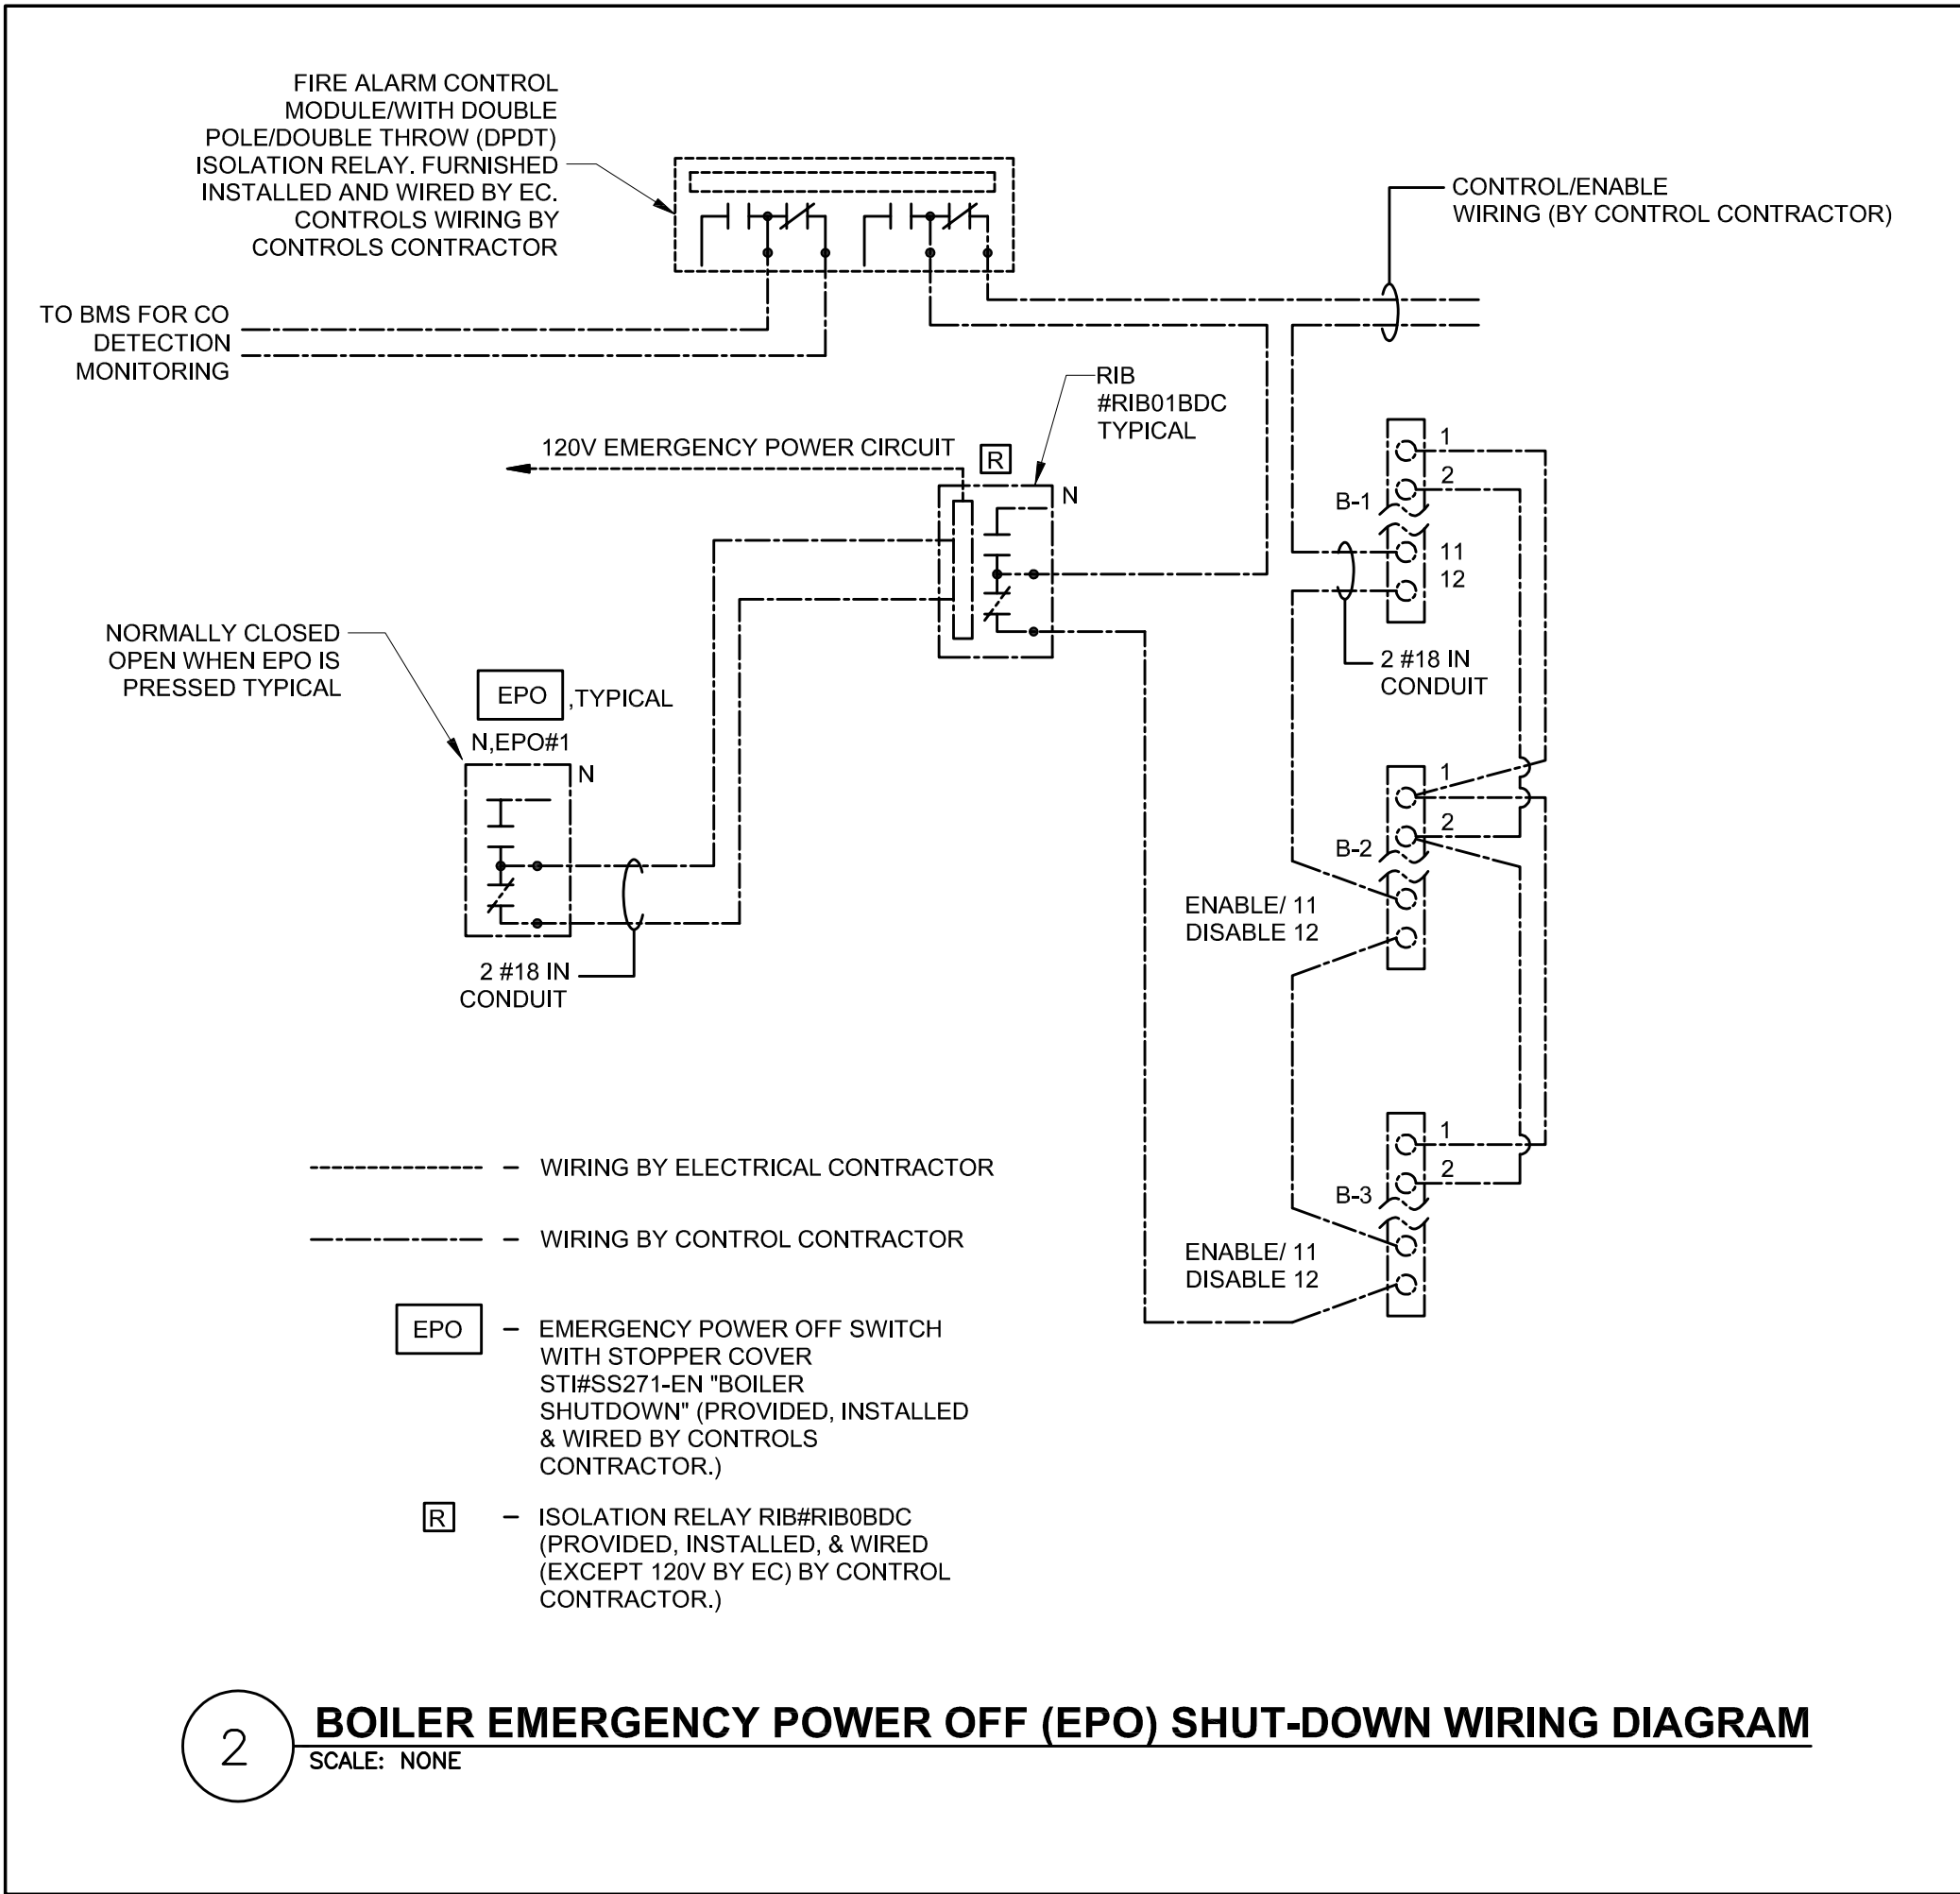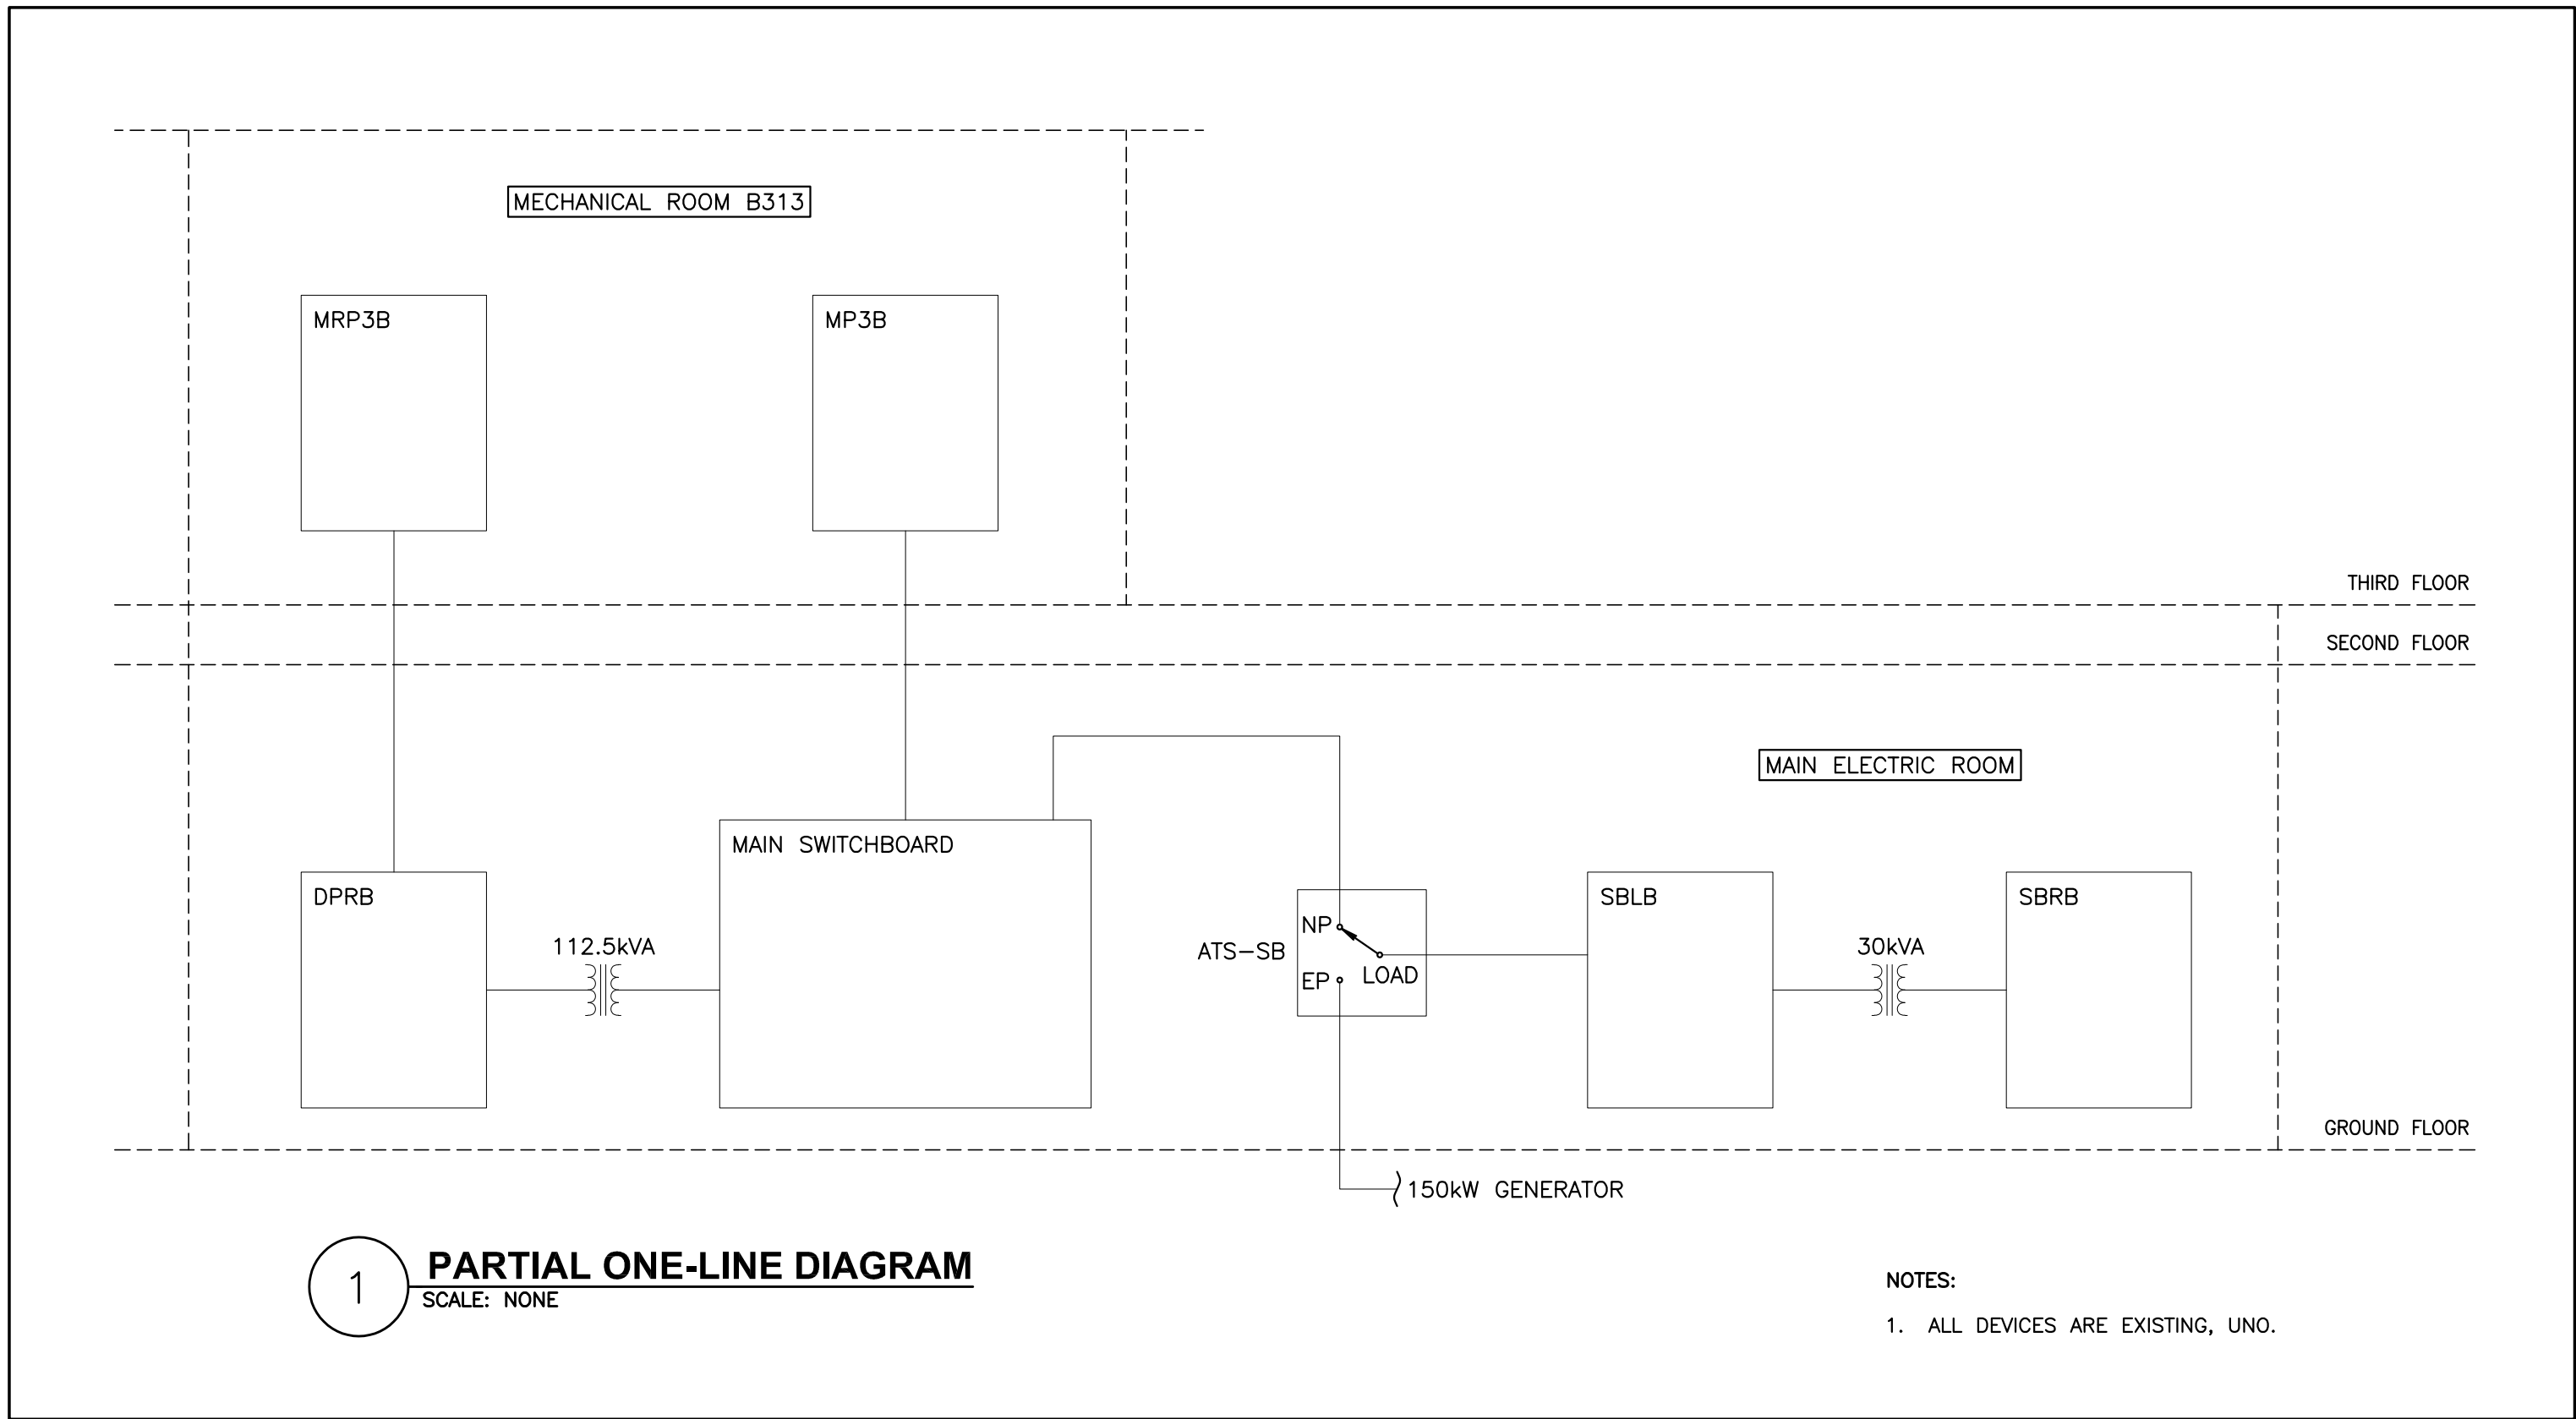

NOTES:

NO.	REVISED FOR:	DATE (Y-M-D):
1.	-	-
2.		
3.		
4.		
5.		
6.		
7.		



313 CONGRESS STREET
BOSTON, MA 02210
EXPERT@RIMKUS.COM
(800) 580-3228 | (617) 330-9390

CERTIFICATE OF AUTHORIZATION: N/A

SEAL:

NO.	ISSUED FOR:	DATE (Y-M-D):
1.	-	-
2.		
3.		
4.		
5.		
6.		
7.		

PROJECT:

BOILER REPLACEMENT

290 WASHINGTON STREET
SOMERVILLE, MA 02145

CLIENT:

CITY OF SOMERVILLE

SHEET TITLE:

ELECTRICAL
ONE-LINE DIAGRAM AND DETAILS

FOR CLIENT'S SOLE USE PER GOVERNING CONTRACT AND LIMITED TO APPLICABLE PROJECT. NO MODIFICATIONS OR REPRODUCTIONS WITHOUT WRITTEN APPROVAL OF RIMKUS. CONTRACTOR SOLELY RESPONSIBLE FOR VERIFYING ALL DIMENSIONS.

PROJECT NO: 28084.100334971

DATE (Y-M-D): 2026-06-03

SCALE: NONE

DESIGNED BY: IIK

DRAWN BY: IIK

CHECKED BY: MEM

DRAWING NO:


E7.00

A/C	AIR CONDITIONING	IN WC	INCHES, WATER COLUMN
ACR	AIR CONDITIONING & REFRIGERATION	IN WG	INCHES, WATER GAUGE
ACT	ACROUSTICAL CEILING TILE	KW	KILOWATT
AD	ACCESS DOOR	LA	LEAVING AIR TEMPERATURE
AFF	ABOVE FINISHED FLOOR	LBS	POUNDS
AFUE	ANNUAL FUEL UTILIZATION EFF	LBS/HR	POUNDS PER HOUR
AMB	AMBIENT	LF	LINEAR FEET
AMP	ACCESS PANEL	LWG	LEAVING WATER TEMPERATURE
ASJ	AIR SERVICE JACKET	MAX	MAXIMUM
ATC	AUTOMATIC TEMPERATURE CONTROLS	MBH	THOUSAND BTUs HOUR
AVG	AVERAGE	MC	MECHANICAL CONTRACTOR
BFC	BELOW FINISHED CEILING	MCA	MINIMUM CIRCUIT CAPACITY
BFP	BACKFLOW PREVENTER	MIN	MINIMUM
BDD	BACKDRIFT DAMPER	MOCP	MAX OVERCURRENT PROTECTION
BHP	BRAKE HORSEPOWER	N	NEW UNIT/DEVICE
BJ	BELOW JOISTS	NA	NOT APPLICABLE
BOP	BOTTOM OF PIPE	NC	NORMALLY CLOSED
BOS	BOTTOM OF STEEL	NIC	NOT IN CONTRACT
BTU	BRITISH THERMAL UNIT	NO	NORMALLY OPEN
CA	CAMBUSTION AIR	NOM	NOMINAL
CAP	CAPACITY	NTS	NOT TO SCALE
CAV	CONSTANT AIR VOLUME	OA	OPERATING AND MAINTENANCE
CFM	CUBIC FEET PER MINUTE	OAL	OUTSIDE AIR
CLG	CEILING	PC	PLUMBING CONTRACTOR
CO2	CARBON DIOXIDE	PD	PRESSURE DROP/DIFFERENCE
COP	COEFFICIENT OF PERFORMANCE	PH	PHASE
CP	CONDENSATE PUMP	POC	POINT OF CONNECTION
CRD	CLG RADIATION DAMPER	PPM	PARTS PER MILLION
CWP	COLD WORKING PRESSURE	PRV	PRESSURE REDUCING VALVE
DB	DRY BULB TEMPERATURE	PSG	POUNDS PER SQUARE INCH
DDC	DIRECT DIGITAL CONTROLS	PSIG	PSI GAUGE
DN	DOWN	PVC	POLYVINYL CHLORIDE
DSD	DUCT SMOKE DETECTOR	RA	RETURN AIR
DX	DIRECT EXPANSION	RE	RELOCATED EXISTING UNIT/DEVICE
E	EXISTING UNIT/DEVICE	RH	RELATIVE HUMIDITY
EA	EXHAUST AIR	RM	ROOM
EAT	ENTERING AIR TEMPERATURE	RPM	REVOLUTIONS PER MINUTE
EC	EXTERNAL CONTRACTOR	SA	SUPPLY AIR
ED	TO BE DEMOLISHED	SEER	SEASONAL ENERGY EFF RATING
EER	ENERGY EFFICIENCY RATING	SENS	SENSIBLE
EFF	EFFICIENCY	SHR	SENSIBLE HEAT RATIO
ENT	ENTERING	SPR	STATIC PRESSURE
ER	EXISTING UNIT/DEVICE	SPEC	SPECIFICATION
ESP	TO BE RELOCATED	SQ FT	SQUARE FEET
EXT	EXTERNAL STATIC PRESSURE	SS	STAINLESS STEEL
EWT	ENTERING WATER TEMPERATURE	STD	STANDARD
EX	EXTERNAL	SUCT	SUCTION
FC	FLEXIBLE CONNECTION	TAB	TESTING, ADJUSTING, & BALANCING
FLA	FULL LOAD AMPS	TSTAT	THERMOSTAT
FFM	FEET PER MINUTE	TEMP	TEMPERATURE
GA	GALLONS PER MINUTE	TSP	TOTAL STATIC PRESSURE
GC	GENERAL CONTRACTOR	TYP	TYPICAL
GPH	GALLONS PER HOUR	UNO	UNLESS NOTED OTHERWISE
GPM	GALLONS PER MINUTE	U/C	1" UNDERCUT ON DOOR
GWB	GYPSSUM WALL BOARD	V	VOLTS
HD	HEAD	VAR	VARIABLE
HEPA	HIGH EFF PARTICULATE FILTER	VAV	VARIABLE AIR VOLUME
HP	HORSEPOWER	VD	VOLUME DAMPER
HTG	HEATING	VEL	VELOCITY
HVAC	HEATING, VENTILATION, & AIR CONDITIONING	VFD	VARIABLE FREQUENCY DRIVE
HVACR	HEATING, VENTILATION, AIR CONDITIONING & REFRIGERATION	VSC	VARIABLE SPEED CONTROLLER
HWR	HOT WATER RETURN	VOL	VOLUME
HWS	HOT WATER SUPPLY	WB	WET BULB TEMPERATURE
HZ	HERTZ (FREQUENCY)	ZN	ZINC
IBJ	IN BETWEEN JOISTS	ΔP	CHANGE IN PRESSURE
IN	INCH	ΔT	CHANGE IN TEMPERATURE
		°F	DEGREES FARENHEIT

HYDRONIC SYSTEM SPECIFIC ABBREVIATIONS

AAV	AIR SEPARATOR	DDV	DRAIN OFF VALVE
AAV	AUTOMATIC AIR VENT	EDT	EXPANSION TANK
CD	CONDENSATE DRAIN	EWB	ENTERING WATER TEMPERATURE
CH	CHILLER	HB	HOSE BIBB CONN W/ CHAINED CAP
CHSF	CHEMICAL SHOT FEEDER	HWS	HOT WATER SUPPLY
CHW	CHILLED WATER	HWR	HOT WATER RETURN
CHWR	CHILLED WATER RETURN	LWT	LEAVING WATER TEMPERATURE
CHWS	CHILLED WATER SUPPLY	MV	MANUAL AIR VENT
CT	COOLING TOWER	NPSH	NET POSITIVE SUCTION HEAD
CTK	CORROSION TANK	OS&Y	OUTSIDE STEM AND YOKE
CWS	CONDENSER WATER SUPPLY	P	PUMP
CWR	CONDENSER WATER RETURN	TDH	TOTAL DYNAMIC HEAD

RGD FLOW LEGEND

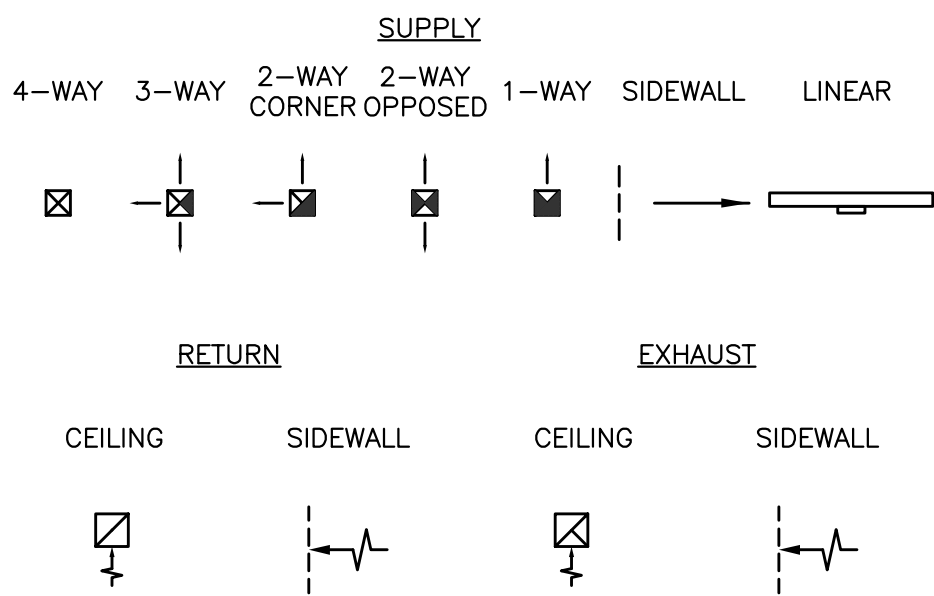

E - EXISTING
ED - EXISTING TO BE DEMOLISHED
ER - EXISTING TO BE RELOCATED
RE - RELOCATED EXISTING

	GATE VALVE
	BALL VALVE WITH MEMORY STOP (BALANCING VALVE)
	BALL VALVE WITH HOSE BIBB, CAP & CHAIN (DRAIN VALVES)
	BUTTERFLY VALVE
	BUTTERFLY VALVE WITH MEMORY STOP (BALANCING VALVE)
	GLOBE VALVE
	PLUG VALVE
	PRESSURE REDUCING VALVE
	CHECK VALVE
	STRAINER W/BALL VALVE, HOSE BIBB & CAP (GATE VALVE FOR STEAM)
	ANGLE VALVE (SECTION VIEW)
	SOLENOID VALVE
	AUTOMATIC CONTROL VALVE, MODULATING ACTUATOR
	TWO WAY AUTOMATIC CONTROL VALVE, TWO POSITION ACTUATOR
	THREE WAY AUTOMATIC CONTROL VALVE, TWO POSITION ACTUATOR
	AUTOMATIC FLOW CONTROL VALVE (PRESSURE INDEPENDENT)
	COMBINATION FLOWMETER/SHUT OFF/BALANCING VALVE (CIRCUIT SETTER)
	FLOW MEASURING DEVICE
	UNION OR FLANGE (AS INDICATED BY PIPE SIZE - SEE SPEC.)
	BLIND FLANGE
	END CAP
	PRESSURE GAUGE WITH GAUGE CLOCK
	THERMOMETER
	PRESSURE/TEMPERATURE WELL
	AUTOMATIC AIR VENT WITH ISOLATION VALVE
	MANUAL AIR VENT
	REDUCER (ECCENTRIC - FLAT ON BOTTOM OR FLAT ON TOP)
	REDUCER (CONCENTRIC)
	FLEXIBLE CONNECTION
	PIPE GUIDE
	ANCHOR
	RISE (SINGLE LINE - PLAN VIEW)
	DROP (SINGLE LINE - PLAN VIEW)
	TOP TAKEOFF
	BOTTOM TAKEOFF
	PIPE BREAK (SINGLE LINE)
	DIRT LEG
	CLEAN-OUT FOR CONDENSATE DRAIN
	RISE (DOUBLE LINE - PLAN VIEW)
	DROP (DOUBLE LINE - PLAN VIEW)
	PIPE BREAK (DOUBLE LINE)
	DIRECTION OF FLOW IN PIPE
	PITCH PIPE UP IN DIRECTION OF FLOW
	PITCH PIPE DOWN IN DIRECTION OF FLOW

ROUND SUPPLY DUCT UP		ROUND RETURN OR EXHAUST DUCT UP	
SUPPLY DUCT UP		RETURN/EXHAUST DUCT UP	
ROUND SUPPLY DUCT DOWN		ROUND RETURN OR EXHAUST DUCT DN	
SUPPLY DUCT DOWN		RETURN/EXHAUST DUCT DOWN	
STANDARD RADIUS ELBOW (R = W) SUPPLY/RETURN EXHAUST		HORIZONTAL OFFSET SUPPLY/RETURN /EXHAUST	
CEILING DUCT MTD DIFF/GRILLE W/BRANCH TAKE-OFF VOLUME DAMPER		TAKE-OFF TO DIFF/GRILLE W/BRANCH TAKE-OFF VOLUME DAMPER	
RISE OR DROP SUPPLY/RETURN/EXHAUST		ACOUSTICALLY LINED DUCT	
90° TAKE-OFF W/BRANCH TAKE-OFF VOLUME DAMPER (VD IN LOW PRESSURE SYSTEMS ONLY)		SIDEWALL DUCT MTD REGISTER/GRILLE W/BRANCH TAKE-OFF VOLUME DAMPER	
CEILING DUCT MTD DIFF/GRILLE W/BRANCH TAKE-OFF VOLUME DAMPER		BULLHEAD CONVERGE RETURN/EXHAUST W/BRANCH TAKE-OFF VOLUME DAMPER	
OPEN END DUCT W/VD & 1/2"x1/2" WMS		FLEXIBLE DUCT	

ACCU #	AIR COOLED CONDENSING UNIT		SECTION DESIGNATION SHEET NUMBER
ACU #	AIR CONDITIONING UNIT		DETAIL DESIGNATION SHEET NUMBER
AHU #	AIR HANDLING UNIT		SUPPLY OR RETURN AIR RISER DESIGNATION
AS #	AIR SEPARATOR		POINT OF CONNECTION TO EXISTING SYSTEM
AEF #	ATRIUM EXHAUST FAN		DEMOLITION OF EXISTING SYSTEM TO POINT INDICATED
B #	BOILER		AIR VOLUME TRAVERSE STATION
BP #	BOILER PUMP		MANUAL VOLUME DAMPER
CH #	CHILLER		SELF-CLOSING FIRE DAMPER W/ACCESS DOOR
CHWP #	CHILLED WATER PUMP		AUTOMATIC CONTROL DAMPER W/ACCESS DOOR
CP #	CONDENSATE PUMP		AUTOMATIC SMOKE DAMPER W/ACCESS DOOR
CWP #	CONDENSER WATER PUMP		COMBINATION FIRE/SMOKE DAMPER W/ACCESS DOOR
CT #	COOLING TOWER		MOTORIZED DAMPER
DEF #	DISHWASHER EXHAUST FAN		UNDERCUT DOOR
EBB #	ELECTRIC BASEBOARD		LOUVERED DOOR
ERU #	ENERGY RECOVERY VENTILATION		RETURN OR EXHAUST AIR FLOW
EF #	EXHAUST FAN (GENERAL DUTY)		SUPPLY AIR FLOW
ET #	EXPANSION TANK		THERMOSTAT
FCU #	FAN COIL UNIT		TEMPERATURE SENSOR
FPT #	FAN POWERED TERMINAL		FAN SWITCH
FSF #	FILTER SHOT FEEDER		STATIC PRESSURE SENSOR
GEF #	GLYCOL FEEDER SYSTEM		CARBON MONOXIDE SENSOR
HX #	HEAT EXCHANGER		CARBON DI-OXIDE SENSOR
HP #	HEAT PUMP UNIT		DUCT SMOKE DETECTOR
HD #	HYDRAULIC DECOUPLER		REVISION REFERENCE
HWP #	HOT WATER PUMP		
KEF #	KITCHEN EXHAUST FAN		
MAG #	MAGNETIC FILTER		
P #	PUMP (GENERAL DUTY)		
RTU #	ROOF-TOP UNIT		
SPF #	STAIRWELL PRESSURIZATION FAN		
TPD #	THERMALLY POWERED DIFFUSER		
TEF #	TOILET EXHAUST FAN		
UH #	UNIT HEATER		
VAV #	VARIABLE AIR VOLUME TERMINAL		

Diagram illustrating the relationship between equipment requiring electric service and equipment not requiring electric service, both linked to a central 'SEE SCHEDULE FOR PERFORMANCE REQUIREMENTS' box.

Left Side (Equipment Not Requiring Electric Service):

- Box: EQUIPMENT NOT REQUIRING ELECTRIC SERVICE
- Table:

TAG
#
TAG
DATA
DATA

Right Side (Equipment Requiring Electric Service):

- Box: EQUIPMENT REQUIRING ELECTRIC SERVICE
- Table:

TAG
#
TAG
DATA
DATA

Central Box: SEE SCHEDULE FOR PERFORMANCE REQUIREMENTS

Arrows indicate the flow of information from the equipment tables to the central performance requirements box.

SCOPE OF WORK SHALL INCLUDE ALL LABOR, MATERIALS, TOOLS, EQUIPMENT, TRANSPORTATION, HOISTING AND RIGGING, ETC. TO PERFORM THE WORK AS INDICATED ON THE DRAWINGS AND HEREIN SPECIFIED FOR A COMPLETE AND TOTAL INSTALLATION. REFER TO ACCOMPANYING BOOK SPECIFICATION SECTIONS FOR ADDITIONAL INFORMATION.

1. DEMOLITION OF (3) EXISTING CONDENSING GAS FIRED BOILERS AND ASSOCIATED PRIMARY PUMPS, HWS/R PIPING, GAS PIPING, GAS VENTS, FLUE, COMBUSTION AIR INTAKE, WIRING, AND CONTROLS AS SHOWN ON PLANS.

2. INSTALLATION OF (3) NEW 1500 MBH CONDENSING GAS FIRED BOILERS AND ASSOCIATED PRIMARY PUMPS, GAS PIPING, HOT WATER PIPING, WIRING, AND CONTROLS.

3. GRAPHICAL INTEGRATION OF (3) NEW BOILERS, (3) NEW PRIMARY PUMPS, AND ALL ASSOCIATED NEW CONTROLS INTO EXISTING HONEYWELL EBI FRONT-END.

4. INSTALLATION OF ALL CONTROLS, SENSORS, RELAYS, TRANSDUCERS, CONTROL WIRING, ETC. AS REQUIRED FOR THE PROPER OPERATION AND CONTROL OF ALL NEW AND EXISTING HVAC EQUIPMENT AND AS REQUIRED TO EXECUTE THE SEQUENCE OF OPERATION WITHIN SCOPE OF WORK.

5. TESTING, ADJUSTING, AND BALANCING AND COMMISSIONING OF ALL NEW AND EXISTING HVAC EQUIPMENT AS REQUIRED TO SATISFY THE DESIGN CRITERIA. TAB COMMISSIONING SHALL BE COORDINATED WITH CITY OF SOMERVILLE THIRD PARTY COMMISSIONER.

SCHEDULE OF DRAWINGS	
DRAWING	DESCRIPTION
M0.00	MECHANICAL LEGEND AND SCOPE OF WORK
M0.01	MECHANICAL SPECIFICATIONS (PAGE 1 OF 2)
M0.02	MECHANICAL SPECIFICATIONS (PAGE 2 OF 2)
M2.03A	MECHANICAL 3RD FLOOR DEMOLITION PLAN
M2.03B	MECHANICAL 3RD FLOOR GAS AND VENTING DEMOLITION PLAN
M2.04	MECHANICAL ROOF DEMOLITION PLAN
M3.03A	MECHANICAL 3RD FLOOR PLAN
M3.03B	MECHANICAL 3RD FLOOR GAS AND VENTING PLAN
M3.04	MECHANICAL ROOF PLAN
M6.00	MECHANICAL DEMOLITION ONE-LINE DIAGRAM
M6.01	MECHANICAL NEW ONE-LINE DIAGRAM
M7.00	MECHANICAL DETAILS
M8.00	MECHANICAL SCHEDULES

1.	.	.
2.		
3.		
4.		
5.		
6.		
7.		



313 CONGRESS STREET
BOSTON, MA 02210
EXPERT@RIMKUS.COM
(800) 580-3228 | (617) 330-9390

SEAL

NO.	ISSUED FOR:	DATE (Y-M-D):
1.		
2.		
3.		
4.		
5.		
6.		
7.		

BOILER REPLACEMENT

290 WASHINGTON STREET
SOMERVILLE, MA 02145

CLIENT:

CITY OF SOMERVILLE

SHEET TITLE:

MECHANICAL LEGEND AND SCOPE OF WORK

FOR CLIENT'S SOLE USE PER GOVERNING CONTRACT
AND LIMITED TO APPLICABLE PROJECT. NO
MODIFICATIONS OR REPRODUCTIONS WITHOUT
WRITTEN APPROVAL OF RIMKUS. CONTRACTOR SOLELY
RESPONSIBLE FOR VERIFYING ALL DIMENSIONS.

PROJECT NO: 28084.100334971

DATE (Y-M-D): 2026-06-03

SCALE: NONE

DESIGNED BY: AR

DRAWN BY: AR

CHECKED BY: AJM

DRAWING NO:

M0.00

- a.1. ALL EQUIPMENT AND PIPING SHALL BE MARKED FOR IDENTIFICATION AND DIRECTION OF FLOW.

MECHANICAL
B313

EXISTING AIR SEPARATOR TO REMAIN.

EXISTING SECONDARY HW PUMPS TO REMAIN.

EXISTING EQUIPMENT 5" CONCRETE PAD (TYP. ALL)

EXISTING BOILER PRIMARY PUMP AND ALL ASSOCIATED PIPING, WIRING, AND CONTROLS TO BE DEMOLISHED. (TYP. 3)

EXISTING LOCHINVAR IBN1700 GAS FIRED HOT WATER HEATING BOILER AND ALL ASSOCIATED PRIMARY LOOP HOT WATER PIPING, COMBUSTION AIR INTAKE DUCTWORK, EXHAUST FLUE, CONDENSATE DRAIN PIPING, GAS PIPING, WIRING, AND CONTROLS TO BE DEMOLISHED. (TYP. 3)

EXISTING ABANDONED HOT WATER HEATER TO BE DEMOLISHED.

3" HWS/R TYP.

1-1/4" HWS/R TO AHU-5 AND UH-3.

6"HWS

2" MINIMUM BY-PASS

1"HWS/R

MINIMUM FLOW BY-PASS VALVE (CV-1)

4"HWR

4"HWS

4"HWR

6"HWR

4"HWS

4"HWR

6"HWS

4"HWS

4"HWR

3/4" CW FILL

1" 3/4"

3/4"

EXISTING SUPPLY TEMPERATURE SENSOR TO BE DEMOLISHED.

EXISTING HONEYWELL HYDRONIC TEMPERATURE SENSOR TO REMAIN.

EXISTING PRIMARY HW LOOP CLOSELY SPACED TEES TO REMAIN.

EXISTING VERTICAL HW UNIT HEATER (UH-5) TO REMAIN.

EXISTING RETURN TEMPERATURE SENSOR TO REMAIN.

EXISTING HONEYWELL HYDRONIC TEMPERATURE SENSOR TO REMAIN.

3/4" HWS/R

3/4" HWS/R

EXISTING WALL-HUNG HW UNIT HEATER (UH-4) TO REMAIN.

CONTRACTOR SHALL REMOVE EXISTING BOILER EMERGENCY SHUT-OFF SWITCHES AND PROVIDE BLANK-OFF PLATES

READING NOOK
B327

IDF
B311

JANITOR CLOSET
B314

TOILET
B316

GIRLS
B317

STAIR 5
S-5

ELEC.
B312

VEST.
B312A

STAIR 4
S-4

DN

PLAN A UPDATED

 - LIMIT OF REMOVAL
 - REMOVE EXISTING

ED	EXISTING UNIT/DEVICE TO BE DEMOLISHED
ER	EXISTING UNIT/DEVICE TO BE RELOCATED
ETR	EXISTING TO REMAIN

1. CONTRACTOR SHALL MAINTAIN THE BUILDING MANAGEMENT'S AIR QUALITY STANDARD DURING CONSTRUCTION. REFER TO M.01.1 A. GENERAL CONDITIONS SUBSECTION 14 FOR MORE INFORMATION.
2. SUPPLY AND RETURN AIR SHALL BE CONTAINED TO MINIMIZE ANY MIGRATION OF DUST OR ODOR TO THE REST OF THE BUILDING BY:
 - a) SHUTTING OFF SUPPLY AND RETURN DAMPERS TO THE SPACE.
 - b) INSTALLING FILTER MEDIA OVER THE RETURN AIR OPENINGS.
 - c) INSTALLING EXHAUST SYSTEMS THAT EXHAUST DIRECTLY TO THE OUTSIDE.
3. ALL STRAINERS WITHIN BOILER ROOM INCLUDING BUT NOT LIMITED TO SECONDARY PUMPS WITH TEMPORARY CONSTRUCTION MESH/BASKETS TO PROTECT SYSTEM PRIOR TO AND DURING CONSTRUCTION.
4. CONTRACTOR SHALL RETAIN THE SERVICES FROM SOMERVELLE FIRE DEPARTMENT FOR FIRE WATCH RELATING TO ANY HOT WORK ASSOCIATED WITH THE PROJECT SCOPE.

NO.	REVISED FOR:	DATE (Y-M-D):
1.		
2.		
3.		
4.		
5.		
6.		
7.		



NO.	ISSUED FOR:	DATE (Y-M-D):
1.		
2.		
3.		
4.		
5.		
6.		
7.		

BOILER REPLACEMENT

90 WASHINGTON STREET
SOMERVILLE, MA 02145

CITY OF SOMERVILLE


FOR CLIENT'S SOLE USE PER GOVERNING CONTRACT
AND LIMITED TO APPLICABLE PROJECT. NO
MODIFICATIONS OR REPRODUCTIONS WITHOUT
WRITTEN APPROVAL OF RIMKUS. CONTRACTOR SOLELY
RESPONSIBLE FOR VERIFYING ALL DIMENSIONS.

PROJECT NO:	28084.100334971
DATE (Y-M-D):	2026-06-03
SCALE:	1/4" = 1'-0"
DESIGNED BY:	AR
DRAWN BY:	AR
CHECKED BY:	AJM

DRAWING NO: **M2.03A**

C:\Users\mdeid\gallagher\DWG\Rimkus\4-2020\090 Washington Street - Boiler Replacement\Project Files\03 Mechanical Plans\M2.03 Mechanical 3RD FLOOR DEMOLITION PLAN (R8).dwg (M2.03B) June 03, 2026 1:53pm total gallons

SCOPE OF WORK

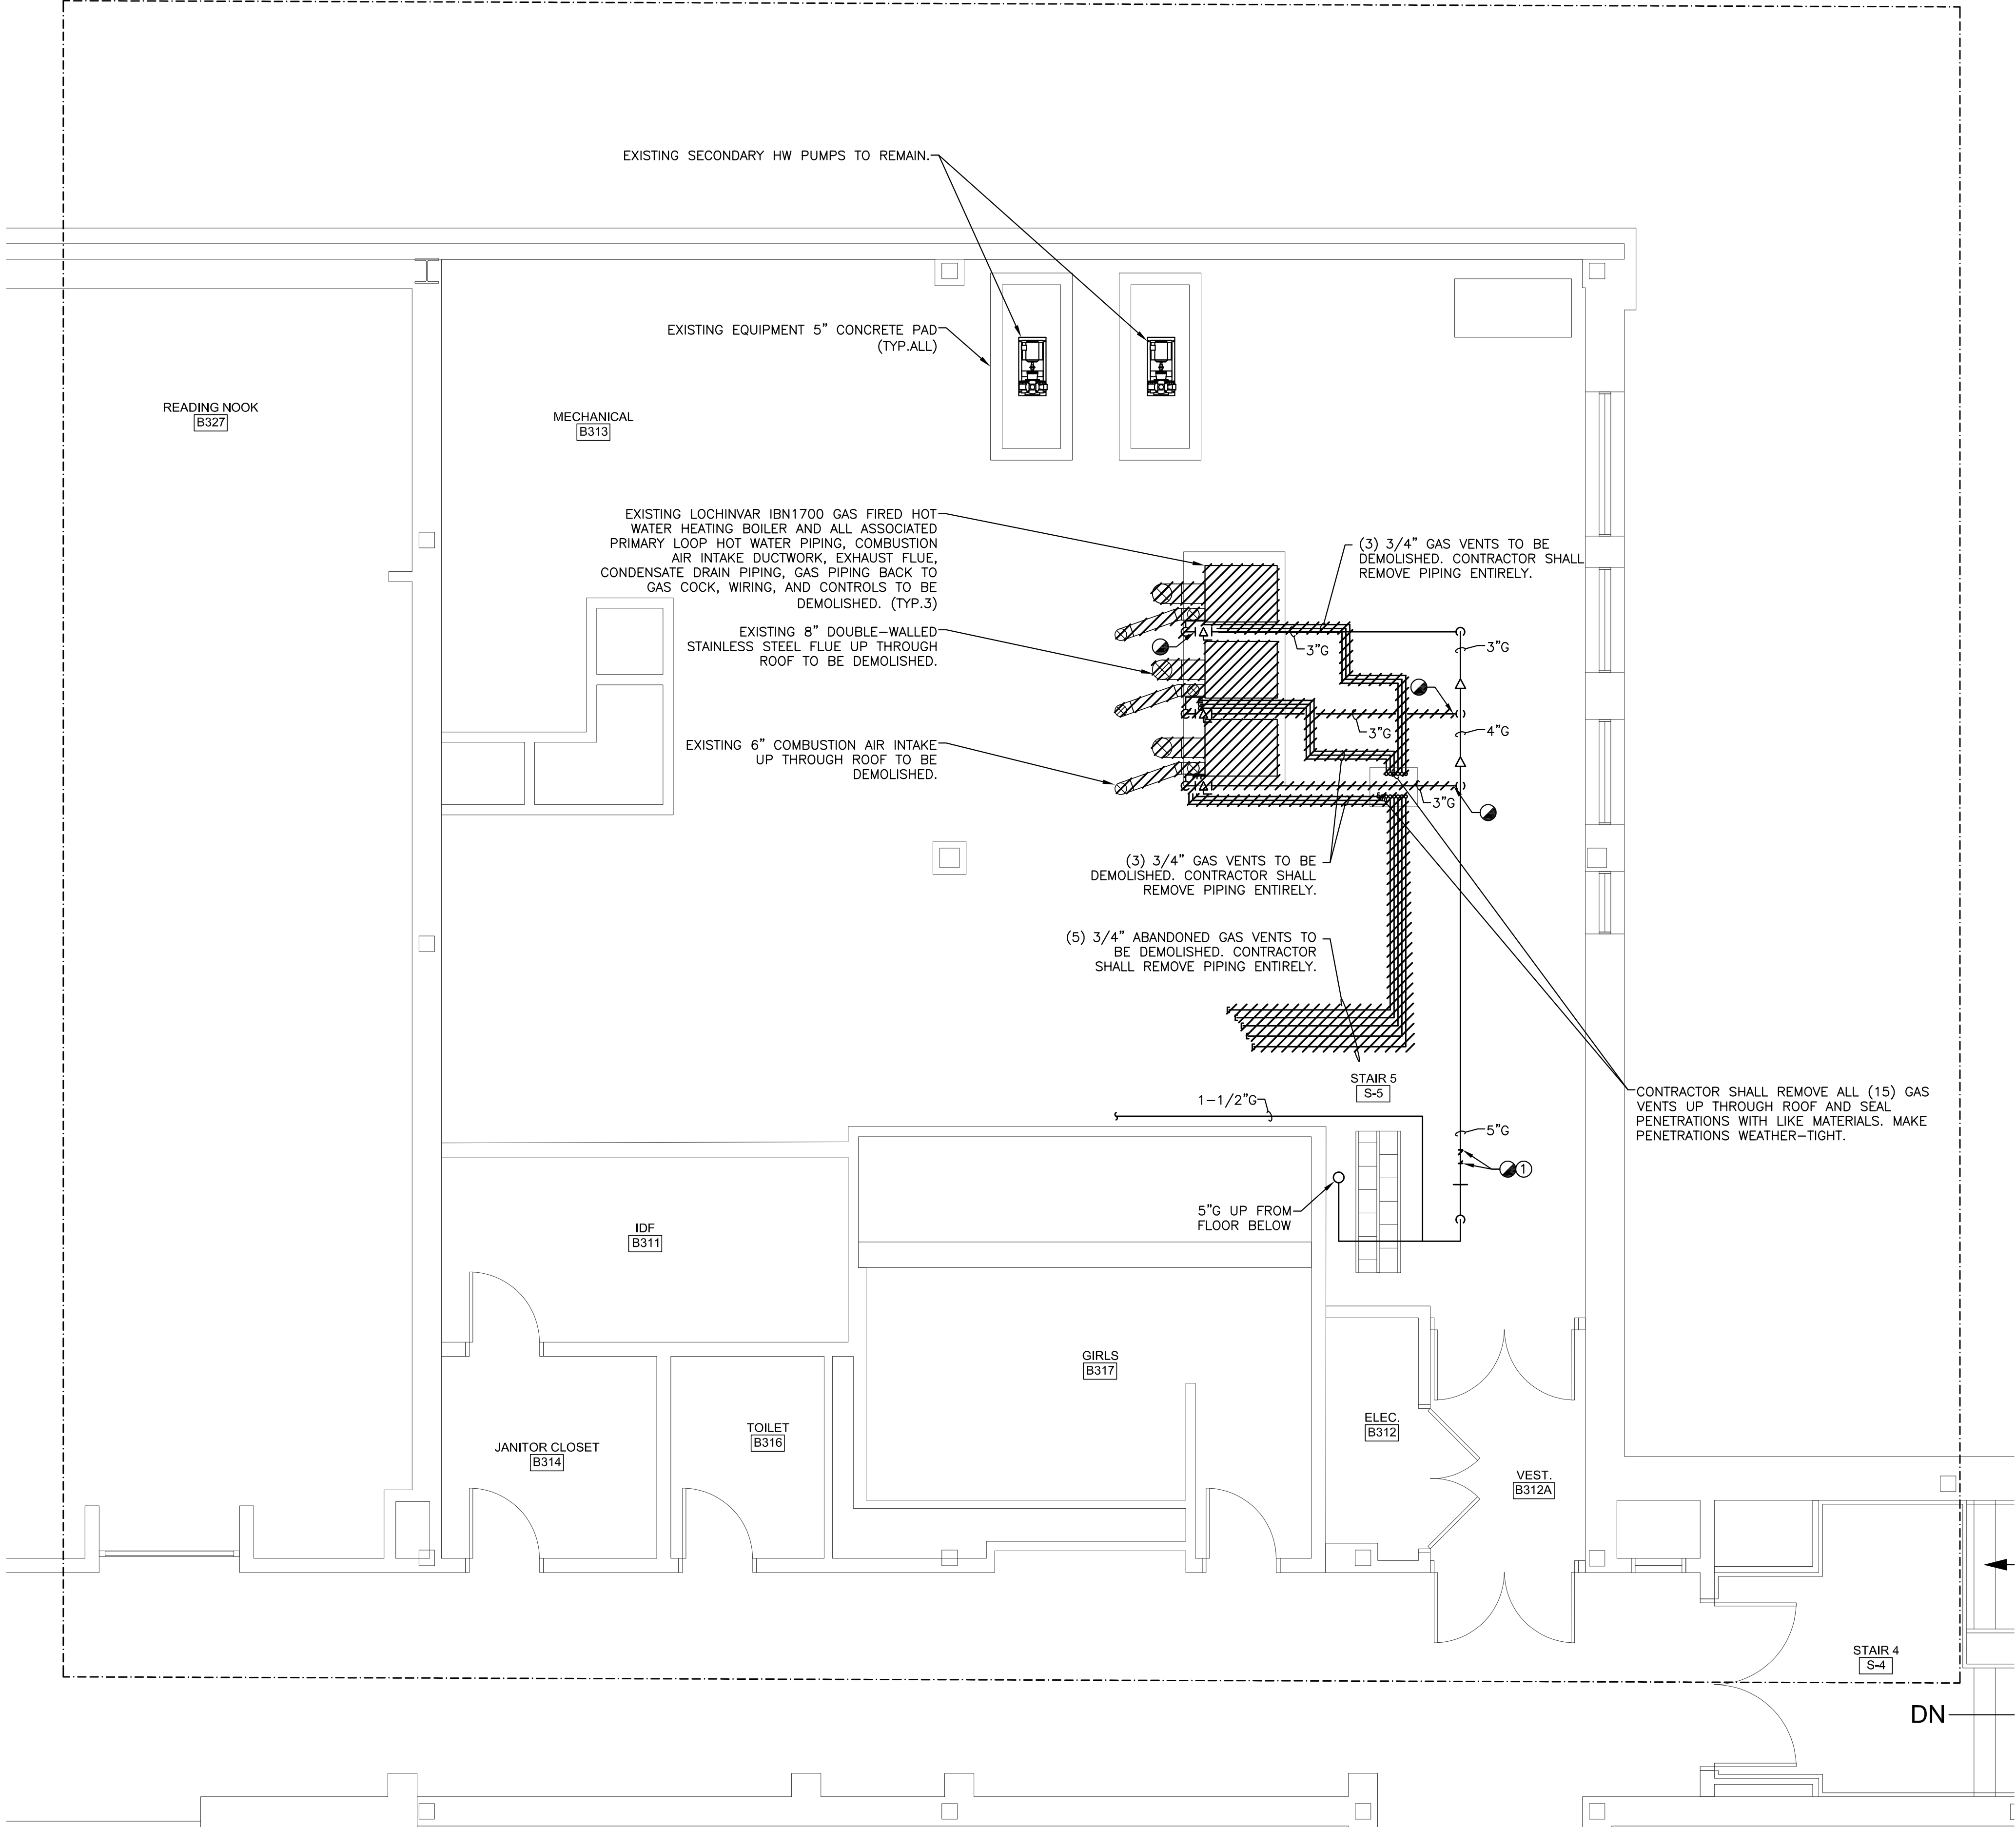

DEMOLITION KEY NOTES

- ① CONTRACTOR SHALL COORDINATE WITH SCHOOL OPERATIONS FOR GAS SERVICE SHUT DOWN FOR THE INSTALLATION OF NEW 3\" GAS COCK TO ISOLATE 3RD FLOOR MECHANICAL ROOM BOILERS.

DEMOLITION GENERAL NOTES AND LEGEND

- - LIMIT OF REMOVAL
///// - REMOVE EXISTING
- ED EXISTING UNIT/DEVICE TO BE DEMOLISHED
ER EXISTING UNIT/DEVICE TO BE RELOCATED
ETR EXISTING TO REMAIN
- CONTRACTOR SHALL MAINTAIN THE BUILDING MANAGEMENT'S AIR QUALITY STANDARD DURING CONSTRUCTION.
 - SUPPLY AND RETURN AIR SHALL BE CONTAINED TO MINIMIZE ANY MIGRATION OF DUST OR ODOR TO THE REST OF THE BUILDING BY:
 - SHUTTING OFF SUPPLY AND RETURN DAMPERS TO THE SPACE.
 - INSTALLING FILTER MEDIA OVER THE RETURN AIR OPENINGS.
 - INSTALLING EXHAUST SYSTEMS THAT EXHAUST DIRECTLY TO THE OUTSIDE.
 - CONTRACTOR SHALL COORDINATE GAS SHUT DOWN WITH SCHOOL OPERATIONS FOR THE REMOVAL AND INSTALLATION OF NEW GAS PIPING TO BOILERS.
 - CONTRACTOR SHALL COORDINATE ALL ROOFING WORK WITH THE FACILITY'S ROOFING CONTRACTOR.
 - ALL PIPE AND EQUIPMENT SUPPORTS THAT ARE NO LONGER NEEDED FOR THIS SCOPE OF WORK SHALL BE DEMOLISHED.
 - CONTRACTOR SHALL RETAIN THE SERVICES FROM SOMERVILLE FIRE DEPARTMENT FOR FIRE WATCH RELATING TO ANY HOT WORK ASSOCIATED WITH THE PROJECT SCOPE.

NOTES:

NO.	REVISED FOR:	DATE (Y-M-D):
1.	-	-
2.		
3.		
4.		
5.		
6.		
7.		



313 CONGRESS STREET
BOSTON, MA 02210
EXPERT@RIMKUS.COM
(800) 580-3228 | (617) 330-9390

CERTIFICATE OF AUTHORIZATION: N/A

SEAL:

NO.	ISSUED FOR:	DATE (Y-M-D):
1.	-	-
2.		
3.		
4.		
5.		
6.		
7.		

PROJECT:

BOILER REPLACEMENT

**290 WASHINGTON STREET
SOMERVILLE, MA 02145**

CLIENT:

CITY OF SOMERVILLE

SHEET TITLE:

**MECHANICAL
3RD FLOOR GAS AND VENTING
DEMOLITION PLAN**

FOR CLIENT'S SOLE USE PER GOVERNING CONTRACT AND LIMITED TO APPLICABLE PROJECT. NO MODIFICATIONS OR REPRODUCTIONS WITHOUT WRITTEN APPROVAL OF RIMKUS. CONTRACTOR SOLELY RESPONSIBLE FOR VERIFYING ALL DIMENSIONS.

PROJECT NO:	28084.100334971
DATE (Y-M-D):	2026-06-03
SCALE:	1/4" = 1'-0"
DESIGNED BY:	AR
DRAWN BY:	AR
CHECKED BY:	AJM

DRAWING NO:


M2.03B

C:\Users\mdeid\appdata\local\temp\Rimkus-ACC2000\Washington Street - Boiler Replacement\Project Files\M3.03 Mechanical\Plan\M3.03 Mechanical 3RD FLOOR PLAN.dwg [M3.03A] June 03, 2026 - 3:41pm saved.galligos

GENERAL NOTES

- CONTRACTOR SHALL MAINTAIN ALL REQUIRE TOP/SIDES/FRONT SERVICE CLEARANCES AS REQUIRED BY EQUIPMENT MANUFACTURER.
- ALL ISOLATION VALVES SHALL BE INSTALLED WHERE EASILY ACCESSIBLE. PROVIDE CHAIN ACCESS FOR VALVES LOCATED GREATER THAN 8' AFF.
- HOT WATER SYSTEM SHALL BE PROVIDED WITH 30% GLYCOL PER GENERAL CONDITIONS.
- CONTRACTOR SHALL TEST WATER PRIOR TO START-UP TO CONFIRM SYSTEM FLUID CHEMISTRY IS WITHIN OPERATING RANGE PER MANUFACTURER'S STANDARDS.
- CONTRACTOR SHALL BE RESPONSIBLE FOR MAINTAINING THE BUILDING'S AIR QUALITY STANDARD DURING CONSTRUCTION. CONTRACTOR SHALL TEMPORARILY SEAL OFF ALL RETURN AIR AND OUTSIDE AIR DUCTS/OPENINGS TO MINIMIZE ANY MIGRATION OF DUST, ODORS, OR SMOKE. CONTRACTOR SHALL PROVIDE NEGATIVE AIR EXHAUST FAN DUCTED TO THE EXTERIOR OF THE BUILDING.
- CONTRACTOR SHALL RETAIN THE SERVICES FROM SOMERVILLE FIRE DEPARTMENT FOR FIRE WATCH RELATING TO ANY HOT WORK ASSOCIATED WITH THE PROJECT SCOPE.
- EXISTING AND NEW HOT WATER SYSTEM. STRAINERS INCLUDING BUT NOT LIMITED TO PRIMARY LOOP PUMPS, SECONDARY LOOP PUMPS, BY-PASS VALVE, ETC. SHALL BE PROVIDED WITH TEMPORARY CONSTRUCTION MESH PRIOR TO DEMOLITION. UPON PROJECT COMPLETION CONTRACTOR SHALL REMOVE AND REPLACE STRAINER MESH/BASKET. SPENT CONSTRUCTION MESH SHALL BE PLACED IN CLEAR PLASTIG BAG AND HUNG FROM HYDRONIC PIPE TO SERVE AS PROOF OF WORK COMPLETION.
- ALL NEW VALVES SHALL BE PROVIDED WITH EXTENDED HANDLES AND FULLY INSULATED.

SCOPE OF WORK

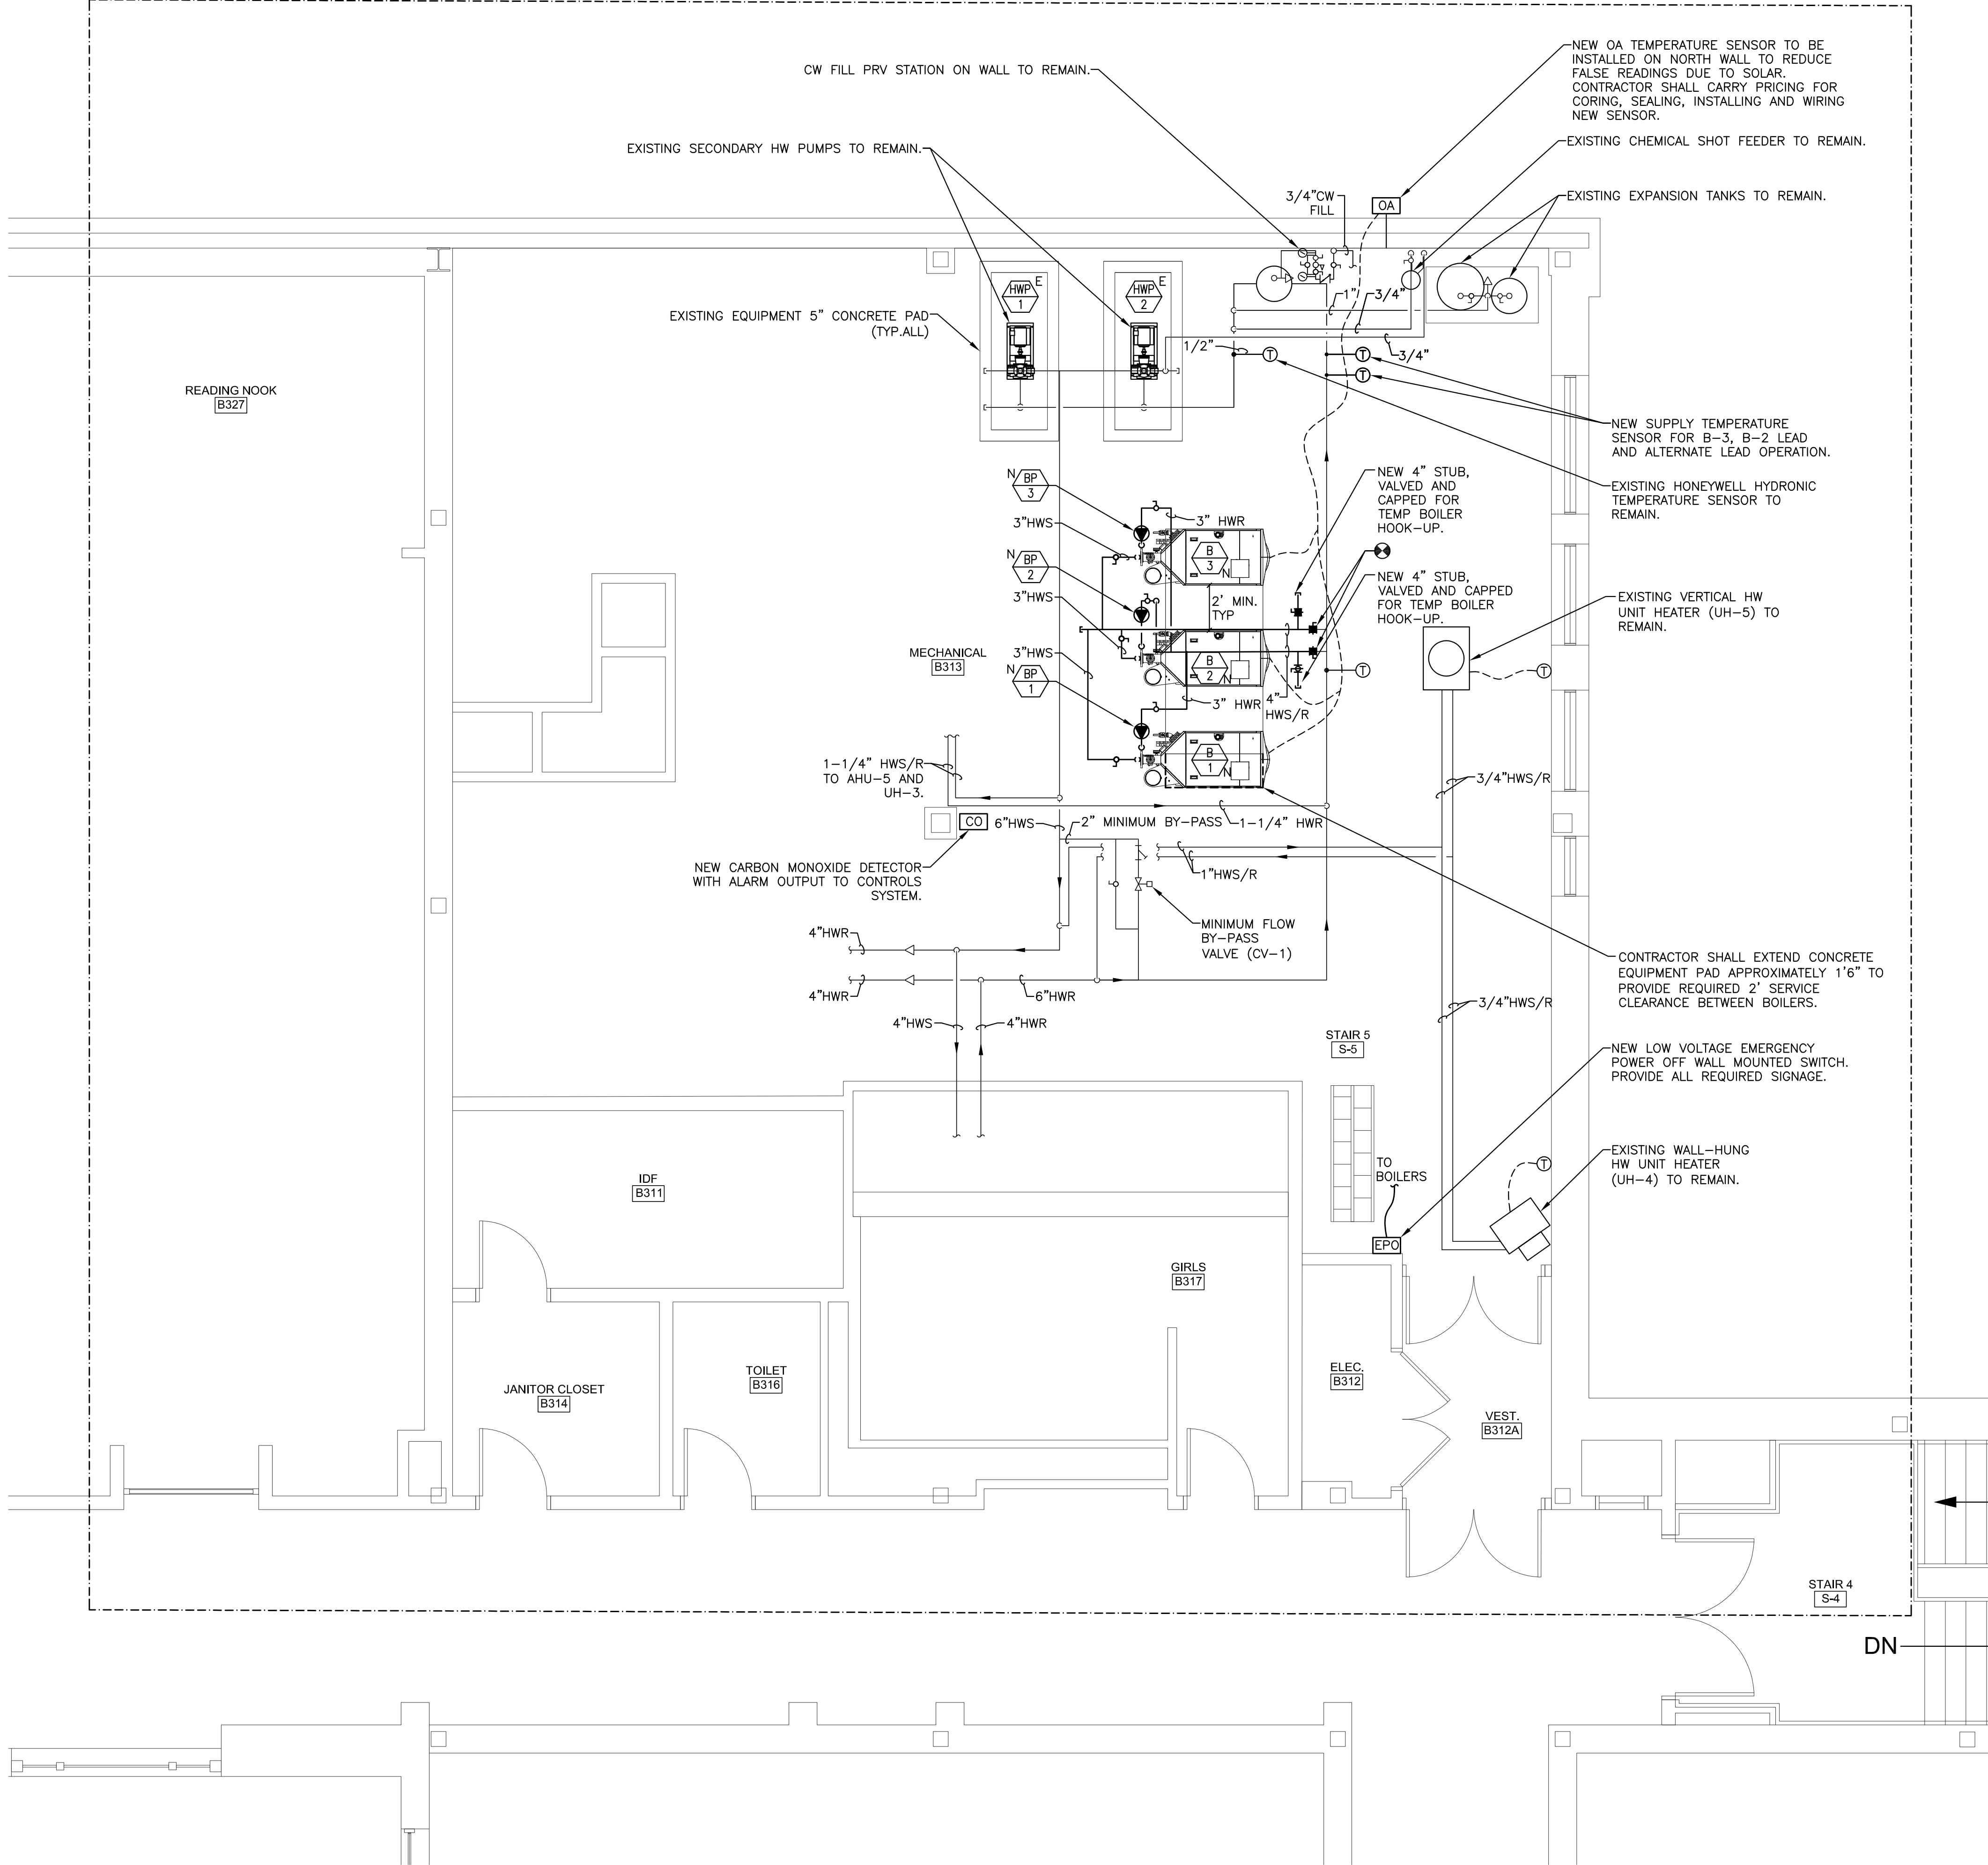

NOTES:

NO.	REVISED FOR:	DATE (Y-M-D):
1.	-	-
2.		
3.		
4.		
5.		
6.		
7.		



313 CONGRESS STREET
BOSTON, MA 02210
EXPERT@RIMKUS.COM
(800) 580-3228 | (617) 330-9390

CERTIFICATE OF AUTHORIZATION: N/A

SEAL:

NO.	ISSUED FOR:	DATE (Y-M-D):
1.	-	-
2.		
3.		
4.		
5.		
6.		
7.		

PROJECT:

BOILER REPLACEMENT

290 WASHINGTON STREET
SOMERVILLE, MA 02145

CLIENT:

CITY OF SOMERVILLE

SHEET TITLE:

MECHANICAL
3RD FLOOR PLAN

FOR CLIENT'S SOLE USE PER GOVERNING CONTRACT
AND LIMITED TO APPLICABLE PROJECT. NO
MODIFICATIONS OR REPRODUCTIONS WITHOUT
WRITTEN APPROVAL OF RIMKUS. CONTRACTOR SOLELY
RESPONSIBLE FOR VERIFYING ALL DIMENSIONS.

PROJECT NO:	28084.100334971
DATE (Y-M-D):	2026-06-03
SCALE:	1/4" = 1'-0"
DESIGNED BY:	AR
DRAWN BY:	AR
CHECKED BY:	AJM


DRAWING NO:

M3.03A

C:\Users\mdeid\gallgo\DWG\CDDoc\Brimkus-ACC2000 Washington Street - Boiler Replacement\Project Files\05 Mechanical Plans\M3.03 Mechanical 3RD FLOOR PLAN.dwg [M3.03B] June 03, 2026 - 3:40pm 3x12x12 gallogos

GENERAL NOTES

1. CONTRACTOR SHALL REVIEW IOM FOR LIST OF APPROVED VENTING PRODUCTS AND REQUIREMENTS FOR VENTING.

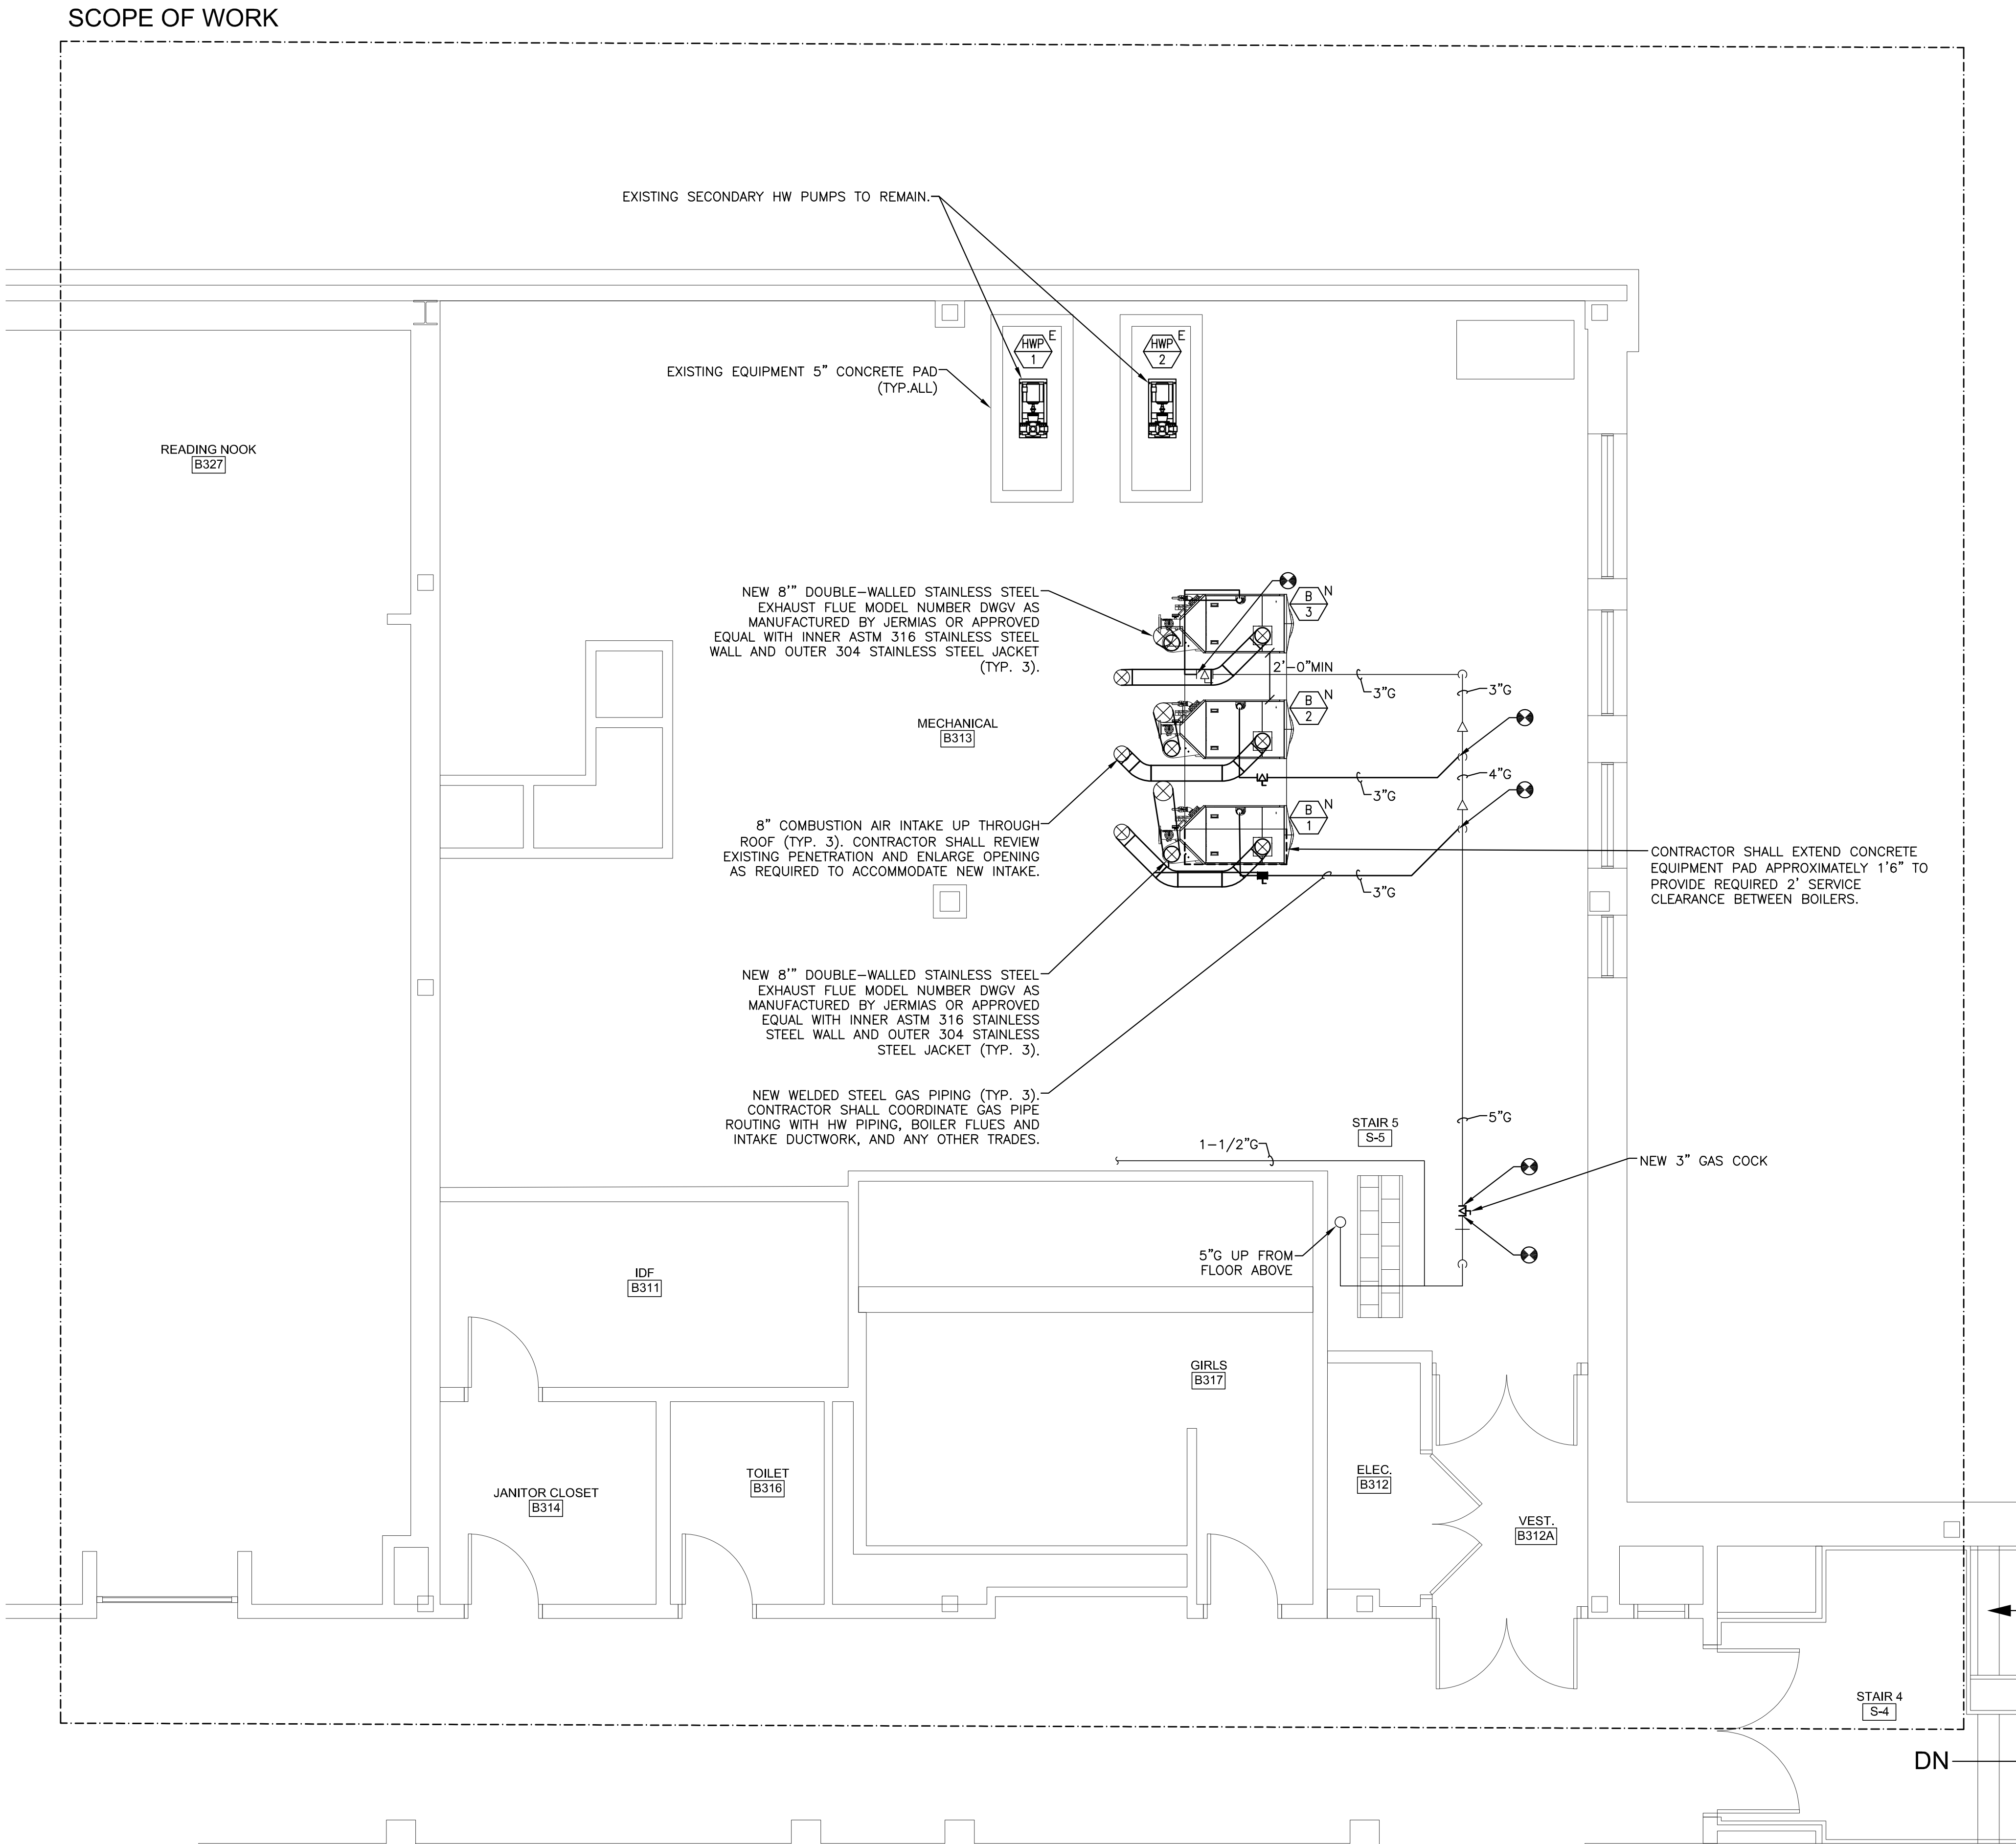

NOTES:

NO.	REVISED FOR:	DATE (Y-M-D):
1.	-	-
2.		
3.		
4.		
5.		
6.		
7.		



313 CONGRESS STREET
BOSTON, MA 02210
EXPERT@RIMKUS.COM
(800) 580-3228 | (617) 330-9390

CERTIFICATE OF AUTHORIZATION: N/A

SEAL:

NO.	ISSUED FOR:	DATE (Y-M-D):
1.	-	-
2.		
3.		
4.		
5.		
6.		
7.		

PROJECT:

BOILER REPLACEMENT

290 WASHINGTON STREET
SOMERVILLE, MA 02145

CLIENT:

CITY OF SOMERVILLE

SHEET TITLE:

MECHANICAL
3RD FLOOR GAS AND VENTING
PLAN

FOR CLIENT'S SOLE USE PER GOVERNING CONTRACT
AND LIMITED TO APPLICABLE PROJECT. NO
MODIFICATIONS OR REPRODUCTIONS WITHOUT
WRITTEN APPROVAL OF RIMKUS. CONTRACTOR SOLELY
RESPONSIBLE FOR VERIFYING ALL DIMENSIONS.


PROJECT NO:	28084.100334971
DATE (Y-M-D):	2026-06-03
SCALE:	1/4" = 1'-0"
DESIGNED BY:	AR
DRAWN BY:	AR
CHECKED BY:	AJM

DRAWING NO:

M3.03B

DEMOLITION GENERAL NOTES AND LEGEND

- - LIMIT OF REMOVAL
- REMOVE EXISTING
- ED EXISTING UNIT/DEVICE TO BE DEMOLISHED
ER EXISTING UNIT/DEVICE TO BE RELOCATED
ETR EXISTING TO REMAIN
1. CONTRACTOR SHALL MAINTAIN THE BUILDING MANAGEMENT'S AIR QUALITY STANDARD DURING CONSTRUCTION. REFER TO M0.01 A. GENERAL CONDITIONS SUBJECTION 14 FOR MORE INFORMATION.
2. SUPPLY AND RETURN AIR SHALL BE CONTAINED TO MINIMIZE ANY MIGRATION OF DUST OR ODOR TO THE REST OF THE BUILDING BY:
- a) SHUTTING OFF SUPPLY AND RETURN DAMPERS TO THE SPACE.
b) INSTALLING FILTER MEDIA OVER THE RETURN AIR OPENINGS.
c) INSTALLING EXHAUST SYSTEMS THAT EXHAUST DIRECTLY TO THE OUTSIDE.
3. ALL STRAINERS WITHIN BOILER ROOM INCLUDING BUT NOT LIMITED TO SECONDARY PUMPS WITH TEMPORARY CONSTRUCTION MESH/BASKETS TO PROTECT SYSTEM PRIOR TO AND DURING CONSTRUCTION.
4. CONTRACTOR SHALL RETAIN THE SERVICES FROM SOMERVILLE FIRE DEPARTMENT FOR FIRE WATCH RELATING TO ANY HOT WORK ASSOCIATED WITH THE PROJECT SCOPE.

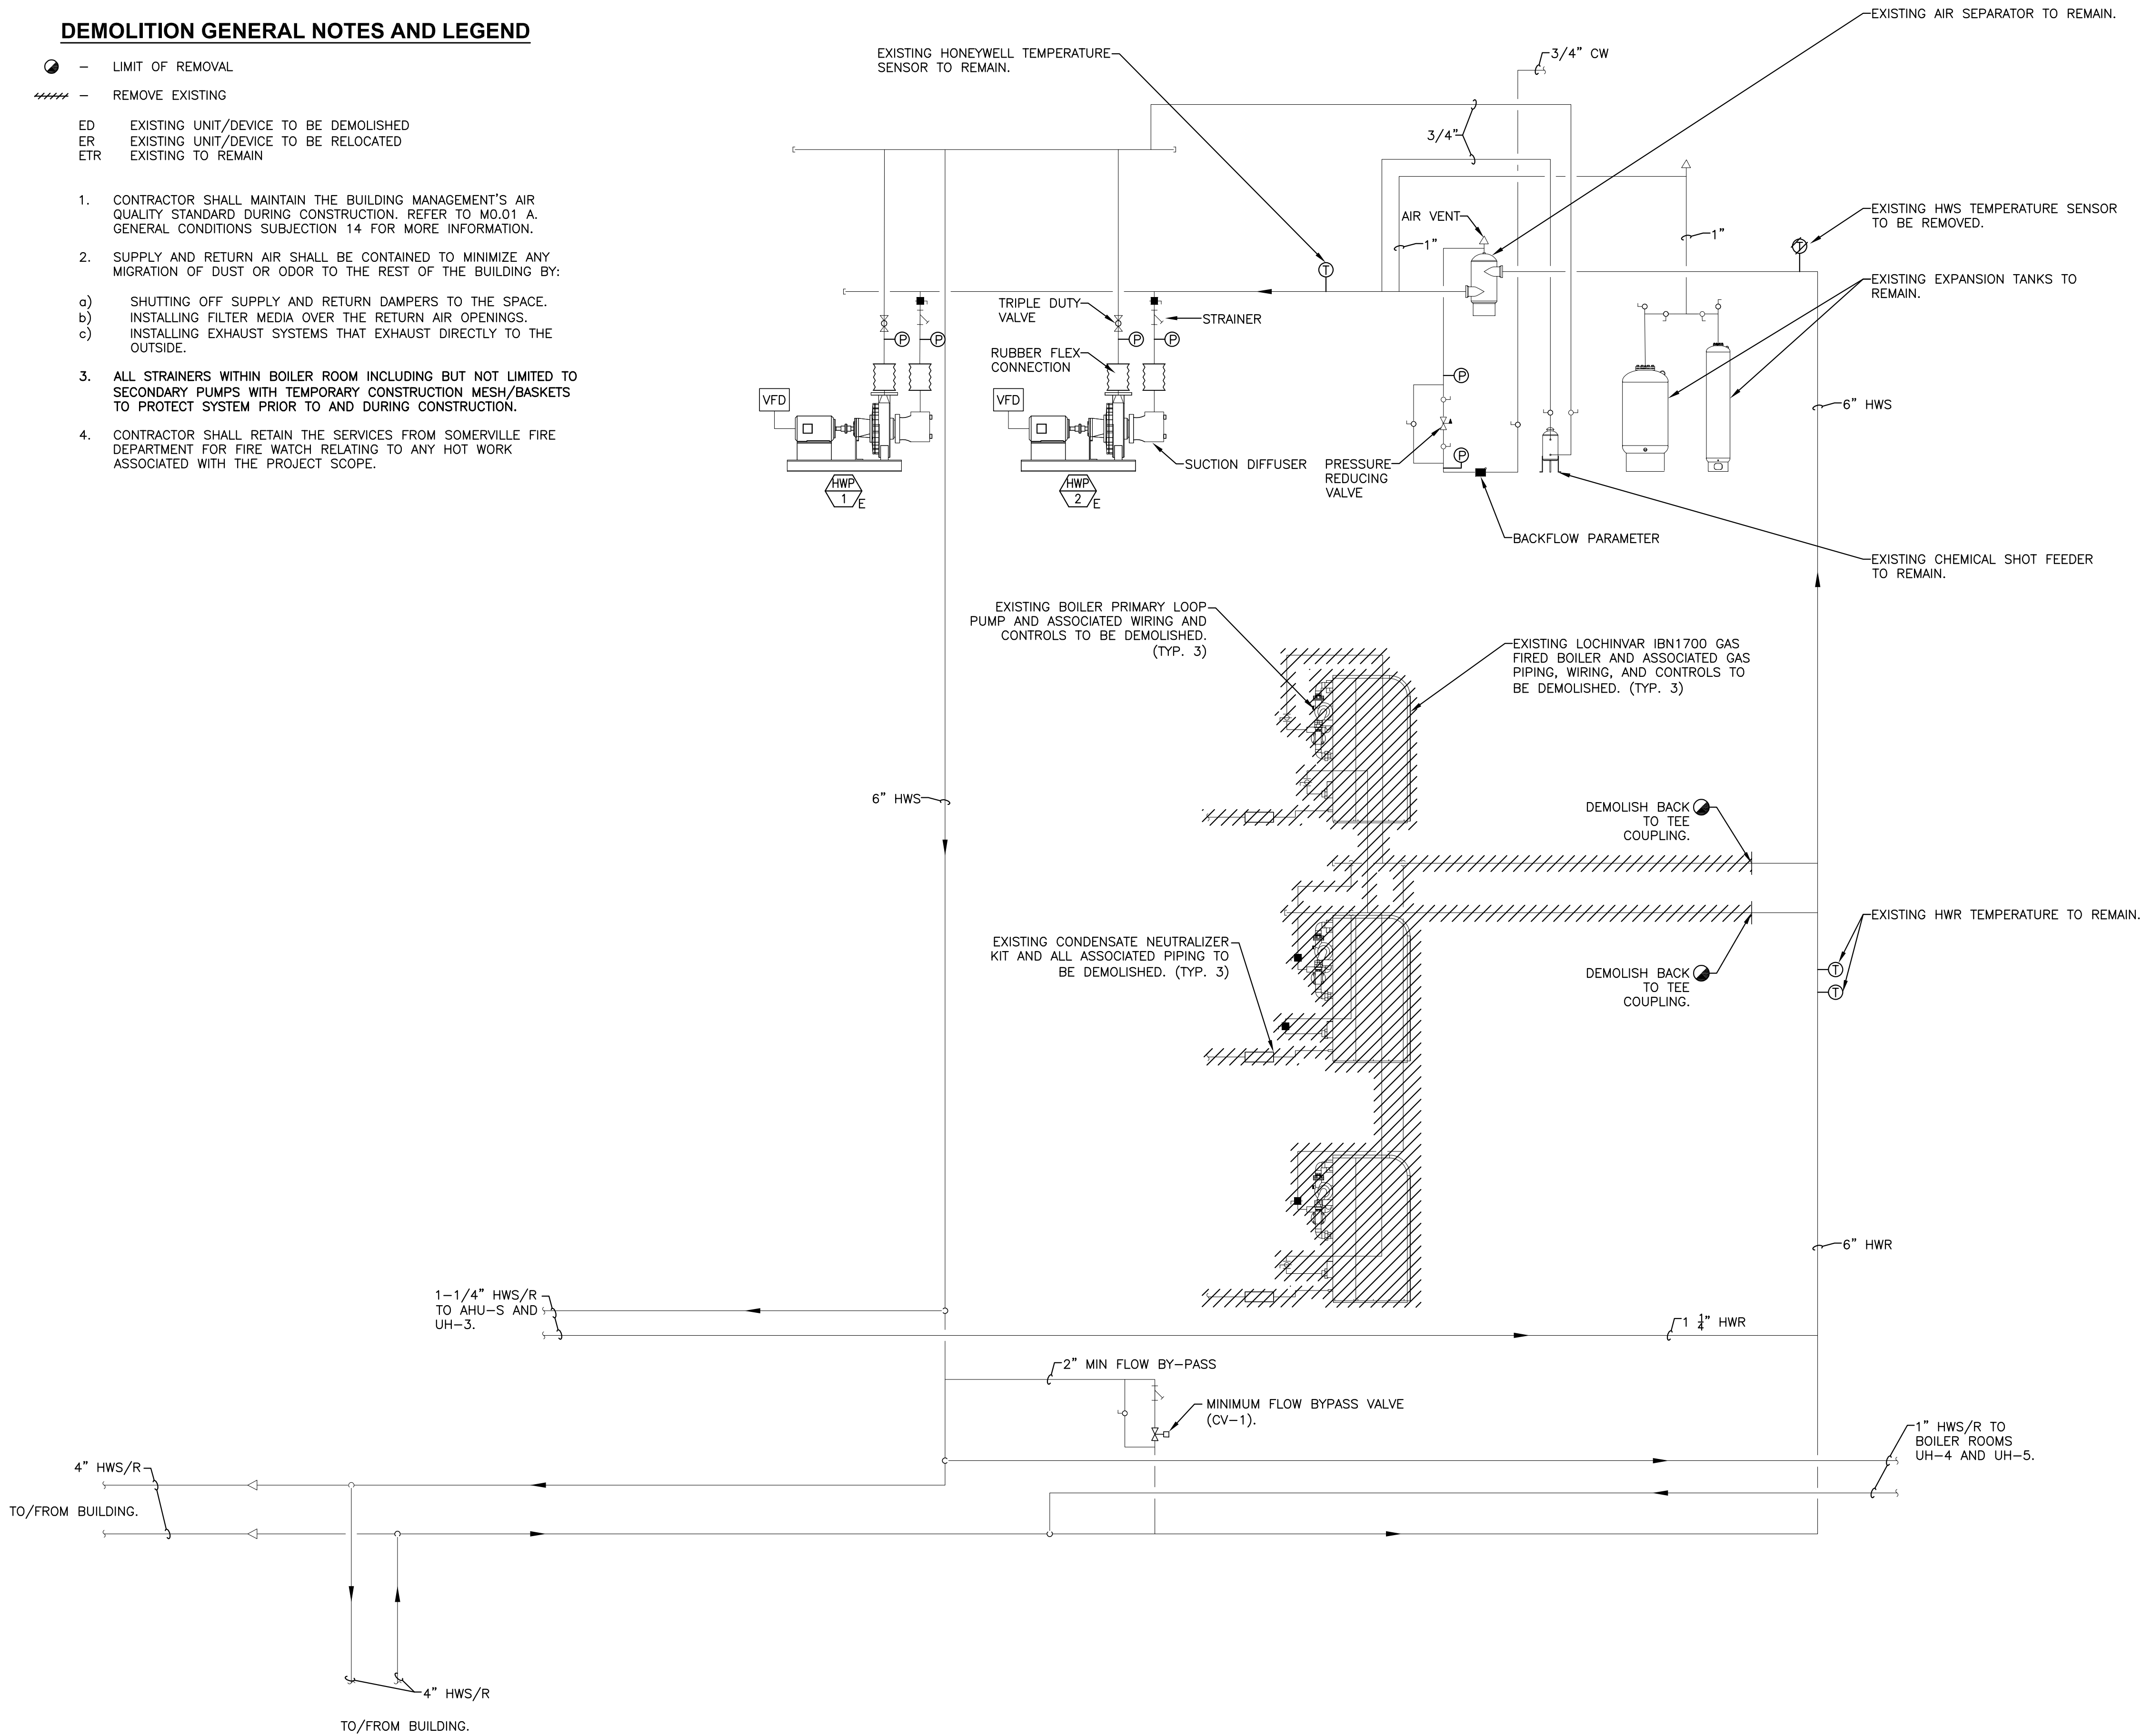

NOTES:

NO.	REVISED FOR:	DATE (Y-M-D):
1.		
2.		
3.		
4.		
5.		
6.		
7.		

RIMKUS

313 CONGRESS STREET
BOSTON, MA 02210
EXPERT@RIMKUS.COM
(800) 580-3228 | (617) 330-9390

CERTIFICATE OF AUTHORIZATION: N/A

SEAL:

NO.	ISSUED FOR:	DATE (Y-M-D):
1.		
2.		
3.		
4.		
5.		
6.		
7.		

PROJECT:

BOILER REPLACEMENT

**290 WASHINGTON STREET
SOMERVILLE, MA 02145**

CLIENT:

CITY OF SOMERVILLE

SHEET TITLE:

**MECHANICAL
DEMOLITION ONE-LINE DIAGRAM**


FOR CLIENT'S SOLE USE PER GOVERNING CONTRACT AND LIMITED TO APPLICABLE PROJECT. NO MODIFICATIONS OR REPRODUCTIONS WITHOUT WRITTEN APPROVAL OF RIMKUS. CONTRACTOR SOLELY RESPONSIBLE FOR VERIFYING ALL DIMENSIONS.

PROJECT NO:	28084.100334971
DATE (Y-M-D):	2026-06-03
SCALE:	NONE
DESIGNED BY:	AR
DRAWN BY:	AR
CHECKED BY:	AJM

DRAWING NO:

M6.00

C:\Users\dmel\appdata\local\temp\Rimkus-ACC2000\Washington Street - Boiler Replacement\Project Files\05 Mechanical\ONE LINE\ONE LINE.DWG (M6.01) June 01, 2026 - 4:45pm dmel gallegos

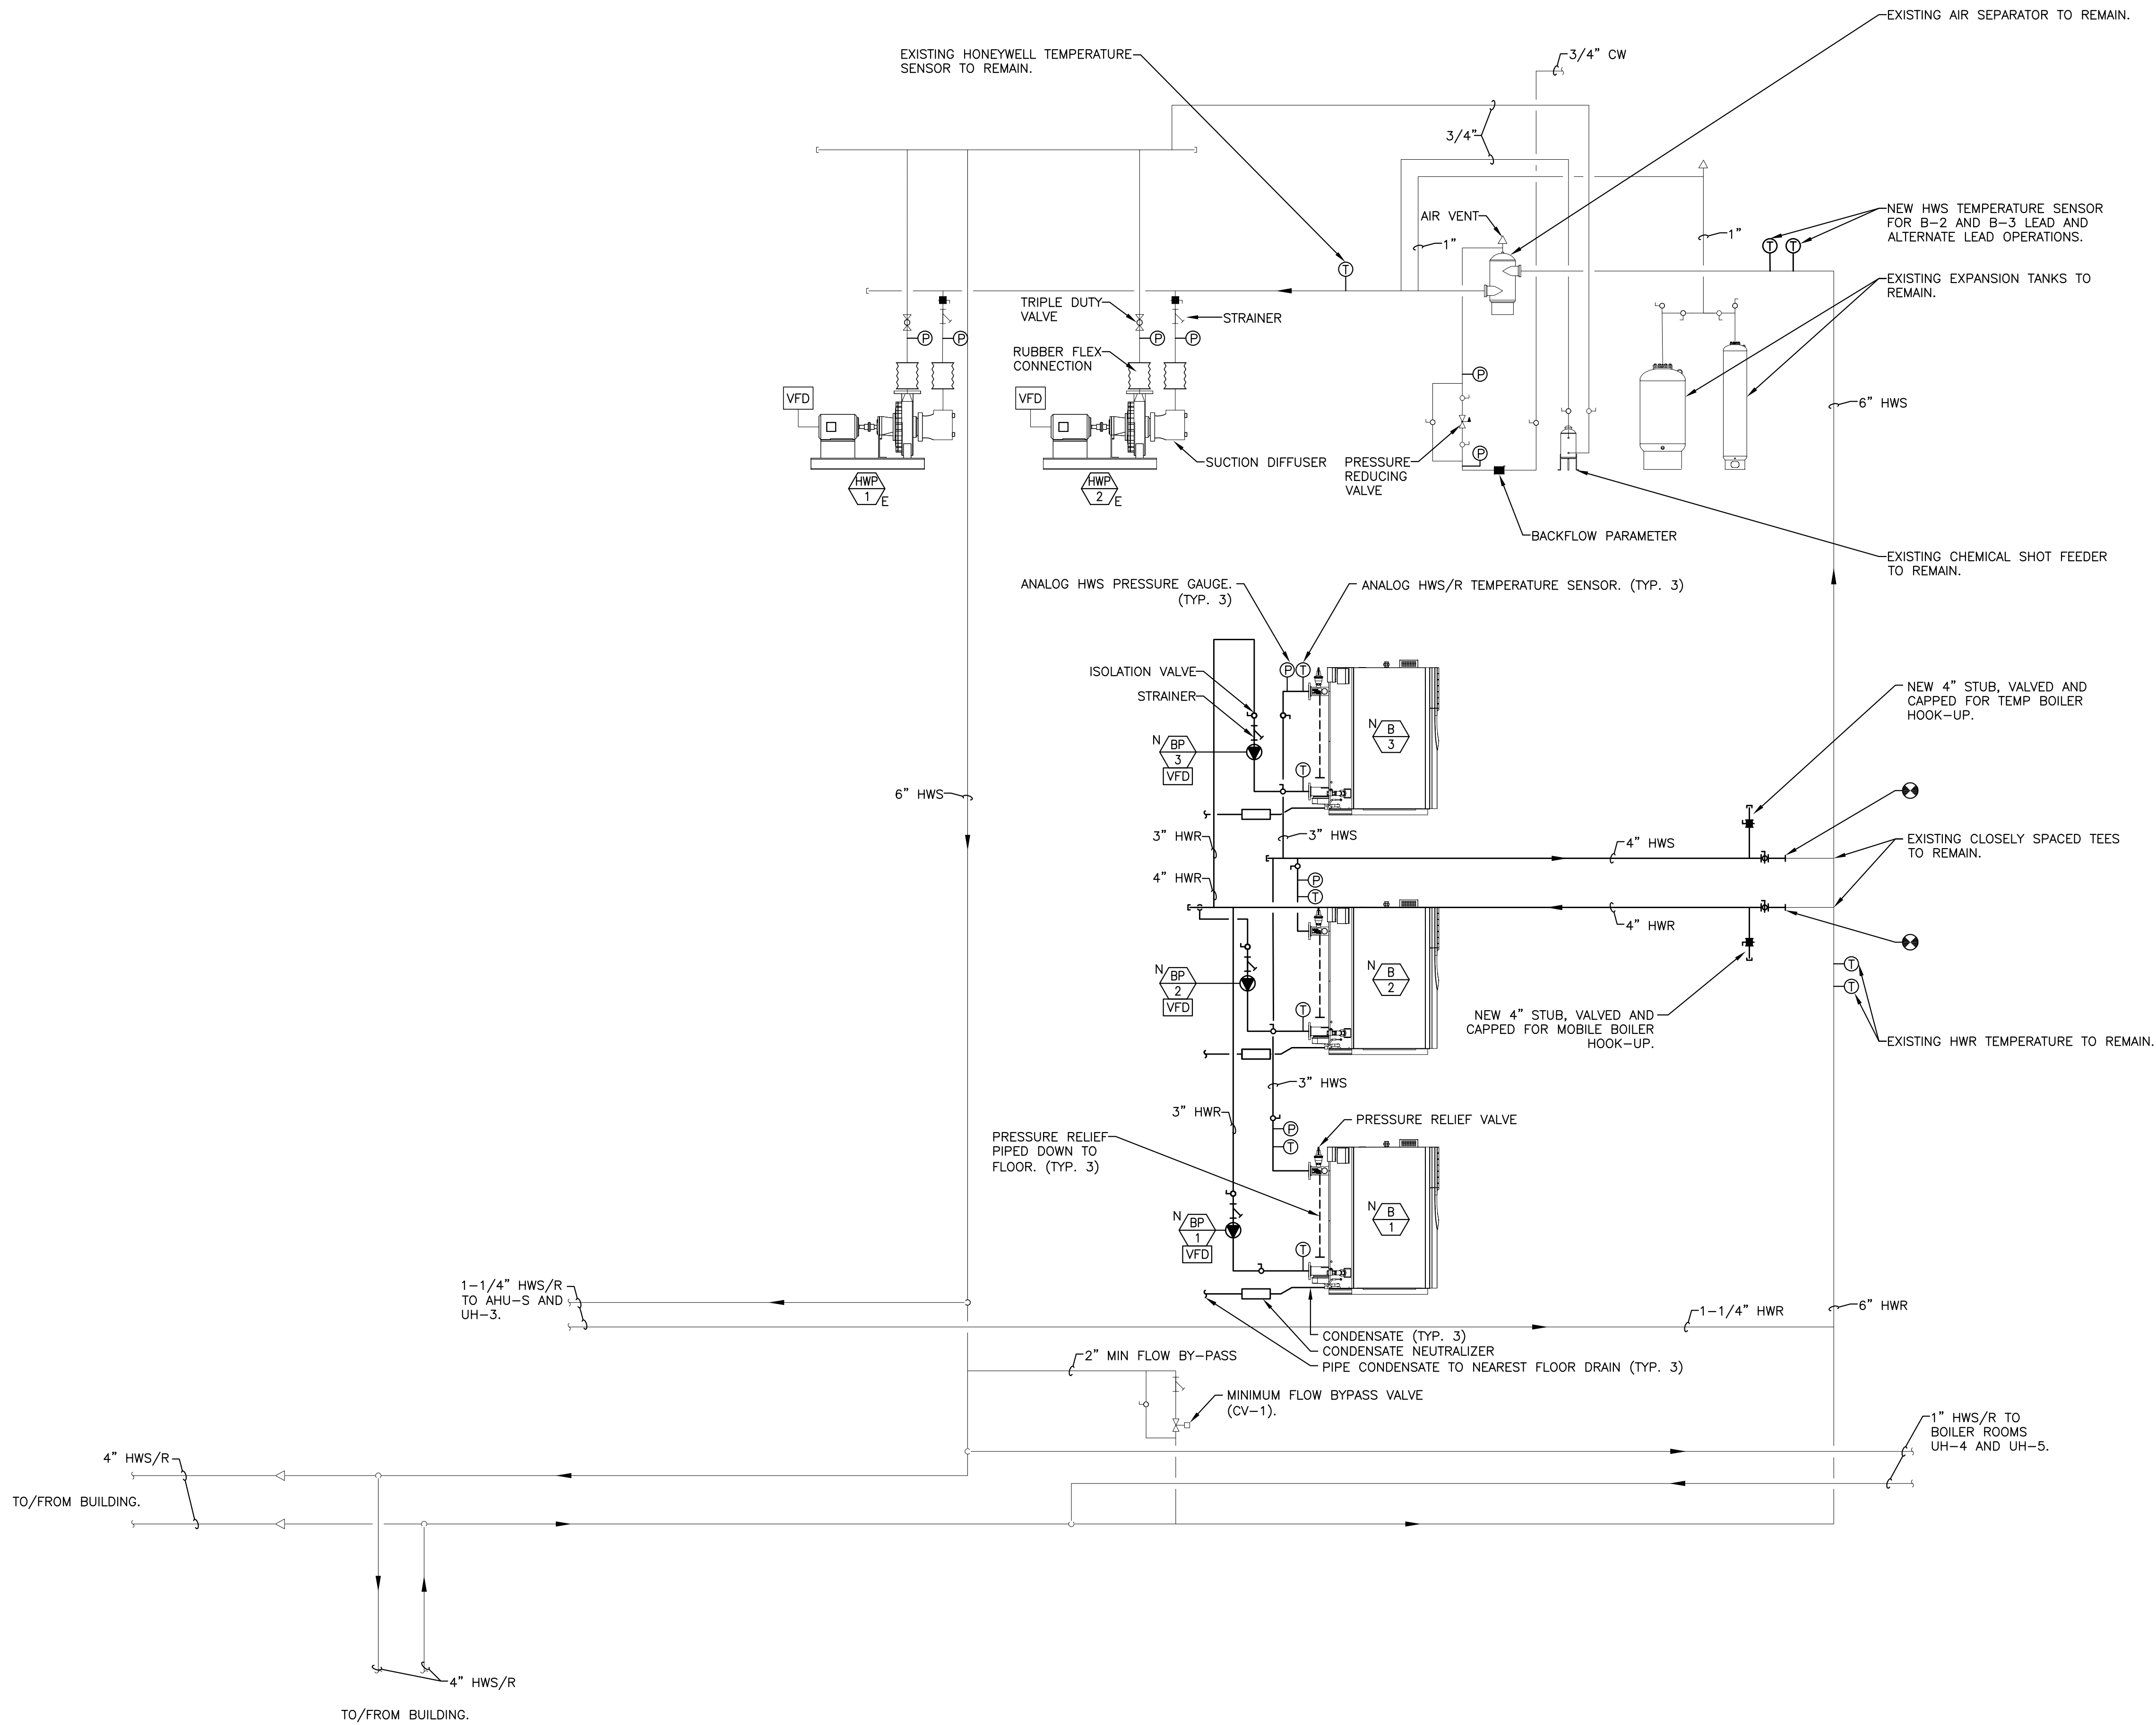

NOTES:

NO.	REVISED FOR:	DATE (Y-M-D):
1.		
2.		
3.		
4.		
5.		
6.		
7.		



313 CONGRESS STREET
BOSTON, MA 02210
EXPERT@RIMKUS.COM
(800) 580-3228 | (617) 330-9390

CERTIFICATE OF AUTHORIZATION: N/A

SEAL:

NO.	ISSUED FOR:	DATE (Y-M-D):
1.		
2.		
3.		
4.		
5.		
6.		
7.		

PROJECT:

BOILER REPLACEMENT

290 WASHINGTON STREET
SOMERVILLE, MA 02145

CLIENT:

CITY OF SOMERVILLE

SHEET TITLE:


MECHANICAL
NEW ONE-LINE DIAGRAM

FOR CLIENT'S SOLE USE PER GOVERNING CONTRACT
AND LIMITED TO APPLICABLE PROJECT. NO
MODIFICATIONS OR REPRODUCTIONS WITHOUT
WRITTEN APPROVAL OF RIMKUS. CONTRACTOR SOLELY
RESPONSIBLE FOR VERIFYING ALL DIMENSIONS.


PROJECT NO:	28084.100334971
DATE (Y-M-D):	2026-06-03
SCALE:	NONE
DESIGNED BY:	AR
DRAWN BY:	AR
CHECKED BY:	AJM

DRAWING NO:


M6.01

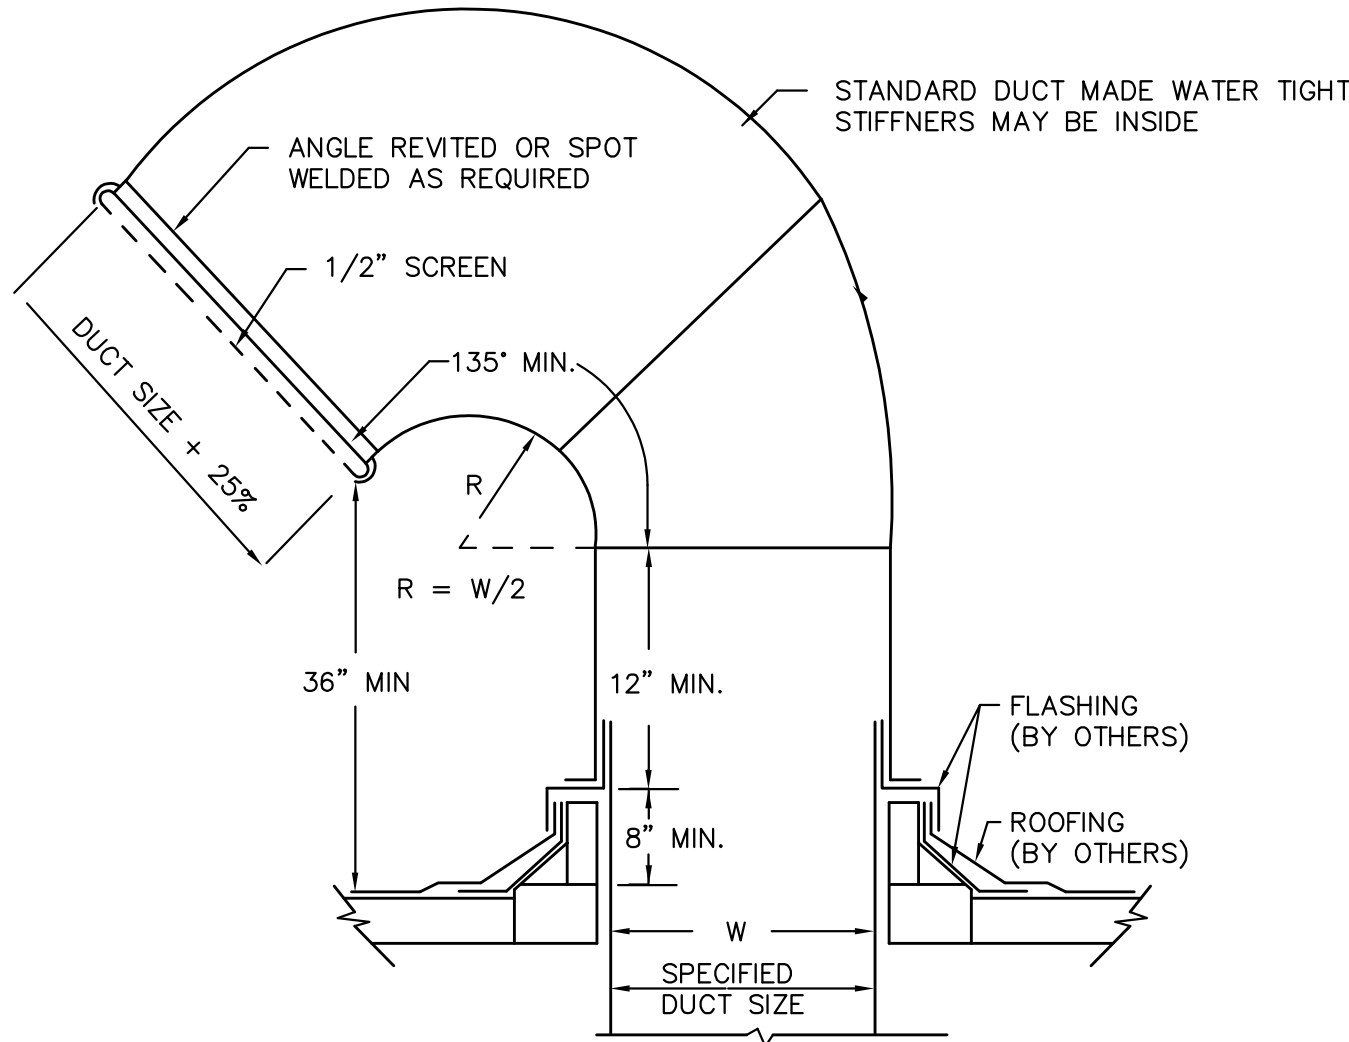


1 INTAKE GOOSENECK
NOT TO SCALE

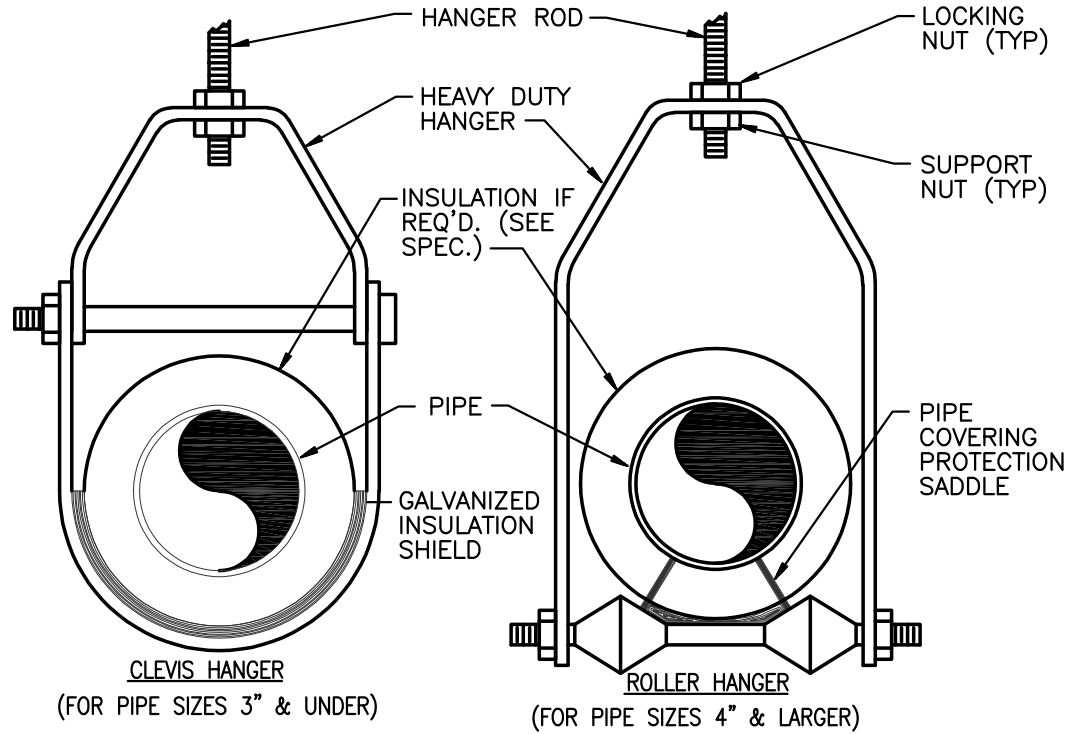


2 PIPE HANGER LOWER END ATTACHMENT
NOT TO SCALE

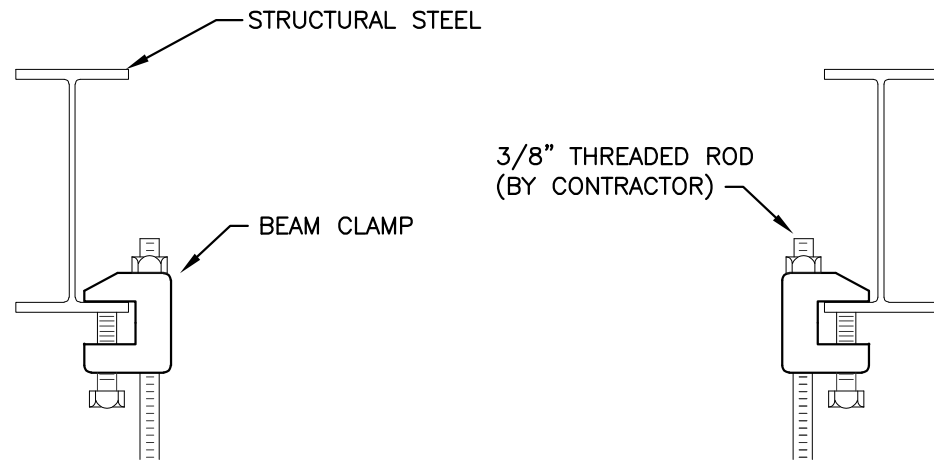


3 UPPER END PIPING SUPPORT FROM STEEL DETAIL
NOT TO SCALE

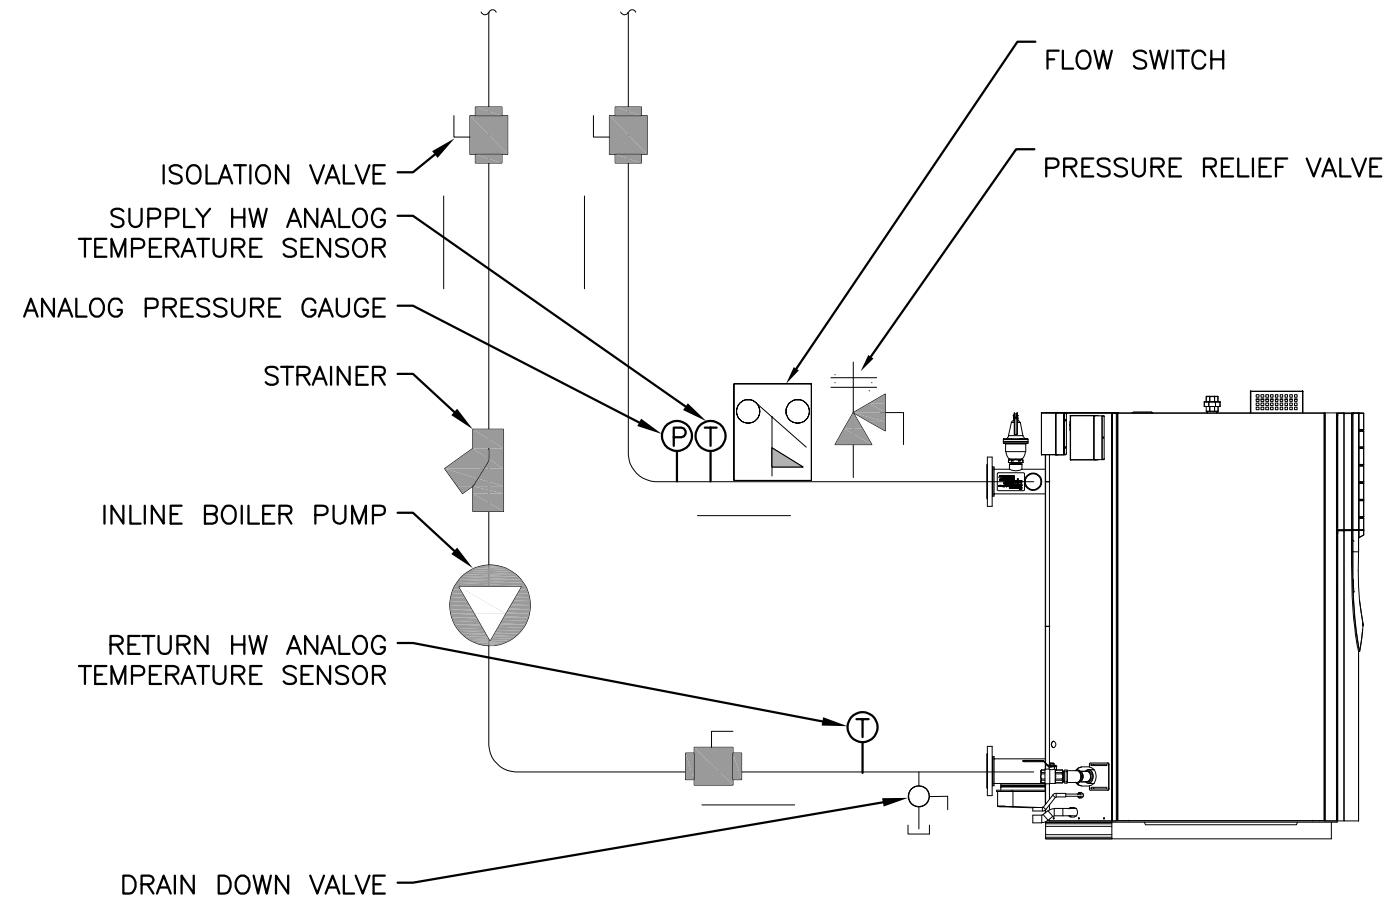


4 BOILER CONNECTION DETAIL
NOT TO SCALE

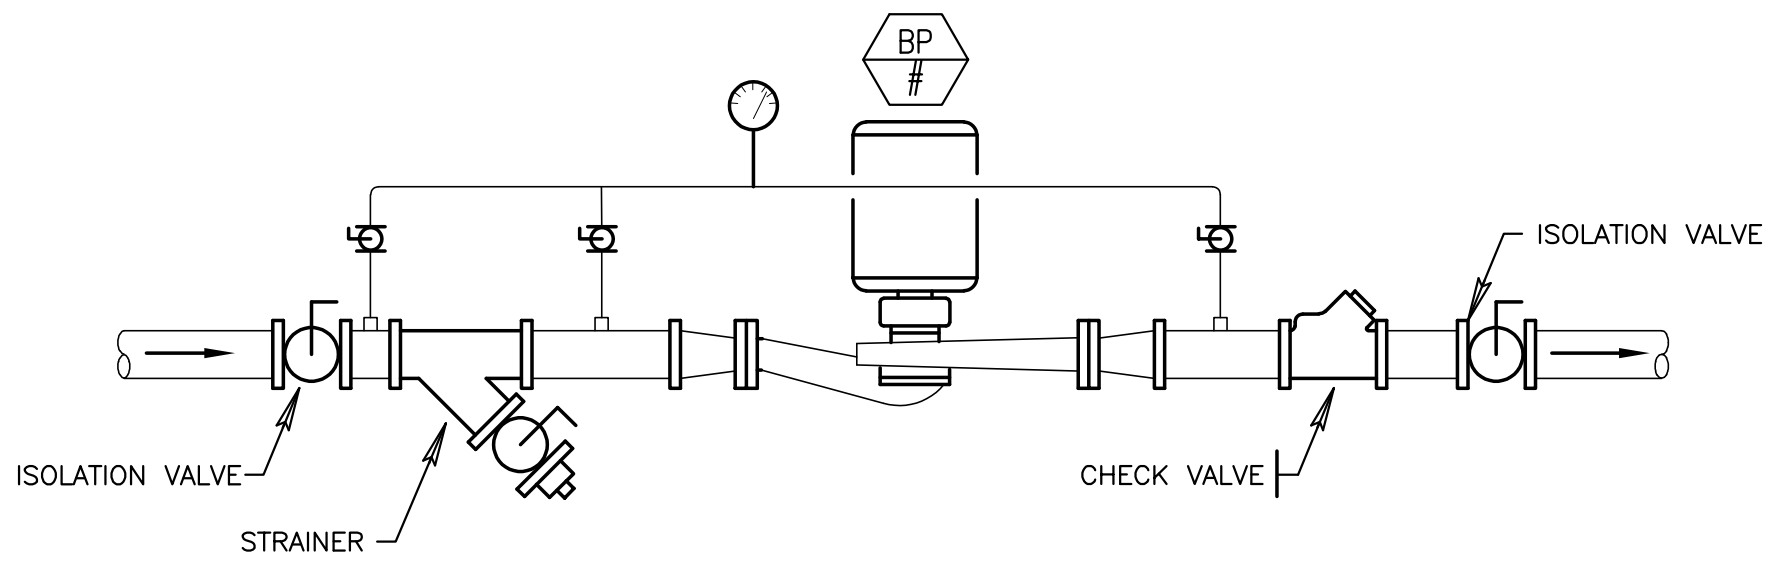

5 BOILER PUMP PIPING DETAIL
NOT TO SCALE

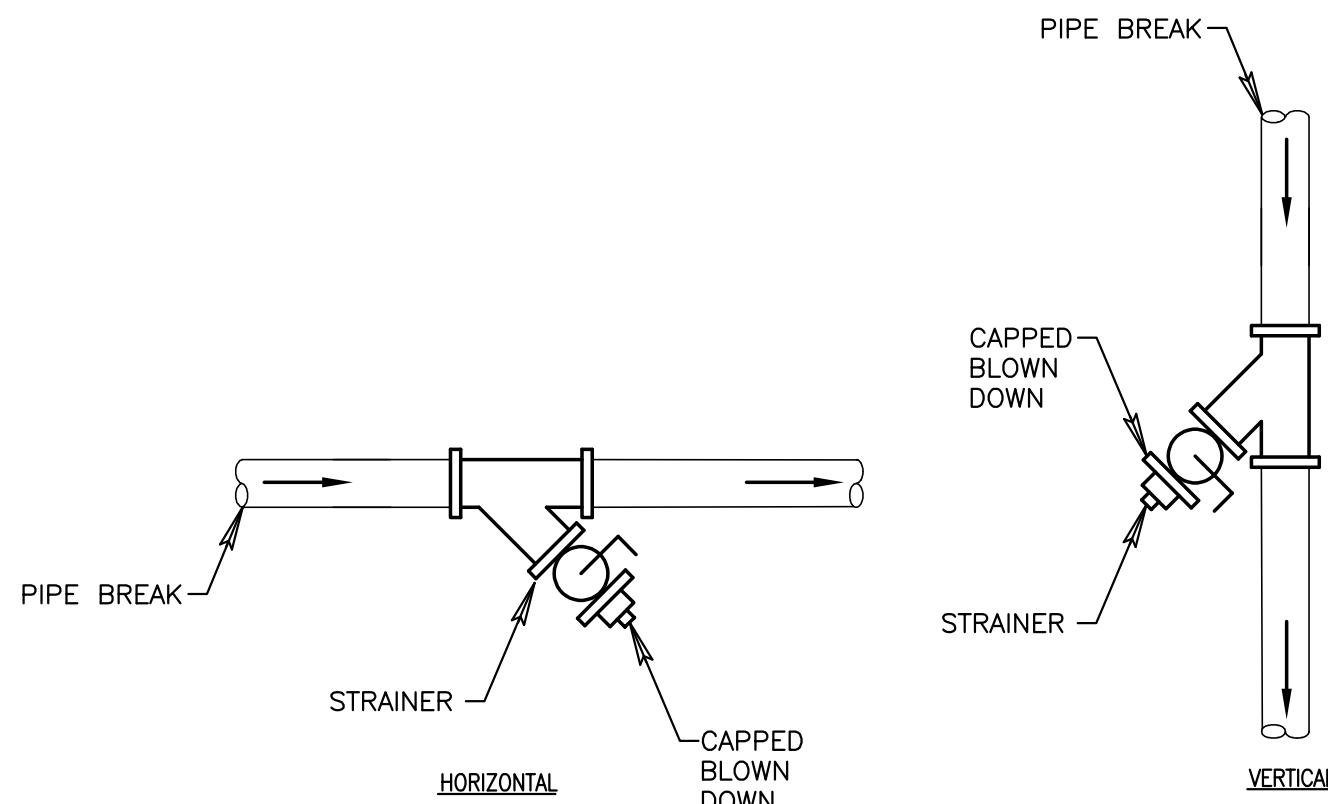


6 STRAINER DETAIL
NOT TO SCALE

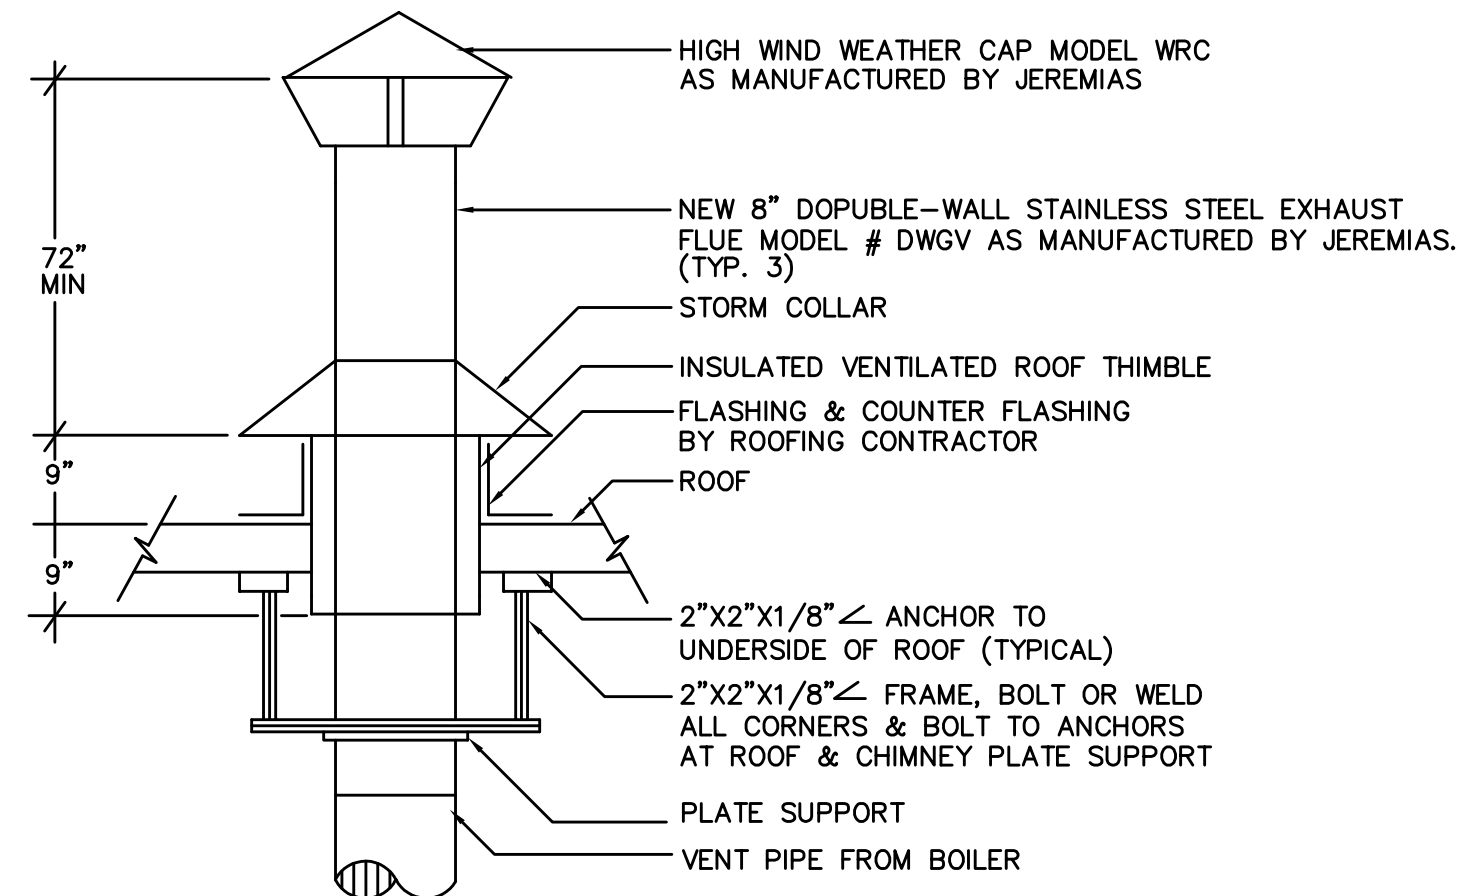

NOTE:
1. SUPPORT ALL VENT PIPING FROM BUILDING STRUCTURE

7 TYPICAL BOILER VENT PIPE - ROOF PENETRATION DETAIL
NOT TO SCALE

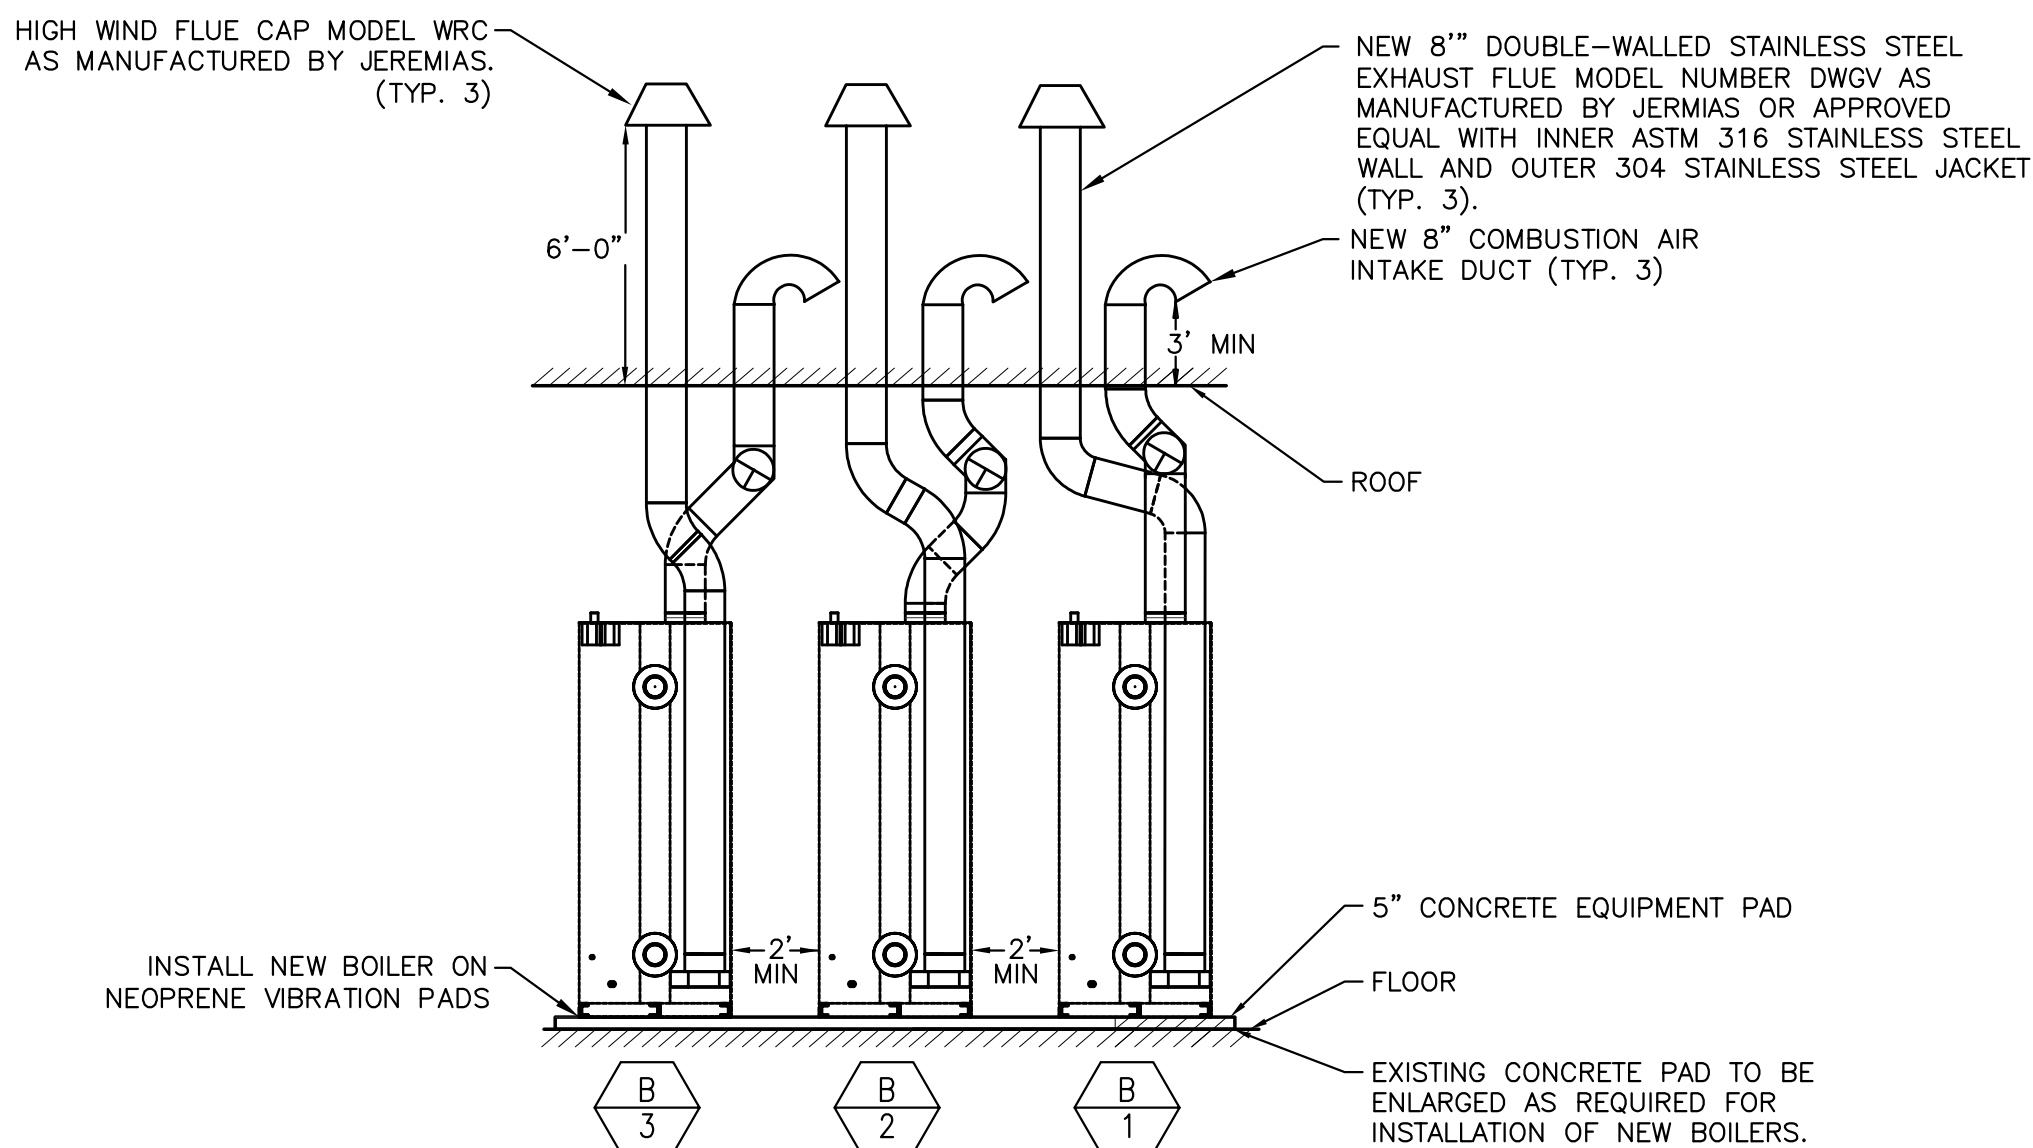

NOTE:
1. CONTRACTOR SHALL COORDINATE INTAKE AND FLUE ROUTING WITH NEW PIPING, STRUCTURE, AND OTHER TRADES.

8 BOILER GAS/INTAKE DETAIL
NOT TO SCALE

NOTES:

NO.	REVISED FOR:	DATE (Y-M-D):
1.		
2.		
3.		
4.		
5.		
6.		
7.		

RIMKUS

313 CONGRESS STREET
BOSTON, MA 02210
EXPERT@RIMKUS.COM
(800) 580-3228 | (617) 330-9390

CERTIFICATE OF AUTHORIZATION: N/A

NO.	ISSUED FOR:	DATE (Y-M-D):
1.		
2.		
3.		
4.		
5.		
6.		
7.		

PROJECT:

BOILER REPLACEMENT

**290 WASHINGTON STREET
SOMERVILLE, MA 02145**

CLIENT:

CITY OF SOMERVILLE

SHEET TITLE:

**MECHANICAL
DETAILS**

FOR CLIENT'S SOLE USE PER GOVERNING CONTRACT
AND LIMITED TO APPLICABLE PROJECT. NO
MODIFICATIONS OR REPRODUCTIONS WITHOUT
WRITTEN APPROVAL OF RIMKUS. CONTRACTOR SOLELY
RESPONSIBLE FOR VERIFYING ALL DIMENSIONS.

PROJECT NO:	28084.100334971
DATE (Y-M-D):	2026-06-03
SCALE:	NONE
DESIGNED BY:	AR
DRAWN BY:	AR
CHECKED BY:	AJM

DRAWING NO:

M7.00

C:\Users\dmelid\gallgo\DWG\ChocorRimkus-ACC2000 Washington Street - Boiler Replacement\Project Files\05 Mechanical Details and Schedules\PLM\Eng [M] 001 June 03, 2026 - 3.4 typ detail.gallgo

HWP # EXISTING PUMP SCHEDULE													
UNIT NO	MANUFACTURER	MODEL#	LOCATION	SERVICE	GPM	HEAD (FT,W.C.)	V	ø	Hz	RPM	HP	AMPS	REMARKS
HWP-1	ARMSTRONG	4030 3x2.5x10	3RD FLOOR MECH. ROOM	HOT WATER SECONDARY LOOP	262	90	480	3	60	1800	10	12.5	EXISTING SECONDARY LOOP END SUCTION PUMP. TIED TO EMERGENCY POWER
HWP-2	ARMSTRONG	4030 3x2.5x10	3RD FLOOR MECH. ROOM	HOT WATER SECONDARY LOOP	262	90	480	3	60	1800	10	12.5	EXISTING SECONDARY LOOP END SUCTION PUMP.

BP # NEW PUMP SCHEDULE													
UNIT NO	MANUFACTURER	MODEL#	LOCATION	SERVICE	GPM	HEAD (FT,W.C.)	V	ø	Hz	RPM	HP	AMPS	REMARKS
BP-1	GROUNDFOSS	TPE3 65-150 3x200	3RD FLOOR MECH. ROOM	HOT WATER SECONDARY LOOP	25-85	20	208	3	60	4000	1.5	4.0	NEW PRIMARY LOOP IN-LINE CENTRIFUGAL BOILER PUMP WITH VFD.
BP-2	GROUNDFOSS	TPE3 65-150 3x200	3RD FLOOR MECH. ROOM	HOT WATER SECONDARY LOOP	25-85	20	208	3	60	4000	1.5	4.0	NEW PRIMARY LOOP IN-LINE CENTRIFUGAL BOILER PUMP WITH VFD.
BP-3	GROUNDFOSS	TPE3 65-150 3x200	3RD FLOOR MECH. ROOM	HOT WATER SECONDARY LOOP	25-85	20	208	3	60	4000	1.5	4.0	NEW PRIMARY LOOP IN-LINE CENTRIFUGAL BOILER PUMP WITH VFD. TIED TO EMERGENCY POWER.

- NOTE:
- VFD SPEED CONTROLLED BY ASSOCIATED BOILER (0-10V)
 - PROVIDE ADD/ALT PRICING FOR THE FOLLOWING OPTIONS:
 - TWO ADDITIONAL YEAR WARRANTY, FOLLOWING THE INCLUDED FIRST YEAR FOR PARTS FOR NEW EQUIPMENT.
 - TWO ADDITIONAL YEAR WARRANTY, FOLLOWING THE INCLUDED FIRST YEAR FOR PARTS AND LABOR.

B # BOILER SCHEDULE																		
UNIT#	MANUFACTURER - MODEL	LOCATION	SERVICE	INPUT (MBH)	OUTPUT (MBH)	EFF %	BOILER GPM (MIN/MAX)	H2O PRESSURE DROP (FT)	GAS CONNECTION SIZE	MIN/MAX INLET NG PRESSURE	RELIEF PRESSURE	FUEL	TURNDOWN	WATER DATA			ELECTRICAL	REMARKS
														GPM	EWI(°F)	LWT(°F)		
B-1	LOCHINVAR - FB1501	3RD FLOOR MECH. ROOM	HEATING	60-1,500	57-1,443	96.2	25/350	7.3	1.5"	4"/14" W.C.	50 PSI	NATURAL GAS	25:1	85	140	176	120/1/60 - 10A	NEW GAS FIRED HOT WATER BOILER.
B-2	LOCHINVAR - FB1501	3RD FLOOR MECH. ROOM	HEATING	60-1,500	57-1,443	96.2	25/350	7.3	1.5"	4"/14" W.C.	50 PSI	NATURAL GAS	25:1	85	140	176	120/1/60 - 10A	NEW GAS FIRED HOT WATER BOILER.
B-3	LOCHINVAR - FB1501	3RD FLOOR MECH. ROOM	HEATING	60-1,500	57-1,443	96.2	25/350	7.3	1.5"	4"/14" W.C.	50 PSI	NATURAL GAS	25:1	85	140	176	120/1/60 - 10A	NEW GAS FIRED HOT WATER BOILER. TIED TO EMERGENCY POWER

- NOTE:
- BOILERS B-1, 2, 3 SHALL BE INSTALLED PER MANUFACTURES INSTRUCTIONS FOR PROPER INSTALLATION AND CLEARANCES.
 - INTEGRATE BOILERS TO HONEYGROW CONTROLS SYSTEM (START/STOP, ALARM).
 - PROVIDE CONDENSATE NEUTRALIZATION KIT, PIPED TO NEAREST DRAIN.
 - HOT WATER SYSTEM CONSISTS OF 30% GLYCOL.
 - OUTSIDE AIR SENSOR.
 - BACNET INTEGRATION CARD FOR FUTURE.
 - LOW WATER CUT-OFF.
 - PROVIDE ADD/ALT PRICING FOR THE FOLLOWING OPTIONS:
 - TWO ADDITIONAL YEAR WARRANTY, FOLLOWING THE INCLUDED FIRST YEAR FOR PARTS FOR NEW EQUIPMENT.
 - TWO ADDITIONAL YEAR WARRANTY, FOLLOWING THE INCLUDED FIRST YEAR FOR PARTS AND LABOR.

NOTES:

NO.	REVISED FOR:	DATE (Y-M-D):
1.	-	-
2.		
3.		
4.		
5.		
6.		
7.		



313 CONGRESS STREET
BOSTON, MA 02210
EXPERT@RIMKUS.COM
(800) 580-3228 | (617) 330-9390

CERTIFICATE OF AUTHORIZATION: N/A

SEAL:

NO.	ISSUED FOR:	DATE (Y-M-D):
1.	-	-
2.		
3.		
4.		
5.		
6.		
7.		

PROJECT:

BOILER REPLACEMENT

290 WASHINGTON STREET
SOMERVILLE, MA 02145

CLIENT:

CITY OF SOMERVILLE

SHEET TITLE:

MECHANICAL SCHEDULES

FOR CLIENT'S SOLE USE PER GOVERNING CONTRACT AND LIMITED TO APPLICABLE PROJECT. NO MODIFICATIONS OR REPRODUCTIONS WITHOUT WRITTEN APPROVAL OF RIMKUS. CONTRACTOR SOLELY RESPONSIBLE FOR VERIFYING ALL DIMENSIONS.

PROJECT NO:	28084.100334971
DATE (Y-M-D):	2026-06-03
SCALE:	NONE
DESIGNED BY:	AR
DRAWN BY:	AR
CHECKED BY:	AJM

DRAWING NO:

M8.00