


TARGET  
180 SOMERVILLE AVE  
SOMERVILLE, MASSACHUSETTS

10/09/2026

| |
|---|
| <p align="center"><b>PROJECT TEAM</b></p> <p><b>CIVIL ENGINEER</b><br/>         KIMLEY-HORN AND ASSOCIATES, INC.<br/>         271 WAVERLY OAKS RD #302<br/>         WALTHAM, MA 02451<br/>         TEL: (617) 351-9894<br/>         CONTACT: SETH ANDERSON, P.E.</p> <p><b>ARCHITECT</b><br/>         SARGENTI<br/>         461 FROM ROAD, SECOND FLOOR,<br/>         PARAMUS, NJ 07652<br/>         TEL: (973) 253-9393 X.515<br/>         EMAIL: AZAMBELLI@SARGARCH.COM<br/>         CONTACT: ADAM ZAMBELLI, PROJECT<br/>         MANAGER</p> <p><b>SURVEYOR</b><br/>         CONTROL POINT ASSOCIATES, INC.<br/>         352 TURNPIKE RD. SUITE 320<br/>         SOUTHBOROUGH, MA 01772<br/>         TEL: (508)-948-3000 X2147<br/>         CONTACT: ROBERT KNUTH</p> <p><b>LANDSCAPE ARCHITECT</b><br/>         KIMLEY-HORN AND ASSOCIATES, INC.<br/>         271 WAVERLY OAKS RD #302<br/>         WALTHAM, MA 02451<br/>         TEL: (857) 675-8765<br/>         CONTACT: STEVE FUSCO, PLA.</p> | <p align="center"><b>PROPERTY INFORMATION</b></p> <p><b>APPLICANT/OWNER</b><br/>         TARGET CORPORATION<br/>         CONTACT: AARON HEMQUIST<br/>         TEL: (612) 761 - 5670<br/>         EMAIL: AARON.HEMQUIST@TARGET.COM</p> <p>PARCEL#: 95_D_2</p>   | |
|   | <p align="center"><b>SITE DATA</b></p> <table border="0"> <tr> <td>ADDRESS:</td><td>176 SOMERVILLE AVE</td></tr> <tr> <td>PARCEL ID:</td><td>95_D_2</td></tr> <tr> <td>ZONED:</td><td>COMMERCIAL<br/>BUSINESS</td></tr> <tr> <td>OVERLAY DISTRICTS:</td><td>N/A</td></tr> <tr> <td>FRONT BUILDING SETBACK:</td><td>60 FT</td></tr> <tr> <td>SIDE BUILDING SETBACK:</td><td>0 FT</td></tr> <tr> <td>REAR BUILDING SETBACKS:</td><td>20 FT</td></tr> <tr> <td>FRONT PARKING SETBACK:</td><td>10 FT</td></tr> <tr> <td>EXISTING USE:</td><td>RETAIL</td></tr> <tr> <td>PROPOSED USE:</td><td>RETAIL</td></tr> <tr> <td>PARCEL SIZE:</td><td>7.76 ACRE</td></tr> <tr> <td>DISTURBED AREA:</td><td>0.70 ±ACRE</td></tr> <tr> <td>EX. IMPERVIOUS (W/IN LOD):</td><td>0.60 ±ACRE</td></tr> <tr> <td>PROP. IMPERVIOUS (W/IN LOD):</td><td>0.50 ±ACRE</td></tr> <tr> <td>LIMITS OF WORK:</td><td>4.03 ±ACRE</td></tr> <tr> <td>REQUIRED GREEN SCORE:</td><td>0.2</td></tr> <tr> <td>CALCULATED GREEN SCORE:</td><td>3.872</td></tr> <tr> <td>EX. TARGET BUILDING AREA:</td><td>94,000 ±SF</td></tr> <tr> <td>VACANT BUILDING AREA:</td><td>40,000 ±SF</td></tr> <tr> <td>PROP. TARGET BUILDING AREA:</td><td>134,000 ±SF</td></tr> </table> | ADDRESS: | 176 SOMERVILLE AVE | PARCEL ID: | 95_D_2 | ZONED: | COMMERCIAL<br>BUSINESS | OVERLAY DISTRICTS: | N/A | FRONT BUILDING SETBACK: | 60 FT | SIDE BUILDING SETBACK: | 0 FT | REAR BUILDING SETBACKS: | 20 FT | FRONT PARKING SETBACK: | 10 FT | EXISTING USE: | RETAIL | PROPOSED USE: | RETAIL | PARCEL SIZE: | 7.76 ACRE | DISTURBED AREA: | 0.70 ±ACRE | EX. IMPERVIOUS (W/IN LOD): | 0.60 ±ACRE | PROP. IMPERVIOUS (W/IN LOD): | 0.50 ±ACRE | LIMITS OF WORK: | 4.03 ±ACRE | REQUIRED GREEN SCORE: | 0.2 | CALCULATED GREEN SCORE: | 3.872 | EX. TARGET BUILDING AREA: | 94,000 ±SF | VACANT BUILDING AREA: | 40,000 ±SF | PROP. TARGET BUILDING AREA: | 134,000 ±SF |
| ADDRESS:   | 176 SOMERVILLE AVE   | |
| PARCEL ID:   | 95_D_2   | |
| ZONED:   | COMMERCIAL<br>BUSINESS   | |
| OVERLAY DISTRICTS:   | N/A   | |
| FRONT BUILDING SETBACK:   | 60 FT   | |
| SIDE BUILDING SETBACK:   | 0 FT   | |
| REAR BUILDING SETBACKS:   | 20 FT   | |
| FRONT PARKING SETBACK:   | 10 FT   | |
| EXISTING USE:   | RETAIL   | |
| PROPOSED USE:   | RETAIL   | |
| PARCEL SIZE:   | 7.76 ACRE   | |
| DISTURBED AREA:   | 0.70 ±ACRE   | |
| EX. IMPERVIOUS (W/IN LOD):   | 0.60 ±ACRE   | |
| PROP. IMPERVIOUS (W/IN LOD):   | 0.50 ±ACRE   | |
| LIMITS OF WORK:   | 4.03 ±ACRE   | |
| REQUIRED GREEN SCORE:   | 0.2   | |
| CALCULATED GREEN SCORE:   | 3.872   | |
| EX. TARGET BUILDING AREA:   | 94,000 ±SF   | |
| VACANT BUILDING AREA:   | 40,000 ±SF   | |
| PROP. TARGET BUILDING AREA:   | 134,000 ±SF   | |

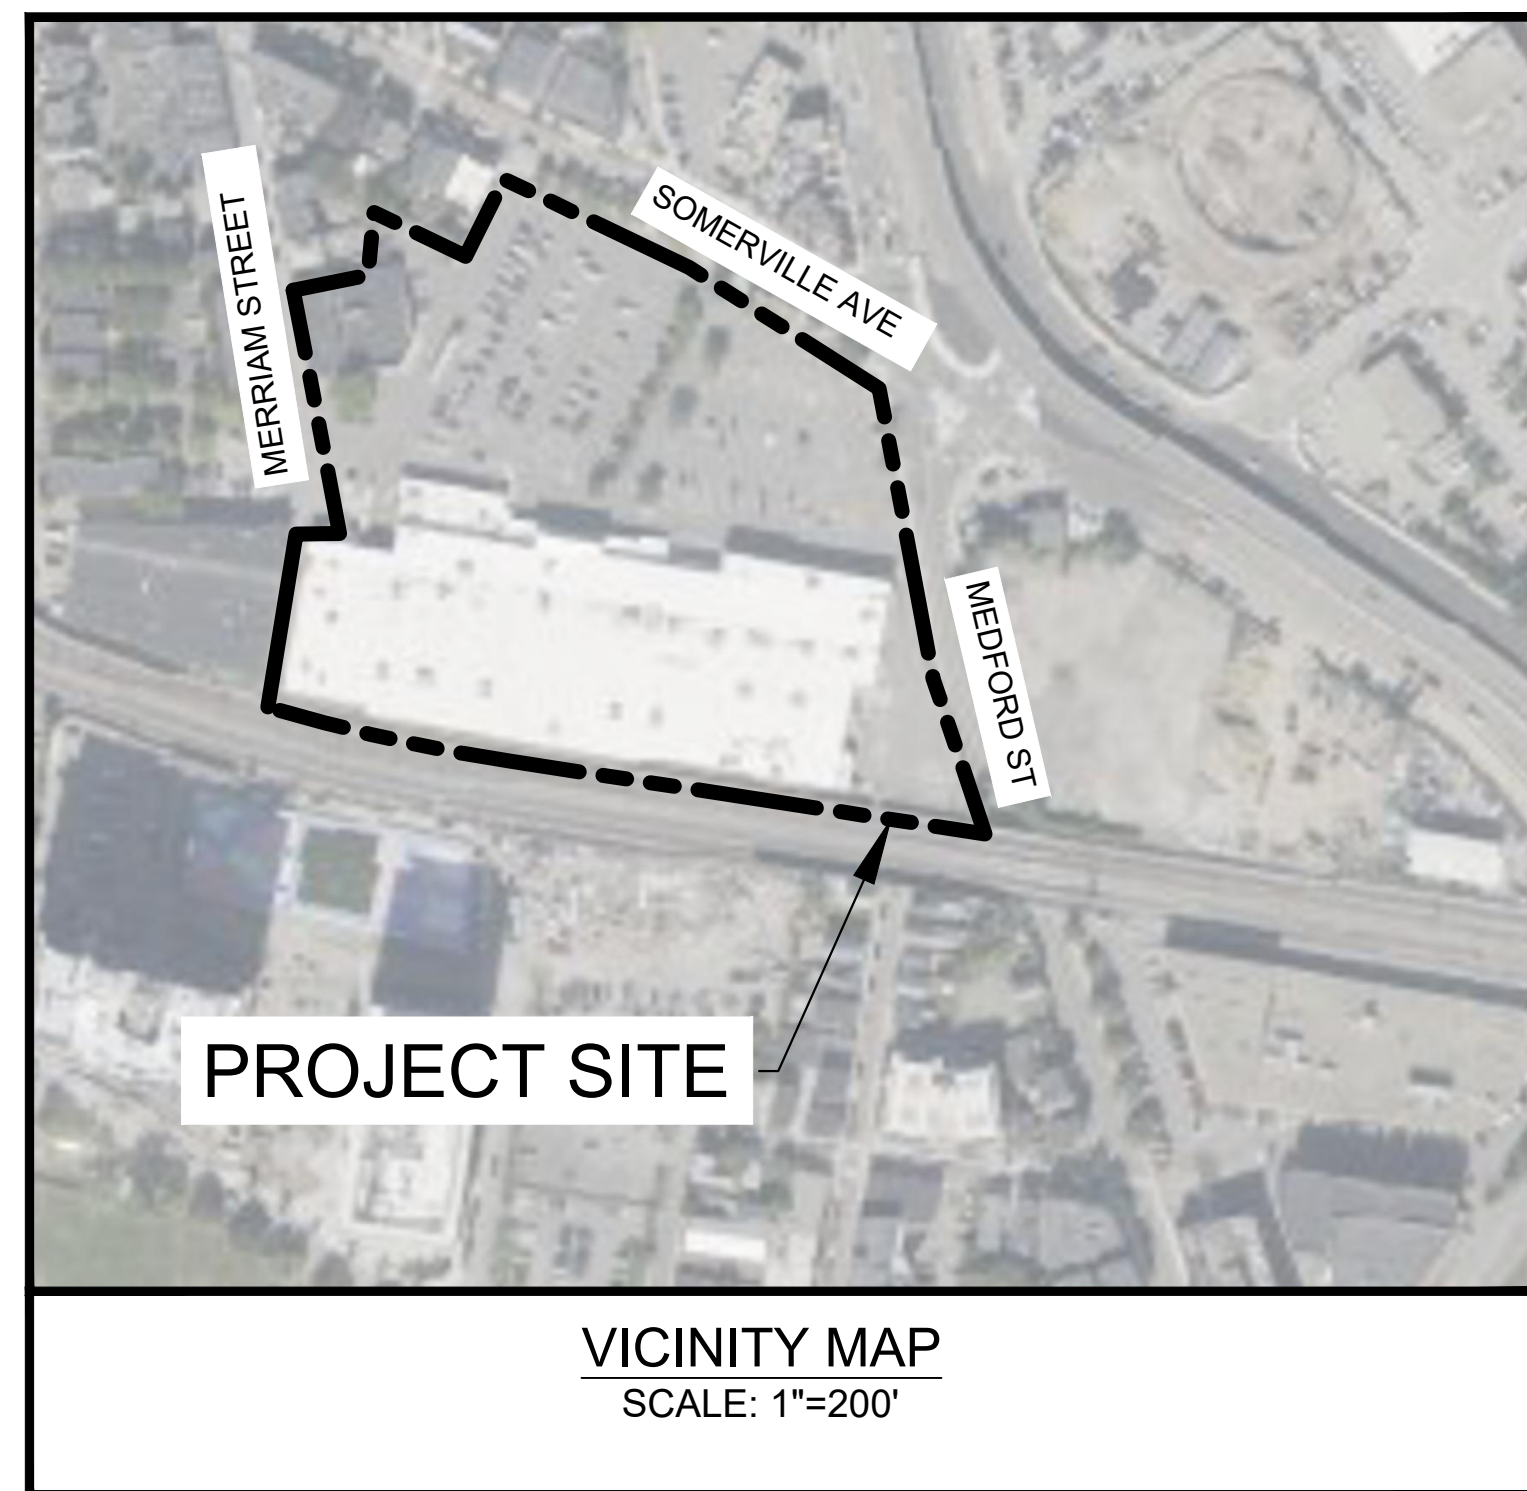


| Sheet List Table |                                       |
|------------------|---------------------------------------|
| Sheet Number     | Sheet Title                           |
| C-000            | COVER                                 |
| C-100            | SITE PLAN                             |
| C-101            | LANDSCAPE PLAN                        |
| C-400            | BIKE PARKING PLAN                     |
| C-401            | BIKE PARKING PLAN - INSET             |
| C-410            | BIKE PARKING DETAILS                  |
| C-700            | VEHICLE MOVEMENT PLAN - PASSENGER CAR |
| C-701            | VEHICLE MOVEMENT PLAN - WB-67         |
| C-702            | VEHICLE MOVEMENT PLAN - WB-62         |
| A-111            | ARCHITECTURAL PLAN                    |

**SURVEY NOTE:**  
EXISTING TOPOGRAPHICAL INFORMATION IS BASED ON A  
BOUNDARY AND TOPO SURVEY OBTAINED ON 12/02/2025 BY  
CONTROL POINT ASSOCIATES, INC., 352 TURNPIKE ROAD,  
SOUTHBOROUGH, MA, 01772, PHONE: (508) 948-3000. CONTRACTOR  
SHALL BE RESPONSIBLE FOR VERIFYING ALL EXISTING  
INFORMATION, DEPICTED OR NOT, PRIOR TO CONSTRUCTION AND  
REPORT POTENTIAL CONFLICTS TO OWNER AND ENGINEER.



|                              |  |                                                                              |  |       |  |   |  |   |  |                         |  |          |  |
|------------------------------|--|------------------------------------------------------------------------------|--|-------|--|---|--|---|--|-------------------------|--|----------|--|
| SHEET NUMBER<br><b>C-000</b> |  | TARGET SOMERVILLE<br>EXPANSION REMODEL<br>PREPARED FOR<br>TARGET CORPORATION |  | COVER |  | KHA PROJECT<br>110400017<br>DATE<br>10/09/2026<br>SCALE AS SHOWN<br>DESIGNED BY KLS<br>DRAWN BY KLS<br>CHECKED BY JSA |  |  <p><b>Kimley»»Horn</b><br/>© 2024 KIMLEY-HORN AND ASSOCIATES, INC.<br/>271 WAVERLEY OAKS ROAD, SUITE 302, WALTHAM, MA 02452<br/>PHONE: 781-328-0876<br/>WWW.KIMLEY-HORN.COM</p> |  | No. _____<br>DATE _____ |  | BY _____ |  |
|------------------------------|--|------------------------------------------------------------------------------|--|-------|--|---|--|---|--|-------------------------|--|----------|--|

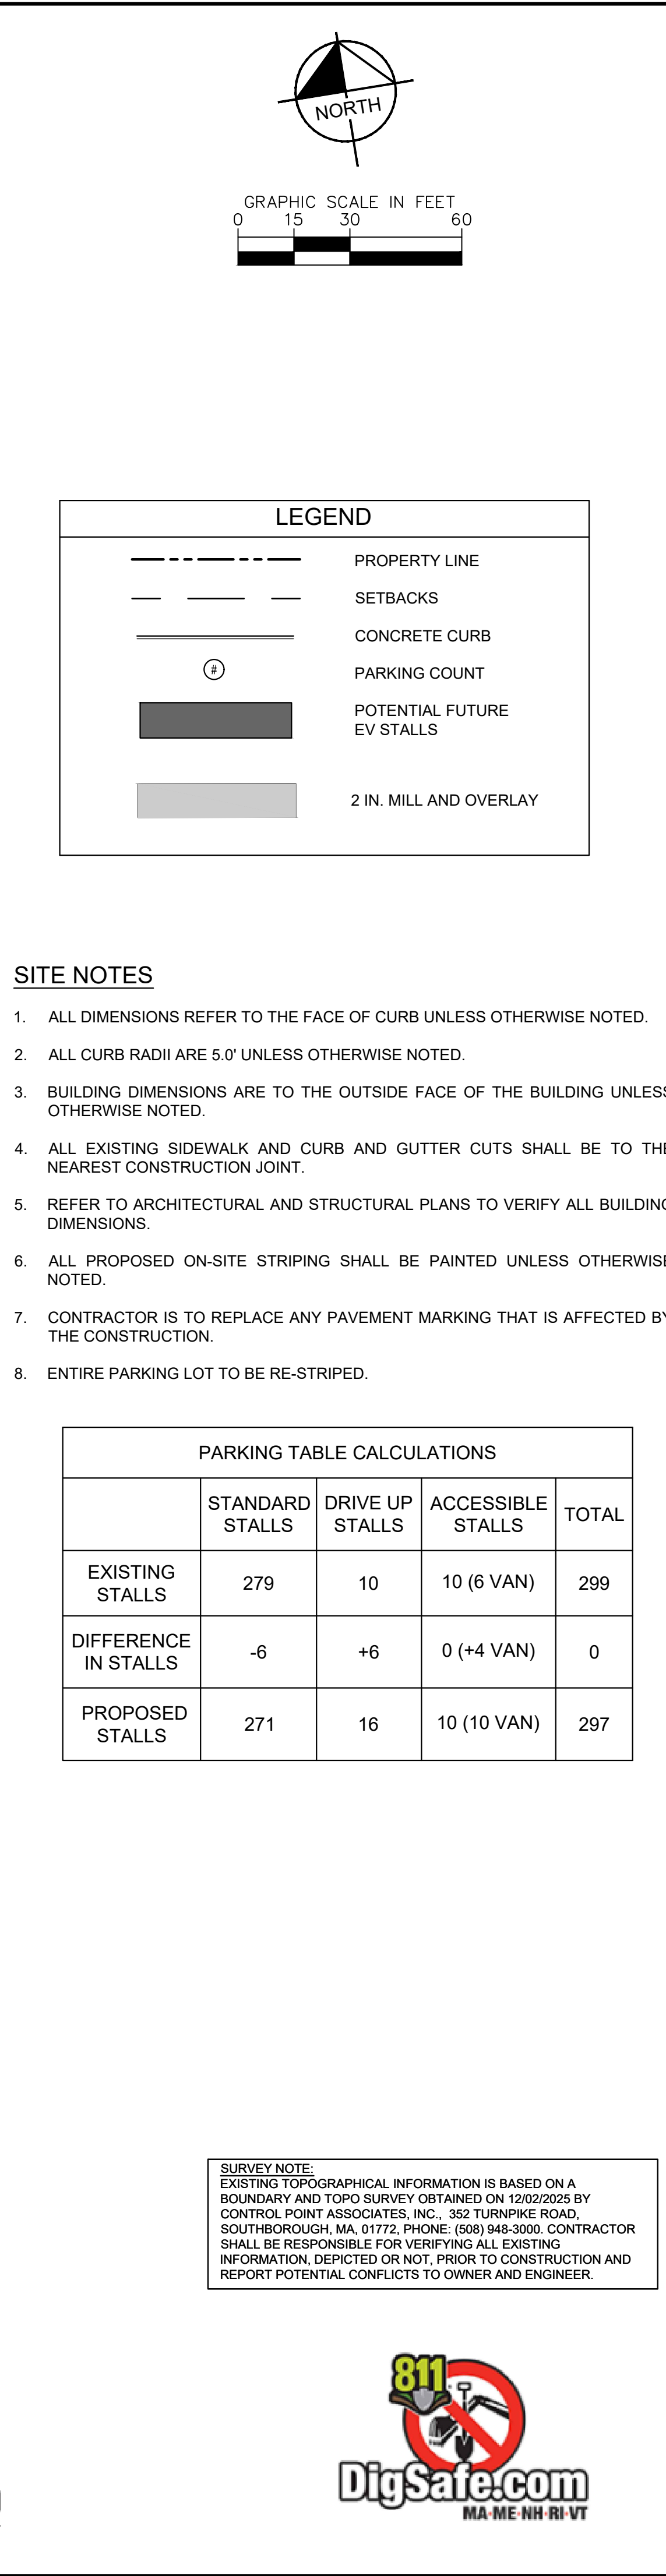[illegible]

**SOMERVILLE AVENUE**  
(PUBLIC - VARIABLE WIDTH)  
*TWO WAY TRAFFIC  
(ASPHALT ROADWAY)*

**SHEDD STREET**  
(PRIVATE - 40' WIDE) (PER REF #5)

**MEDFORD STREET**  
(PUBLIC - VARIABLE WIDTH)  
*TWO WAY TRAFFIC  
(ASPHALT ROADWAY)*

### PLANT SCHEDULE

| SYMBOL         | QTY.  | SCIENTIFIC NAME    | COMMON NAME      | SIZE           |
|----------------|-------|--------------------|------------------|----------------|
| [Circle]       | 23    | ACER SACCHARUM     | SUGAR MAPLE      | 2.5" CAL - B&B |
| [Circle]       | 28    | QUERCUS ALBA       | WHITE OAK        | 2.5" CAL - B&B |
| [Small Circle] | 1,510 | LIATRIS SPICATA    | BLAZING STAR     |                |
| [Small Circle] | 1,510 | ECHINACEA PURPUREA | CONEFLOWER       |                |
| [Small Circle] | 1,510 | SOLIDAGO RUGOSA    | ROUGH GOLDEN ROD |                |
| [Small Circle] | 1,511 | RUDBECKIA HIRTA    | BLACK-EYED SUSAN |                |

**REQUIRED** 48  
**PROVIDED** 51

#### 10.3.7 Parking Lot Landscaping


Landscape Islands

A landscape island must be provided every five (5) parking spaces and at the end of every row of parking spaces.

Landscape islands may be consolidated and intervals may be adjusted as necessary to preserve existing trees or facilitate storm water management.


Landscape islands abutting a single row of parking spaces must be at least eight (8) feet in width and the same length as the parking spaces. Each island must include one (1) large tree.

Landscape islands abutting a double row of parking spaces must be at least eight (8) feet in width and the same length as the parking spaces. Each island must include two (2) large trees.

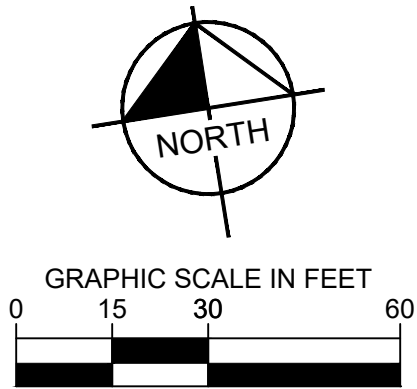

SHEET NUMBER  
C-101

This document, together with the concepts and designs presented herein, is intended only for the specific purpose and client for which it was prepared. Reuse of and improper reliance on this document without written authorization and adaptation by Krimley-Horn and Associates, Inc. shall be without liability to Krimley-Horn and Associates, Inc.

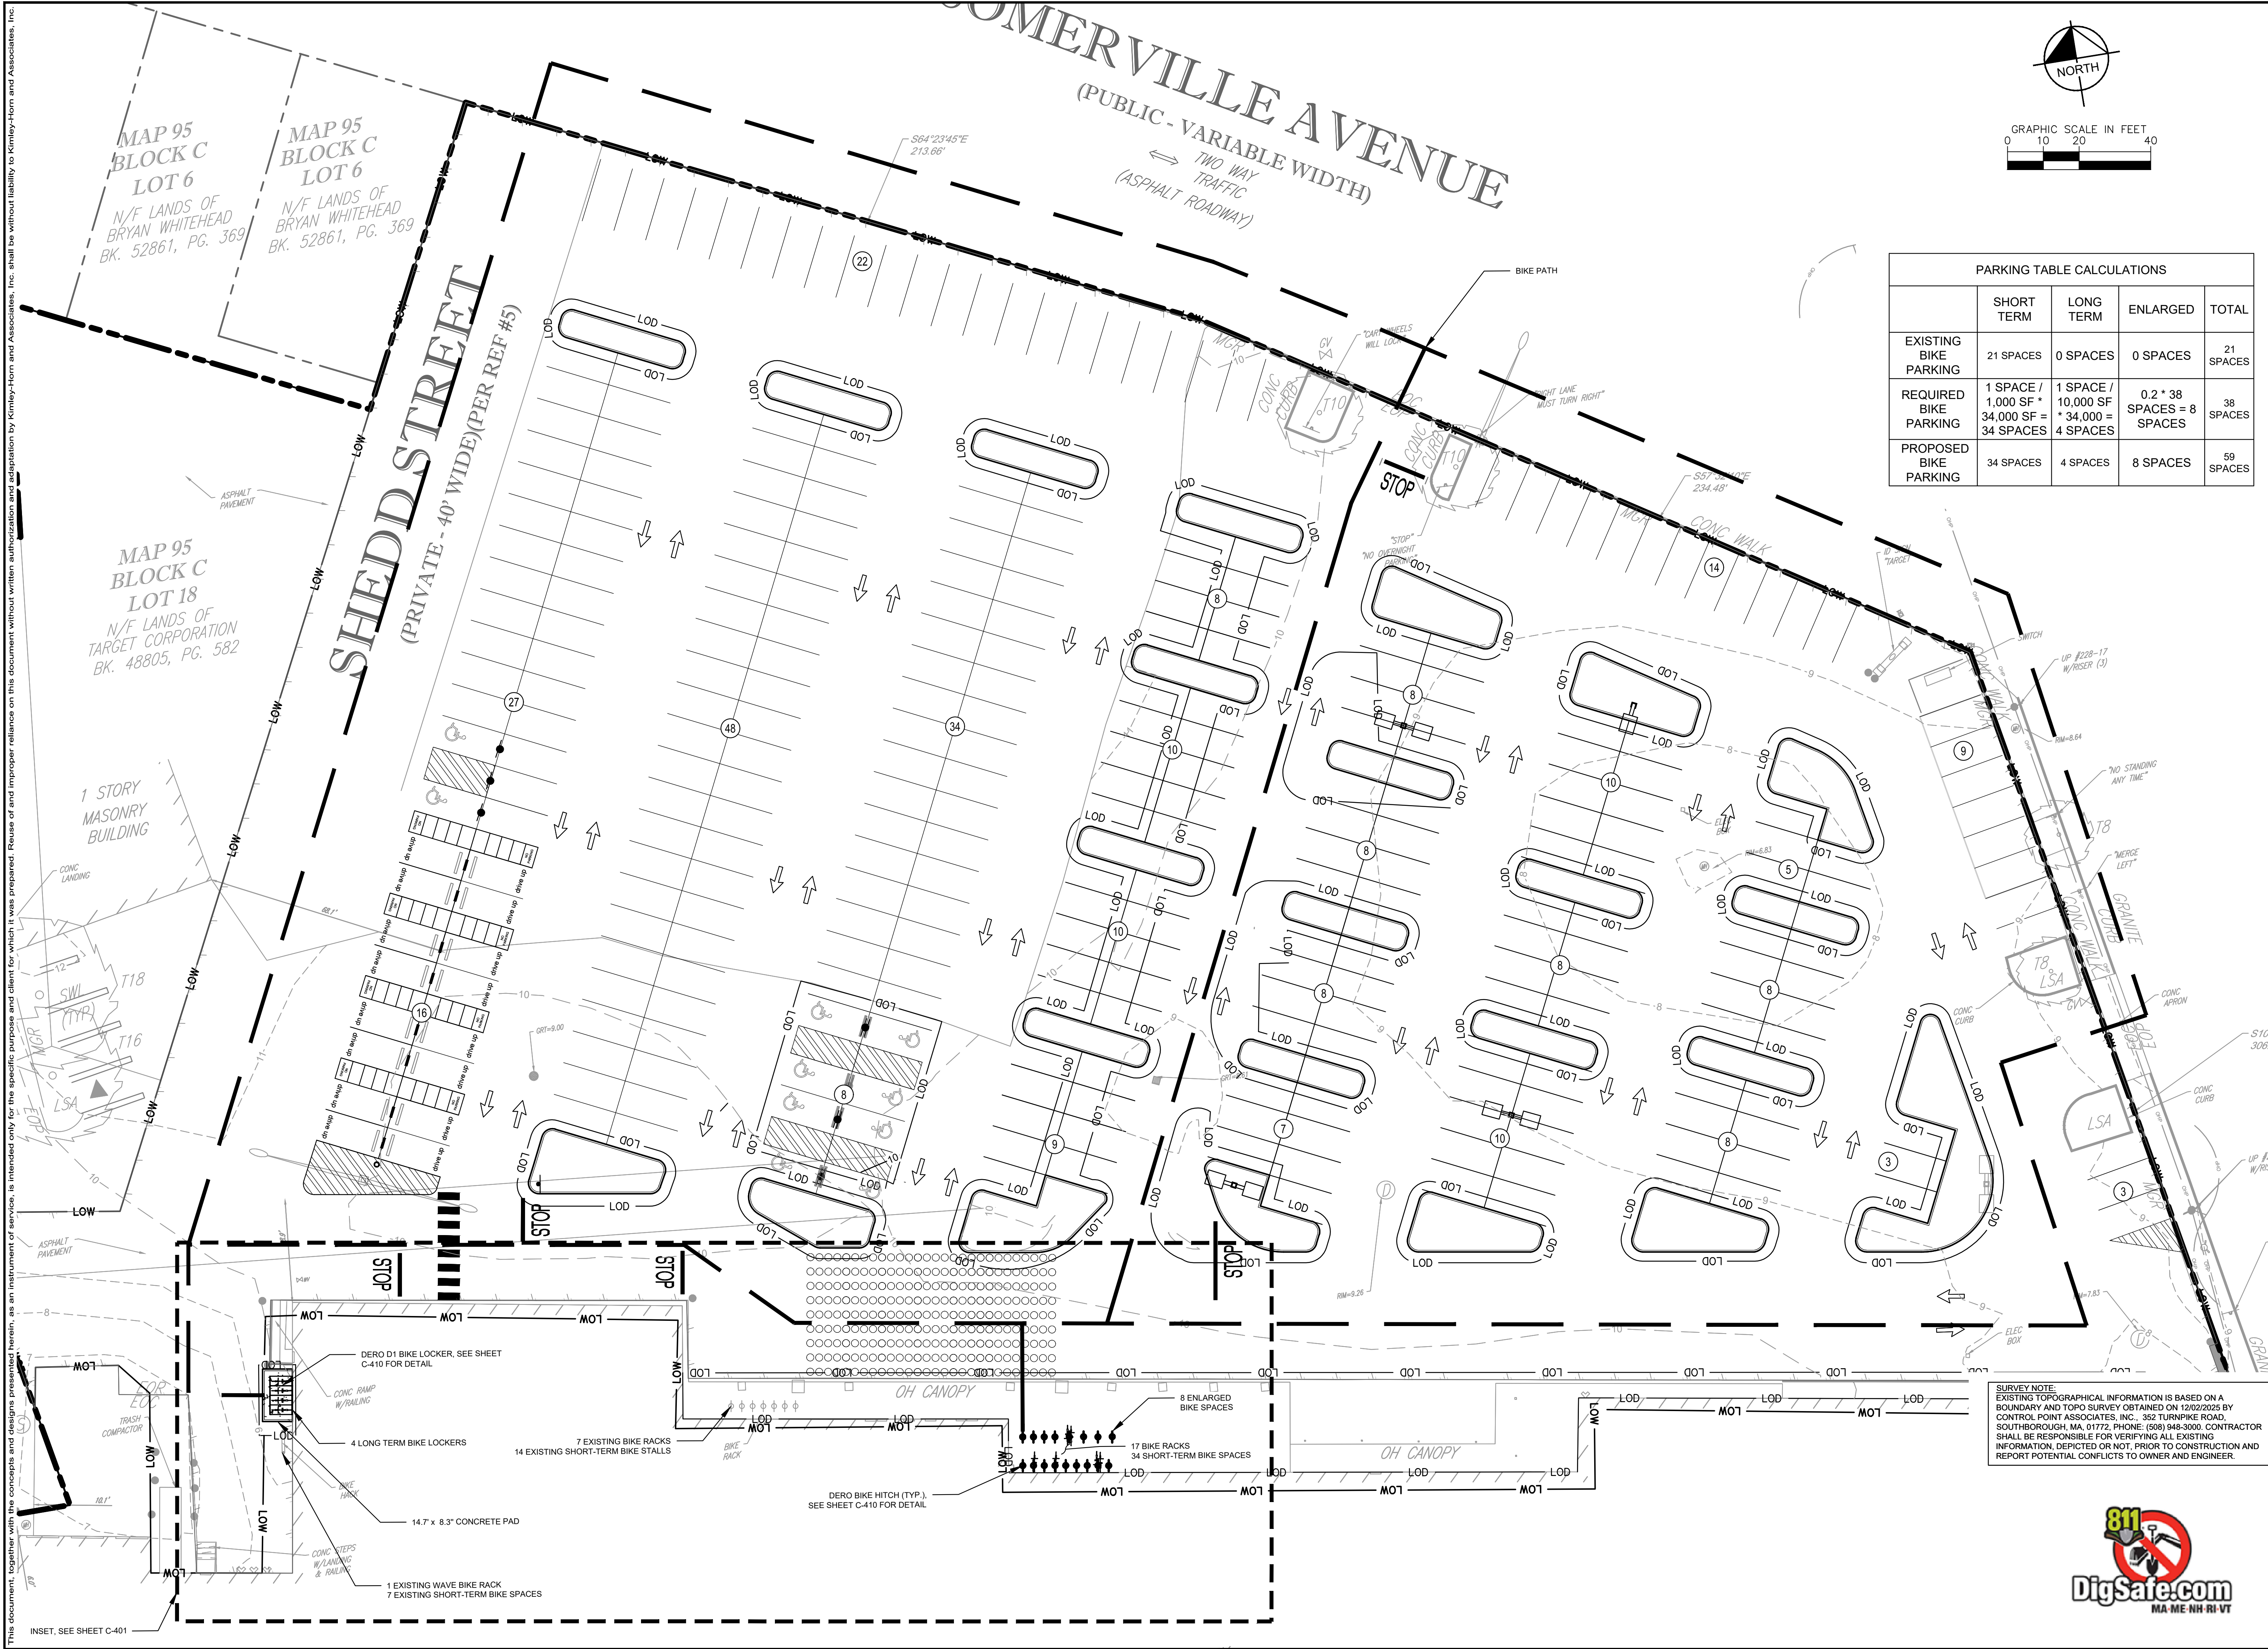

| PARKING TABLE CALCULATIONS  |                                                     |                                                  |                                  |              |
|-----------------------------|-----------------------------------------------------|--------------------------------------------------|----------------------------------|--------------|
|                             | SHORT<br>TERM                                       | LONG<br>TERM                                     | ENLARGED                         | TOTAL        |
| EXISTING<br>BIKE<br>PARKING | 21 SPACES                                           | 0 SPACES                                         | 0 SPACES                         | 21<br>SPACES |
| REQUIRED<br>BIKE<br>PARKING | 1 SPACE /<br>1,000 SF *<br>34,000 SF =<br>34 SPACES | 1 SPACE /<br>10,000 SF<br>* 34,000 =<br>4 SPACES | 0.2 * 38<br>SPACES = 8<br>SPACES | 38<br>SPACES |
| PROPOSED<br>BIKE<br>PARKING | 34 SPACES                                           | 4 SPACES                                         | 8 SPACES                         | 59<br>SPACES |

**Kimley»»Horn**

© 2024 KIMLEY-HORN AND ASSOCIATES, INC.  
271 WAVERLEY OAKS ROAD, SUITE 302, WALTHAM, MA 02452  
PHONE: 781-328-0676  
WWW.KIMLEY-HORN.COM



|                          |                    |                |                 |              |                |
|--------------------------|--------------------|----------------|-----------------|--------------|----------------|
| KHA PROJECT<br>110400017 | DATE<br>10/09/2026 | SCALE AS SHOWN | DESIGNED BY KLS | DRAWN BY KLS | CHECKED BY JSA |
|--------------------------|--------------------|----------------|-----------------|--------------|----------------|

# BIKE PARKING PLAN

TARGET SOMERVILLE  
EXPANSION REMODEL  
PREPARED FOR  
TARGET CORPORATION


SOMERVILLE  
MASSACHUSETTS

SHEET NUMBER  
C-400


| REVISIONS | DATE | BY |
|-----------|------|----|
|-----------|------|----|




This document, together with the concepts and designs presented herein, as an instrument of service, is intended only for the specific purpose and client for which it was prepared. Reuse of and improper reliance on this document without written authorization and adaptation by Kinley-Horn and Associates, Inc. shall be without liability to Kinley-Horn and Associates, Inc.

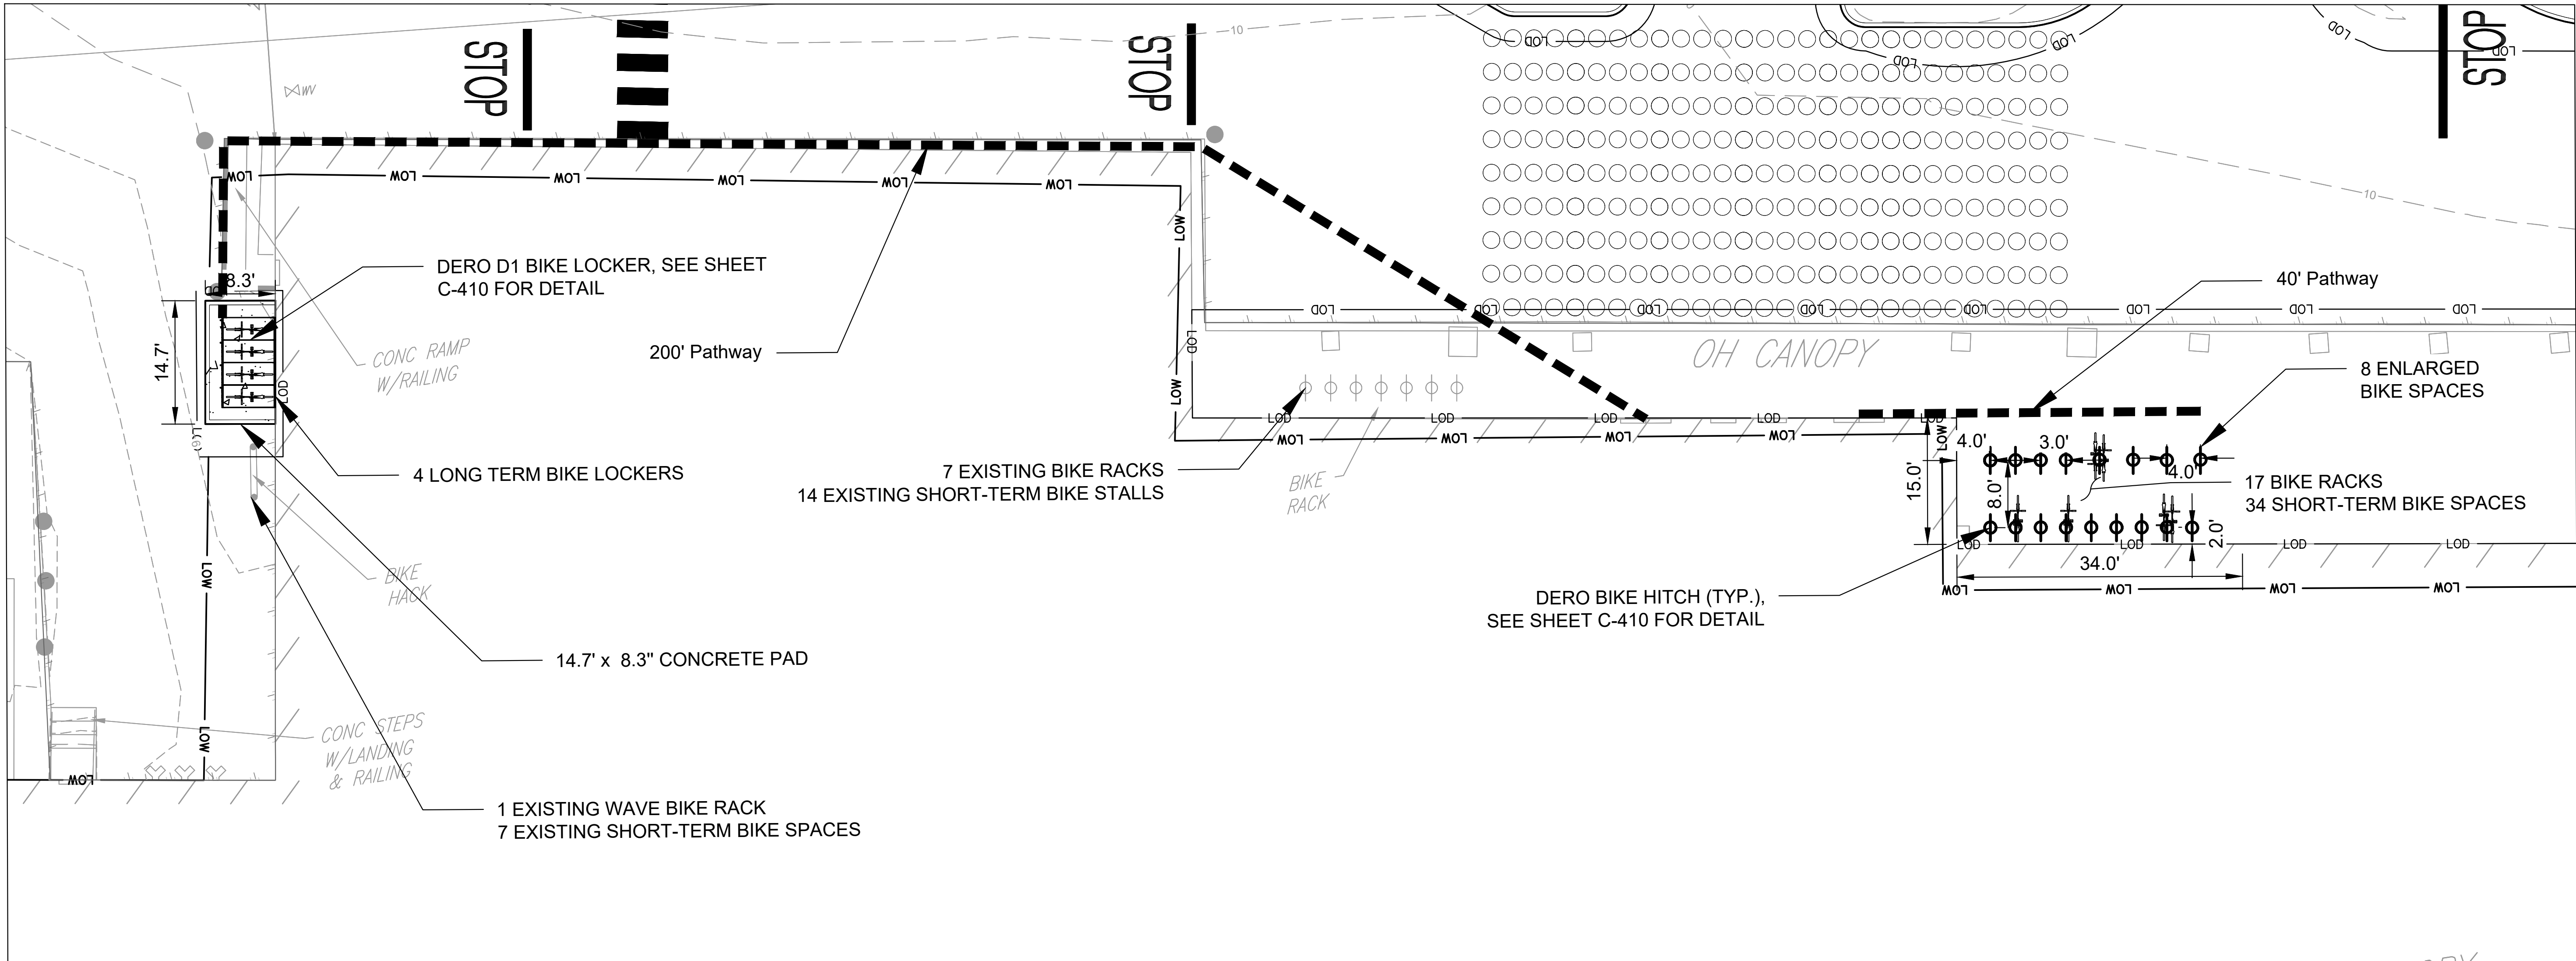

**SURVEY NOTE:**  
EXISTING TOPOGRAPHICAL INFORMATION IS BASED ON A  
BOUNDARY AND TOPO SURVEY OBTAINED ON 12/02/2025 BY  
CONTROL POINT ASSOCIATES, INC., 352 TURNPIKE ROAD,  
SOUTHBOROUGH, MA, 01772, PHONE: (508) 948-3000. CONTRACTOR  
SHALL BE RESPONSIBLE FOR VERIFYING ALL EXISTING  
INFORMATION, DEPICTED OR NOT, PRIOR TO CONSTRUCTION AND  
REPORT POTENTIAL CONFLICTS TO OWNER AND ENGINEER.

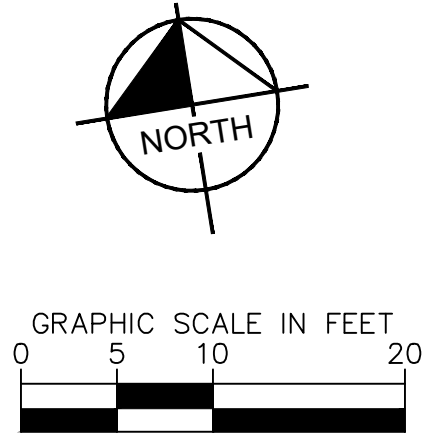[illegible]

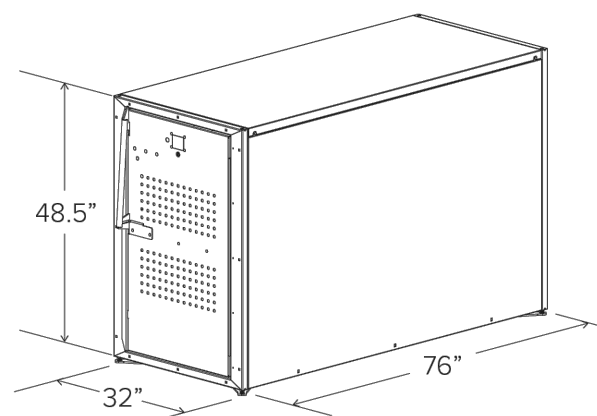

**Bike Locker** Single (D1)



## Submittal Sheet



|                    |   |
|--------------------|---|
| CAPACITY           | 1 Bike   |
| <hr/>              |   |
| MATERIALS          | Frame: 1500" x 3000" x 14g tube<br>Floor: 18g plate<br>Sides: 18g plate<br>Doors: 16g plate<br>Top: 18g plate   |
| <hr/>              |   |
| FINISHES           | Locker Frame: Galvanized<br>Panels and Doors: Powder coat over G90 electro plated steel   |
| <hr/>              |   |
| LOAD DATA          | 40 psf snow, 90 mph wind exposure B, high seismic   |
| <hr/>              |   |
| SETBACKS           | Allow a 60" clearance from door face.   |
| <hr/>              |   |
| STANDARD           | <ul style="list-style-type: none"><li>• Leveling feet</li><li>• Floor panel</li><li>• Ventilating window on doors</li><li>• Graffiti resistant</li><li>• UV resistant</li><li>• Gear hook</li><li>• Door closer</li></ul> |
| <hr/>              |   |
| LOCKING<br>OPTION  | <input type="checkbox"/> Key<br><input type="checkbox"/> Padlock   |
| <hr/>              |   |
| WINDOW             | <input type="checkbox"/> Add airport security window to door<br>15" W x 28" H x 1/4" UV and graffiti resistant clear polycarbonate                                                                                        |
| <hr/>              |   |
| E-BIKE<br>CHARGING | <input type="checkbox"/> No charging<br><input type="checkbox"/> Add Charging Port   |

\* Charging lockers need 110v electrical supply. Customer is responsible for providing power to lockers. Four lockers per 20A circuit is recommended.

## LONG-TERM BIKE PARKING

01

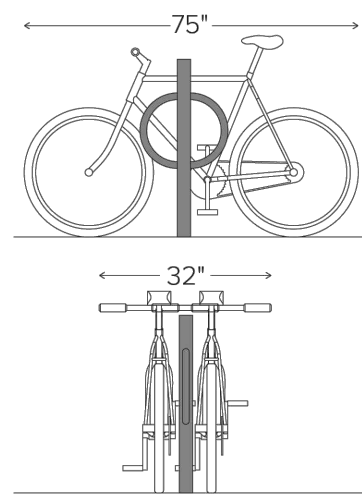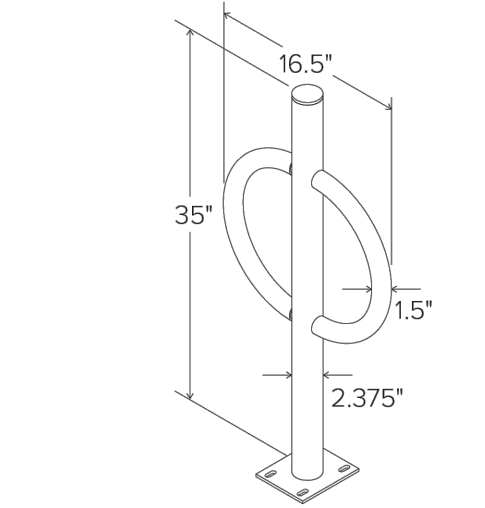
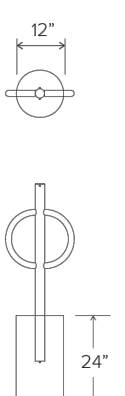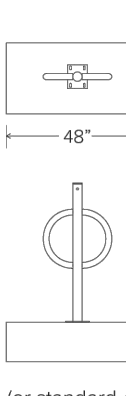
|                      |   |
|----------------------|---|
| <b>CAPACITY</b>      | 2 Bikes   |
| <b>MATERIALS</b>     | <b>Centerbeam:</b> 2" schedule 40 pipe (2.375" OD)<br><b>Ring:</b> 15" OD 11 gauge tube   |
| <b>FINISHES</b>      | <div> <input type="checkbox"/> <b>Galvanized</b><br/>           Our galvanized hot dipped galvanized finish is our standard option.         </div> <div> <input type="checkbox"/> <b>Powder Coat</b><br/>           Our powder coat finish assures a high level of adhesion and durability by following these steps:<br/>           1. Sandblast<br/>           2. Epoxy primer electrostatically applied<br/>           3. Final thick TGIC polyester powder coat         </div> <div> <input type="checkbox"/> <b>Stainless</b><br/>           Stainless Steel: 304 grade stainless steel material finished in either a high polished shine or a satin finish.         </div>                             |
| <b>MOUNT OPTIONS</b> | <div> <input type="checkbox"/> <b>Surface</b><br/>           Foot Mount has a 5" x 6" x .25" foot with four anchors per foot. Specify foot mount for this option. Tamper-resistant fasteners available upon request         </div> <div> <input type="checkbox"/> <b>In-Ground</b><br/>           In-ground mount is embedded into concrete base. Specify in-ground mount for this option         </div> <div> <div>  <p>IN-GROUND MOUNT</p> </div> <div>  <p>SURFACE MOUNT</p> </div> </div> <div> <p>(or standard 4"</p> </div> |

## SHORT-TERM BIKE PARKING

(02)



**SURVEY NOTE:**  
EXISTING TOPOGRAPHICAL INFORMATION IS BASED ON A  
BOUNDARY AND TOPO SURVEY OBTAINED ON 12/02/2025 BY  
CONTROL POINT ASSOCIATES, INC., 352 TURNPIKE ROAD,  
SOUTHBOROUGH, MA, 01772, PHONE: (508) 948-3000. CONTRACTOR  
SHALL BE RESPONSIBLE FOR VERIFYING ALL EXISTING  
INFORMATION, DEPICTED OR NOT, PRIOR TO CONSTRUCTION AND  
REPORT POTENTIAL CONFLICTS TO OWNER AND ENGINEER.

TARGET SOMERVILLE  
EXPANSION REMODEL  
PREPARED FOR  
TARGET CORPORATION

SOMERVILLE  
MASSACHUSETTS

## BIKE PARKING DETAILS


|                          |                    |                |                 |              |                |
|--------------------------|--------------------|----------------|-----------------|--------------|----------------|
| KHA PROJECT<br>110400017 | DATE<br>10/09/2026 | SCALE AS SHOWN | DESIGNED BY KLS | DRAWN BY KLS | CHECKED BY JSA |
|--------------------------|--------------------|----------------|-----------------|--------------|----------------|





# Kimley»»Horn

© 2024 KIMLEY-HORN AND ASSOCIATES, INC.  
271 WAVERLEY OAKS ROAD, SUITE 302, WALTHAM, MA 02452  
PHONE: 781-328-0676  
WWW.KIMLEY-HORN.COM

[illegible]

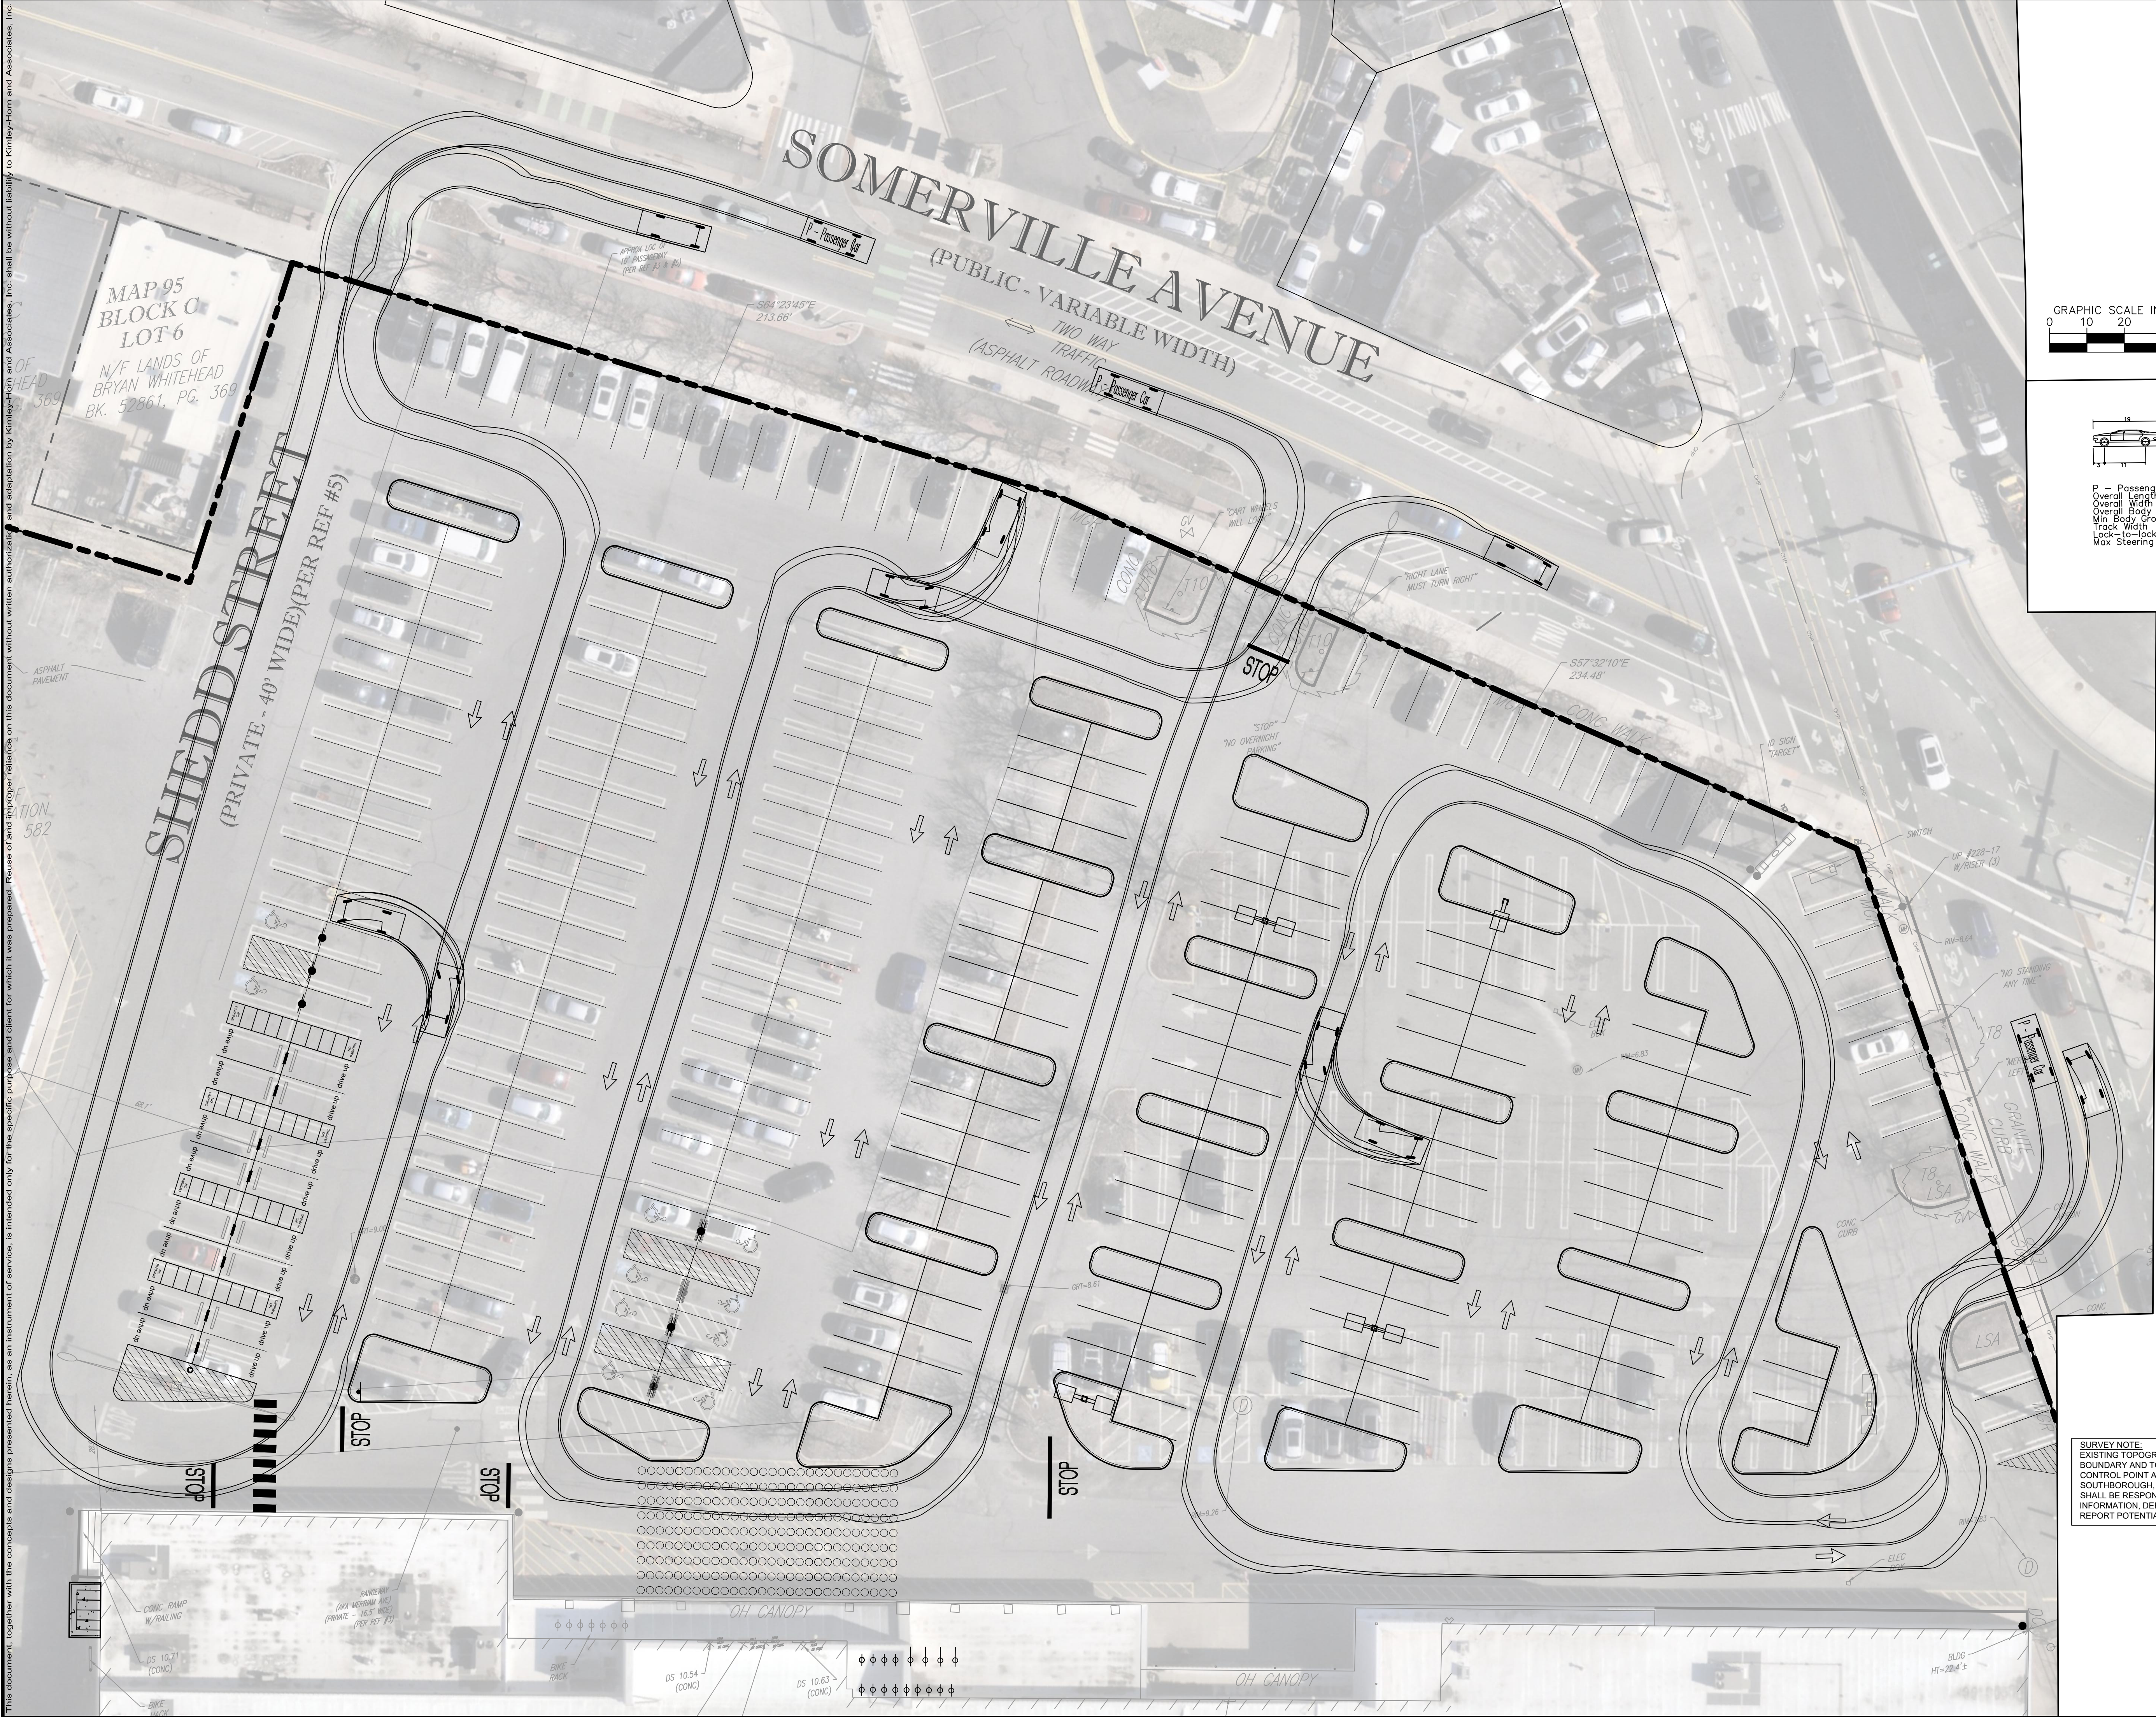

SURVEY NOTE:  
EXISTING TOPOGRAPHICAL INFORMATION IS BASED ON A BOUNDARY AND TOPO SURVEY OBTAINED ON 12/02/2025 BY CONTROL POINT ASSOCIATES, INC., 352 TURNPIKE ROAD, SOUTHBOROUGH, MA, 01772, PHONE: (508) 948-3000. CONTRACTOR SHALL BE RESPONSIBLE FOR VERIFYING ALL EXISTING INFORMATION, DEPICTED OR NOT, PRIOR TO CONSTRUCTION AND REPORT POTENTIAL CONFLICTS TO OWNER AND ENGINEER.

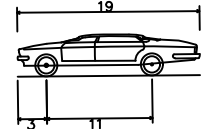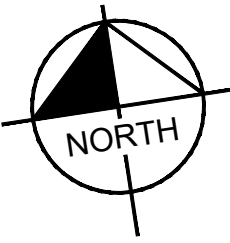

P - Passenger Car  
Overall Length  
Overall Width  
Overall Body Height  
Min Body Ground Clearance  
Track Width  
Lock-to-lock time  
Max Steering Angle (Virtual)

19.000ft  
7.000ft  
4.300ft  
1.115ft  
6.000ft  
4.00s  
31.60°

TARGET SOMERVILLE  
EXPANSION REMODEL  
PREPARED FOR  
TARGET CORPORATION  
SOMERVILLE MASSACHUSETTS

## VEHICLE MOVEMENT PLAN - PASSENGER CAR

|                          |                    |
|--------------------------|--------------------|
| KHA PROJECT<br>110400017 | DATE<br>10/09/2026 |
| SCALE                    | AS SHOWN           |
| DESIGNED BY              | KLS                |
| DRAWN BY                 | KLS                |
| CHECKED BY               | JSA                |






**Kimley»»Horn**

© 2024 KIMLEY-HORN AND ASSOCIATES, INC.  
271 WAVERLEY OAKS ROAD, SUITE 302, WALTHAM, MA 02452  
PHONE: 781-328-0676  
WWW.KIMLEY-HORN.COM

[illegible]

This document, together with the concepts and designs presented herein, as an instrument of service, is intended only for the specific purpose and client for which it was prepared. Reuse of and improper reliance on this document without written authorization and approval by Kimley-Horn and Associates, Inc. shall be without liability to Kimley-Horn and Associates, Inc.

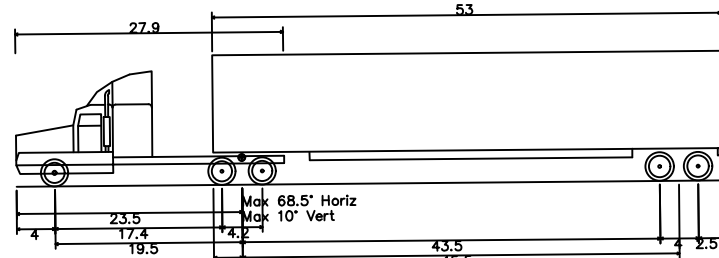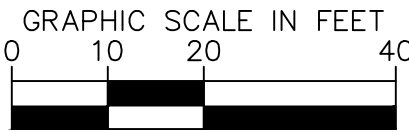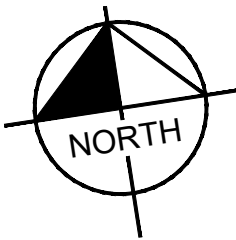

WB-67 - Interstate Semi-Trailer  
Overall Length 73.501ft  
Overall Width 8.500ft  
Overall Body Height 13.500ft  
Min. Body Ground Clearance 1.334ft  
Max. Track Width 8.500ft  
Lock-to-lock time 8.00s  
Max Steering Angle (Virtual) 28.40°

SURVEY NOTE:  
EXISTING TOPOGRAPHICAL INFORMATION IS BASED ON A  
BOUNDARY AND TOPO SURVEY OBTAINED ON 12/02/2025 BY  
CONTROL POINT ASSOCIATES, INC., 352 TURNPIKE ROAD,  
SOUTHBOROUGH, MA 01772, PHONE: (508) 948-3000. CONTRACTOR  
SHALL BE RESPONSIBLE FOR VERIFYING ALL EXISTING  
INFORMATION, DEPICTED OR NOT, PRIOR TO CONSTRUCTION AND  
REPORT POTENTIAL CONFLICTS TO OWNER AND ENGINEER.



|   |                             |                                                           |  |  |  |  |  |  |  |  |  |
|---|-----------------------------|-----------------------------------------------------------|--|--|--|--|--|--|--|--|--|
| TARGET SOMERVILLE<br>EXPANSION REMODEL<br>PREPARED FOR<br>TARGET CORPORATION                                                                  | SOMERVILLE<br>MASSACHUSETTS | SHEET NUMBER<br>C-701                                     |  |  |  |  |  |  |  |  |  |
|   |                             | VEHICLE MOVEMENT<br>PLAN - WB-67                          |  |  |  |  |  |  |  |  |  |
|   |                             | KHA PROJECT<br>110400017                                  |  |  |  |  |  |  |  |  |  |
|   |                             | DATE<br>10/09/2026                                        |  |  |  |  |  |  |  |  |  |
|   |                             | SCALE AS SHOWN                                            |  |  |  |  |  |  |  |  |  |
|   |                             | DESIGNED BY KLS                                           |  |  |  |  |  |  |  |  |  |
|   |                             | DRAWN BY KLS                                              |  |  |  |  |  |  |  |  |  |
|   |                             | CHECKED BY JSA                                            |  |  |  |  |  |  |  |  |  |
|   |                             | COMMONWEALTH OF MASSACHUSETTS                             |  |  |  |  |  |  |  |  |  |
|   |                             | JESSE SETH ANDERSON<br>No. 59764<br>PROFESSIONAL ENGINEER |  |  |  |  |  |  |  |  |  |
| Kimley»»Horn   |                             |                                                           |  |  |  |  |  |  |  |  |  |
| © 2024 KIMLEY-HORN AND ASSOCIATES, INC.<br>271 WAVERLEY OAKS ROAD, SUITE 302, WALTHAM, MA 02452<br>PHONE: 781-328-0876<br>WWW.KIMLEY-HORN.COM |                             |                                                           |  |  |  |  |  |  |  |  |  |
| No.   |                             |                                                           |  |  |  |  |  |  |  |  |  |
| REVISIONS   |                             |                                                           |  |  |  |  |  |  |  |  |  |
| DATE   |                             |                                                           |  |  |  |  |  |  |  |  |  |
| BY   |                             |                                                           |  |  |  |  |  |  |  |  |  |


Technical drawing of a WB-62 Interstate Semi-Trailer. The drawing shows a side profile of the trailer with various dimensions and specifications labeled.

Dimensions (in feet):

- Overall Length: 68
- Overall Width: 27.9
- Overall Body Height: 22.5
- Min. Body Ground Clearance: 17.4
- Max. Track Width: 10.5
- Lock-to-lock time: 2.5
- Max. Steering Angle (Virtual): 31

Specifications:

- WB-62 - Interstate Semi-Trailer
- 69,000ft
- 8,500ft
- 18,500ft
- 15,54ft
- 8,500ft
- 6.00s
- 28.4°

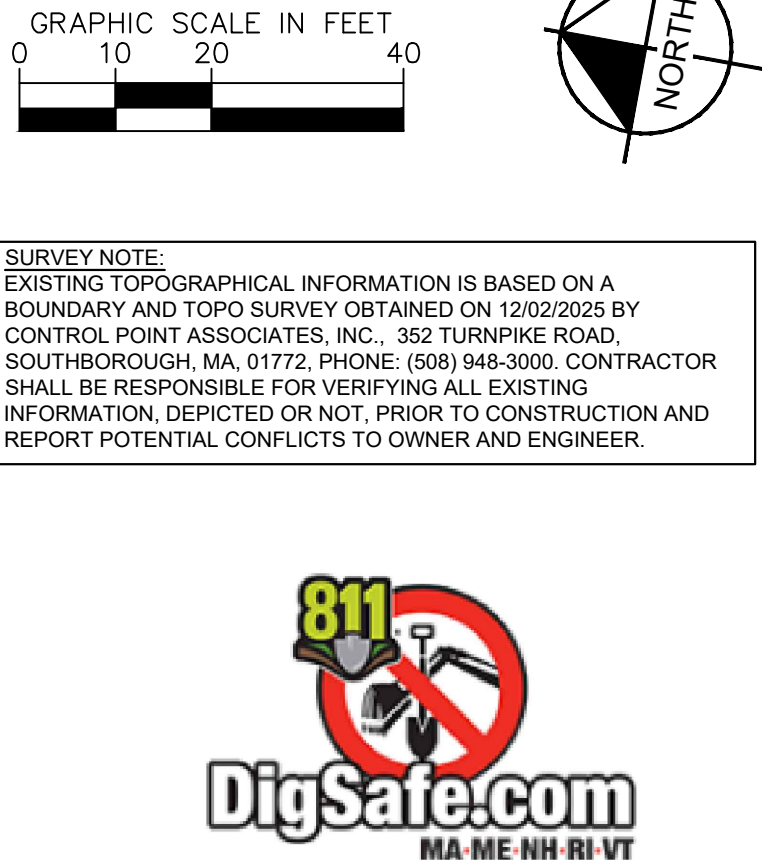

|                          |          |                    |
|--------------------------|----------|--------------------|
| KHA PROJECT<br>110400017 |          | DATE<br>10/09/2026 |
| SCALE                    | AS SHOWN |                    |
| DESIGNED BY              | KLS      |                    |
| DRAWN BY                 | KLS      |                    |
| CHECKED BY               | JSA      |                    |

[illegible]

- EMPLOYEE OFFICES
- STARBUCKS
- PHARMACY
- LOADING DOCK
- STORAGE / BACK OF HOUSE
- RETAIL FLOOR
- RESTROOMS

**WALL LEGEND**

(E) WALLS TO REMAIN

NEW WALLS

**ROOM LEGEND**

(E) ROOM - NO WORK

**SIGNAGE GENERAL NOTES**

A. ALL ROOM IDENTIFICATION SIGNS SHALL CONTAIN TACTILE CHARACTERS AND GRADE 2 CONTRACTED BRAILLE. MOUNT SIGNS WITH BASELINE OF TACTILE CHARACTERS 8" MAX AND 48" MINIMUM ABOVE FLOOR. CENTER SIGNS ON AN 18" X 18" CLEAR FLOOR SPACE THAT IS OUTSIDE THE SWING OF ANY DOOR.

B. PROVIDE TACTILE EXIT SIGNS AT ALL EXIT DOORS PER 2021 IBC AND ICC A117.1.

- FLOOR PLAN NOTES**
- A. SEE SHEET A201 FOR SYMBOLS.
- B. ALL DIMENSIONS ARE TO FINISH MATLS OR OPENINGS UNO, EXCLUSIVE OF CERAMIC TILE.
- C. FOR DOOR, ROOM FINISH, AND OWNER SUPPLIED MATL & EQUIP SCHEDULES, SEE SHEET A201 AND A201.
- D. PARTITION TYPES INDICATE LOCATION FOR BLOCKING, FINISHES, ETC. SEE SHEET A201 FOR PARTITION TYPES.
- E. POLYWOOD BLOCKING IS INCLUDED IN PARTITION TYPE. SEE BLOCKING PLAN FOR SIDE OF WALL.
- F. FOR TYPICAL CONNECTION OF INTERIOR PARTITIONS TO EXTERIOR WALLS, SEE (1) A201/2 TYP.
- G. FOR SOUND INSULATION IN EXISTING WALLS, SEE SHEET A201 GENERAL PARTITION TYPE NOTE 14.
- H. ALL ANGLES ARE 45 DEGREE OR MULTIPLES OF 45 DEGREE, UNLESS NOTED OTHERWISE.
- J. FOR STUD WALLS EXTENDING TO (E) ROOF DECK OR STRUCTURE, SEE (1) A201/2 TYP.
- K. EXISTING FIRE EXTINGUISHERS ARE TO REMAIN IN THEIR CURRENT LOCATIONS. IF A FIRE EXTINGUISHER NEEDS TO BE RELOCATED DUE TO FUTURE SHIFTS, THE FIRE EXTINGUISHER & SIGNS OR ASSOCIATED ITEMS ARE TO BE RELOCATED AND INSTALLED NO FARTHER THAN 10'-0" FROM ITS CURRENT LOCATION. FINAL LOCATIONS PENDING FIRE MARSHAL WALK-THROUGH INSPECTION.
- L. MAX SLOPE AT EXISTING AND/OR NEW FLOOR DRAINS NOT TO EXCEED 2%.


**target.**

1000 NICOLLET MALL  
MINNEAPOLIS, MN 55403

**SARGENT**

461 FROM ROAD, PARAMUS, NJ 07652  
T(973) 253.9393 • WWW.SARGARCH.COM

| REVISIONS  |     |                           |
|------------|-----|---------------------------|
| DATE       | NO. | DESCRIPTION               |
| 07/17/2026 | 1   | COMPLETE CONSTRUCTION SET |
| DATE 5     | 3   | CC #53247                 |

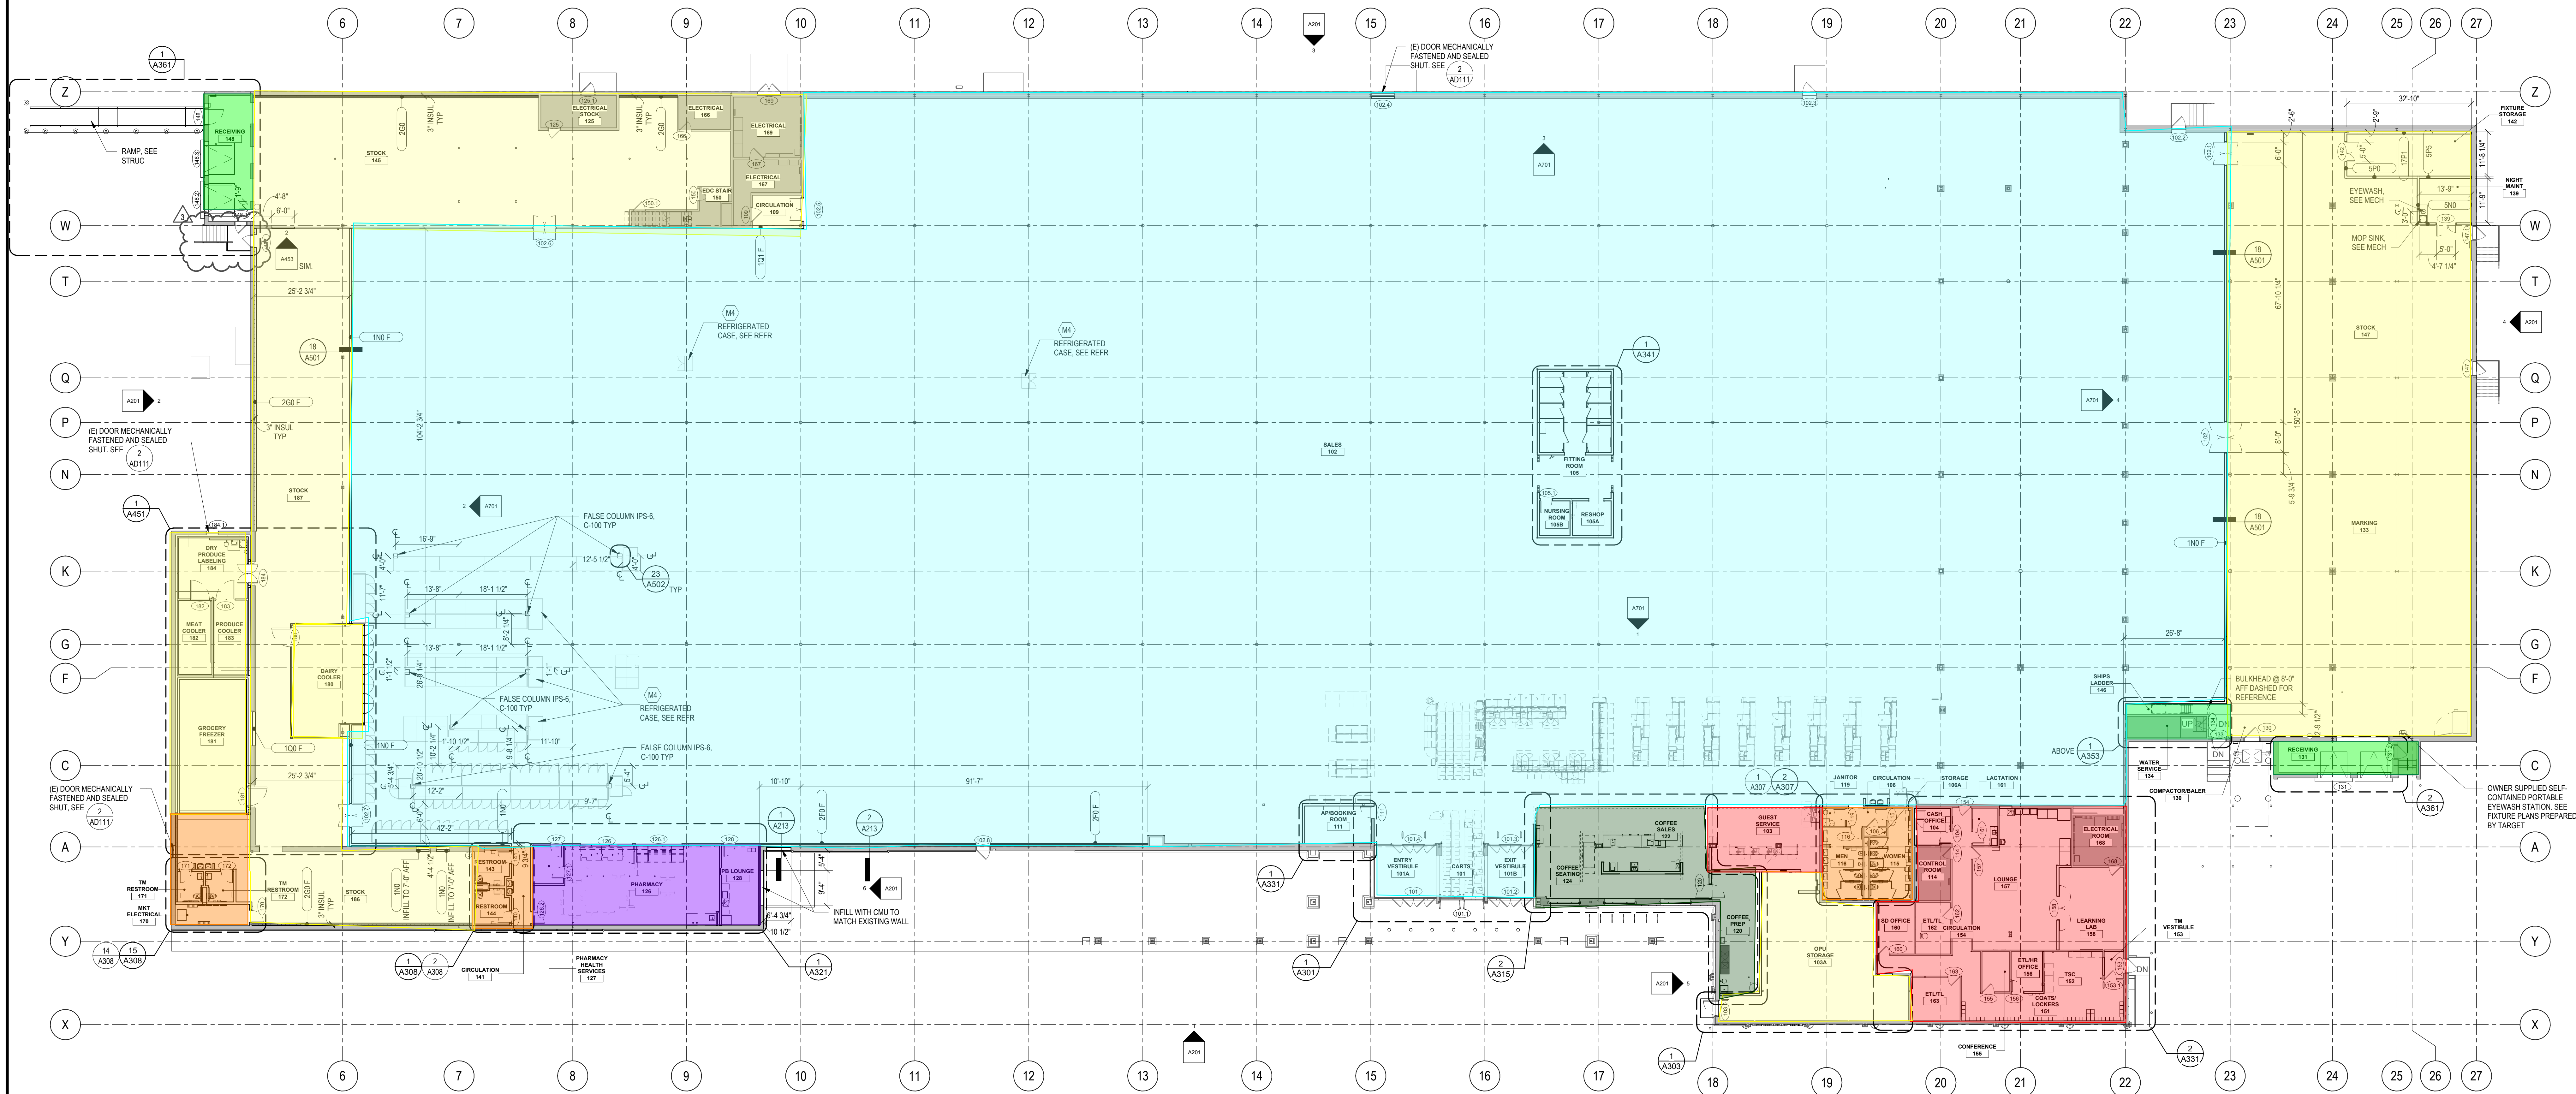

1 FLOOR PLAN  
A111 SCALE: 1/16" = 1'-0"



**target.**

SOMERVILLE, MA  
180 SOMERVILLE AVE.  
SOMERVILLE, MA 02143

Project Number T-1441  
Orig P04 Current Version 26A Config: LL  
Drawn By S. KYDONJOHN  
Checked By A. ZAMBELLI

FLOOR PLAN

A111