
Could put more selves/cabinets on this wall

Extend Paneling above windows to this location

DOOR SCHEDULE		
ID	UNIT DIMENSIONS	UNIT
1	2'-0" X 6'-8"	
2	1'-8" x 6'-8"	
3	2'-0" X 6'-8"	

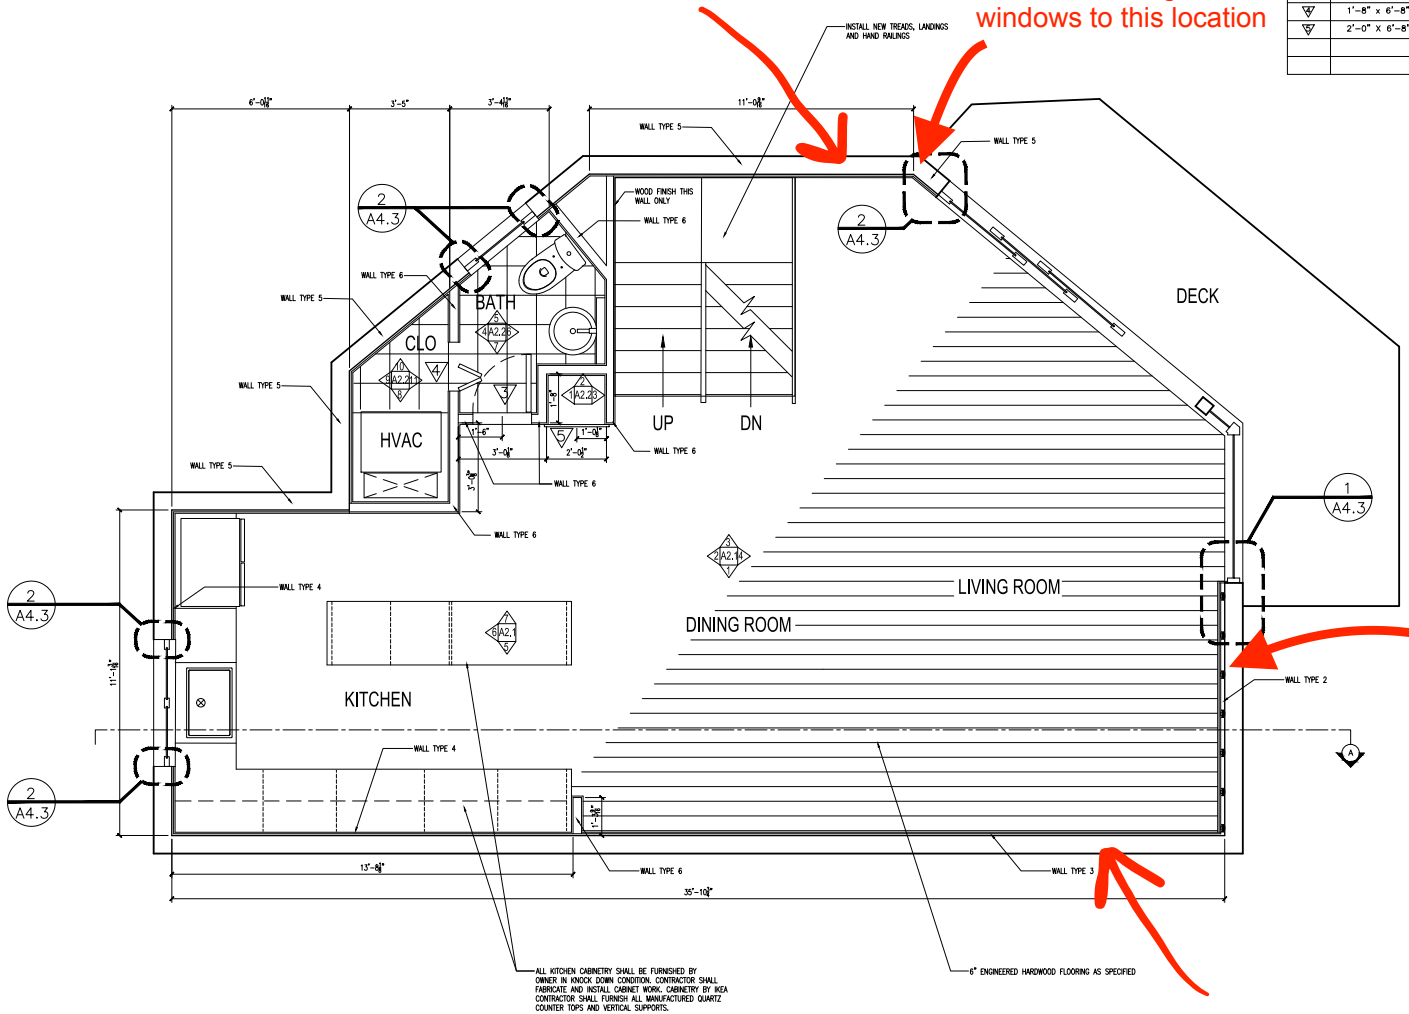

TV Unit on this wall

We don't want anything that extends too far on this wall

SECOND FLOOR PLAN

SCALE = 1/2" = 1'-0"

NOTES
1. INTERIOR DIMENSIONS TO EDGE OF FRAMING
2. DOORS AND WINDOWS DIMENSIONED TO CENTER OF OPENINGS
3. ALL DOORS SHALL BE INSTALLED PLUMB, LEVEL AND SQUARE.
4. CONTRACTOR TO REFER TO KITCHEN CABINETRY SHOP DRAWING FOR LAYOUT.
5. PLUMBING FIXTURES, FAUCETS AND VALVES PROVIDED BY OWNER. WHERE EXISTING CONNECTIONS ARE REUSED PLUMBING CONTRACTOR SHALL PROVED NEW SHUTOFF VALVES.

CONSULTANTS

MARK	DATE	DESCRIPTION


PROJECT NO:	14-001
CAD DWG FILE:	BELLAVISTA_FINAL.DWG
DRAWN BY:	NWS
CHK'D BY:	JFS
COPYRIGHT:	


SHEET TITLE


SECOND FLOOR PLANS

A1.1

SHEET SHEET INDEX OF TOTAL SHEETS

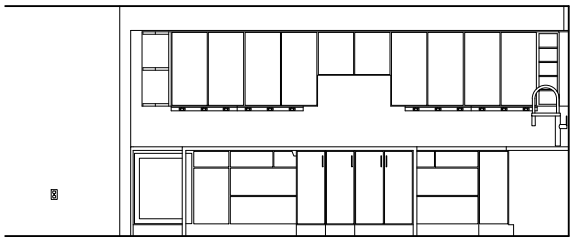


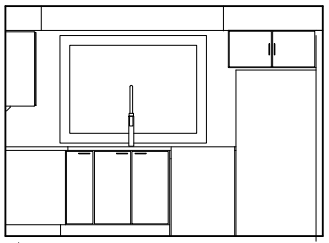


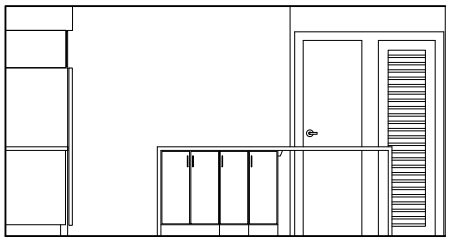


KITCHEN ELEVATIONS

SCALE = 1/2" = 1'-0"

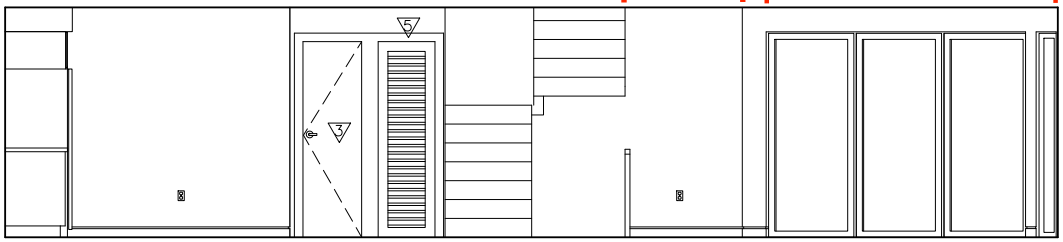

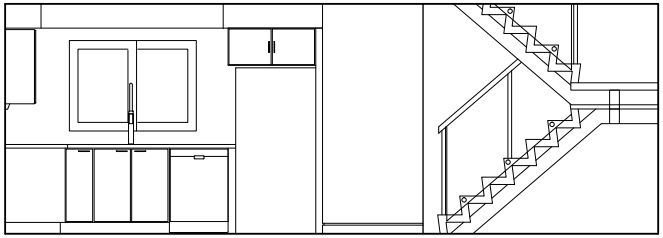

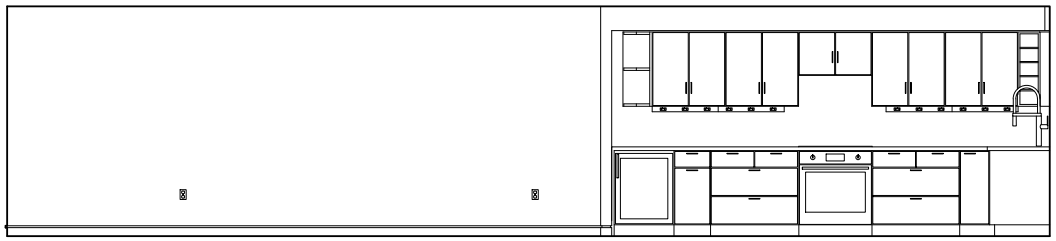

LIVING AREA ELEVATIONS

SCALE = 1/2" = 1'-0"

NOTES

1. CONTRACTOR TO REFER TO KITCHEN CABINETRY SHOP DRAWING FOR LAYOUT.

CONSULTANTS

MARK	DATE	DESCRIPTION

PROJECT NO:	11-002
CAD DWG FILE:	BELLAVISTA_FINAL.DWG
DRAWN BY:	NWS
CHK'D BY:	JFS
COPYRIGHT:	

SHEET TITLE

SECOND FLOOR ELEVATIONS

A2.1

SHEET SHEET INDEX OF TOTAL SHEETS