


These drawings, specifications, and designs are the property of Swink's Creations. No part thereof shall be copied, altered, or used with any other work other than the specific project for which they have been developed without the written consent of Swink's Creations. Swink's Creations assumes no responsibility and liability for problems which arise from failure to follow these plans, specifications, and design intent they convey, or for problems which arise from others failure to obtain and/or follow the design professional's guidance with respect to any errors, omissions, inconsistencies, ambiguities or conflicts which are alleged.

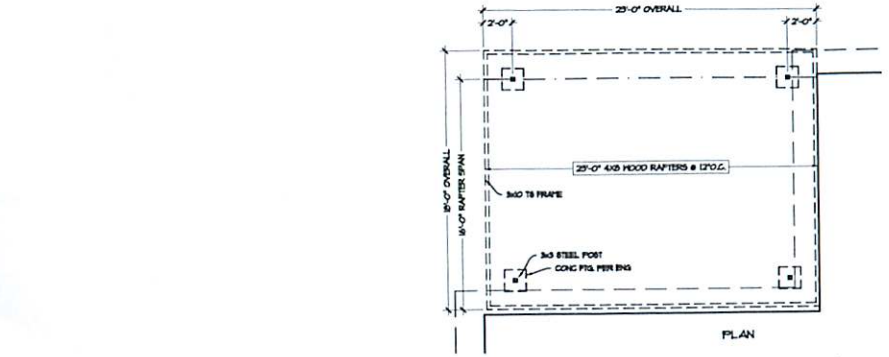

FREE STANDING PATIO COVER DETAIL ②
1/4"=1'-0"

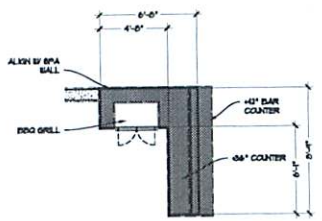

BBQ ISLAND ③
1/4"=1'-0"

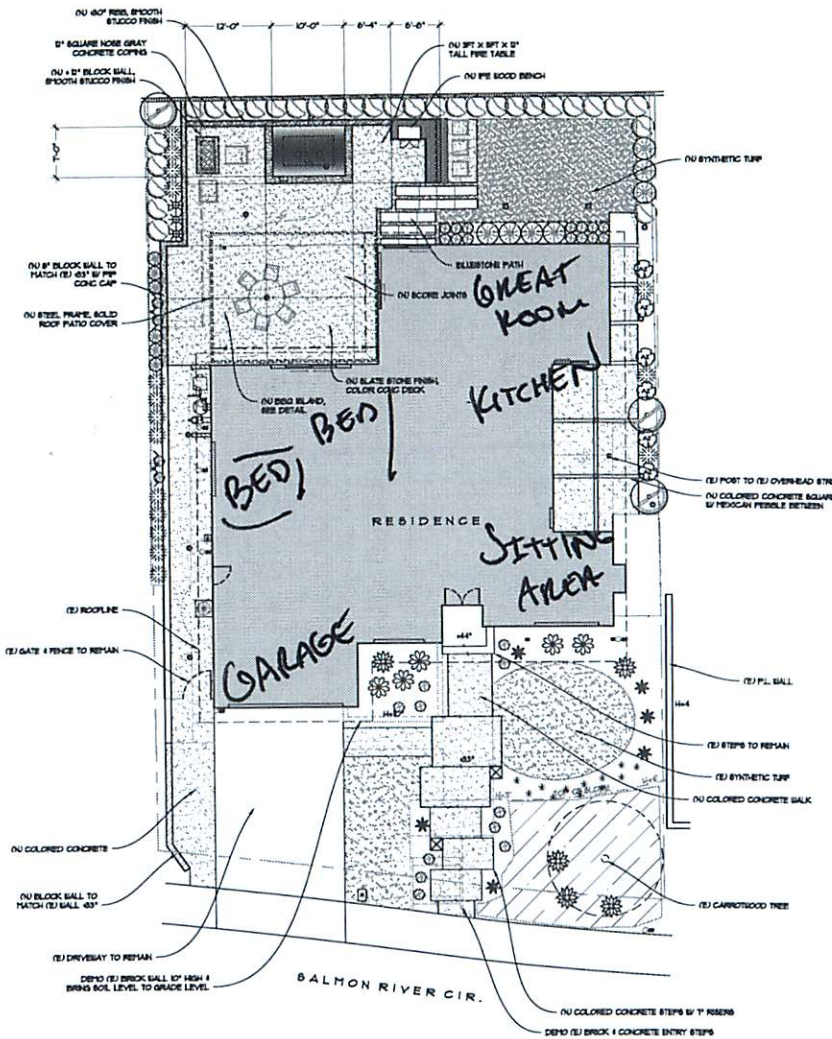

SITE PLAN ①
1/8"=1'-0"
NORTH

DRAINAGE LEGEND

- EXISTING DRAIN TO REMAIN.
- NEW 3" OR 4" ATRIUM DRAIN INLET
- NEW 3" OR 4" DECK DRAIN INLET.
- NEW 4", 6" OR 8" TUFF DRAIN INLET.

ABBREVIATIONS

AC - AIR CONDITIONER
CB - CATCH BASIN
CL - CHAIN LINK FENCE
CONC - CONCRETE
(E) - EXISTING
(-E) - EXISTING ELEVATION
+E" - NEW ELEVATION
FF - FINISH FLOOR
FG - FINISH GRADE
FS - FINISH SURFACE
INV - INVERT ELEVATION
(N) - NEW
OC - ON CENTER
PA - PLANTED AREA
PL - PROPERTY LINE
PIP - POUR IN PLACE
POC - POINT OF CONNECTION
RSB - RAISED BOND BEAM
TC - TOP OF CURB
TG - TOP OF GRATE
TOB - TOP OF SLOPE
TS - TUBULAR STEEL
TW - TOP OF WALL
TYP - TYPICAL

- (N) FENCE LINE
- (E) FENCE LINE
- TOE OF SLOPE
- TOP OF SLOPE
- TO BE REMOVED
- (N) ELECTRICAL LINE
- (N) GAS LINE

Swink's CREATIONS
LANDSCAPING & POOLS
1836 Patricia Ave Simi Valley, CA 93065
805-522-0412 swinkcreations.com

LANDSCAPE PLAN

WEIHERER RESIDENCE
2832 Salmon River Cir.
Westlake Village, CA 91362
(805) 221-5505
APN: 6800131

DATE: FEB 26, 2015
SHEET NO. L-1