
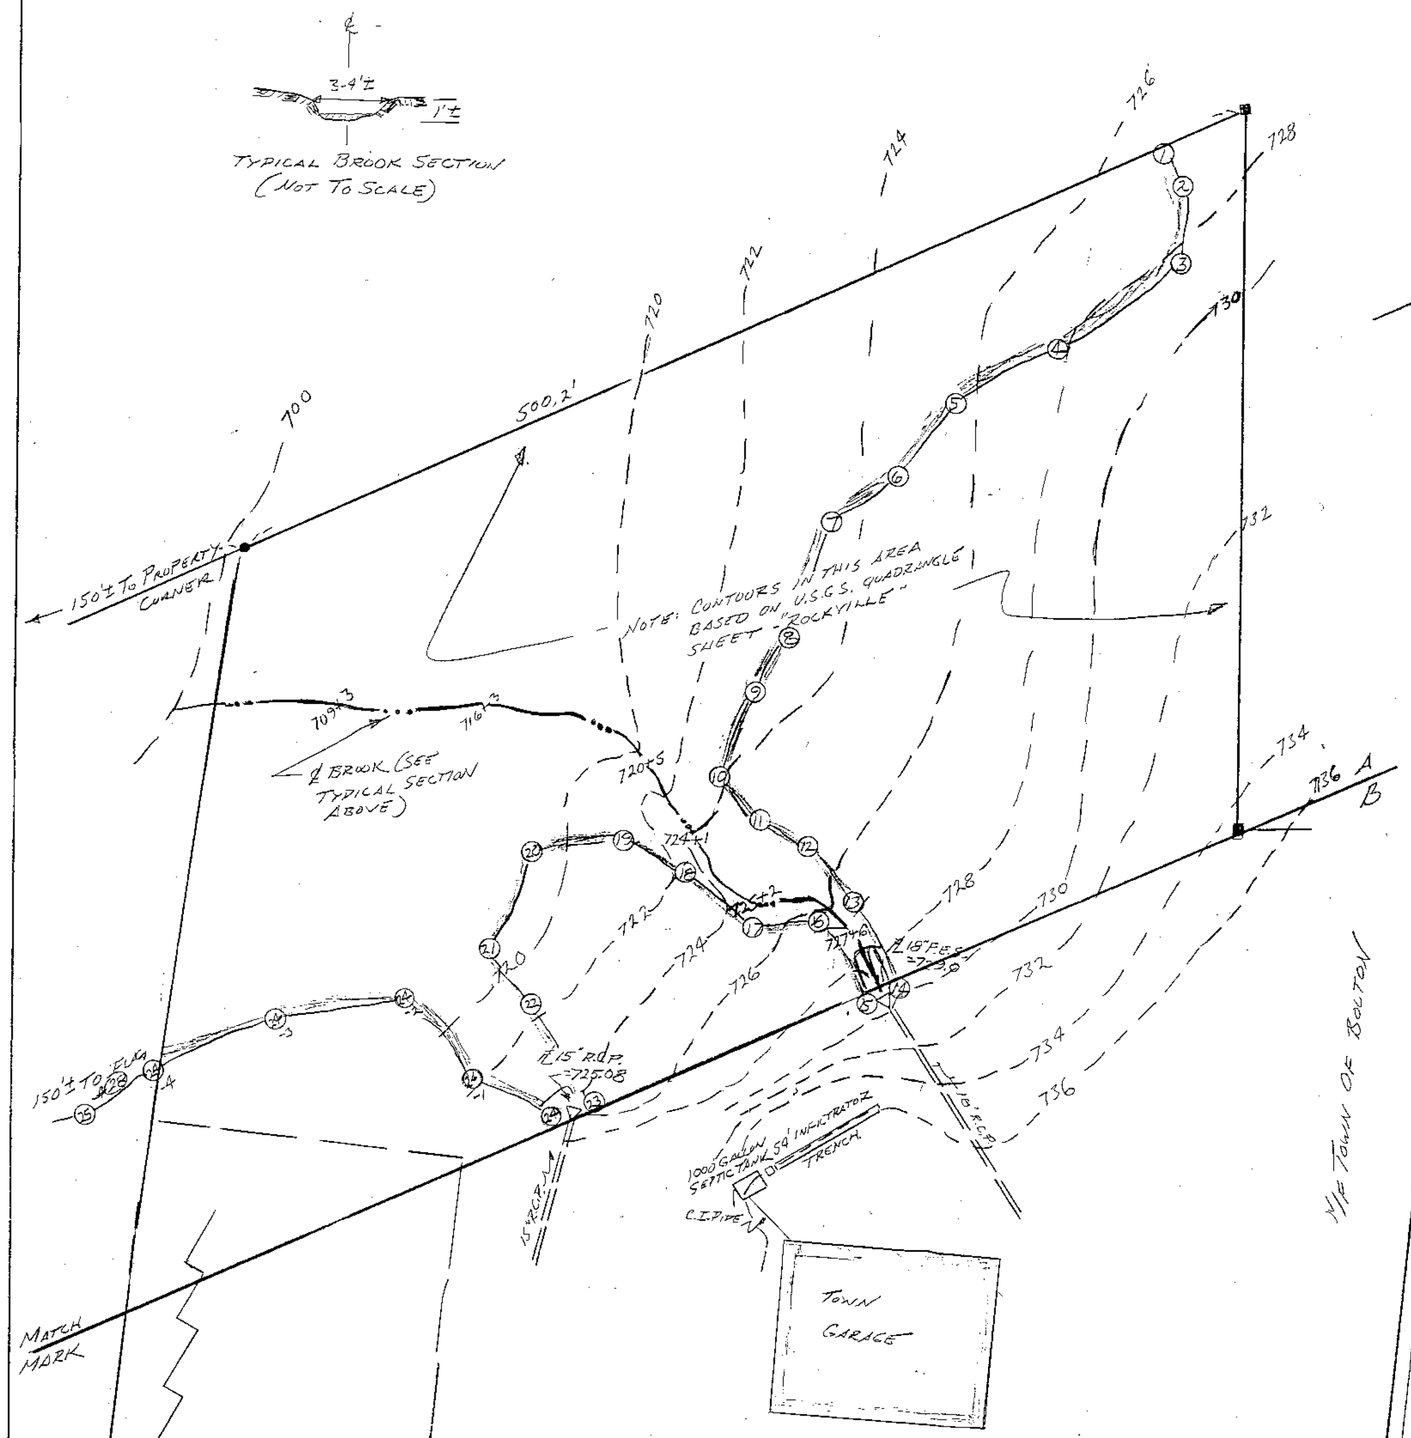


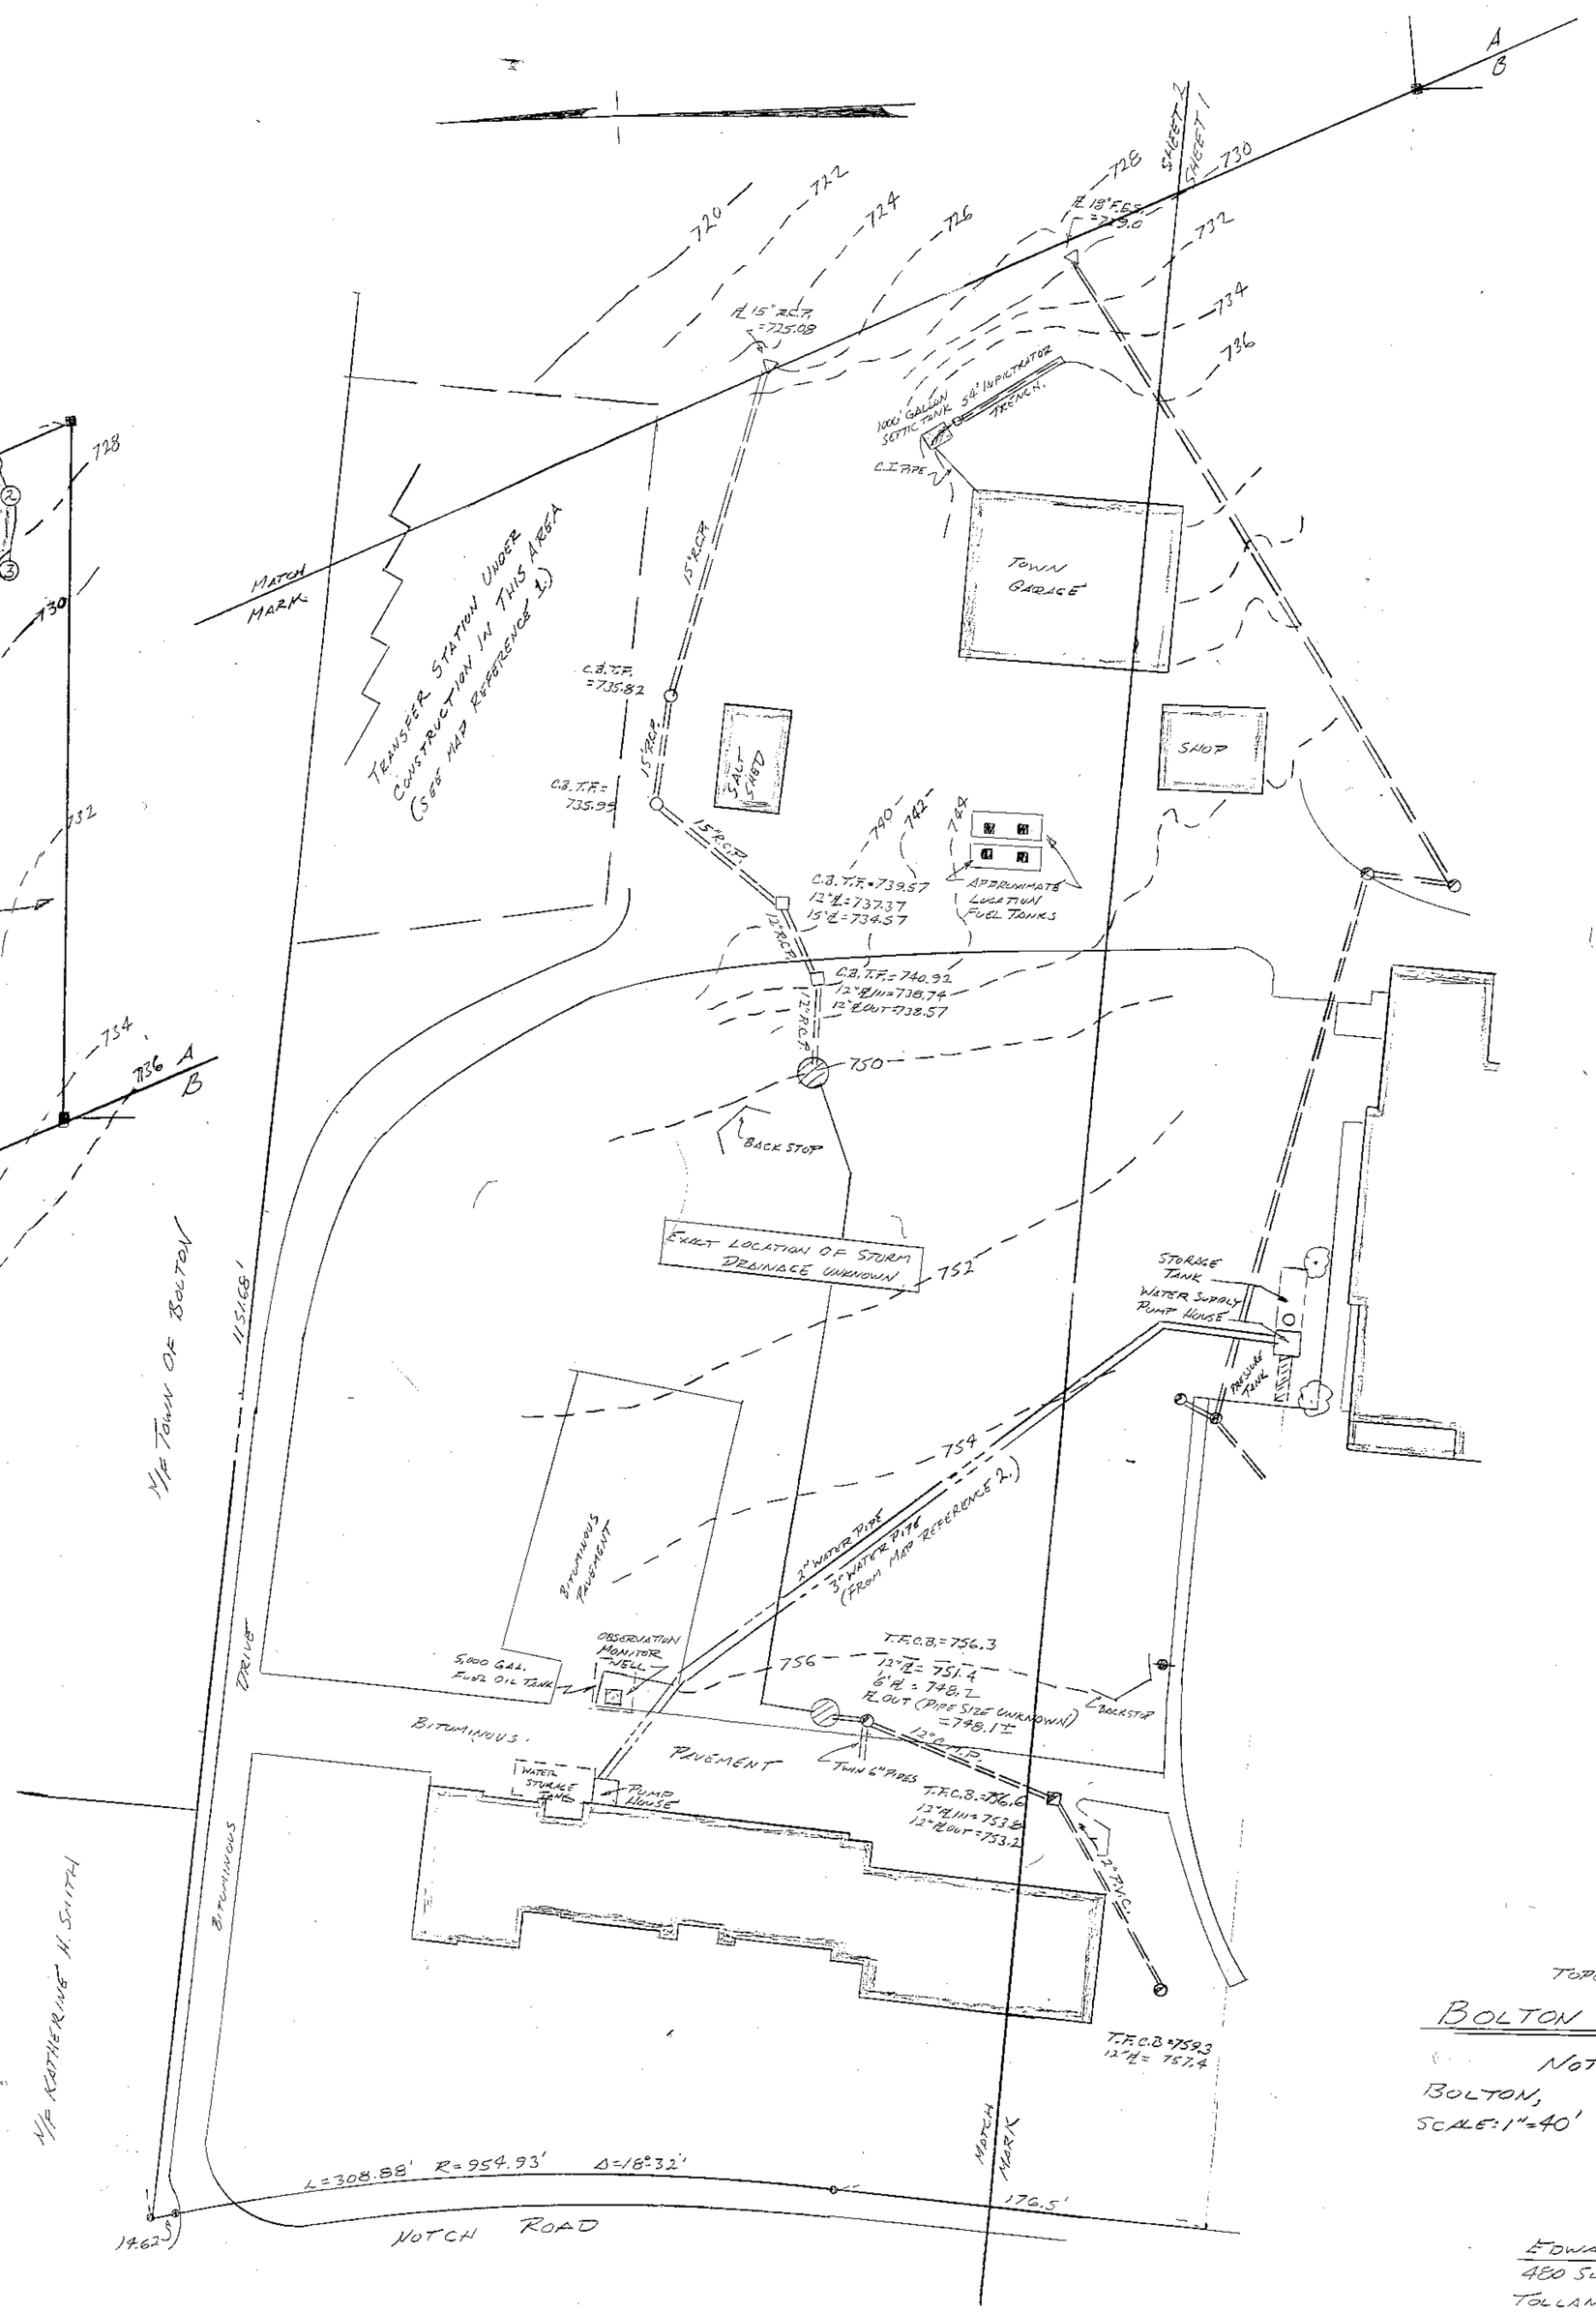

MAP SYMBOLS

C.B.	STORM WATER CATCH BASIN
M.H.	STORM WATER MAN HOLE
	UTILITY POLE
730	EXISTING CONTOUR LINE
735+6	SPOT ELEVATION
	EDGE OF WOODS
	WETLAND FLAG AT LIMIT OF WETLANDS

MAP REFERENCES

1. SITE PLAN - PUBLIC WORKS FACILITY - TOWN OF BOLTON, EAST OF NOTCH ROAD, BOLTON CONN. ARL LOMBARD ASSOCIATES, INC. VERNON, CONNECTICUT, SCALE 1"=20', FEB., 1991.
2. SITE PLAN, K-8 ELEMENTARY SCHOOL, NOTCH ROAD BOLTON, CONNECTICUT. THE MALMFELDT ASSOCIATES HARTFORD, CONN. SCALE 1"= 40', JULY, 1968.

TOPOGRAPHIC SURVEY

BOLTON ELEMENTARY SCHOOL

NOTCH ROAD

BOLTON, CONNECTICUT

SCALE: 1"=40' OCTOBER 18, 1991

PREPARED BY
EDWARD K. BEALE L.S.
480 SUGARHILL ROAD
TOLLAND, CONNECTICUT
871-8933