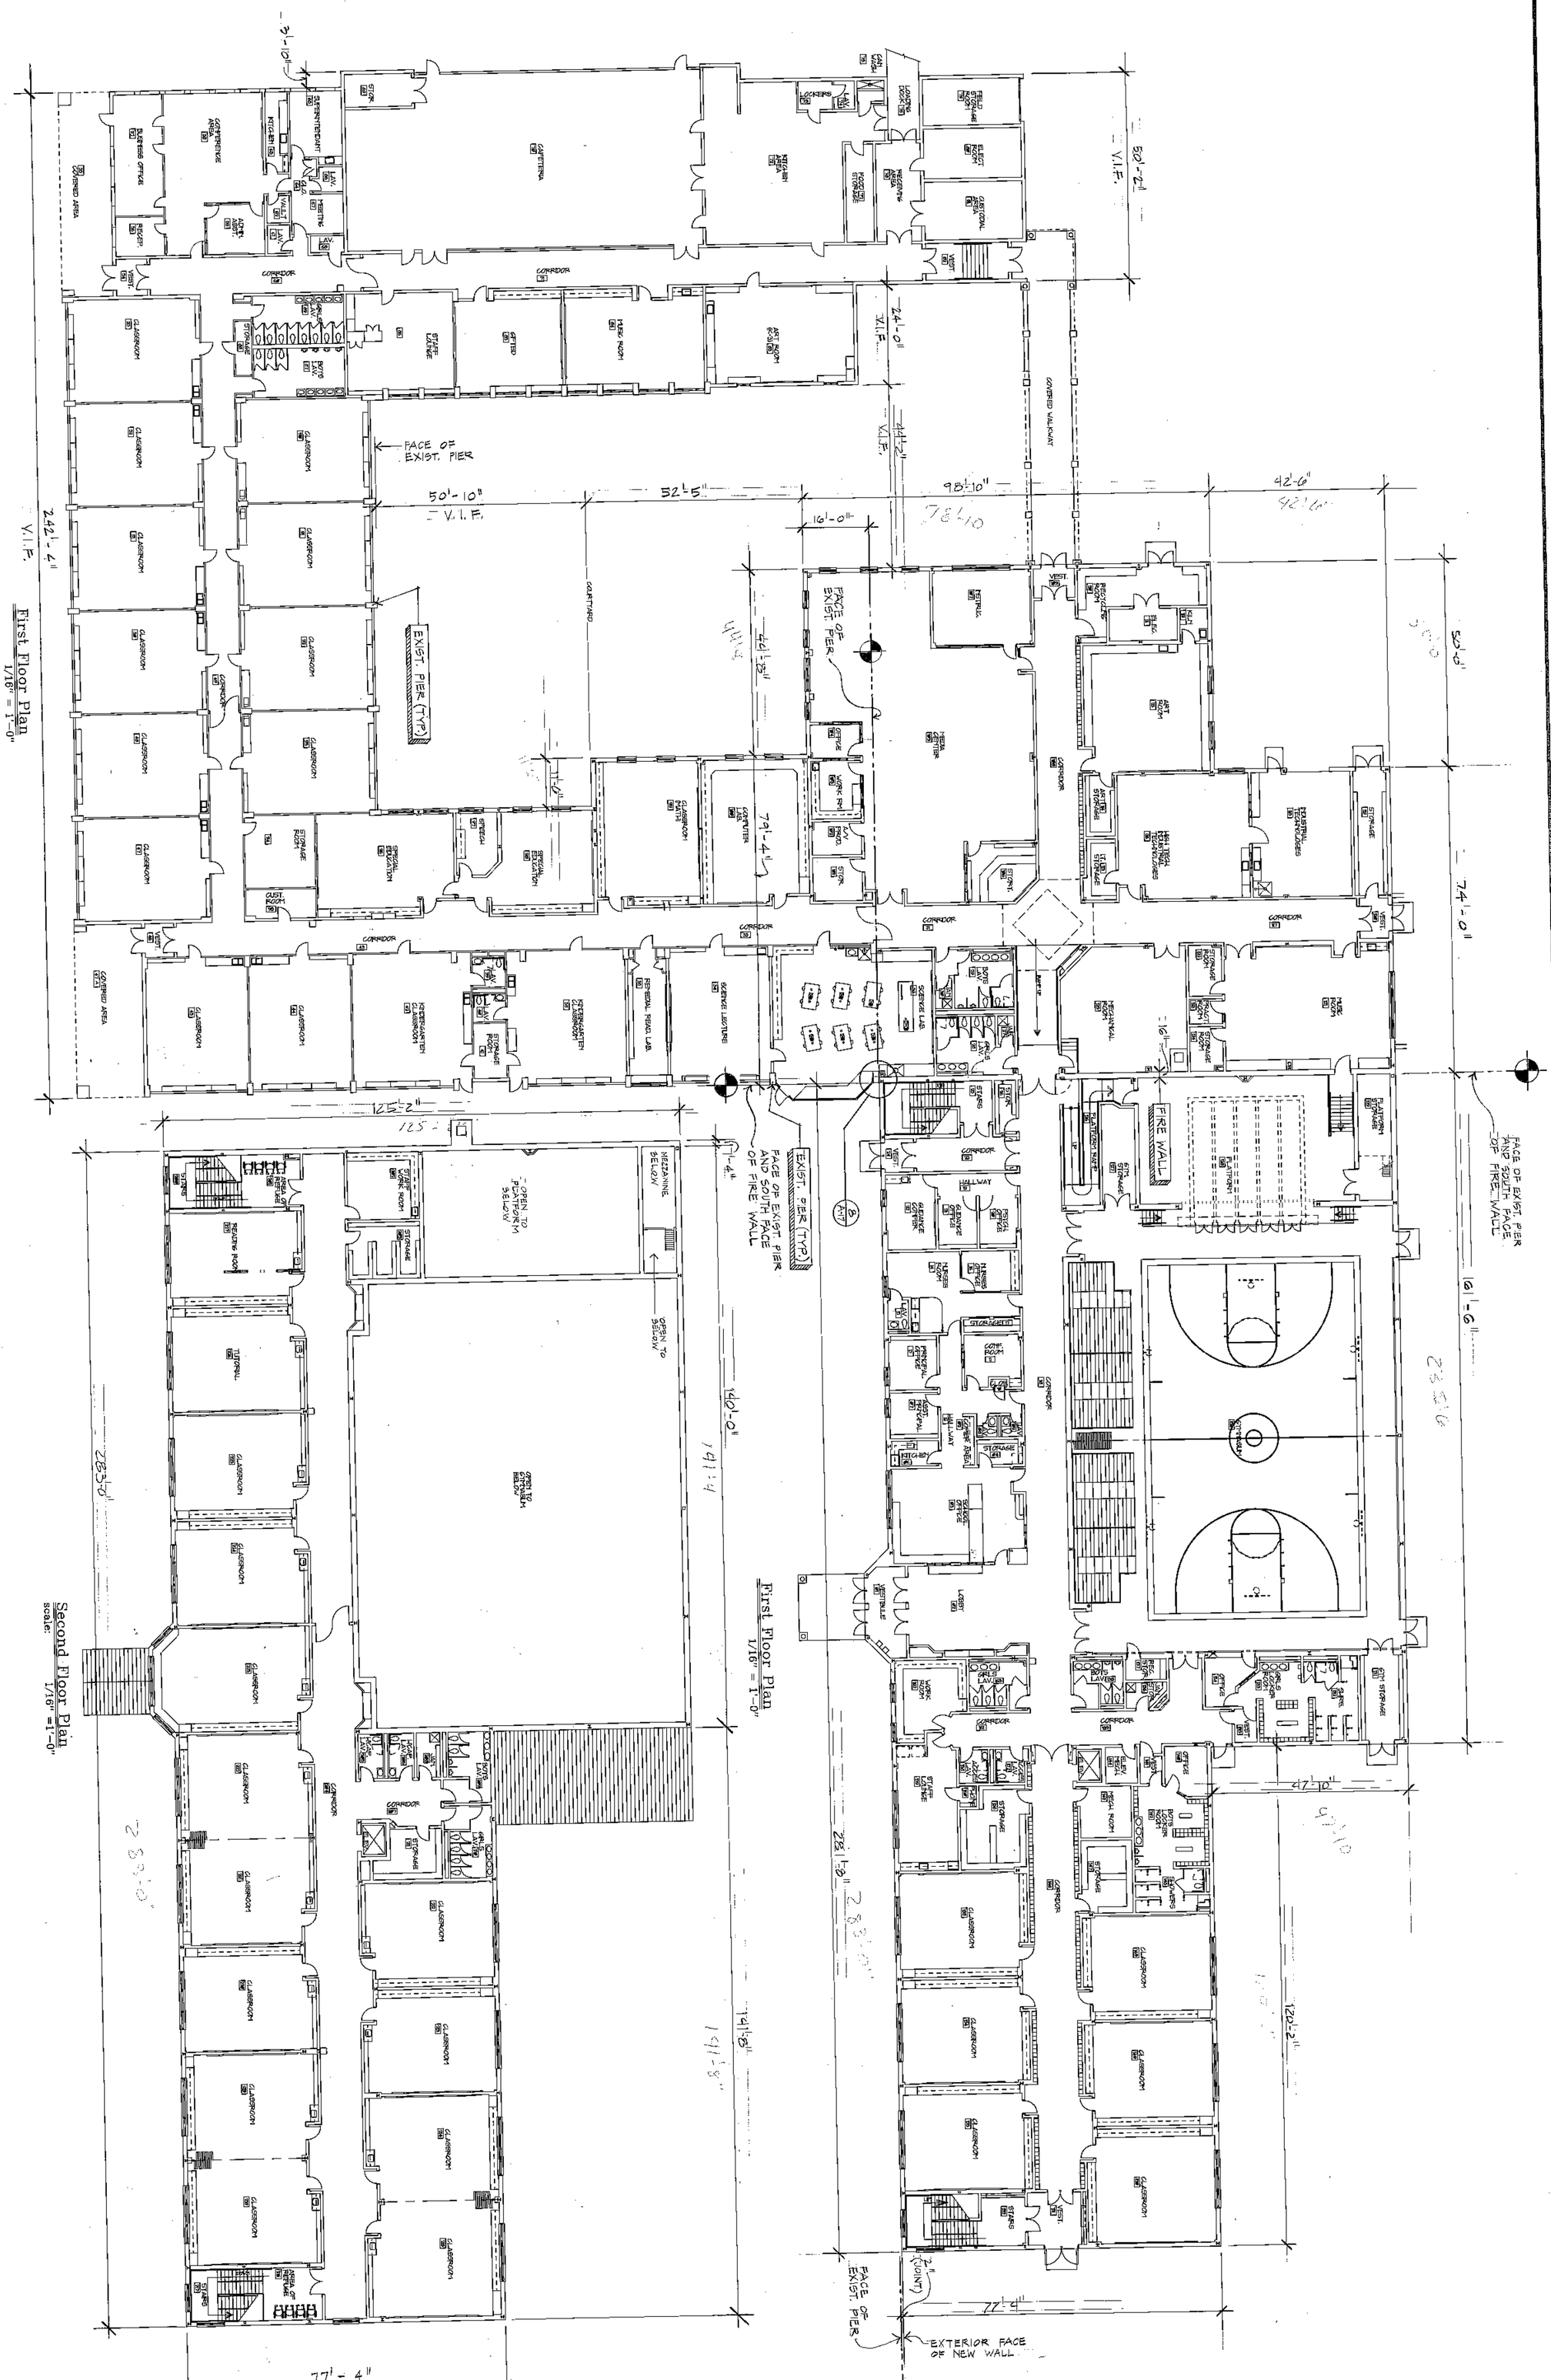


ALTERATIONS AND ADDITIONS TO :

BOLTON ELEMENTARY SCHOOL
NOTCH ROAD
BOLTON, CONNECTICUT

THE LAWRENCE ASSOCIATES
ARCHITECTS / PLANNERS, P.C.
1075 TOLLAND TURNPIKE · MANCHESTER, CONNECTICUT · 06040
(203) 643-2161

PROJECT NUMBER 2155.01

DRAWING TITLE: OVERALL FLOOR PLAN

SCALE: 1/16" = 1'-0" | DATE: 5-17-1992

DRAWING 12 OF 89

A-4

REVISIONS

NO.	DATE	DESCRIPTION

OWNERSHIP OF DOCUMENTS
The drawings, and all the ideas, arrangements and plans indicated or represented by these documents are and shall remain the property of the Architect whether the project for which they are made is executed or not. They are not to be used in whole or in part for any other project without the written permission of the Architect.