


KEY PLAN

Partial First Floor Plan


scale: 1/8" = 1'-0"

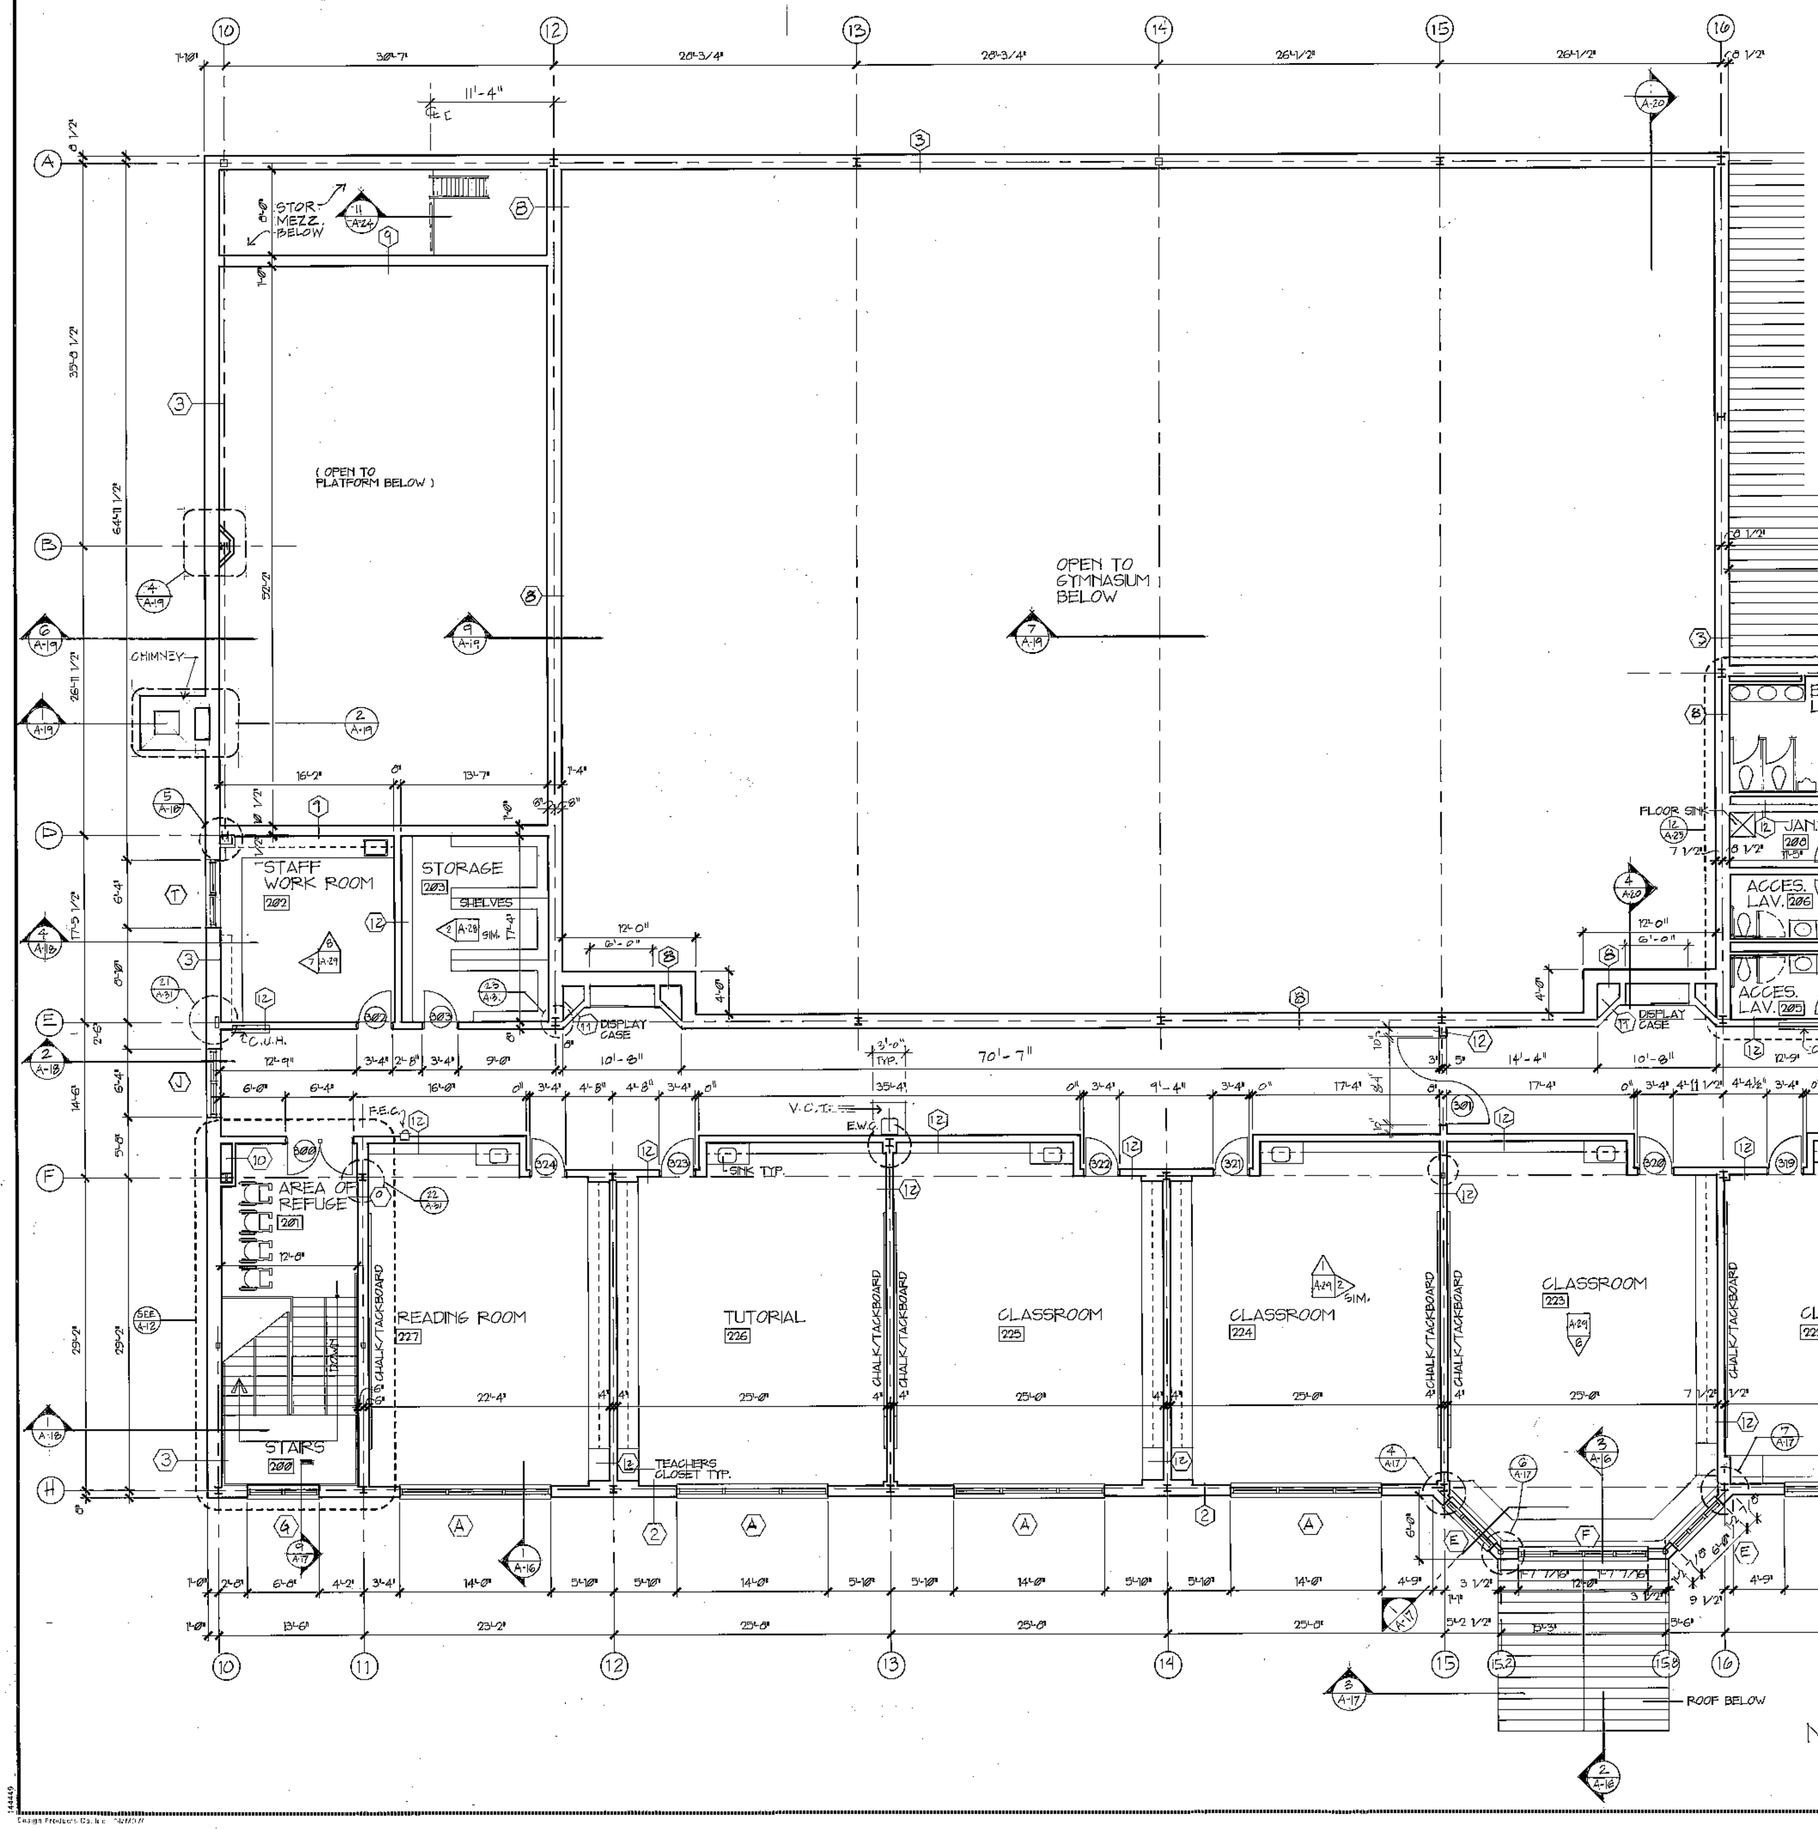

N

Second Floor Plan

scale: 1/8 " =1'-0"

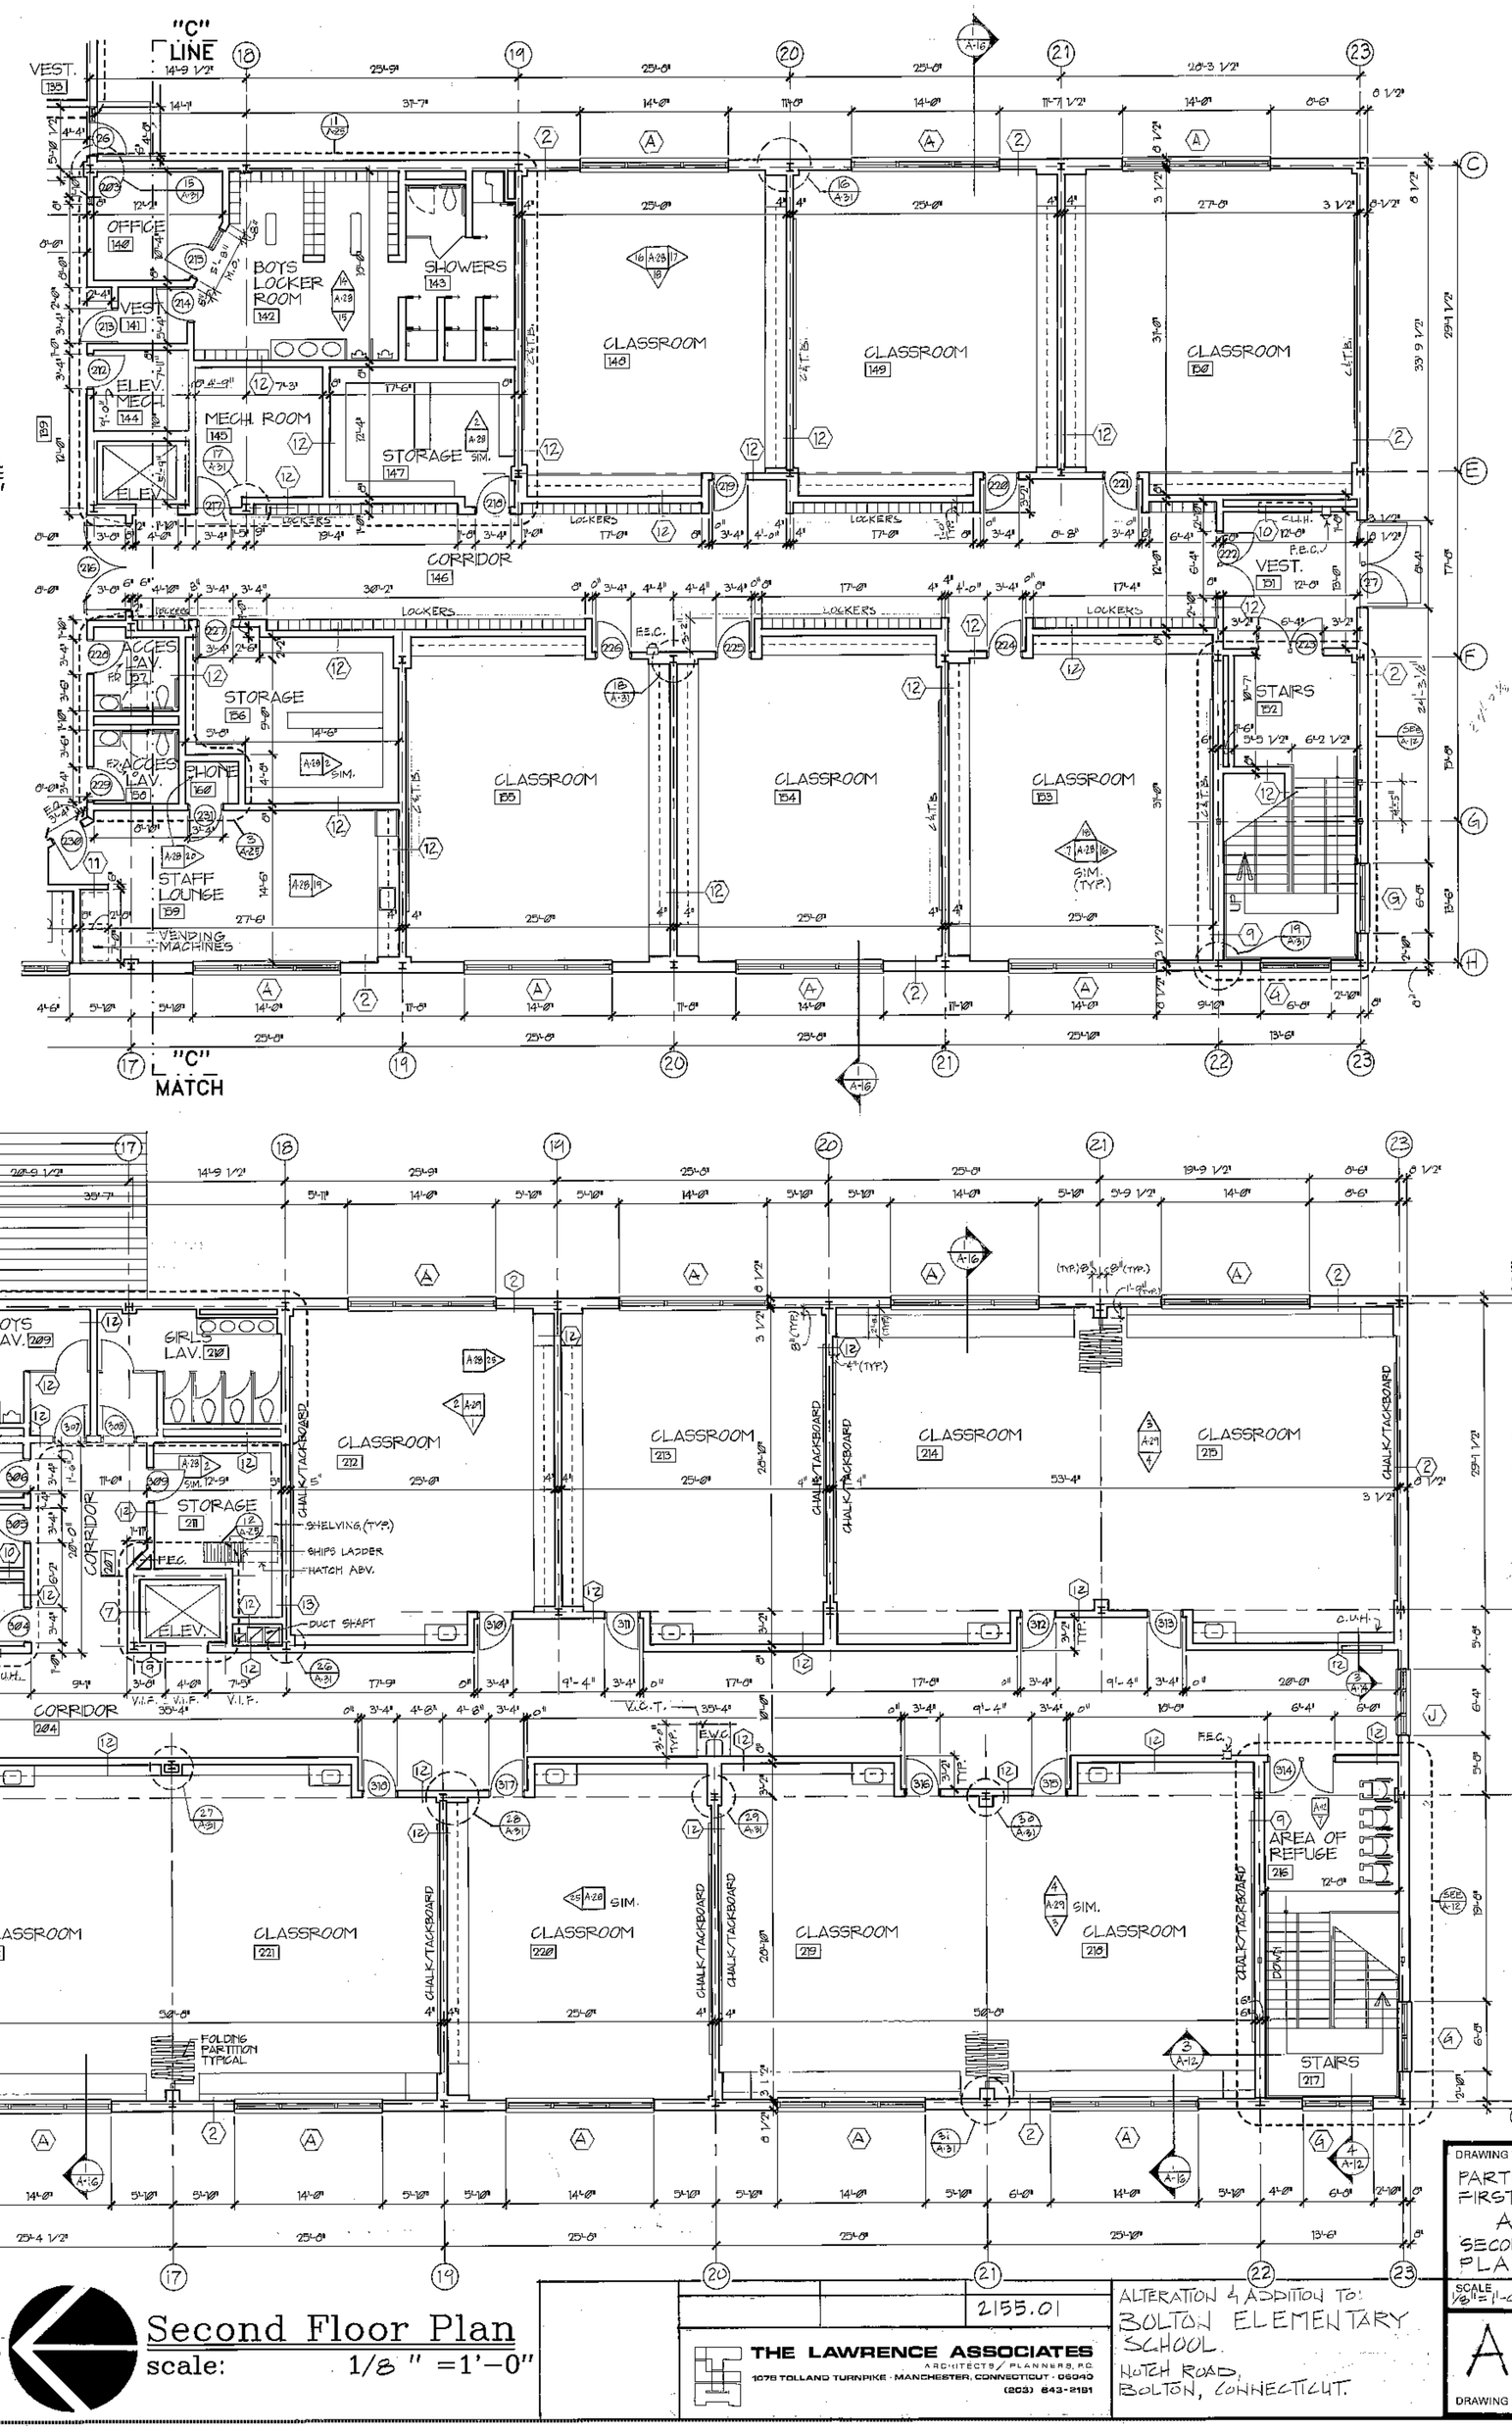

2155.01	

THE LAWRENCE ASSOCIATES
ARCHITECTS / PLANNERS, P.C.
1075 TOLLAND TURNPIKE · MANCHESTER, CONNECTICUT · 06040
(203) 643-9191

ALTERATION & ADDITION TO:
BOLTON ELEMENTARY SCHOOL
NOTCH ROAD,
BOLTON, CONNECTICUT.

DRAWING TITLE
PARTIAL FIRST FLOOR AND SECOND FLOOR PLANS

SCALE 1/8"=1'-0" | DATE 8-17-1992

A-7

DRAWING 15 OF 89

Design Products Co., Inc. 1/8/2007