




1 / A-10 Partial East Elevation
scale: 1/8" =1'-0"

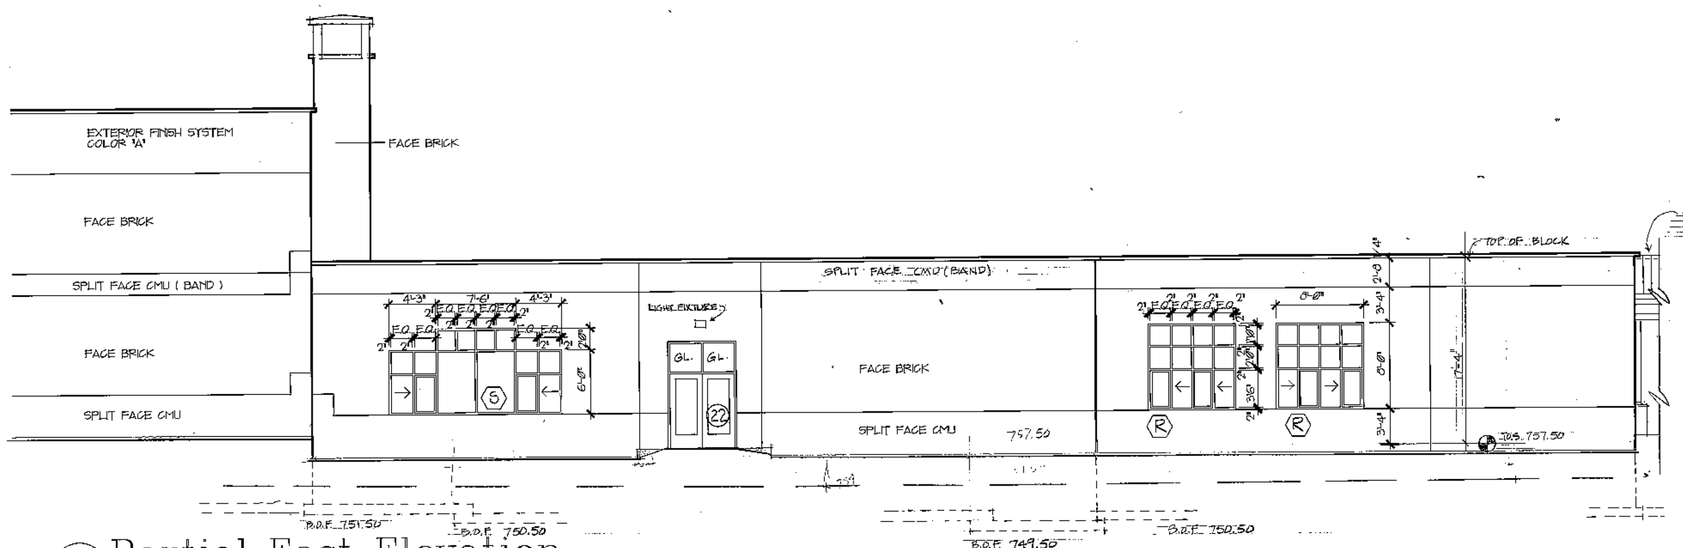


2 / A-10 Partial East Elevation
scale: 1/8" =1'-0"

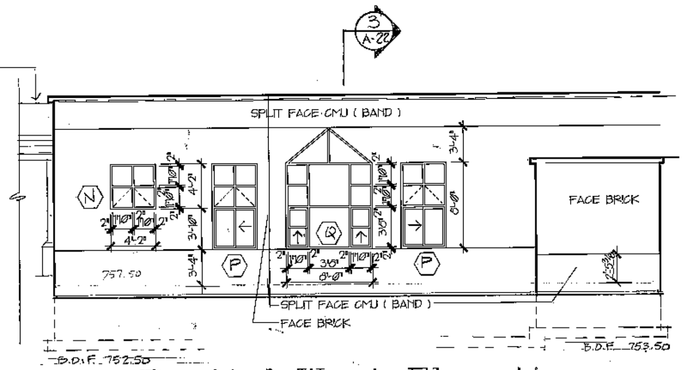


3 / A-10 Partial West Elevation
scale: 1/8" =1'-0"

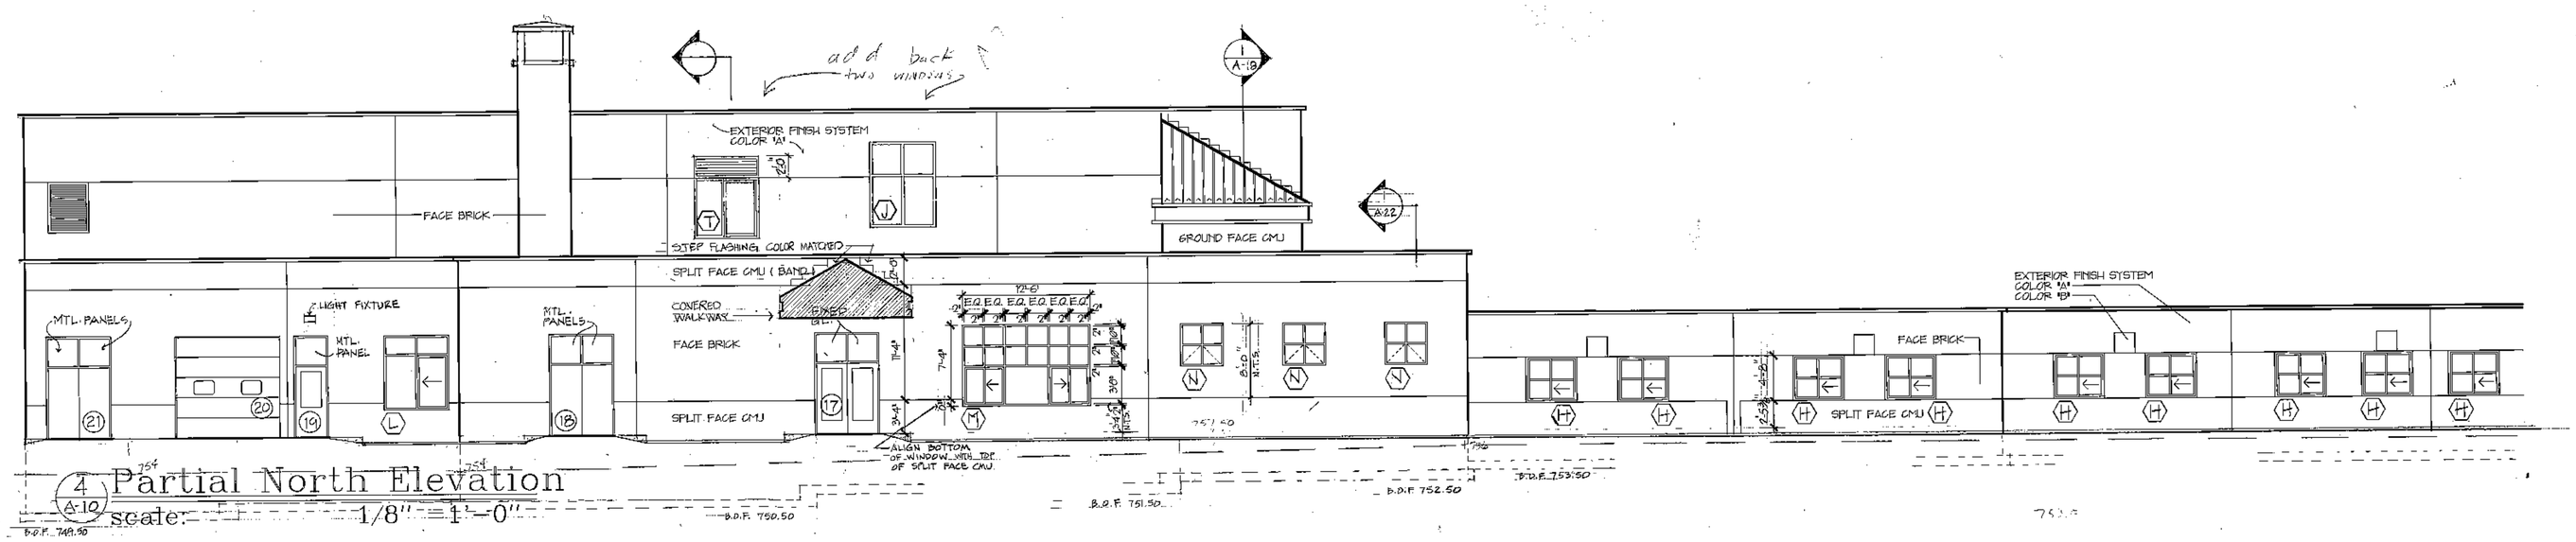

4 / A-10 Partial North Elevation
scale: 1/8" =1'-0"

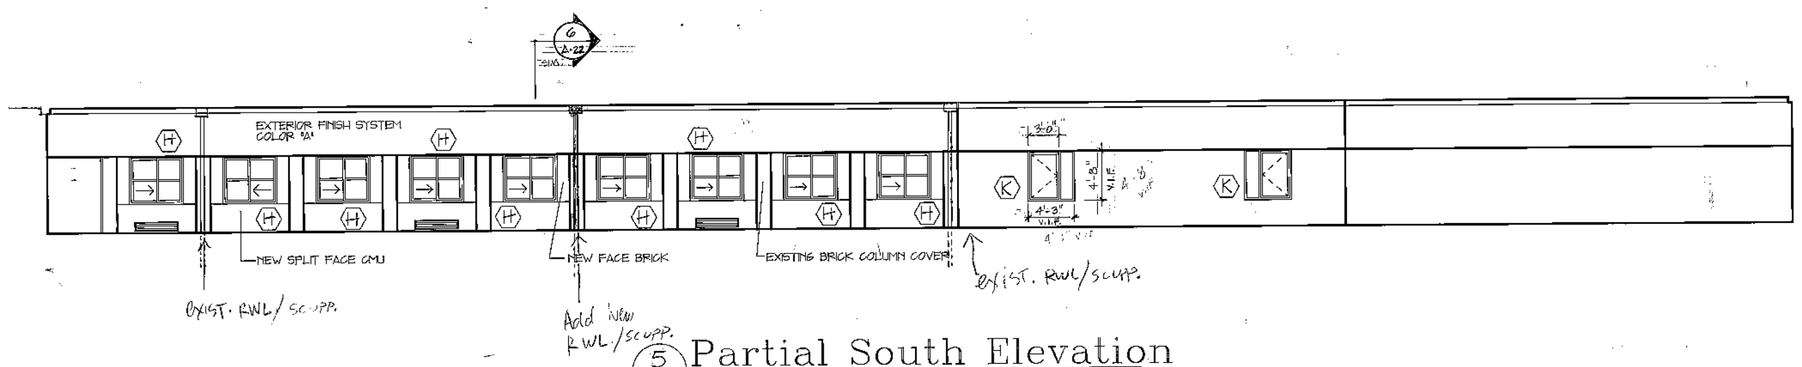

5 / A-10 Partial South Elevation
scale: 1/8" =1'-0"

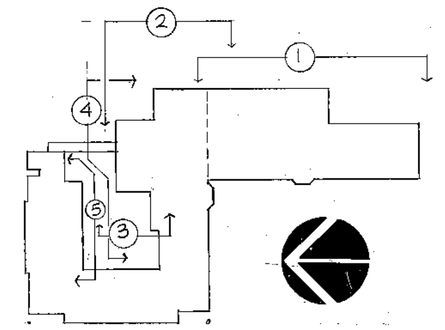

KEY PLAN

OWNERSHIP OF DOCUMENTS
This document, and the ideas and designs incorporated herein, is an instrument of professional service, is the property of the ARCHITECT and is not to be used in whole or in part for any purpose or project without the written authorization of the Architect.

REVISIONS

NO.	DATE	DESCRIPTION

THE LAWRENCE ASSOCIATES
ARCHITECTS / PLANNERS, P.C.
1072 TOLLAND TURNPIKE MANCHESTER, CONNECTICUT 06040
(203) 649-8161

PROJECT NUMBER 2155.01

ALTERATIONS AND ADDITIONS TO :
BOLTON ELEMENTARY SCHOOL
NOTCH ROAD
BOLTON, CONNECTICUT

DRAWING TITLE
EXTERIOR ELEVATIONS

SCALE 1/8"=1'-0" | DATE 8-17-1992

A-10

DRAWING 18 OF 89