

OWNERSHIP OF DOCUMENTS
These documents, and the ideas and designs incorporated herein, as an instrument of service, is the property of the Architect and is not to be used, in whole or in part, for any other project without the written authorization of the Architect.

REVISIONS

NO.	DATE	DESCRIPTIO

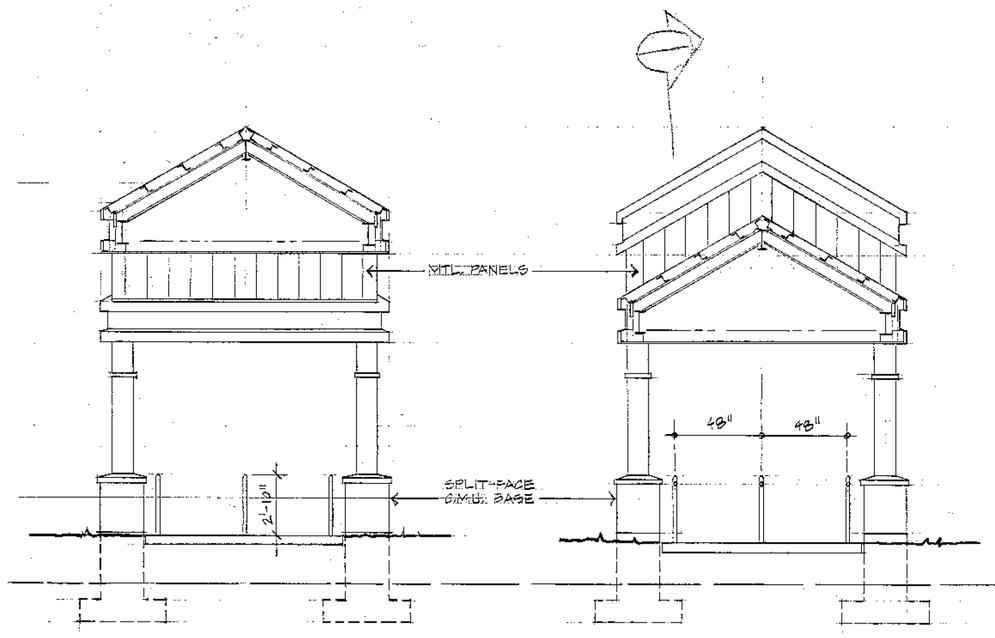


3 A-11 SECTION
1/4" = 1'-0"

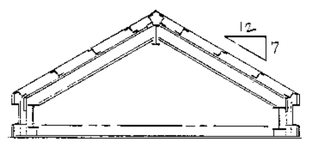


4 A-11 SECTION
1/4" = 1'-0"


5 A-11 SECTION
1/4" = 1'-0"

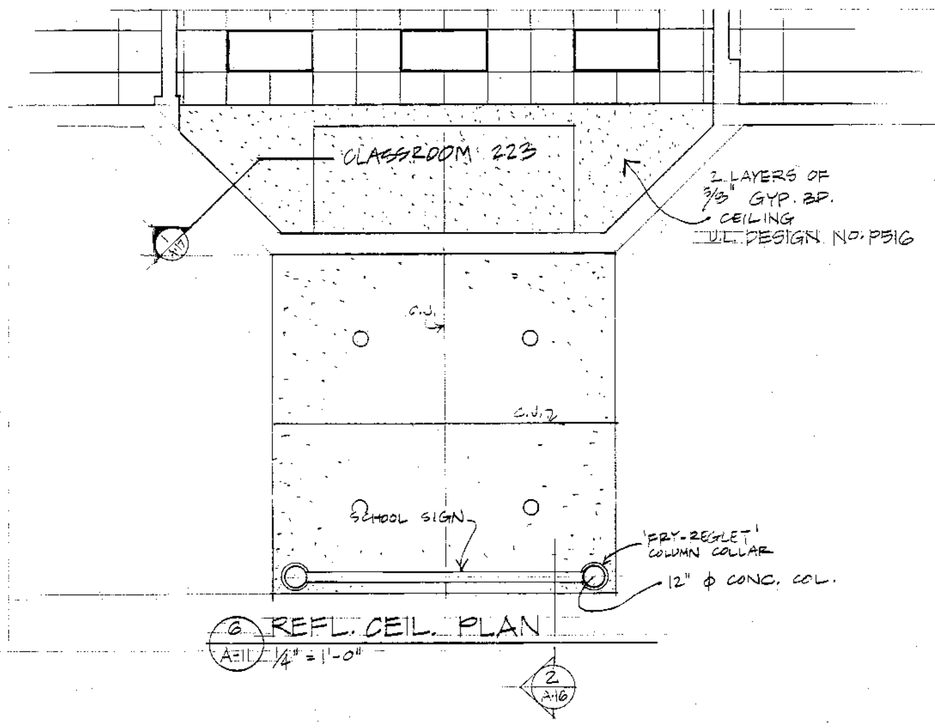


6 A-11 REFL. CEIL. PLAN
1/4" = 1'-0"

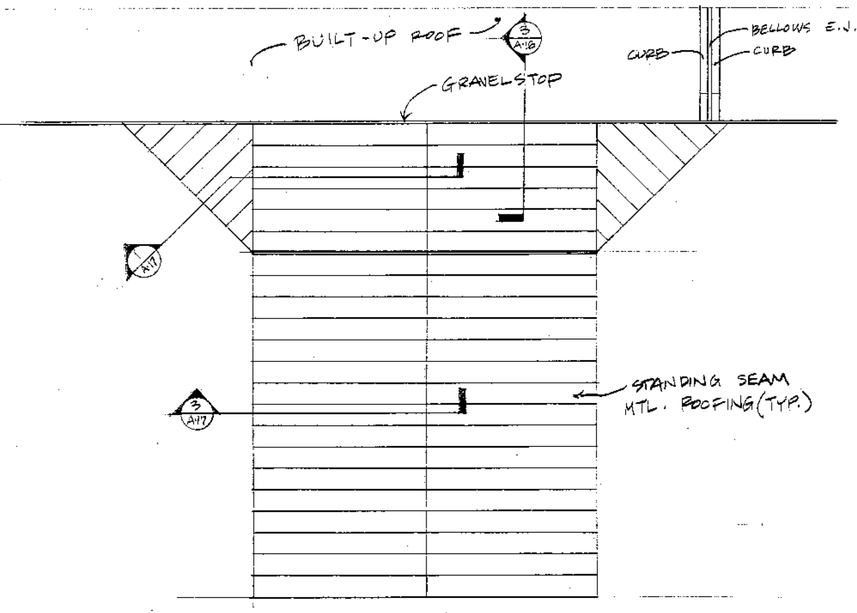

7 A-11 ROOF PLAN
1/4" = 1'-0"

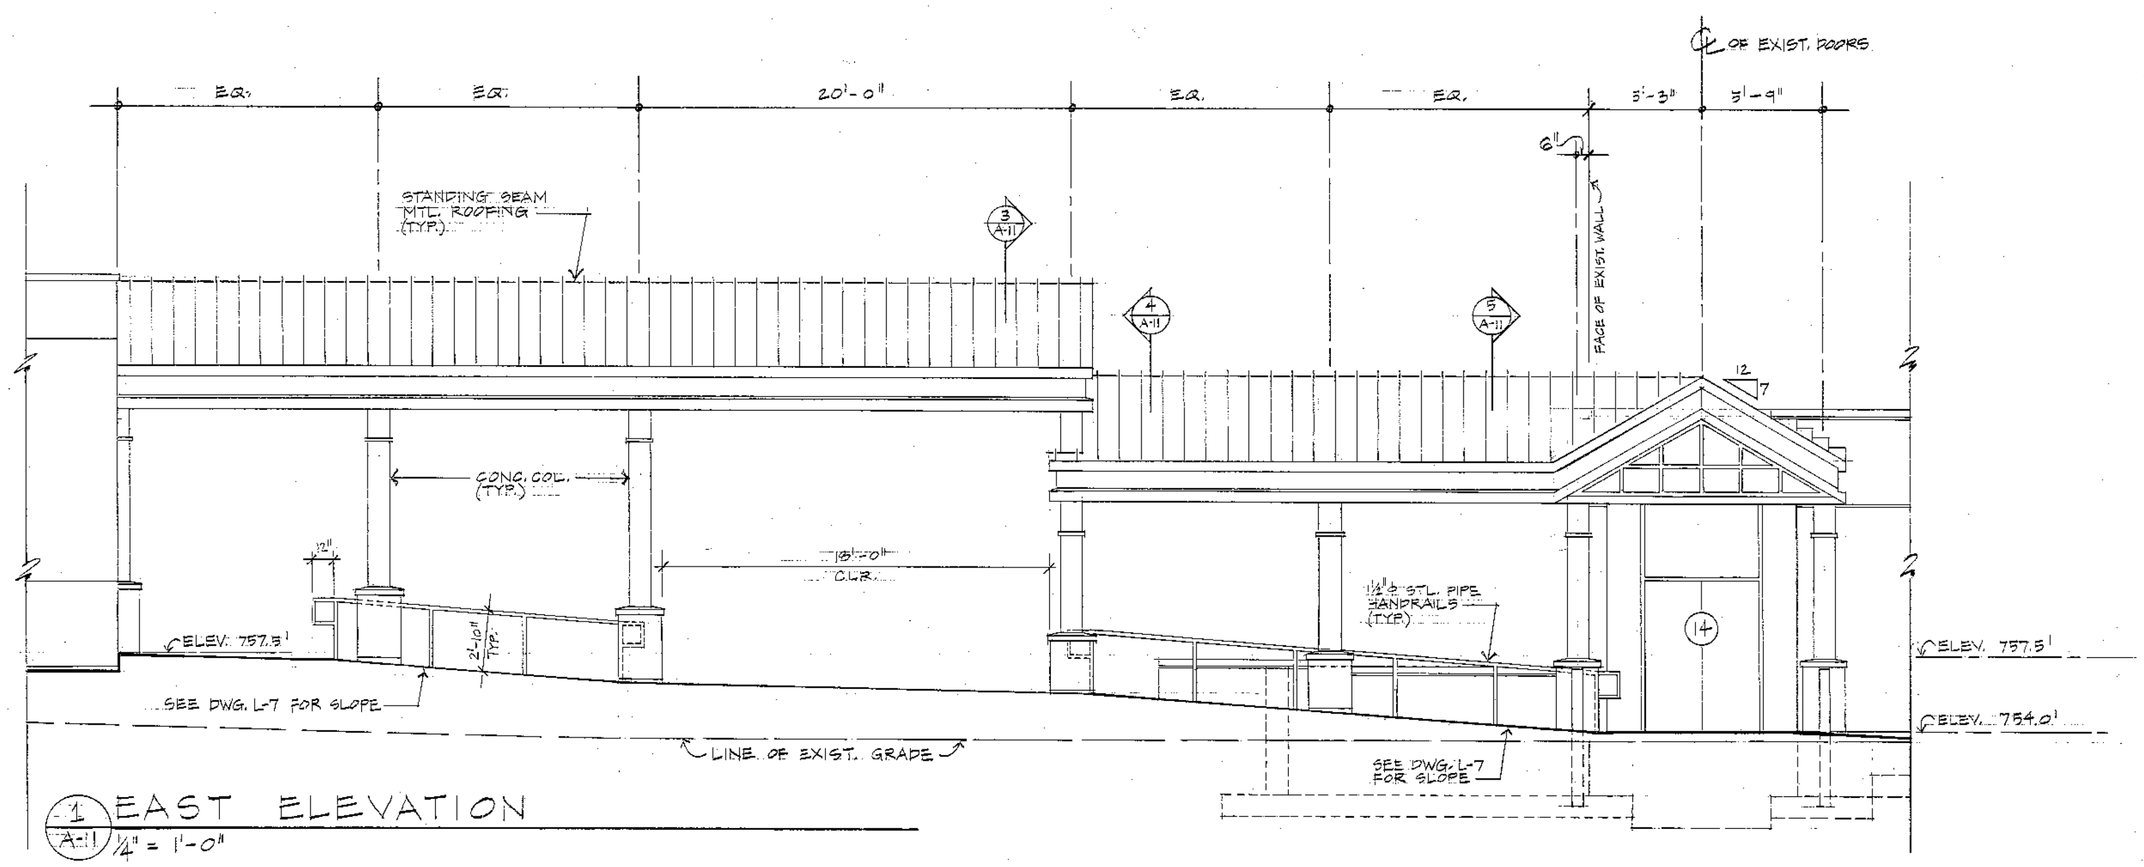

1 A-11 EAST ELEVATION
1/4" = 1'-0"

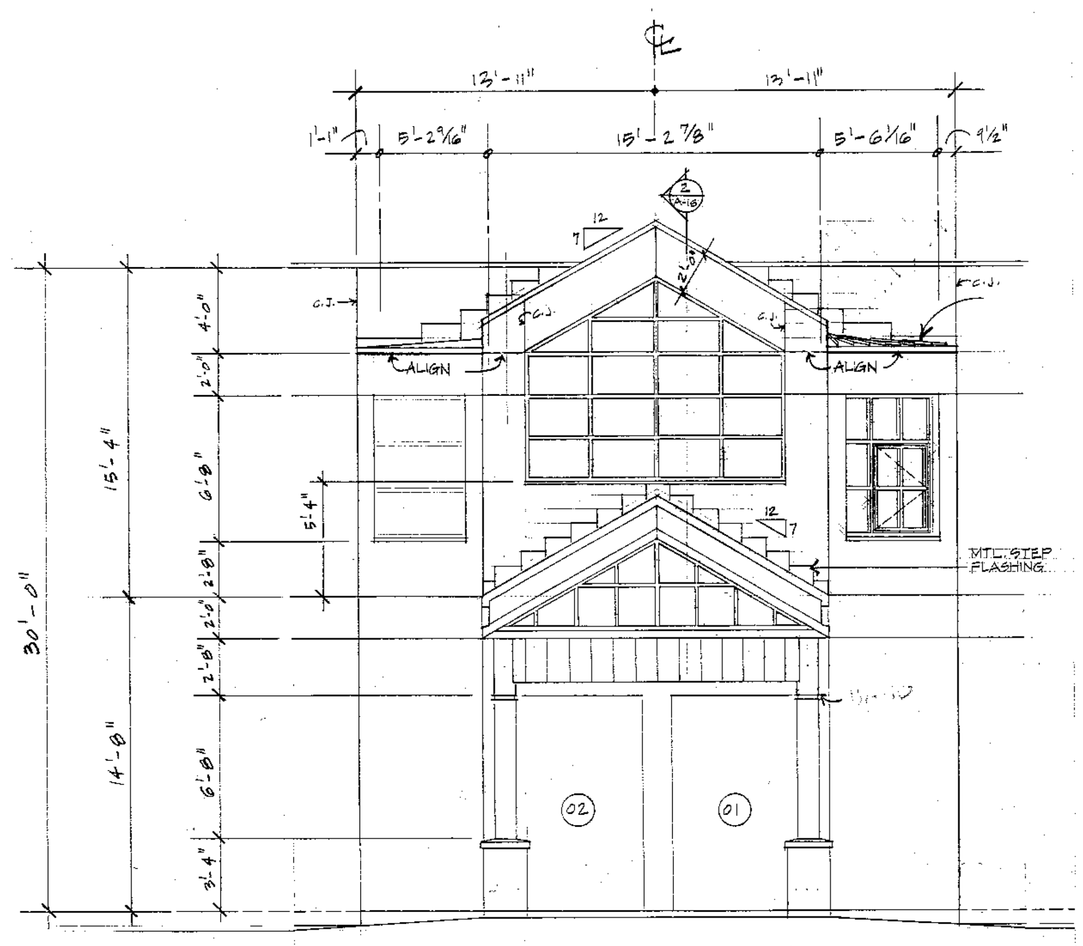

2. WEST ELEVATION
1/4" = 1'-0"

THE LAWRENCE ASSOCIATES
ARCHITECTS ... MANCHESTER, CONNECTICUT 06040
(203) 643-4163
PROJECT NUMBER 2155.01

ALTERATIONS AND ADDITIONS TO :
BOLTON ELEMENTARY SCHOOL
NOTCH ROAD
BOLTON, CONNECTICUT

DRAWING TITLE
EXTERIOR ELEVATION DETAILS
MISC. DETAILS

SCALE AS SHOWN | DATE 7-1-92

A-11
DRAWING 19 OF 89