

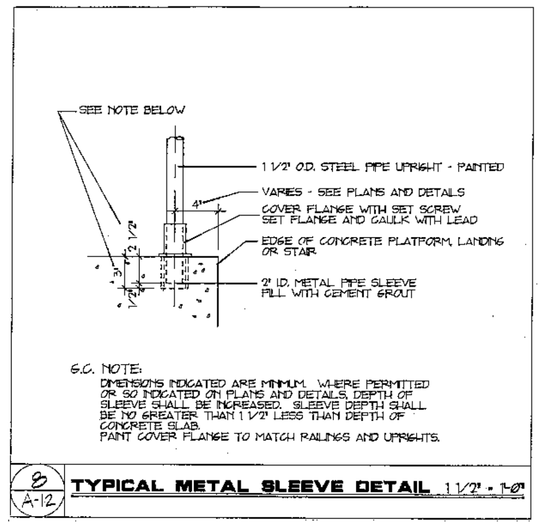



8 A-12 **TYPICAL METAL SLEEVE DETAIL** 1 1/2" = 1'-0"

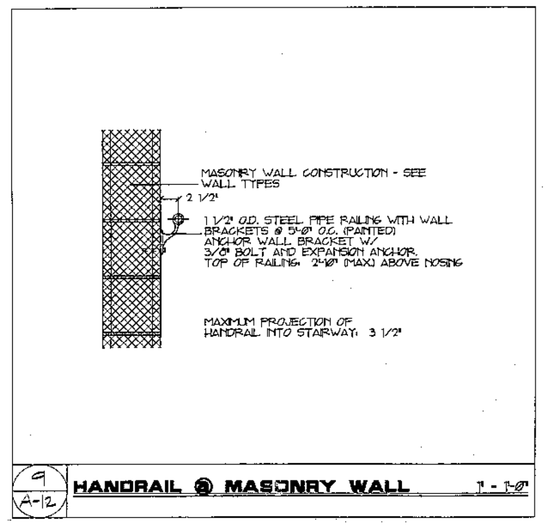


9 A-12 **HANDRAIL @ MASONRY WALL** 1" = 1'-0"

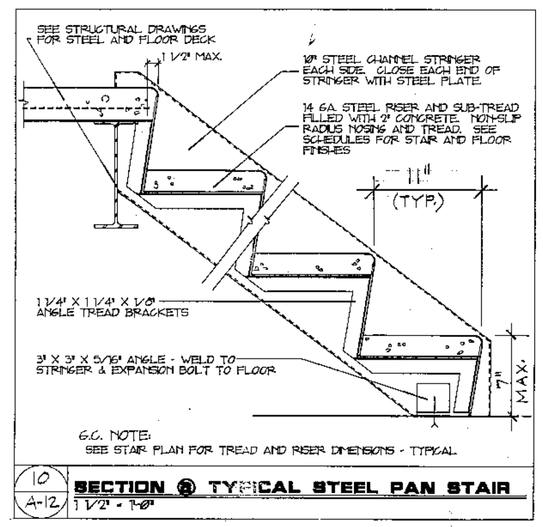


10 A-12 **SECTION @ TYPICAL STEEL PAN STAIR** 1 1/2" = 1'-0"

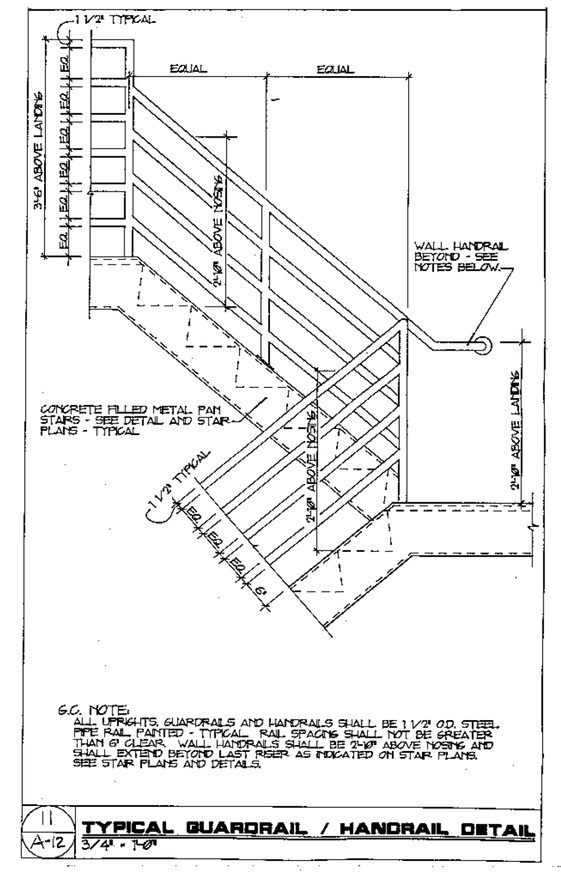


11 A-12 **TYPICAL GUARDRAIL / HANDRAIL DETAIL** 3/4" = 1'-0"

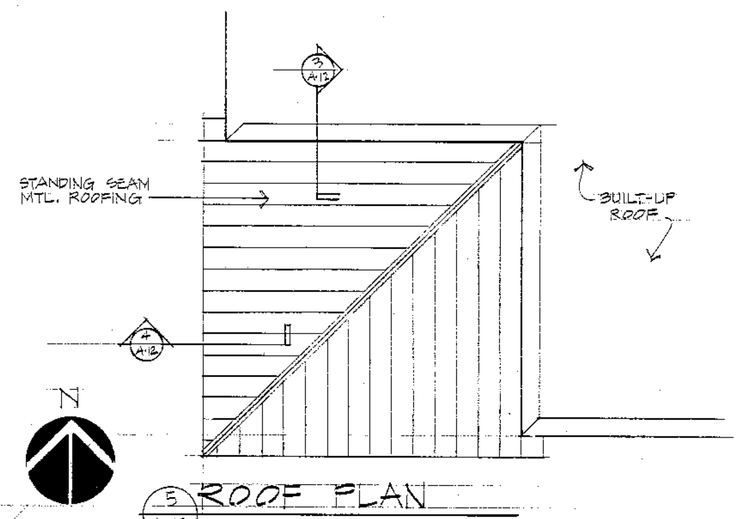


3 A-12 **ROOF PLAN** 1/4" = 1'-0"

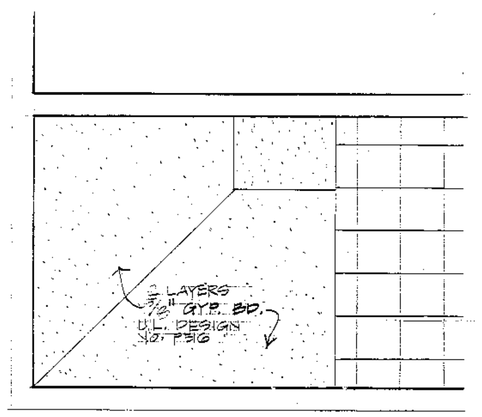


2 A-12 **REFLECTED CEILING PLAN** 1/4" = 1'-0"

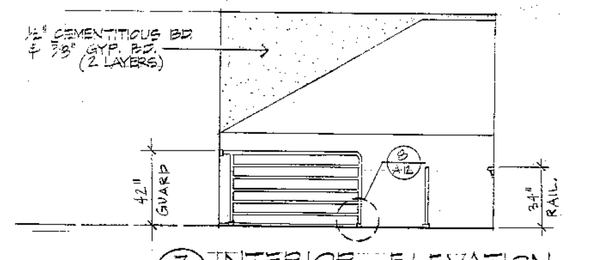


7 A-12 **INTERIOR ELEVATION** 1/4" = 1'-0"

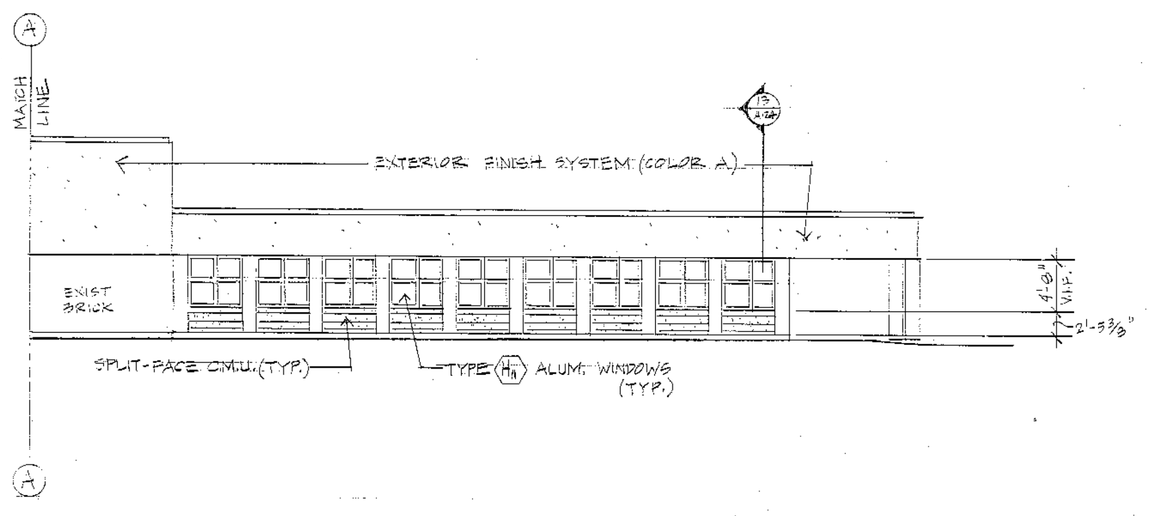


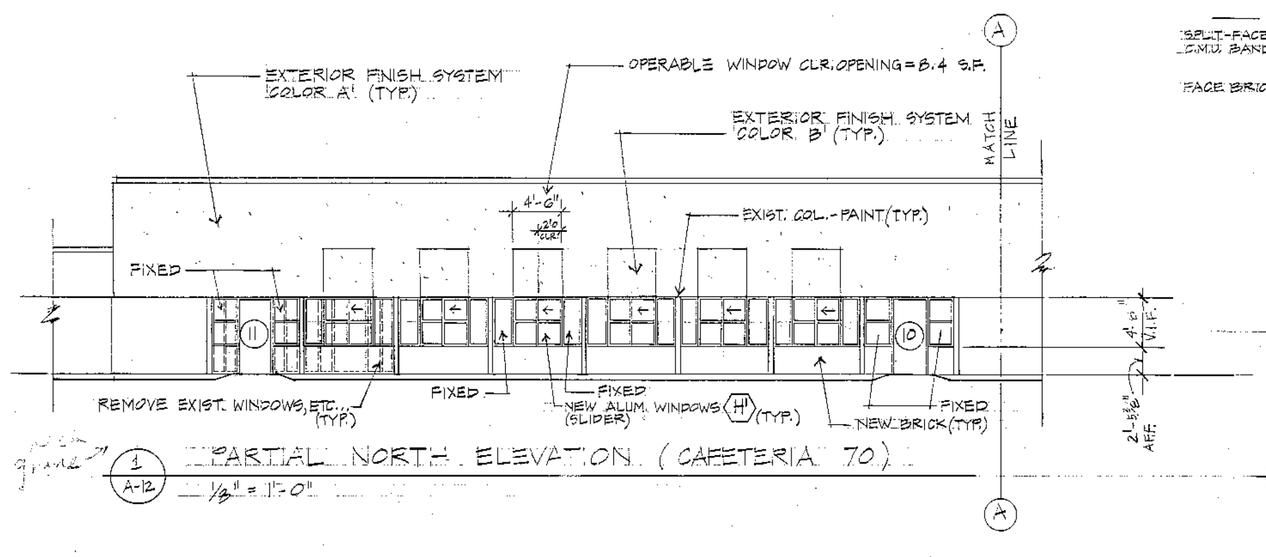


1 A-12 **PARTIAL NORTH ELEVATION (CAFETERIA 70)** 1/8" = 1'-0"

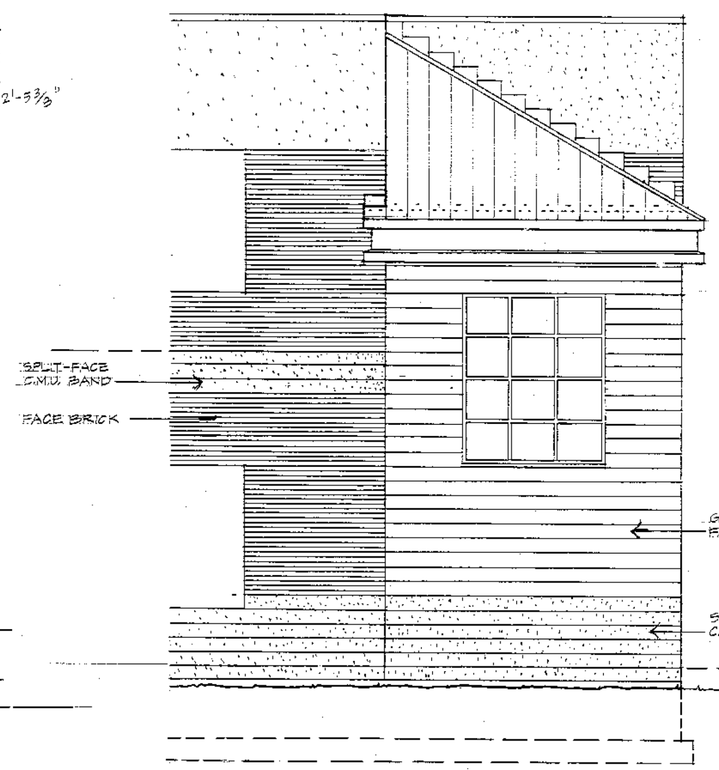

2 A-12 **WEST ELEVATION** 1/4" = 1'-0"

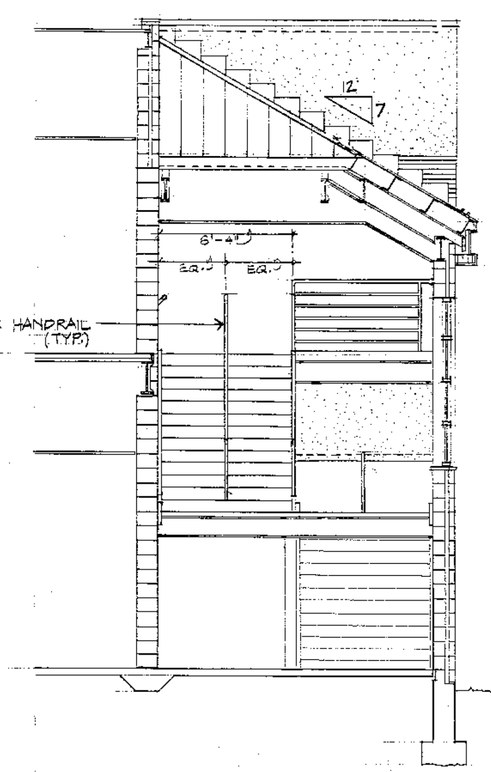

3 A-12 **SECTION** 1/4" = 1'-0"

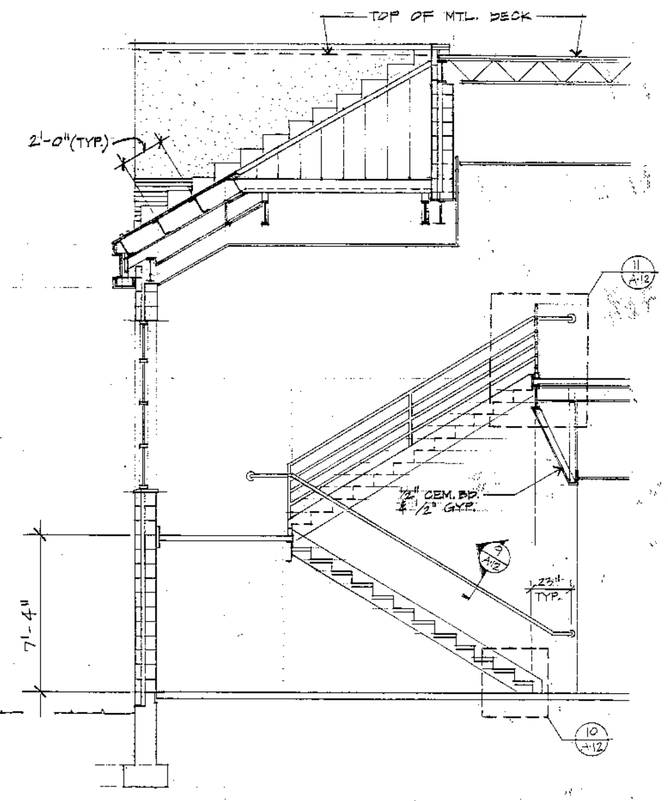

4 A-12 **SECTION** 1/4" = 1'-0"

OWNERSHIP OF DOCUMENTS

This document, and the ideas and designs incorporated herein, as an instrument of professional service, is the property of the Architect and is not to be used in whole or in part for any purpose without the written authorization of the Architect.

REVISIONS

NO.	DATE	DESCRIPTION

THE LAWRENCE ASSOCIATES

PROJECT NUMBER 9015

ADDITIONS AND ADDITIONS TO:
BOLTON ELEMENTARY SCHOOL
NOTCH ROAD
BOLTON, CONNECTICUT

DRAWING TITLE
EXTERIOR DETAILS
STAIR DETAILS

SCALE AS SHOWN | DATE 6-17-92

A-12
DRAWING 20 OF 89