

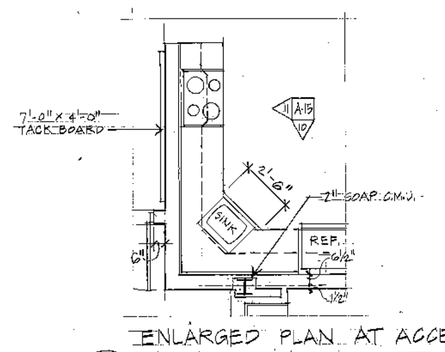



7 A-15 ENLARGED PLAN AT ACCESSIBLE KITCHEN (OTHER 2 KITCHENS SIMILAR). 1/4" = 1'-0"

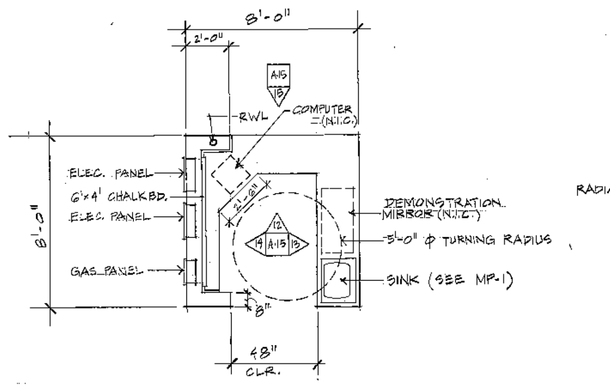


8 A-15 ENLARGED PLAN AT TEACHER'S STATION 1/4" = 1'-0"

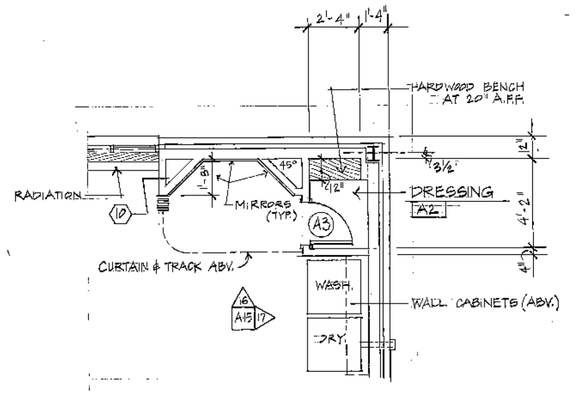


9 A-15 ENLARGED PLAN AT DRESSING AREA 1/4" = 1'-0"

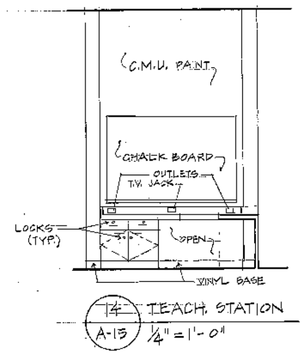


14 A-15 TEACH. STATION 1/4" = 1'-0"

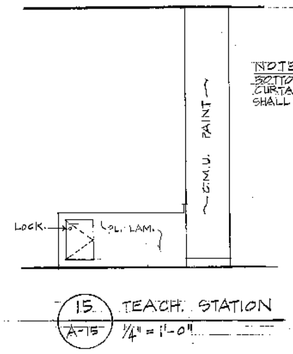


15 A-15 TEACH. STATION 1/4" = 1'-0"

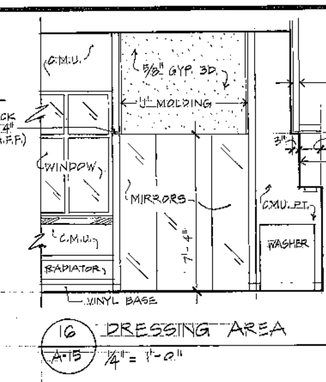


16 A-15 DRESSING AREA 1/4" = 1'-0"

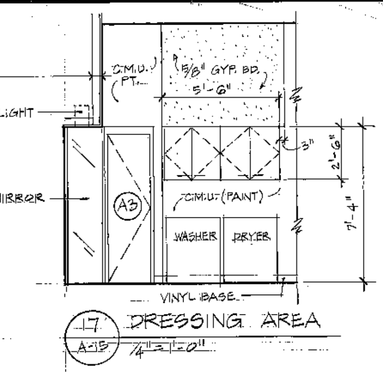


17 A-15 DRESSING AREA 1/4" = 1'-0"

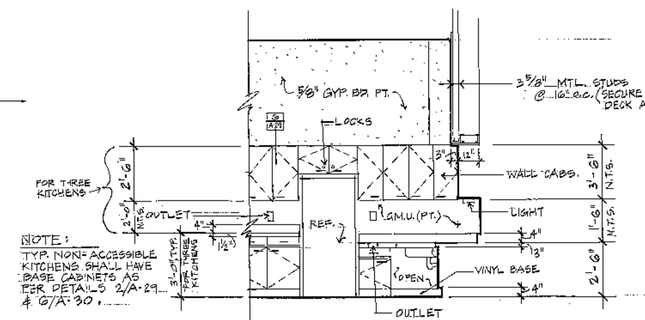


10 A-15 INTERIOR ELEV. @ ACCESS. KITCHEN 1/4" = 1'-0"

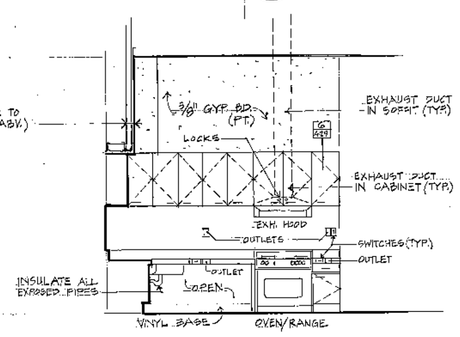


11 A-15 ACCESSIBLE KITCHEN 1/4" = 1'-0"

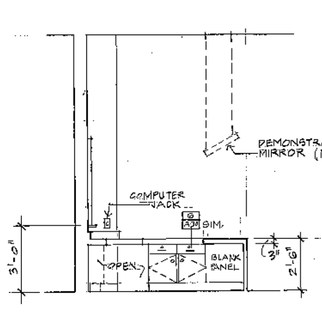


12 A-15 TEACH. STATION 1/4" = 1'-0"

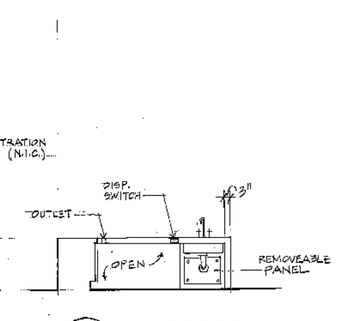


13 A-15 TEACH. STATION 1/4" = 1'-0"

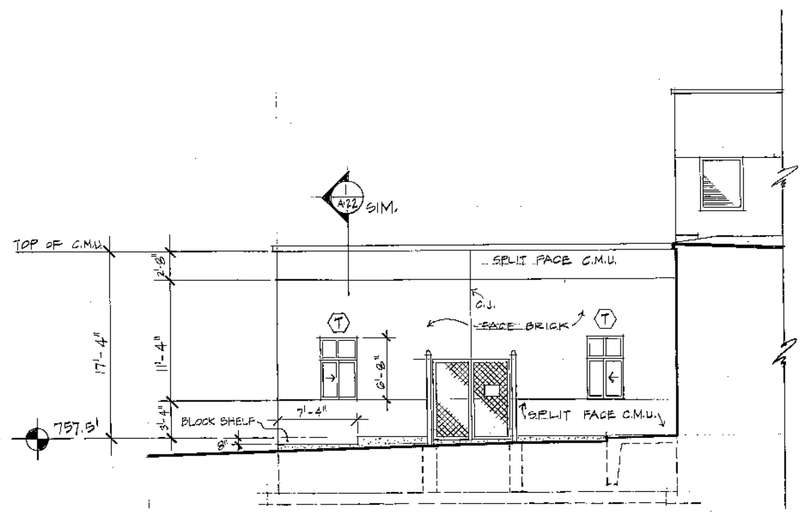


4 A-15 NORTH ELEVATION 1/8" = 1'-0"

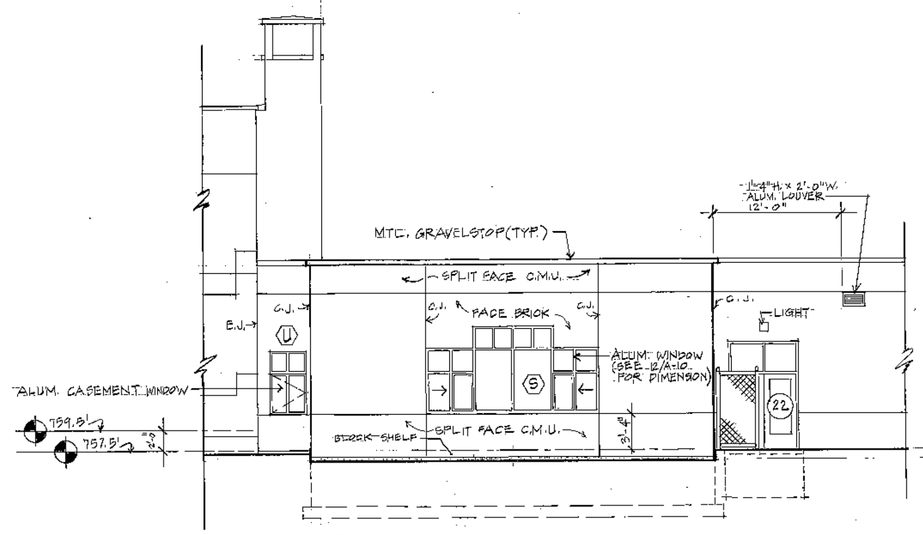


5 A-15 EAST ELEVATION 1/8" = 1'-0"

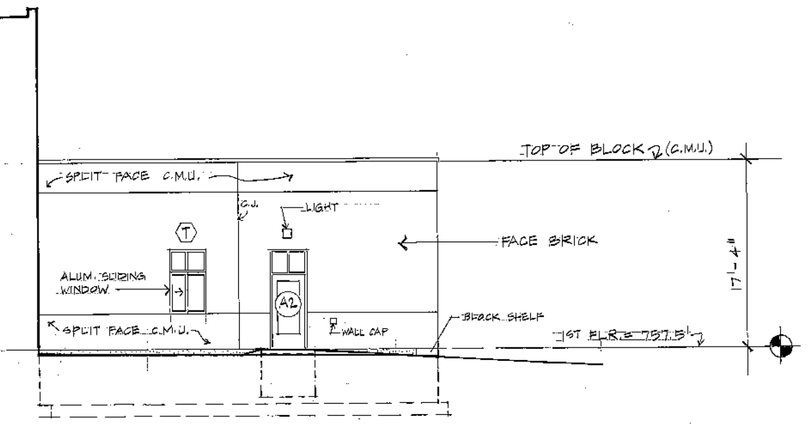


6 A-15 SOUTH ELEVATION 1/8" = 1'-0"

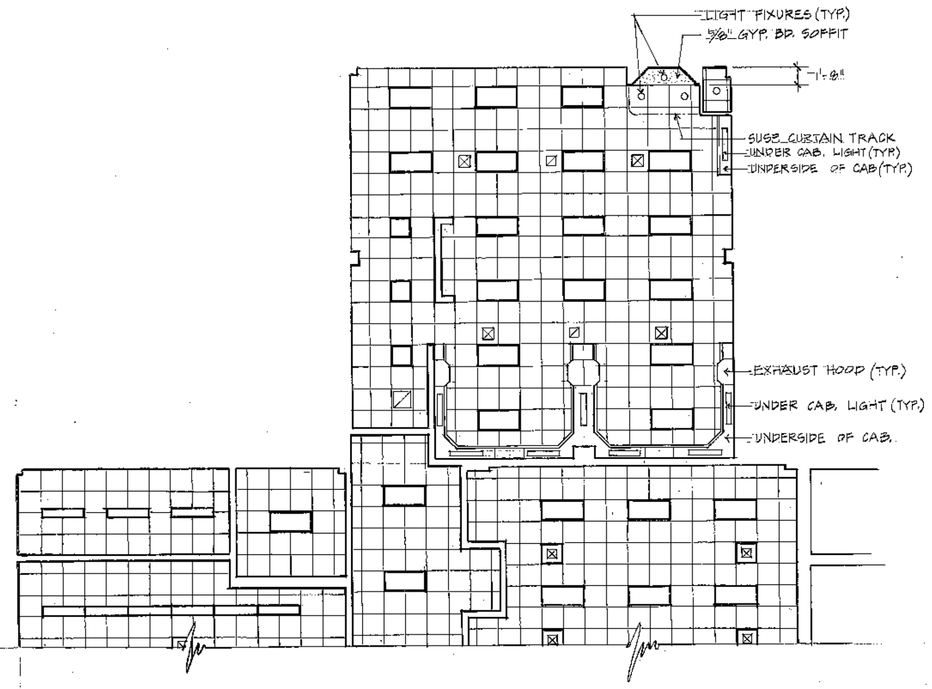


1 A-15 REFLECTED CEILING PLAN 1/8" = 1'-0"

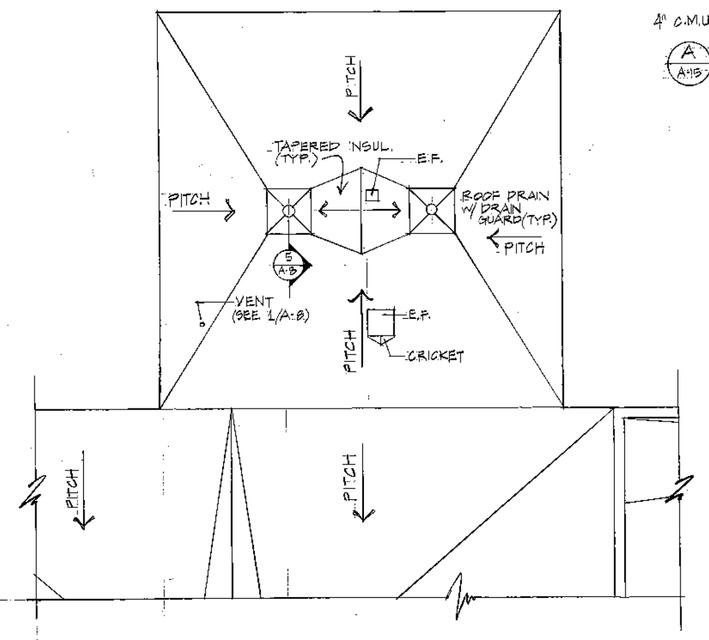

2 A-15 ROOF PLAN 1/8" = 1'-0"

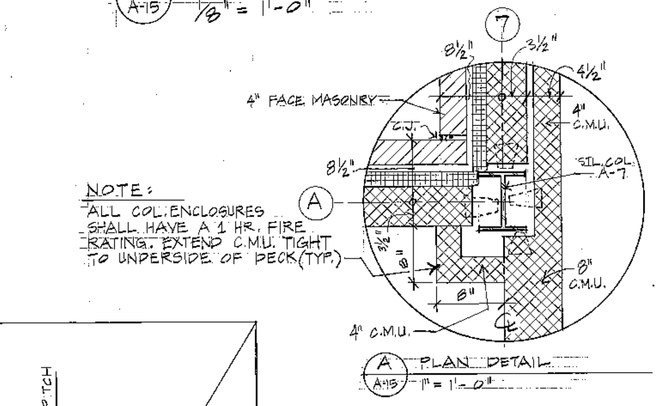

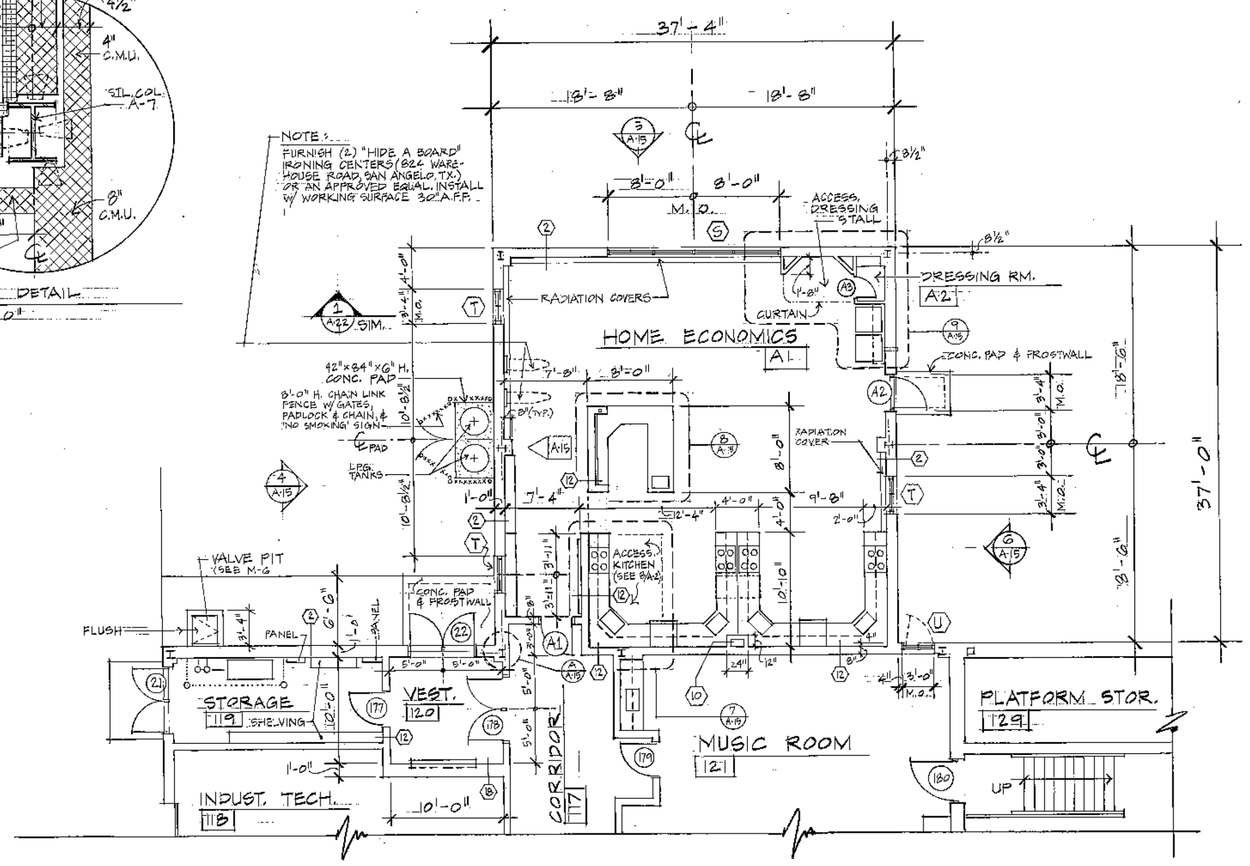

3 A-15 FLOOR PLAN 1/8" = 1'-0"

OWNERSHIP OF DOCUMENTS
"ALL DRAWINGS, AND THE IDEAS AND DESIGNS INCORPORATED HEREIN, AS AN INSTRUMENT OF SERVICE, IS THE PROPERTY OF THE A. CHRISTO, AND IS NOT TO BE USED, IN WHOLE OR IN PART, FOR ANY OTHER PROJECT WITHOUT THE WRITTEN AUTHORIZATION OF THE ARCHITECT."

REVISIONS

NO.	DATE	DESCRIPTION

THE LAWRENCE ASSOCIATES
ARCHITECTS / PLANNERS
CONSTRUCTION MANAGEMENT
1075 TOLLAND TURNPIKE, SUITE 8 MANCHESTER, CONNECTICUT 06040
(203) 649-2781

PROJECT NUMBER 2155.01

ALTERATIONS AND ADDITIONS TO :
BOLTON ELEMENTARY SCHOOL
NOTCH ROAD
BOLTON, CONNECTICUT

N

DRAWING TITLE
HOME EC. ALT. BID NO. 1

SCALE AS NOTED | DATE 8-17-92

A-15

DRAWING 23 OF 89