


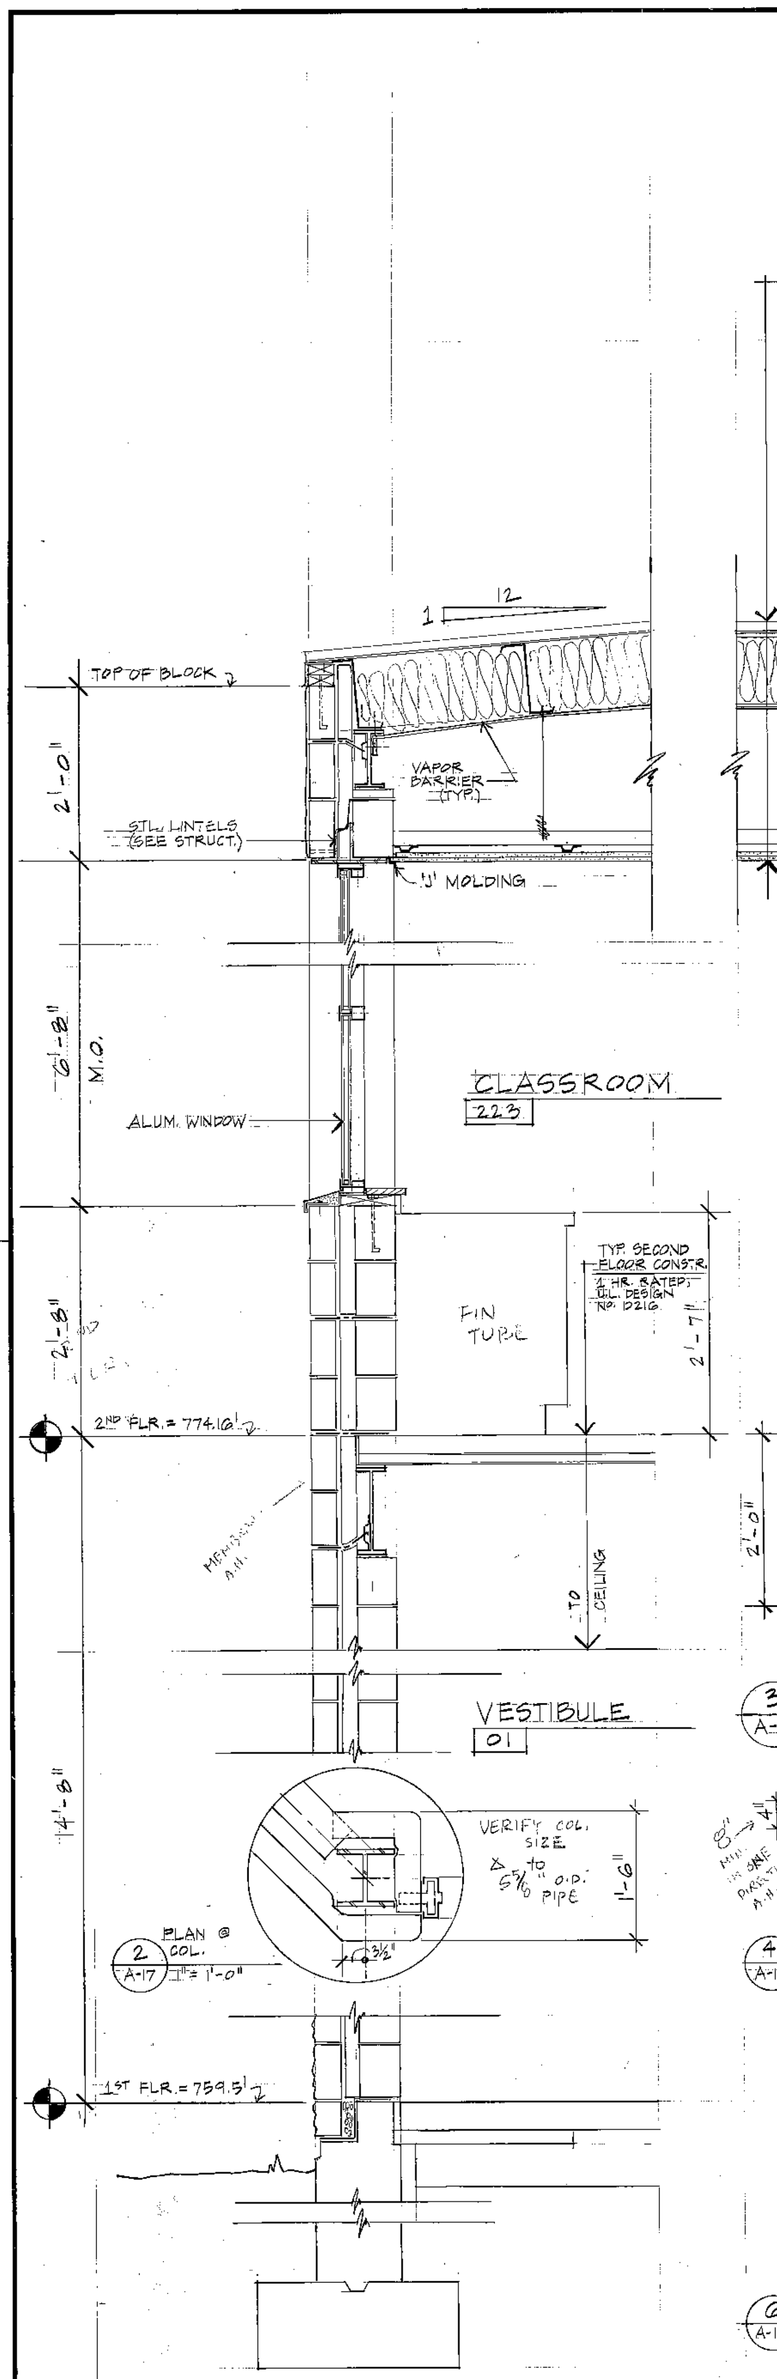


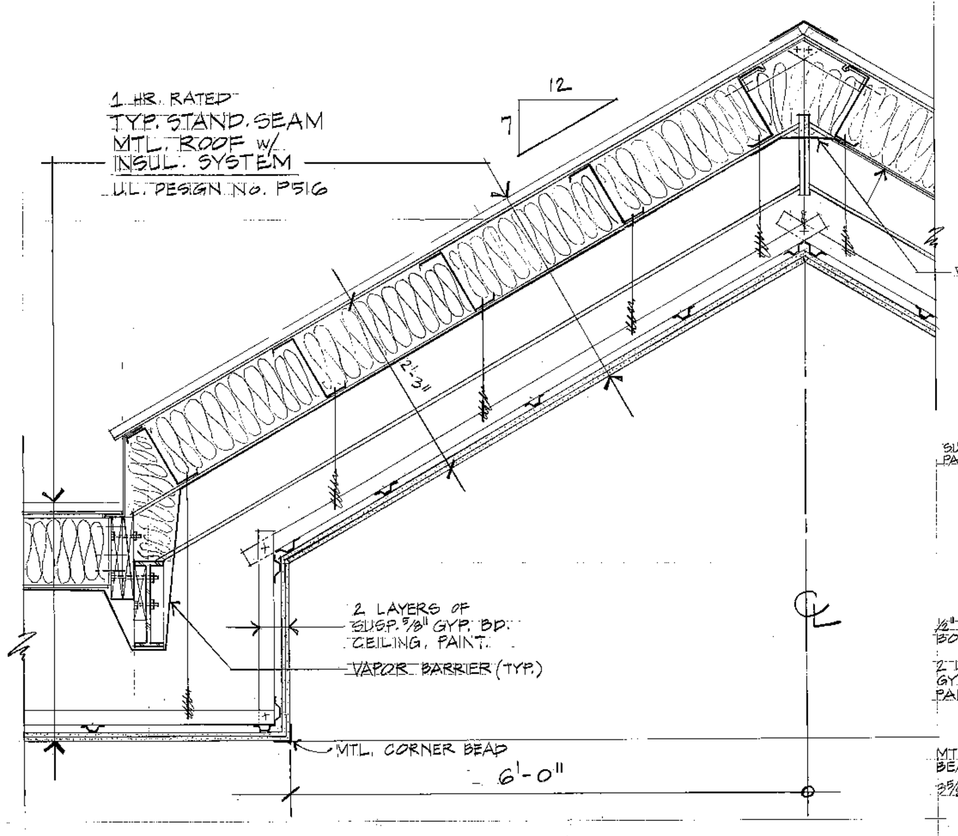

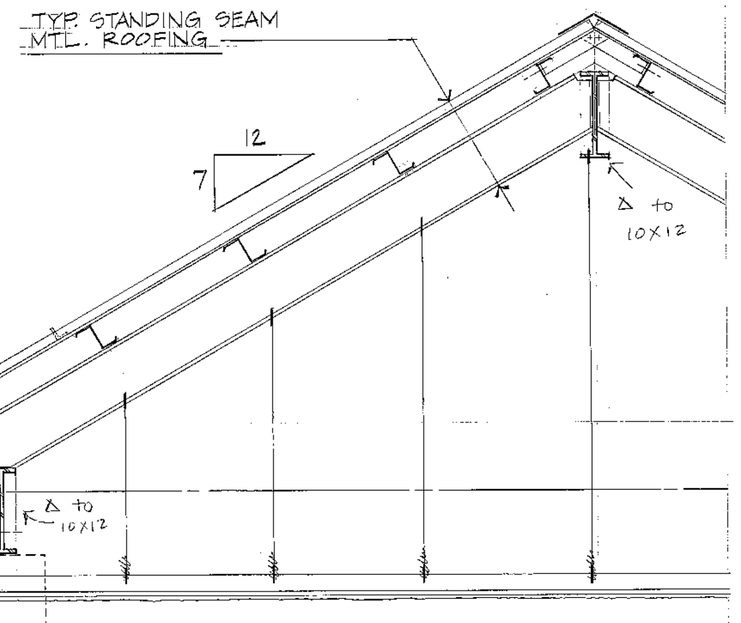

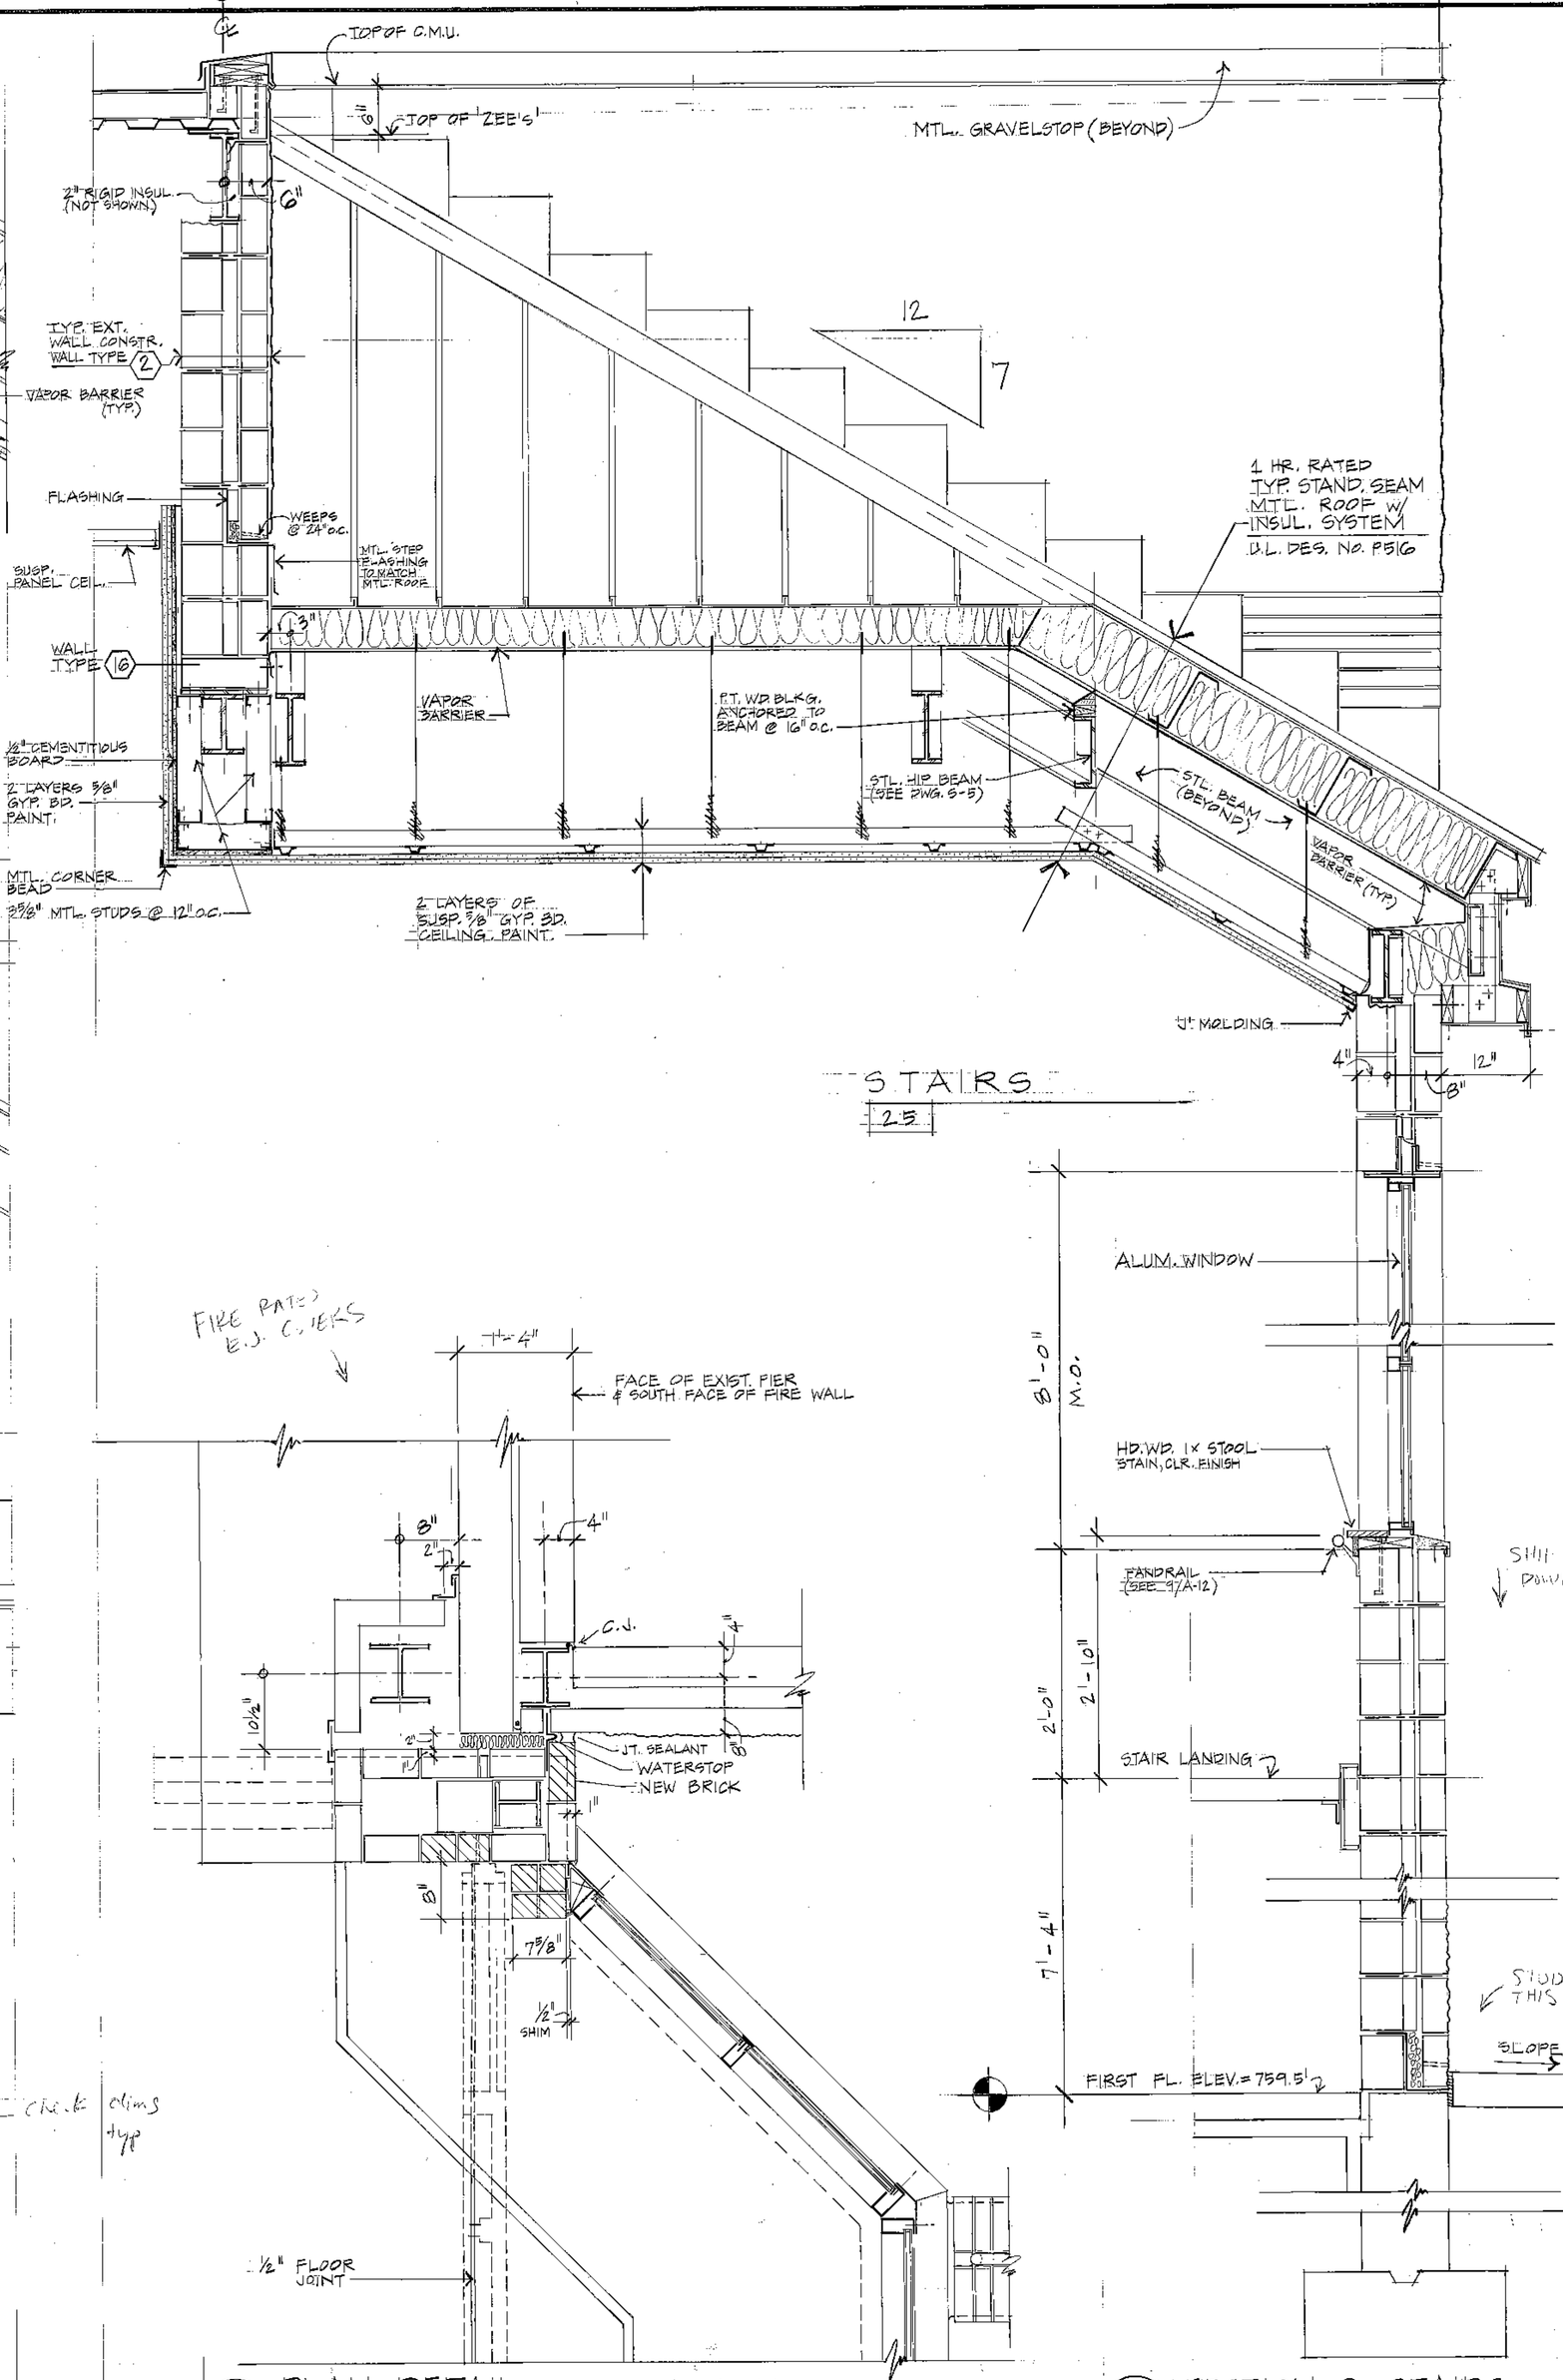

OWNERSHIP OF DOCUMENTS
This document and the ideas and designs incorporated herein, as an instrument of professional service, is the property of the Architect and is not to be used, in whole or in part, for any other project without the written authorization of the Architect.

REVISIONS

NO.	DATE	DESCRIPTION

THE LAWRENCE ASSOCIATES
ARCHITECTS/PLANNERS, P.C.
1073 TOLLAND TURNPIKE · MANCHESTER, CONNECTICUT 06040
(203) 643-2191

PROJECT NUMBER 2155.01

ALTERATIONS AND ADDITIONS TO :
BOLTON ELEMENTARY SCH
NOTCH ROAD
BOLTON, CONNECTICUT

DRAWING TITLE
WALL SECTIONS, PLAN DETAILS

SCALE 1" = 1'-0" | DATE 8-17-1992

A-17
DRAWING 25 OF 89