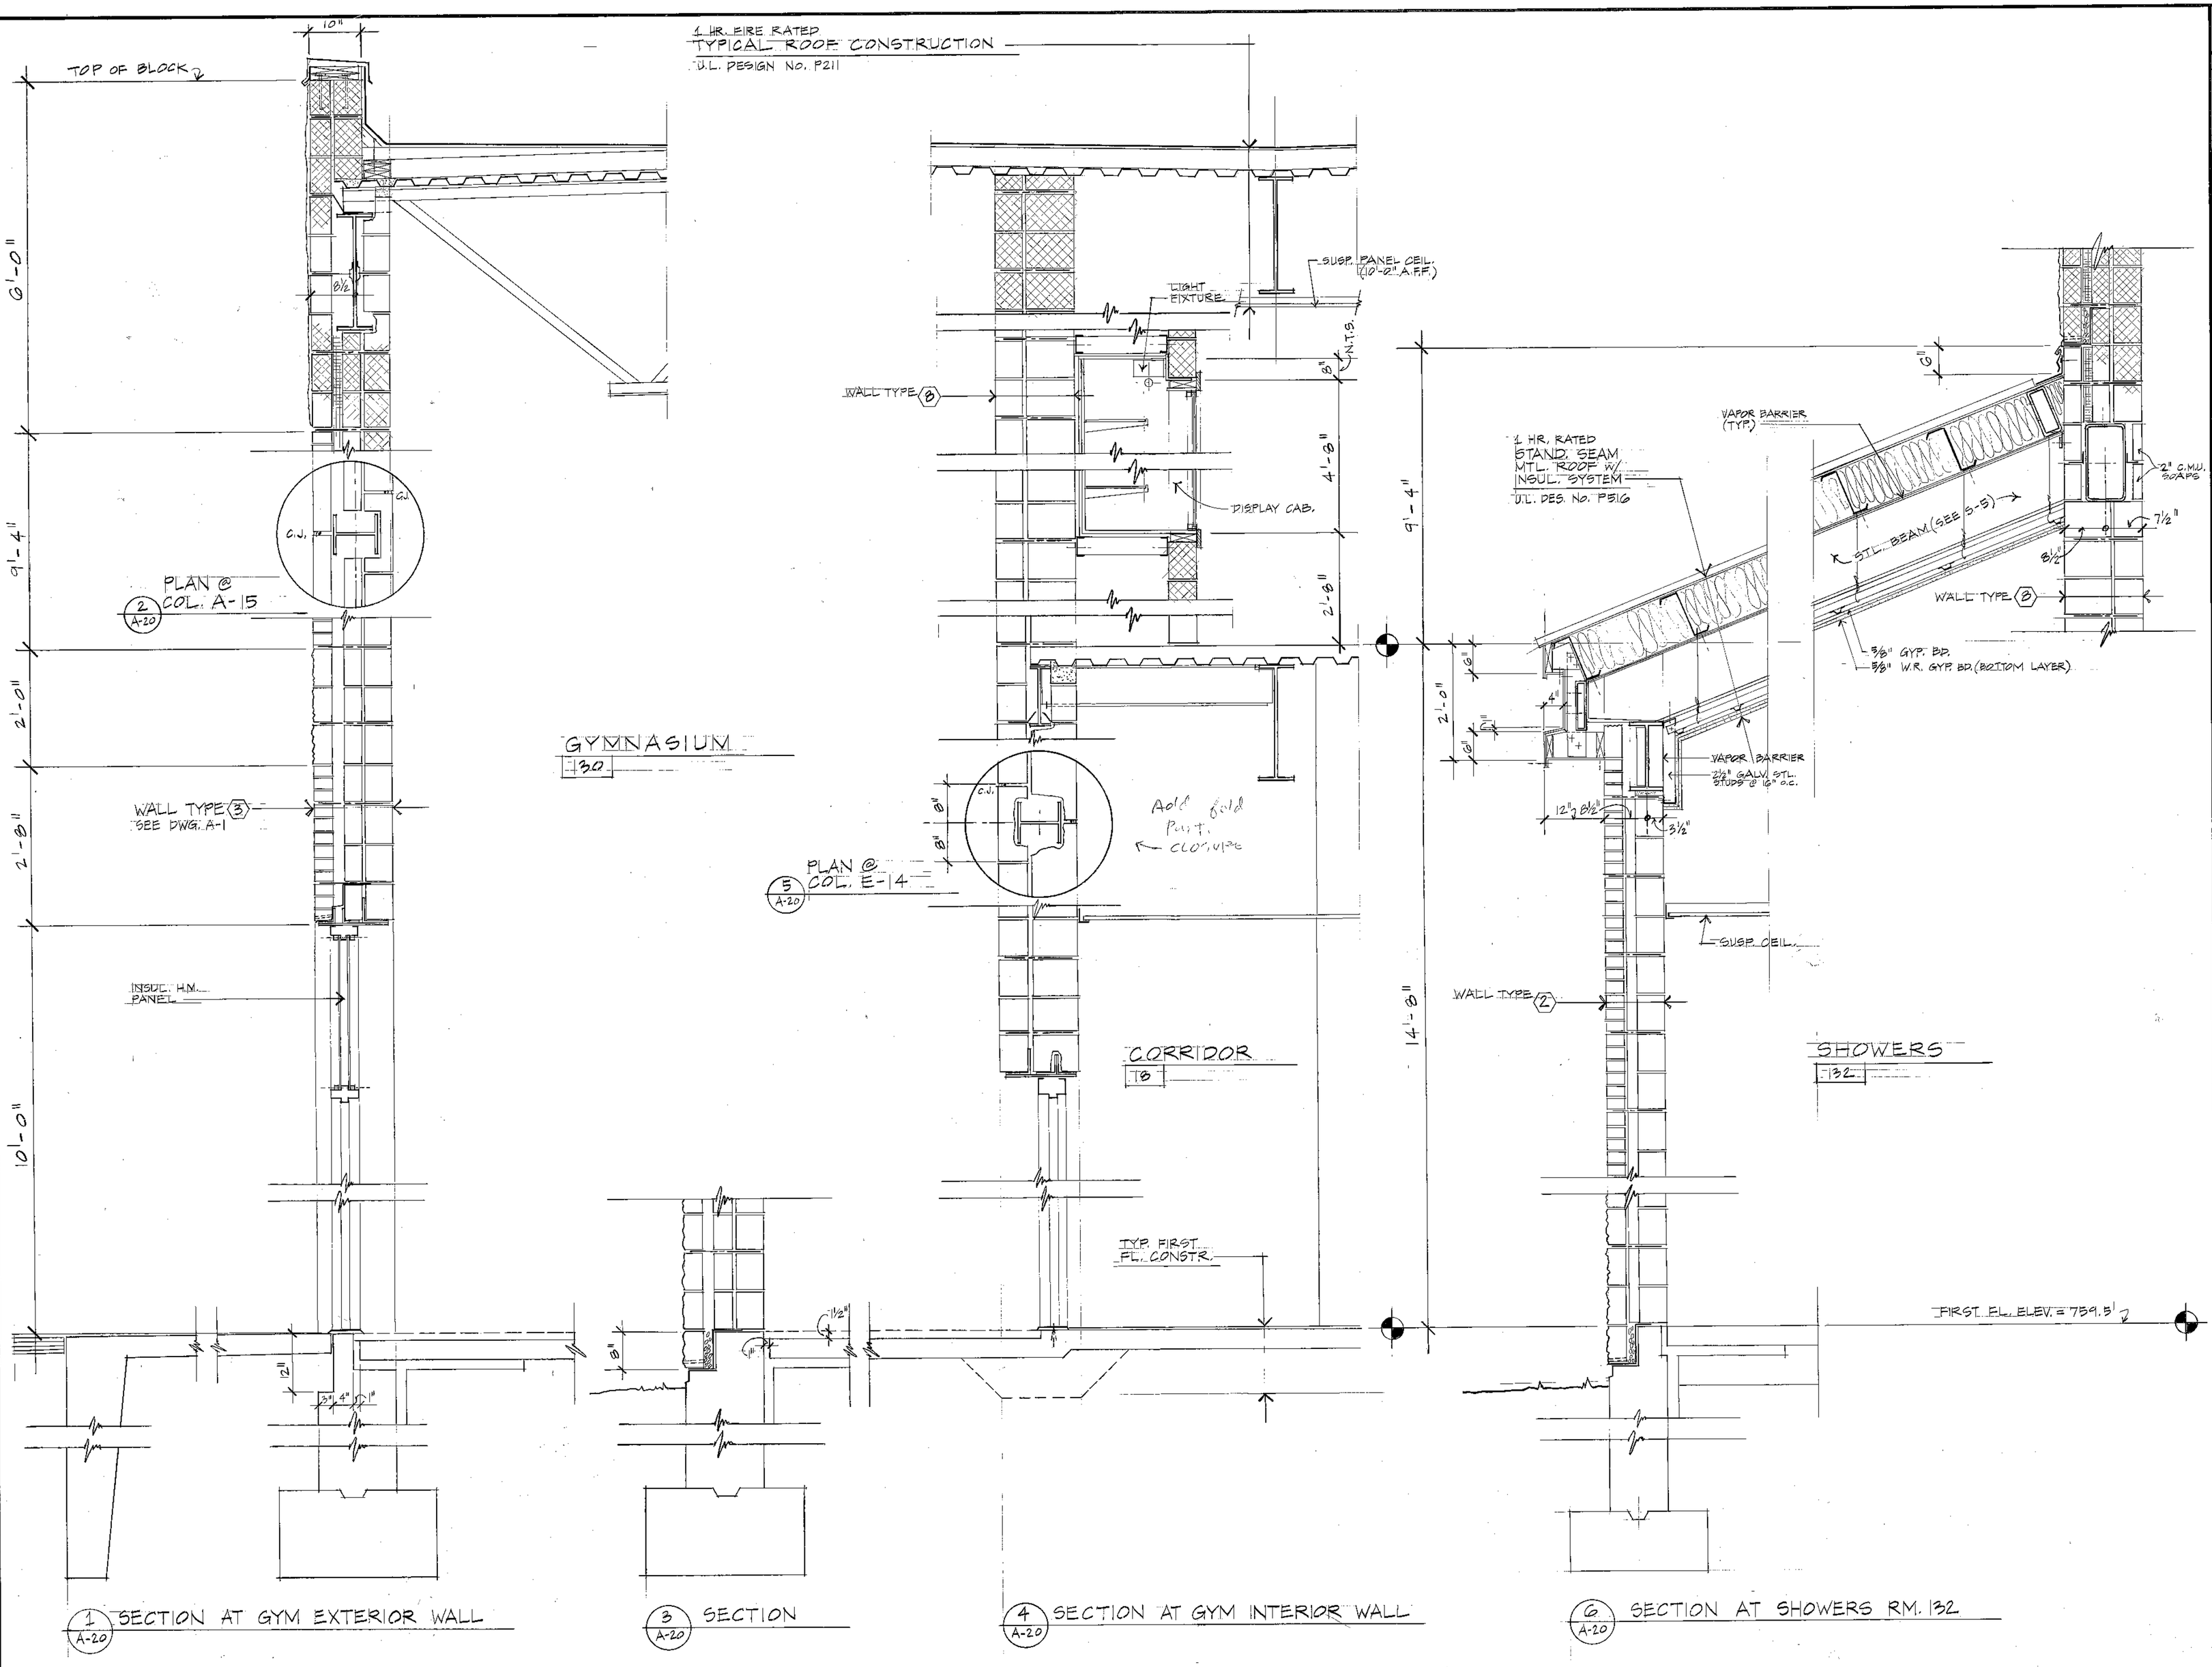


1 A-20 SECTION AT GYM EXTERIOR WALL

3 A-20 SECTION

4 A-20 SECTION AT GYM INTERIOR WALL

6 A-20 SECTION AT SHOWERS RM. 132

OWNERSHIP OF DOCUMENTS
THIS DRAWING AND THE IDEAS AND DESIGNS INCORPORATED HEREIN, AS AN INSTRUMENT OF SERVICE, IS THE PROPERTY OF THE ARCHITECT AND IS NOT TO BE USED, IN WHOLE OR IN PART, BY ANY PERSON WHATSOEVER WITHOUT THE WRITTEN AUTHORIZATION OF THE ARCHITECT.

REVISIONS

NO.	DATE	DESCRIPTION

THE LAWRENCE ASSOCIATES
ARCHITECTS / PLANNERS P.C.
1070 TOLLAND TURNPIKE - MANCHESTER, CONNECTICUT 06040
(203) 643-2151

PROJECT NUMBER: 2155.01

ALTERATIONS AND ADDITIONS TO :
BOLTON ELEMENTARY SCHOOL
NOTCH ROAD
BOLTON, CONNECTICUT

DRAWING TITLE
WALL SECTIONS
PLAN DETAILS

SCALE 1" = 1'-0" | DATE 8-17-1992

A-20
DRAWING 20 OF 39