
© 1992 THE LAWRENCE ASSOCIATES


OWNERSHIP OF DOCUMENTS
THIS DRAWING AND THE IDEAS AND DESIGNS INCORPORATED HEREIN, AS AN INSTRUMENT OF SERVICE, IS THE PROPERTY OF THE ARCHITECT AND IS NOT TO BE USED, IN WHOLE OR IN PART, FOR ANY OTHER PROJECT WITHOUT THE WRITTEN AUTHORIZATION OF THE ARCHITECT.

REVISIONS


NO.	DATE	DESCRIPTION

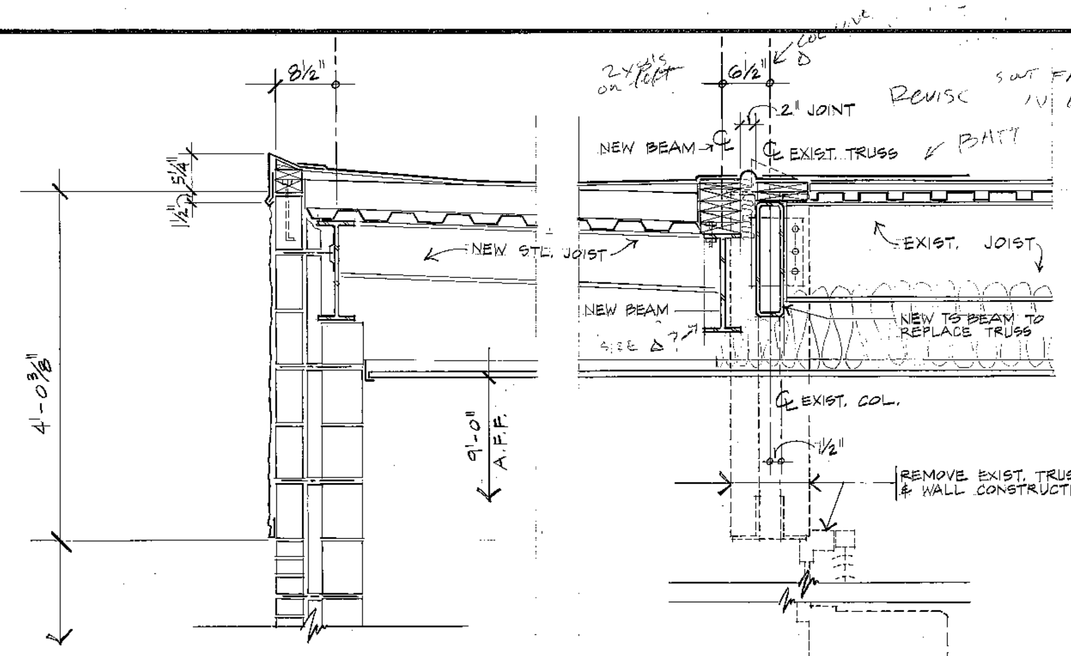


4 A-23 WALL SECTION 1"= 1'-0"

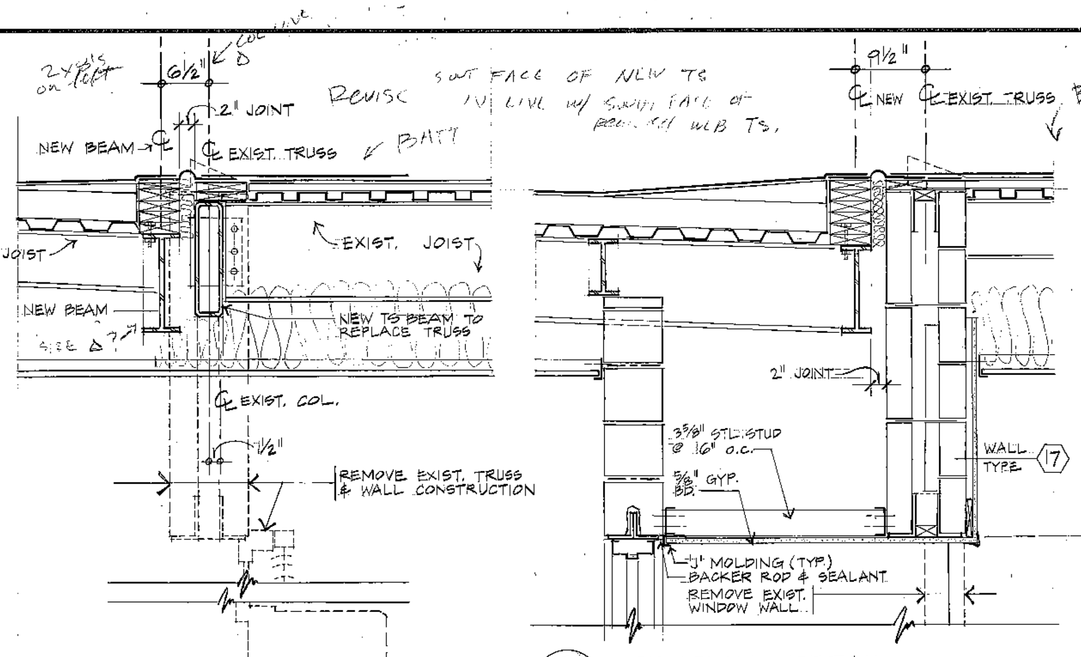


5 A-23 SECTION DETAIL 1"= 1'-0"

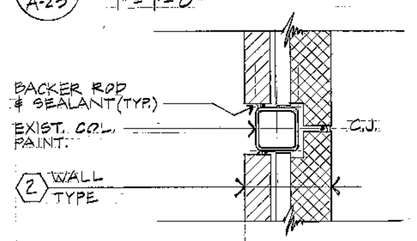


6 A-23 PLAN DETAIL 1"= 1'-0"

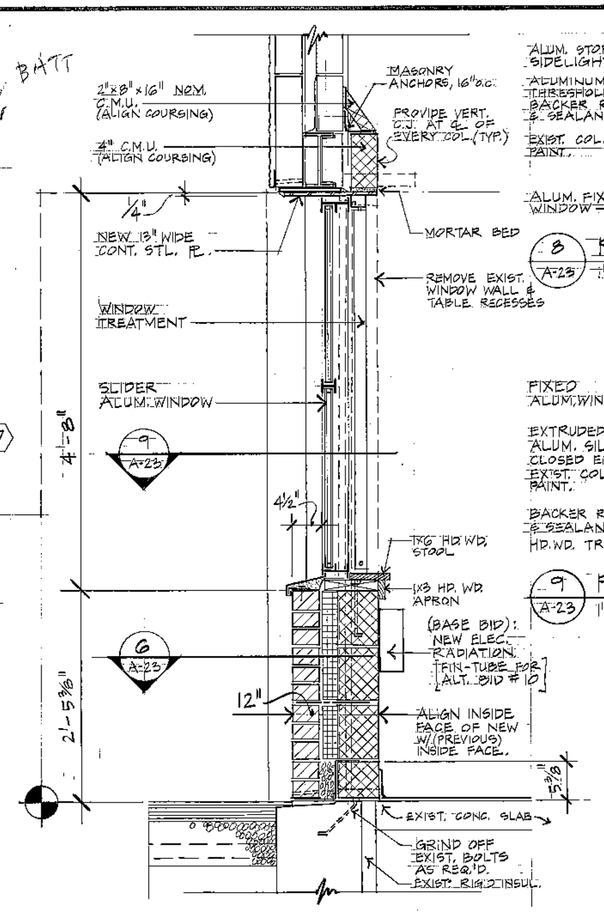


7 A-23 WALL SECTION 1"=1'-0"

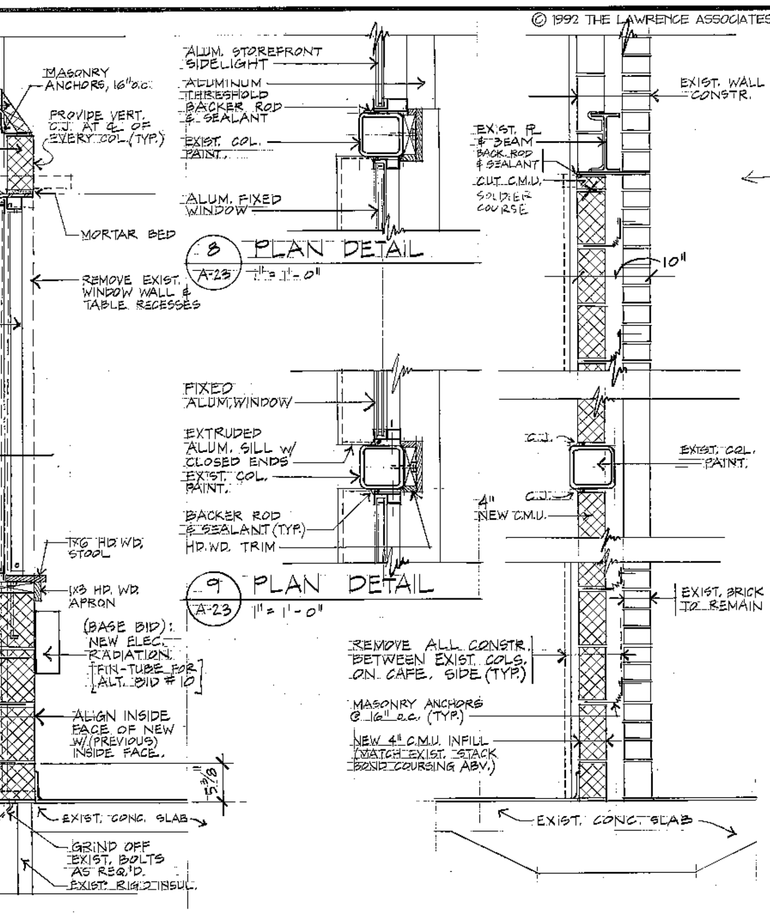


10 A-23 WALL SECTION 1"=1'-0"

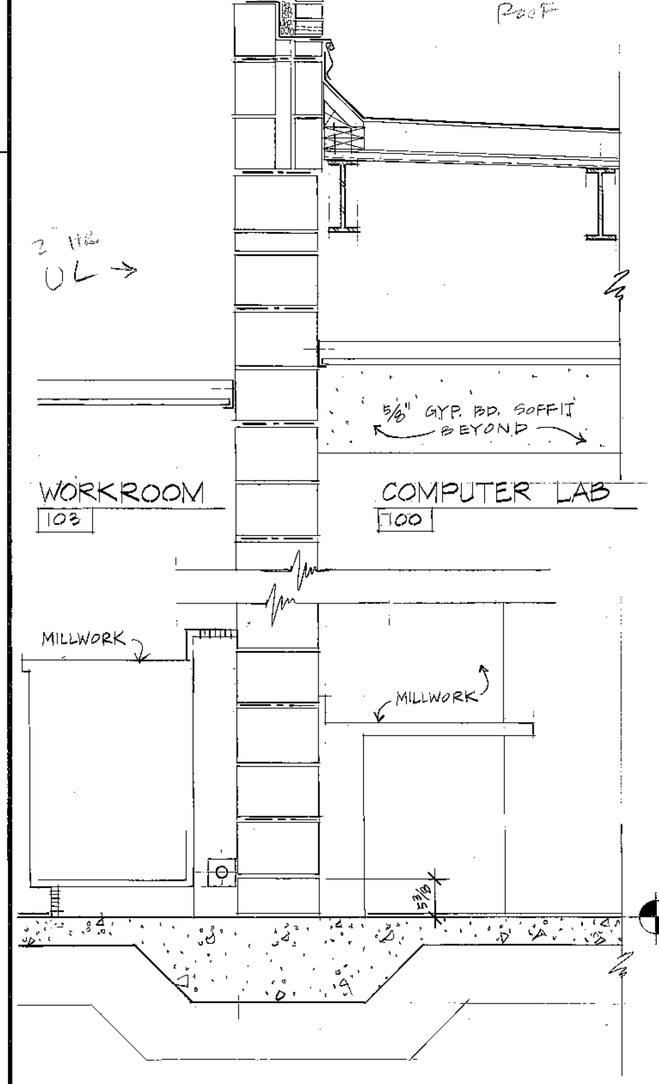


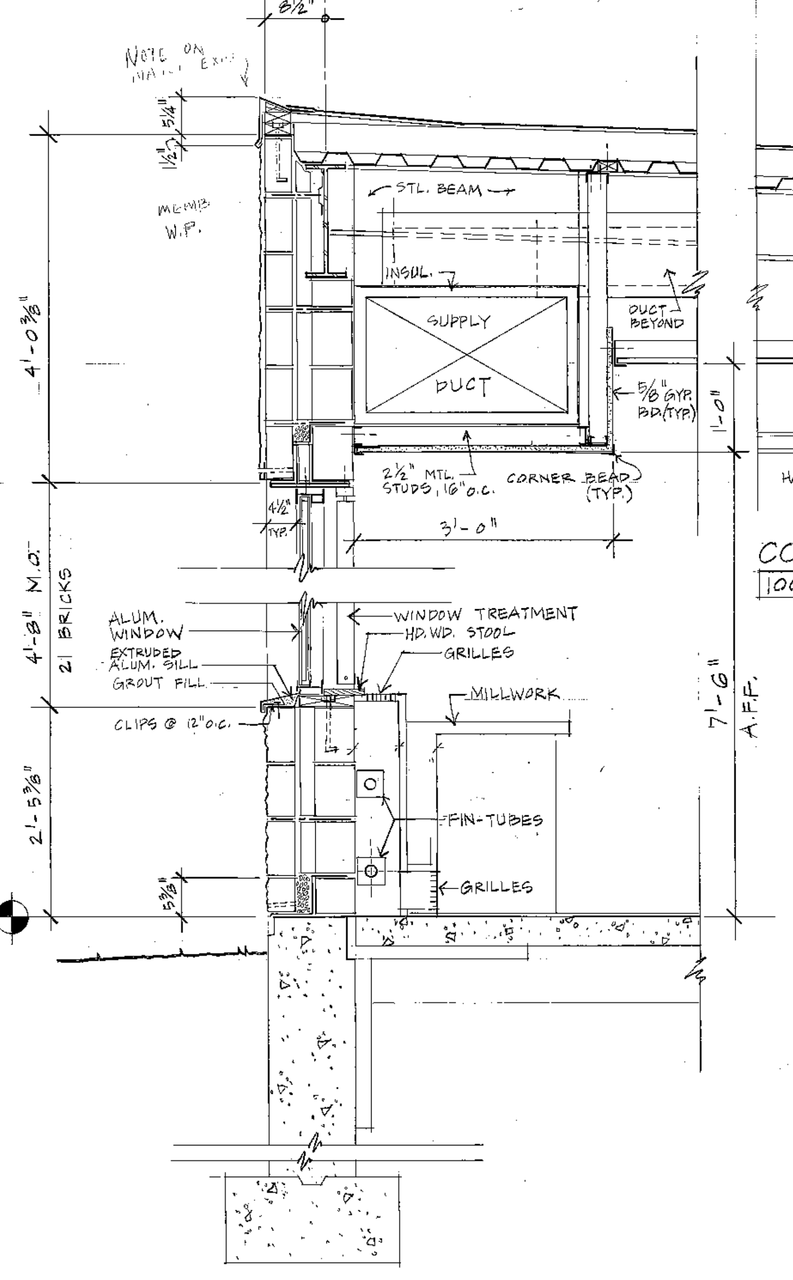


1 A-23 WALL SECTION 1"= 1'-0"

2 A-23 WALL SECTION 1"= 1'-0"

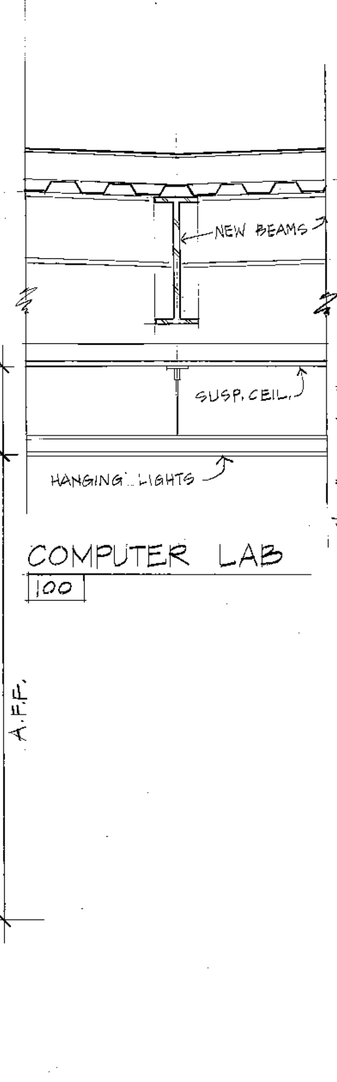

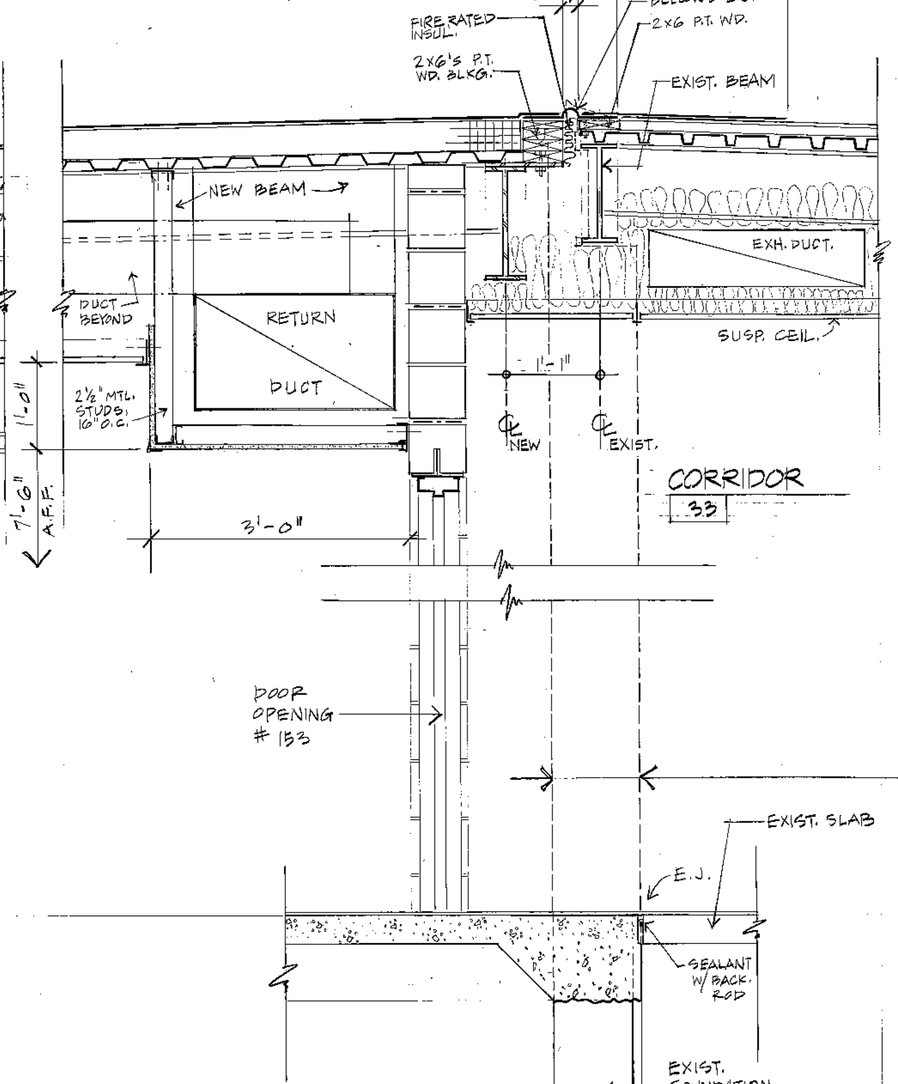

3 A-23 WALL SECTION

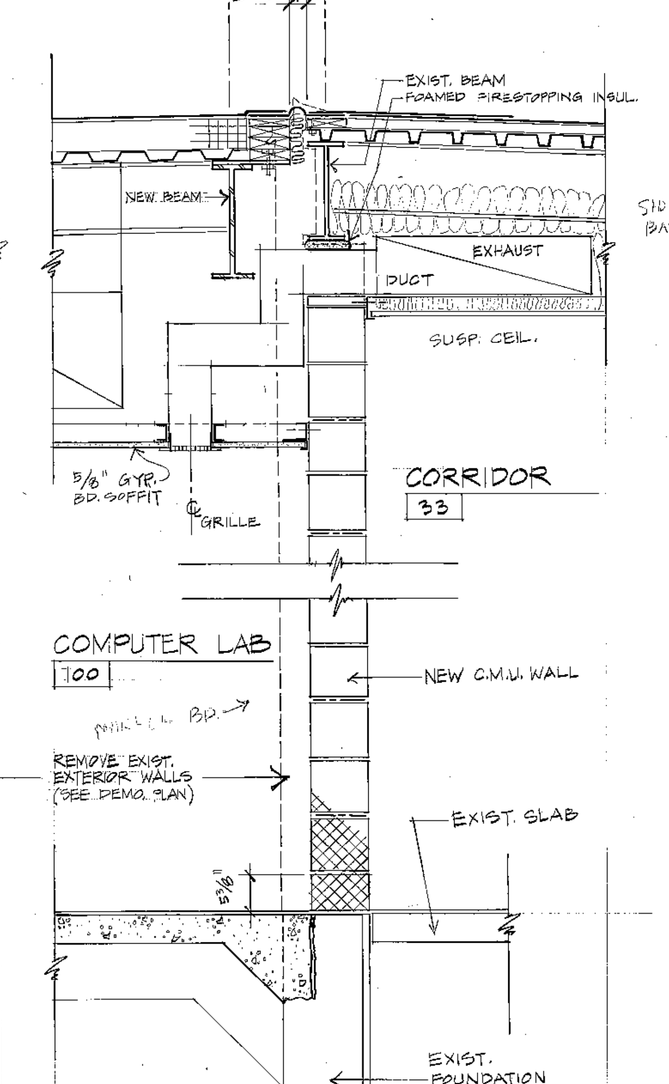

THE LAWRENCE ASSOCIATES
ARCHITECTS / PLANNERS, P.C.
1275 TOLLAND TURNPIKE, MANCHESTER, CONNECTICUT 06040
(203) 646-2469

PROJECT NUMBER 2155.01 012-89-027EA

PROJECT TITLE
ALTERATIONS AND ADDITIONS TO :
BOLTON ELEMENTARY SCHOOL
NOTCH ROAD
BOLTON, CONNECTICUT

DRAWING TITLE
WALL SECTIONS,

SCALE 1"= 1'-0" | DATE 8-17-1992

A-23

DRAWING 31 OF 89