
© 1992 THE LAWRENCE ASSOCIATES


OWNERSHIP OF DOCUMENTS
THIS BLUEPRINT, AND THE IDEAS AND DESIGNS INCORPORATED HEREIN, AS AN INSTRUMENT OF SERVICE (P.L. 101-650, AS AMENDED DEC. 1990), IS THE PROPERTY OF THE ARCHITECT AND MAY NOT BE USED, IN WHOLE OR IN PART, FOR ANY OTHER PROJECT WITHOUT THE WRITTEN AGREEMENT OF THE ARCHITECT.

REVISIONS


NO.	DATE	DESCRIPTION

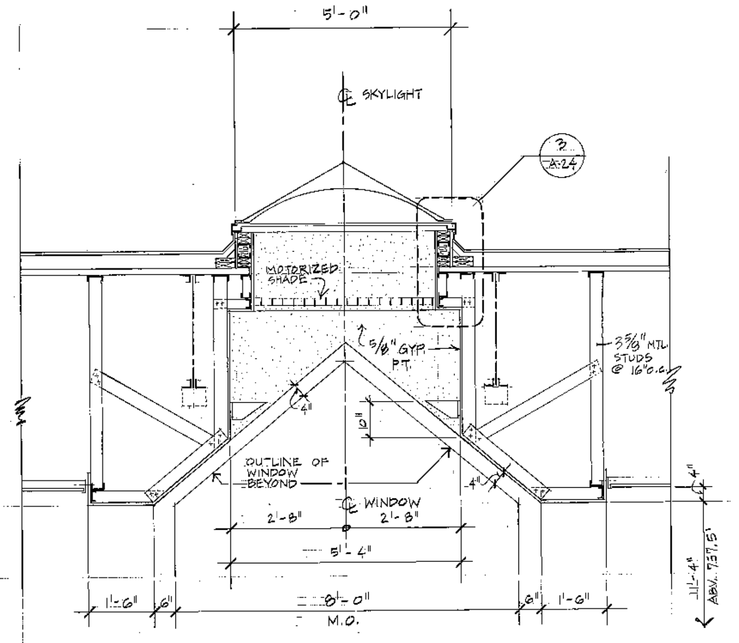


1 A-24 SECTION THRU MEDIA CENTER SKYLIGHT
1/2" = 1'-0"

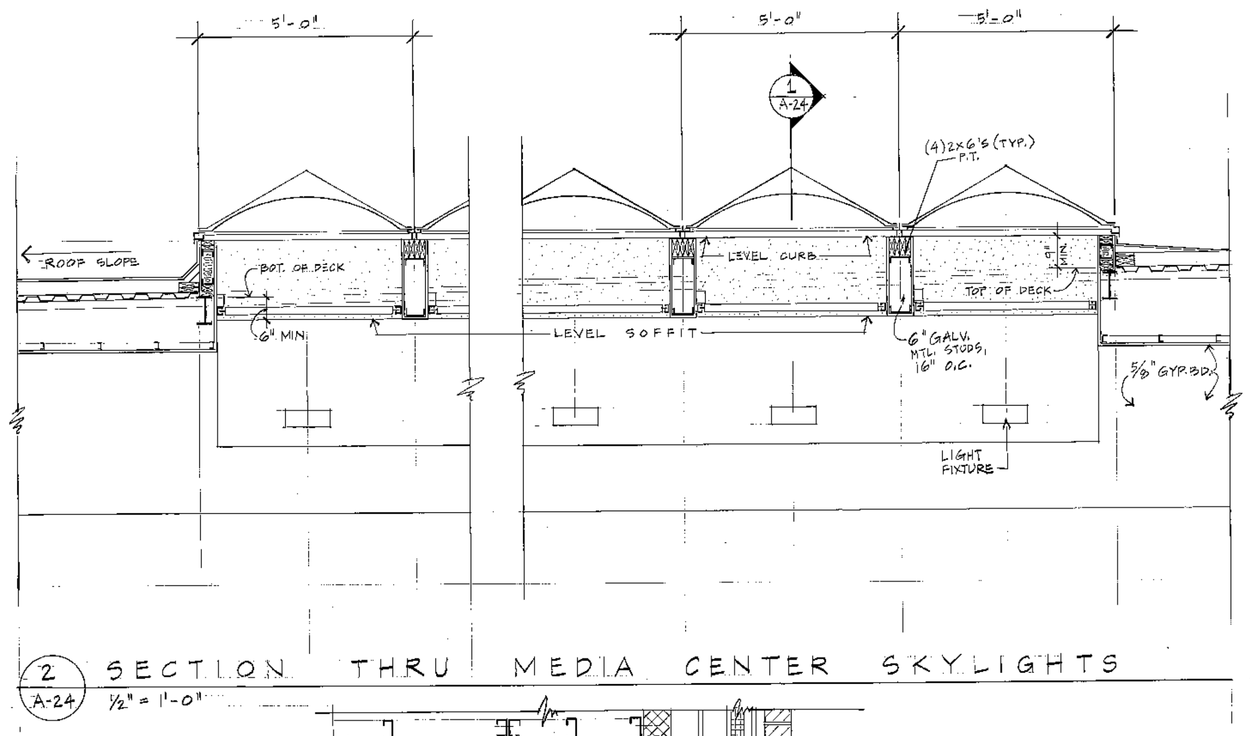


2 A-24 SECTION THRU MEDIA CENTER SKYLIGHTS
1/2" = 1'-0"

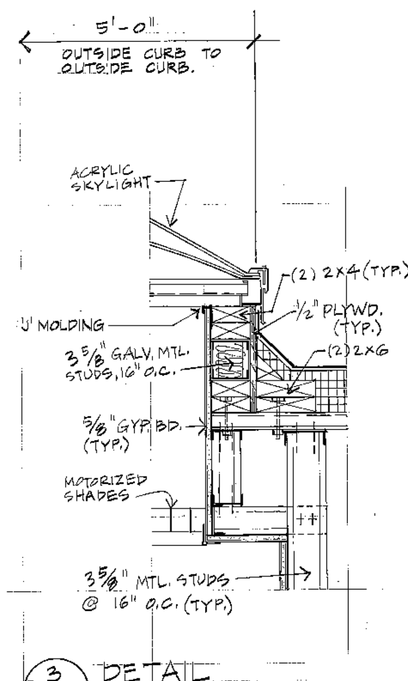


3 A-24 DETAIL
1 1/2" = 1'-0"

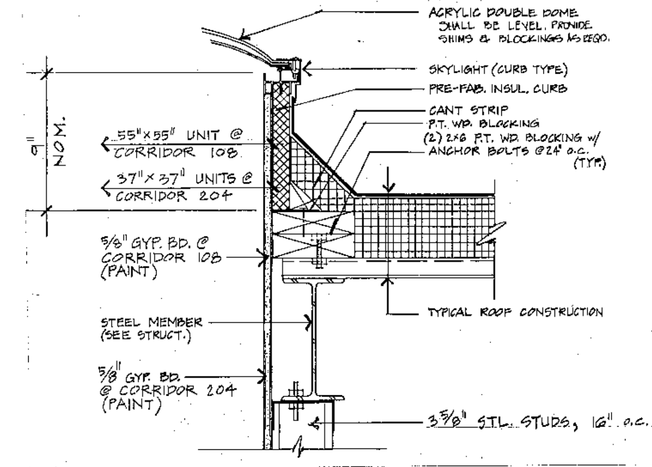


4 A-24 UNIT SKYLIGHT DETAIL
N.T.S.

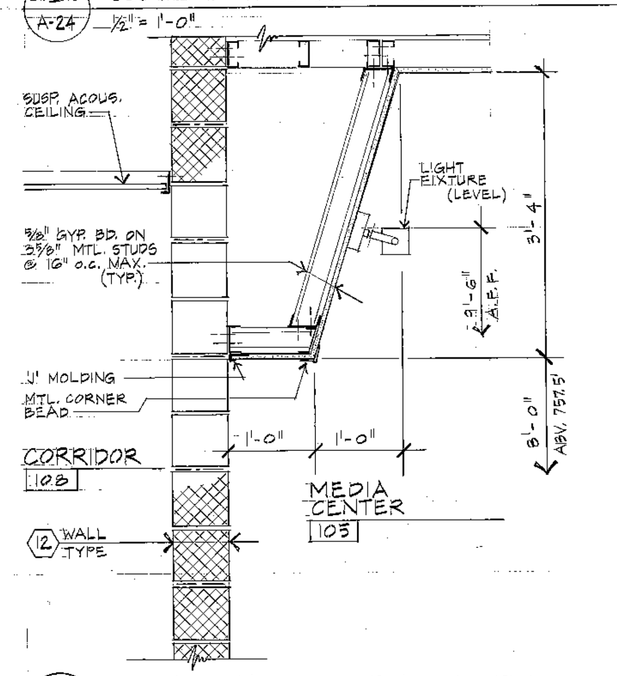


5 A-24 MEDIA CENTER SLOPING SOFFIT
1" = 1'-0"

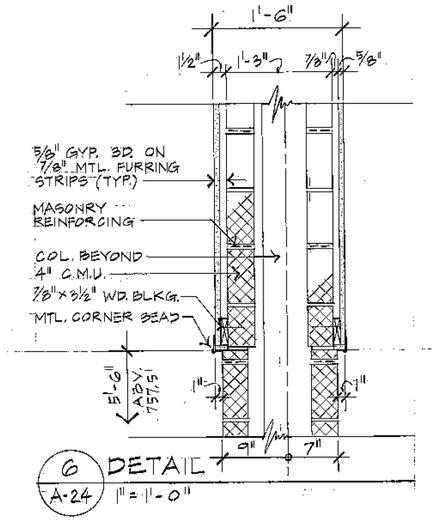


6 A-24 DETAIL
1" = 1'-0"

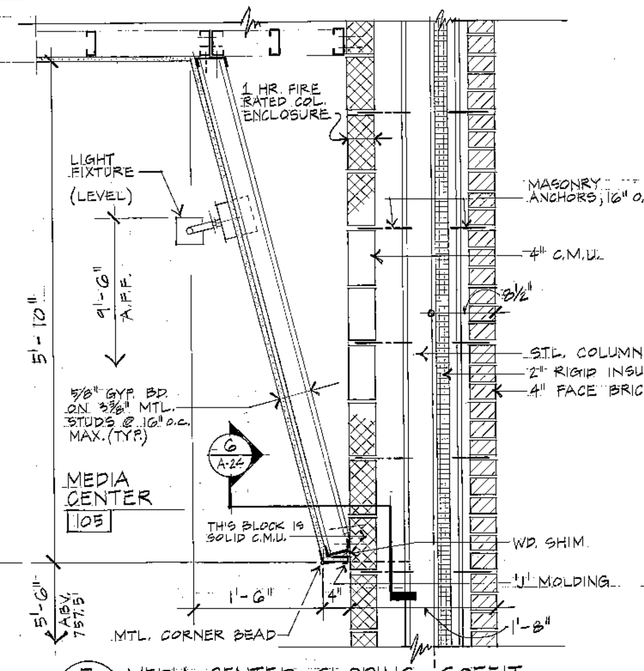


7 A-24 MEDIA CENTER SLOPING SOFFIT
1" = 1'-0"

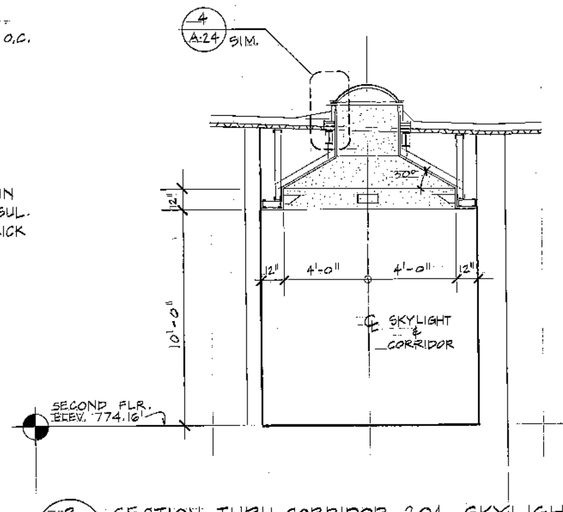


8 A-24 SECTION THRU CORRIDOR 204 SKYLIGHT
1/4" = 1'-0"

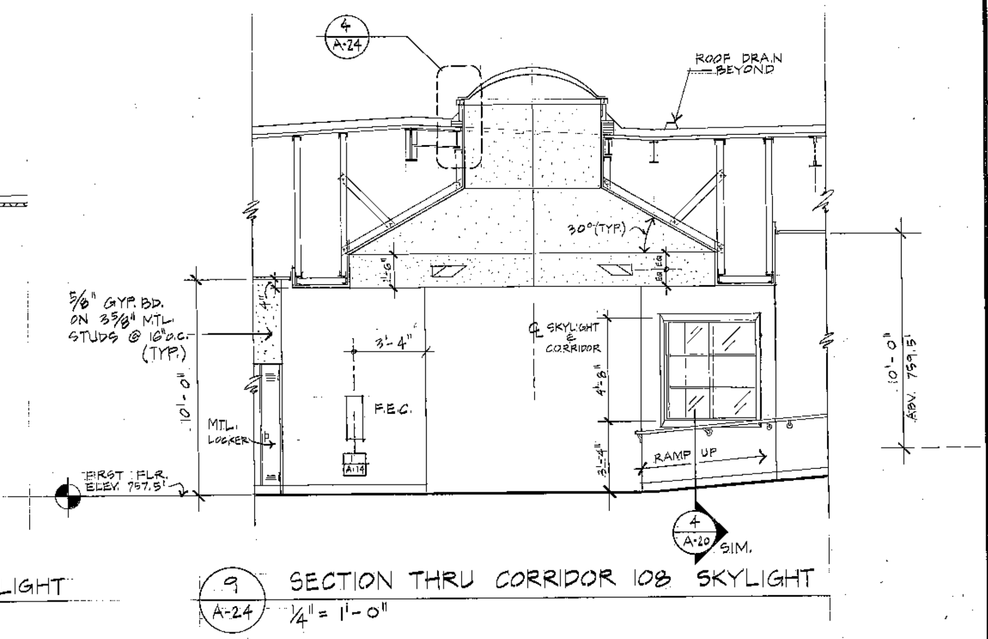


9 A-24 SECTION THRU CORRIDOR 108 SKYLIGHT
1/4" = 1'-0"

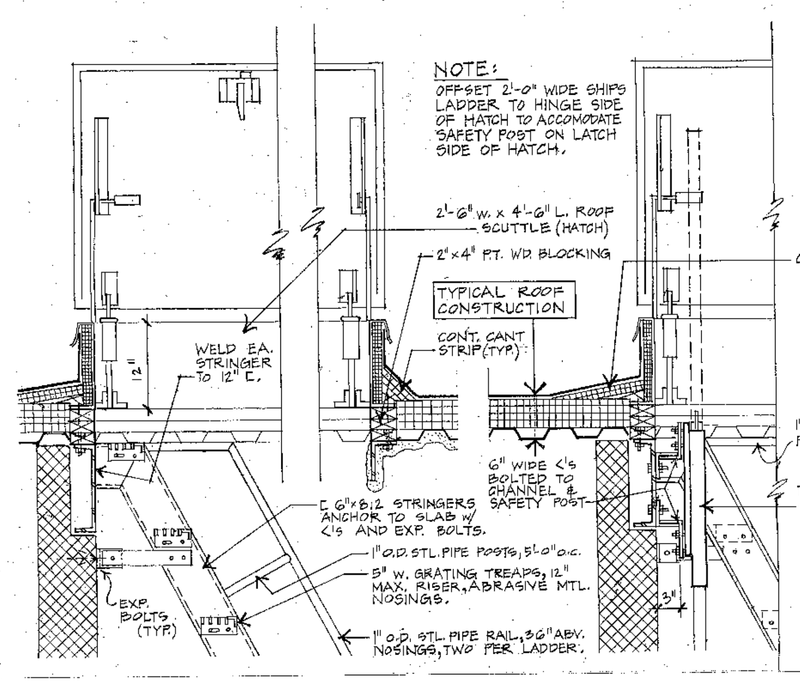

10 A-24 ROOF SCUTTLE/ SHIPS LADDER DETAIL
1" = 1'-0"

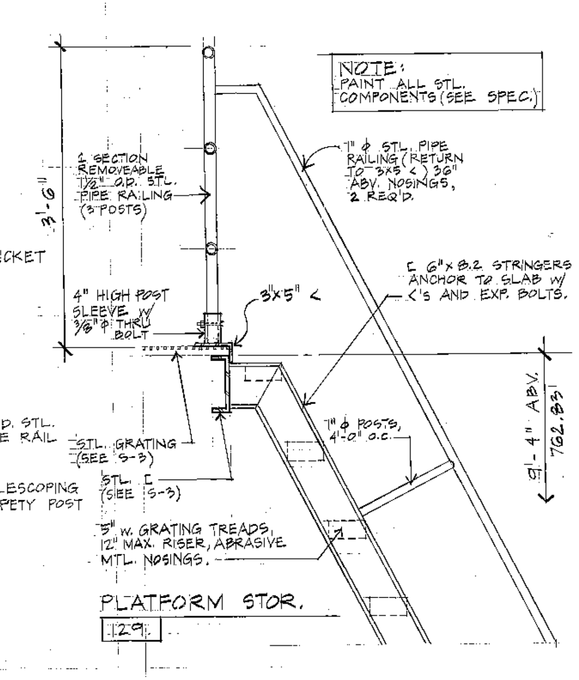


11 A-24 RAILING/SHIPS LADDER
1" = 1'-0"

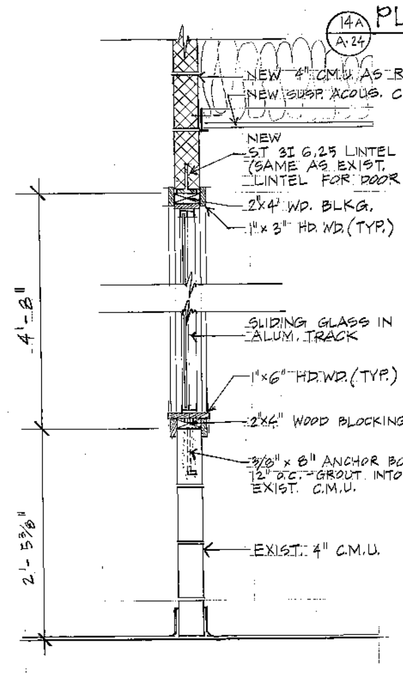

12 A-24 PASS WINDOW DETAIL
1" = 1'-0"

13 A-24 WALL SECTION
1" = 1'-0"

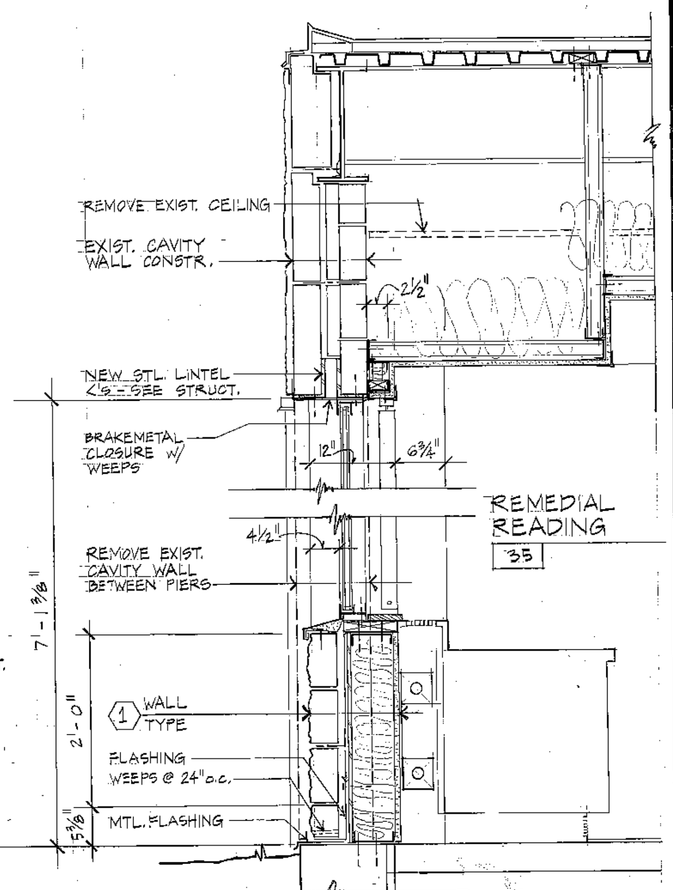

14 A-24 WALL SECTION
1" = 1'-0"

THE LAWRENCE ASSOCIATES
ARCHITECTS / PLANNERS
80 PS TOLLAND TURNPIKE MANCHESTER, CONNECTICUT 06040
(203) 742-2881

PROJECT NUMBER 2155.01 012-89-027EA

PROJECT TITLE
ALTERATIONS AND ADDITIONS TO :
BOLTON ELEMENTARY SCHOOL
NOTCH ROAD
BOLTON, CONNECTICUT

DRAWING TITLE
SKYLIGHT DETAILS, MISC. SECTIONS

SCALE AS NOTED | DATE 8-17-1992

A-24
DRAWING 32 OF 89