
Partial 1st Floor Reflected Ceiling Plan

scale: 1/8"= 1'-0"

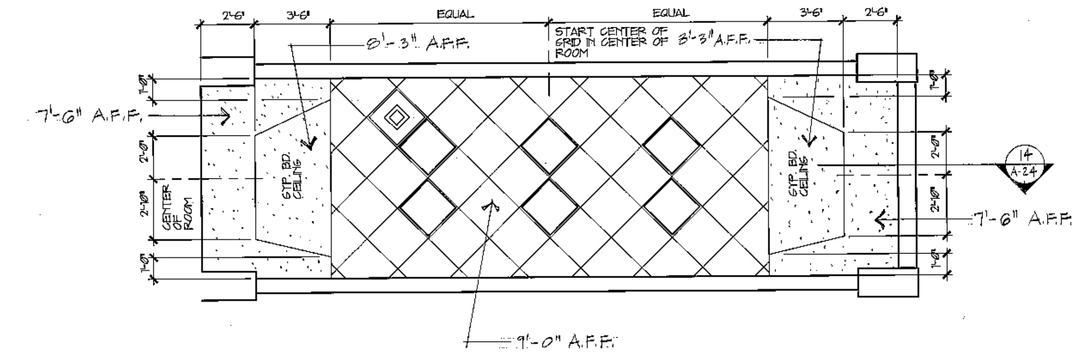

Partial Enlarged Reflected Ceiling Plan

scale: 1/4"= 1'-0"

NOTE:

All new and existing roof/ceiling and floor/ceiling assemblies shall have a one hour fire rating unless noted otherwise. See detail(schedule) 1/A-2 for U.L. design No.'s at various ceiling assemblies.

THE LAWRENCE ASSOCIATES
ARCHITECTS / PLANNERS P.C.
1075 TOLLAND TURNPIKE - MANCHESTER, CONNECTICUT - 06040
(203) 643-2161

PROJECT NUMBER		STATE PROJ. #.
2155.01		012-89-027 EA

PROJECT TITLE

ALTERATIONS AND ADDITIONS TO :

BOLTON ELEMENTARY SCHOOL
NOTCH ROAD
BOLTON, CONNECTICUT

DRAWING TITLE: PARTIAL REFLECTED CEILING PLAN.

SCALE: 1/8"=1'-0" | DATE: 5-17-1992

A-34

DRAWING 42 OF 89