
Partial 1st Floor Reflected Ceiling Plan

scale: 1/8"= 1'-0"

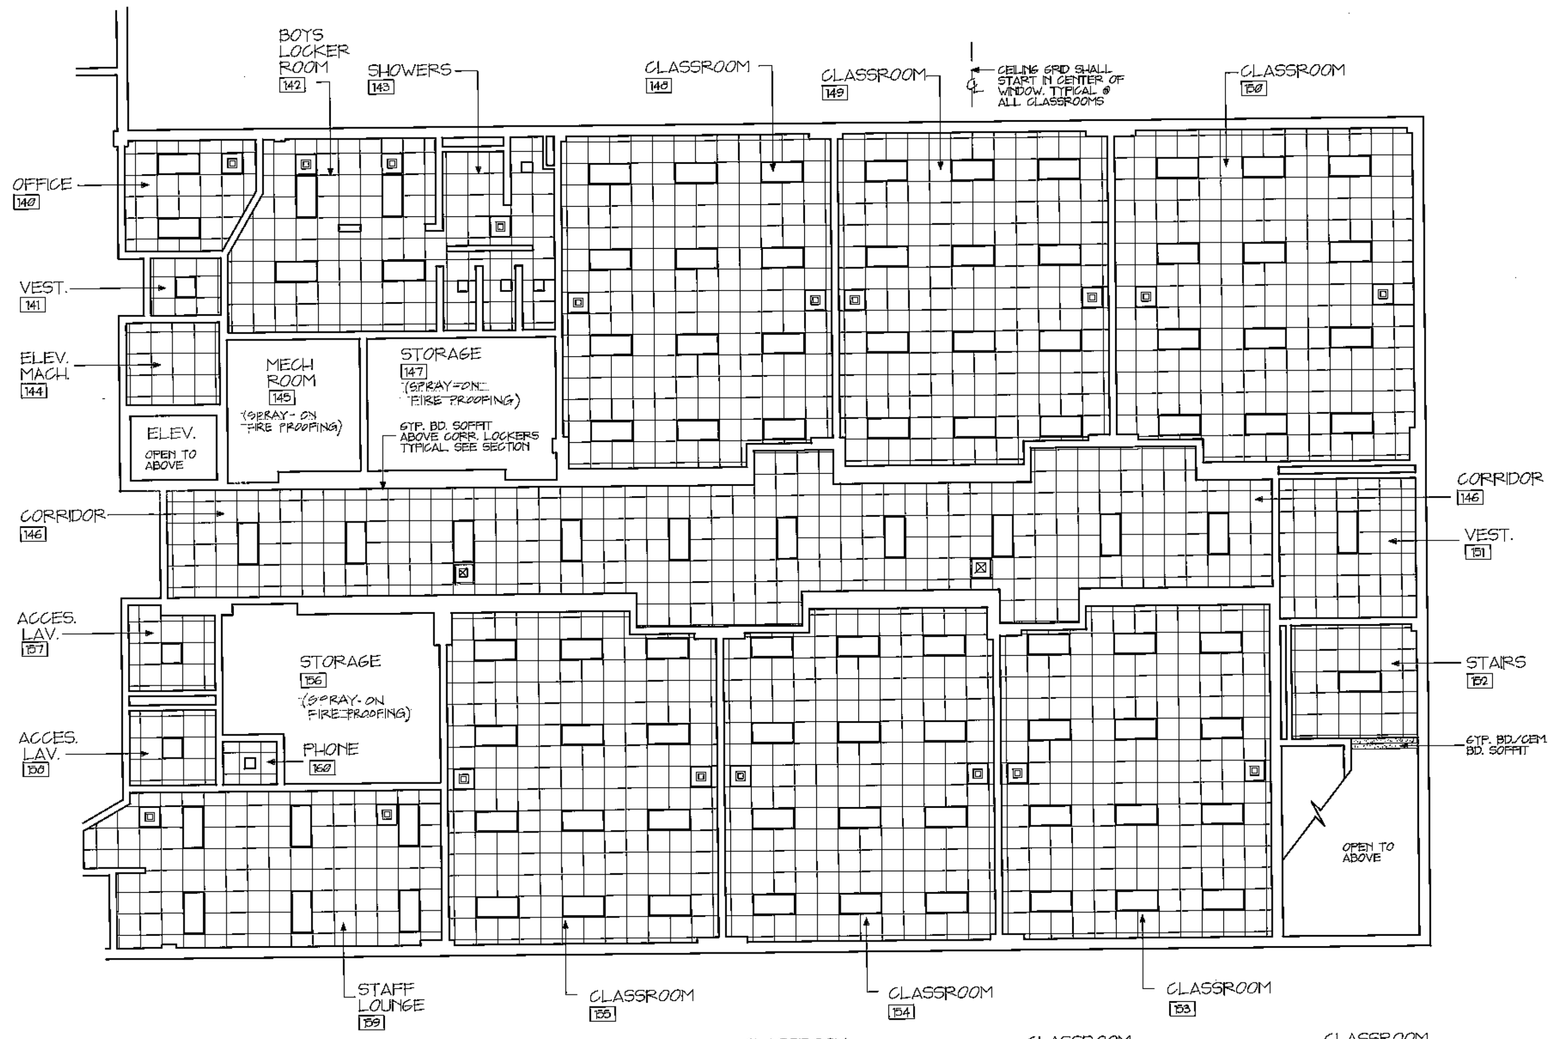

2nd Floor Plan Reflected Ceiling Plan

scale: 1/8"= 1'-0"

NOTE:

All new and existing roof/ceiling and floor/ceiling assemblies shall have a one hour fire rating unless noted otherwise. See detail(schedule) 1/A-2 for U.L. design No.'s at various ceiling assemblies. ...

THE LAWRENCE ASSOCIATES
ARCHITECTS / PLANNERS P.C.
1075 TOLLAND TURNPIKE MANCHESTER, CONNECTICUT 06040
(203) 643-2161

PROJECT NUMBER	STATE PROJ. #
2155.01	012-89-02TEA

PROJECT TITLE

ALTERATIONS AND ADDITIONS TO :

BOLTON ELEMENTARY SCHOOL
NOTCH ROAD
BOLTON, CONNECTICUT

DRAWING TITLE: REFLECTED CEILING PLANS, PARTIAL 1ST FLR. 2ND FLOOR

SCALE: 1/8"=1'-0" | DATE: 8-17-1992

A-35

DRAWING 43 OF 89

Design Products Co., Inc. 76-0737