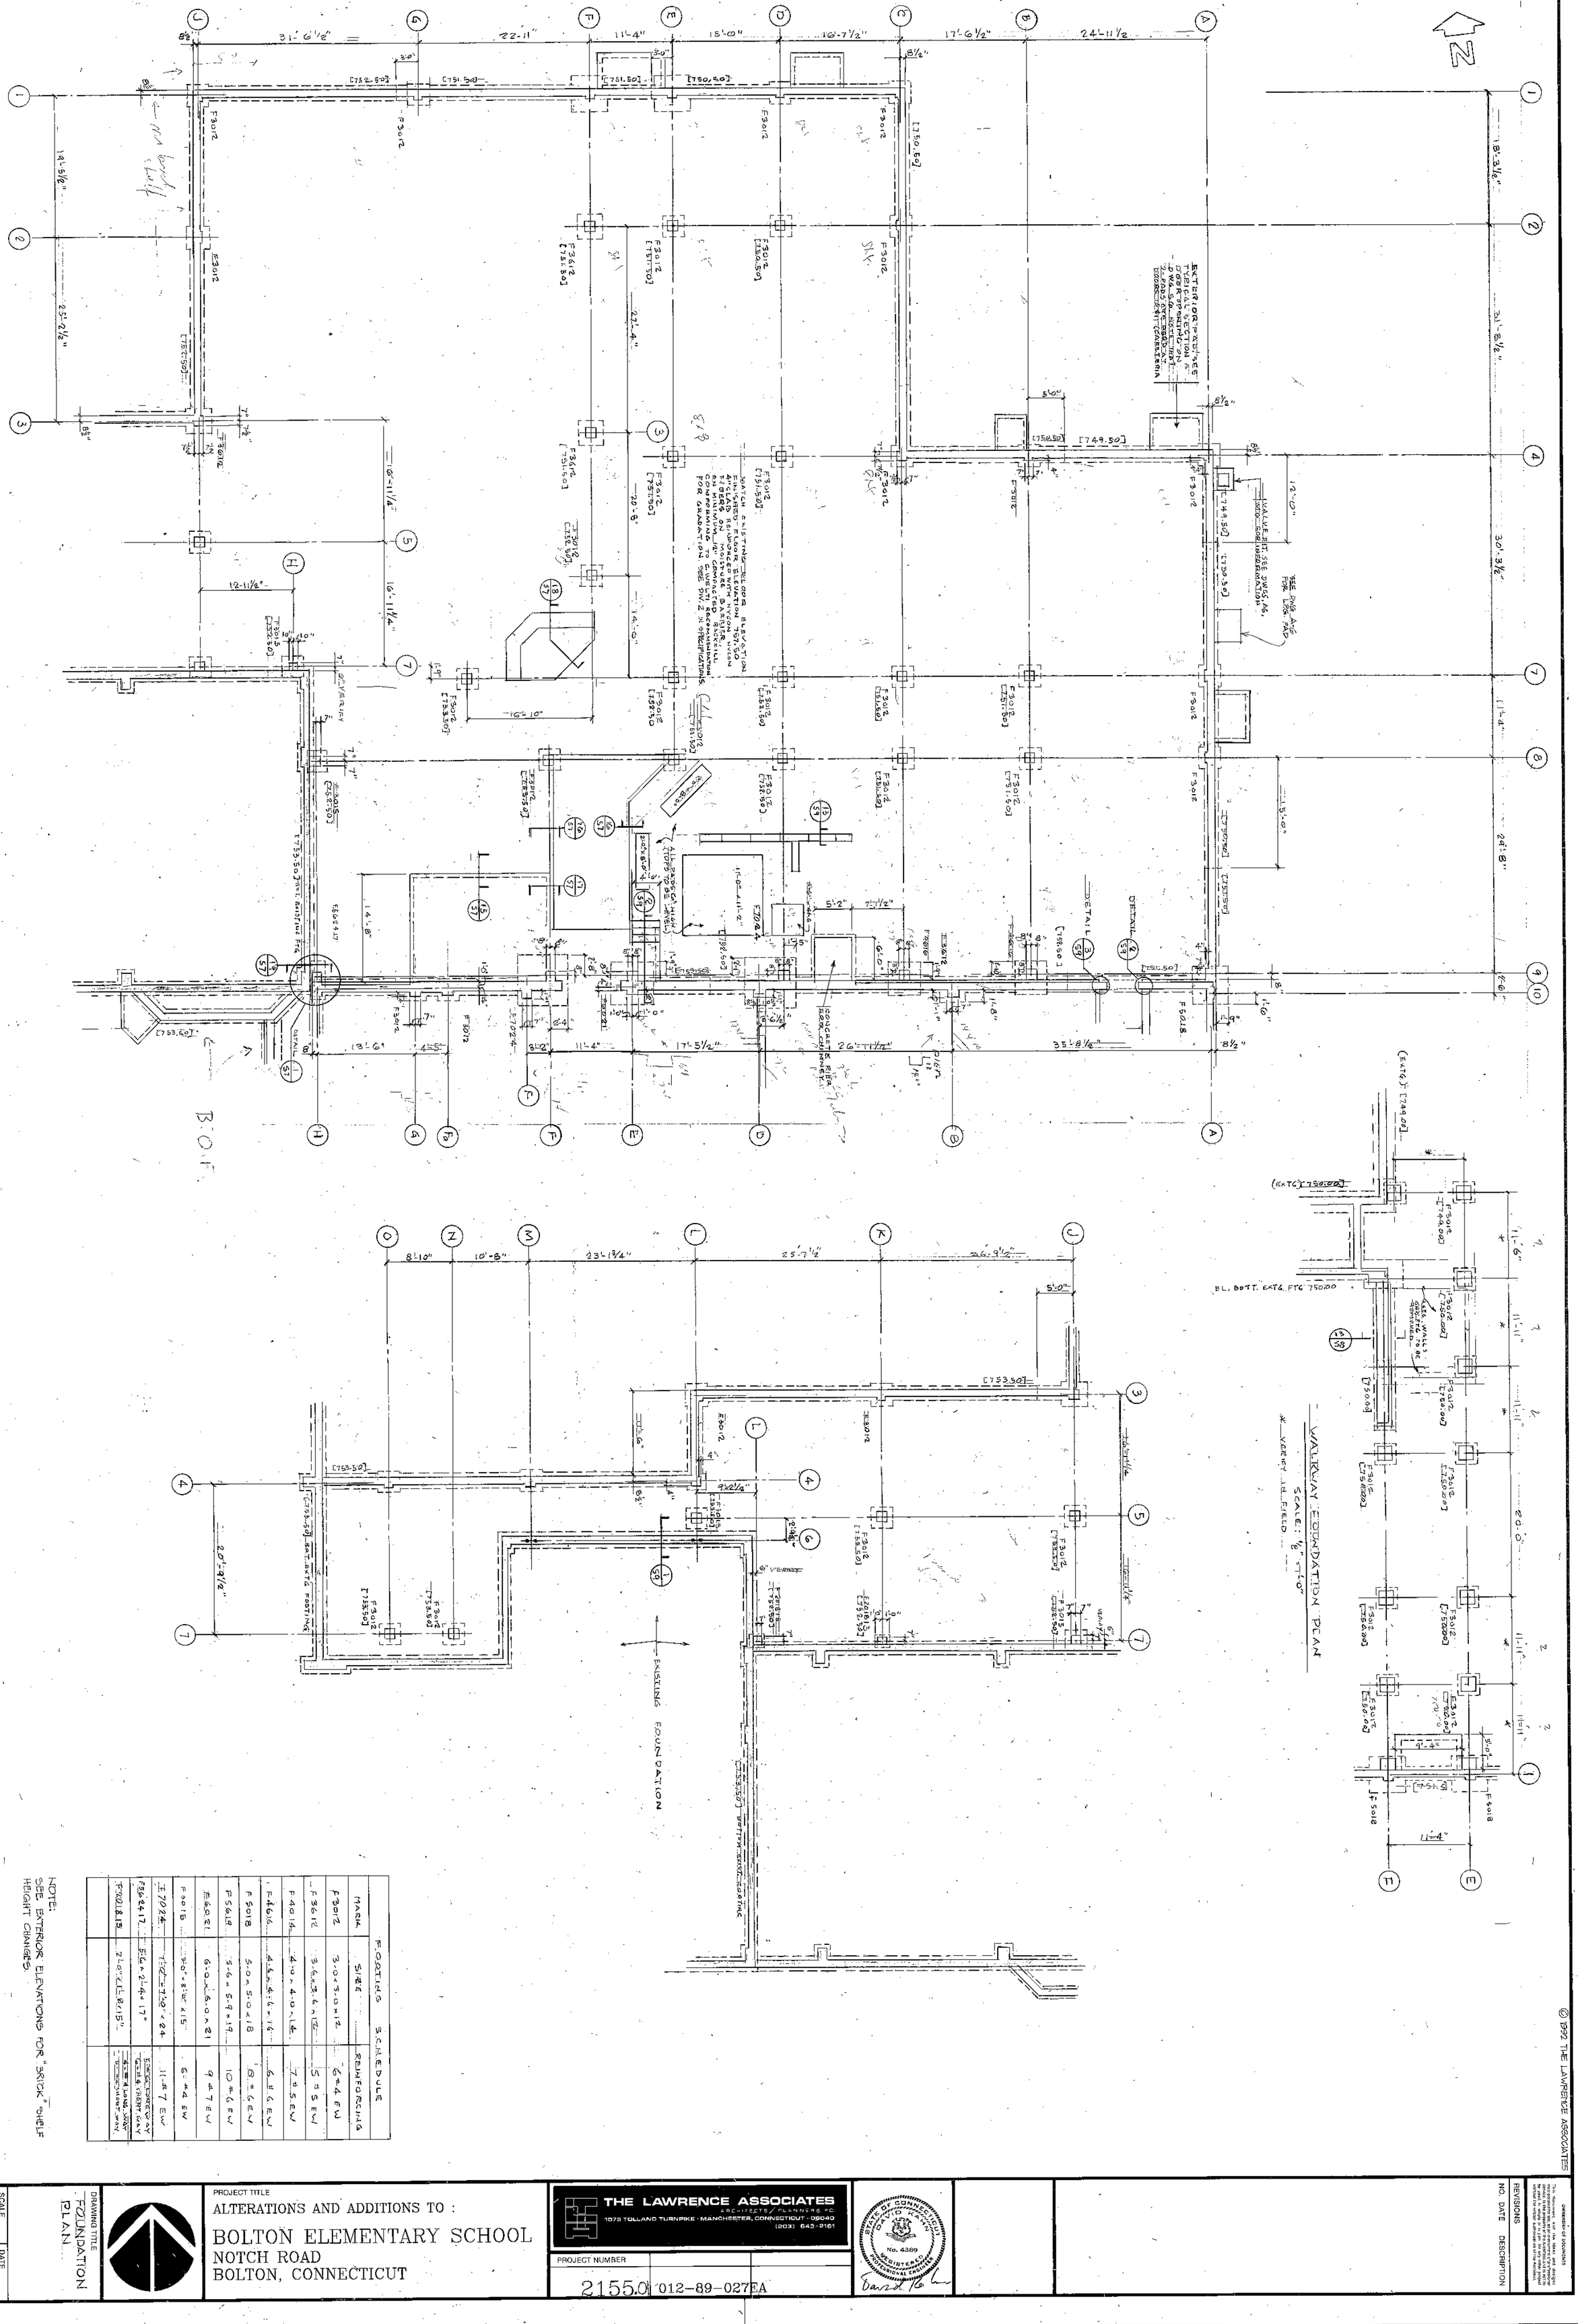


FOOTING SCHEDULE		
MARK	SIZE	REINFORCING
F3012	3.0 x 3.0 x 12	6 #4 EW
F3612	3.6 x 3.6 x 12	5 #5 EW
F4014	4.0 x 4.0 x 14	7 #5 EW
F4616	4.6 x 4.6 x 16	6 #6 EW
F5018	5.0 x 5.0 x 18	8 #6 EW
F5618	5.6 x 5.9 x 19	10 #6 EW
E6021	6.0 x 6.0 x 21	9 #7 EW
F3015	30"x30"x15"	6 #4 EW
T7024	7'0" x 7'0" x 24"	11 #7 EW
F5624 17	5'6" x 2'4" x 17"	EACH WAY CLOSE TO BOTTOM
F5018	2'-0" x 1'-8" x 15"	4 #4 LONG WAY 3 #4 SHORT WAY

NOTE:
SEE EXTERIOR ELEVATIONS FOR "BRICK" SHELF HEIGHT CHANGES

© 1992 THE LAWRENCE ASSOCIATES

PROJECT TITLE
ALTERATIONS AND ADDITIONS TO :
BOLTON ELEMENTARY SCHOOL
NOTCH ROAD
BOLTON, CONNECTICUT

THE LAWRENCE ASSOCIATES
ARCHITECTS / PLANNERS, P.C.
1075 TOLLAND TURNPIKE · MANCHESTER, CONNECTICUT · 06040
(203) 643-2161

PROJECT NUMBER 2155.012-89-027EA

STATE OF CONNECTICUT DAVID W. LAWN No. 4389 REGISTERED PROFESSIONAL ENGINEER

REVISIONS
NO. DATE DESCRIPTION

OWNERSHIP OF DOCUMENTS
This document, and the ideas and designs incorporated herein, as an instrument of service is the property of the architect and is not to be used in whole or in part for any other project without the written authorization of the architect.

DRAWING TITLE
FOUNDATION PLAN

SCALE 1/8" = 1'-0"
DATE 8-17-1992

S-1
DRAWING 45 OF 89