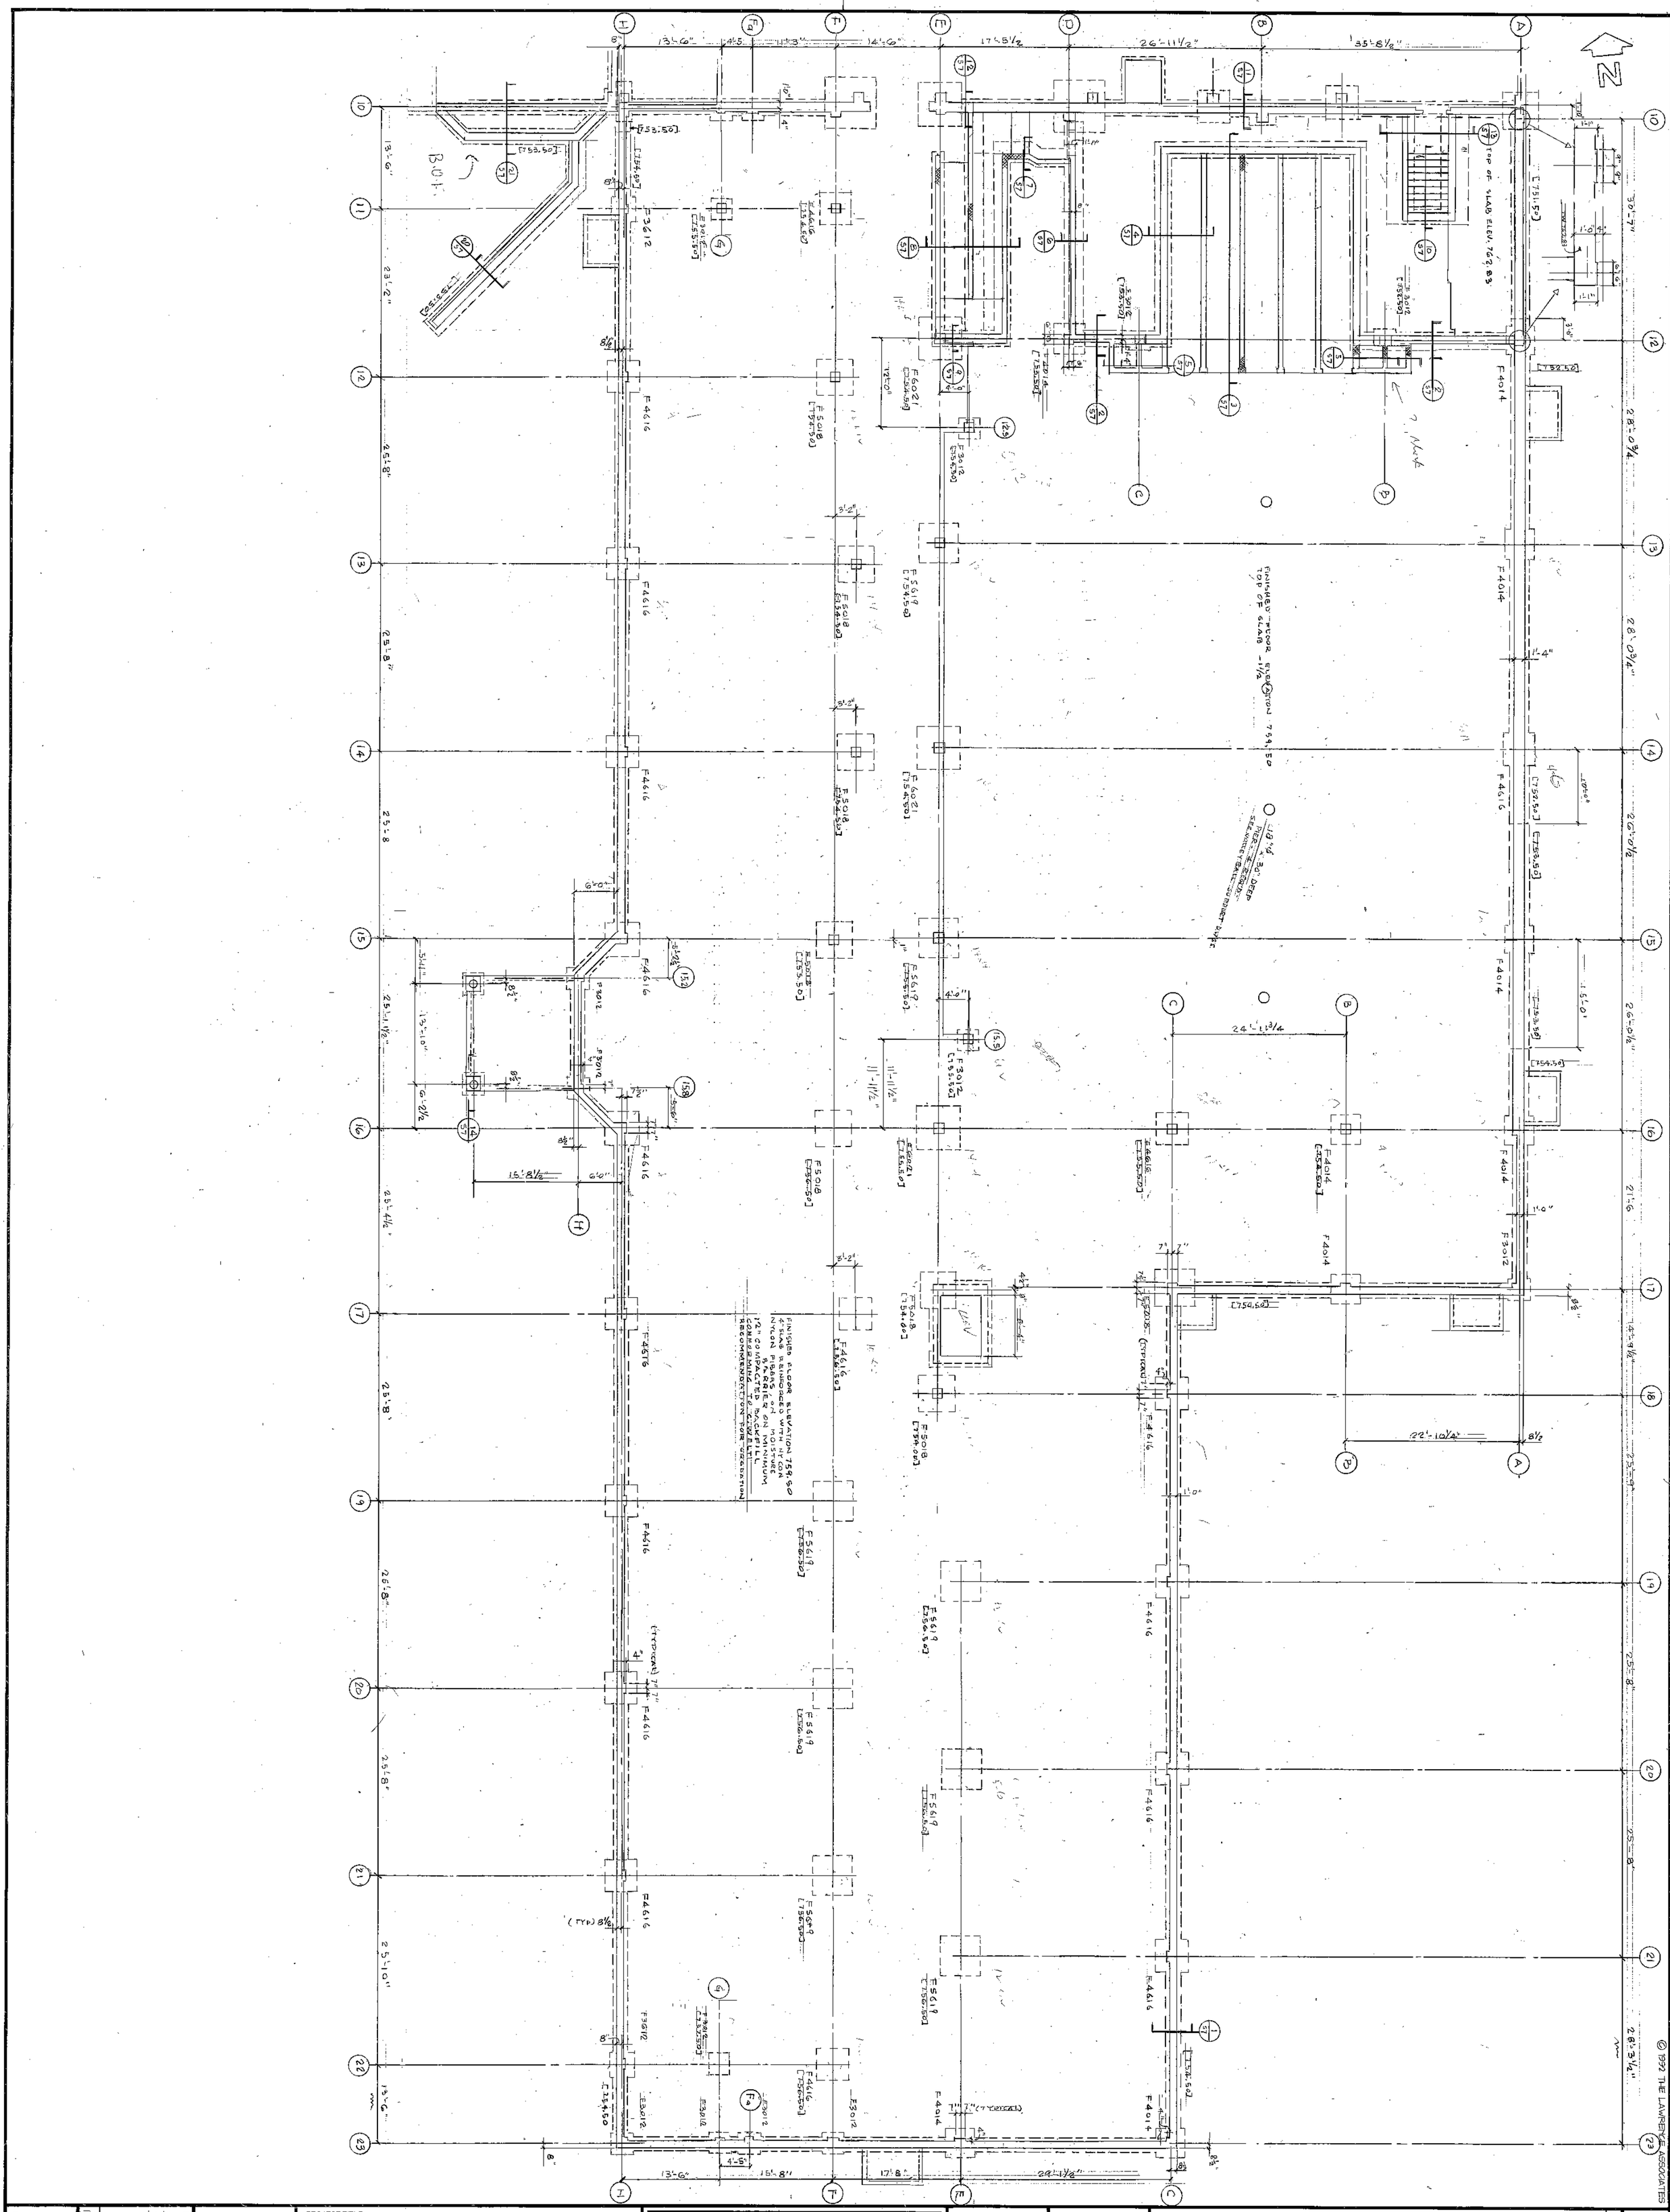


PROJECT TITLE

ALTERATIONS AND ADDITIONS TO :

BOLTON ELEMENTARY SCHOOL
NOTCH ROAD
BOLTON, CONNECTICUT

THE LAWRENCE ASSOCIATES
ARCHITECTS / PLANNERS, P.C.
1078 TOLLAND TURNPIKE · MANCHESTER, CONNECTICUT · 06040
(203) 643-2161

PROJECT NUMBER
2155.0 012-89-027EA

STATE OF CONNECTICUT · DAVID M. LAWRENCE · No. 4389 · REGISTERED PROFESSIONAL ENGINEER

DRAWING TITLE
FOUNDATION PLAN

SCALE 1/8"=1'-0"
DATE 8-17-1992

DRAWING 46 OF 89
S-2

REVISIONS
NO. DATE DESCRIPTION

OWNERSHIP OF DOCUMENTS
This drawing, and the ideas and designs incorporated herein, as an instrument of service, is the property of the Architect and is not to be used in whole or in part for any other project without the written permission of the Architect.