
GENERAL NOTES:

1. DEMOLITION OF EXISTING WALL WILL BE REQUIRED TO GAIN ACCESS TO WATER, WASTE AND VENT PIPING.
2. DEMOLITION OF EXISTING FLOOR WILL BE REQUIRED TO GAIN ACCESS TO EXISTING SANITARY MAIN AND VENT PIPING.
3. COORDINATE THE LOCATION OF NEW SPRINKLER HEADS WITH THE LIGHTING LAY-OUT AND MECHANICAL EQUIPMENT.
4. ANY PIPING WHICH IS TO BE REPLACED MUST BE REPLACED WITH A PIPE SIZE EQUAL TO OR GREATER THAN.
5. ALL LINES OF PIPING ARE DIAGRAMMATIC ONLY. EXACT LOCATIONS TO BE DETERMINED ON THE SITE IN CONJUNCTION WITH ALL OTHER TRADES.
6. REFER TO DRAWING P-5 FOR PLUMBING LEGEND AND PLUMBING FIXTURE SCHEDULE.
7. ALL PIPING SHALL BE LOCATED ON WARM SIDE OF BUILDING INSULATION WHETHER IN WALLS OR CEILING.
8. PIPE ALL BACKFLOW PREVENTOR RELIEF DISCHARGE TO NEAREST JAN. SINK OR TO NEAREST EXTERIOR WALL. RUN 3/4" PIPE IN WALL CAVITY ON WARM SIDE OF INSULATION. EXTEND PIPING DOWN TO 8" A.F.F. AND EXTEND OUT TO EXTERIOR SIDE. EXTEND PIPING 6" BEYOND WALL AND BEND DOWN @ A 45 DEGREE ANGLE. LEAVING AN AIR GAP.
9. REFER TO ARCHITECTURAL DRAWINGS FOR EXACT LOCATION OF PLUMBING FIXTURES.

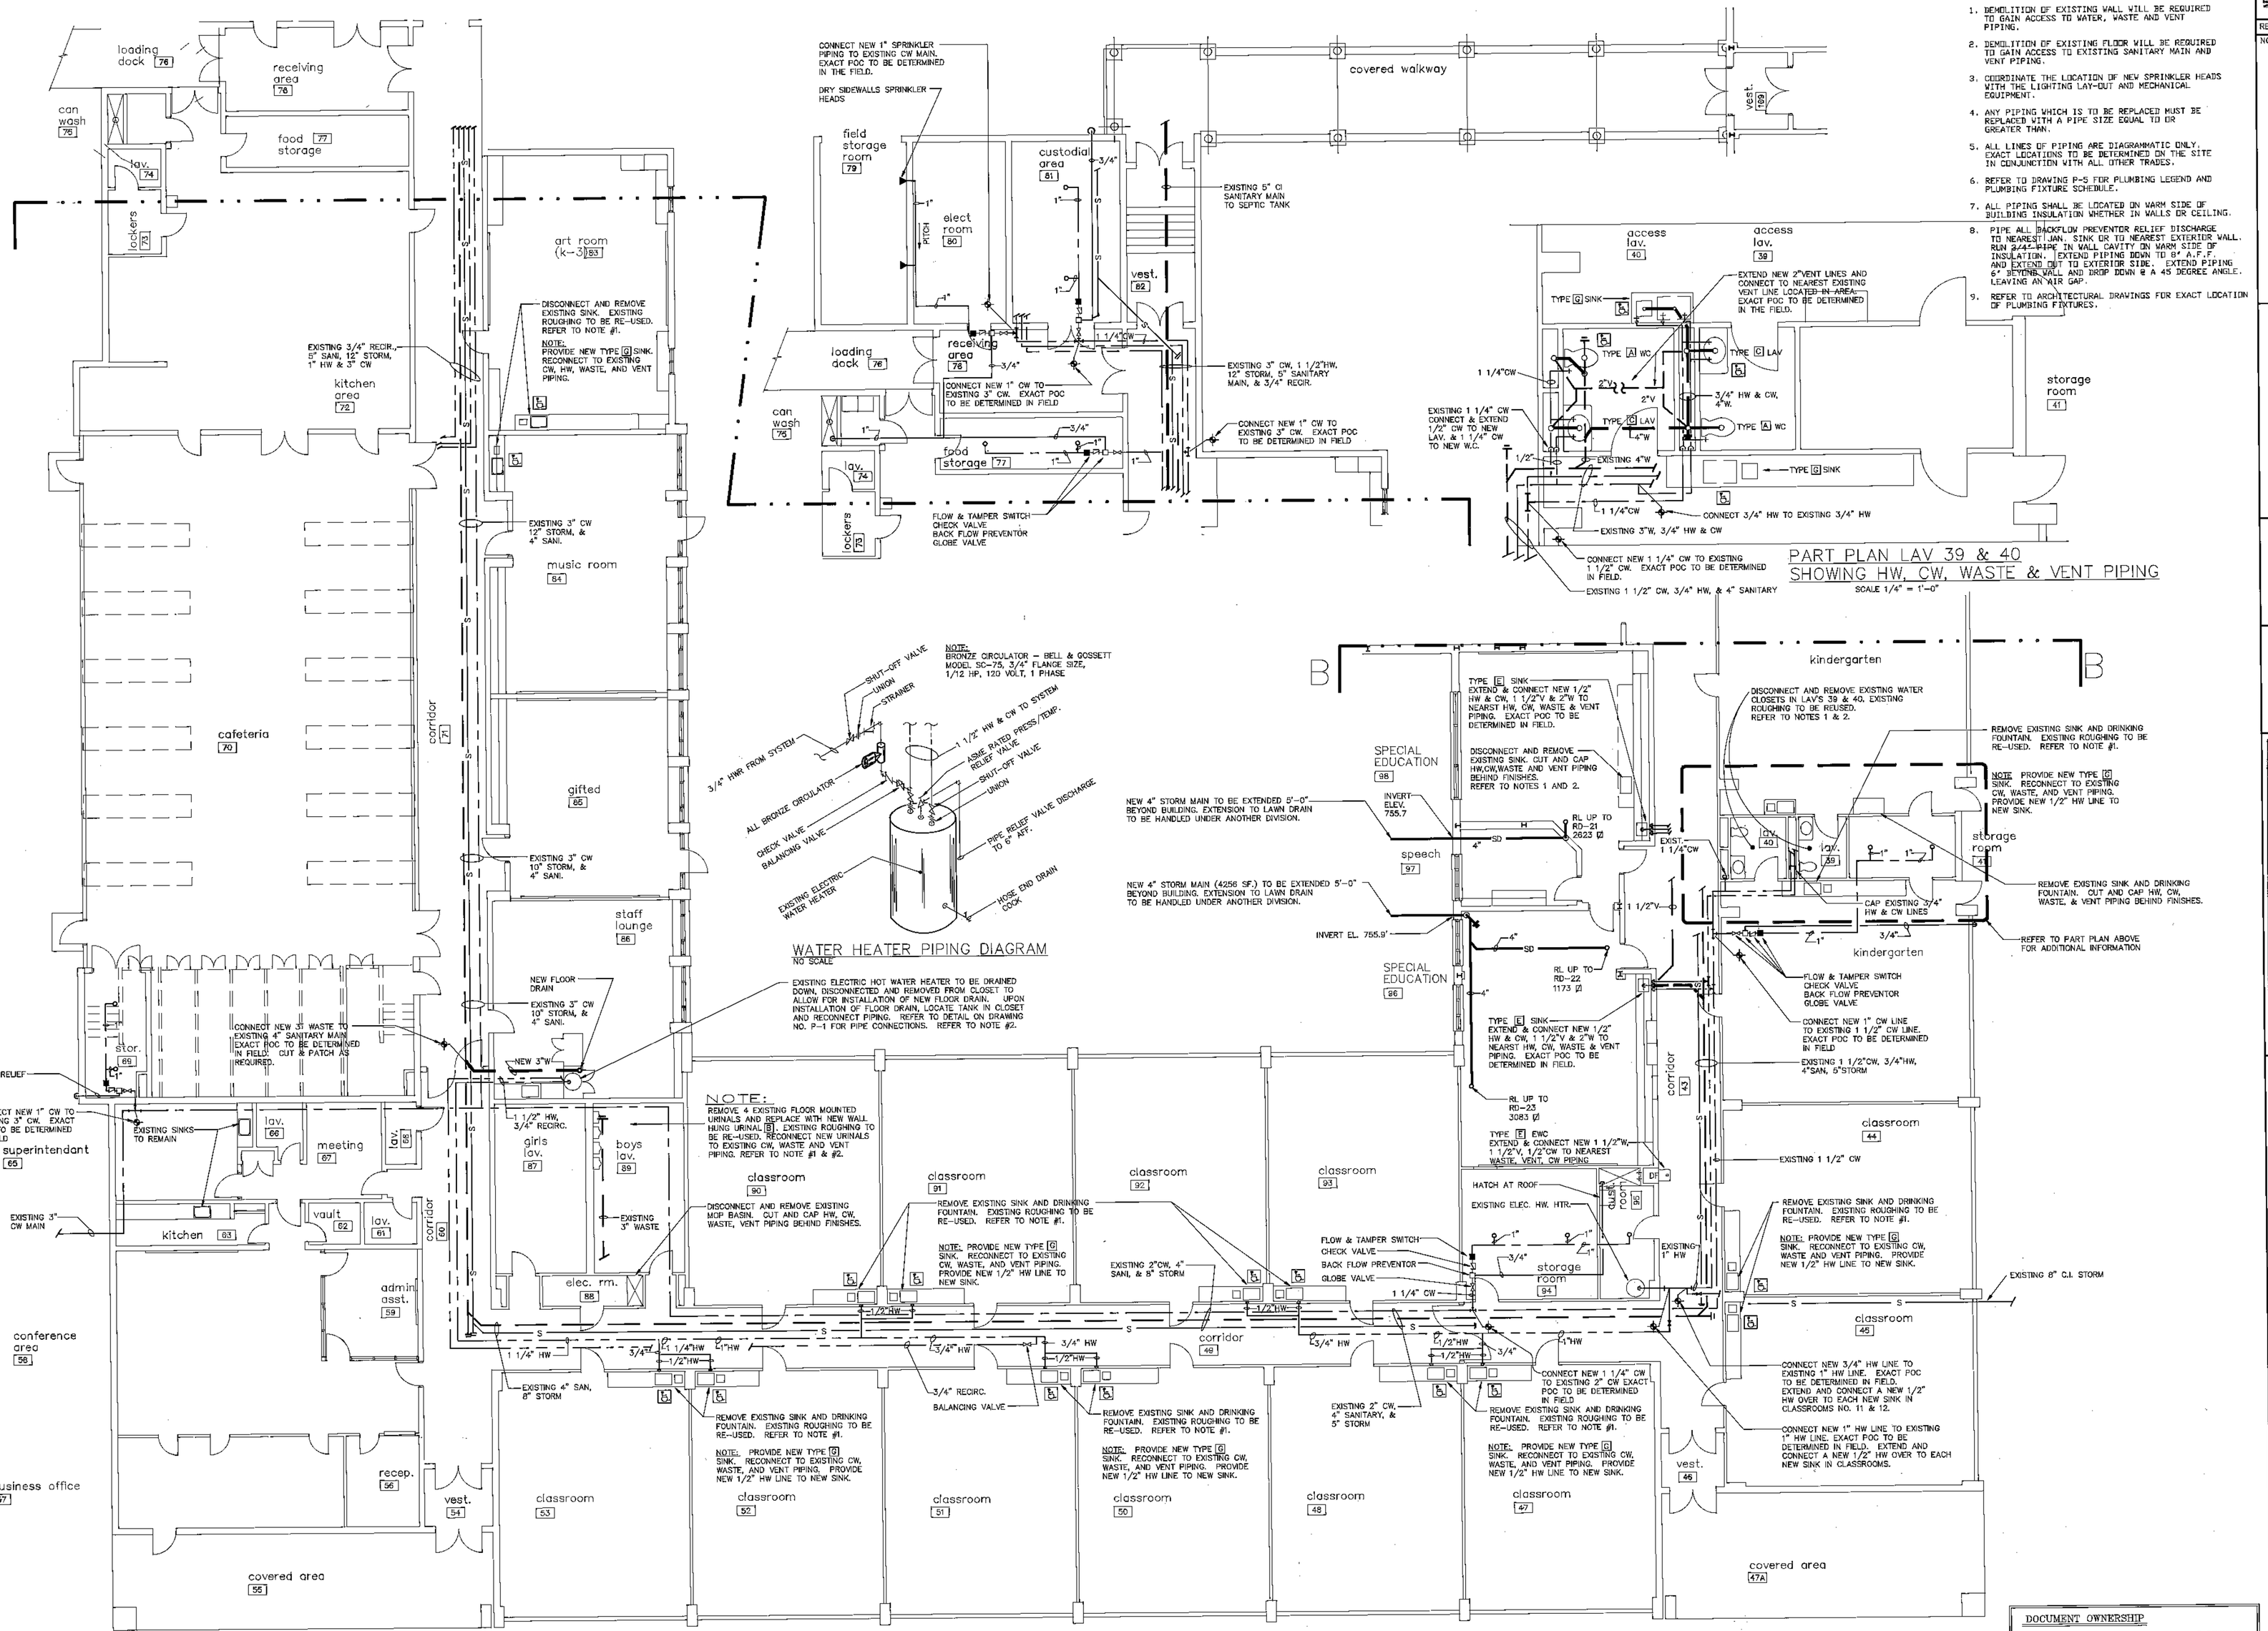

PART PLAN LAV 39 & 40
SHOWING HW, CW, WASTE & VENT PIPING
SCALE 1/4" = 1'-0"

WATER HEATER PIPING DIAGRAM
No SCALE

PARTIAL FIRST FLOOR PLAN
SCALE: 1/8" = 1'-0"

NOTE:
THE INFORMATION SHOWN ON THIS DRAWING IS BASED UPON INFORMATION SHOWN ON THE EXISTING BUILDING PLANS AND LIMITED FIELD INVESTIGATIONS AND MAY OR MAY NOT REFLECT ACTUAL FIELD CONDITIONS. THE CONTRACTOR SHALL FIELD VERIFY THE INFORMATION INDICATED ON THIS DRAWING AND NOTIFY THE ENGINEER OF ANY DISCREPANCIES PRIOR TO SUBMITTING HIS BID.

DOCUMENT OWNERSHIP

THESE DRAWINGS AND SPECIFICATIONS, THE DESIGNS DISCLOSED THEREIN AND THE TECHNICAL DATA AND ENGINEERING SERVICES REPRESENTED, THE EXCLUSIVE PROPERTY OF LUCHINI,MILFORT,GOODELL &ASSOC. INC WHETHER THE PROJECT FOR WHICH THEY ARE MADE IS EXCUTED OR NOT. THEY ARE NOT TO BE REPRODUCED IN WHOLE, OR IN PART, DISCLOSED ON OTHER PROJECTS, OR FOR DESIGN COMPLETION OF THE PROJECT BY OTHERS, WITHOUT THE EXPRESS WRITTEN CONSENT OF THE ENGINEERS.

OWNERSHIP OF DOCUMENTS
This document, and the ideas and designs incorporated herein, as an instrument of service is the property of the architect and shall not be used in whole or in part for any purpose without the written authorization of the architect.

REVISIONS

NO	DATE	DESCRIPTION

LUCHINI MILFORT GOODELL & ASSOCIATES, INC.
CONSULTING ENGINEERS
MECHANICAL ELECTRICAL PLUMBING
72 ADAMS RD
WORCESTER, MA
TEL (508) 755-7554
FAX (508) 831-7910

THE LAWRENCE ASSOCIATES
1075 FARMINGTON AVENUE
FARMINGTON, CONNECTICUT 06032
(203) 674-1141
ARCHITECTURE · PLANNING · INTERIOR DESIGN

PROJECT NUMBER 2155.01

PROJECT TITLE
ALTERATIONS AND ADDITIONS TO :
BOLTON ELEMENTARY SCHOOL
NOTCH ROAD
BOLTON, CONNECTICUT

NORTH

DRAWING TITLE
PARTIAL FIRST FLOOR PLAN

SCALE	DATE
1/8" = 1'-0"	8/17/92

P-1

DRAWING 55 OF 89