

GENERAL NOTES:

1. REFER TO DRAWING P-5 FOR PLUMBING LEGEND AND PLUMBING FIXTURE SCHEDULE.
2. REFER TO ARCHITECTURAL DRAWING A-8 FOR EXACT LOCATION OF ROOF DRAINS.
3. REFER TO ARCHITECTURAL DRAWINGS FOR EXACT LOCATION OF PLUMBING FIXTURES.
4. PIPE ALL BACKFLOW PREVENTOR RELIEF DISCHARGE TO NEAREST JAN. SINK OR NEAREST EXTERIOR WALL OR FLOOR DRAIN.

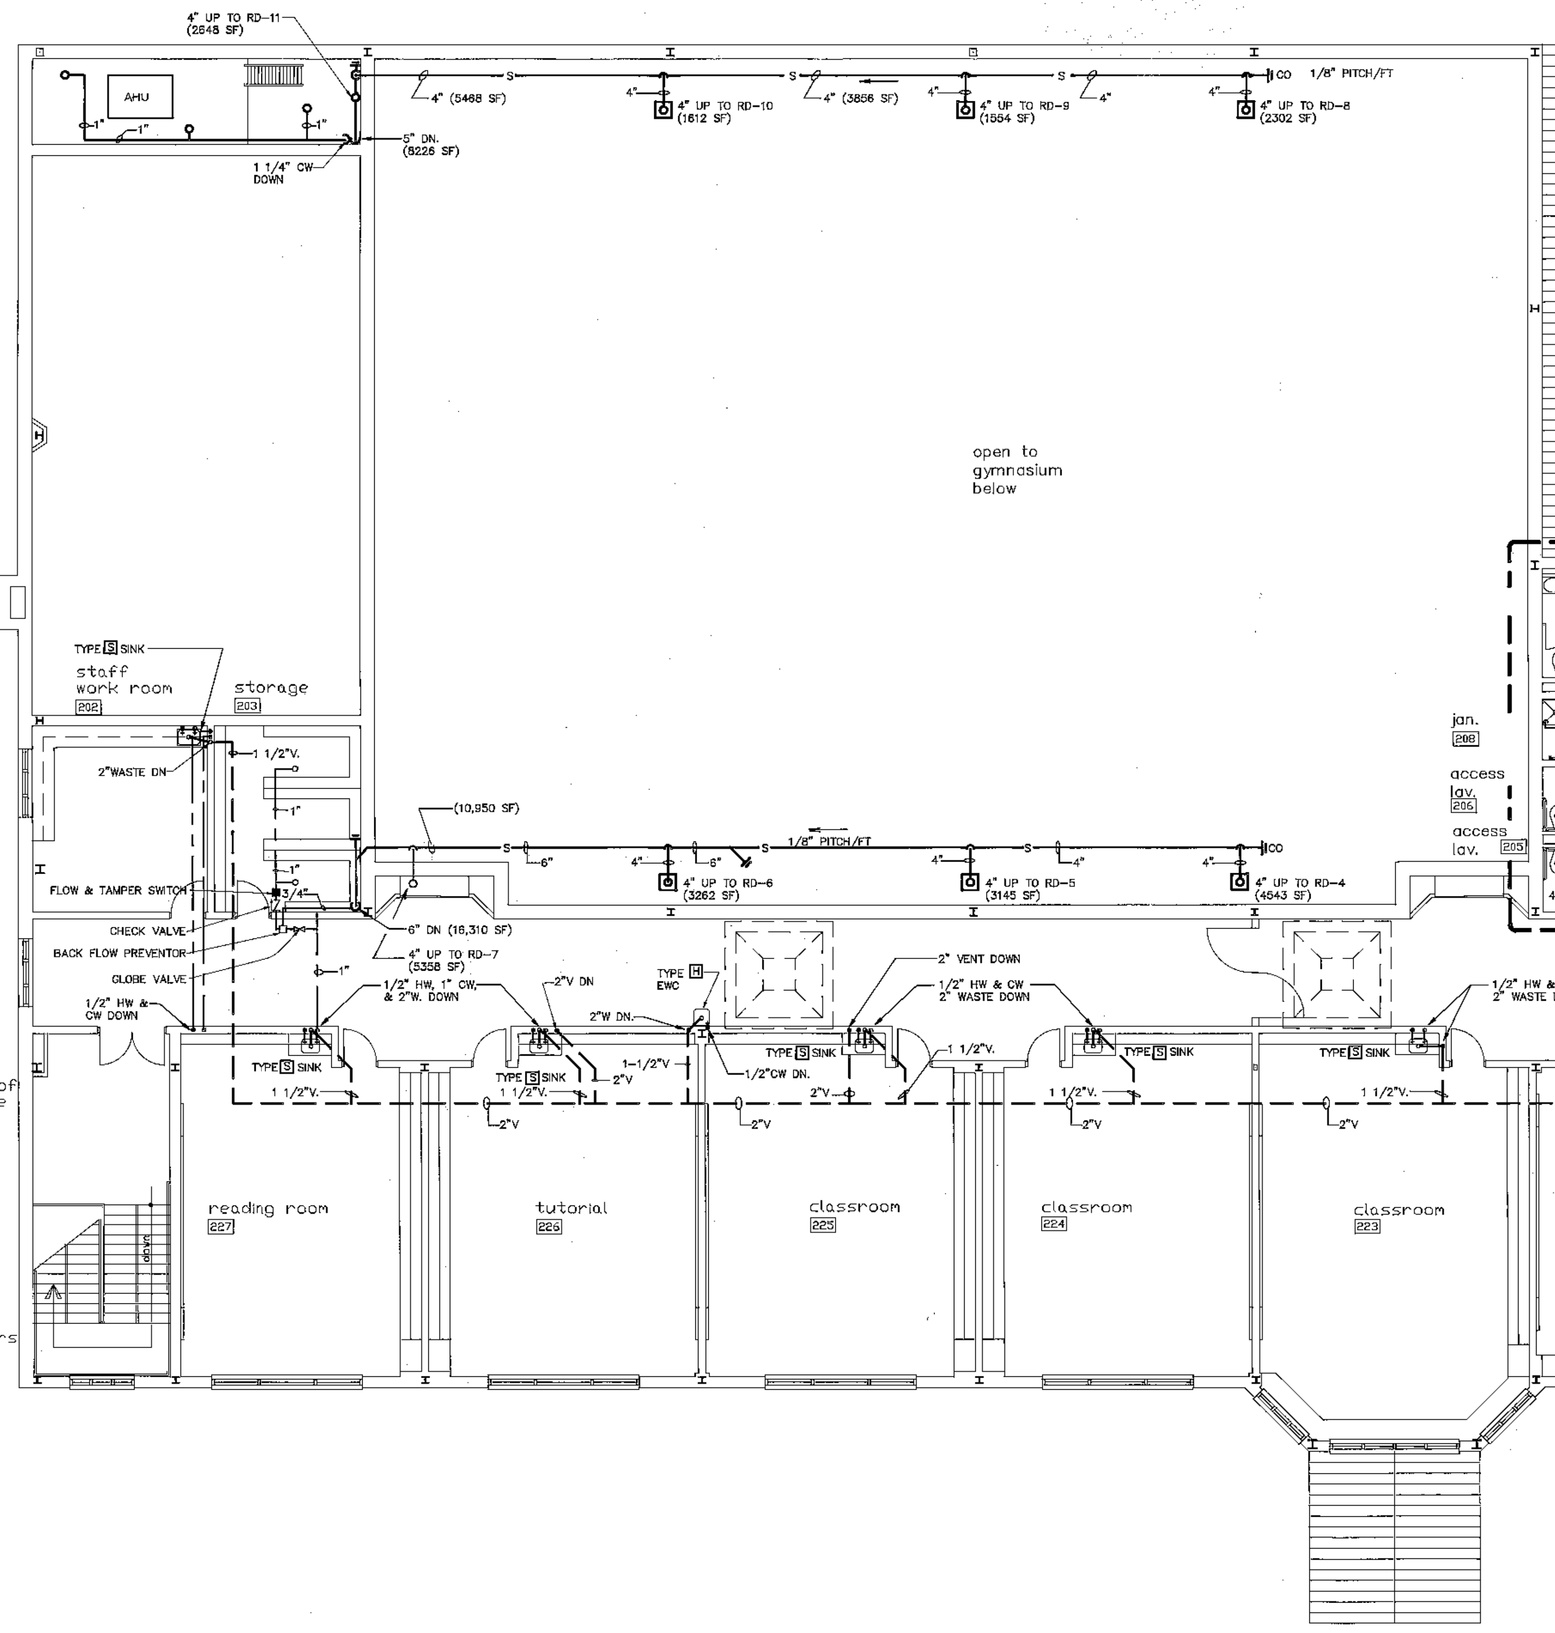

SECOND FLOOR PLAN

SCALE: 1/8" = 1'-0"

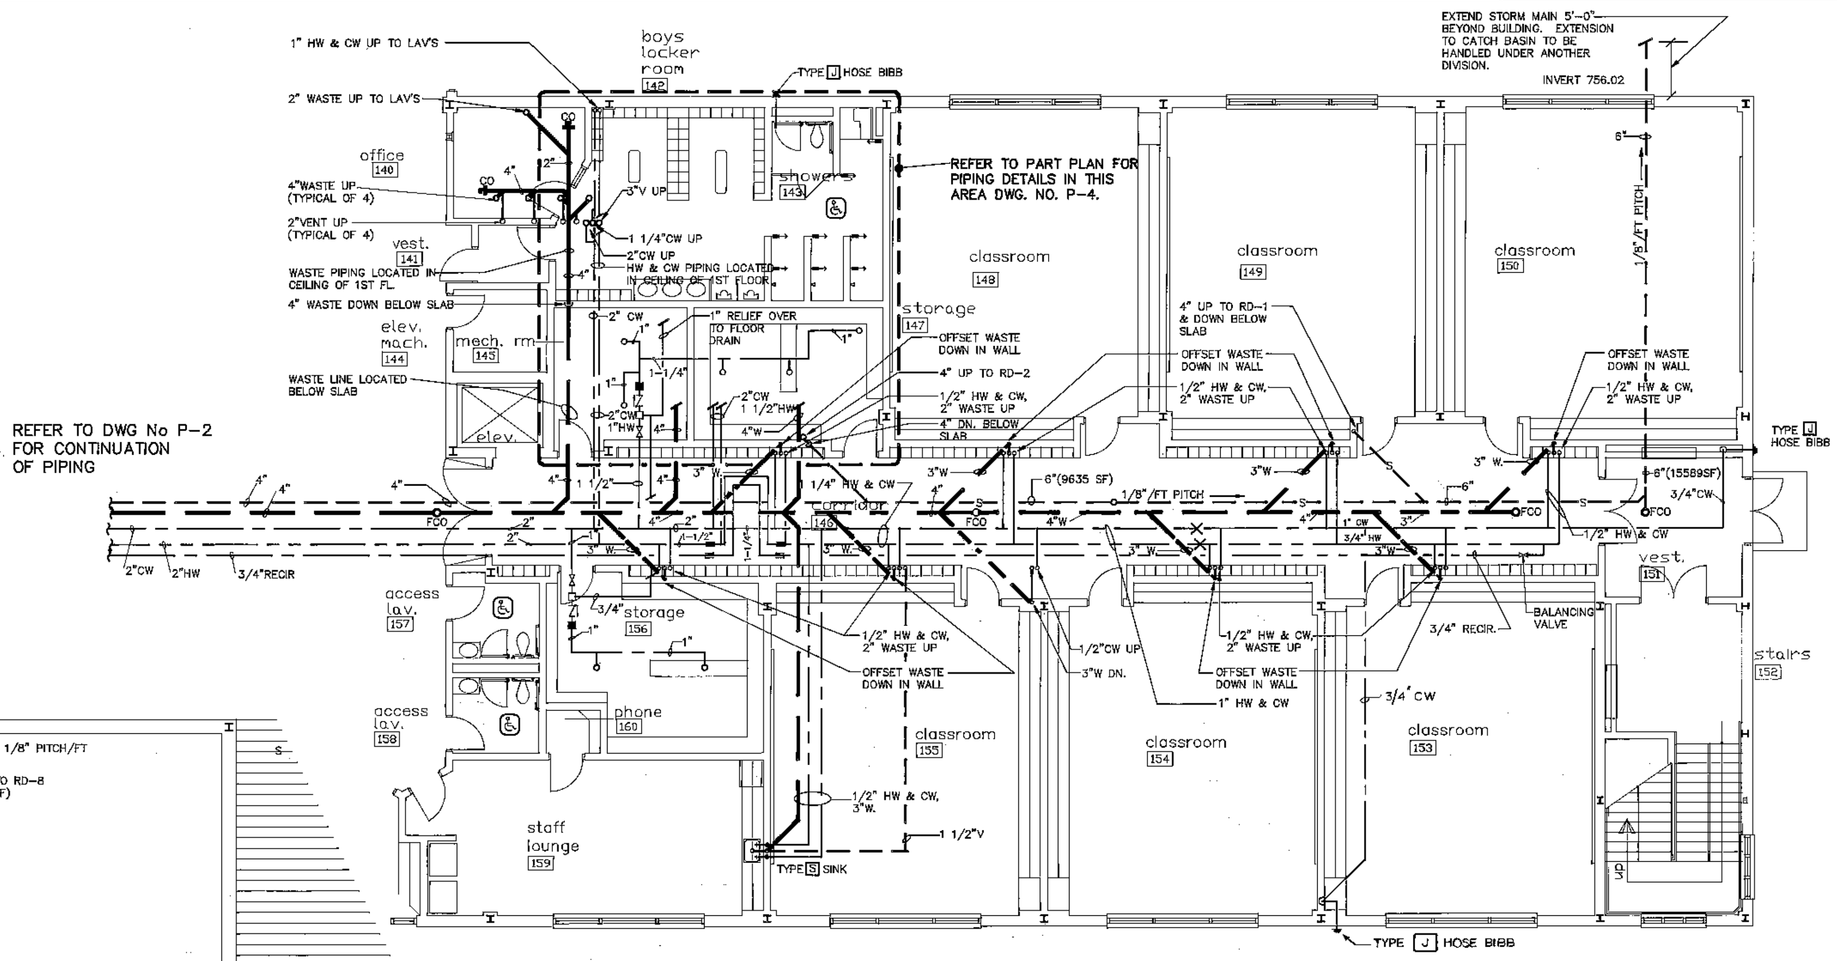

PARTIAL FIRST FLOOR PLAN

SCALE: 1/8" = 1'-0"

NOTE:
THE INFORMATION SHOWN ON THIS DRAWING IS BASED UPON INFORMATION SHOWN ON THE EXISTING BUILDING PLANS AND LIMITED FIELD INVESTIGATIONS AND MAY OR MAY NOT REFLECT ACTUAL FIELD CONDITIONS. THE CONTRACTOR SHALL FIELD VERIFY THE INFORMATION INDICATED ON THIS DRAWING AND NOTIFY THE ENGINEER OF ANY DISCREPANCIES PRIOR TO SUBMITTING HIS BID.

DOCUMENT OWNERSHIP

THESE DRAWINGS AND SPECIFICATIONS, THE DESIGNS DISCLOSED THEREIN AND THE TECHNICAL DATA AND ENGINEERING SERVICES REPRESENTED, THE EXCLUSIVE PROPERTY OF LUCHINI,MILFORT,GOODELL &ASSOC. INC WHETHER THE PROJECT FOR WHICH THEY ARE MADE IS EXCUTED OR NOT. THEY ARE NOT TO BE REPRODUCED IN WHOLE, OR IN PART, ORDISCLOSED ON OTHER PROJECTS, OR FOR DESIGN COMPLETION OF THIS PROJECT BY OTHERS, WITHOUT THE EXPRESS WRITTEN CONSENT OF THE ENGINEERS.

OWNERSHIP OF DOCUMENTS
This documents, and the ideas and designs incorporated herein, as an instrument of service, is the property of the Engineer and is not to be used, in whole or in part, for any other purpose without the written authorization of the Architect.

REVISIONS

NO	DATE	DESCRIPTION

LUCHINI MILFORT GOODELL & ASSOCIATES, INC.
CONSULTING ENGINEERS
MECHANICAL ELECTRICAL PLUMBING
79 BEAVER RD
WETHERSFIELD, CT
TEL: (203) 721-1554
FAX: (203) 529-4956

THE LAWRENCE ASSOCIATES
ARCHITECTURE PLANNING
1275 TOTAL LAND TURNPIKE WATERBURY CT 06704
(203) 596-1111

PROJECT NUMBER 2155.01

PROJECT TITLE
ALTERATIONS AND ADDITIONS TO :
BOLTON ELEMENTARY SCHOOL
NOTCH ROAD
BOLTON, CONNECTICUT

NORTH

DRAWING TITLE
SECOND FLOOR PLAN, PARTIAL FIRST FLOOR PLAN – PLUMBING

SCALE	DATE
1/8" = 1'-0"	8/17/92

P-3

DRAWING 57 OF 89