
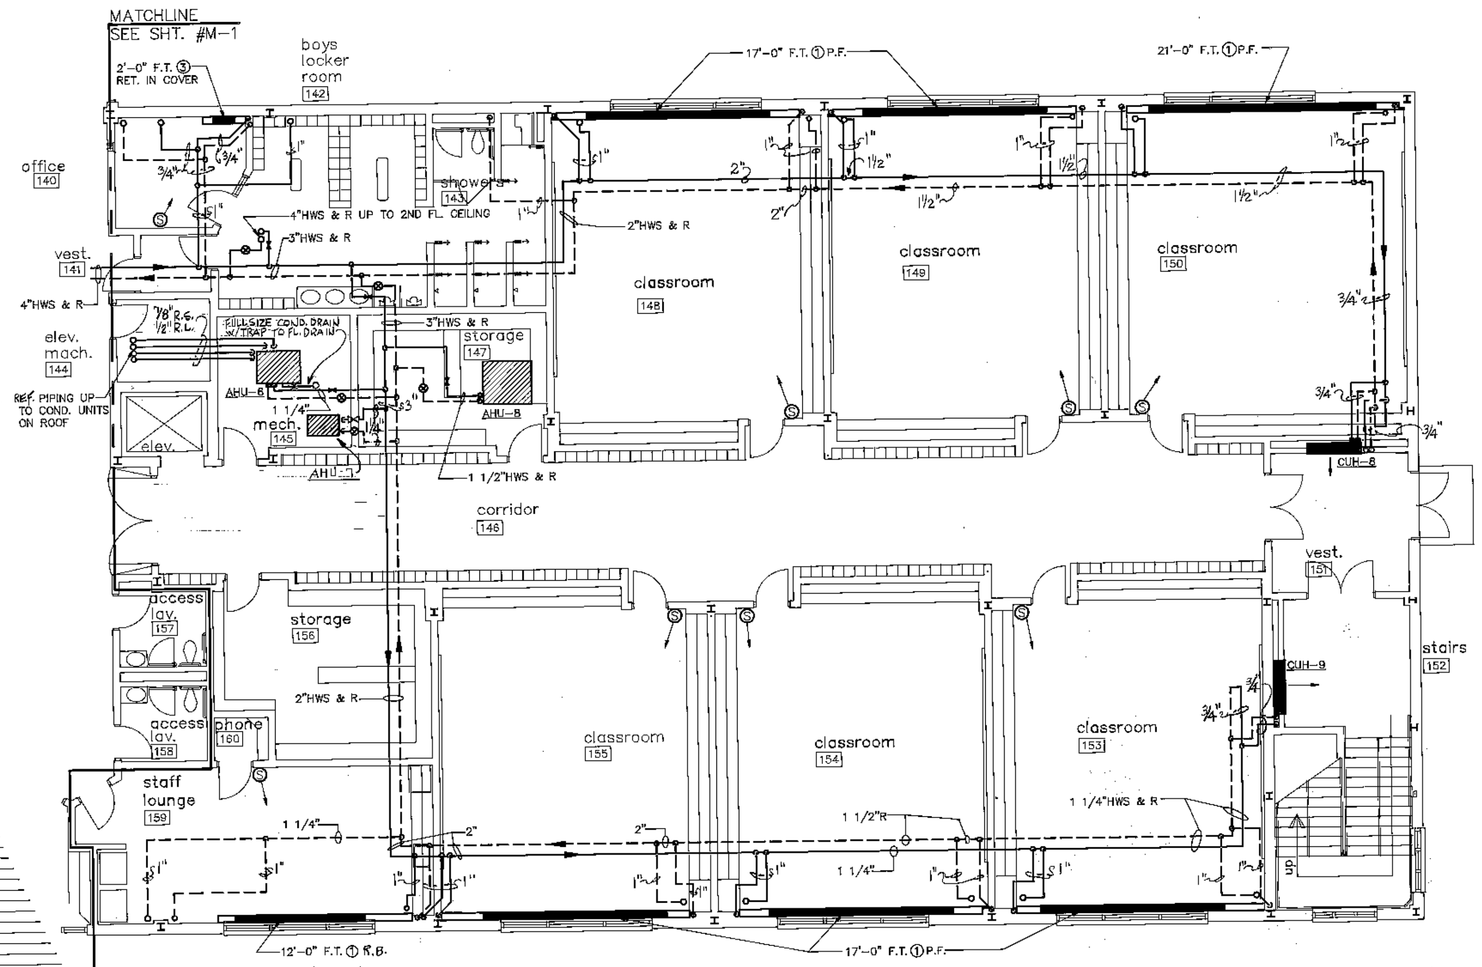


PARTIAL FIRST FLOOR PLAN MECHANICAL – PIPING

SCALE: 1/8" = 1'-0"

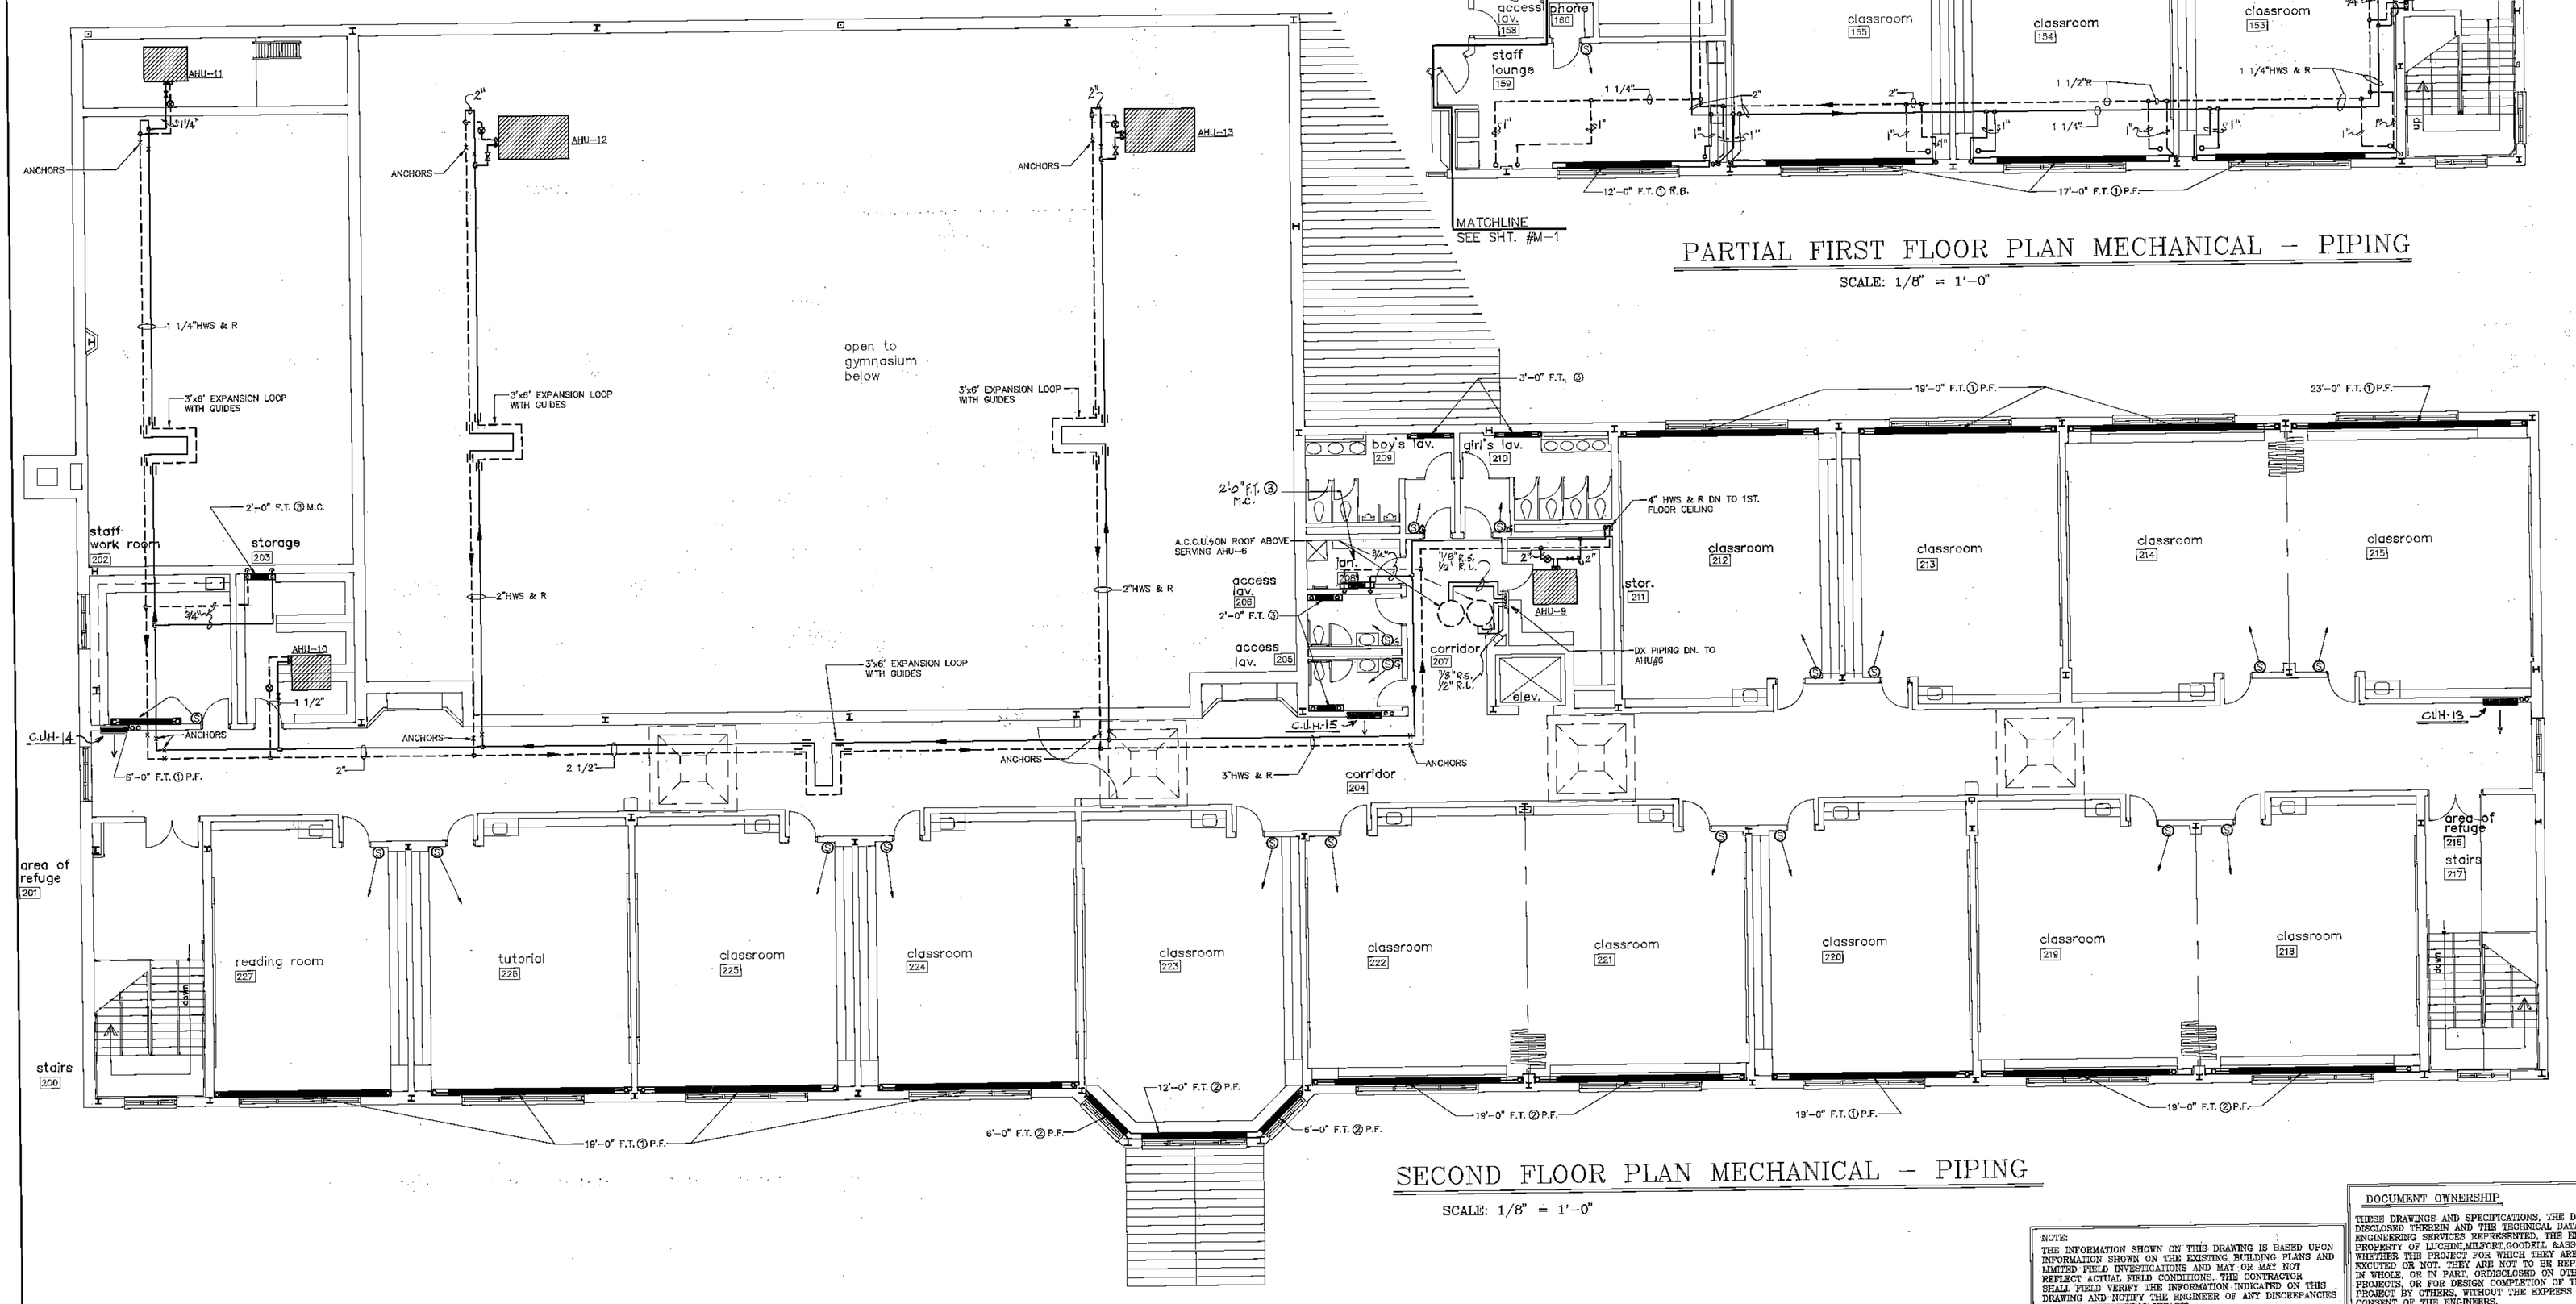

SECOND FLOOR PLAN MECHANICAL – PIPING

SCALE: 1/8" = 1'-0"

NOTE:
THE INFORMATION SHOWN ON THIS DRAWING IS BASED UPON INFORMATION SHOWN ON THE EXISTING BUILDING PLANS AND LIMITED FIELD INVESTIGATIONS AND MAY OR MAY NOT REFLECT ACTUAL FIELD CONDITIONS. THE CONTRACTOR SHALL FIELD VERIFY THE INFORMATION INDICATED ON THIS DRAWING AND NOTIFY THE ENGINEER OF ANY DISCREPANCIES PRIOR TO SUBMITTING HIS BID.

DOCUMENT OWNERSHIP

THESE DRAWINGS AND SPECIFICATIONS, THE DESIGNS DISCLOSED THEREIN AND THE TECHNICAL DATA AND ENGINEERING SERVICES REPRESENTED, THE EXCLUSIVE PROPERTY OF LICHTENFELD,MILFORT,GOODELL &ASSOC. INC WHETHER THE PROJECT FOR WHICH THEY ARE MADE IS EXECUTED OR NOT. THEY ARE NOT TO BE REPRODUCED IN WHOLE, OR IN PART, ORDISCLOSED ON OTHER PROJECTS, OR FOR DESIGN COMPLETION OF THIS PROJECT BY OTHERS, WITHOUT THE EXPRESS WRITTEN CONSENT OF THE ENGINEERS.

DISCLOSURE OF DOCUMENTS

This document, and the ideas and designs incorporated herein, as an instrument of service, is the property of the engineer and is not to be used in whole or in part for any purpose without the written authorization of the engineer.

REVISIONS

NO	DATE	DESCRIPTION

CONSTRUCTION CONSULTANTS
MECHANICAL ELECTRICAL STRUCTURAL
TEL (203) 757-7334
FAX (203) 758-2760
79 BEAVER RD
WETHERSFIELD, CT
LICHTENFELD MILFORT GOODELL & ASSOCIATES, INC.

THE LAWRENCE ASSOCIATES
ARCHITECTS/PLANNERS
3295 TOLLAND TURNPIKE MANCHESTER, CONNECTICUT 06040
(203) 649-4949

PROJECT NUMBER 2155.01

PROJECT TITLE
ALTERATIONS AND ADDITIONS TO :
BOLTON ELEMENTARY SCHOOL
NOTCH ROAD
BOLTON, CONNECTICUT

NORTH

DRAWING TITLE
PARTIAL FIRST FLOOR PLAN &/ SECOND FLOOR PLANS – MECHANICAL PIPING

SCALE 1/8" = 1'-0" DATE 8/11/92

M-2

DRAWING 62 OF 89