
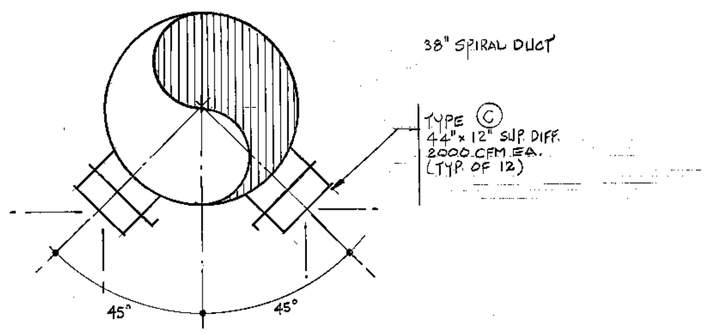



SECTION A-A (GYM)

SCALE: 3/4" = 1'-0"

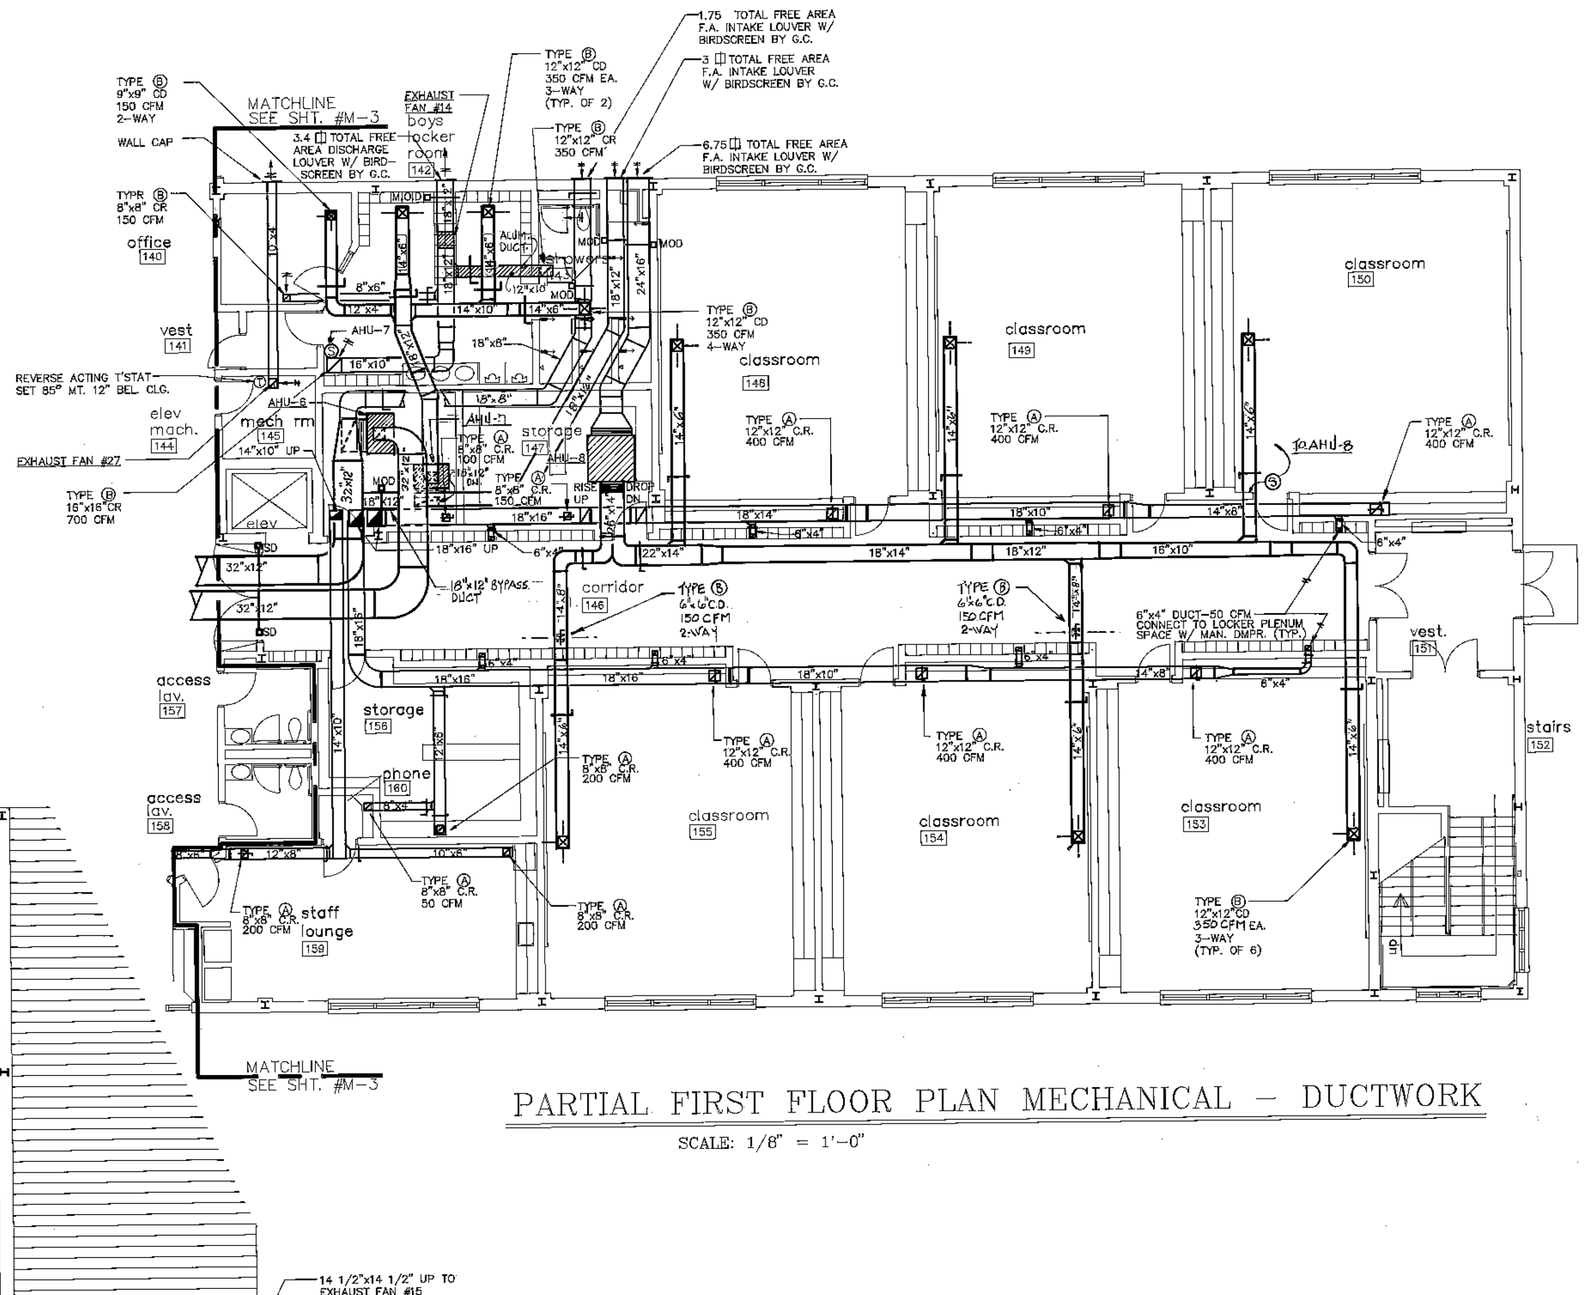

PARTIAL FIRST FLOOR PLAN MECHANICAL – DUCTWORK

SCALE: 1/8" = 1'-0"

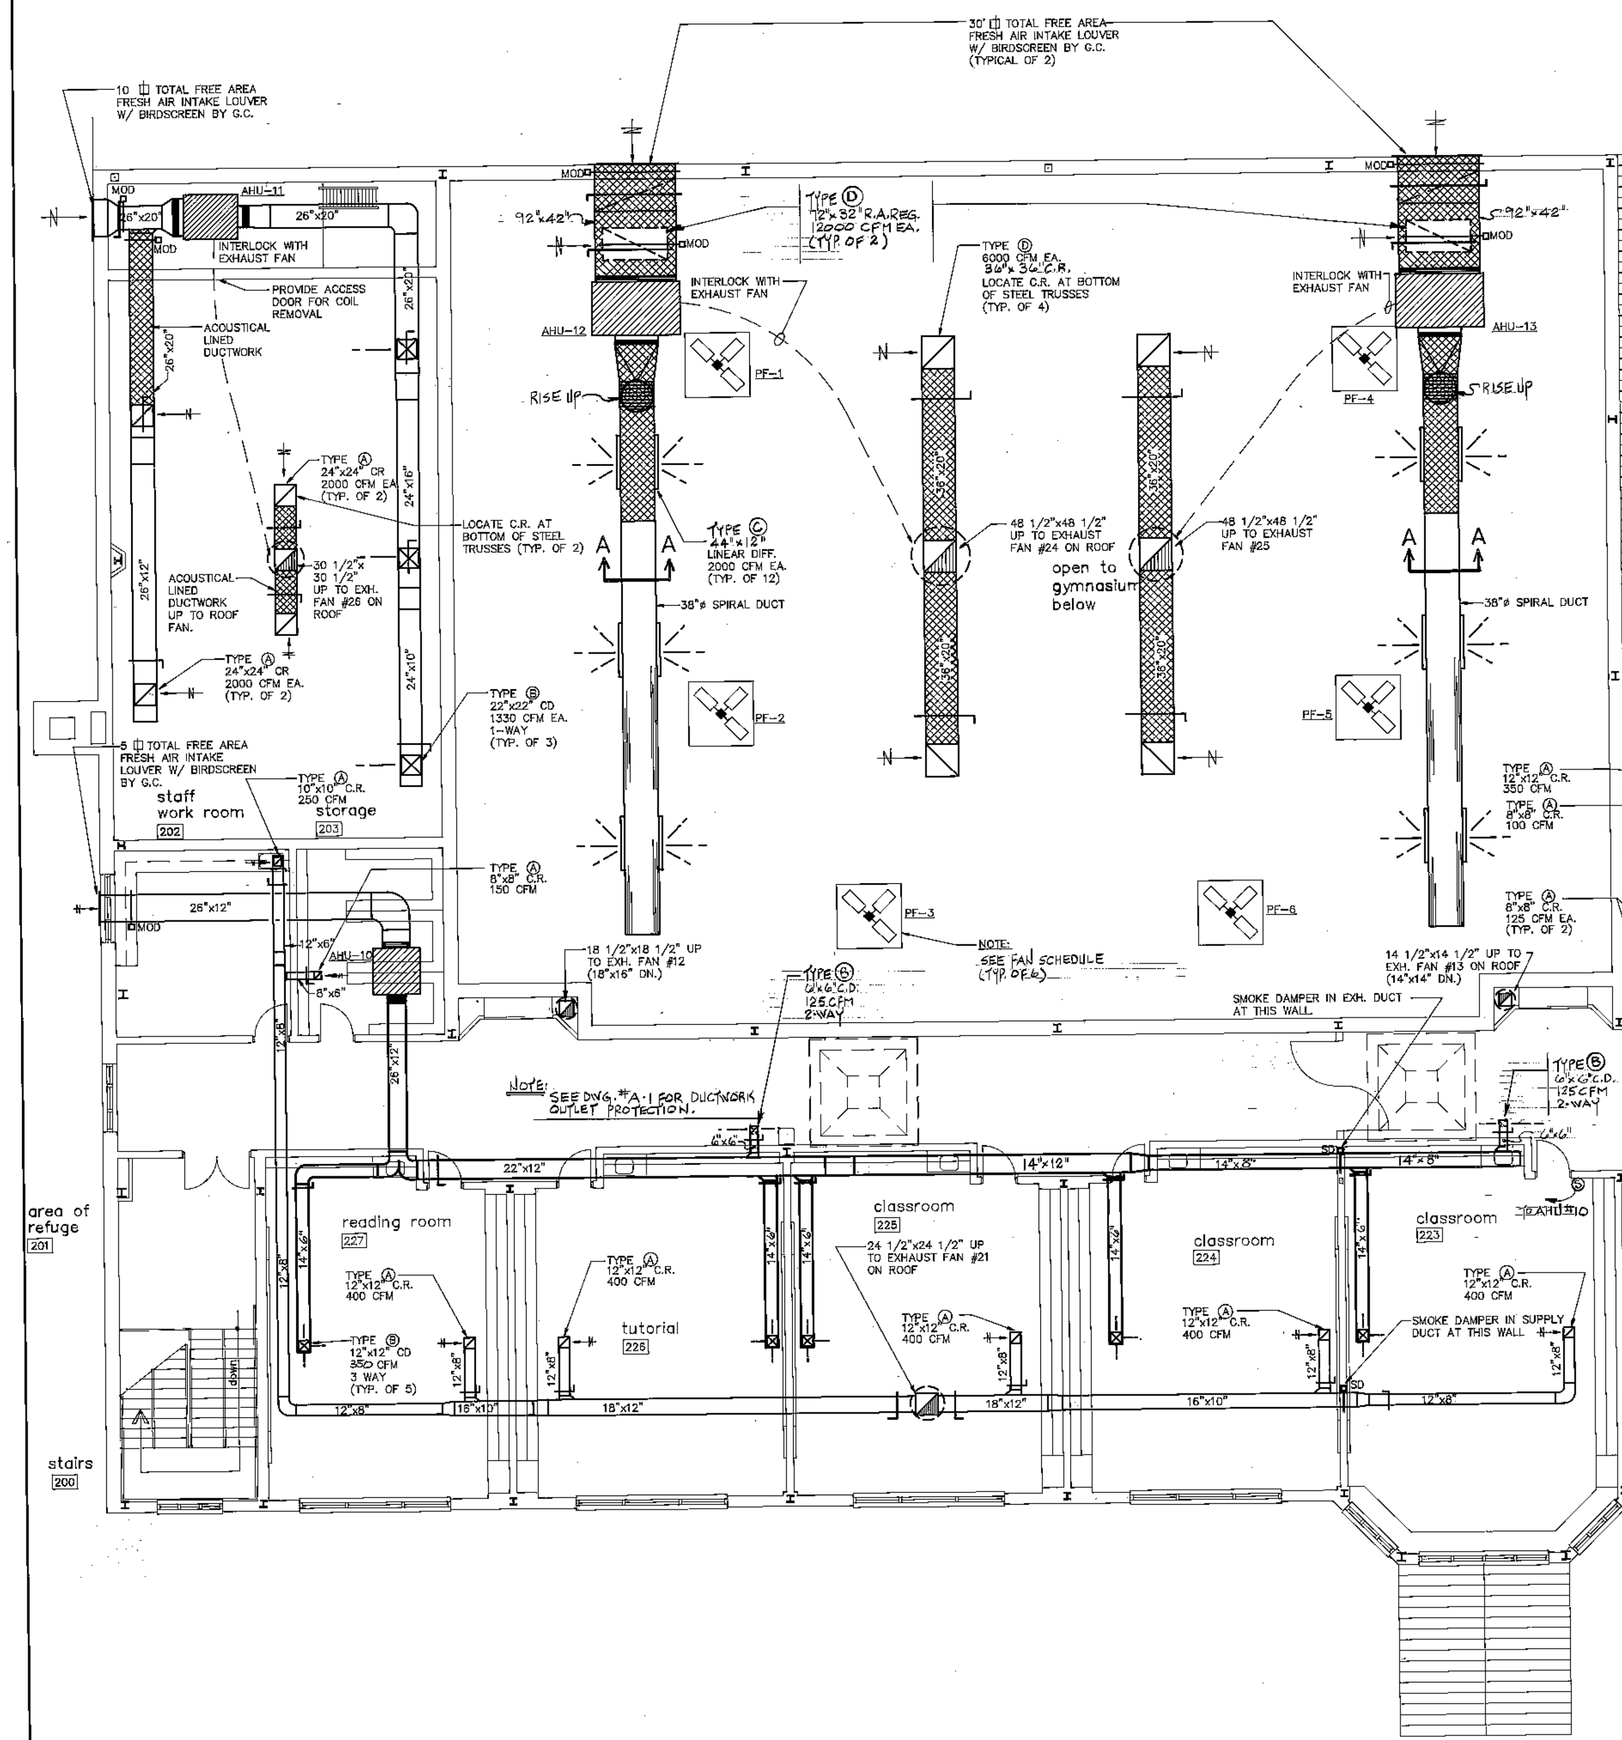

SECOND FLOOR PLAN MECHANICAL – DUCTWORK

SCALE: 1/8" = 1'-0"

NOTE:
THE INFORMATION SHOWN ON THIS DRAWING IS BASED UPON INFORMATION SHOWN ON THE EXISTING BUILDING PLANS AND LIMITED FIELD INVESTIGATIONS AND MAY OR MAY NOT REFLECT ACTUAL FIELD CONDITIONS. THE CONTRACTOR SHALL FIELD VERIFY THE INFORMATION INDICATED ON THIS DRAWING AND NOTIFY THE ENGINEER OF ANY DISCREPANCIES PRIOR TO SUBMITTING HIS BID.

DOCUMENT OWNERSHIP

THESE DRAWINGS AND SPECIFICATIONS, THE DESIGNS DISCLOSED THEREIN AND THE TECHNICAL DATA AND ENGINEERING SERVICES REPRESENTED, THE EXCLUSIVE PROPERTY OF LICHTENWALNER/GOODELL &ASSOC. INC WHETHER THE PROJECT FOR WHICH THEY ARE MADE IS EXECUTED OR NOT. THEY ARE NOT TO BE REPRODUCED IN WHOLE, OR IN PART, ORDISCLOSED ON OTHER PROJECTS, OR FOR DESIGN COMPLETION OF THIS PROJECT BY OTHERS, WITHOUT THE EXPRESS WRITTEN CONSENT OF THE ENGINEERS.

OWNERSHIP OF DOCUMENTS

This document, and the ideas and designs incorporated herein, as an instrument of service is the property of the Architect and is not to be used, in whole or in part, for any other project without the written authorization of the Architect.

REVISIONS

NO	DATE	DESCRIPTION

MECHANICAL ELECTRICAL PLUMBING FIRE PROTECTION
LICHTENWALNER/GOODELL & ASSOCIATES, INC.
70 MAGNUS RD
PETERSBURG, VA
TEL (800) 552-4554
FAX (800) 552-4556

THE LAWRENCE ASSOCIATES
ARCHITECTURE PLANNING INTERIOR DESIGN
(203) 288-2818

PROJECT NUMBER 2155.01

PROJECT TITLE
ALTERATIONS AND ADDITIONS TO :
BOLTON ELEMENTARY SCHOOL
NOTCH ROAD
BOLTON, CONNECTICUT

NORTH

DRAWING TITLE
PARTIAL FIRST FLOOR PLAN /& SECOND FLOOR PLAN MECHANICAL – DUCTWORK

SCALE 1/8" = 1'-0" DATE 8/17/92

M-4

DRAWING 64 OF 89