
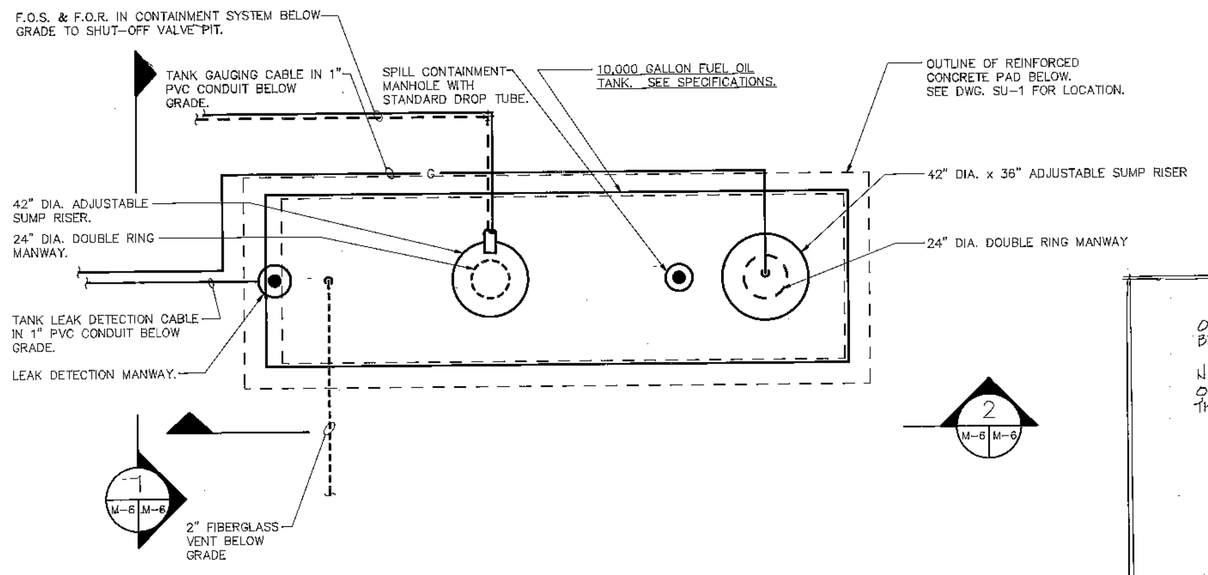


FUEL OIL TANK PLAN


SCALE: 1/4" = 1'-0"

NOTE:
PITCH ALL F.O.S. & F.O.R. PIPING DN. TOWARDS SUMP.

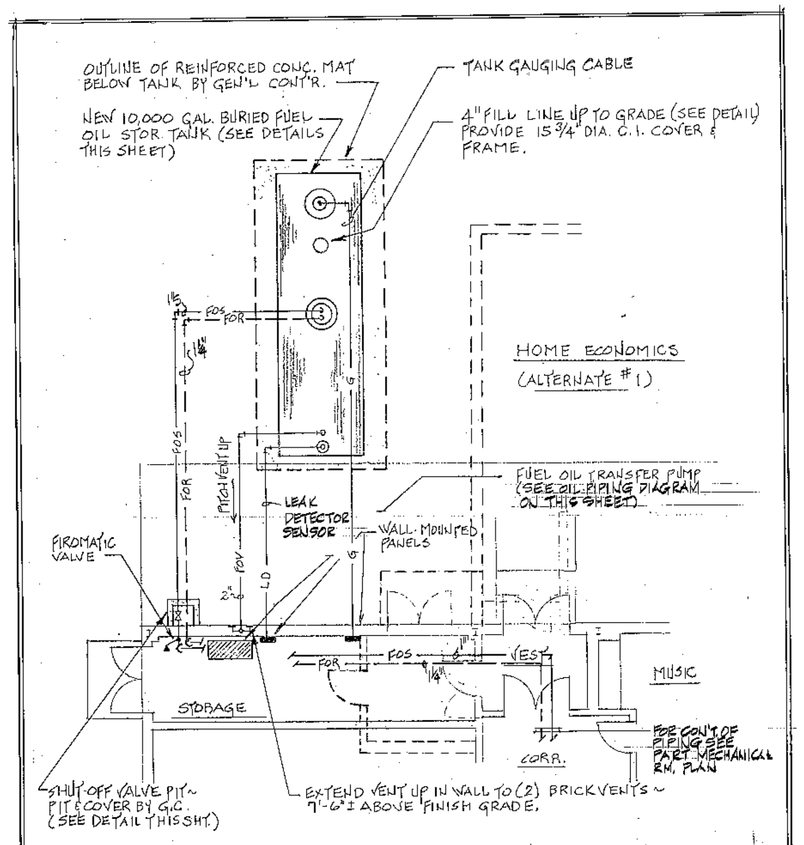


FUEL OIL STOR. TANK & PIPING ARRANGEMENT

SCALE: 1/8" = 1'-0"

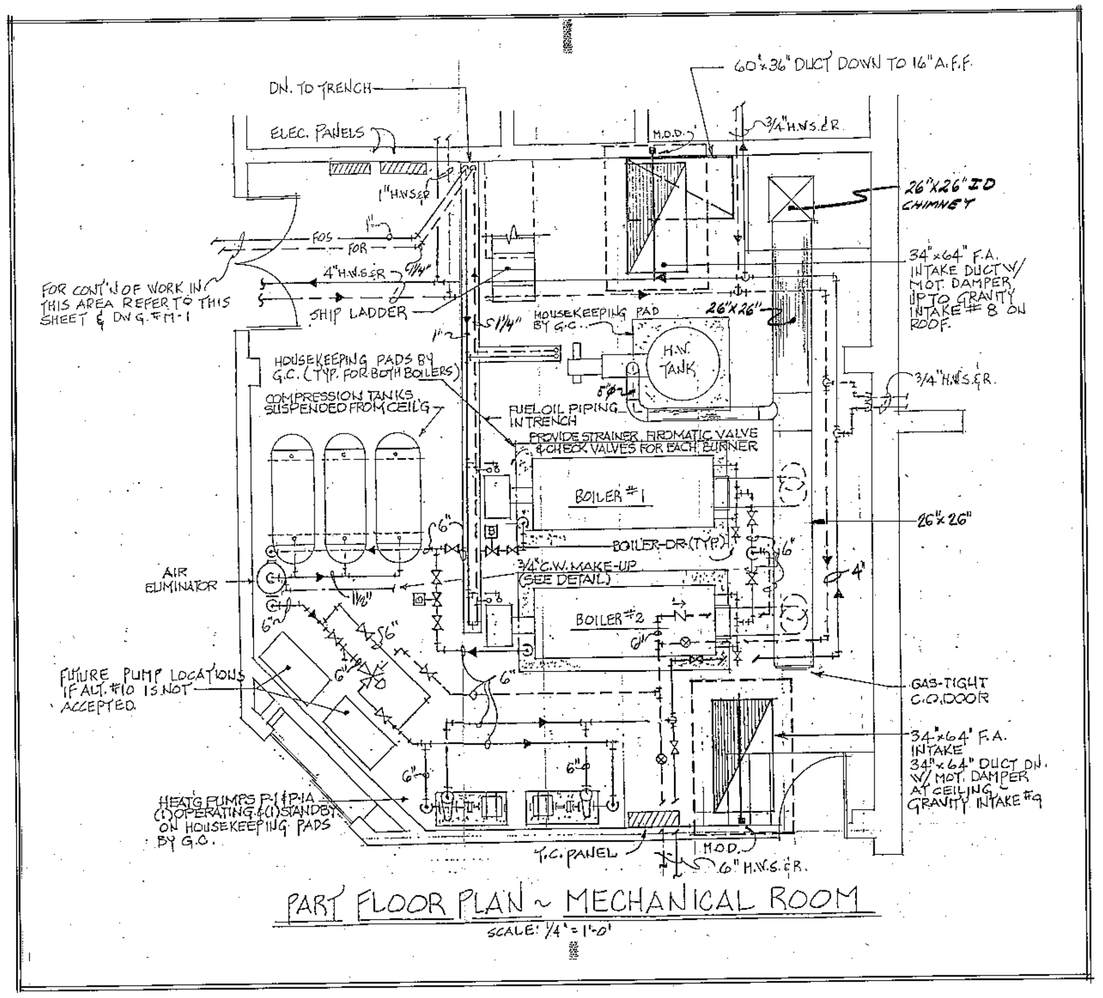


PART FLOOR PLAN ~ MECHANICAL ROOM

SCALE: 1/4" = 1'-0"

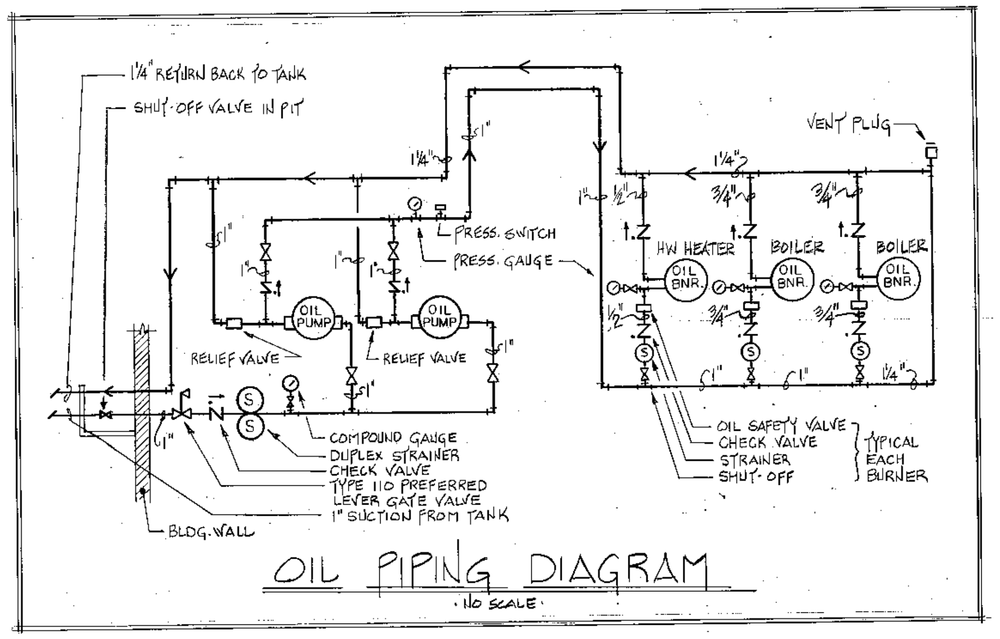

OIL PIPING DIAGRAM


NO SCALE

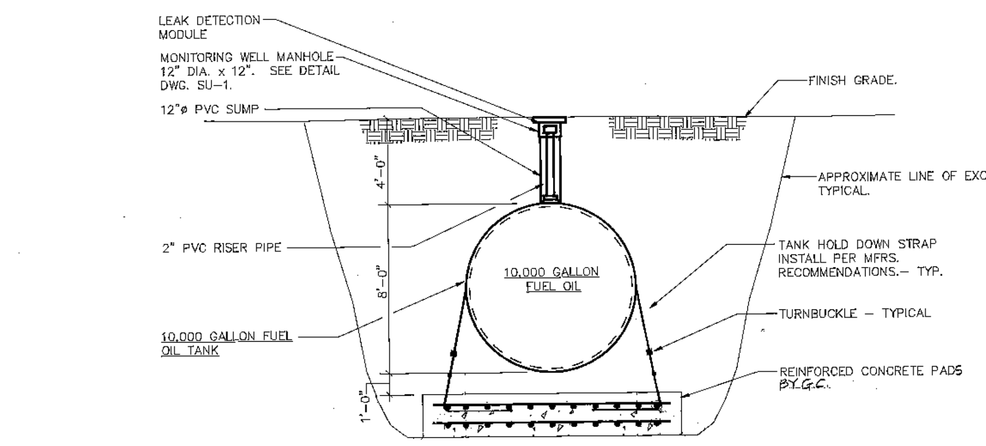

SECTION 1


SCALE: 1/4" = 1'-0" M-6 M-6

NOTES:
1. PROVIDE 12" LAYER OF SAND BETWEEN BOTTOM OF TANK AND CONCRETE PAD.
2. PROVIDE 24" LAYER OF 3/8" PEA STONE ALL AROUND TANK UNLESS NOTED OTHERWISE.
3. PROVIDE FELT LINER BETWEEN PEA STONE AND BACKFILL.
4. PROVIDE 12" LAYER OF COMPACTED GRAVEL BENEATH CONCRETE PAD.

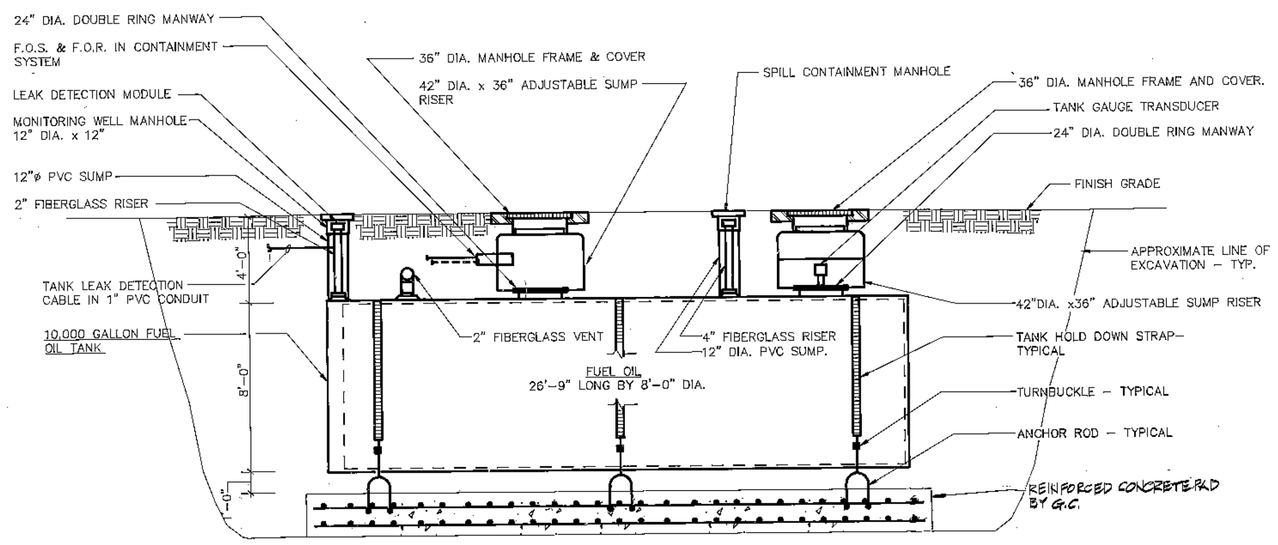


SECTION 2

SCALE: 1/4" = 1'-0" M-6 M-6

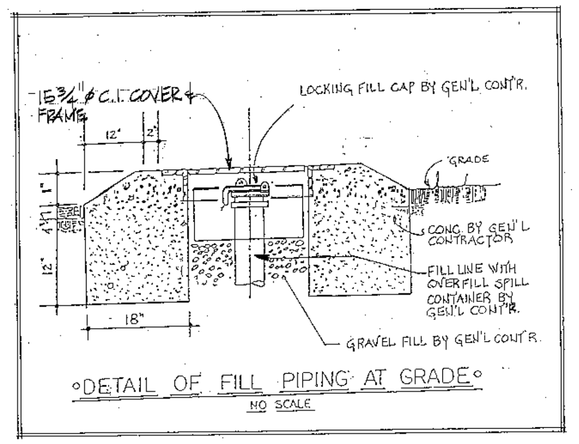

°DETAIL OF FILL PIPING AT GRADE°

NO SCALE

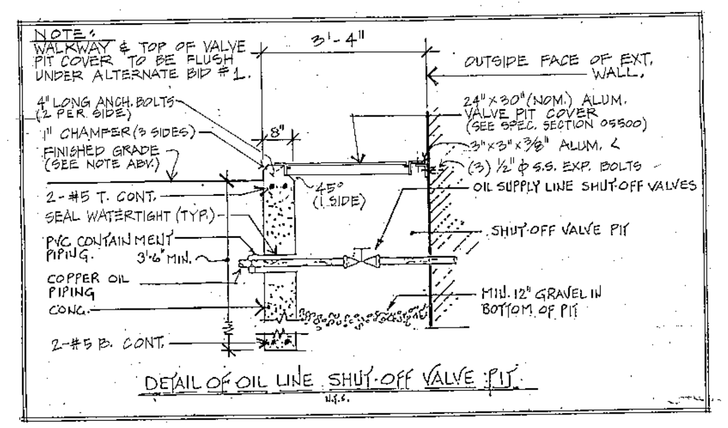

DETAIL OF OIL LINE SHUT-OFF VALVE PIT

NOTE:
THE INFORMATION SHOWN ON THIS DRAWING IS BASED UPON INFORMATION SHOWN ON THE EXISTING BUILDING PLANS AND LIMITED FIELD INVESTIGATIONS AND MAY OR MAY NOT REFLECT ACTUAL FIELD CONDITIONS. THE CONTRACTOR SHALL FIELD VERIFY THE INFORMATION INDICATED ON THIS DRAWING AND NOTIFY THE ENGINEER OF ANY DISCREPANCIES PRIOR TO SUBMITTING HIS BID.

DOCUMENT OWNERSHIP

THESE DRAWINGS AND SPECIFICATIONS, THE DESIGNS DISCLOSED THEREIN AND THE TECHNICAL DATA AND ENGINEERING SERVICES REPRESENTED, THE EXCLUSIVE PROPERTY OF LUCHINI, MILFORT, GOODELL & ASSOC. INC WHETHER THE PROJECT FOR WHICH THEY ARE MADE IS EXECUTED OR NOT. THEY ARE NOT TO BE REPRODUCED IN WHOLE, OR IN PART, OR DISCLOSED ON OTHER PROJECTS, OR FOR DESIGN COMPLETION OF THIS PROJECT BY OTHERS, WITHOUT THE EXPRESS WRITTEN CONSENT OF THE ENGINEERS.

DISCLOSURE OF ACCIDENTS

This statement, and the blank spaces checked, must be filled in by the applicant or his agent before the application will be accepted for filing in the office of the Commissioner of Public Works.

REVISIONS

NO	DATE	DESCRIPTION

LUCHINI MILFORT GOODELL & ASSOCIATES, INC.
CONSULTING ENGINEERS
MECHANICAL ELECTRICAL PLUMBING
118 BROOKS ST WORCESTER, MA
TEL (508) 755-4554
FAX (508) 755-4556

THE LAWRENCE ASSOCIATES
ARCHITECTURE · PLANNING · MANAGEMENT
1078 TOLLAND TURNPIKE, MANCHESTER, CONNECTICUT 06040
(203) 649-8581

PROJECT NUMBER 2155.01

PROJECT TITLE:
ALTERATIONS AND ADDITIONS TO :
BOLTON ELEMENTARY SCHOOL
NOTCH ROAD
BOLTON, CONNECTICUT

DRAWING TITLE
FUEL OIL TANK PLAN & DETAILS

SCALE: AS NOTED
DATE: 8/7/92

M-6

DRAWING 66 OF 89