

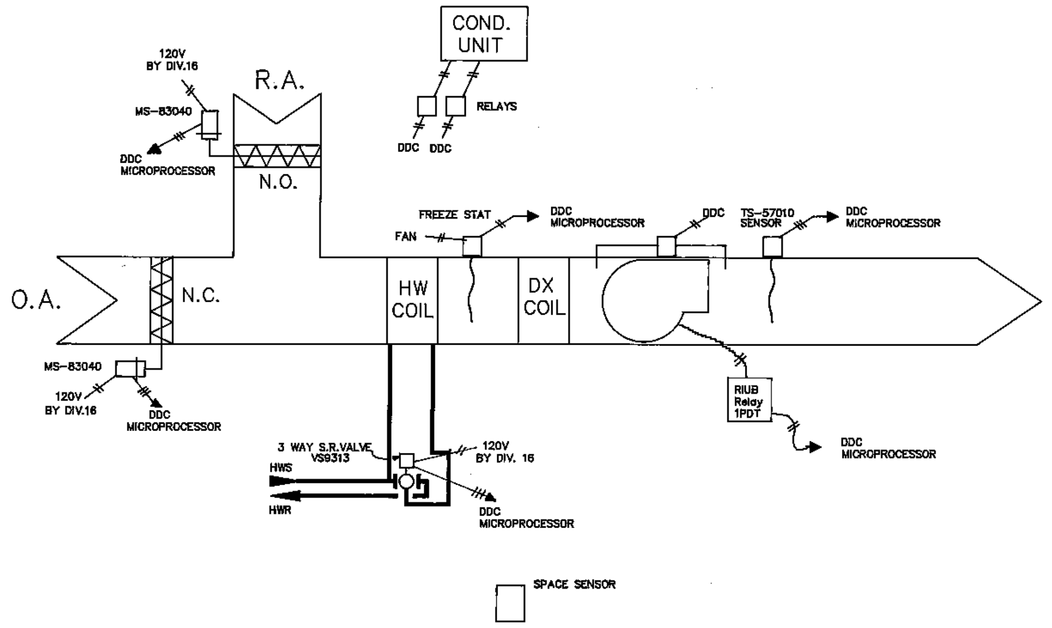



COMPUTER ROOM SYSTEM CONTROL
N.T.S.

NOTE:
HIGH TECH, MUSIC RM., LIBRARY & SCIENCE RM
SIMILAR W/O D/X COOLING

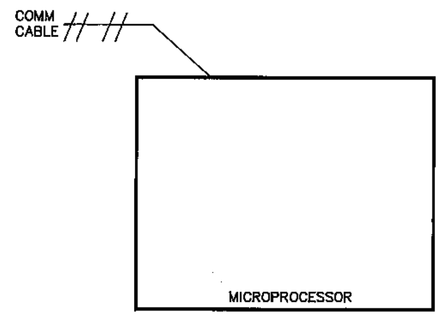


LIBRARY SYSTEM CONTROL
N.T.S.

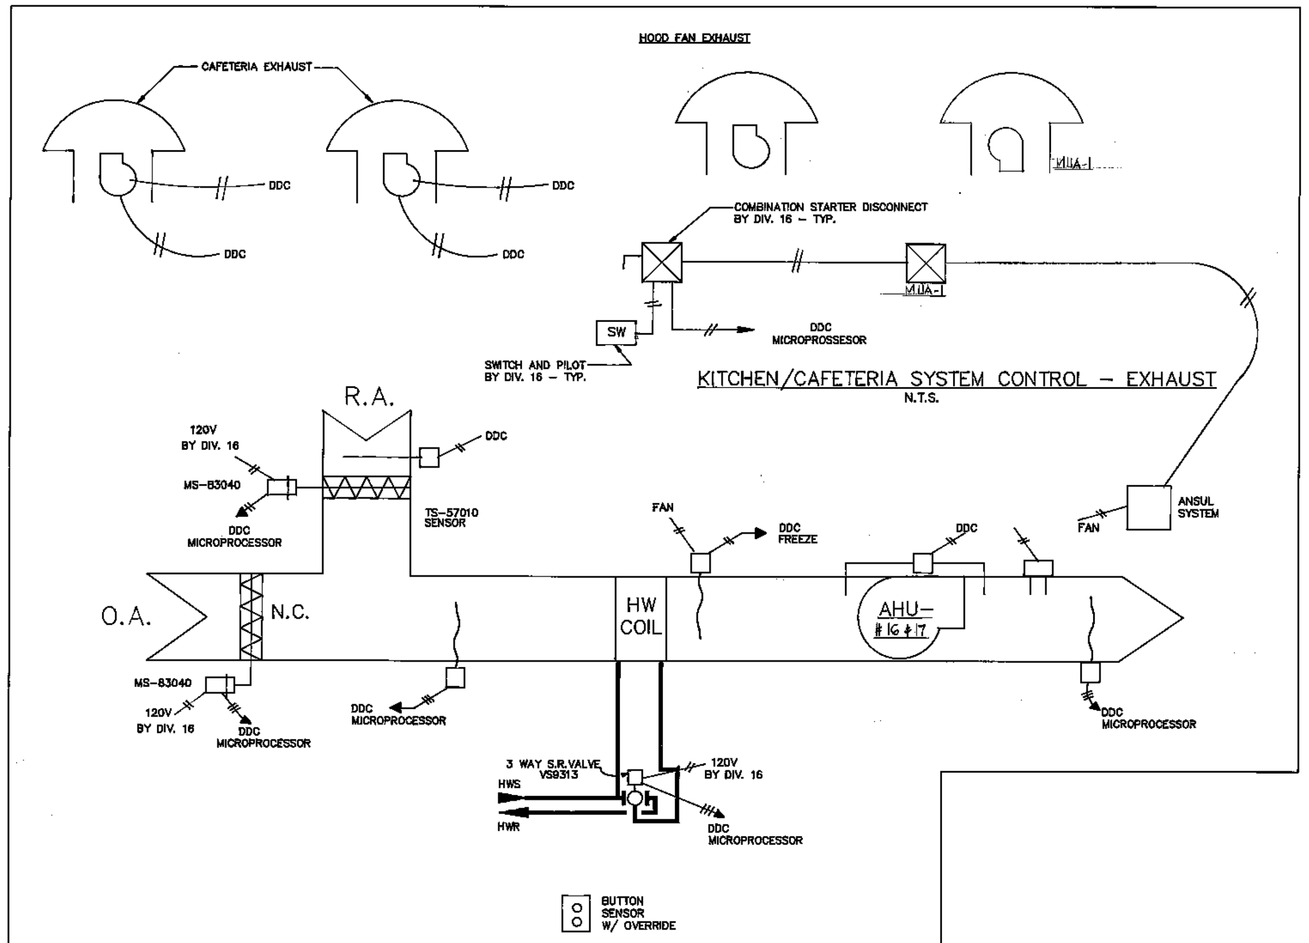

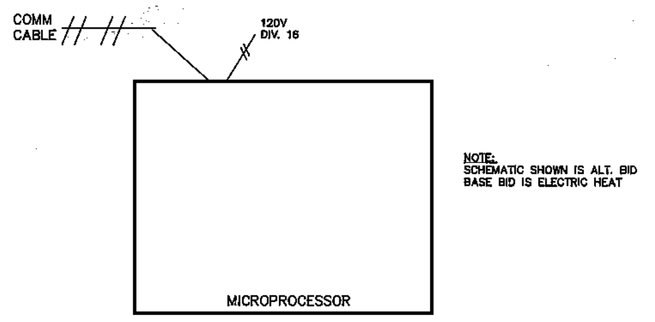


NOTE:
SCHEMATIC SHOWN IS ALT. BID
BASE BID IS ELECTRIC HEAT


KITCHEN/CAFETERIA SYSTEM CONTROL – TYP. 2
N.T.S.

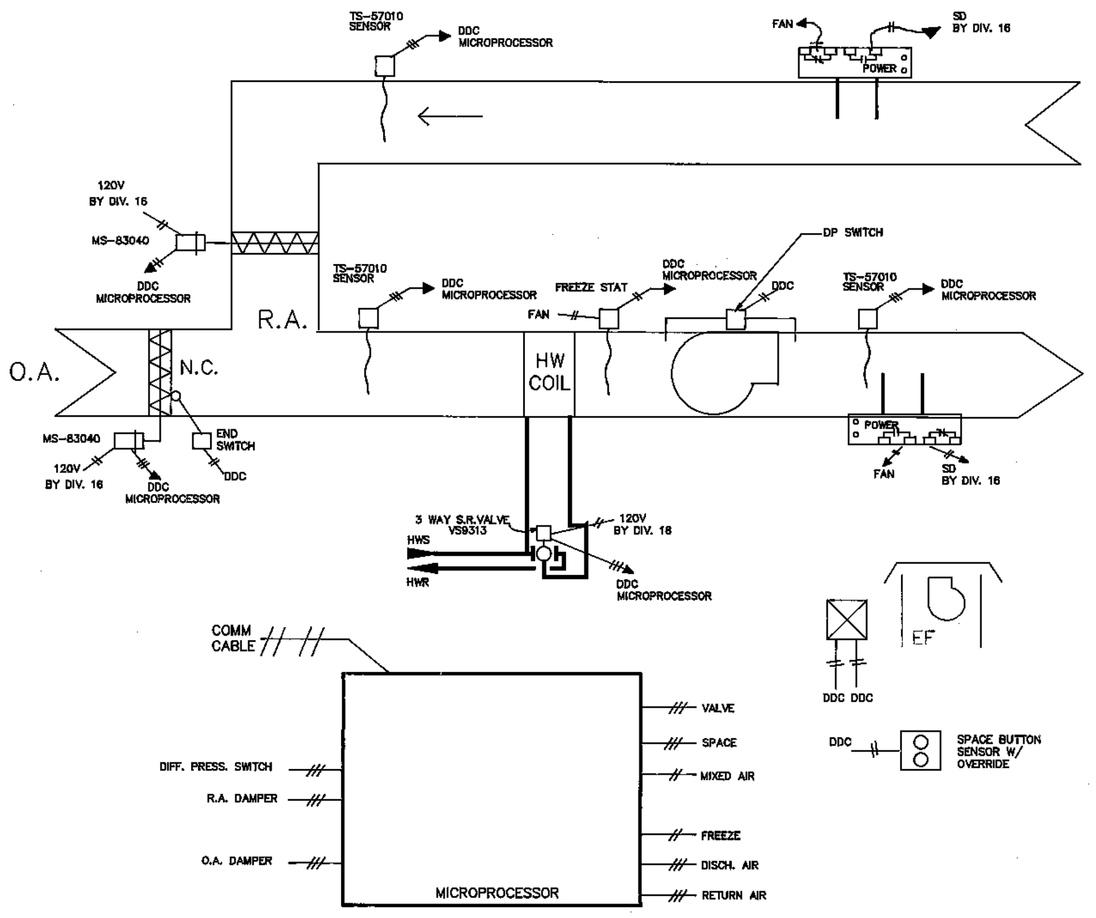


GYMNASIUM/STAGE SYSTEM CONTROL – TYP. 3
N.T.S.

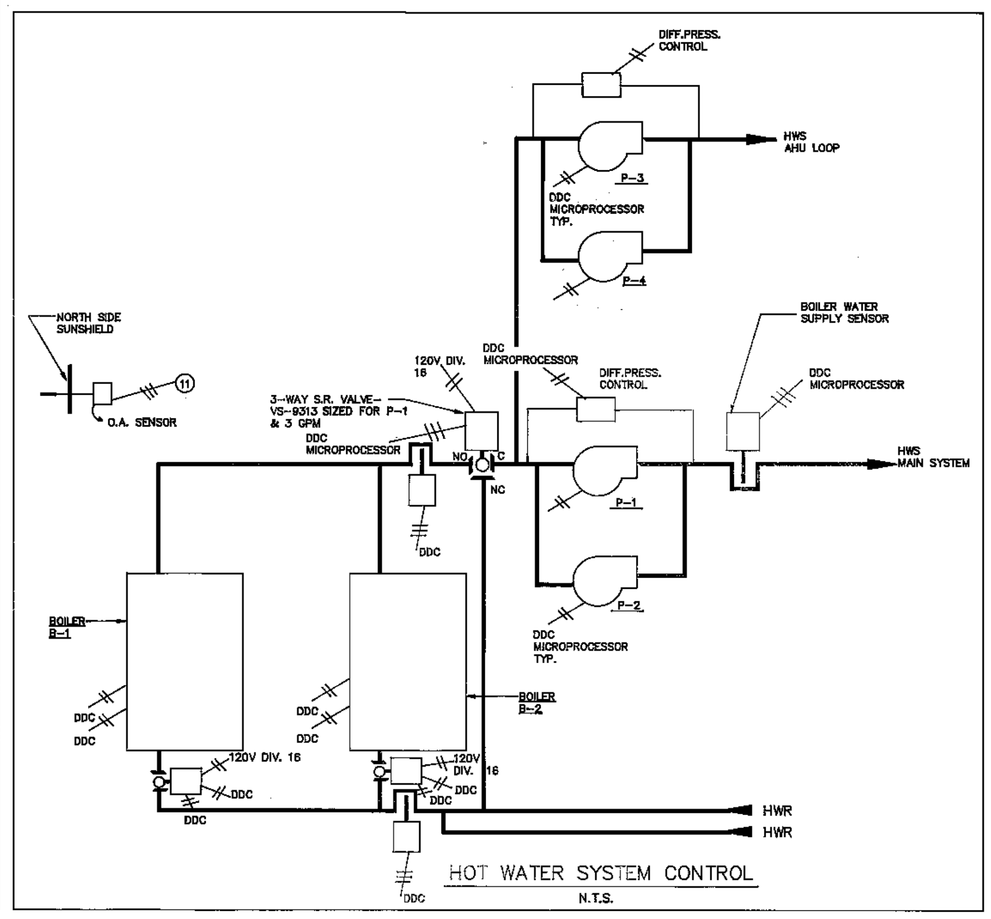


HOT WATER SYSTEM CONTROL
N.T.S.

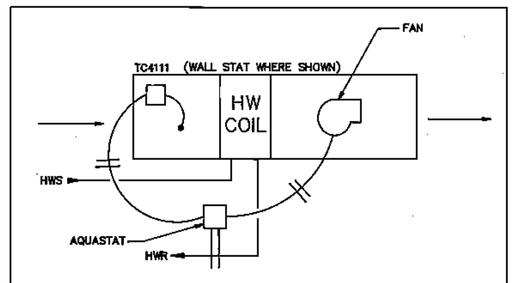

CUH CONTROL DIAGRAM
N.T.S.

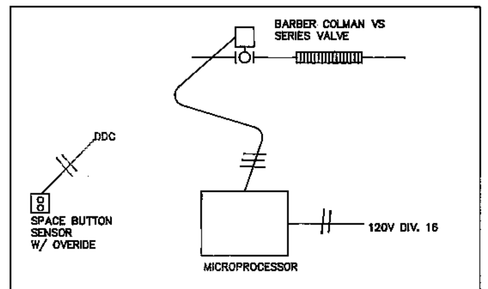

HOT WATER RADIATION CONTROL DIAGRAM
N.T.S.

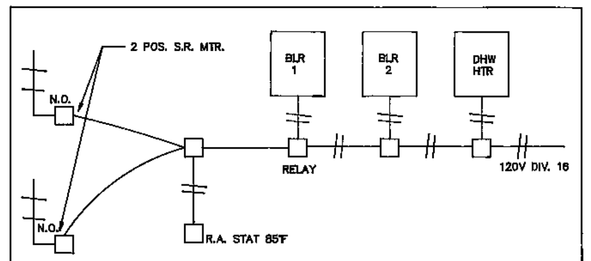

COMBUSTION AIR CONTROL DIAGRAM
N.T.S.

DOCUMENT OWNERSHIP

THESE DRAWINGS AND SPECIFICATIONS, THE DESIGNS DISCLOSED THEREIN AND THE TECHNICAL DATA AND ENGINEERING SERVICES REPRESENTED, THE EXCLUSIVE PROPERTY OF LICHENLMILFORT,GOODELL &ASSOC. INC WHETHER THE PROJECT FOR WHICH THEY ARE MADE IS EXCUTED OR NOT. THEY ARE NOT TO BE REPRODUCED IN WHOLE, OR IN PART, ORDISCLOSED ON OTHER PROJECTS, OR FOR DESIGN COMPLETION OF THIS PROJECT BY OTHERS, WITHOUT THE EXPRESS WRITTEN CONSENT OF THE ENGINEERS.

OWNERSHIP OF DOCUMENTS
This document, and the ideas and designs incorporated herein, as an instrument of service, is the property of the Architect and shall not be used in whole or in part, for any other project without the written authorization of the Architect.

REVISIONS

NO	DATE	DESCRIPTION

CONSULTANTS ENGINEERS
MECHANICAL ELECTRICAL PLUMBING FIRE PROTECTION
TEL (203) 789-7224
FAX (203) 528-9700
LICHENLMILFORT, GOODELL & ASSOCIATES, INC.

THE LAWRENCE ASSOCIATES
CONSULTANTS
1275 TOLLAND TURNPIKE MANCHESTER, CONNECTICUT 06040
(203) 643-6981

PROJECT NUMBER 2155.01

PROJECT TITLE
ALTERATIONS AND ADDITIONS TO :
BOLTON ELEMENTARY SCHOOL
NOTCH ROAD
BOLTON, CONNECTICUT

DRAWING TITLE
TEMPERATURE CONTROL DETAILS

SCALE AS NOTED
DATE 5/7/92

M–8

DRAWING 68 OF 89