OWNERSHIP OF DOCUMENTS
This document, and the ideas and designs incorporated herein, as an instrument of service is the property of the Architect and may not be used in whole or in part, for any other purpose without the written consent of the Architect.

REVISIONS

NO	DATE	DESCRIPTION

MECHANICAL ENGINEERS
PLUMBING & FIRE PROTECTION CONSULTANTS
THE LAWRENCE ASSOCIATES
75 BEAVER RD
WETHERSFIELD, CT
TEL: (860) 721-7324
FAX: (860) 529-8700
LAWRENCE MURPHY GOODELL & ASSOCIATES, INC.

THE LAWRENCE ASSOCIATES
MECHANICAL ENGINEERS · PLUMBING · FIRE PROTECTION CONSULTANTS
75 BEAVER ROAD · WETHERSFIELD, CONNECTICUT 06109 · (860) 529-8700

PROJECT NUMBER 2155.01

PROJECT TITLE
ALTERATIONS AND ADDITIONS TO :
BOLTON ELEMENTARY SCHOOL
NOTCH ROAD
BOLTON, CONNECTICUT

NORTH

DRAWING TITLE
PARTIAL FIRST FLOOR PLAN (EXISTING) SHOWING PARTIAL MECH. ALTERATIONS


SCALE	DATE
1/8" = 1'-0"	8-17-92

M-10

DRAWING 70 OF 89

DOCUMENT OWNERSHIP
THESE DRAWINGS AND SPECIFICATIONS, THE DESIGNS DISCLOSED THEREIN AND THE TECHNICAL DATA AND ENGINEERING SERVICES REPRESENTED, THE EXCLUSIVE PROPERTY OF LUCHINI,MILFORT,GOODELL &ASSOC. INC WHETHER THE PROJECT FOR WHICH THEY ARE MADE IS EXCUTED ON NOT. THEY ARE NOT TO BE REPRODUCED IN WHOLE, OR IN PART, ORDISCLOSED ON OTHER PROJECTS, OR FOR DESIGN COMPLETION OF THIS PROJECT BY OTHERS, WITHOUT THE EXPRESS WRITTEN CONSENT OF THE ENGINEERS.

NOTE:
THE INFORMATION SHOWN ON THIS DRAWING IS BASED UPON INFORMATION SHOWN ON THE EXISTING BUILDING PLANS AND LIMITED FIELD INVESTIGATIONS AND MAY OR MAY NOT REFLECT ACTUAL FIELD CONDITIONS. THE CONTRACTOR SHALL FIELD VERIFY THE INFORMATION INDICATED ON THIS DRAWING AND NOTIFY THE ENGINEER OF ANY DISCREPANCIES PRIOR TO SUBMITTING HIS BID.

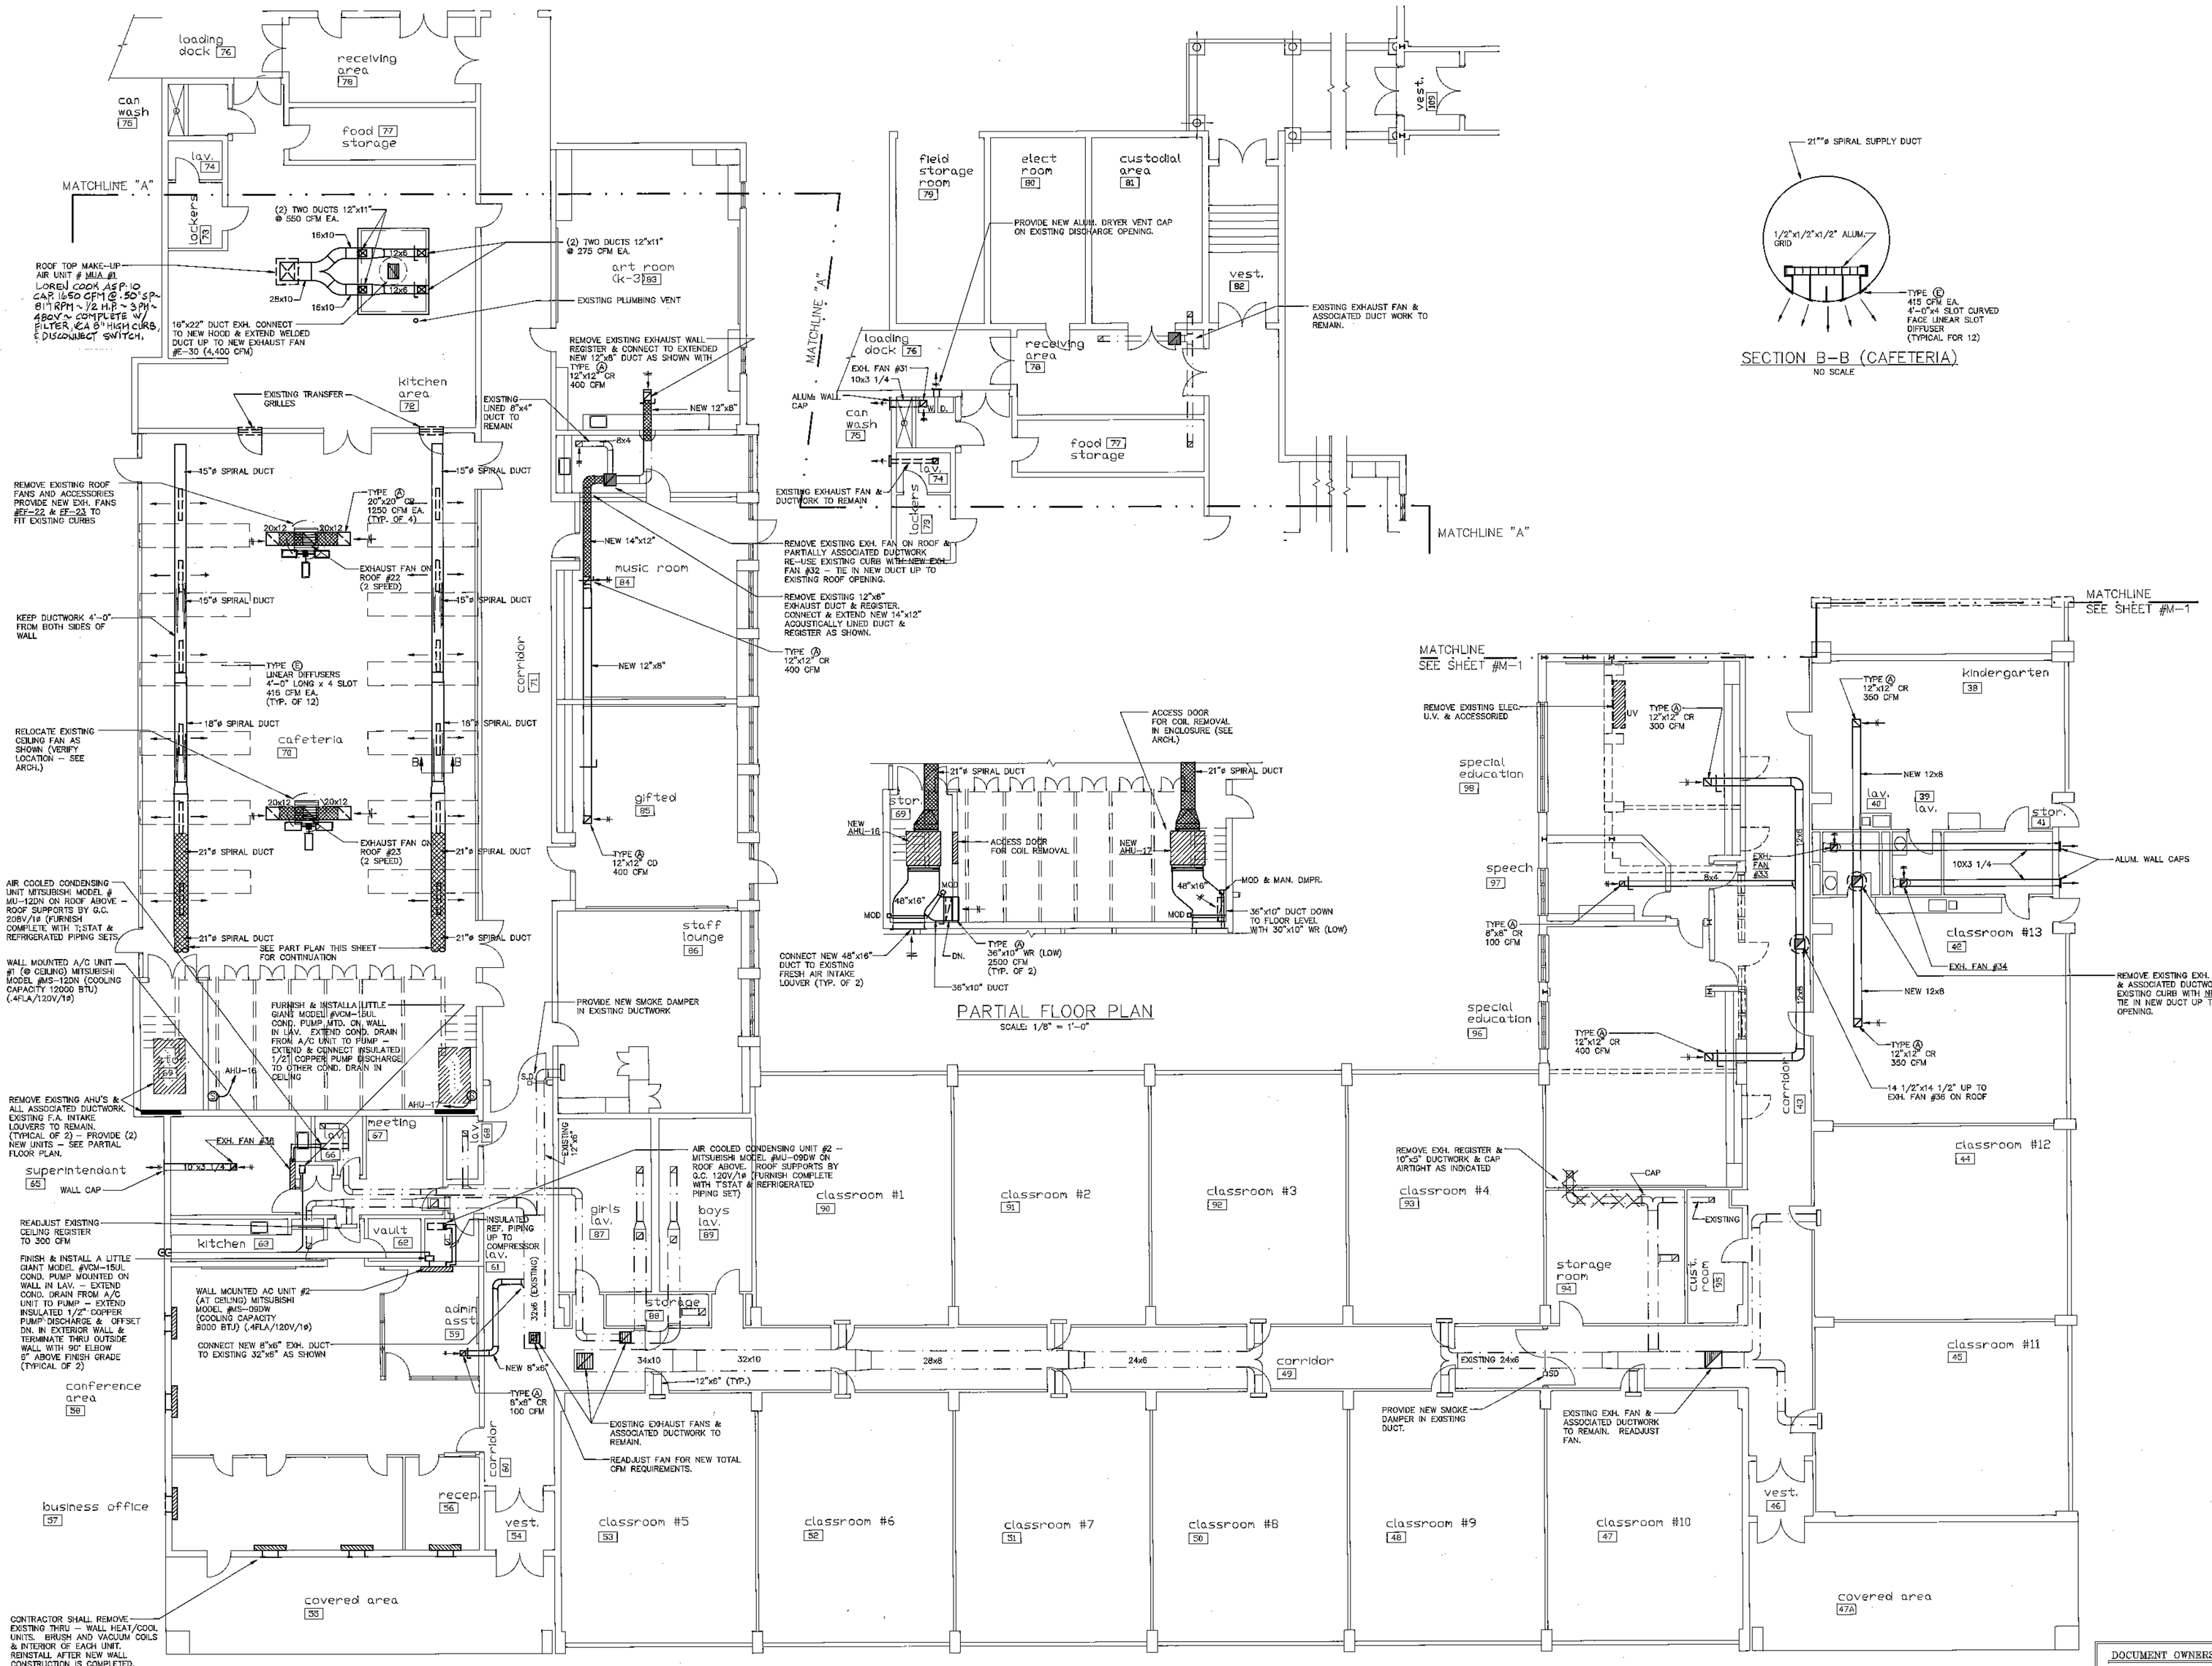

PARTIAL FLOOR PLAN
SCALE: 1/8" = 1'-0"

PARTIAL FIRST FLOOR PLAN EXISTING - MECHANICAL
SCALE: 1/8" = 1'-0"