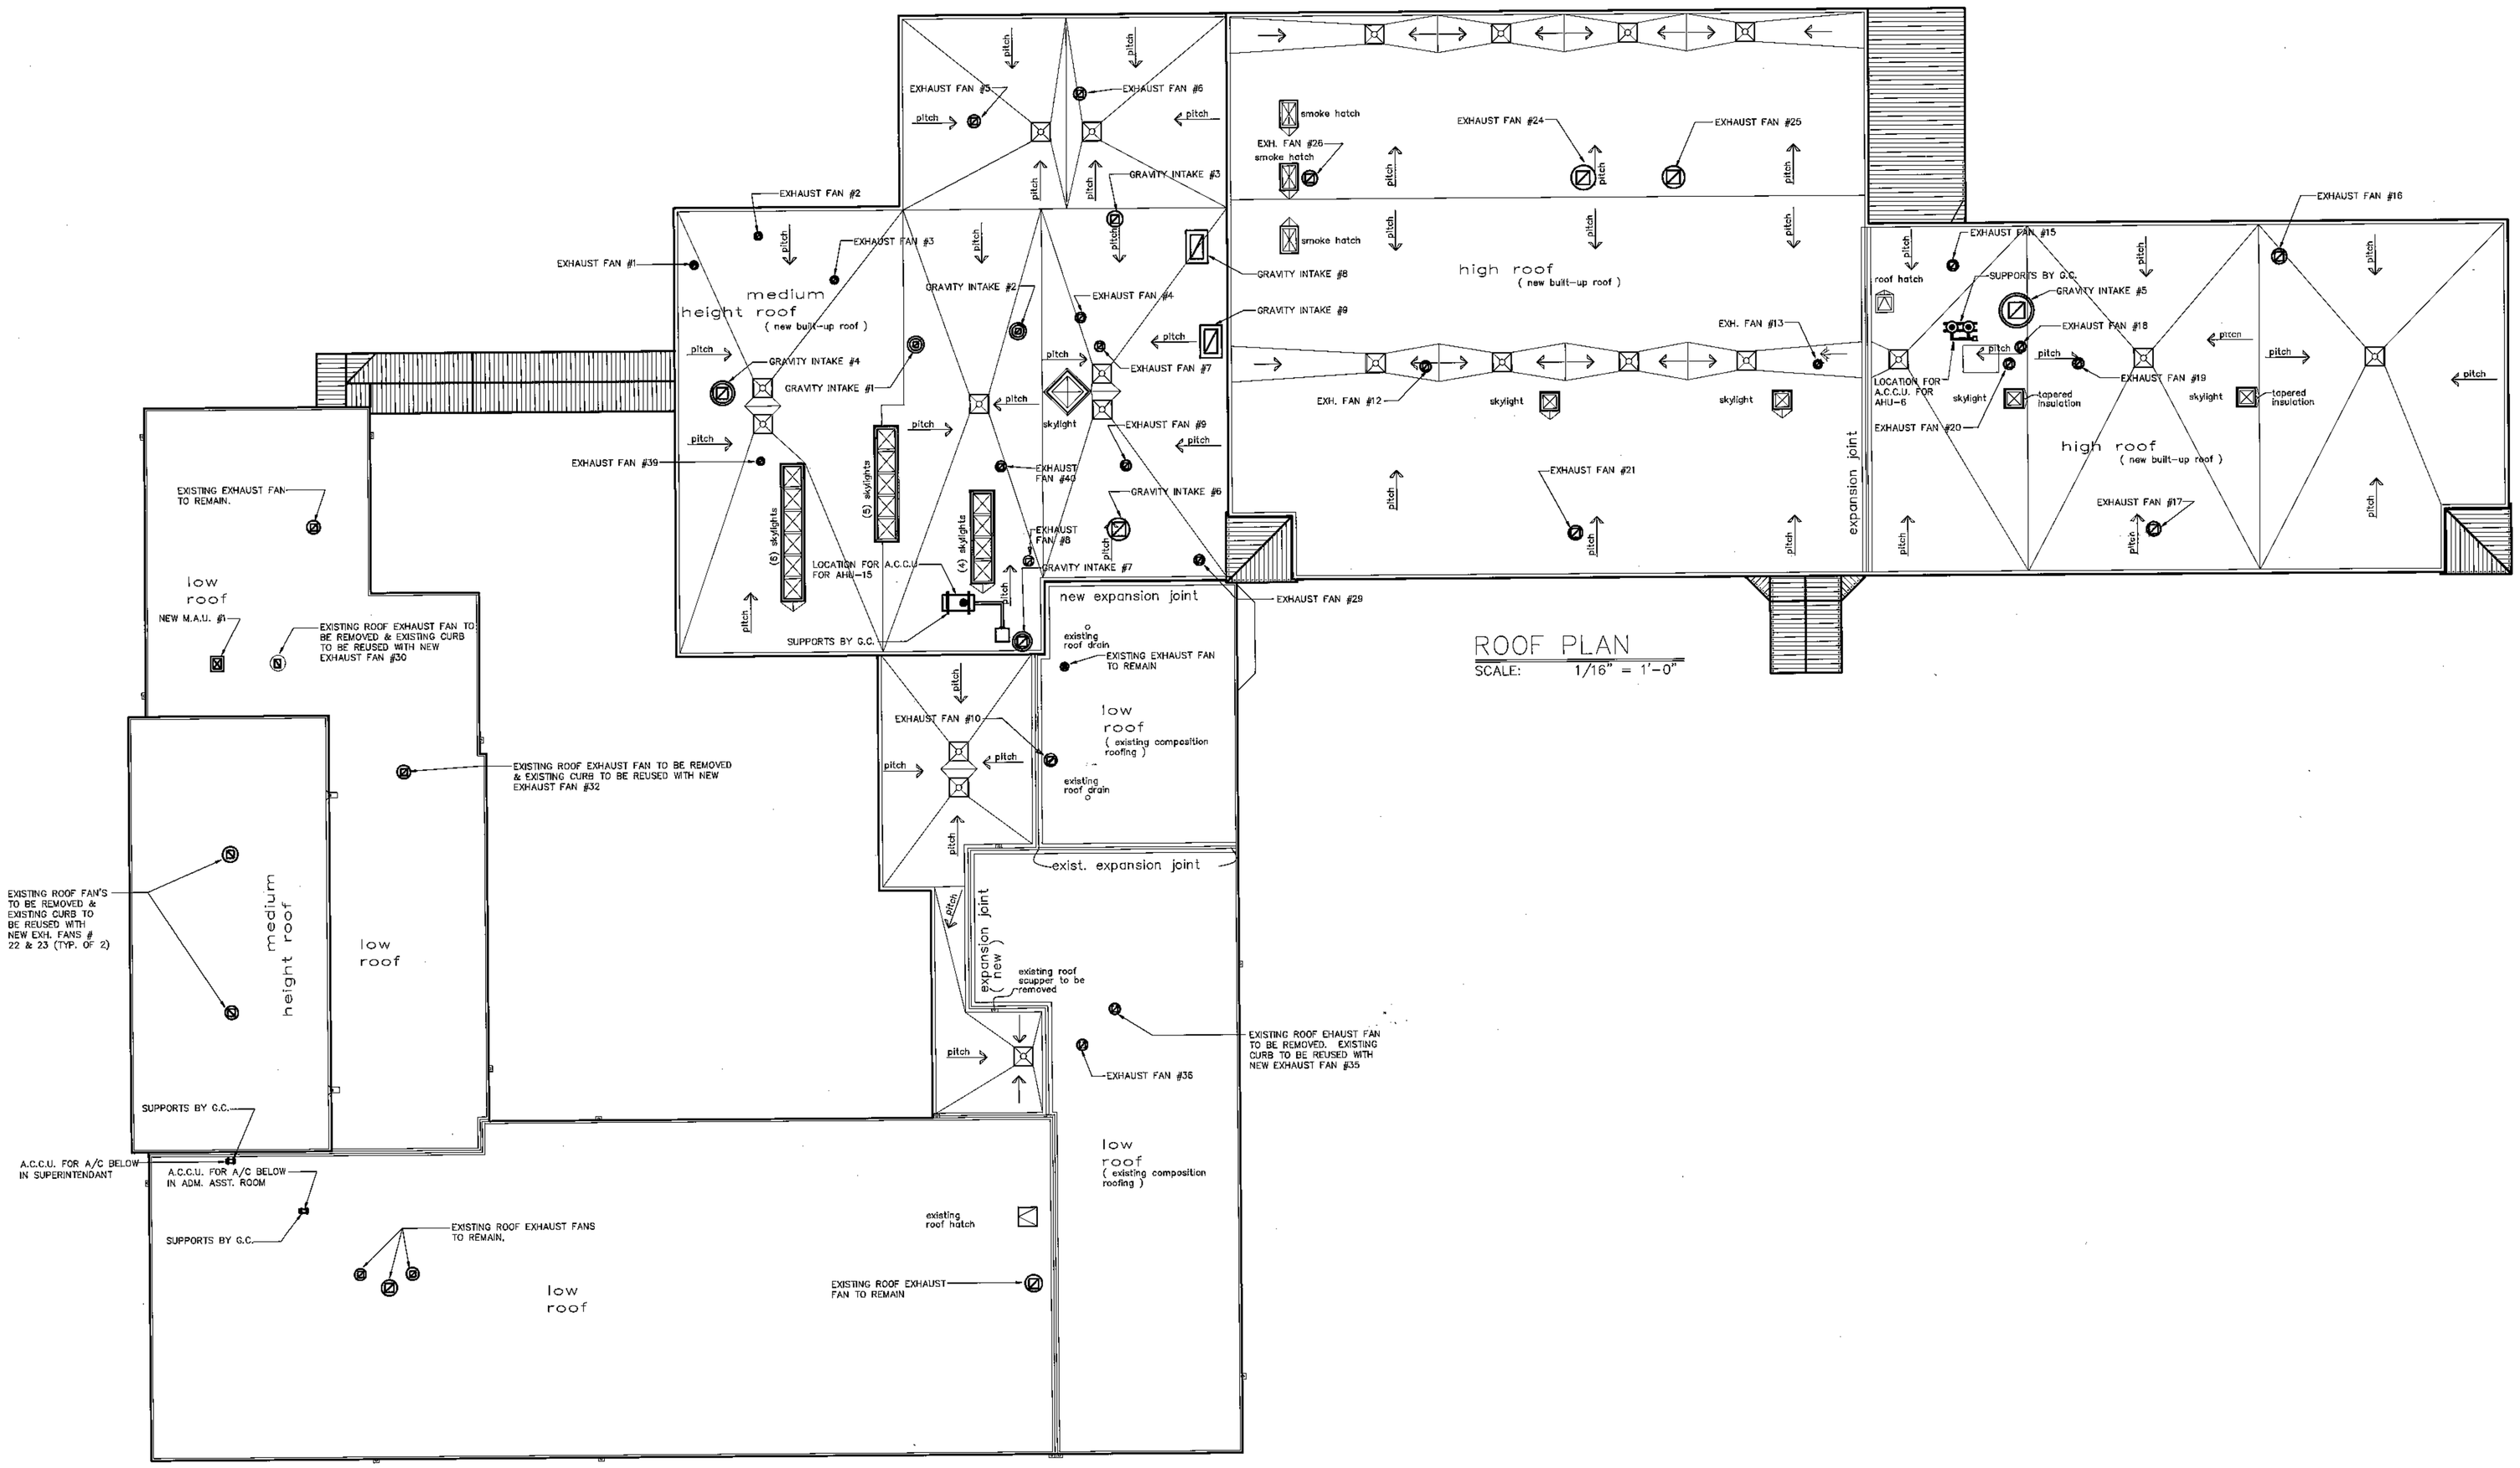


ROOF PLAN
SCALE: 1/16" = 1'-0"

ROOF PLAN
SCALE: 1/16" = 1'-0"

This document, and the ideas and designs incorporated herein, as an instrument of service is the property of the architect and is not to be used, in whole or in part, for any other project without the written authorization of the architect.

REVISIONS

NO	DATE	DESCRIPTION

LAWRENCE MILFORT GOODELL & ASSOCIATES, INC.
CONSULTING ENGINEERS
MECHANICAL ELECTRICAL PLUMBING FIRE PROTECTION
761 BROADS RD TEL (860) 761-7255
MANCHESTER, CT FAX (860) 528-9703

THE LAWRENCE ASSOCIATES
ARCHITECTS / PLANNERS
1550 KELLY MANOR MANCHESTER, CONN. 06040
(203) 643-8181

PROJECT NUMBER 2155.01

PROJECT TITLE
ALTERATIONS AND ADDITIONS TO :
BOLTON ELEMENTARY SCHOOL
NOTCH ROAD
BOLTON, CONNECTICUT

NORTH

DRAWING TITLE
ROOF PLAN – MECHANICAL

SCALE 1/16" = 1'-0" DATE 8/17/92

M-11

DRAWING 71 OF 89