This document, and the ideas and designs incorporated herein, as an instrument of professional service, is the property of the architect and is not to be used in whole or in part for any other project without the written authorization of the architect.

REVISIONS

NO	DATE	DESCRIPTION

LUCHENLMILFORD GOODELL & ASSOCIATES, INC.
CONSULTING ENGINEERS
MECHANICAL/ELECTRICAL/PLUMBING
75 MARKET ST. P.O. BOX 1564 TEL (203) 781-7900
WATERBURY, CT 06721 FAX (203) 596-7934

THE LAWRENCE ASSOCIATES
ARCHITECTS/PLANNERS
SOUTHBURY, CONNECTICUT (203) 264-0001

PROJECT NUMBER 2155.01

PROJECT TITLE
ALTERATIONS AND ADDITIONS TO :
BOLTON ELEMENTARY SCHOOL
NOTCH ROAD
BOLTON, CONNECTICUT


NORTH

DRAWING TITLE
ALT. #10
HEATING
SYSTEM
REVISION

SCALE 1/8" = 1'-0" DATE 6/17/92

M-12

DRAWING 72 OF

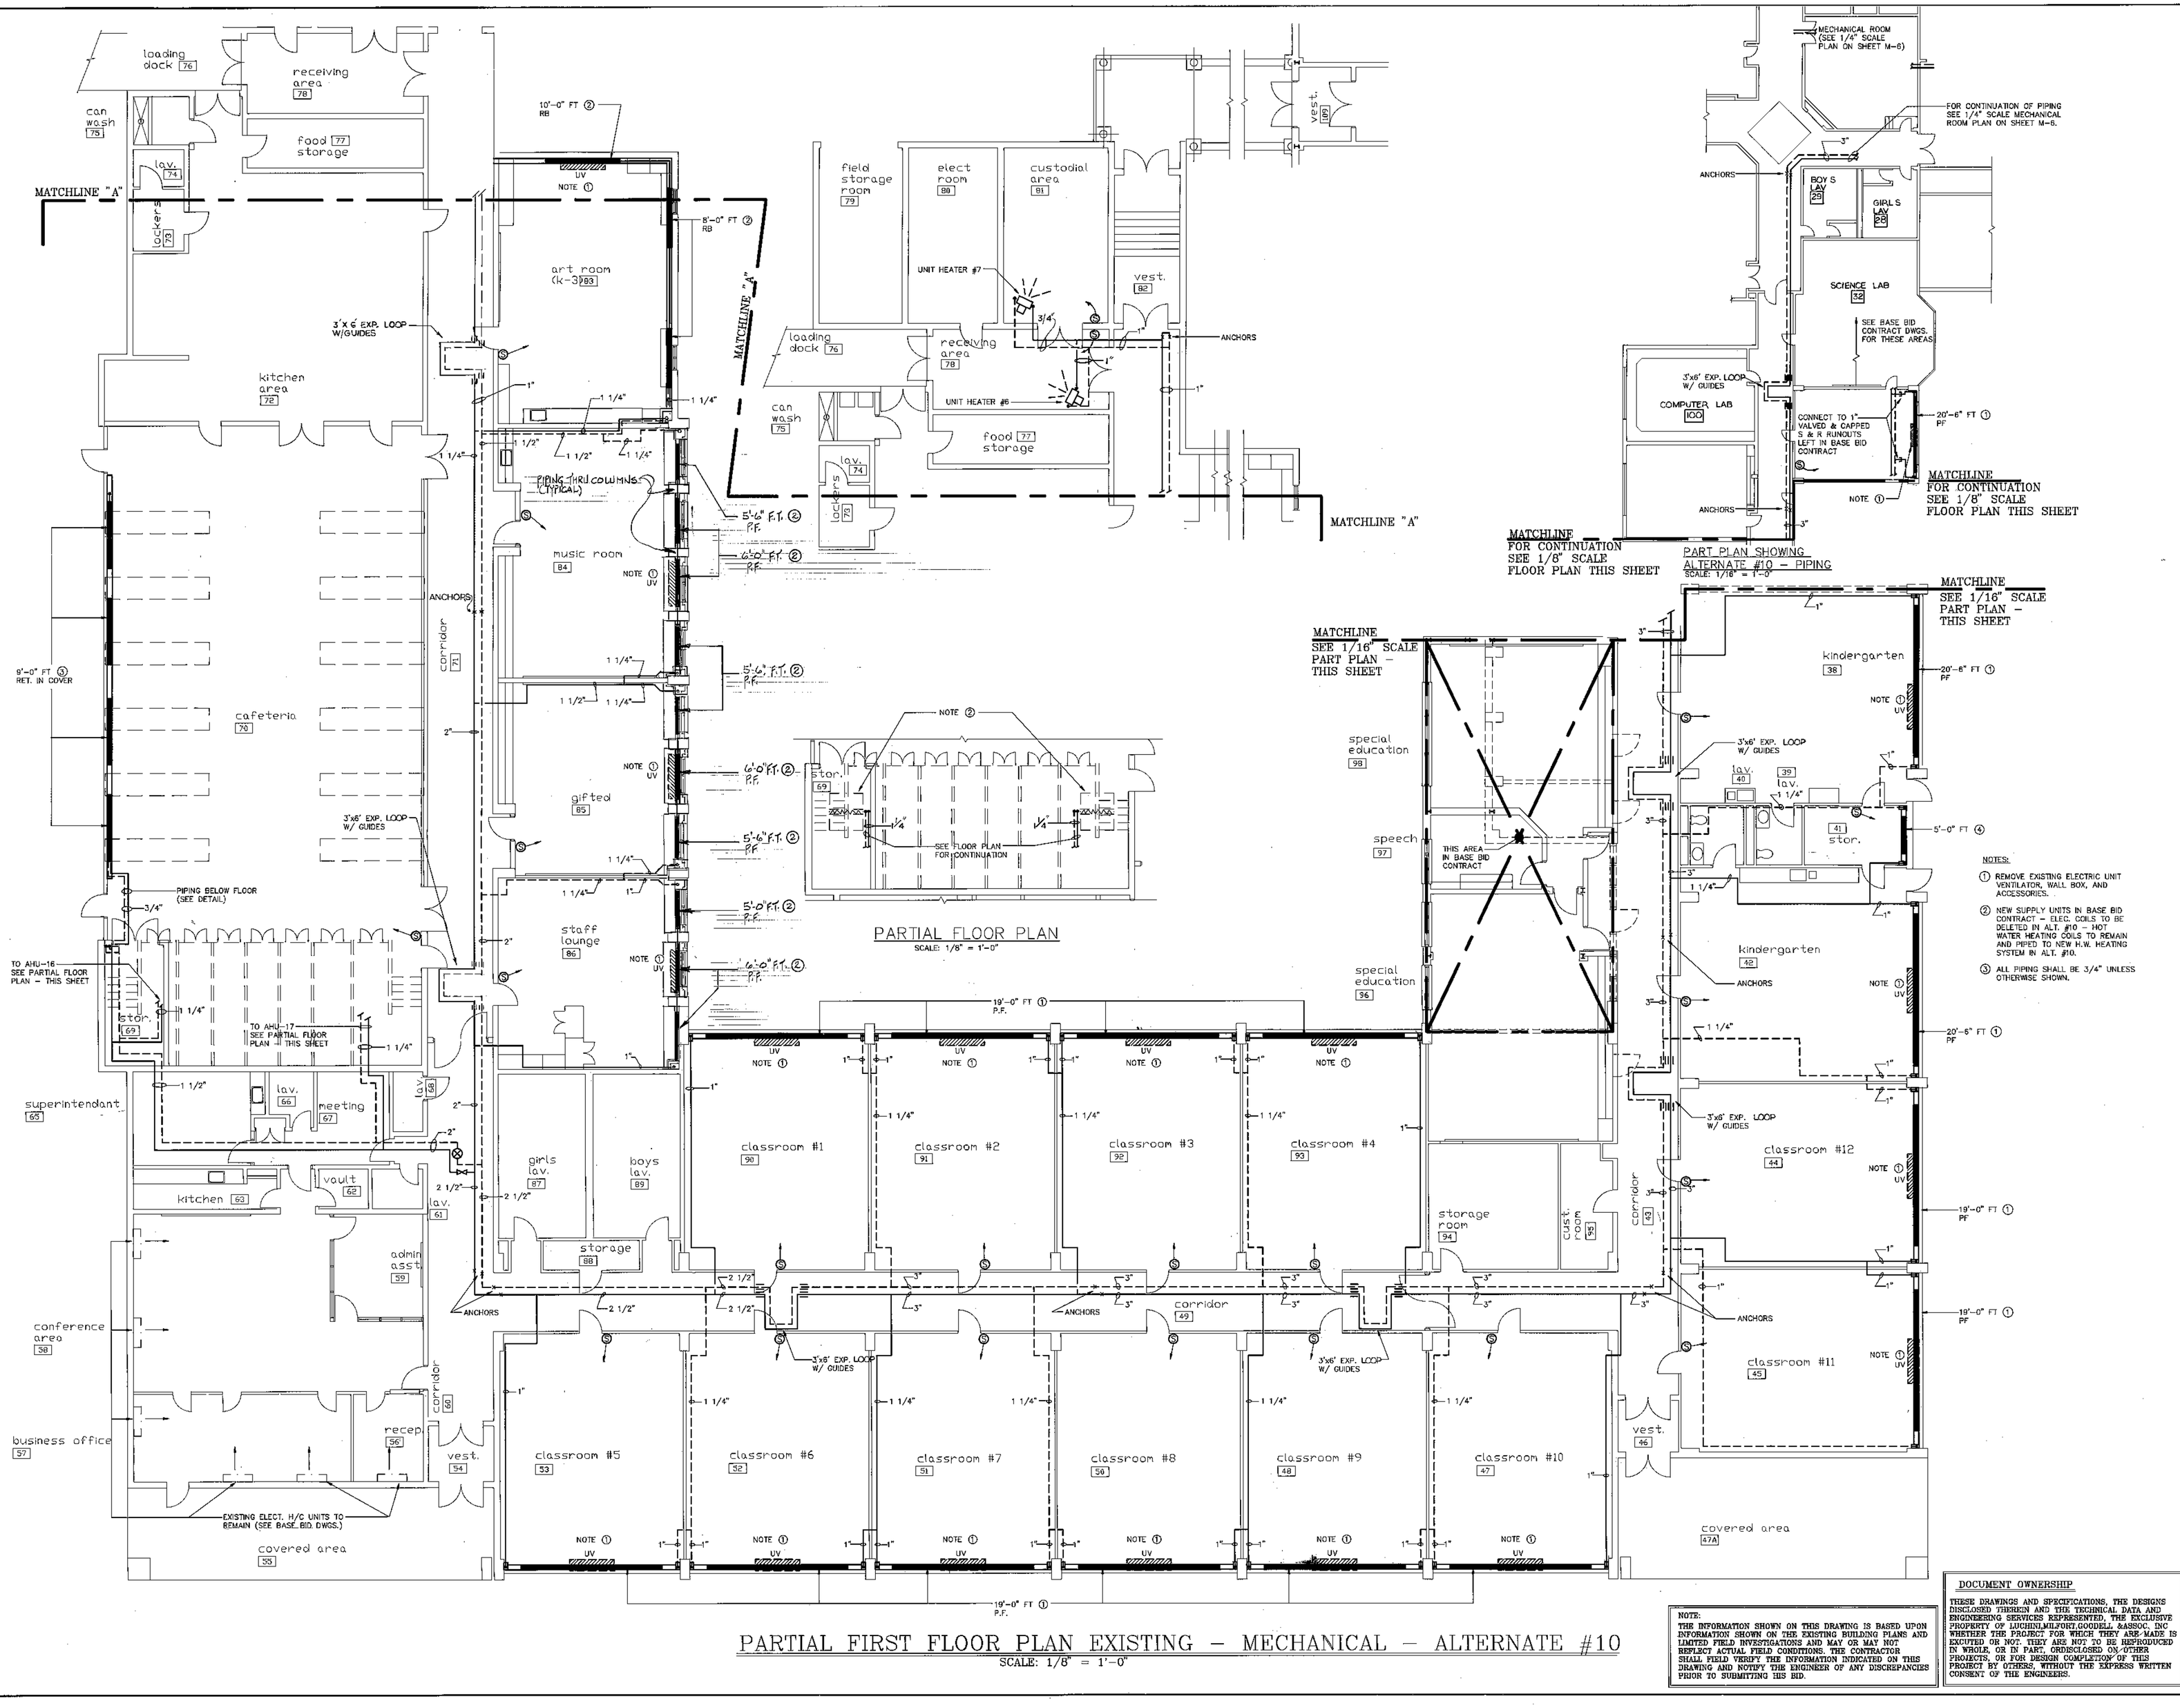

PARTIAL FIRST FLOOR PLAN EXISTING - MECHANICAL - ALTERNATE #10

SCALE: 1/8" = 1'-0"

NOTE:
THE INFORMATION SHOWN ON THIS DRAWING IS BASED UPON INFORMATION SHOWN ON THE EXISTING BUILDING PLANS AND LIMITED FIELD INVESTIGATIONS AND MAY OR MAY NOT REFLECT ACTUAL FIELD CONDITIONS. THE CONTRACTOR SHALL FIELD VERIFY THE INFORMATION INDICATED ON THIS DRAWING AND NOTIFY THE ENGINEER OF ANY DISCREPANCIES PRIOR TO SUBMITTING HIS BID.

DOCUMENT OWNERSHIP

THESE DRAWINGS AND SPECIFICATIONS, THE DESIGNS DISCLOSED THEREIN AND THE TECHNICAL DATA AND ENGINEERING SERVICES REPRESENTED, THE EXCLUSIVE PROPERTY OF LUCHENLMILFORD,GOODELL &ASSOC. INC WHETHER THE PROJECT FOR WHICH THEY ARE MADE IS EXCUTED OR NOT. THEY ARE NOT TO BE REPRODUCED IN WHOLE, OR IN PART, ORDISCLOSED ON OTHER PROJECTS, OR FOR DESIGN COMPLETION OF THIS PROJECT BY OTHERS, WITHOUT THE EXPRESS WRITTEN CONSENT OF THE ENGINEERS.