

GENERAL NOTES

1 - REFER TO DRAWING P-5 FOR PLUMBING LEGEND AND PLUMBING FIXTURE SCHEDULE.
2 - EMERGENCY GAS SHUT OFF VALVE TO BE FURNISHED AND WIRED UNDER DIVISION 16 AND INSTALLED UNDER DIVISION 15.
3 - UNDER ALTERNATE 1, PROVIDE TWO (2) L.P. GAS TANKS, ONE SHALL SERVE THE SCIENCE LAB AND ONE SHALL SERVE THE HOME ECONOMICS ROOM. REFER TO SU-1 AND MP-1 FOR LOCATION OF TANKS.


UNDER THE BASE BID, PROVIDE ONLY ONE (1) L.P. GAS TANK WHICH SHALL SERVE THE SCIENCE LAB. LOCATE THE TANK ADJACENT TO THE BUILDING (WEST SIDE) AS SHOWN ON DRAWINGS SU-1 AND P-2.

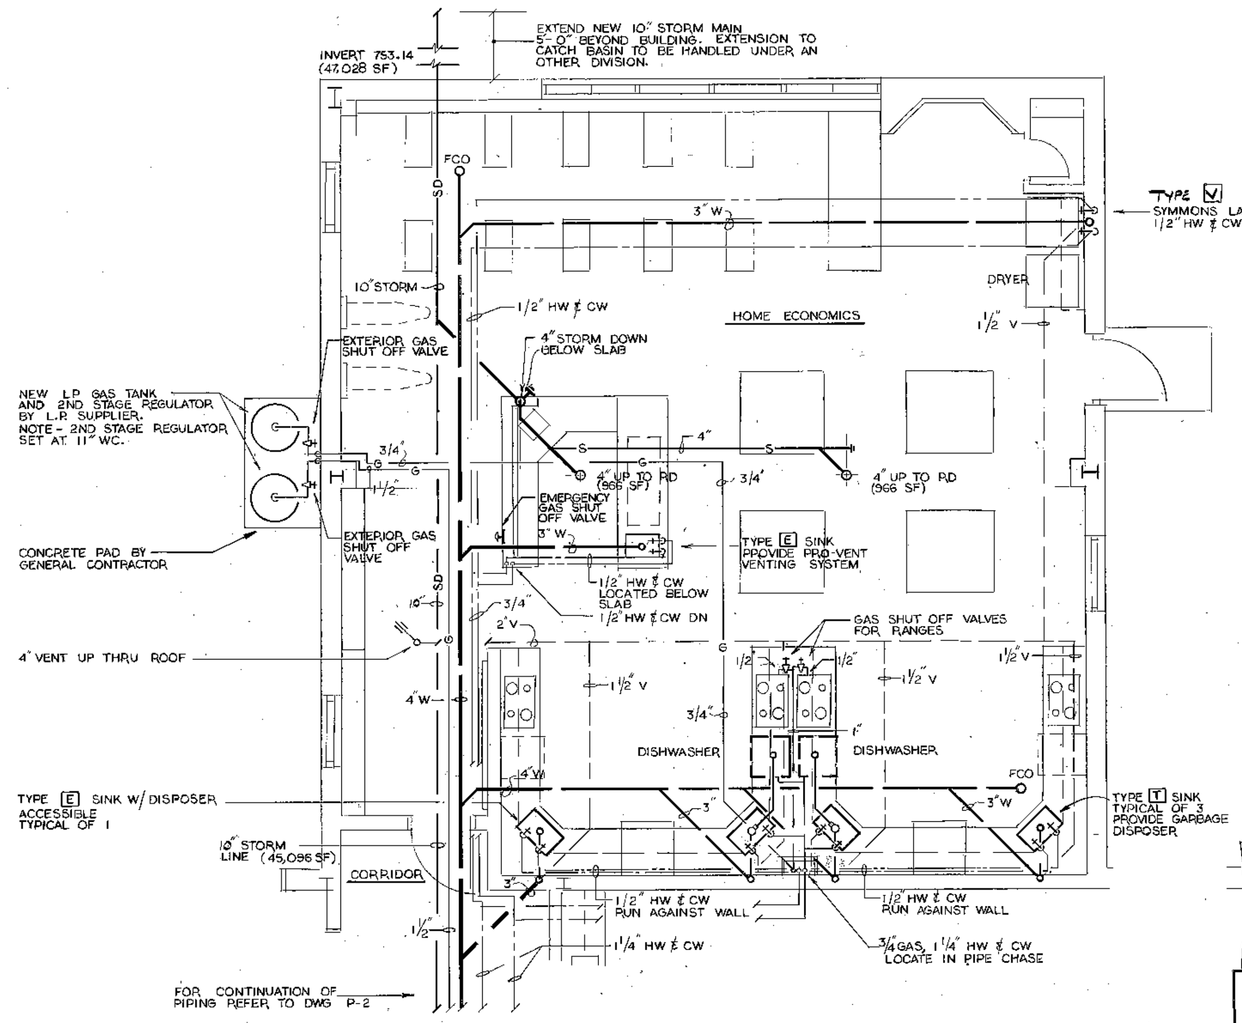


PART PLAN - HOME ECONOMICS - PLUMBING
ALTERNATE # 1
SCALE: 1/4" = 1'-0"

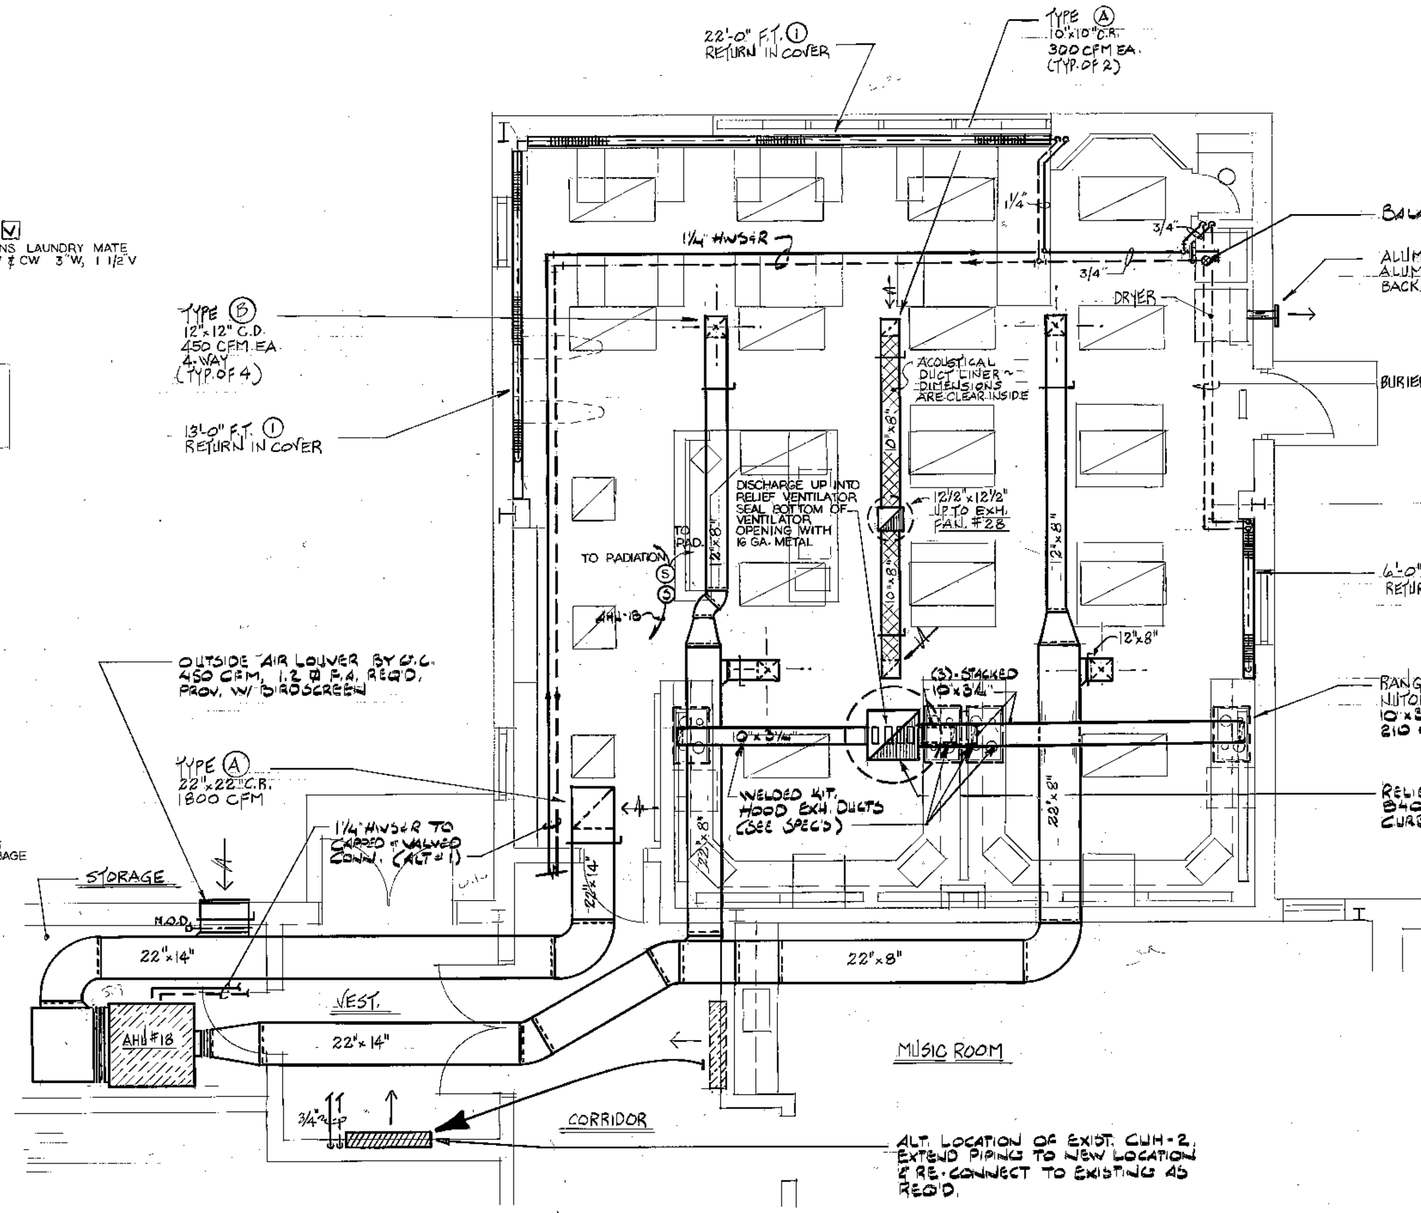

PARTIAL FLOOR PLAN ~ HOME ECONOMICS ~ MECHANICAL ~ (ALTERNATE #1)
SCALE: 1/4" = 1'-0"

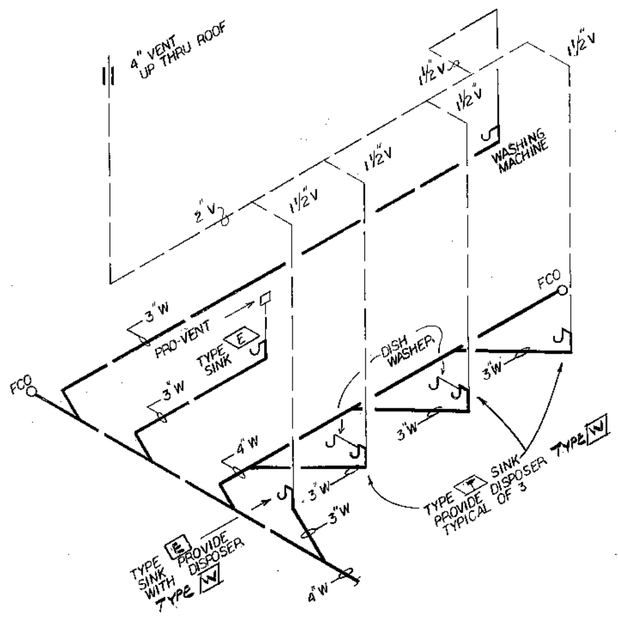

ISOMETRIC SHOWING WASTE AND VENT PIPING
NTS

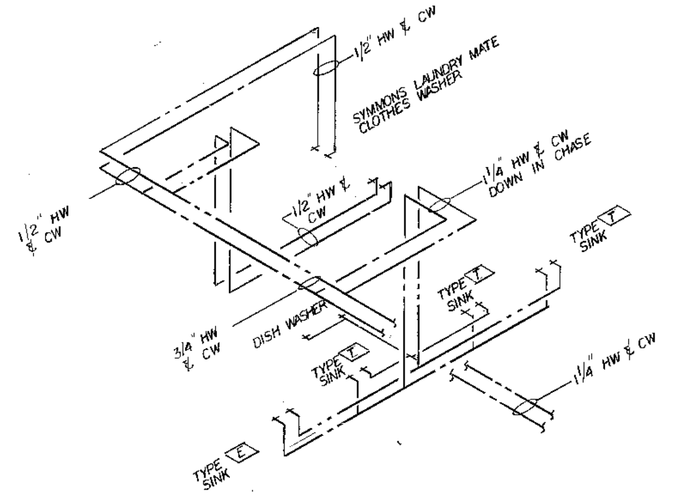

ISOMETRIC SHOWING HOT AND COLD WATER PIPING
NTS

OWNERSHIP OF DOCUMENTS
The document and the ideas and designs incorporated herein, as an instrument of professional service, is the property of the Architect and is not to be used in whole or in part for any other project without the written authorization of the Architect.

REVISIONS

NO.	DATE	DESCRIPTION

CONSULTING ENGINEERS
MECHANICAL ELECTRICAL PLUMBING
FIRE PROTECTION
ULTIMA ASSOCIATES, INC.
1 CHURCH STREET
WATERBURY, CONNECTICUT 06702
(203) 756-8988
FAX (203) 756-8988

THE LAWRENCE ASSOCIATES
ARCHITECTS / PLANNERS
10713 TOLLAND TURNPIKE MANCHESTER, CONN. 06040
(203) 643-2251

PROJECT NUMBER 2155.01

PROJECT TITLE
ALTERATIONS AND ADDITIONS TO:
BOLTON ELEMENTARY SCHOOL
NOTCH ROAD
BOLTON, CONNECTICUT

NORTH

DRAWING TITLE
HOME ECONOMICS PLUMBING & MECHANICAL ALTERNATE #1

SCALE: AS NOTED | DATE: 8/17/92

MP-1

DRAWING 73 OF 89