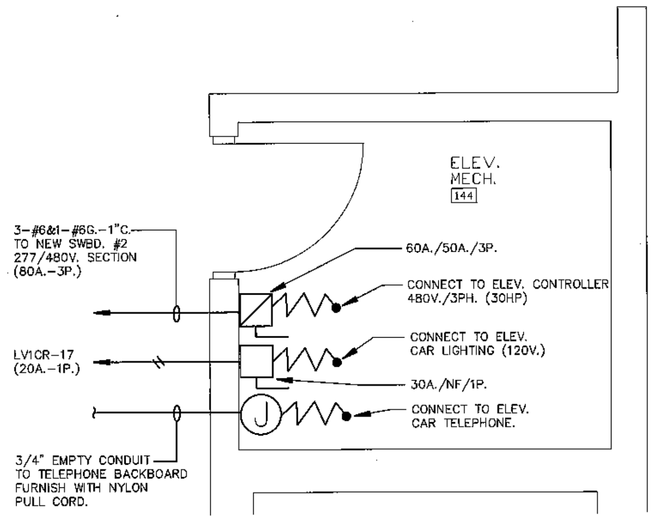


PART PLAN – ELEVATOR MACHINE RM.

SCALE : 1/2"=1'0"

GENERAL NOTES:

1.) REFER TO ARCHITECT'S REFLECTED CEILING PLANS,SECTIONS,AND DETAILS FOR EXACT LOCATION OF ALL LIGHTING FIXTURES. COORDINATE INSTALLATION OF ELECTRICAL EQUIPMENT WITH BUILT-IN CASEWORK AS SHOWN ON ARCHITECT'S INTERIOR ELEVATIONS.

2.) BRANCH CIRCUIT WIRING SHALL BE A MINIMUM #12 AWG UNLESS NOTED OTHERWISE.

3.) ALL BRANCH CIRCUIT WIRING SHALL BE INSTALLED IN CONDUIT 3/4" MINIMUM.


4.) ALL BRANCH CIRCUIT WIRING SHALL CONTAIN A SEPARATE GREEN INSULATED GROUNDING CONDUCTOR #12 AWG MINIMUM.

5.) IN MULTI-WIRE BRANCH CIRCUITS SERVING ELECTRONIC BALLASTS A COMMON NEUTRAL CONDUCTORS WILL NOT BE PERMITTED.

6.) ALL WIRING AND CONDUIT SHALL BE CONCEALED WHERE POSSIBLE; WHERE BEAMS ARE EXPOSED, CONCEAL CONDUIT ON TOP OF BOTTOM FLANGE AS REQUIRED.


7.) FURNISH FIXTURE WITH SELF CONTAINED BATTERY INVERTER WITH TEST/CHARGE INDICATOR, FOR SWITCHING FIXTURE WITHOUT ACTIVATING EMERGENCY BATTERY INVERTER UNIT, WIRE TO NORMALLY ENERGIZED SIDE OF LIGHTING CIRCUIT (BETWEEN CIRCUIT BREAKER AND LOCAL SWITCHING ARRANGEMENT). WIRE BALLAST TO LOCAL SWITCHING ARRANGEMENT AS PER NEC #700-17

8.) ELECTRICAL CONTRACTOR SHALL COORDINATE RECEPTACLE LOCATION WITH ARCHITECTURAL ELEVATION & BACKBOARD RADIATION.

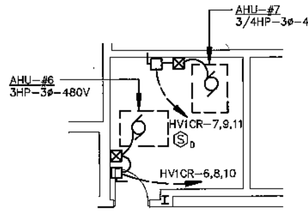


PART PLAN – MECH. ROOM #145

SCALE : 1/8"=1'0"

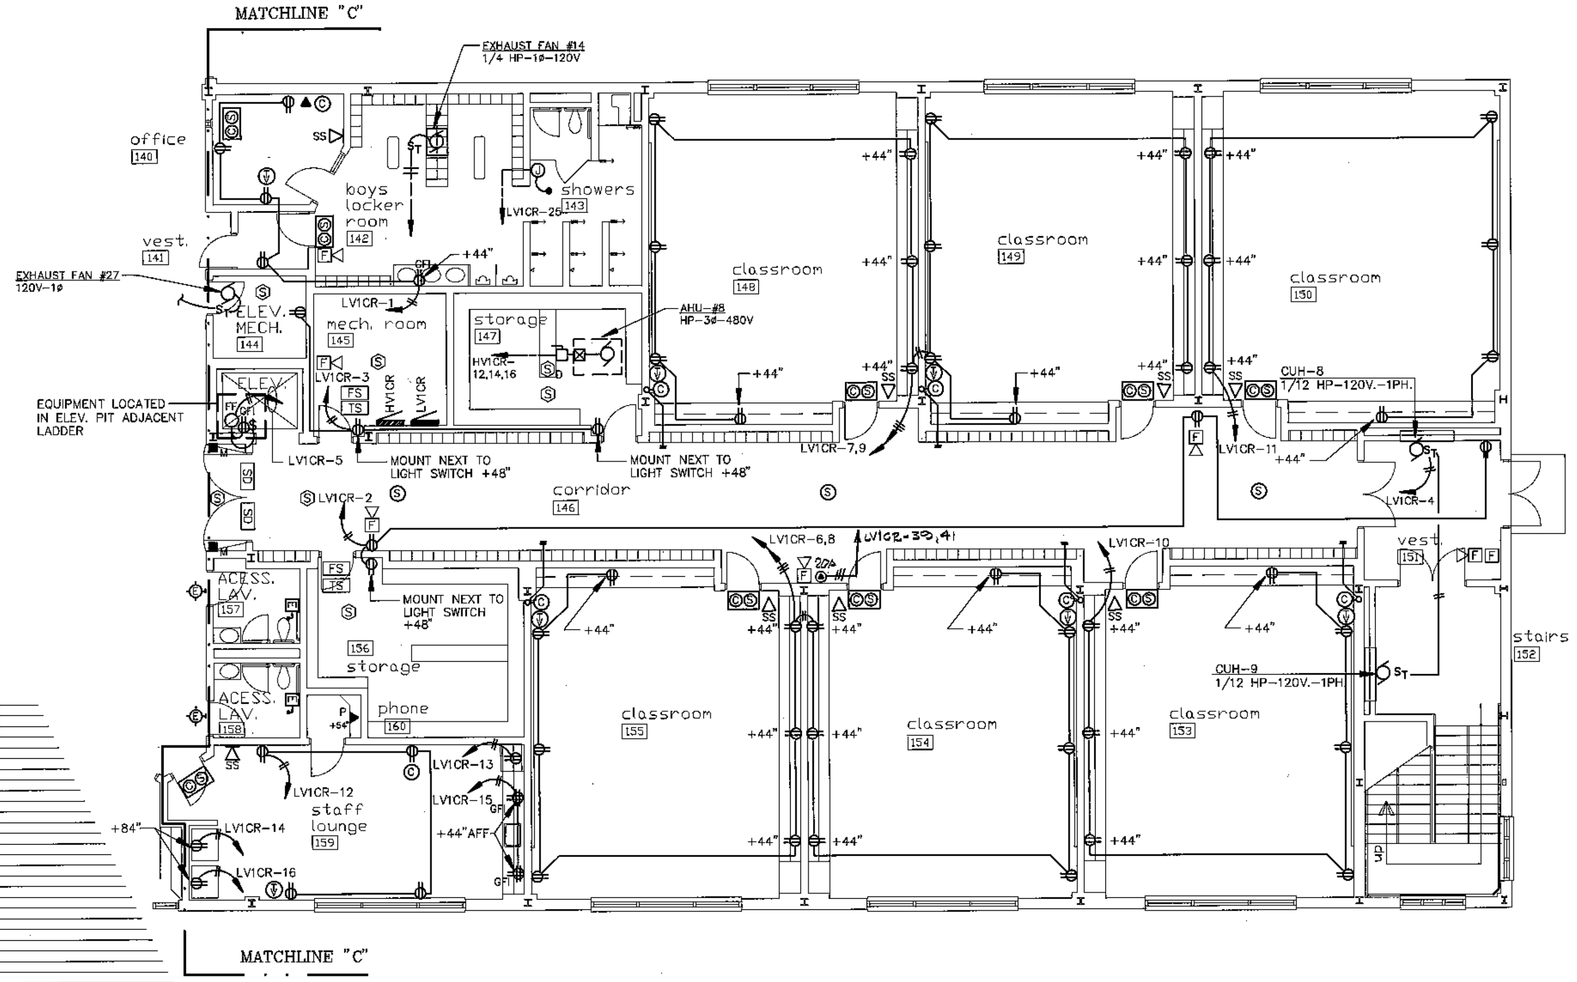

PARTIAL FIRST FLOOR PLAN – POWER

SCALE: 1/8" = 1'-0"

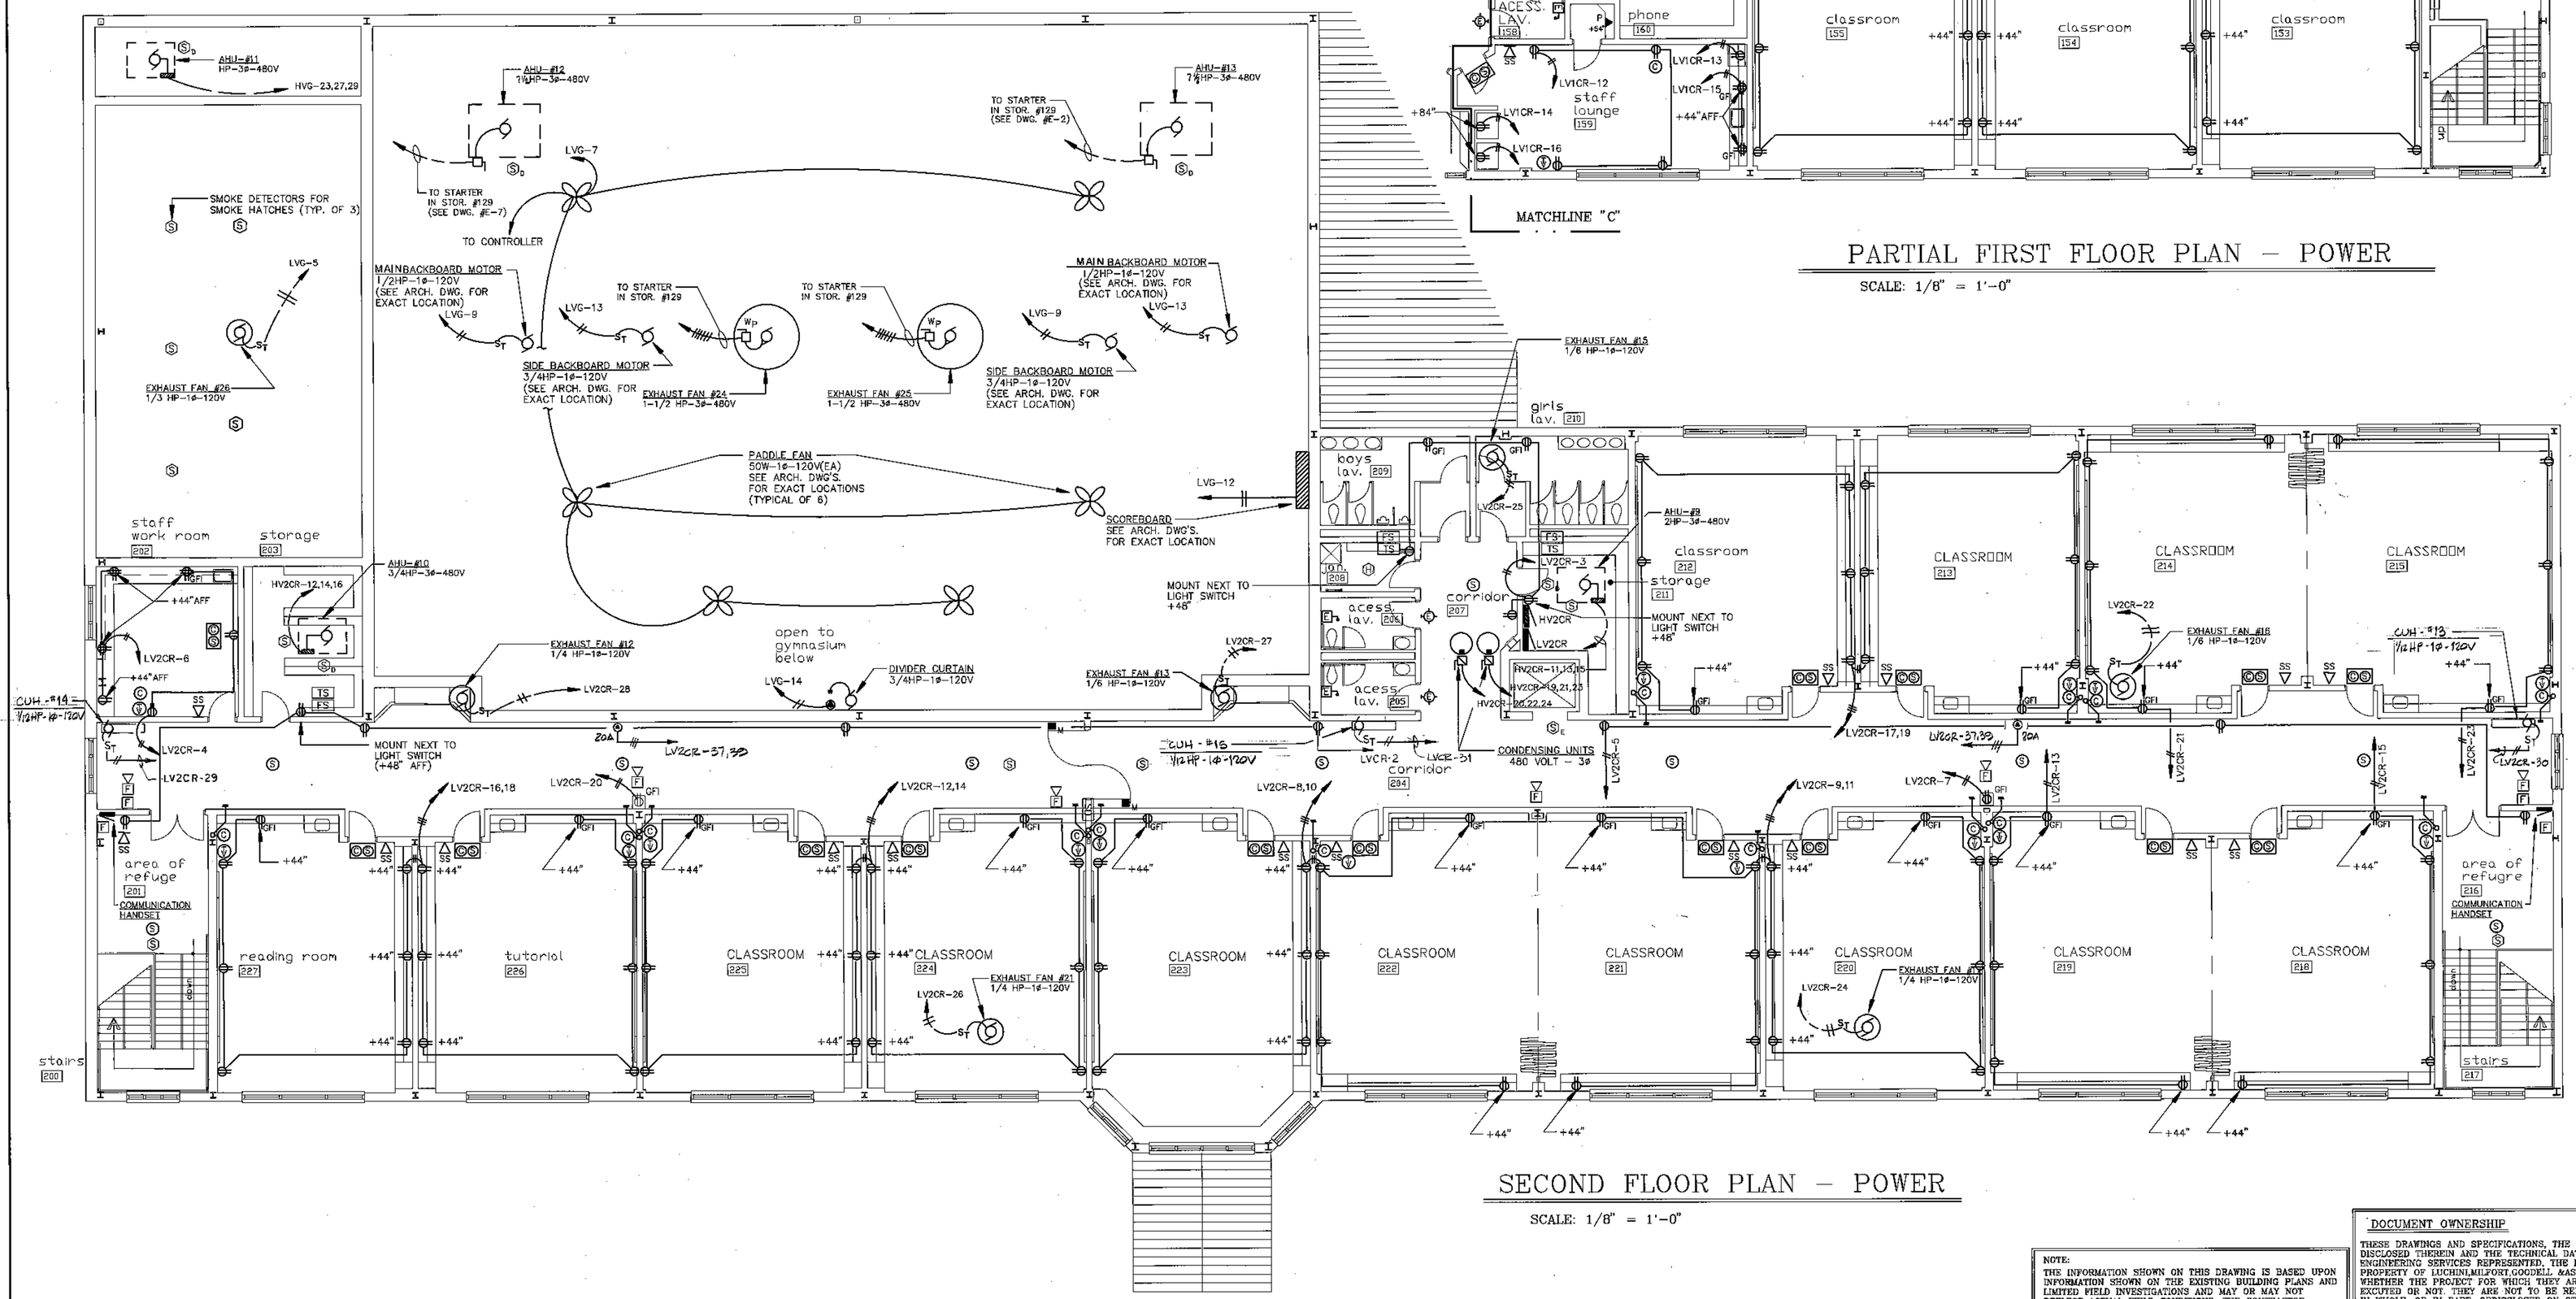

SECOND FLOOR PLAN – POWER

SCALE: 1/8" = 1'-0"

NOTE:
THE INFORMATION SHOWN ON THIS DRAWING IS BASED UPON INFORMATION SHOWN ON THE EXISTING BUILDING PLANS AND LIMITED FIELD INVESTIGATIONS AND MAY OR MAY NOT REFLECT ACTUAL FIELD CONDITIONS. THE CONTRACTOR SHALL FIELD VERIFY THE INFORMATION INDICATED ON THIS DRAWING AND NOTIFY THE ENGINEER OF ANY DISCREPANCIES PRIOR TO SUBMITTING HIS BID.

DOCUMENT OWNERSHIP

THESE DRAWINGS AND SPECIFICATIONS, THE DESIGNS DISCLOSED THEREIN AND THE TECHNICAL DATA AND ENGINEERING SERVICES REPRESENTED, THE EXCLUSIVE PROPERTY OF LUCHINI,MILFORT,GOODELL &ASSOC. INC WHETHER THE PROJECT FOR WHICH THEY ARE MADE IS EXCUTED OR NOT. THEY ARE NOT TO BE REPRODUCED IN WHOLE, OR IN PART, ORDISCLOSED ON OTHER PROJECTS, OR FOR DESIGN COMPLETION OF THIS PROJECT BY OTHERS, WITHOUT THE EXPRESS WRITTEN CONSENT OF THE ENGINEERS.

OWNERSHIP OF DOCUMENTS
This document, and the ideas and designs incorporated herein, as an instrument of service is the property of the Architect and shall not be used in whole or in part, for any other project without the written authorization of the Architect.

REVISIONS

NO	DATE	DESCRIPTION

CONSULTING ENGINEERS
MECHANICAL ELECTRICAL
74 BEVERS RD
MANCHESTER, CT
TEL: (203) 432-7006
FAX: (860) 659-0190
LUCHINI MILFORT GOODELL & ASSOCIATES, INC.

THE LAWRENCE ASSOCIATES
ARCHITECTS / PLANNERS, P.C.
ENGINEERING / MANAGEMENT CONSULTANTS
(203) 543-7151

PROJECT NUMBER 2155.01

PROJECT TITLE
ALTERATIONS AND ADDITIONS TO :
BOLTON ELEMENTARY SCHOOL
NOTCH ROAD
BOLTON, CONNECTICUT

NORTH

DRAWING TITLE
SECOND FLOOR PLAN - POWER

SCALE 1/8"=1'-0" | DATE 3/17/92

E-6

DRAWING 79 OF 89