

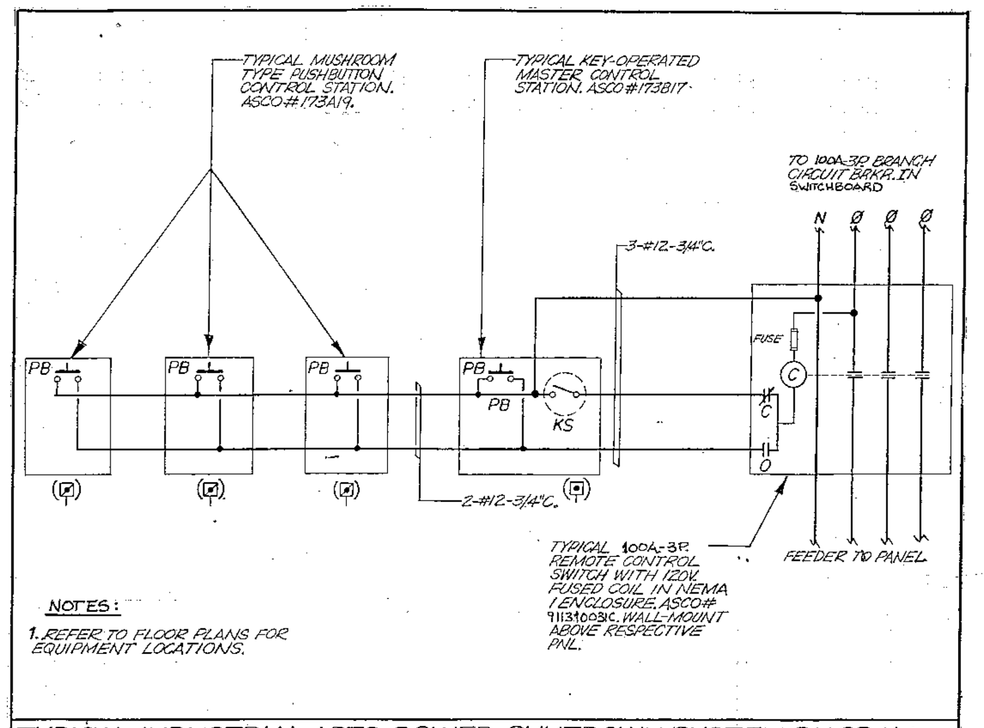



TYPICAL INDUSTRIAL ARTS POWER SHUTDOWN SYSTEM DIAGRAM

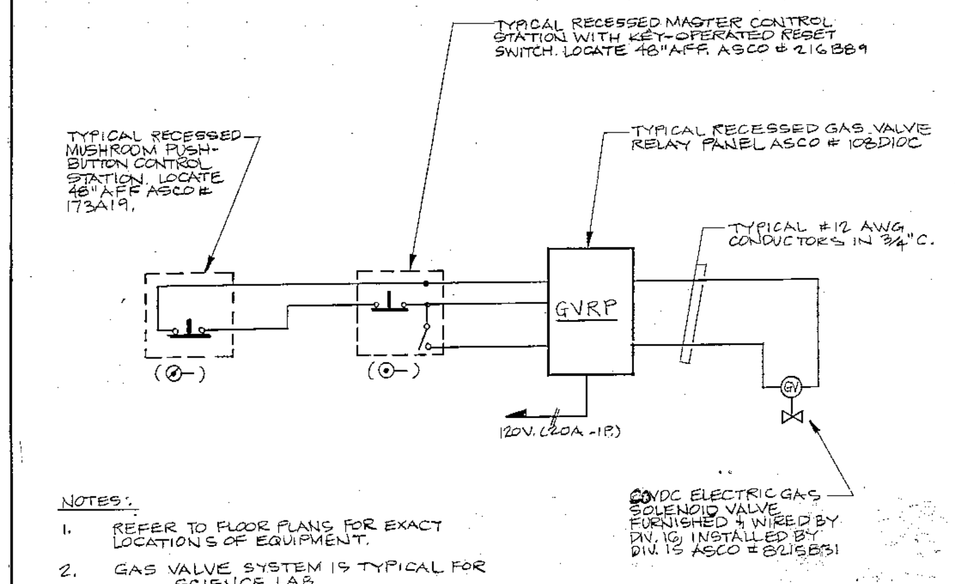

TYPICAL GAS VALVE SYSTEM CONTROL DIAGRAM N.T.S.

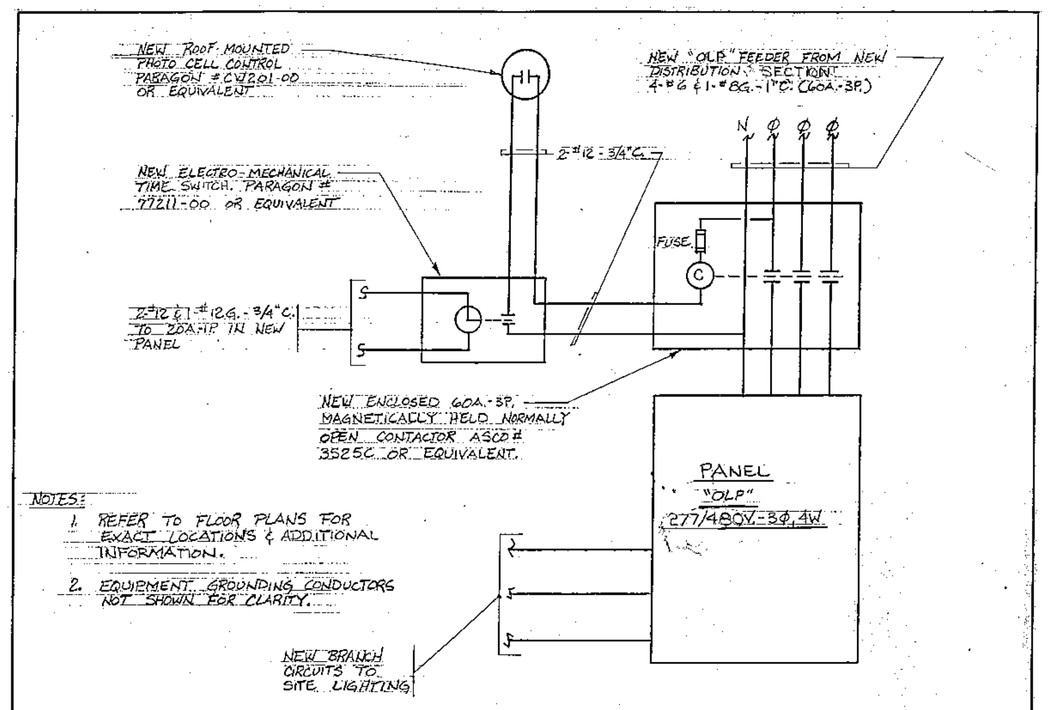


AUTOMATIC CONTROL DIAGRAM FOR PANEL "OLP"

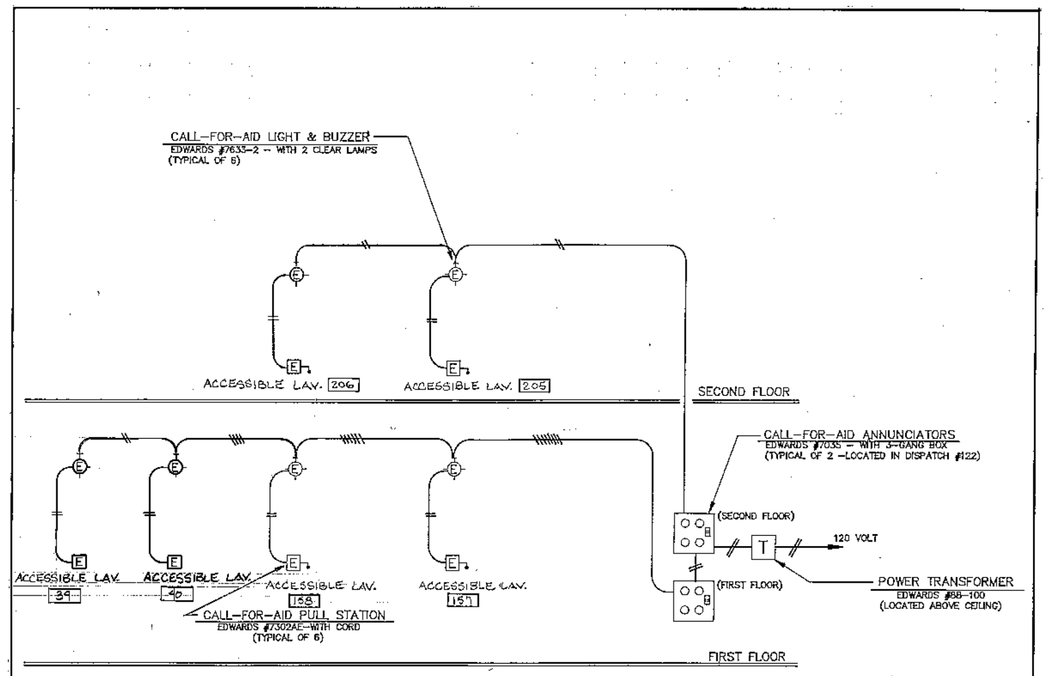


CALL-FOR-AID SCHEMATIC RISER


NO SCALE

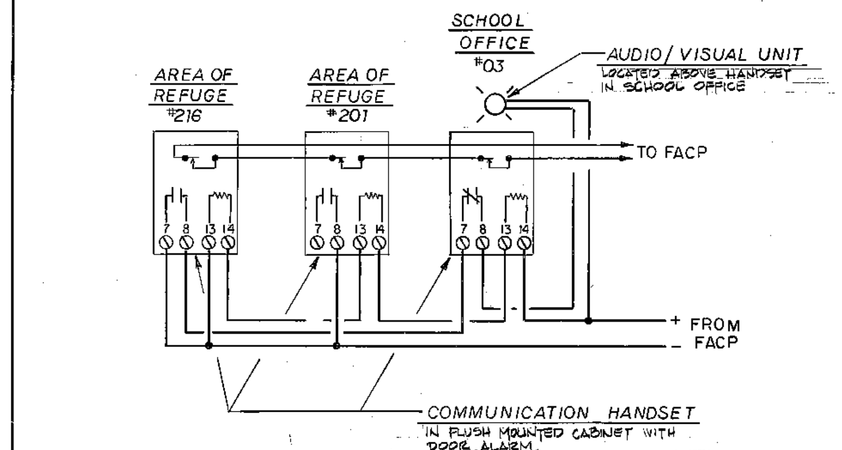


AREA OF REFUGE COMMUNICATION WIRING DIAGRAM

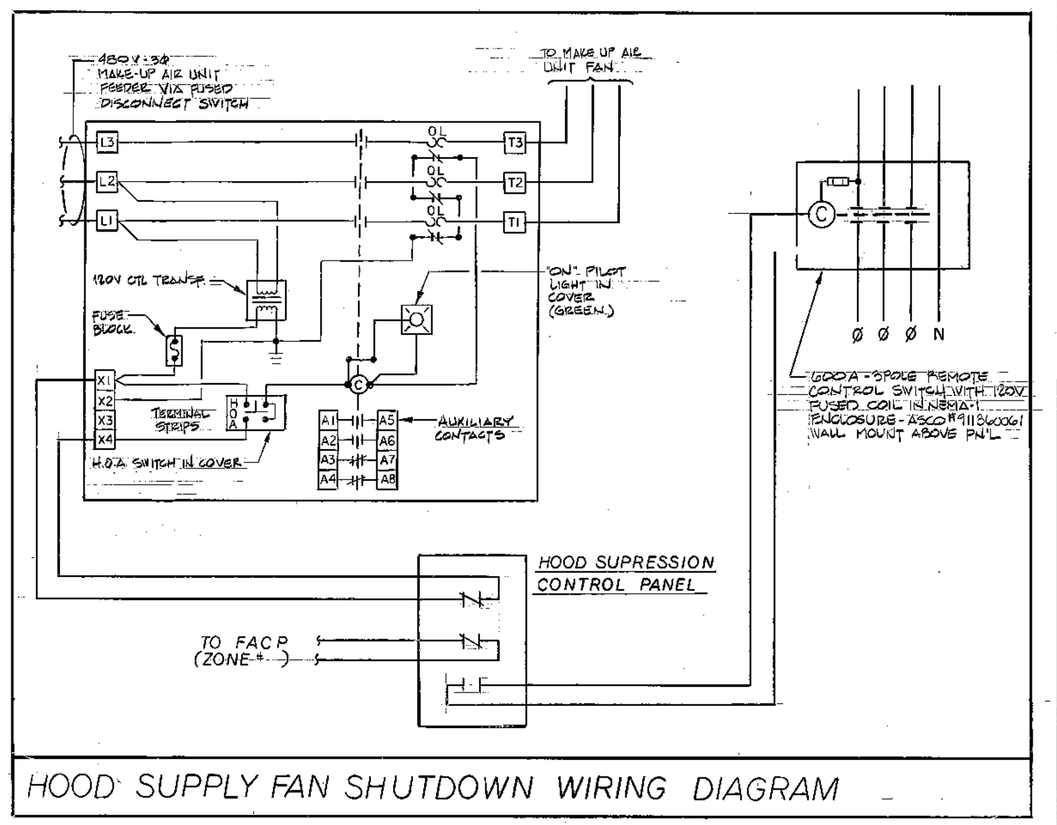


HOOD SUPPLY FAN SHUTDOWN WIRING DIAGRAM

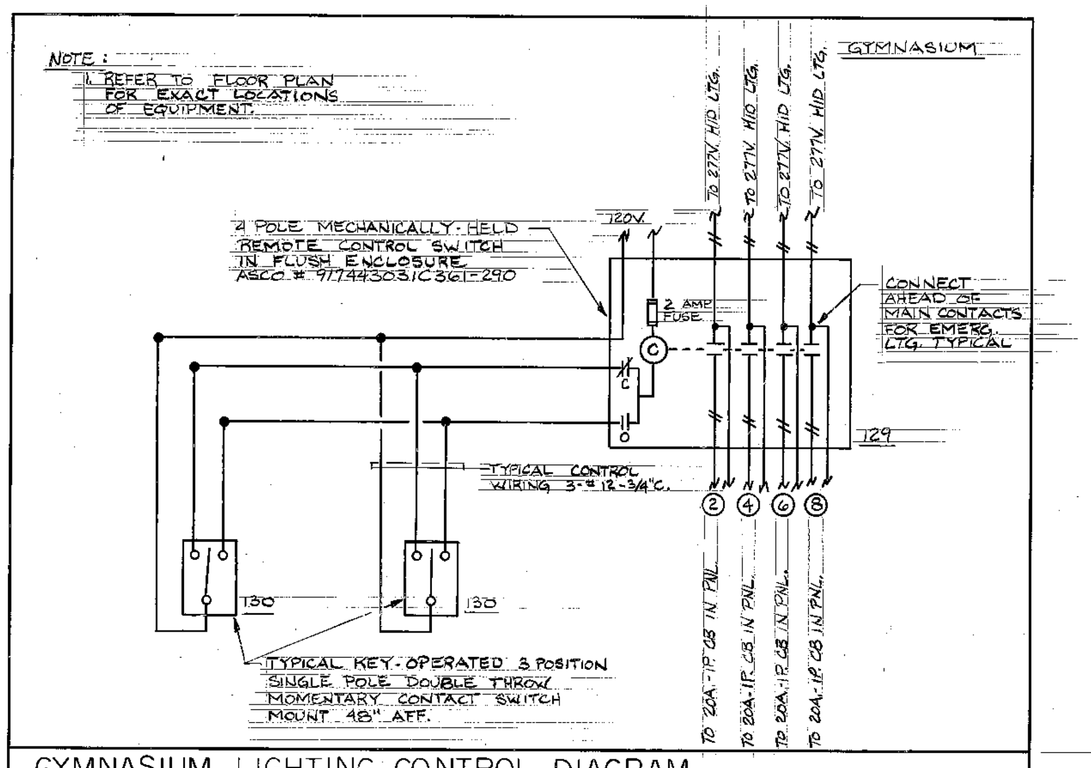

GYMNASIUM LIGHTING CONTROL DIAGRAM

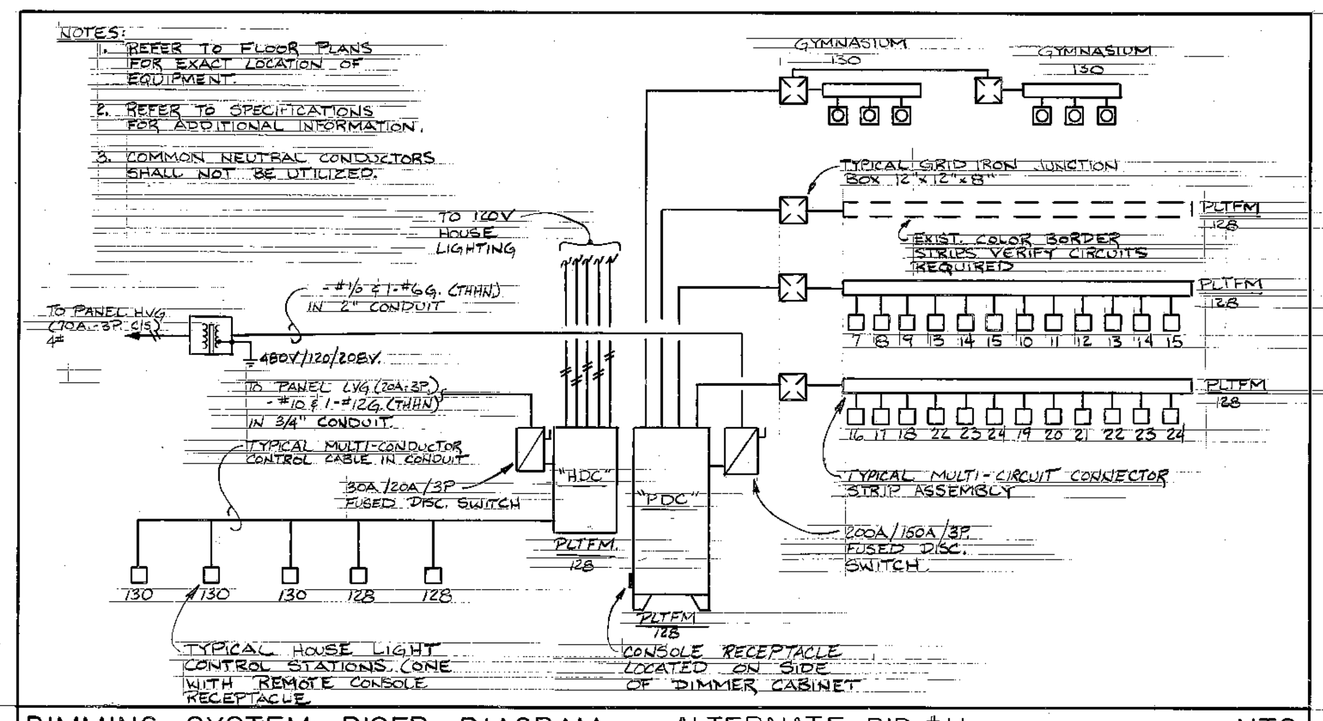

DIMMING SYSTEM RISER DIAGRAM – ALTERNATE BID #11 N.T.S.

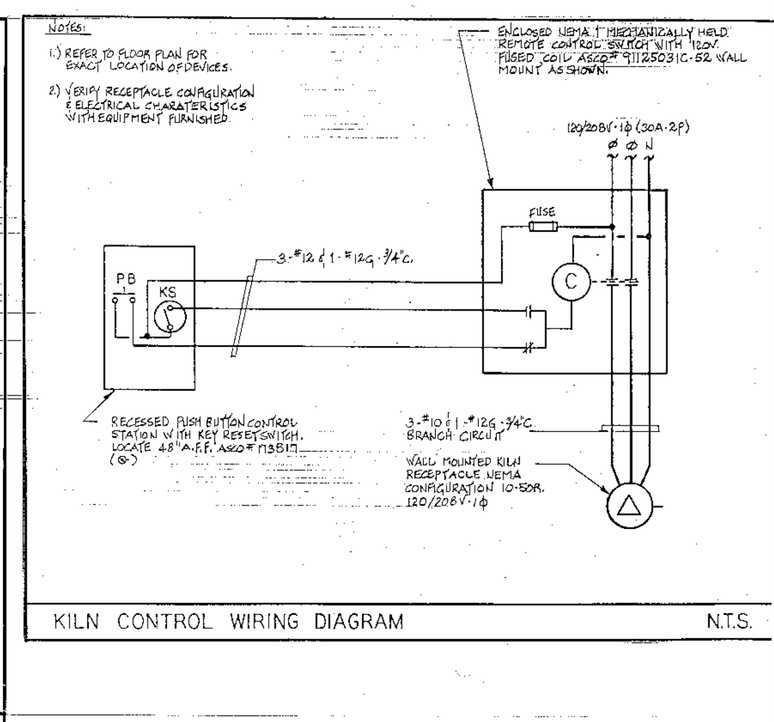

KILN CONTROL WIRING DIAGRAM N.T.S.

OWNERSHIP OF DOCUMENTS
This documents, and the ideas and designs incorporated herein, as an instrument of professional service, is the property of the Architect and is not to be used, in whole or in part, for any other project or purpose on this or any extension of this project.

REVISIONS

NO.	DATE	DESCRIPTION

CONSULTING ENGINEERS
MECHANICAL ELECTRICAL PLUMBING
THE GRANITE 67 TRUMBULL ST. NEW HAVEN, CONN. 06511
TEL (203) 624-2556
FAX (203) 624-2557
LINDSEY & TRAUBOLD ASSOCIATES, INC.

THE LAWRENCE ASSOCIATES
ARCHITECTS / PLANNERS P.C.
10715 ROLLAND TOWNSHIP - MANCHESTER, CONN. 06040
PHONE (203) 649-5400

PROJECT NUMBER 2155.01

PROJECT TITLE
ALTERATIONS AND ADDITIONS TO:
BOLTON ELEMENTARY SCHOOL
NOTCH ROAD
BOLTON, CONNECTICUT

DRAWING TITLE
ELECTRICAL RISERS AND DIAGRAMS

SCALE AS NOTED | DATE 8/17/92

E-9

DRAWING 82 OF 89