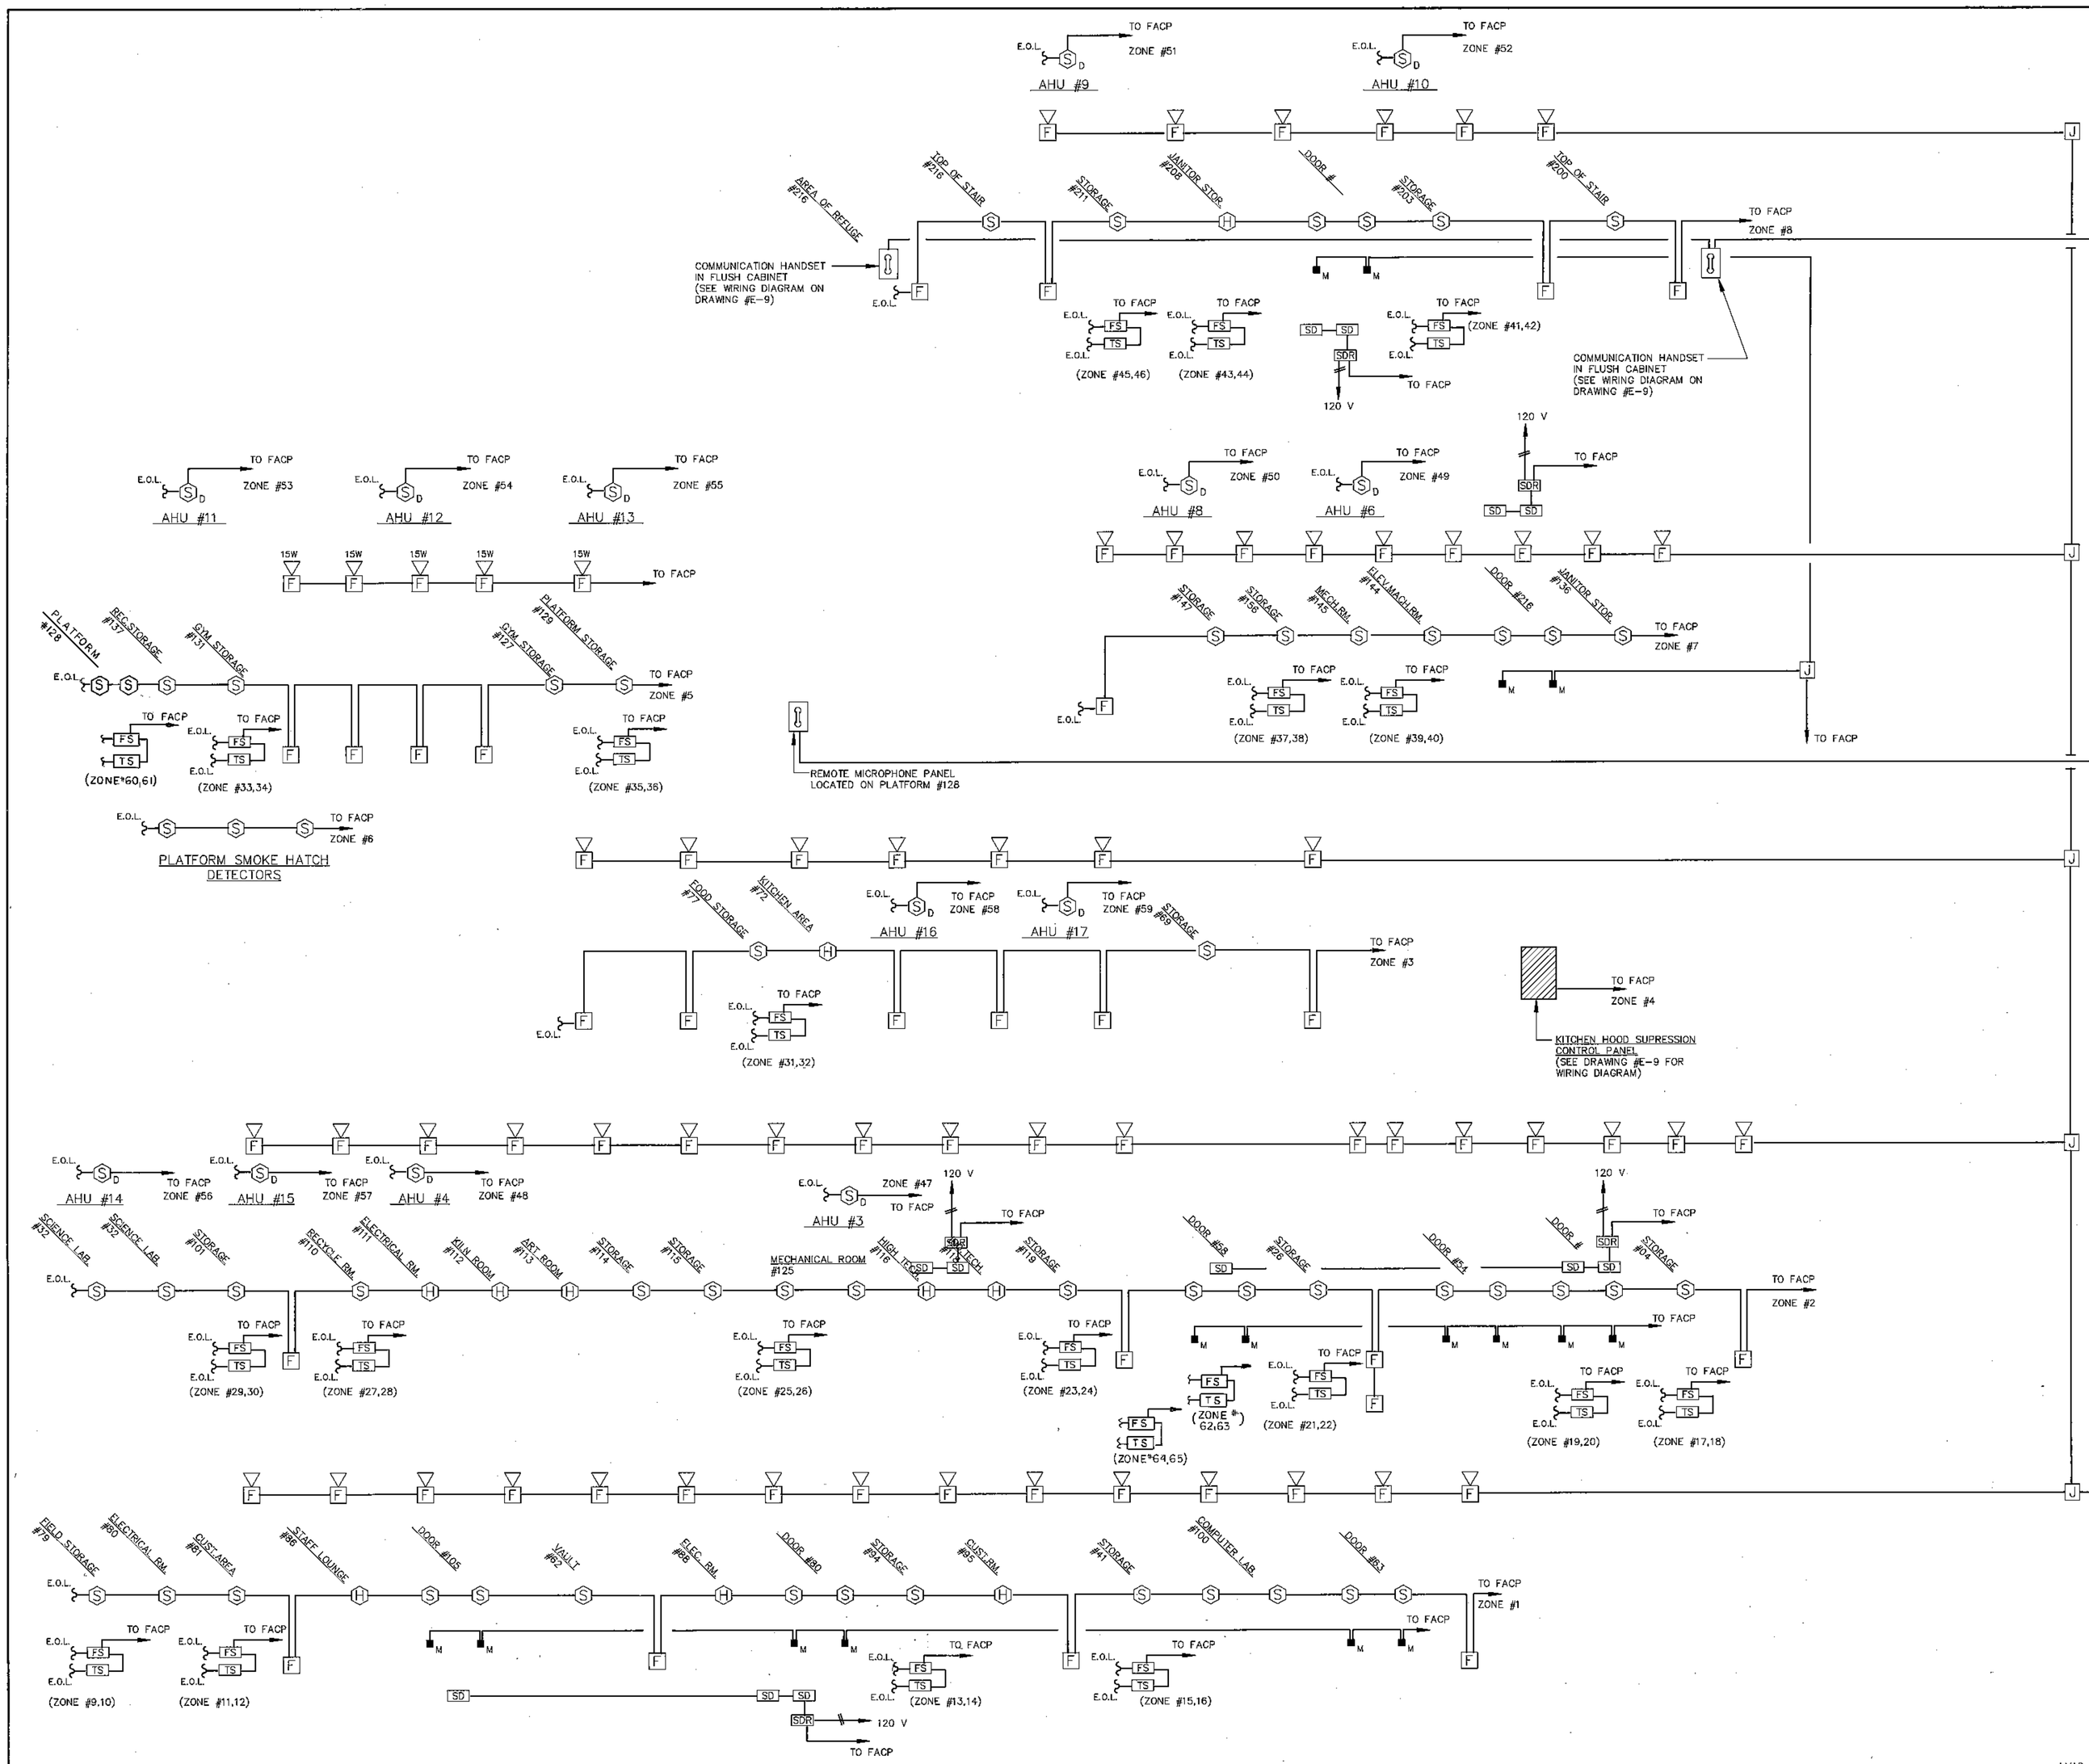


FIRE ALARM ZONE SCHEDULE

ZONE #	DESCRIPTION
1	EXISTING BUILDING – DETECTORS & STATIONS
2	NEW ADDITION – NORTH – DETECTORS & STATIONS
3	EXISTING KITCHEN – DETECTORS & STATIONS
4	EXISTING KITCHEN – HOOD SUPRESSION SYSTEM
5	GYMNASIUM – DETECTORS & STATIONS
6	GYMNASIUM – SMOKE HATCH DETECTORS
7	NEW ADDITION – SOUTH – FIRST FLOOR DETECTORS & STATIONS
8	NEW ADDITION–SOUTH–SECOND FLOOR DETECTORS & STATIONS
9	FLOW SWITCH – FIELD STORAGE #79
10	TAMPER SWITCH – FIELD STORAGE #79
11	FLOW SWITCH – CUST. AREA #81
12	TAMPER SWITCH – CUST. AREA #81
13	FLOW SWITCH – STORAGE #94
14	TAMPER SWITCH – STORAGE #94
15	FLOW SWITCH – STORAGE #41
16	TAMPER SWITCH – STORAGE #41
17	FLOW SWITCH – STORAGE #04
18	TAMPER SWITCH – STORAGE #04
19	FLOW SWITCH – STORAGE #17
20	TAMPER SWITCH – STORAGE #17
21	FLOW SWITCH – STORAGE #26
22	TAMPER SWITCH – STORAGE #26
23	FLOW SWITCH – STORAGE #119
24	TAMPER SWITCH – STORAGE #119
25	FLOW SWITCH – MECH. RM #125
26	TAMPER SWITCH – MECH. RM #125
27	FLOW SWITCH – RECYCLE RM #110
28	TAMPER SWITCH – RECYCLE RM #110
29	FLOW SWITCH – STORAGE #101
30	TAMPER SWITCH – STORAGE #101
31	FLOW SWITCH – KITCHEN FOOD STORAGE #77
32	TAMPER SWITCH – KITCHEN FOOD STORAGE #77
33	FLOW SWITCH – GYM STORAGE #131
34	TAMPER SWITCH – GYM STORAGE #131
35	FLOW SWITCH – PLATFORM STORAGE #131
36	TAMPER SWITCH – PLATFORM STORAGE #131
37	FLOW SWITCH – STORAGE #156
38	TAMPER SWITCH – STORAGE #156
39	FLOW SWITCH – MECH RM #145
40	TAMPER SWITCH – MECH RM #145
41	FLOW SWITCH – STORAGE #203
42	TAMPER SWITCH – STORAGE #203
43	FLOW SWITCH – JANITOR STORAGE #208
44	TAMPER SWITCH – JANITOR STORAGE #208
45	FLOW SWITCH – STORAGE #211
46	TAMPER SWITCH – STORAGE #211
47	AIR HANDLING UNIT #3
48	AIR HANDLING UNIT #4
49	AIR HANDLING UNIT #6
50	AIR HANDLING UNIT #8
51	AIR HANDLING UNIT #9
52	AIR HANDLING UNIT #10
53	AIR HANDLING UNIT #11
54	AIR HANDLING UNIT #12
55	AIR HANDLING UNIT #13
56	AIR HANDLING UNIT #14
57	AIR HANDLING UNIT #15
58	AIR HANDLING UNIT #16
59	AIR HANDLING UNIT #17
60	FLOW SWITCH - JANITOR # 136
61	TAMPER SWITCH-JANITOR #136
62	FLOW SWITCH - JANITOR #27
63	TAMPER SWITCH-JANITOR #27
64	FLOW SWITCH - JANITOR #30
65	TAMPER SWITCH JANITOR #30

PROPERTY OF ASSIGNED
This architectural work is protected under applicable copyright laws. Unauthorized use of this work in whole or in part, for any other project without the written authorization of the author(s) is prohibited by law.

REVISIONS

NO	DATE	DESCRIPTION

CONSULTING ENGINEERS
MECHANICAL ELECTRICAL PLUMBING
TEL (203) 751-7594
FAX (203) 729-2929
79 BEAVER RD
WINDSOR, CT
LUCHINI MILFORD GOODELL & ASSOCIATES, INC.

THE LAWRENCE ASSOCIATES
ARCHITECTS AND PLANNERS
30705 TOLLAND TURNPIKE MANCHESTER, CONNECTICUT 06040
(203) 649-5591

PROJECT NUMBER 2155.01

PROJECT TITLE
ALTERATIONS AND ADDITIONS TO :
BOLTON ELEMENTARY SCHOOL
NOTCH ROAD
BOLTON, CONNECTICUT

DRAWING TITLE
FIRE ALARM RISER DIAGRAM

SCALE AS SHOWN | DATE 8/17/92

E-13

DRAWING 86 OF 89

DOCUMENT OWNERSHIP
THESE DRAWINGS AND SPECIFICATIONS, THE DESIGNS DISCLOSED THEREIN AND THE TECHNICAL DATA AND ENGINEERING SERVICES REPRESENTED, THE EXCLUSIVE PROPERTY OF LUCHINI,MILFORT,GOODELL &ASSOC. INC WHETHER THE PROJECT FOR WHICH THEY ARE MADE IS EXCUTED OR NOT. THEY ARE NOT TO BE REPRODUCED IN WHOLE, OR IN PART, ORDISCLOSED ON OTHER PROJECTS, OR FOR DESIGN COMPLETION OF THIS PROJECT BY OTHERS. WITHOUT THE EXPRESS WRITTEN CONSENT OF THE ENGINEERS.